ADVANCE ACQUISITION DETAIL SHEET

OWNERSHIP RECORD											ACQUIRED	
NOTES	PARCEL NUMBER	OWNER	DESCRIPTION OF AREA REQUIRED	TOTAL AREA	AREA REQUIRED GROSS (INCLUDING EXISTING R/W)	AREA REQUIRED NET (EXCLUDING EXISTING R/W)	AREA REQUIRED NEW EASEMENTS	REMAINDER LEFT	REMAINDER RIGHT	SHEET NO.	TYPE	DOCUMENT
	7-10745	Duel & Miller, L.L.C.	NE4 & SE4 Sec. 35 T.1S. R.7E.	2,257,769	838,388	790,569		346,684	1,072,697			

ALL AREAS ARE IN SQUARE FEET UNLESS OTHERWISE NOTED

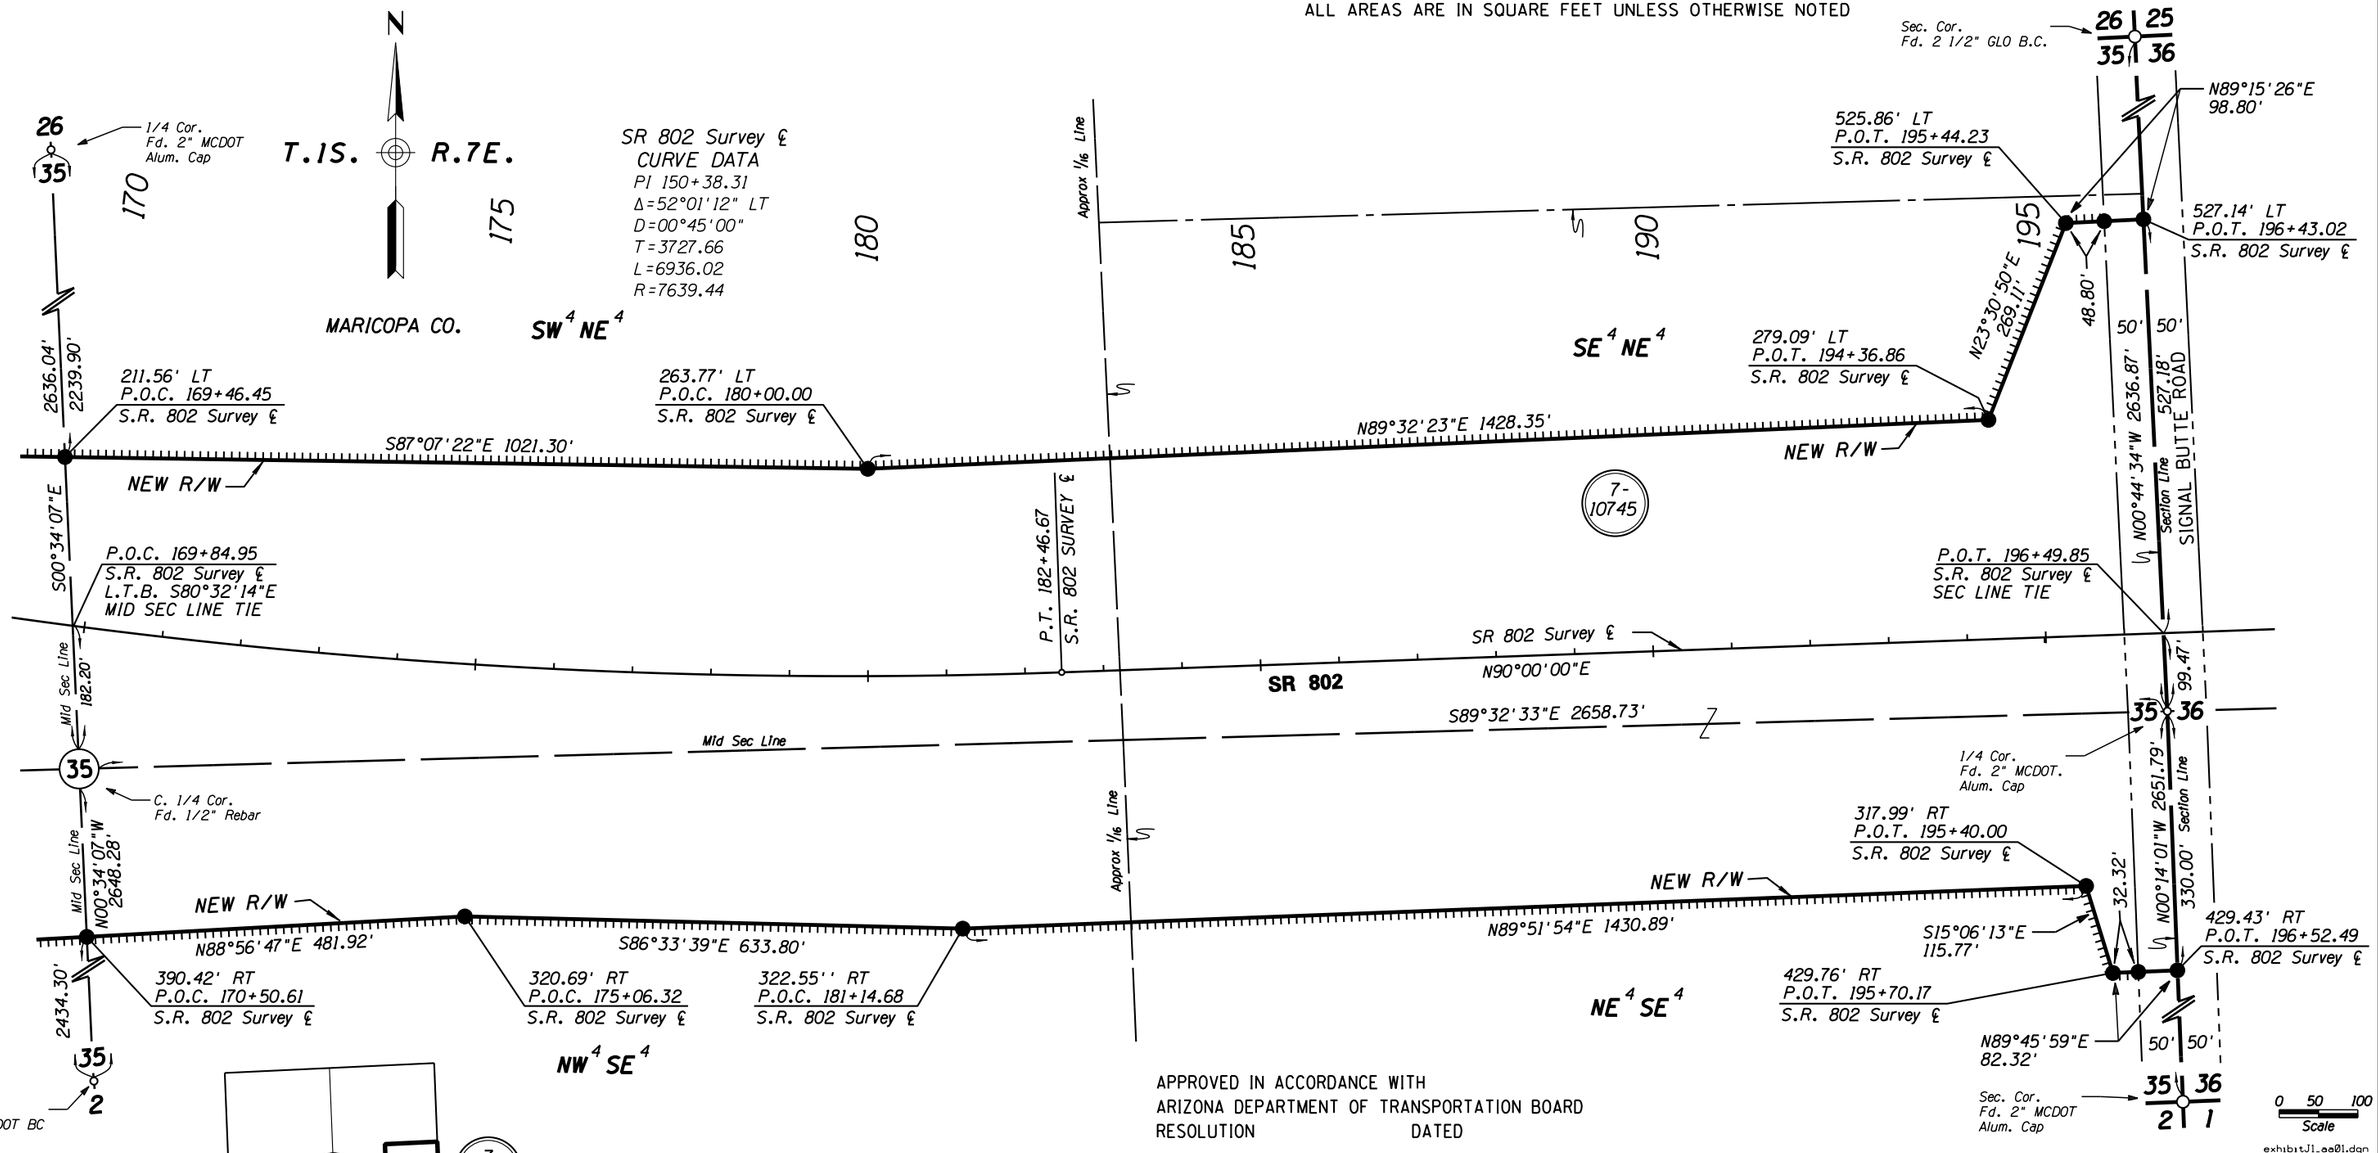

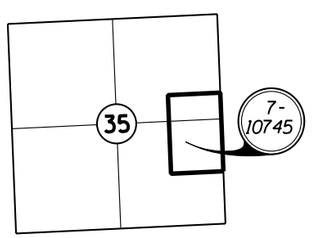

PARCEL INSERT
N.T.S.

EXHIBIT-J1

ADOT CADD STANDARDS 2008

APPROVED IN ACCORDANCE WITH
ARIZONA DEPARTMENT OF TRANSPORTATION BOARD
RESOLUTION DATED

CHANGE ORDER REVISIONS			
C.O. NO.	DATE	BY	DESCRIPTION OF REVISIONS

DRAWING NO.	D-07-T-977
SURVEY	Nov 2007
DRAWN/DATE	J Crume/Feb 08
ADOT REVIEW	Ken Richmond

HUBBARD ENGINEERING 480-892-3313 Gilbert, AZ
jcrume@heaz.us Job # 27016

ARIZONA DEPARTMENT OF TRANSPORTATION
INTERMODAL TRANSPORTATION DIVISION
RIGHT OF WAY PLANS SECTION

HIGHWAY NAME: WILLIAMS GATEWAY FREEWAY
FEDERAL AID NO.: Unassigned
PROJECT NO.: 888 MA 000 H6867 01R
ROUTE NO.: SR802
LOCATION: SR 202L-Meridian Road

PRELIMINARY NOT FOR CONSTRUCTION OR RECORDING
--Created--
3/3/2008
1:56:51 PM

SHEET AA-1