APPENDIX C: PLAN AND PROFILE SHEETS FOR THE RECOMMENDED ALTERNATIVE

F.H.W.A. REGION	STATE	PROJECT NO.	SHEET NO.	TOTAL SHEETS	AS BUILT
9	ARIZ.	040-C(BBR)			
		040 CN 183			

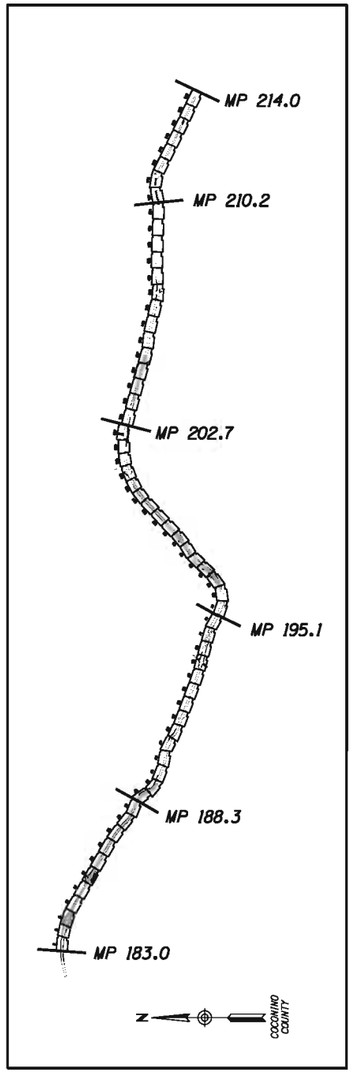

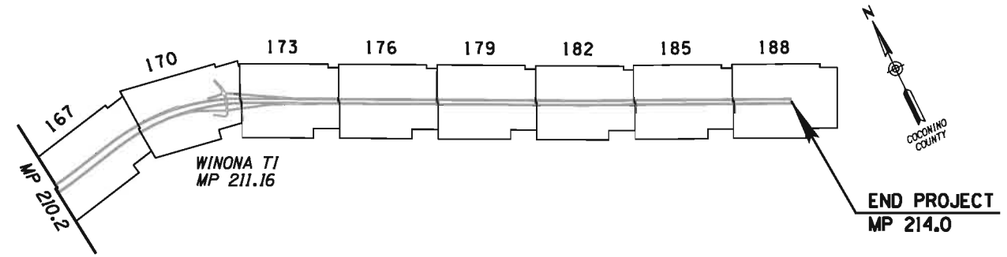

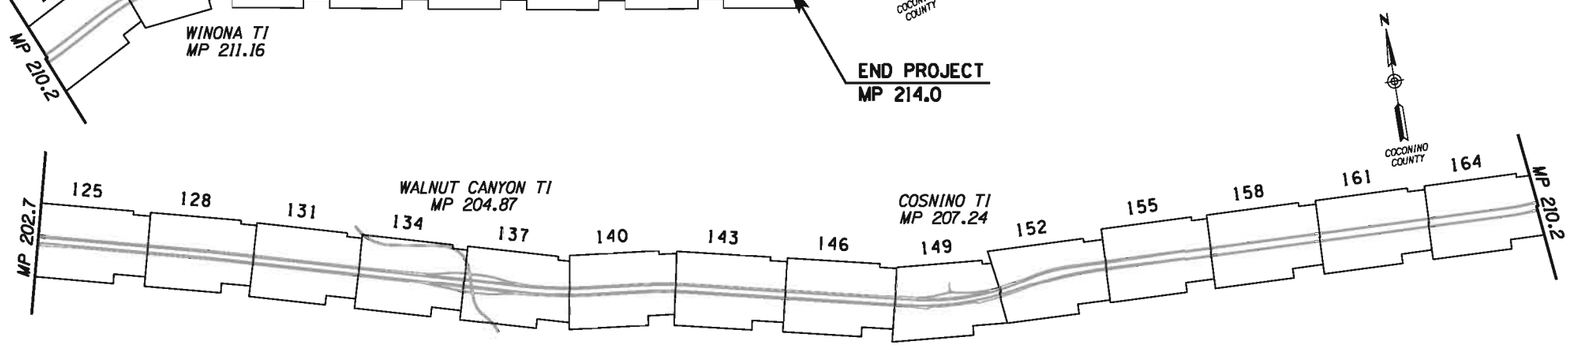

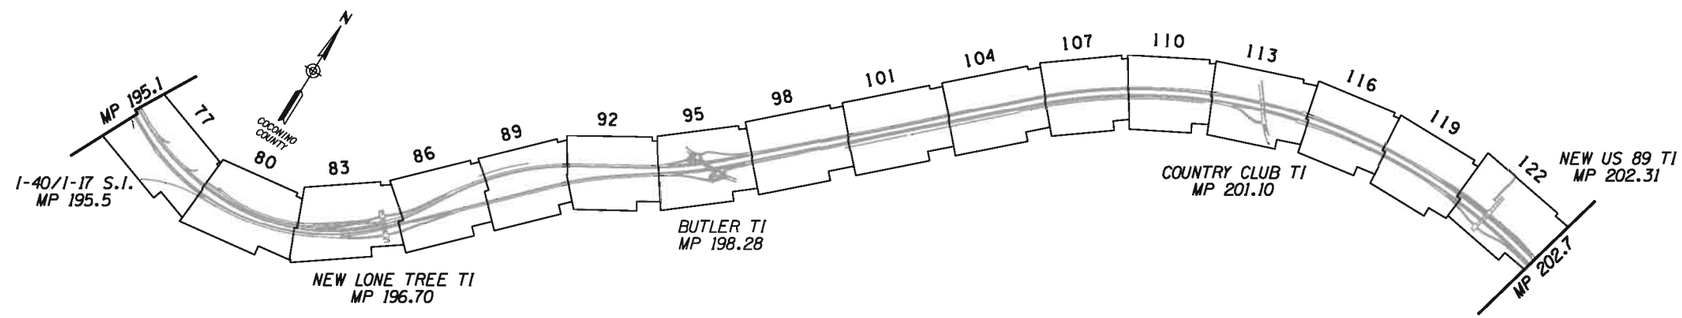

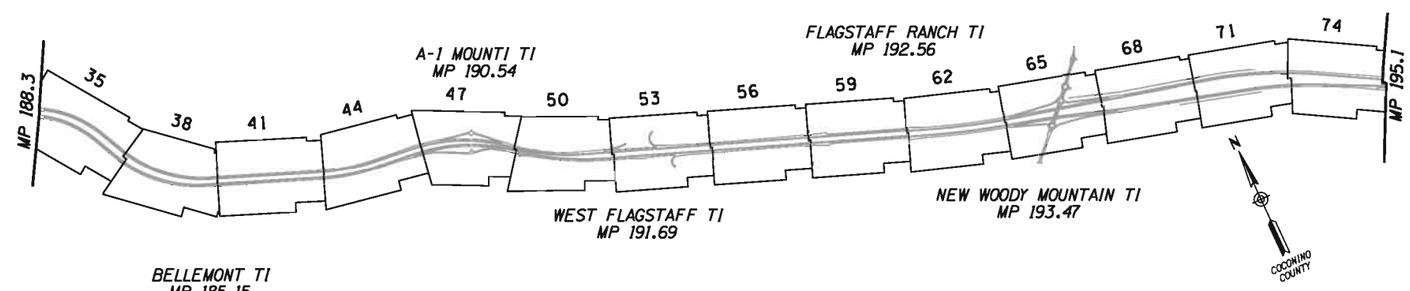

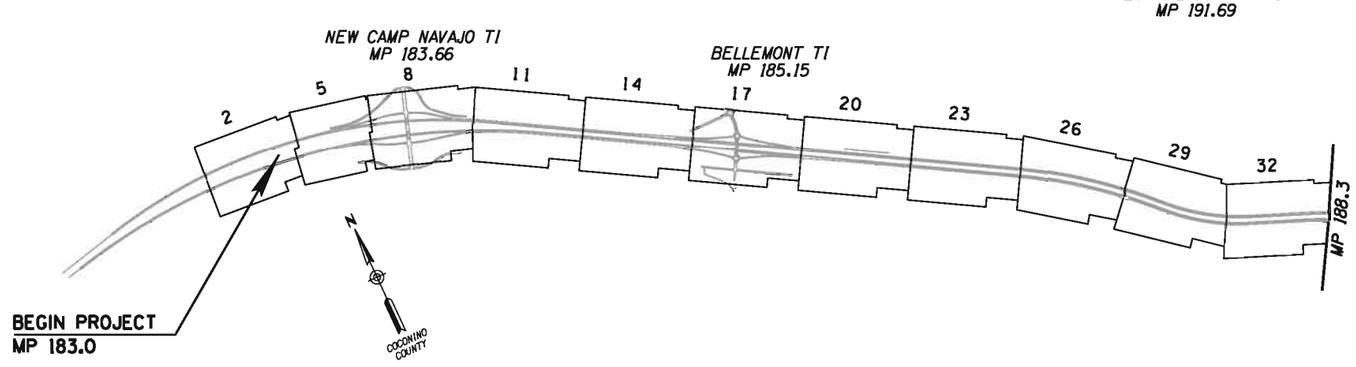

	NAME	DATE
DESIGN	ASF	02/11
DRAWN	CGS	02/11
CHECKED	JAN	02/11

Stanley Consultants inc.
1661 East Camelback Road, Suite 400
Phoenix, Arizona 85016
Phone (602) 335-2200

ARIZONA DEPARTMENT OF TRANSPORTATION
INTERMODAL TRANSPORTATION DIVISION
ROADWAY DESIGN SERVICES

KEY MAP

Initial
DCR
Review
NOT FOR CONSTRUCTION OR RECORDING

ROUTE: I-40
LOCATION: BELLEMONT TO WINONA

DWG NO. C-1

TRACS NO. H7586 OIL | 040-C(BBR) | ___ OF ___

NO.	DESCRIPTION OF REVISION	MADE BY	DATE

1/31/2011 q:\21580\11-cadd\02-gen\h7586key.dgn

F.H.W.A. REGION	STATE	PROJECT NO.	SHEET NO.	TOTAL SHEETS	AS BUILT
9	ARIZ.	040-C(BBR)			
		040 CN 183			

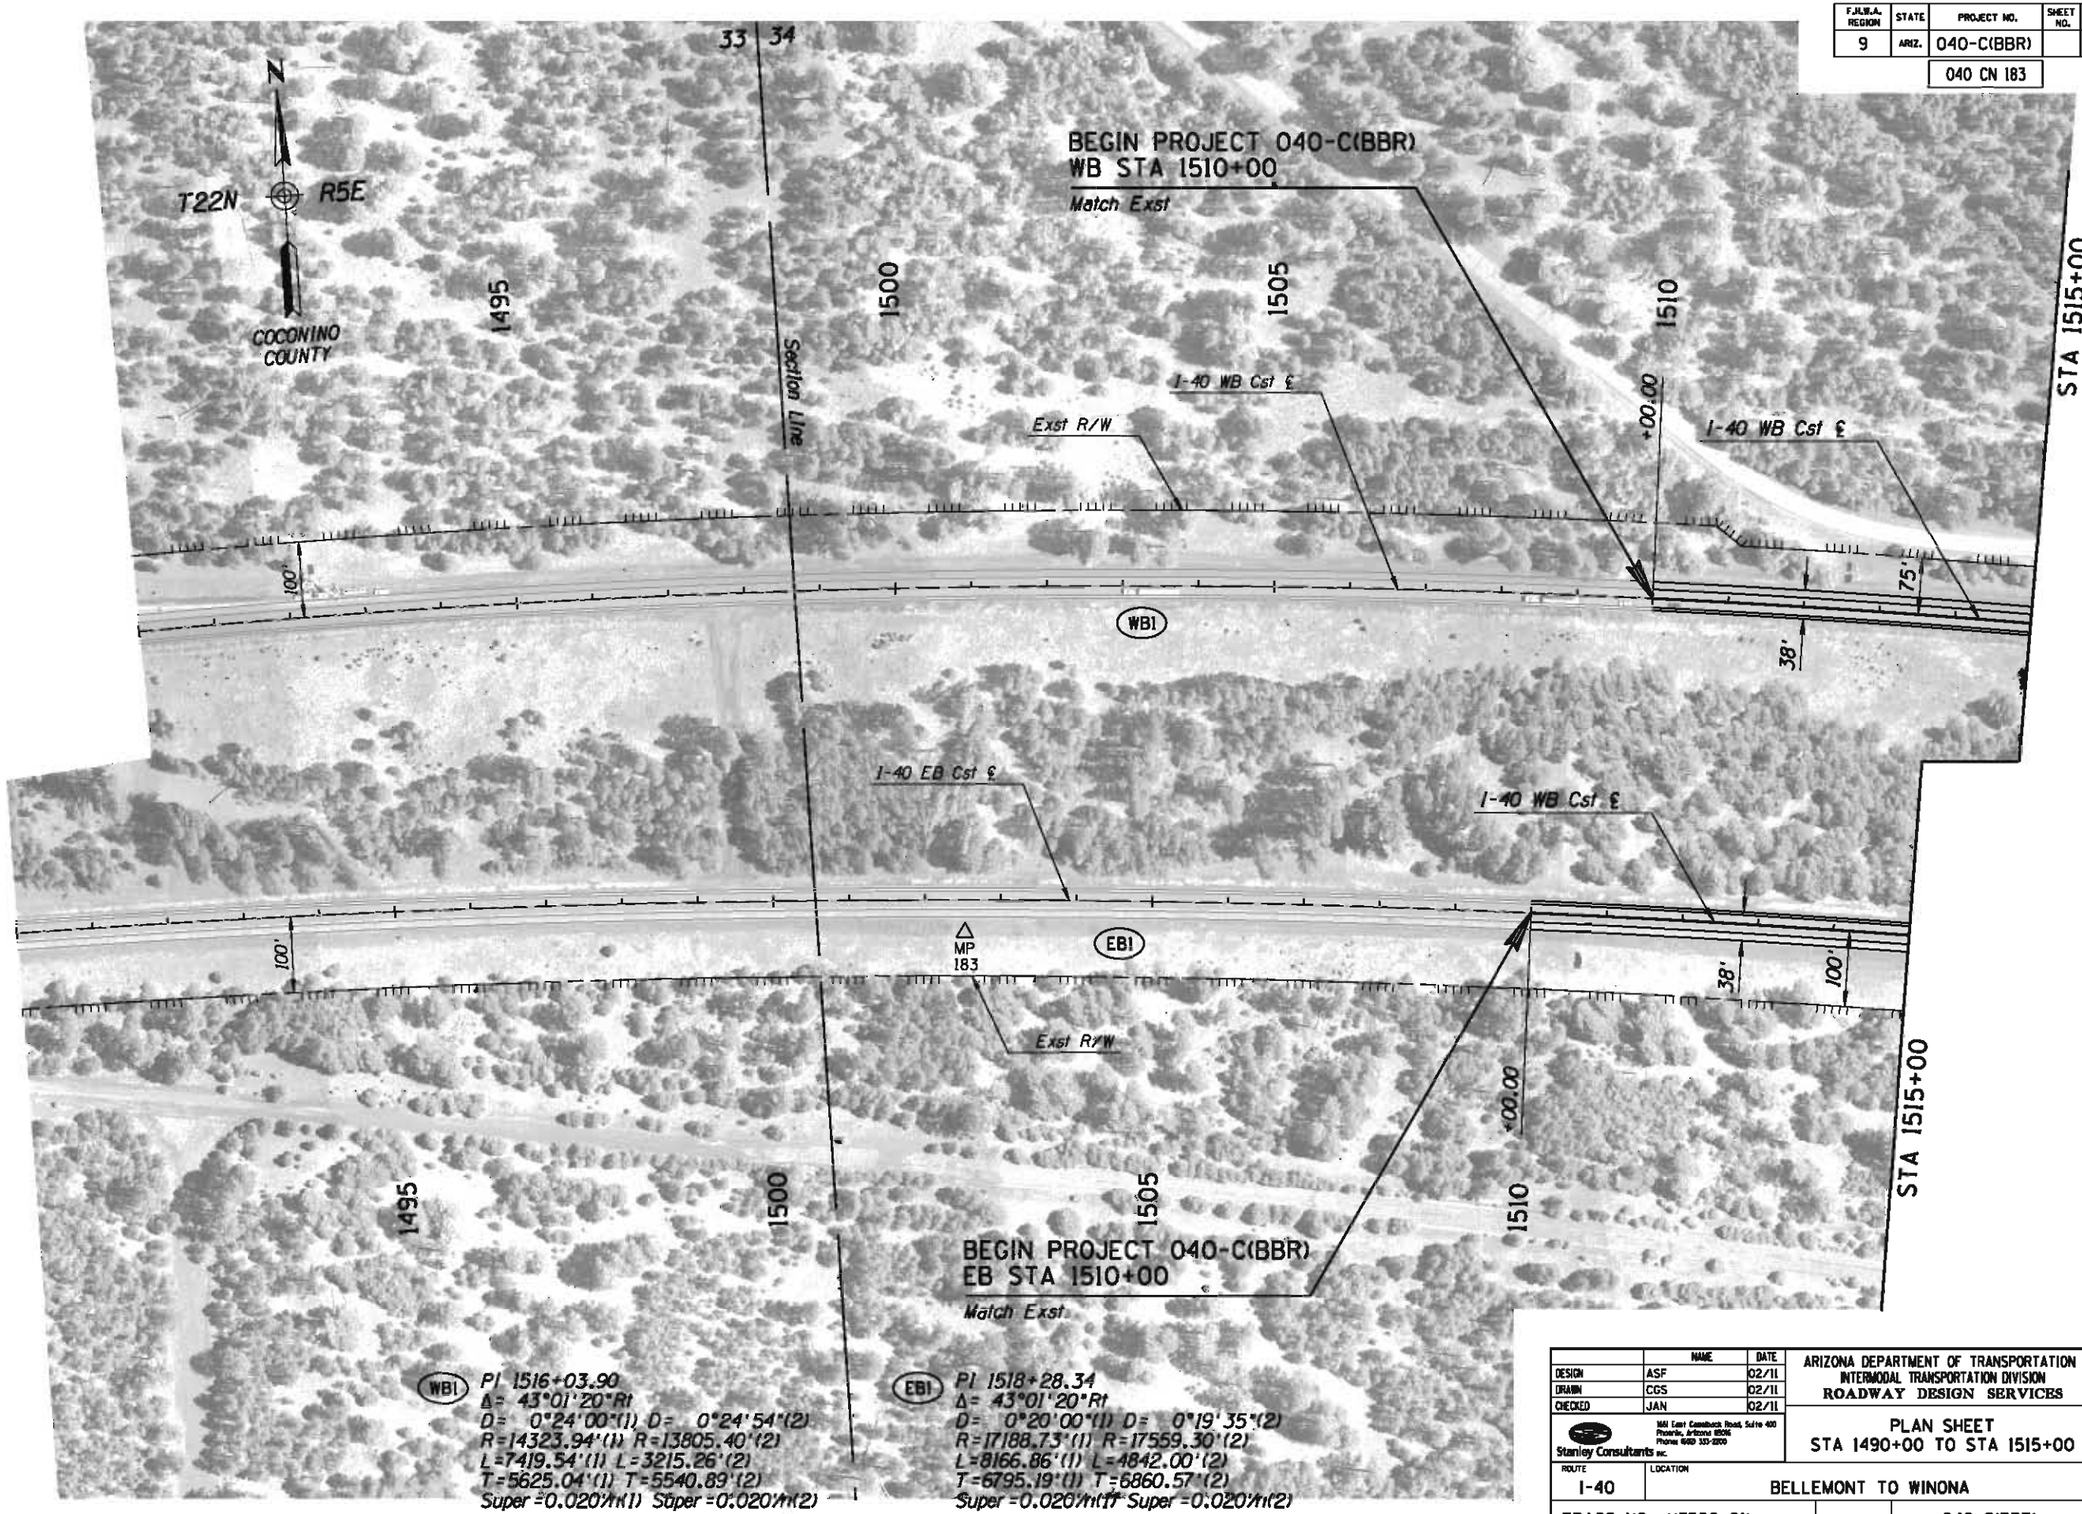

	NAME	DATE
DESIGN	ASF	02/11
DRAWN	CGS	02/11
CHECKED	JAN	02/11

Stanley Consultants INC.
1661 East Camelback Road, Suite 400
Phoenix, Arizona 85016
Phone (602) 333-2200

ARIZONA DEPARTMENT OF TRANSPORTATION
INTERMODAL TRANSPORTATION DIVISION
ROADWAY DESIGN SERVICES

PLAN SHEET
STA 1490+00 TO STA 1515+00

ROUTE: I-40
LOCATION: BELLEMONT TO WINONA

Initial
DCR
Review
NOT FOR CONSTRUCTION OR RECORDING

DWG NO. C-2

TRACS NO. H7586 01L | 040-C(BBR) | ___ OF ___

NO.	DESCRIPTION OF REVISION	MADE BY	DATE

1/31/2011 q:\21580\11-cadd\03-Civ\h7586p003.dgn

F.H.W.A. REGION	STATE	PROJECT NO.	SHEET NO.	TOTAL SHEETS	AS BUILT
9	ARIZ.	040-C(BBR)			
		040 CN 183			

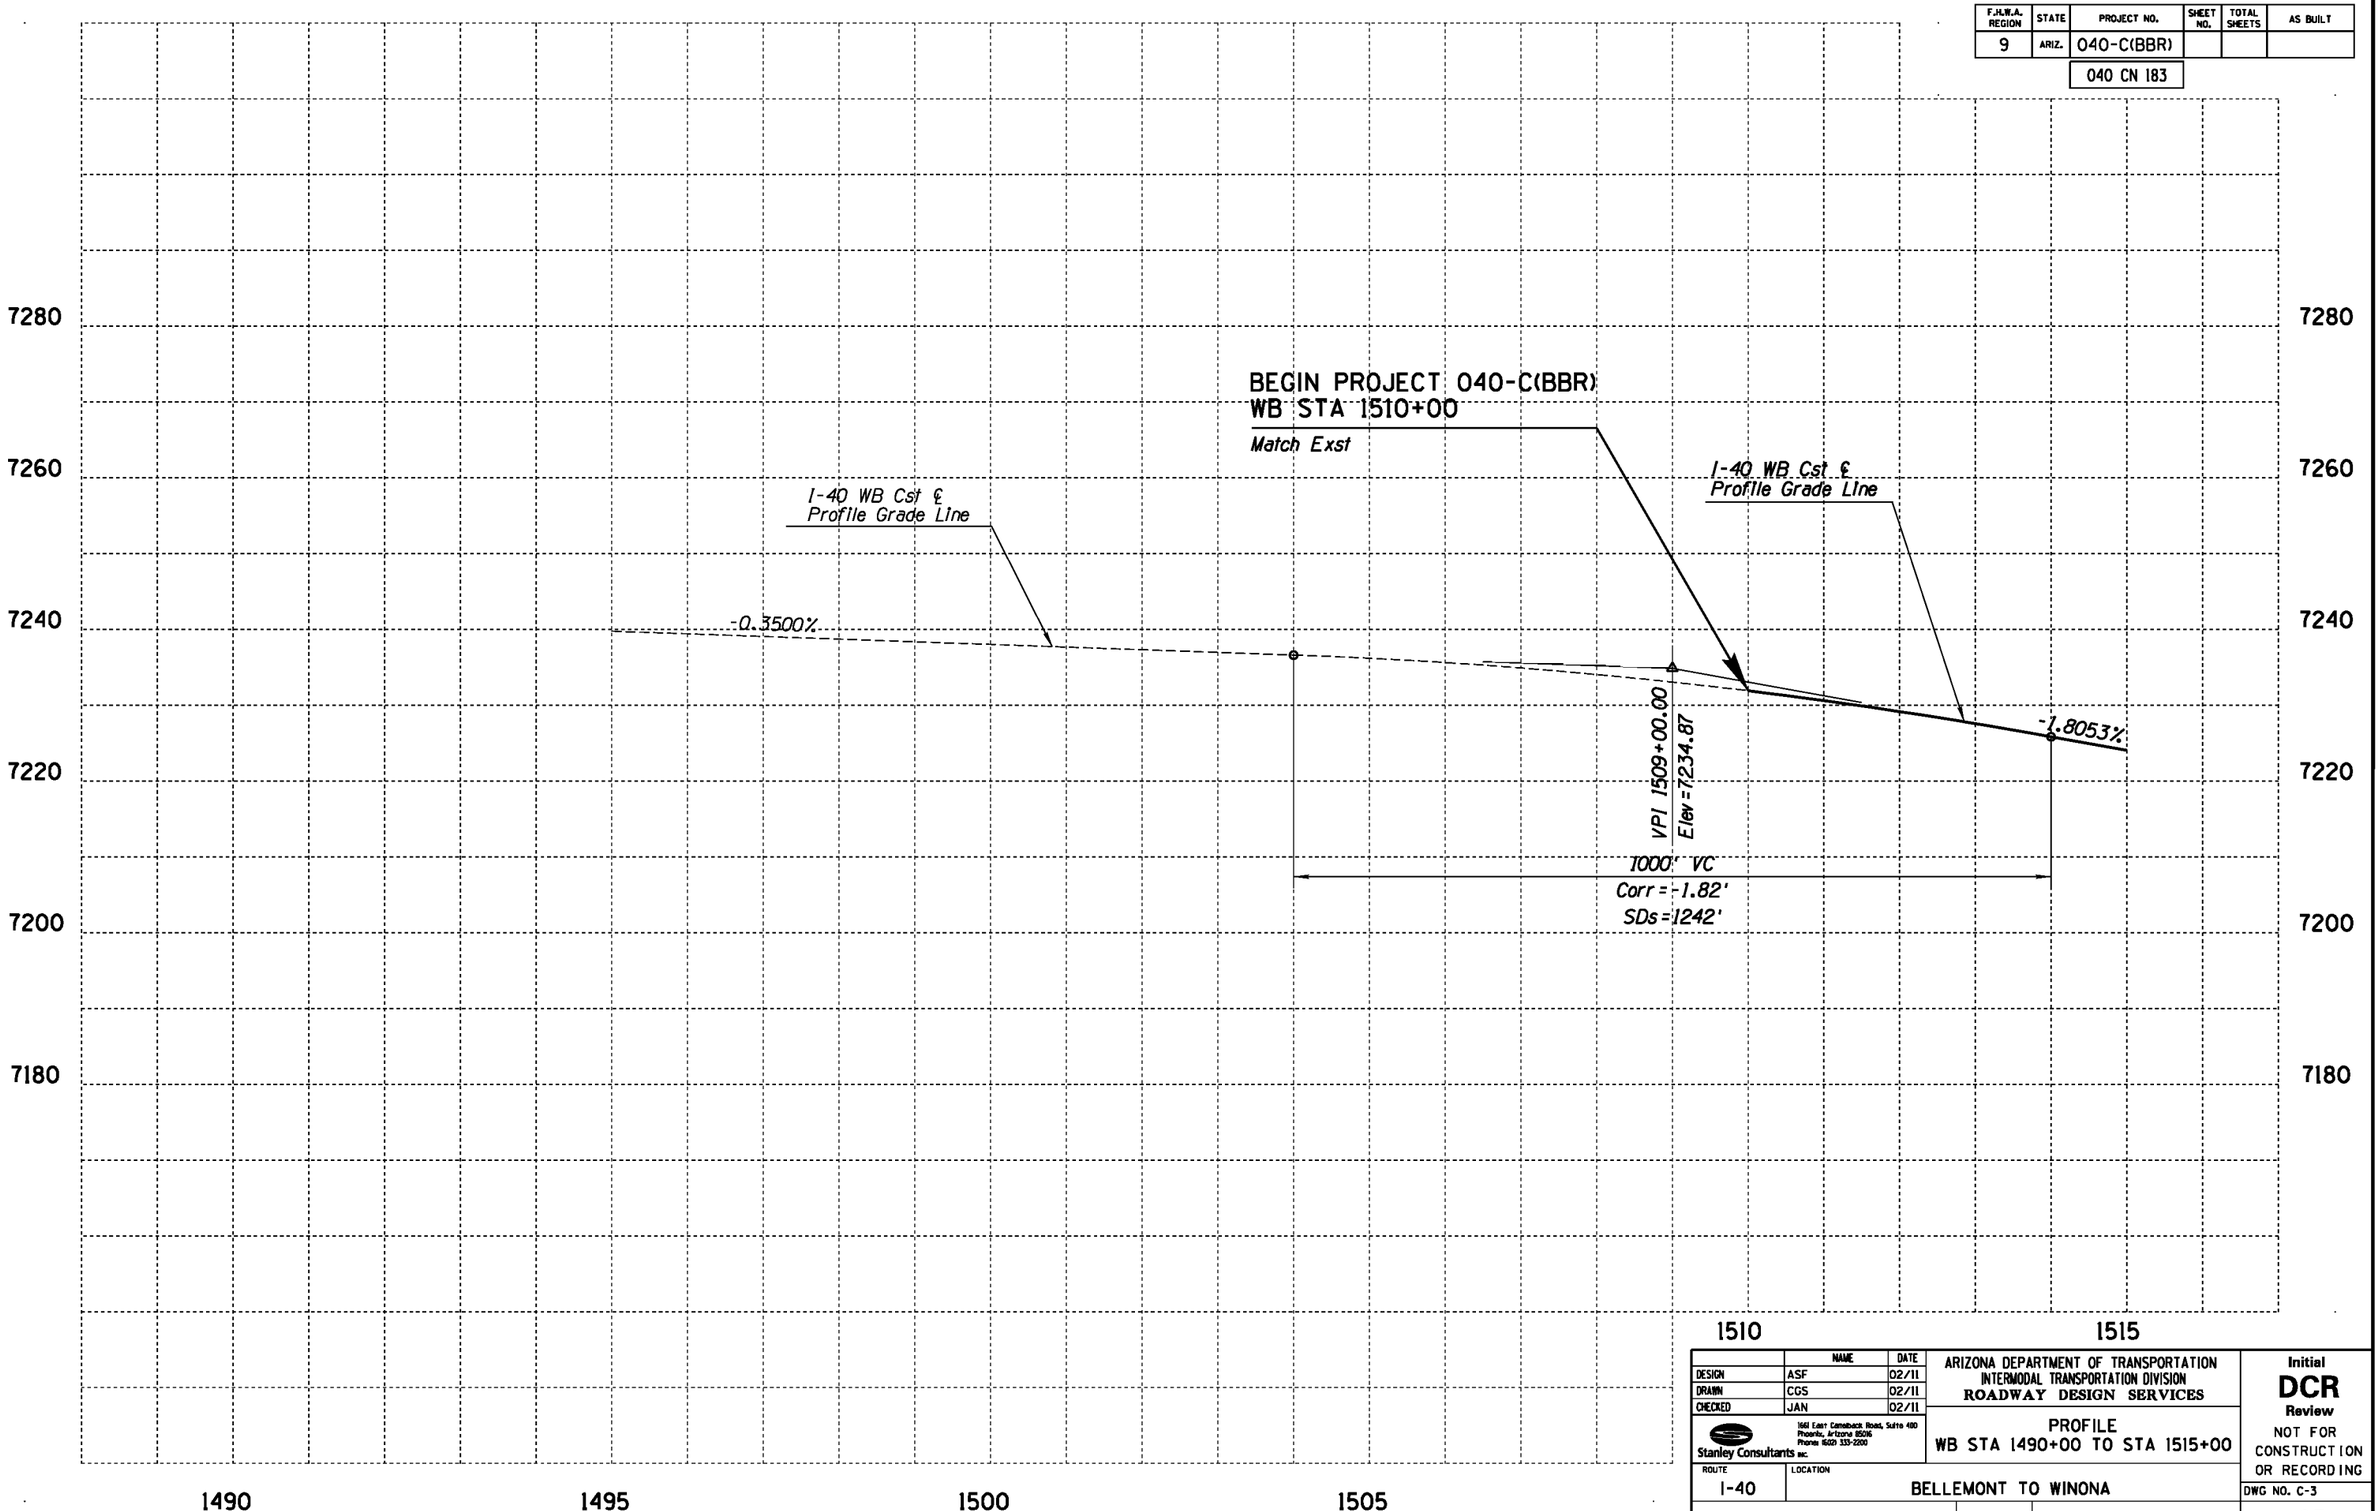

	NAME	DATE
DESIGN	ASF	02/11
DRAWN	CGS	02/11
CHECKED	JAN	02/11

Stanley Consultants INC.
1661 East Camelback Road, Suite 400
Phoenix, Arizona 85016
Phone (602) 333-2200

ARIZONA DEPARTMENT OF TRANSPORTATION
INTERMODAL TRANSPORTATION DIVISION
ROADWAY DESIGN SERVICES

PROFILE
WB STA 1490+00 TO STA 1515+00

Initial
DCR
Review
NOT FOR CONSTRUCTION OR RECORDING

ROUTE	LOCATION
I-40	BELLEMONT TO WINONA

DWG NO. C-3

TRACS NO. H7586 01L | 040-C(BBR) | ___ OF ___

NO.	DESCRIPTION OF REVISION	MADE BY	DATE	NO.	DESCRIPTION OF REVISION	MADE BY	DATE

1/31/2011 gt\21580\11-cadd\03-Civ\h7586v003a.dgn

F.H.W.A. REGION	STATE	PROJECT NO.	SHEET NO.	TOTAL SHEETS	AS BUILT
9	ARIZ.	040-C(BBR)			
		040 CN 183			

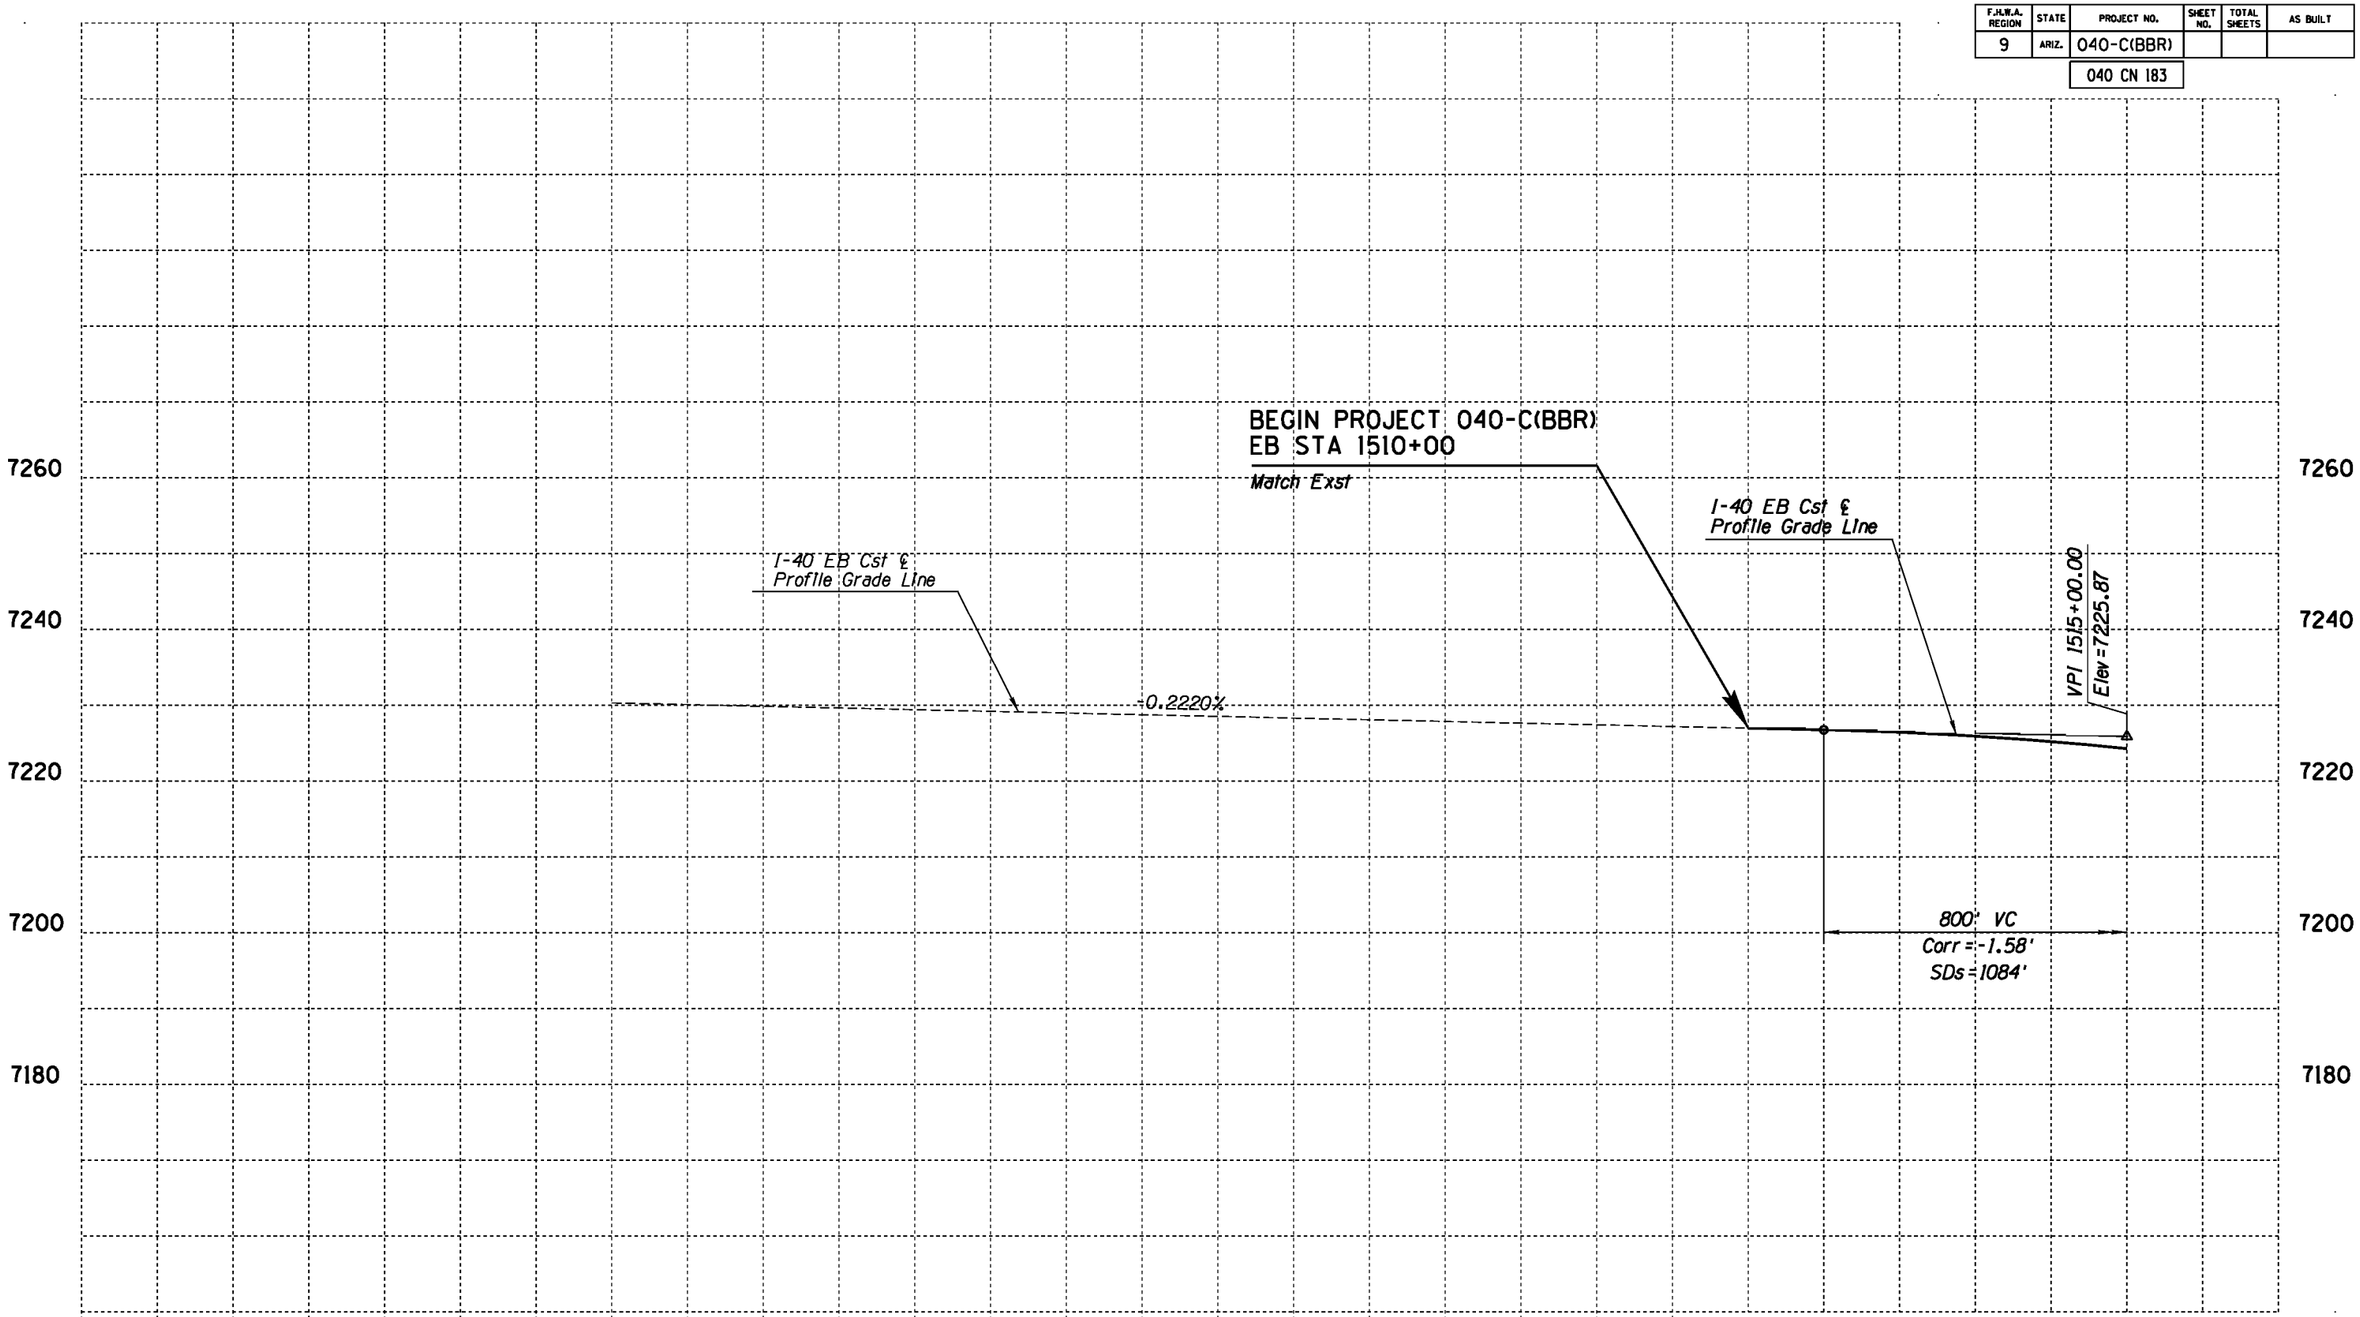

	NAME	DATE
DESIGN	ASF	02/11
DRAWN	CGS	02/11
CHECKED	JAN	02/11

Stanley Consultants INC.
1661 East Camelback Road, Suite 400
Phoenix, Arizona 85016
Phone (602) 333-2200

ARIZONA DEPARTMENT OF TRANSPORTATION
INTERMODAL TRANSPORTATION DIVISION
ROADWAY DESIGN SERVICES

PROFILE
EB STA 1490+00 TO STA 1515+00

ROUTE: I-40
LOCATION: BELLEMONT TO WINONA

Initial
DCR
Review
NOT FOR CONSTRUCTION OR RECORDING

DWG NO. C-4

TRACS NO. H7586 01L | 040-C(BBR) | ___ OF ___

NO.	DESCRIPTION OF REVISION	MADE BY	DATE

1/31/2011 q:\21580\11-cadd\03-Civ\h7586v0036.dgn

F.A.H.W.A. REGION	STATE	PROJECT NO.	SHEET NO.	TOTAL SHEETS	AS BUILT
9	ARIZ.	040-C(BBR)			

040 CN 183

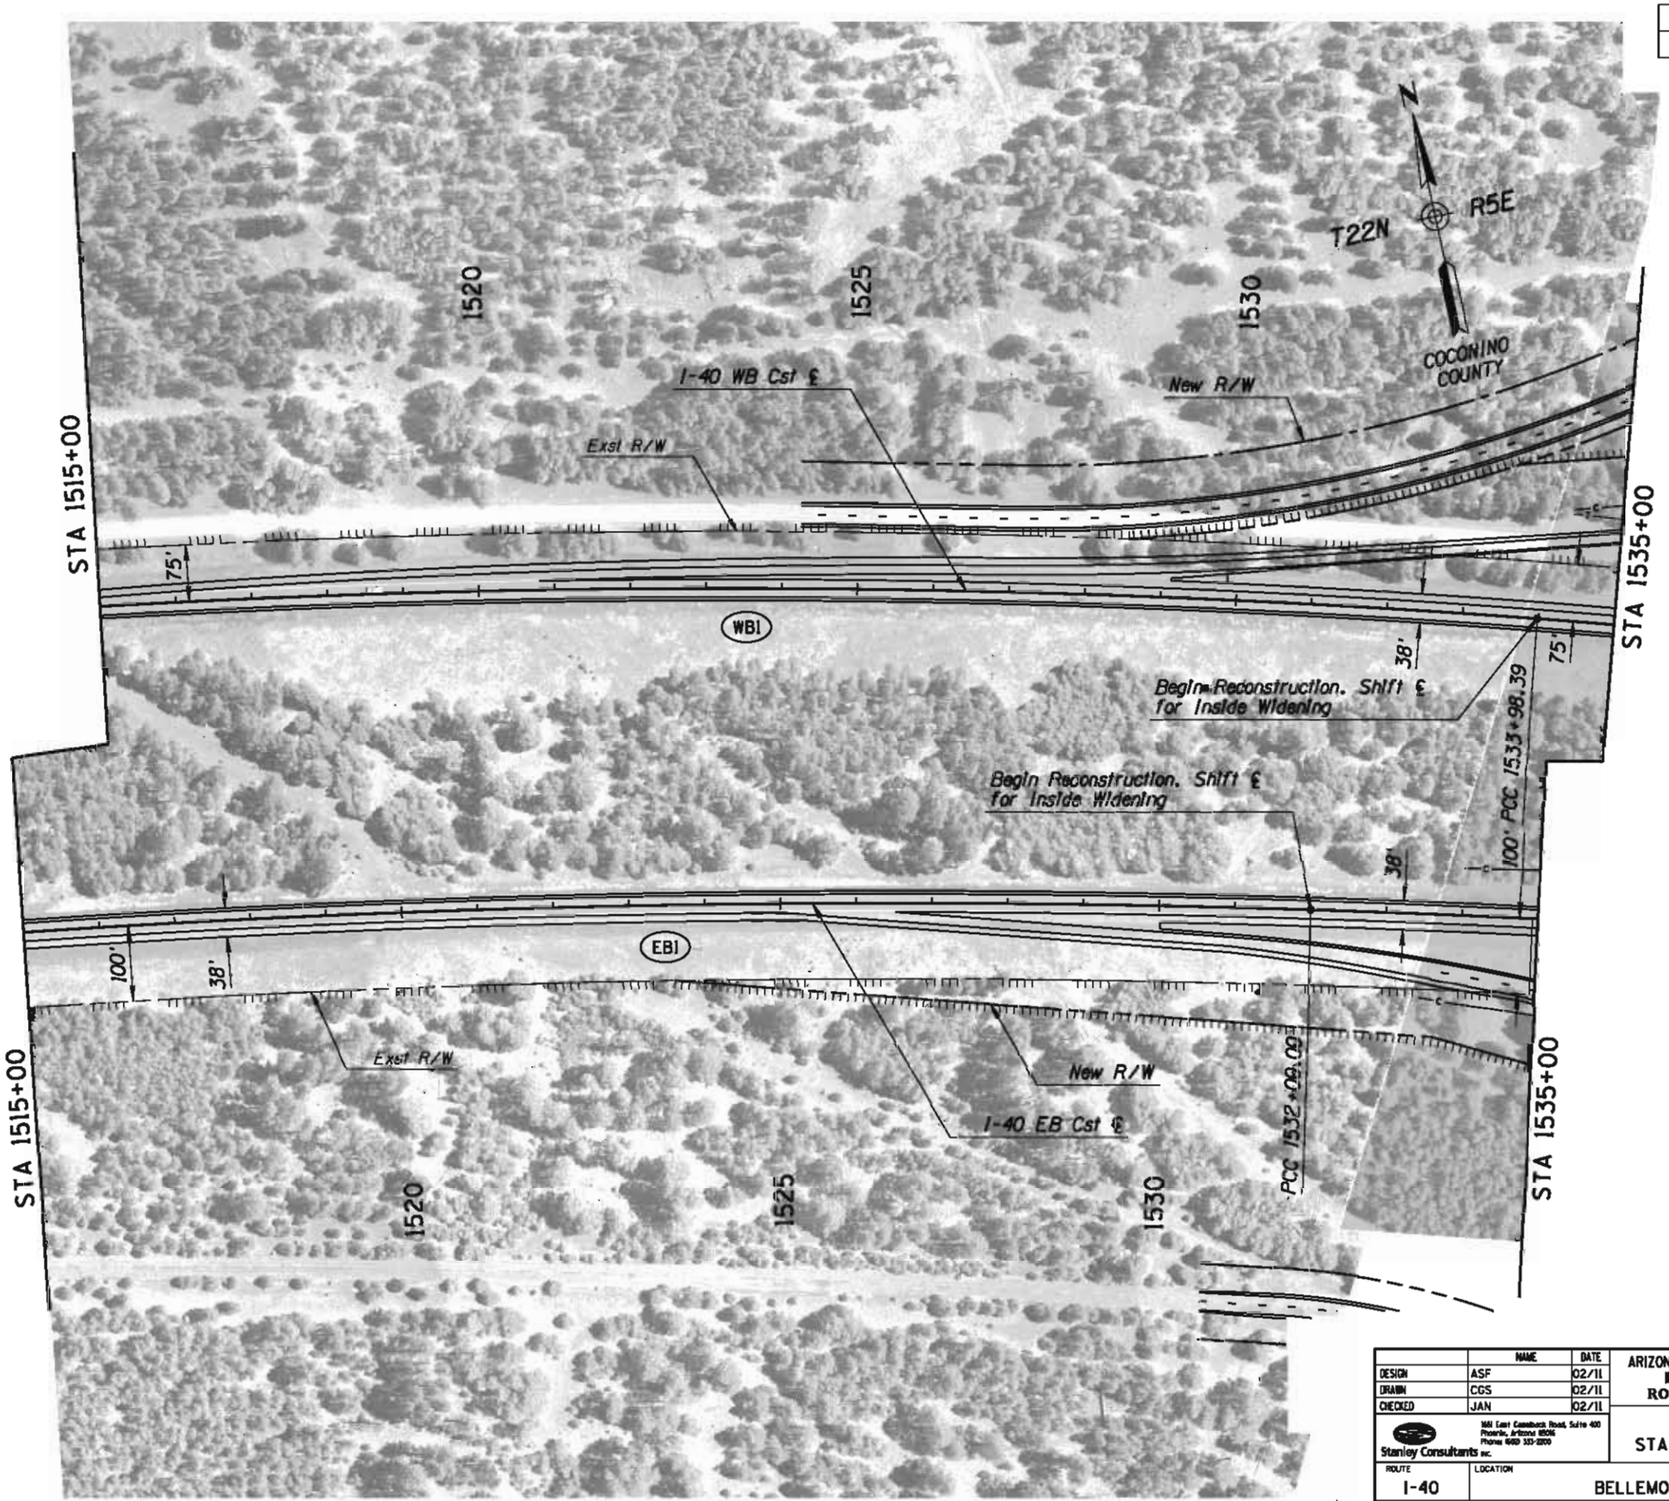

	NAME	DATE
DESIGN	ASF	02/11
DRAWN	CGS	02/11
CHECKED	JAN	02/11

Stanley Consultants INC.
1661 East Camelback Road, Suite 400
Phoenix, Arizona 85016
Phone (602) 333-2200

ARIZONA DEPARTMENT OF TRANSPORTATION
INTERMODAL TRANSPORTATION DIVISION
ROADWAY DESIGN SERVICES

PLAN SHEET
STA 1515+00 TO STA 1535+00

Initial
DCR
Review
NOT FOR CONSTRUCTION OR RECORDING

ROUTE: I-40
LOCATION: BELLEMONT TO WINONA

DWG NO. C-5

TRACS NO. H7586 01L | 040-C(BBR) | ___ OF ___

NO.	DESCRIPTION OF REVISION	MADE BY	DATE
NO.1			
NO.2			

1/31/2011 q:\21580\11-cadd\03-Civ\h7586p004.dgn

F.H.W.A. REGION	STATE	PROJECT NO.	SHEET NO.	TOTAL SHEETS	AS BUILT
9	ARIZ.	040-C(BBR)			

040 CN 183

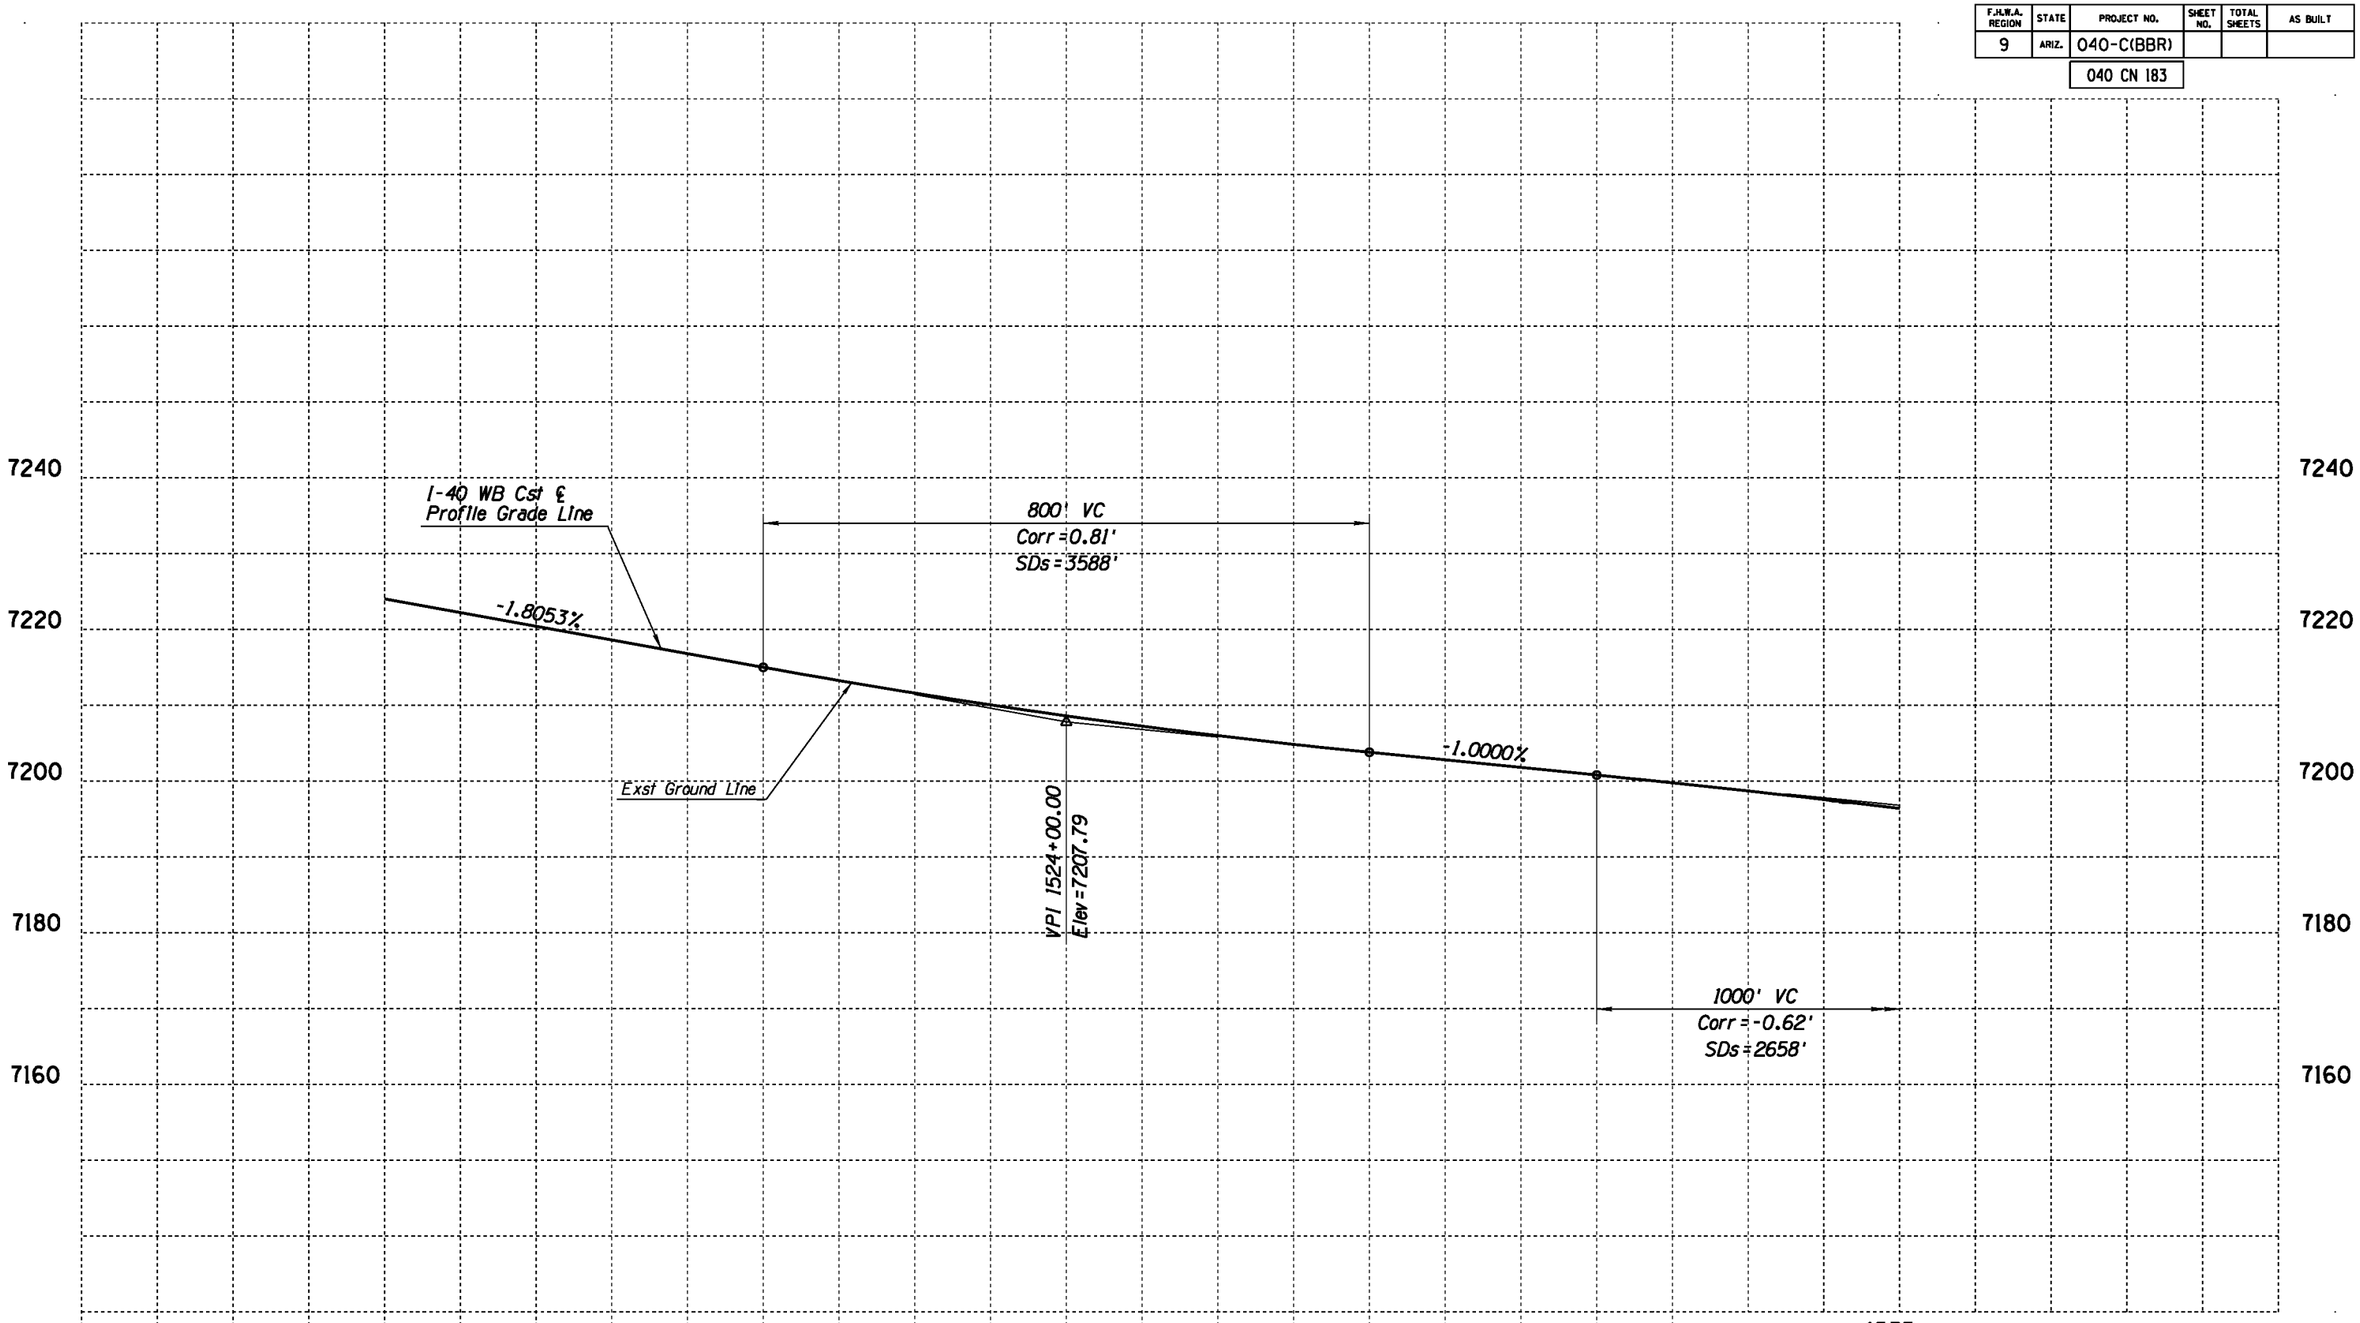

	NAME	DATE
DESIGN	ASF	02/11
DRAWN	CGS	02/11
CHECKED	JAN	02/11

Stanley Consultants INC.
1661 East Camelback Road, Suite 400
Phoenix, Arizona 85016
Phone (602) 333-2200

ARIZONA DEPARTMENT OF TRANSPORTATION
INTERMODAL TRANSPORTATION DIVISION
ROADWAY DESIGN SERVICES

PROFILE
WB STA 1515+00 TO STA 1535+00

Initial
DCR
Review
NOT FOR CONSTRUCTION OR RECORDING

ROUTE	LOCATION
I-40	BELLEMONT TO WINONA

DWG NO. C-6

TRACS NO. H7586 01L | 040-C(BBR) | ___ OF ___

NO.	DESCRIPTION OF REVISION	MADE BY	DATE

1/31/2011 gt\21580\11-cadd\03-Civ\h7586v004a.dgn

F.H.W.A. REGION	STATE	PROJECT NO.	SHEET NO.	TOTAL SHEETS	AS BUILT
9	ARIZ.	040-C(BBR)			
		040 CN 183			

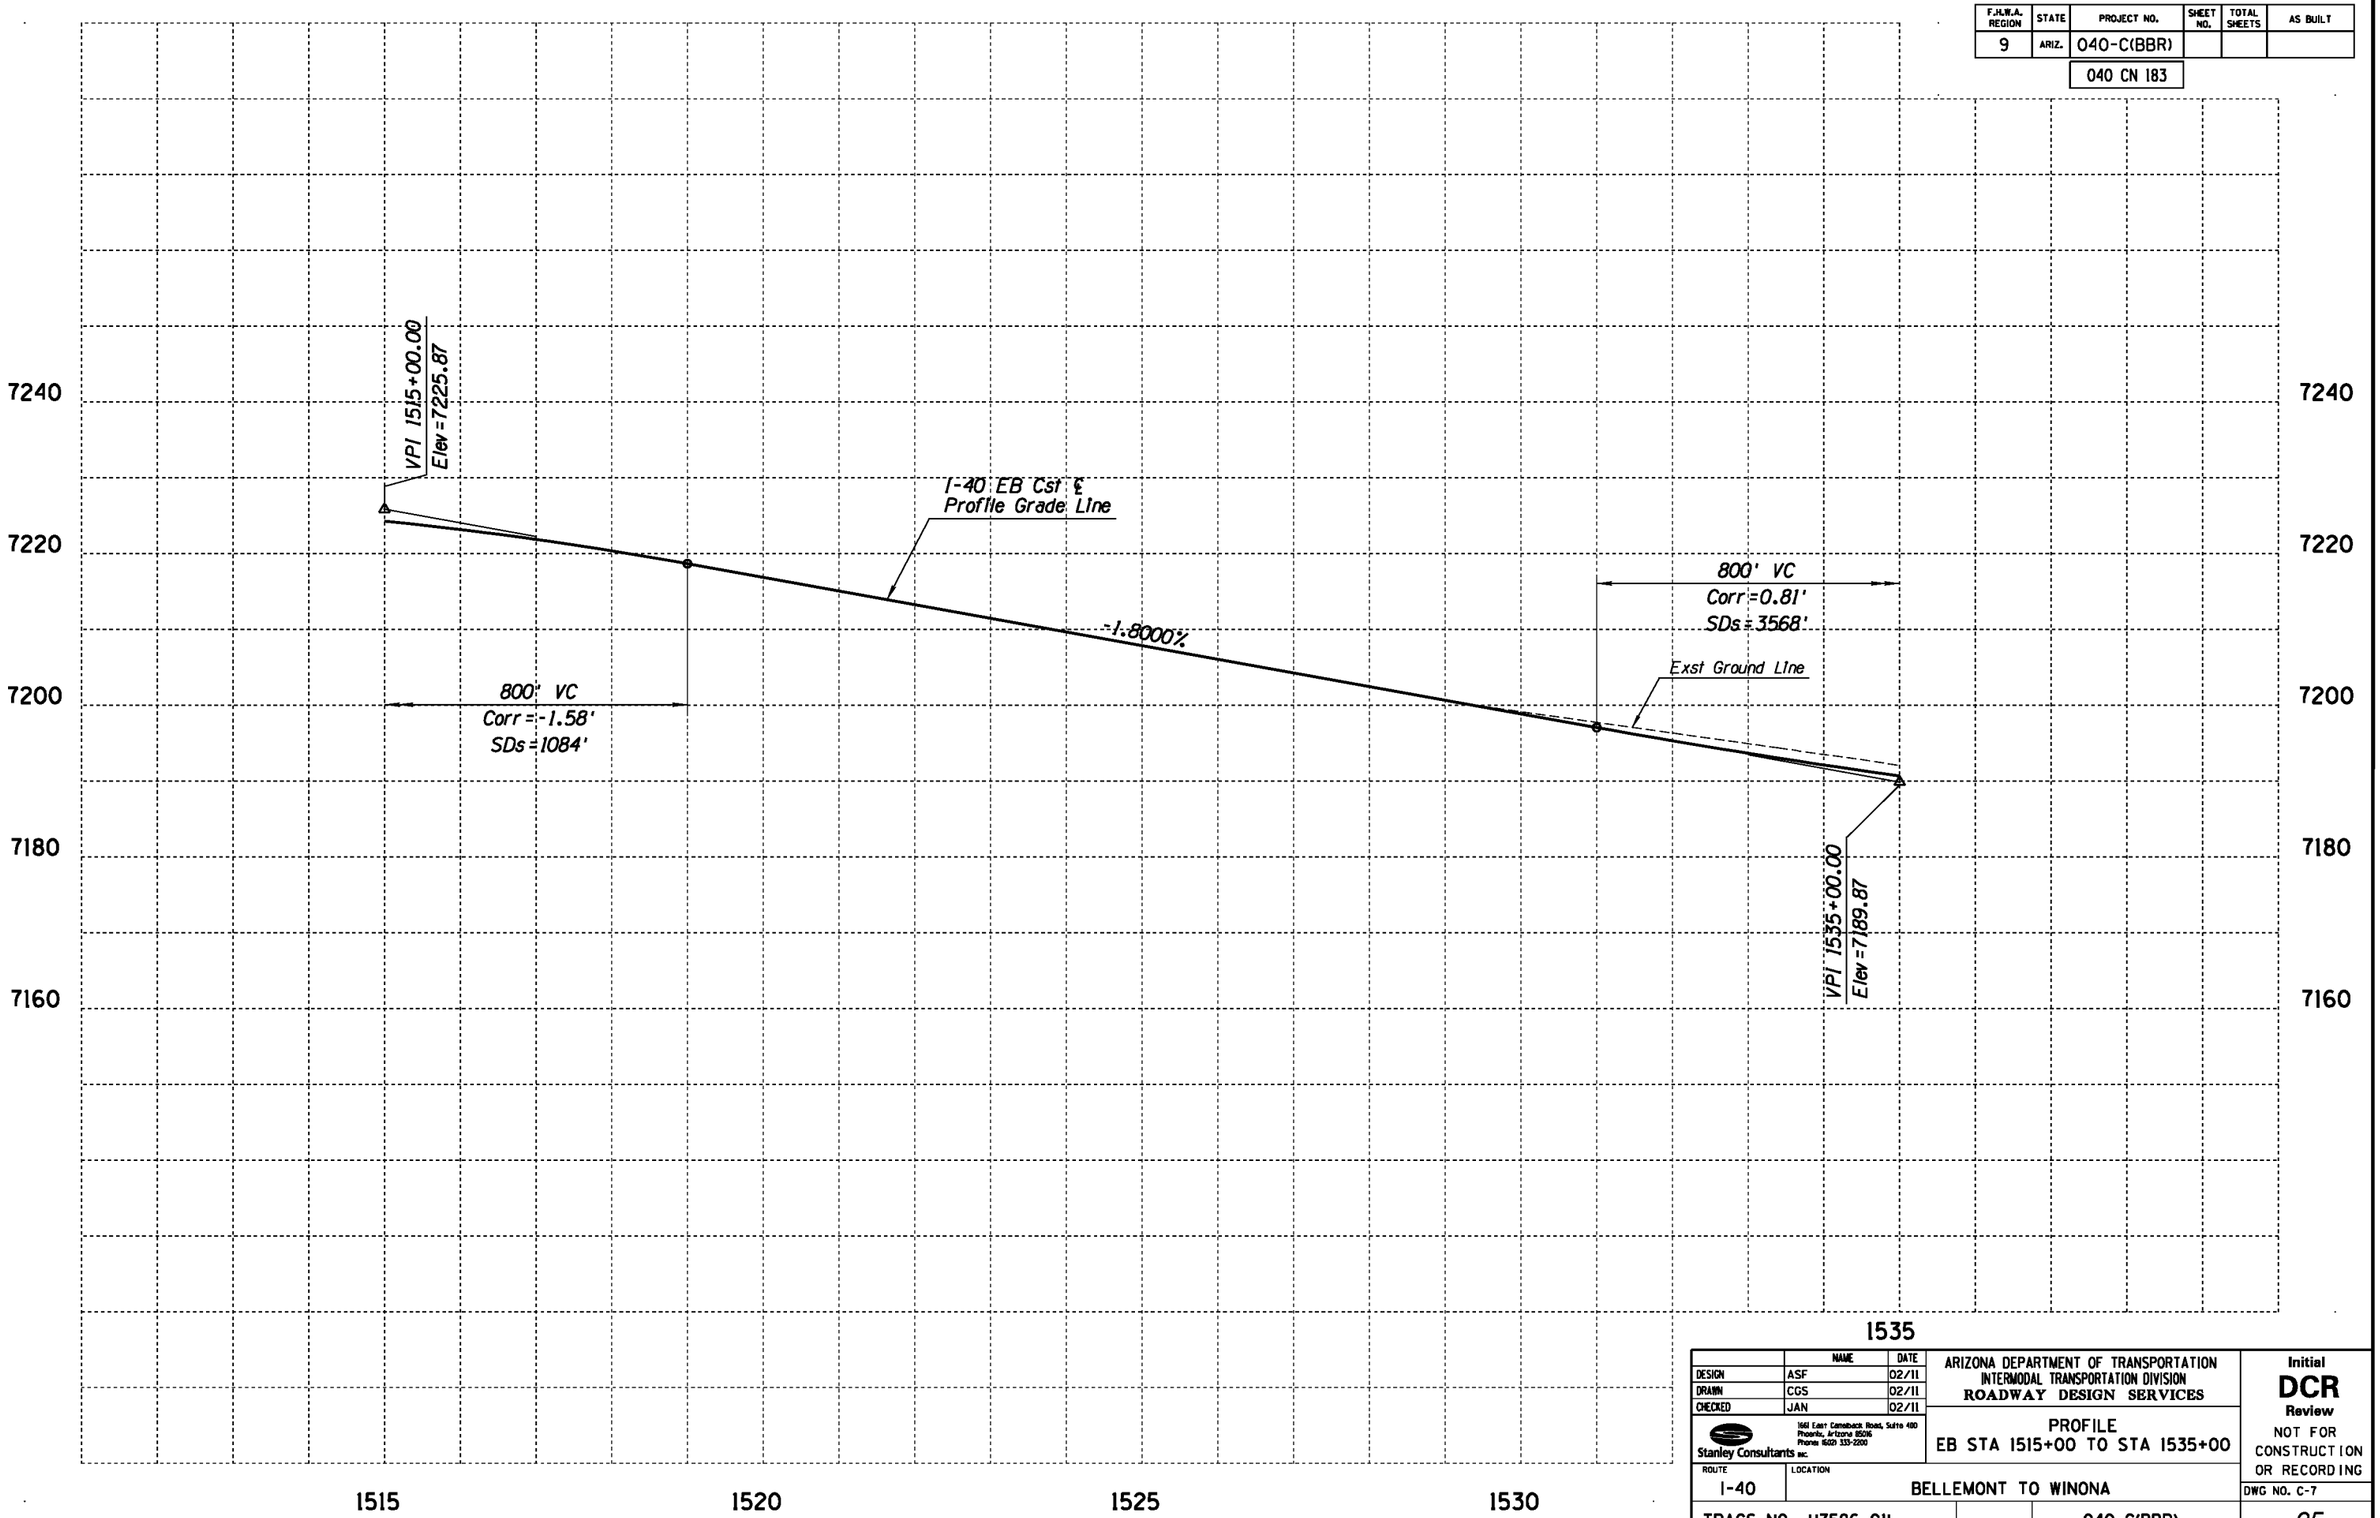

	NAME	DATE
DESIGN	ASF	02/11
DRAWN	CGS	02/11
CHECKED	JAN	02/11

Stanley Consultants INC.
1661 East Camelback Road, Suite 400
Phoenix, Arizona 85016
Phone: (602) 333-2200

ARIZONA DEPARTMENT OF TRANSPORTATION
INTERMODAL TRANSPORTATION DIVISION
ROADWAY DESIGN SERVICES

PROFILE
EB STA 1515+00 TO STA 1535+00

Initial
DCR
Review
NOT FOR CONSTRUCTION OR RECORDING

ROUTE	LOCATION
I-40	BELLEMONT TO WINONA

DWG NO. C-7

TRACS NO. H7586 01L | 040-C(BBR) | ___ OF ___

NO.	DESCRIPTION OF REVISION	MADE BY	DATE
1			
2			

1/31/2011 gt\21580\11-cadd\03-Civ\h7586v004b.dgn

F.H.W.A. REGION	STATE	PROJECT NO.	SHEET NO.	TOTAL SHEETS	AS BUILT
9	ARIZ.	040-C(BBR)			
		040 CN 183			

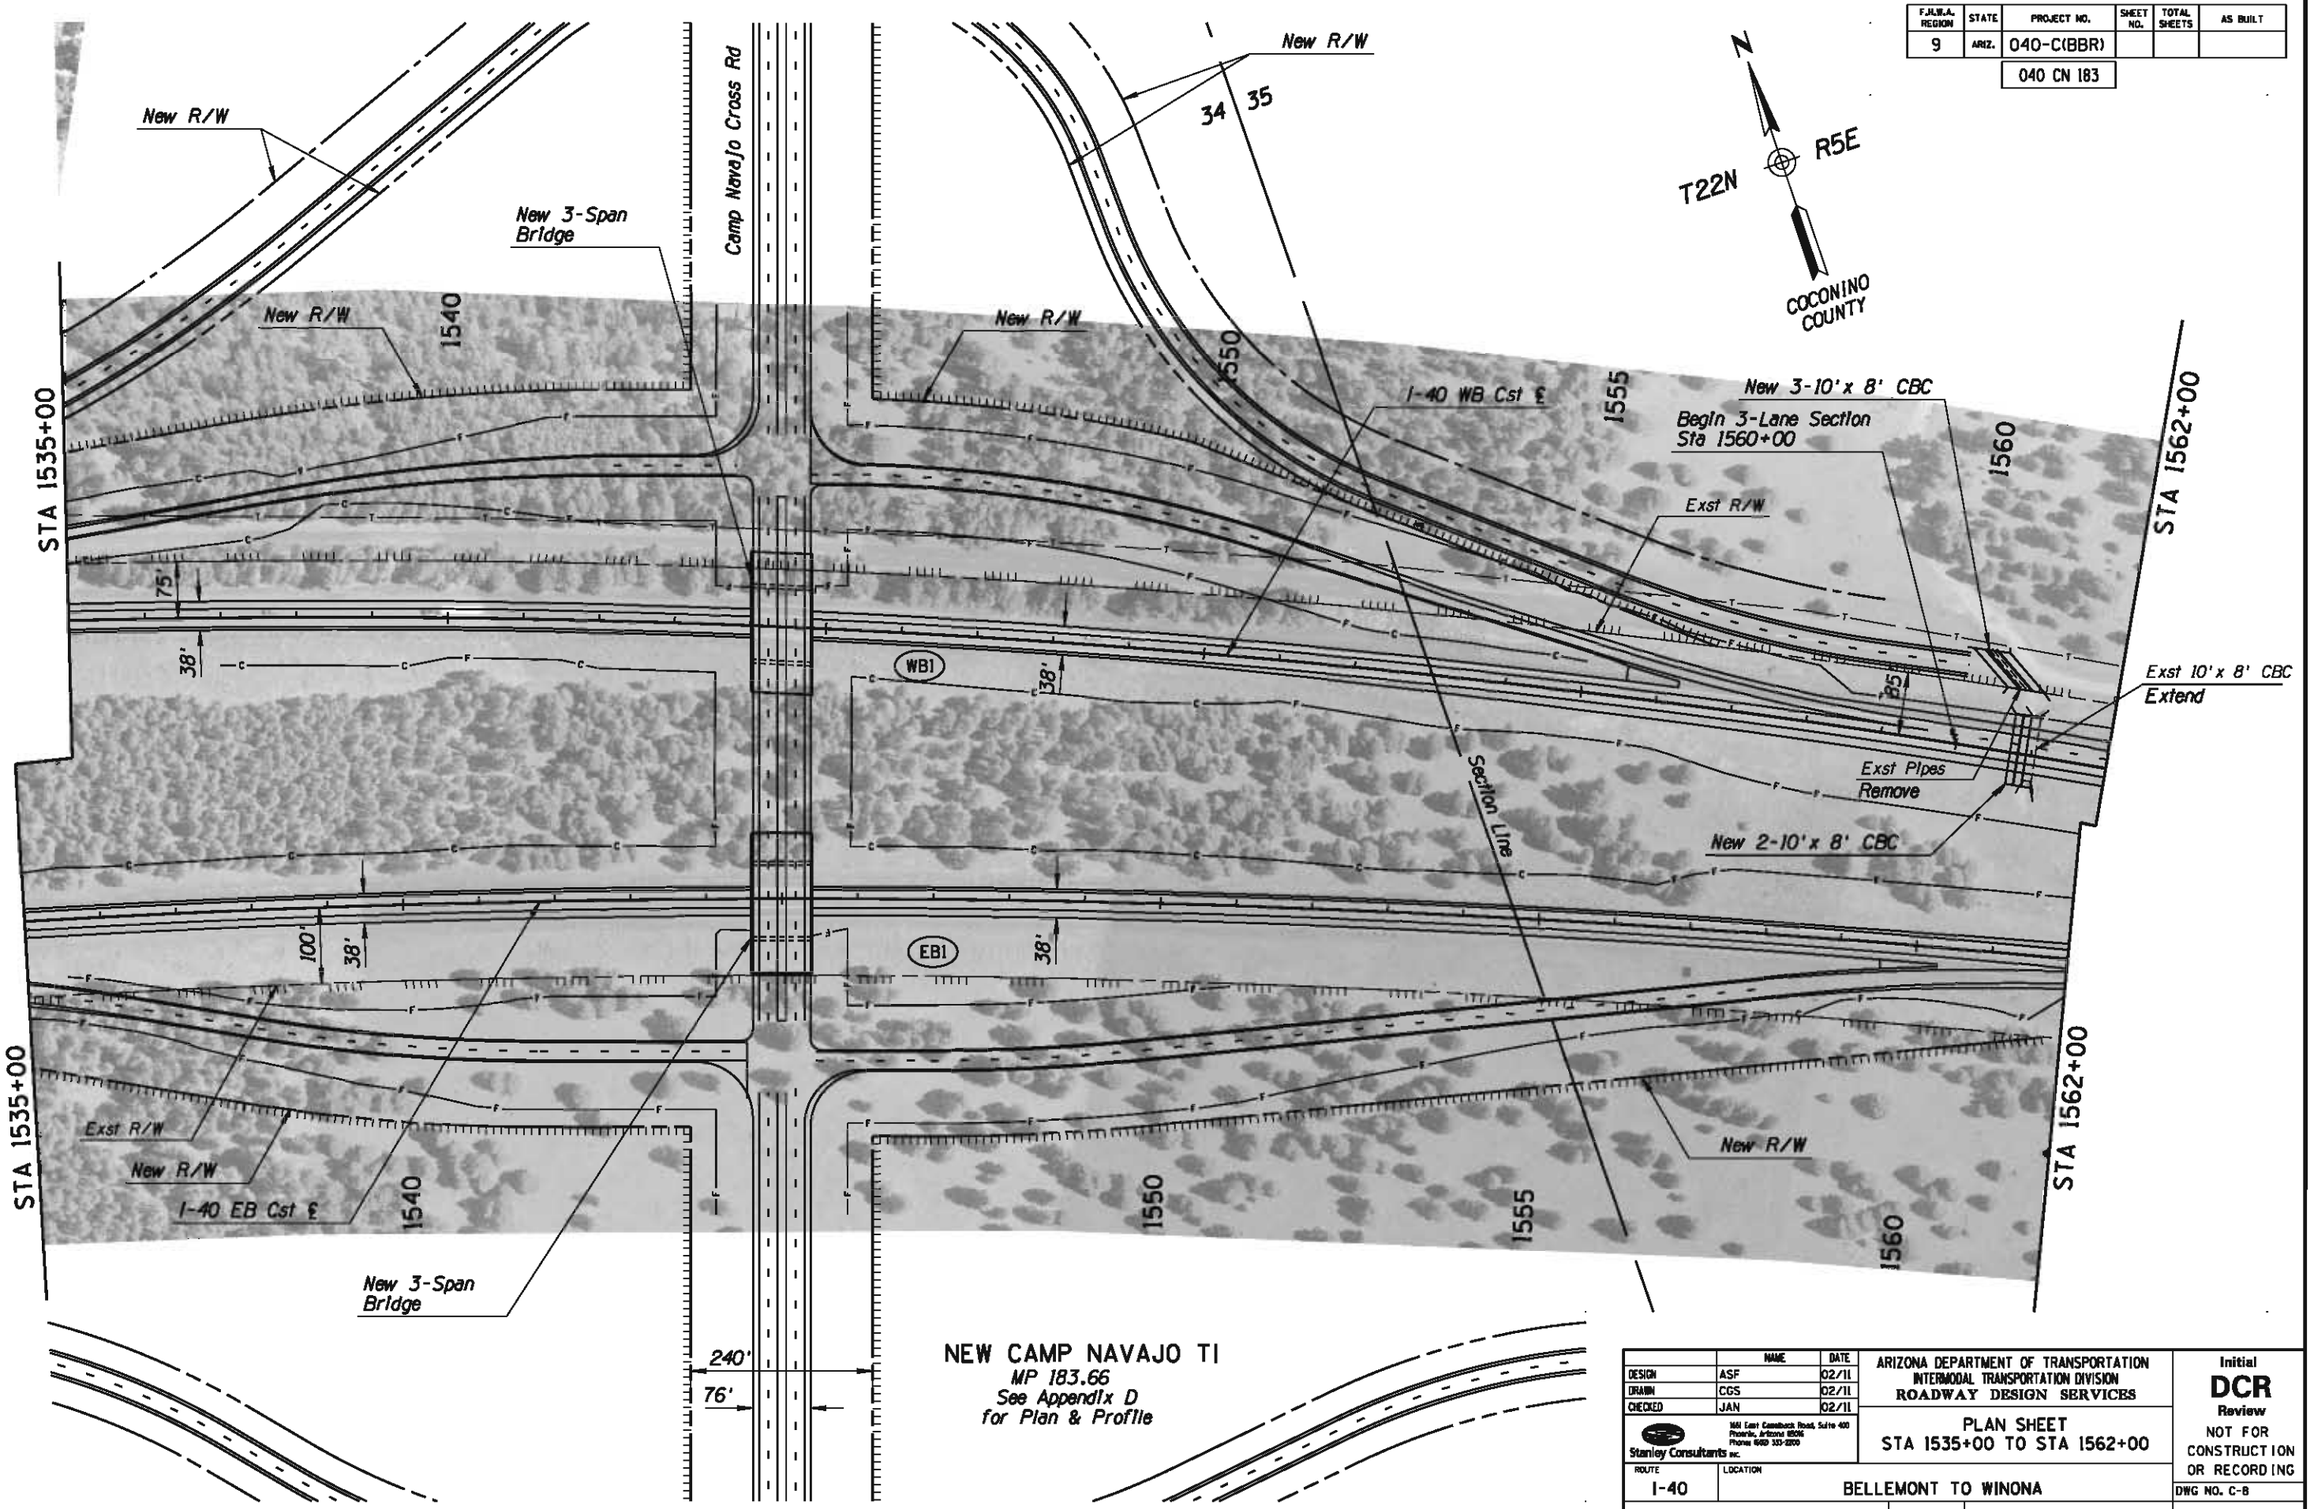

	NAME	DATE
DESIGN	ASF	02/11
DRAWN	CGS	02/11
CHECKED	JAN	02/11

Stanley Consultants inc.
1661 East Camelback Road, Suite 400
Phoenix, Arizona 85016
Phone: (602) 333-2200

ARIZONA DEPARTMENT OF TRANSPORTATION
INTERMODAL TRANSPORTATION DIVISION
ROADWAY DESIGN SERVICES

PLAN SHEET
STA 1535+00 TO STA 1562+00

Initial
DCR
Review
NOT FOR CONSTRUCTION OR RECORDING

ROUTE: I-40
LOCATION: BELLEMONT TO WINONA

DWG NO. C-8

TRACS NO. H7586 01L | 040-C(BBR) | ___ OF ___

1/31/2011 q:\21580\11-cadd\03-Civ\h7586p005.dgn

NO.1 DESCRIPTION OF REVISION MADE BY DATE
NO.2 DESCRIPTION OF REVISION MADE BY DATE

F.H.W.A. REGION	STATE	PROJECT NO.	SHEET NO.	TOTAL SHEETS	AS BUILT
9	ARIZ.	040-C(BBR)			
		040 CN 183			

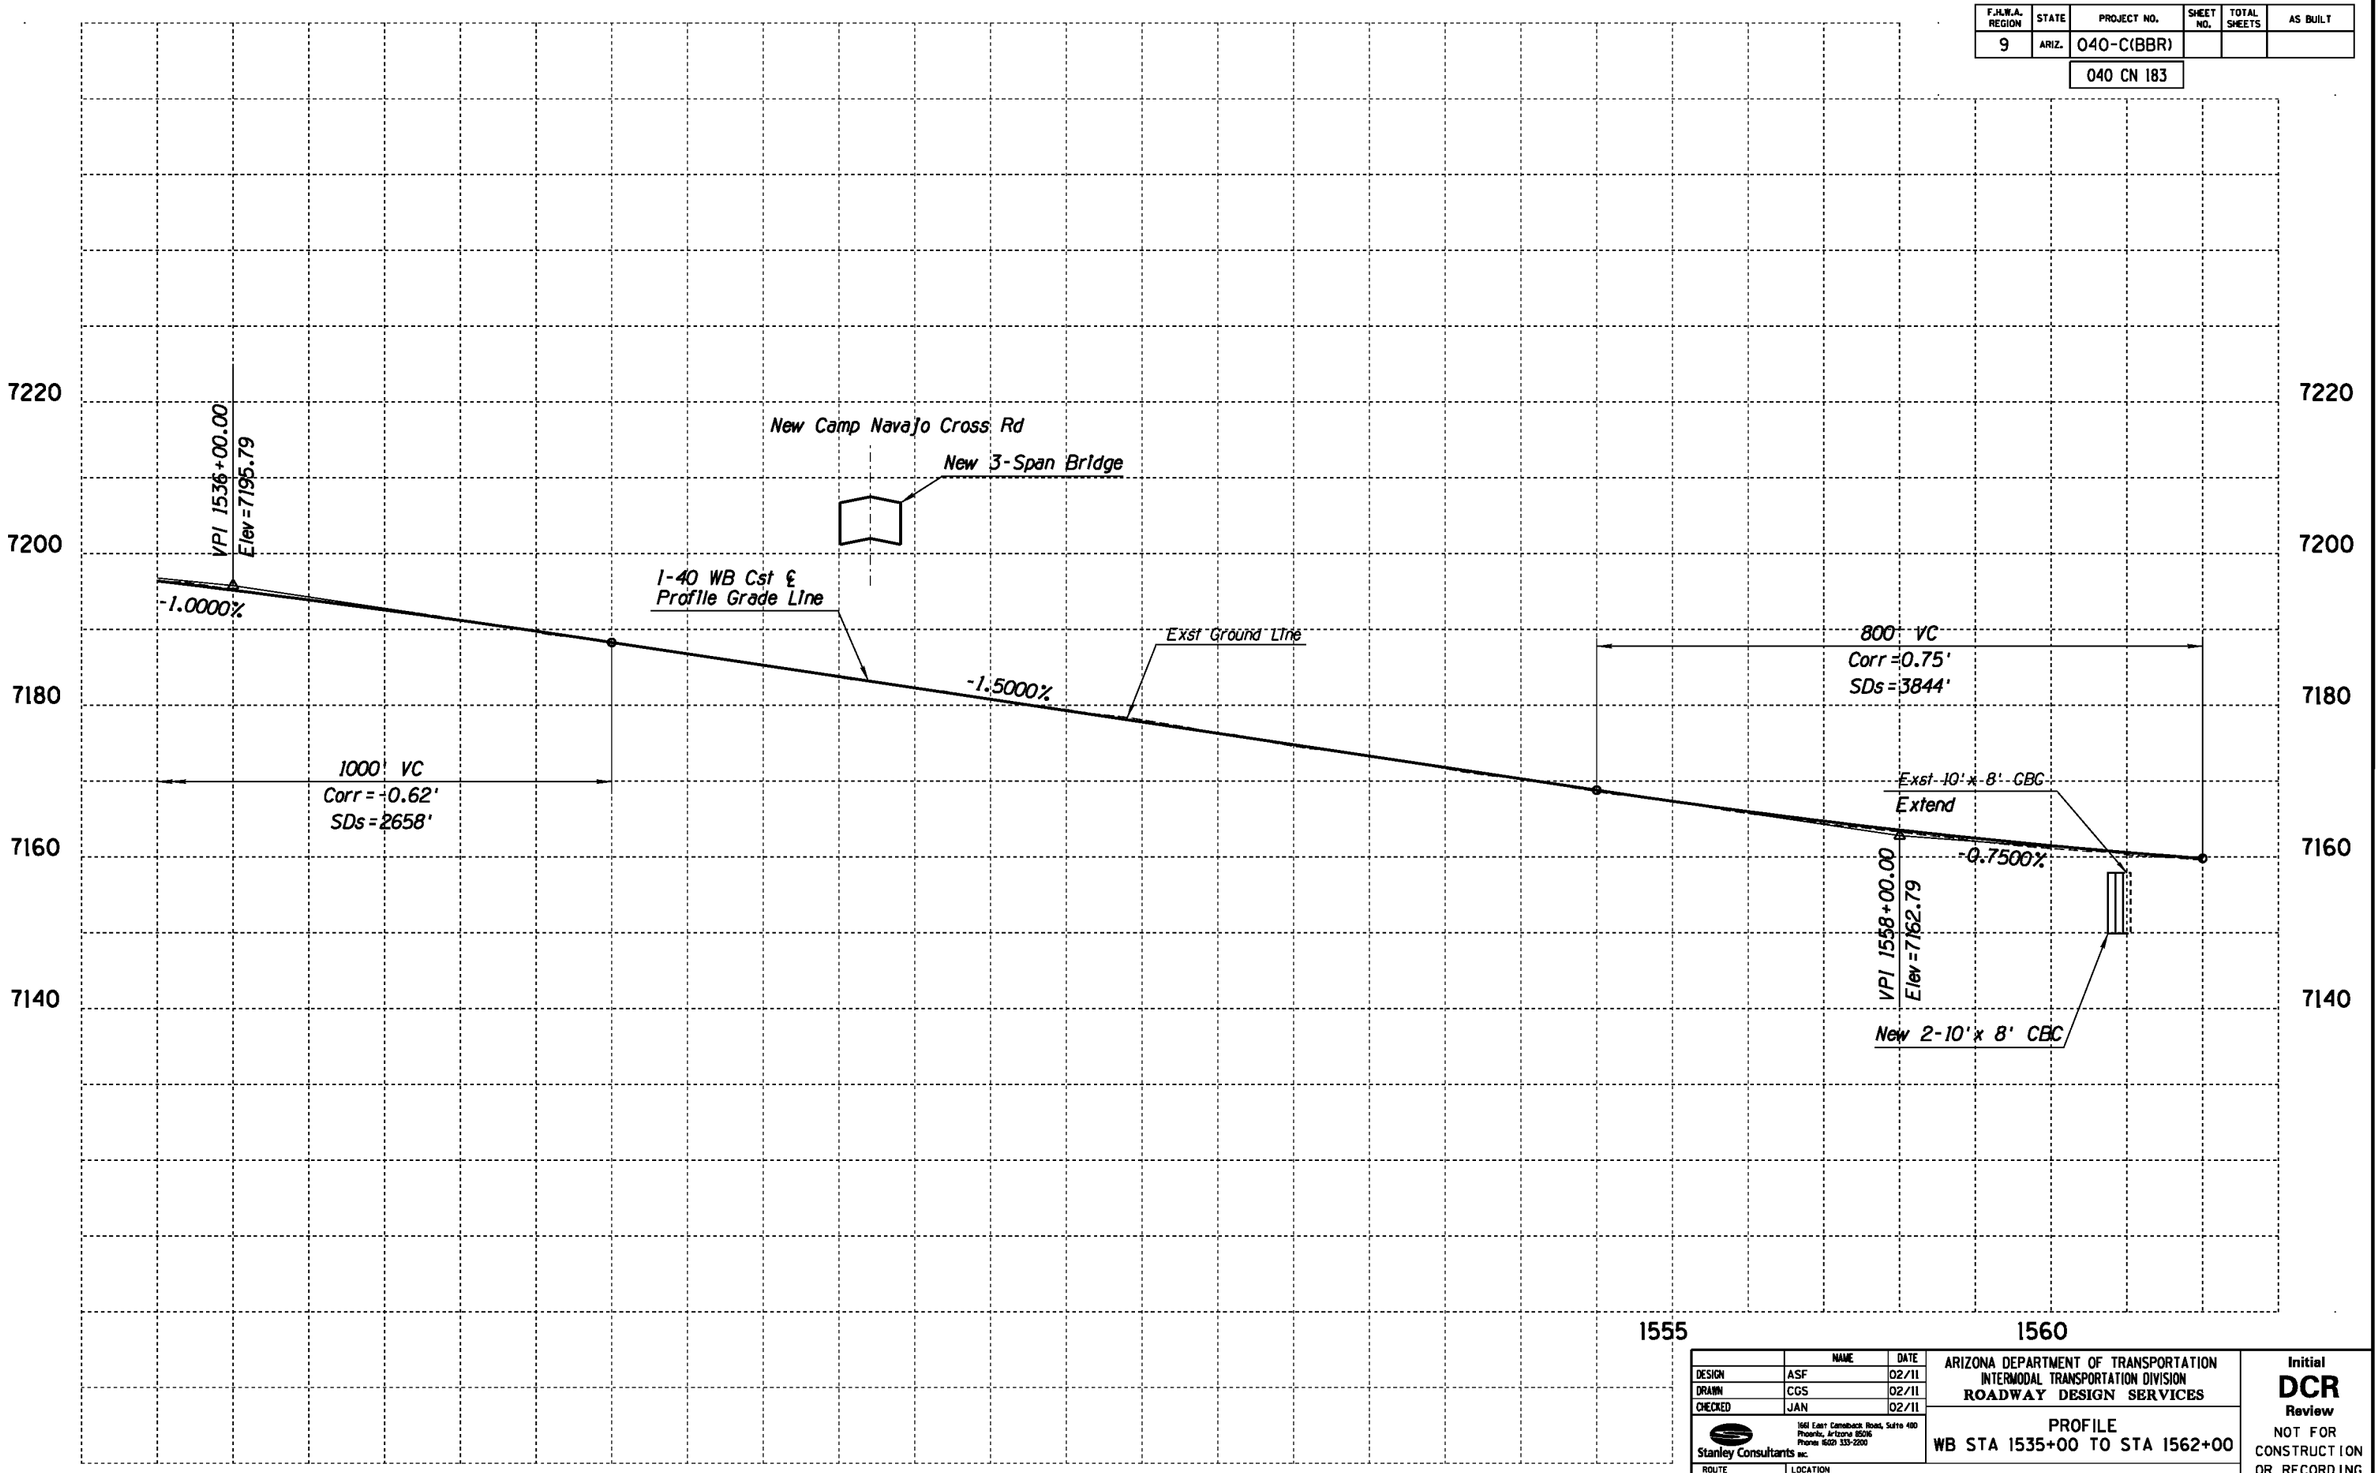

	NAME	DATE
DESIGN	ASF	02/11
DRAWN	CGS	02/11
CHECKED	JAN	02/11

Stanley Consultants INC.
1661 East Camelback Road, Suite 400
Phoenix, Arizona 85016
Phone (602) 333-2200

ARIZONA DEPARTMENT OF TRANSPORTATION
INTERMODAL TRANSPORTATION DIVISION
ROADWAY DESIGN SERVICES

PROFILE
WB STA 1535+00 TO STA 1562+00

Initial
DCR
Review
NOT FOR CONSTRUCTION OR RECORDING

ROUTE: I-40
LOCATION: BELLEMONT TO WINONA

DWG NO. C-9

TRACS NO. H7586 01L | 040-C(BBR) | ___ OF ___

NO.	DESCRIPTION OF REVISION	MADE BY	DATE
1			
2			

1/31/2011 qt\21580\11-cadd\03-Civ\h7586v005a.dgn

F.H.W.A. REGION	STATE	PROJECT NO.	SHEET NO.	TOTAL SHEETS	AS BUILT
9	ARIZ.	040-C(BBR)			
		040 CN 183			

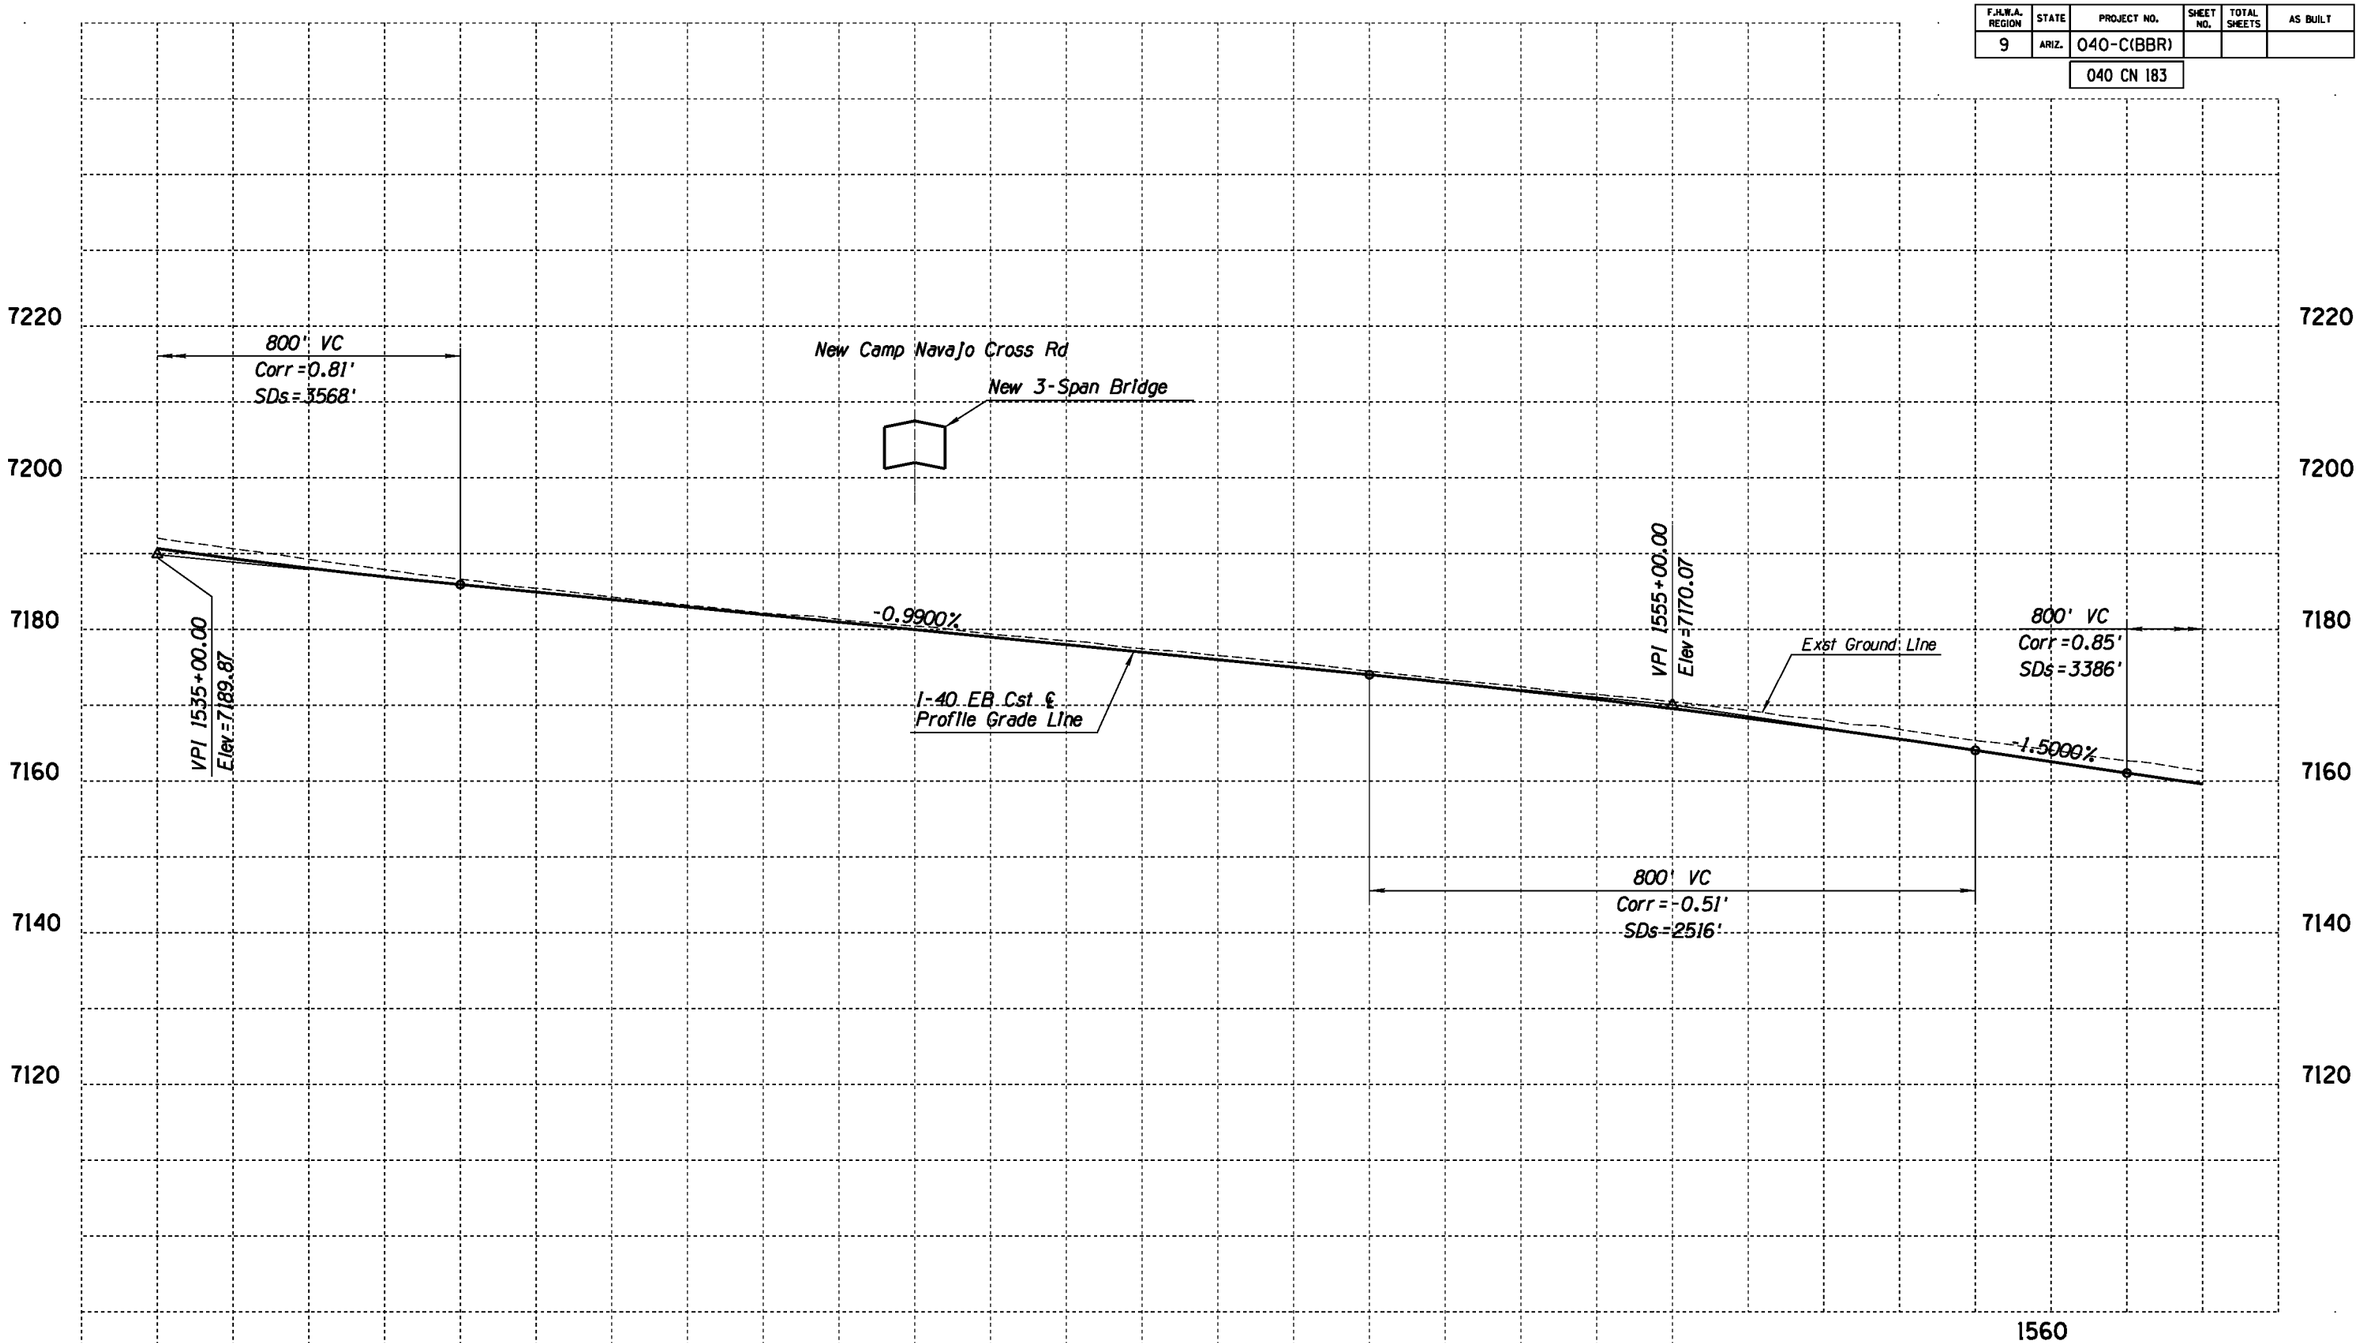

	NAME	DATE
DESIGN	ASF	02/11
DRAWN	CGS	02/11
CHECKED	JAN	02/11

Stanley Consultants INC.
1661 East Camelback Road, Suite 400
Phoenix, Arizona 85016
Phone (602) 333-2200

ARIZONA DEPARTMENT OF TRANSPORTATION
INTERMODAL TRANSPORTATION DIVISION
ROADWAY DESIGN SERVICES

PROFILE
EB STA 1535+00 TO STA 1562+00

Initial
DCR
Review
NOT FOR CONSTRUCTION OR RECORDING

ROUTE: I-40
LOCATION: BELLEMONT TO WINONA

TRACS NO. H7586 01L | 040-C(BBR)

DWG NO. C-10
___ OF ___

NO.	DESCRIPTION OF REVISION	MADE BY	DATE

1/31/2011 q:\21580\11-cadd\03-Civ\h7586v0056.dgn

F.H.W.A. REGION	STATE	PROJECT NO.	SHEET NO.	TOTAL SHEETS	AS BUILT
9	ARIZ.	040-C(BBR)			
		040 CN 183			

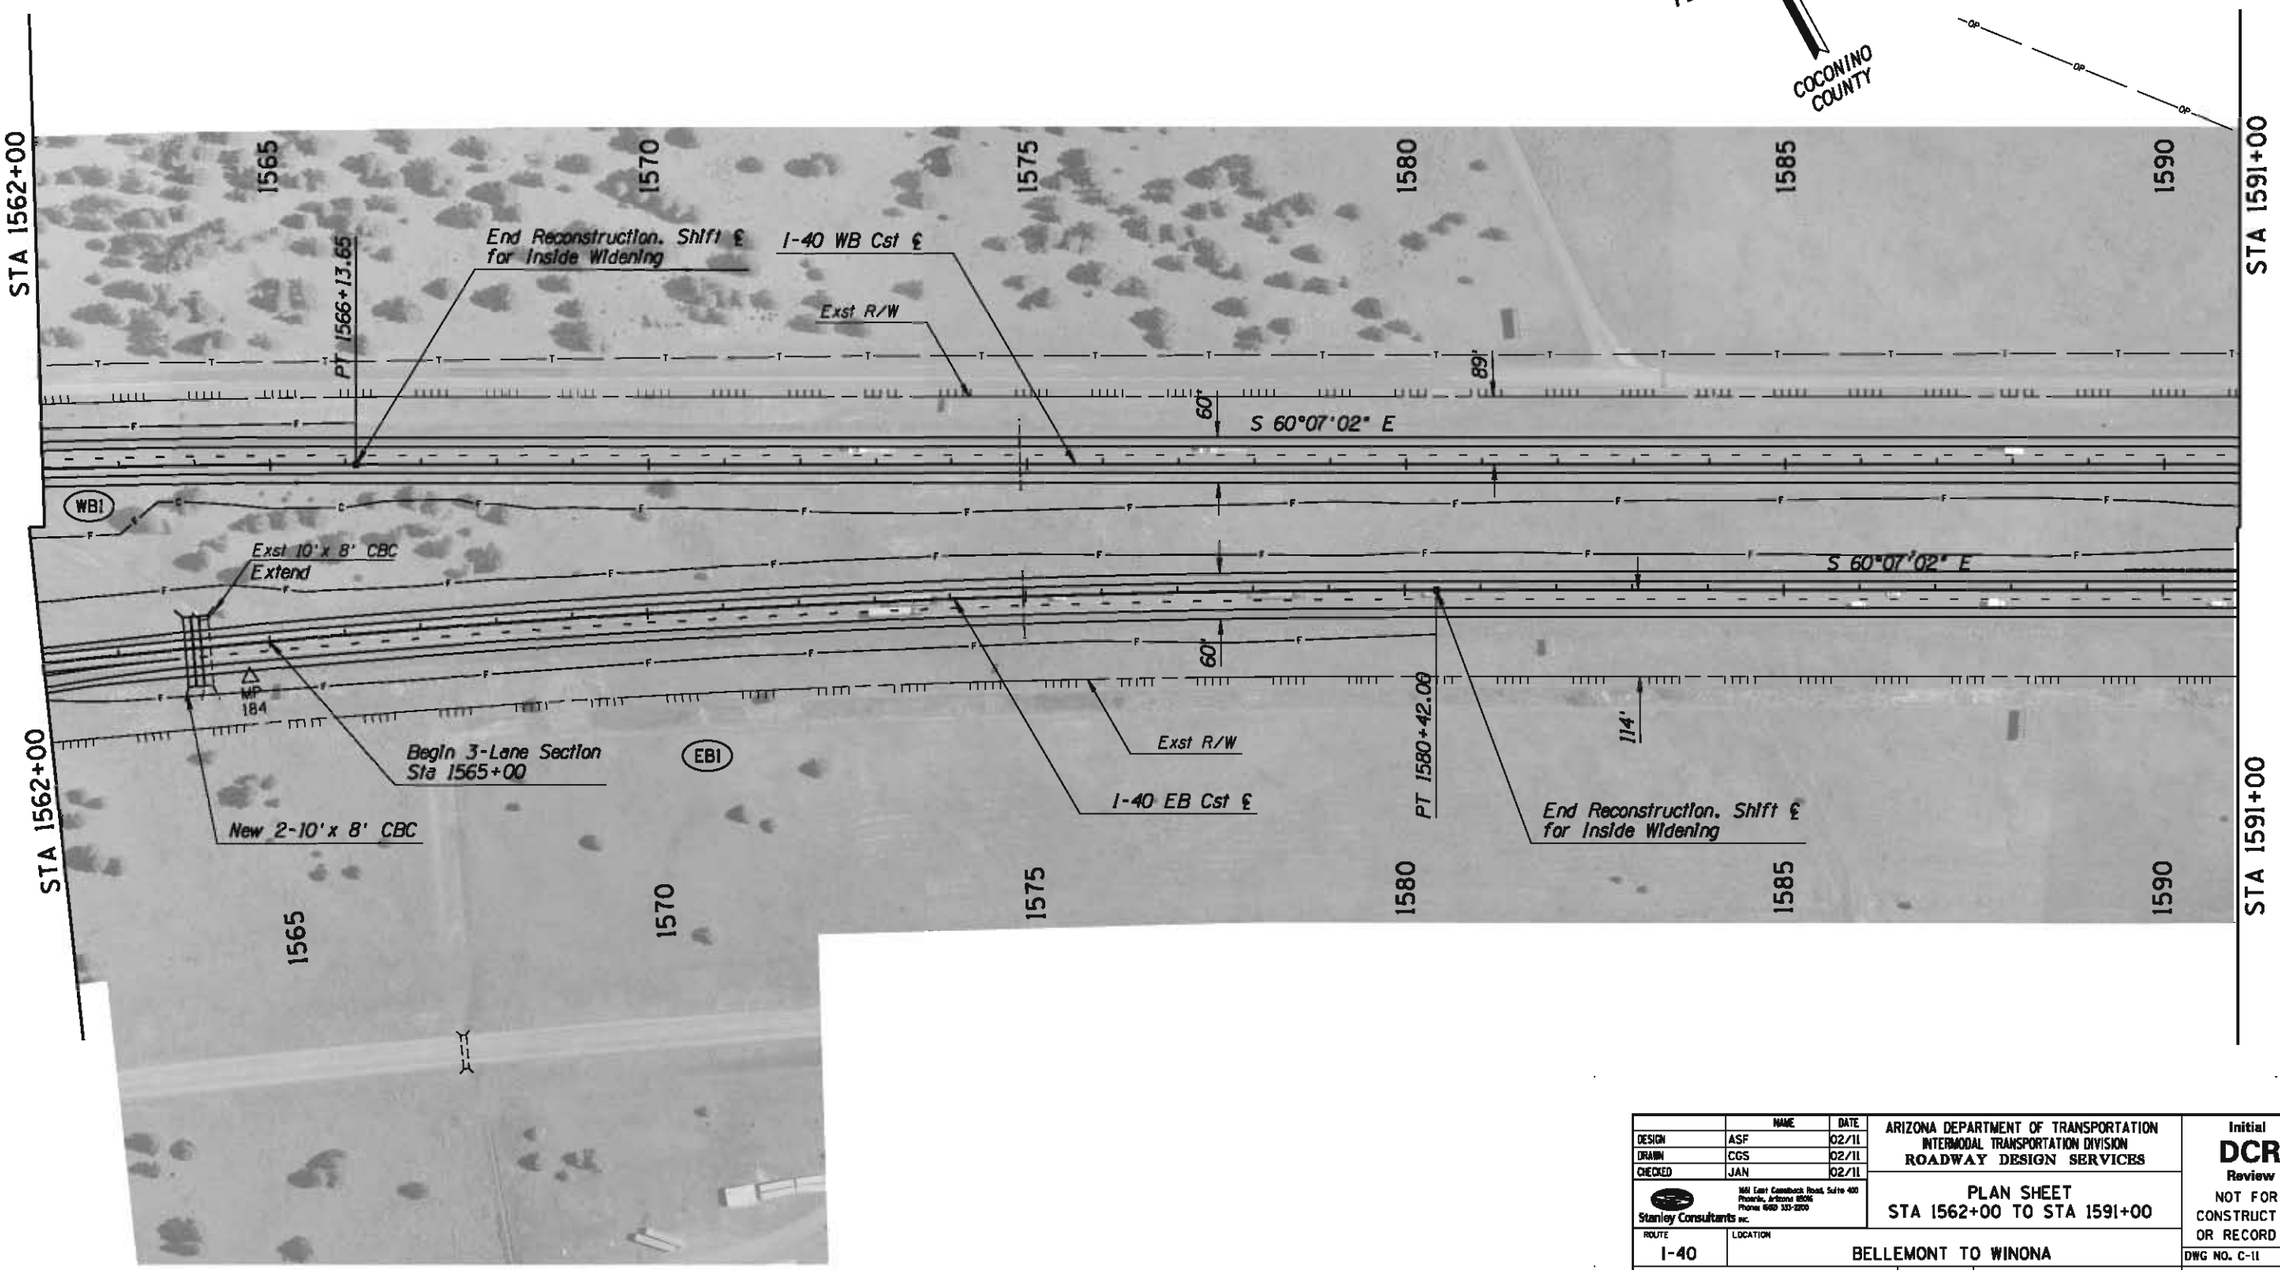

	NAME	DATE
DESIGN	ASF	02/11
DRAWN	CGS	02/11
CHECKED	JAN	02/11

Stanley Consultants INC.
1661 East Camelback Road, Suite 400
Phoenix, Arizona 85016
Phone: (602) 332-2200

ARIZONA DEPARTMENT OF TRANSPORTATION
INTERMODAL TRANSPORTATION DIVISION
ROADWAY DESIGN SERVICES

PLAN SHEET
STA 1562+00 TO STA 1591+00

Initial
DCR
Review
NOT FOR CONSTRUCTION OR RECORDING

ROUTE	LOCATION
I-40	BELLEMONT TO WINONA

DWG NO. C-11

TRACS NO. H7586 01L | 040-C(BBR) | ___ OF ___

NO.	DESCRIPTION OF REVISION	MADE BY	DATE
NO.1	DESCRIPTION OF REVISION	MADE BY	DATE
NO.2	DESCRIPTION OF REVISION	MADE BY	DATE

1/31/2011 q:\21580\11-cadd\03-Civ\h7586p006.dgn

F.H.W.A. REGION	STATE	PROJECT NO.	SHEET NO.	TOTAL SHEETS	AS BUILT
9	ARIZ.	040-C(BBR)			

040 CN 183

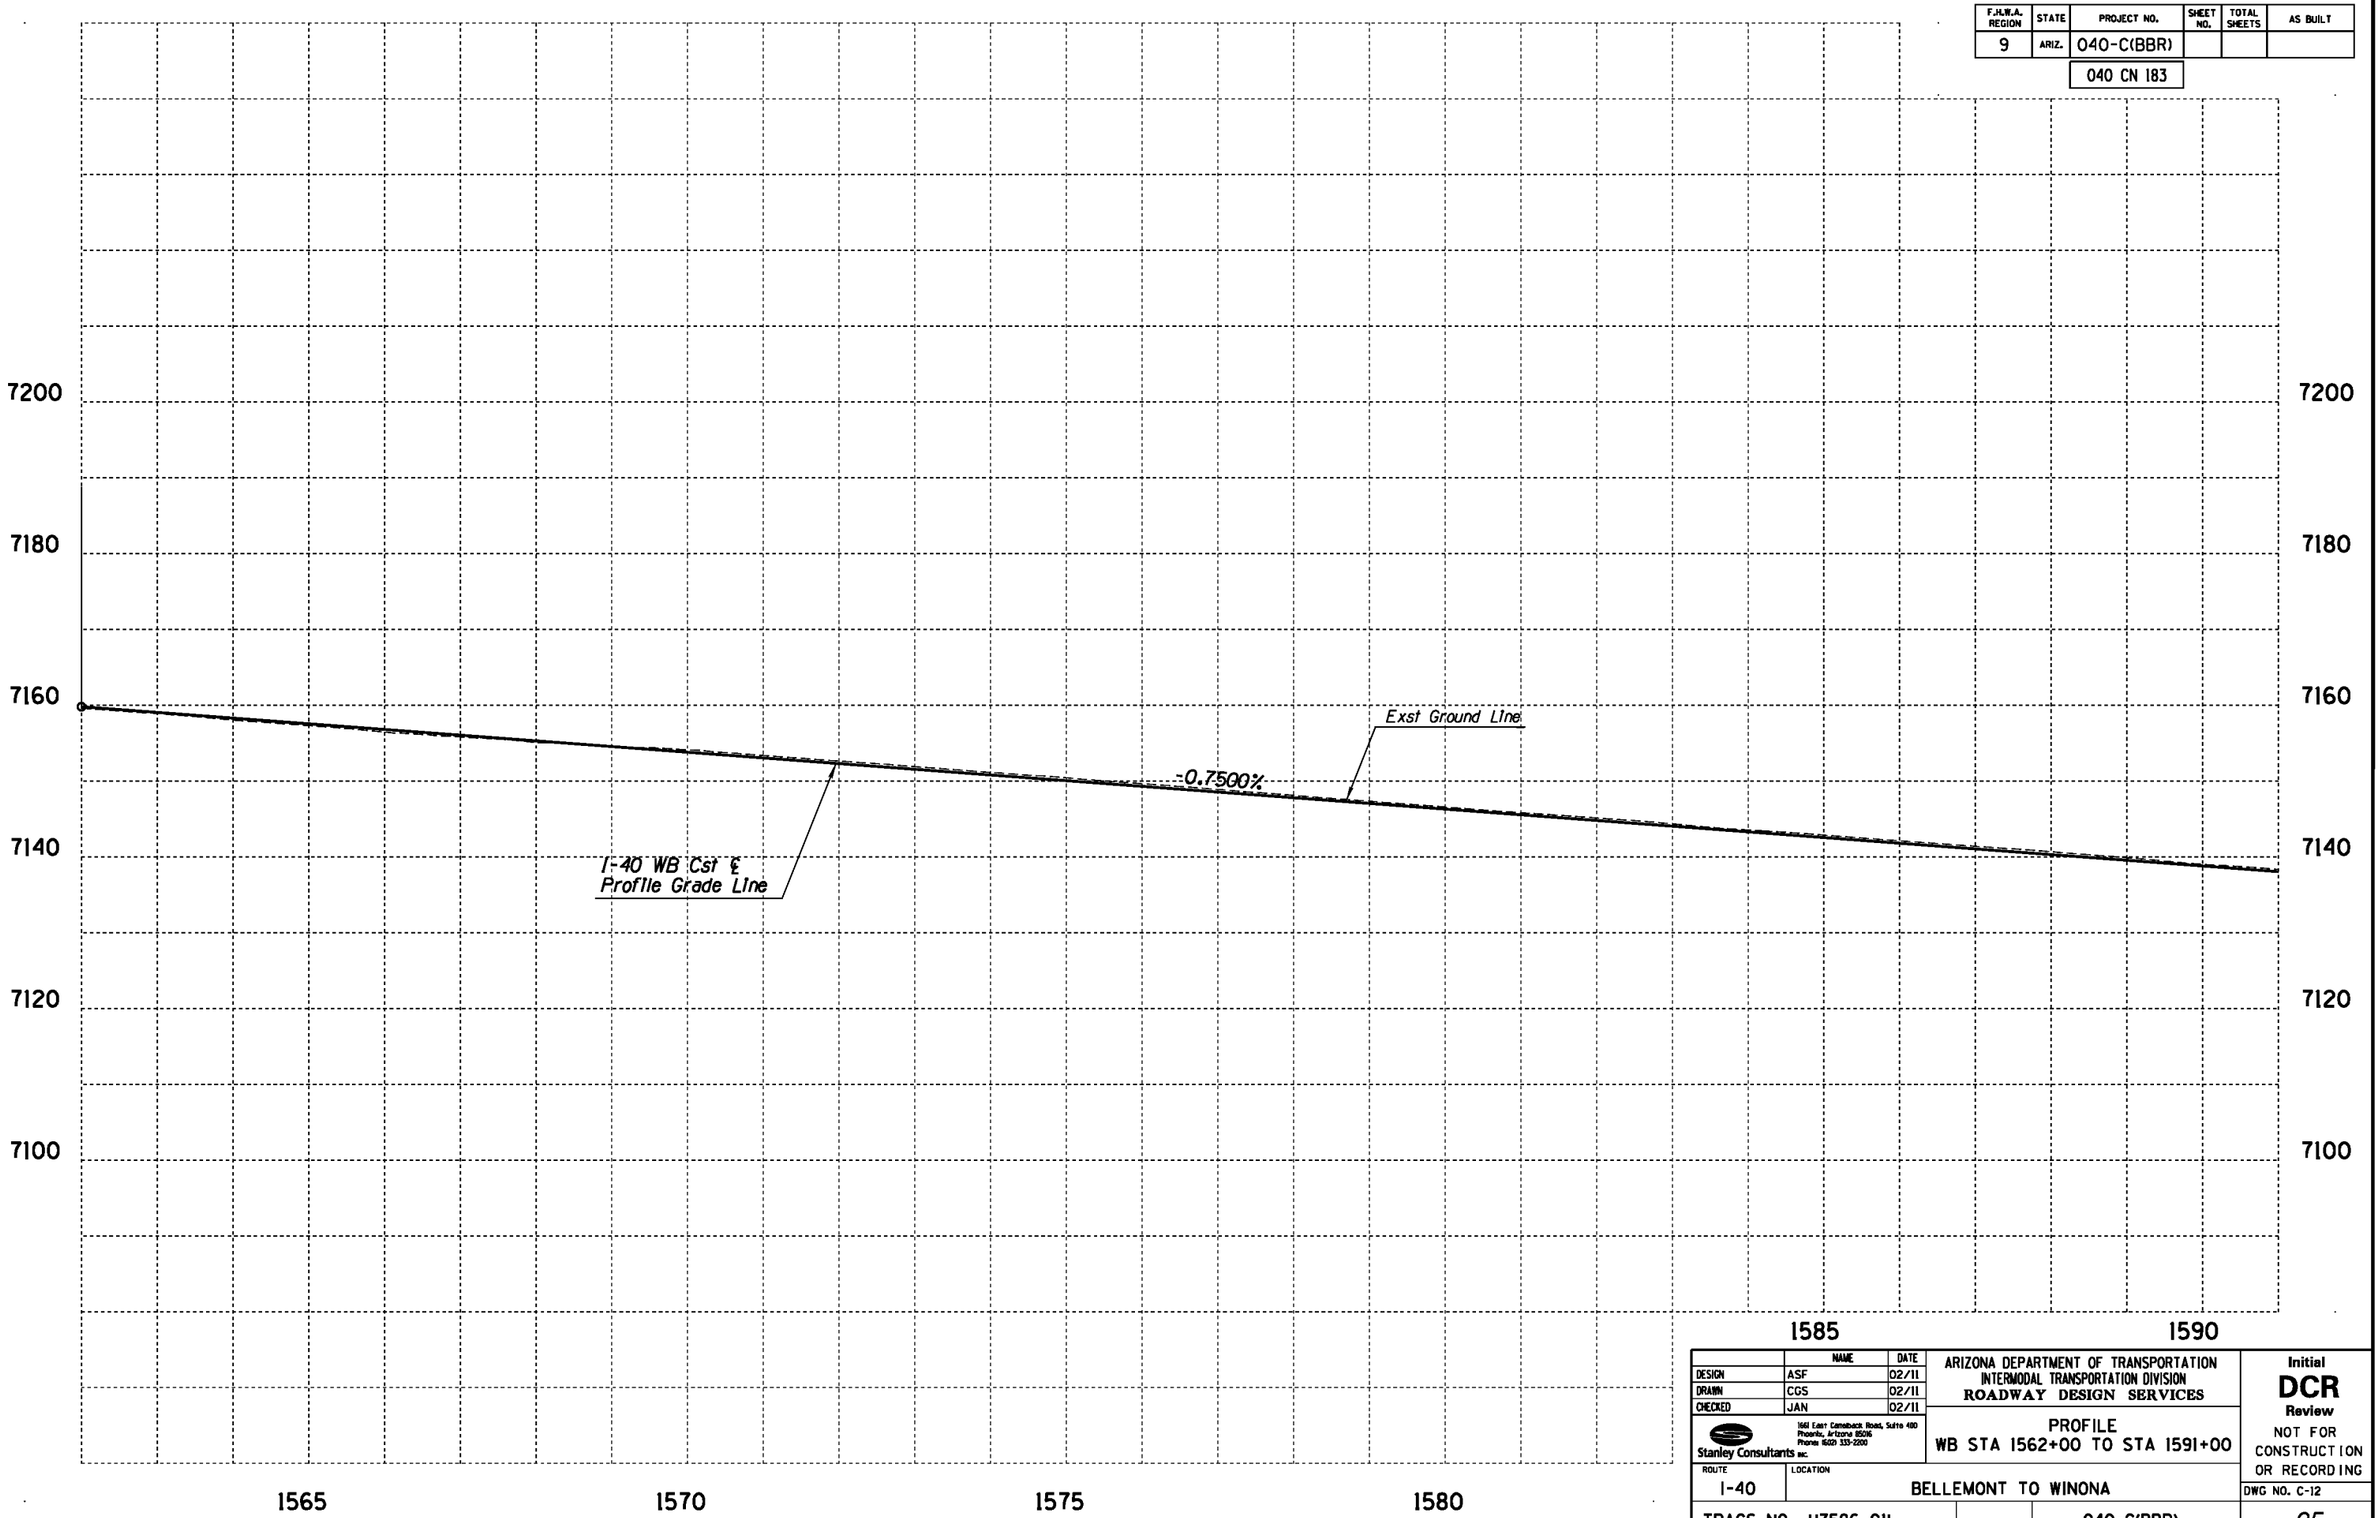

NO.	DESCRIPTION OF REVISION	MADE BY	DATE
NO.2	DESCRIPTION OF REVISION	MADE BY	DATE
NO.1	DESCRIPTION OF REVISION	MADE BY	DATE

	NAME	DATE
DESIGN	ASF	02/11
DRAWN	CGS	02/11
CHECKED	JAN	02/11

Stanley Consultants INC.
1661 East Camelback Road, Suite 400
Phoenix, Arizona 85016
Phone: (602) 333-2200

ARIZONA DEPARTMENT OF TRANSPORTATION
INTERMODAL TRANSPORTATION DIVISION
ROADWAY DESIGN SERVICES

PROFILE
WB STA 1562+00 TO STA 1591+00

Initial
DCR
Review
NOT FOR CONSTRUCTION OR RECORDING

ROUTE: I-40
LOCATION: BELLEMONT TO WINONA

DWG NO. C-12

TRACS NO. H7586 01L | 040-C(BBR) | ___ OF ___

1/31/2011 q:\21580\11-cadd\03-Civ\h7586v006a.dgn

F.H.W.A. REGION	STATE	PROJECT NO.	SHEET NO.	TOTAL SHEETS	AS BUILT
9	ARIZ.	040-C(BBR)			

040 CN 183

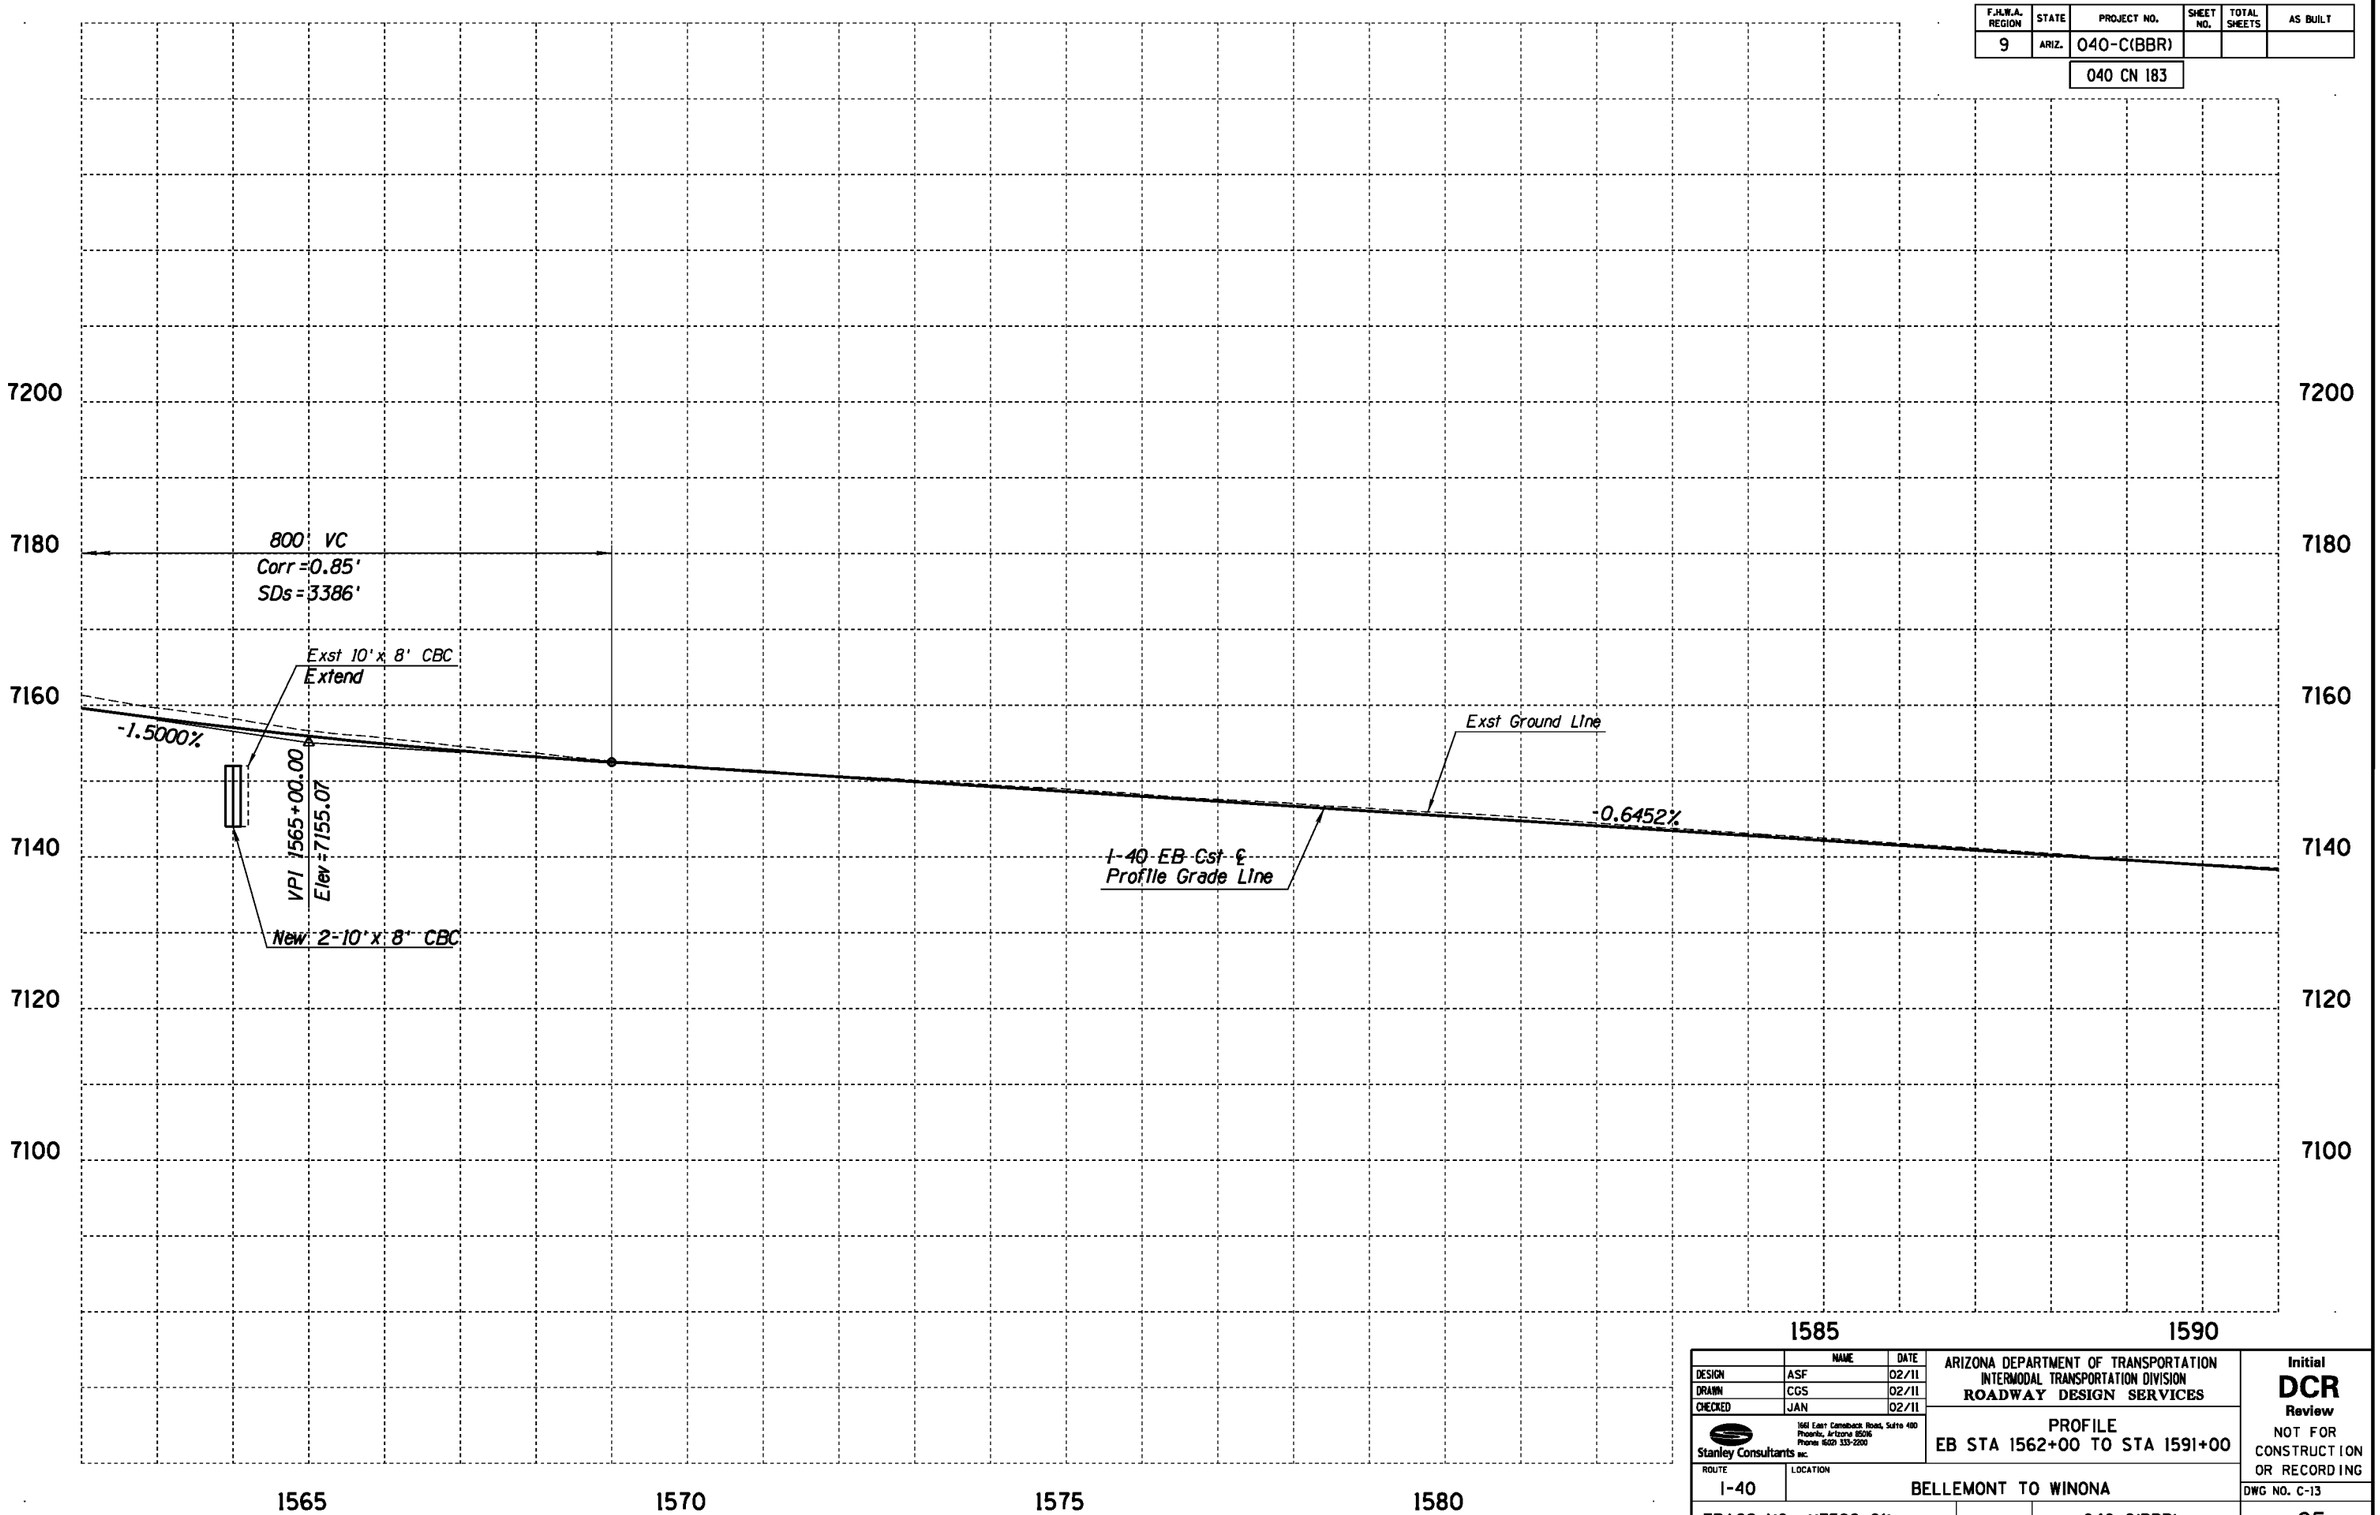

	NAME	DATE
DESIGN	ASF	02/11
DRAWN	CGS	02/11
CHECKED	JAN	02/11

Stanley Consultants INC.
1661 East Camelback Road, Suite 400
Phoenix, Arizona 85016
Phones (602) 333-2200

ARIZONA DEPARTMENT OF TRANSPORTATION
INTERMODAL TRANSPORTATION DIVISION
ROADWAY DESIGN SERVICES

PROFILE
EB STA 1562+00 TO STA 1591+00

ROUTE: I-40
LOCATION: BELLEMONT TO WINONA

TRACS NO. H7586 01L
040-C(BBR)

Initial
DCR
Review
NOT FOR CONSTRUCTION OR RECORDING

DWG NO. C-13
___ OF ___

NO.	DESCRIPTION OF REVISION	MADE BY	DATE
1			
2			

1/31/2011 gt\21580\11-cadd\03-Civ\h7586v0066.dgn

F.H.W.A. REGION	STATE	PROJECT NO.	SHEET NO.	TOTAL SHEETS	AS BUILT
9	ARIZ.	040-C(BBR)			

040 CN 183

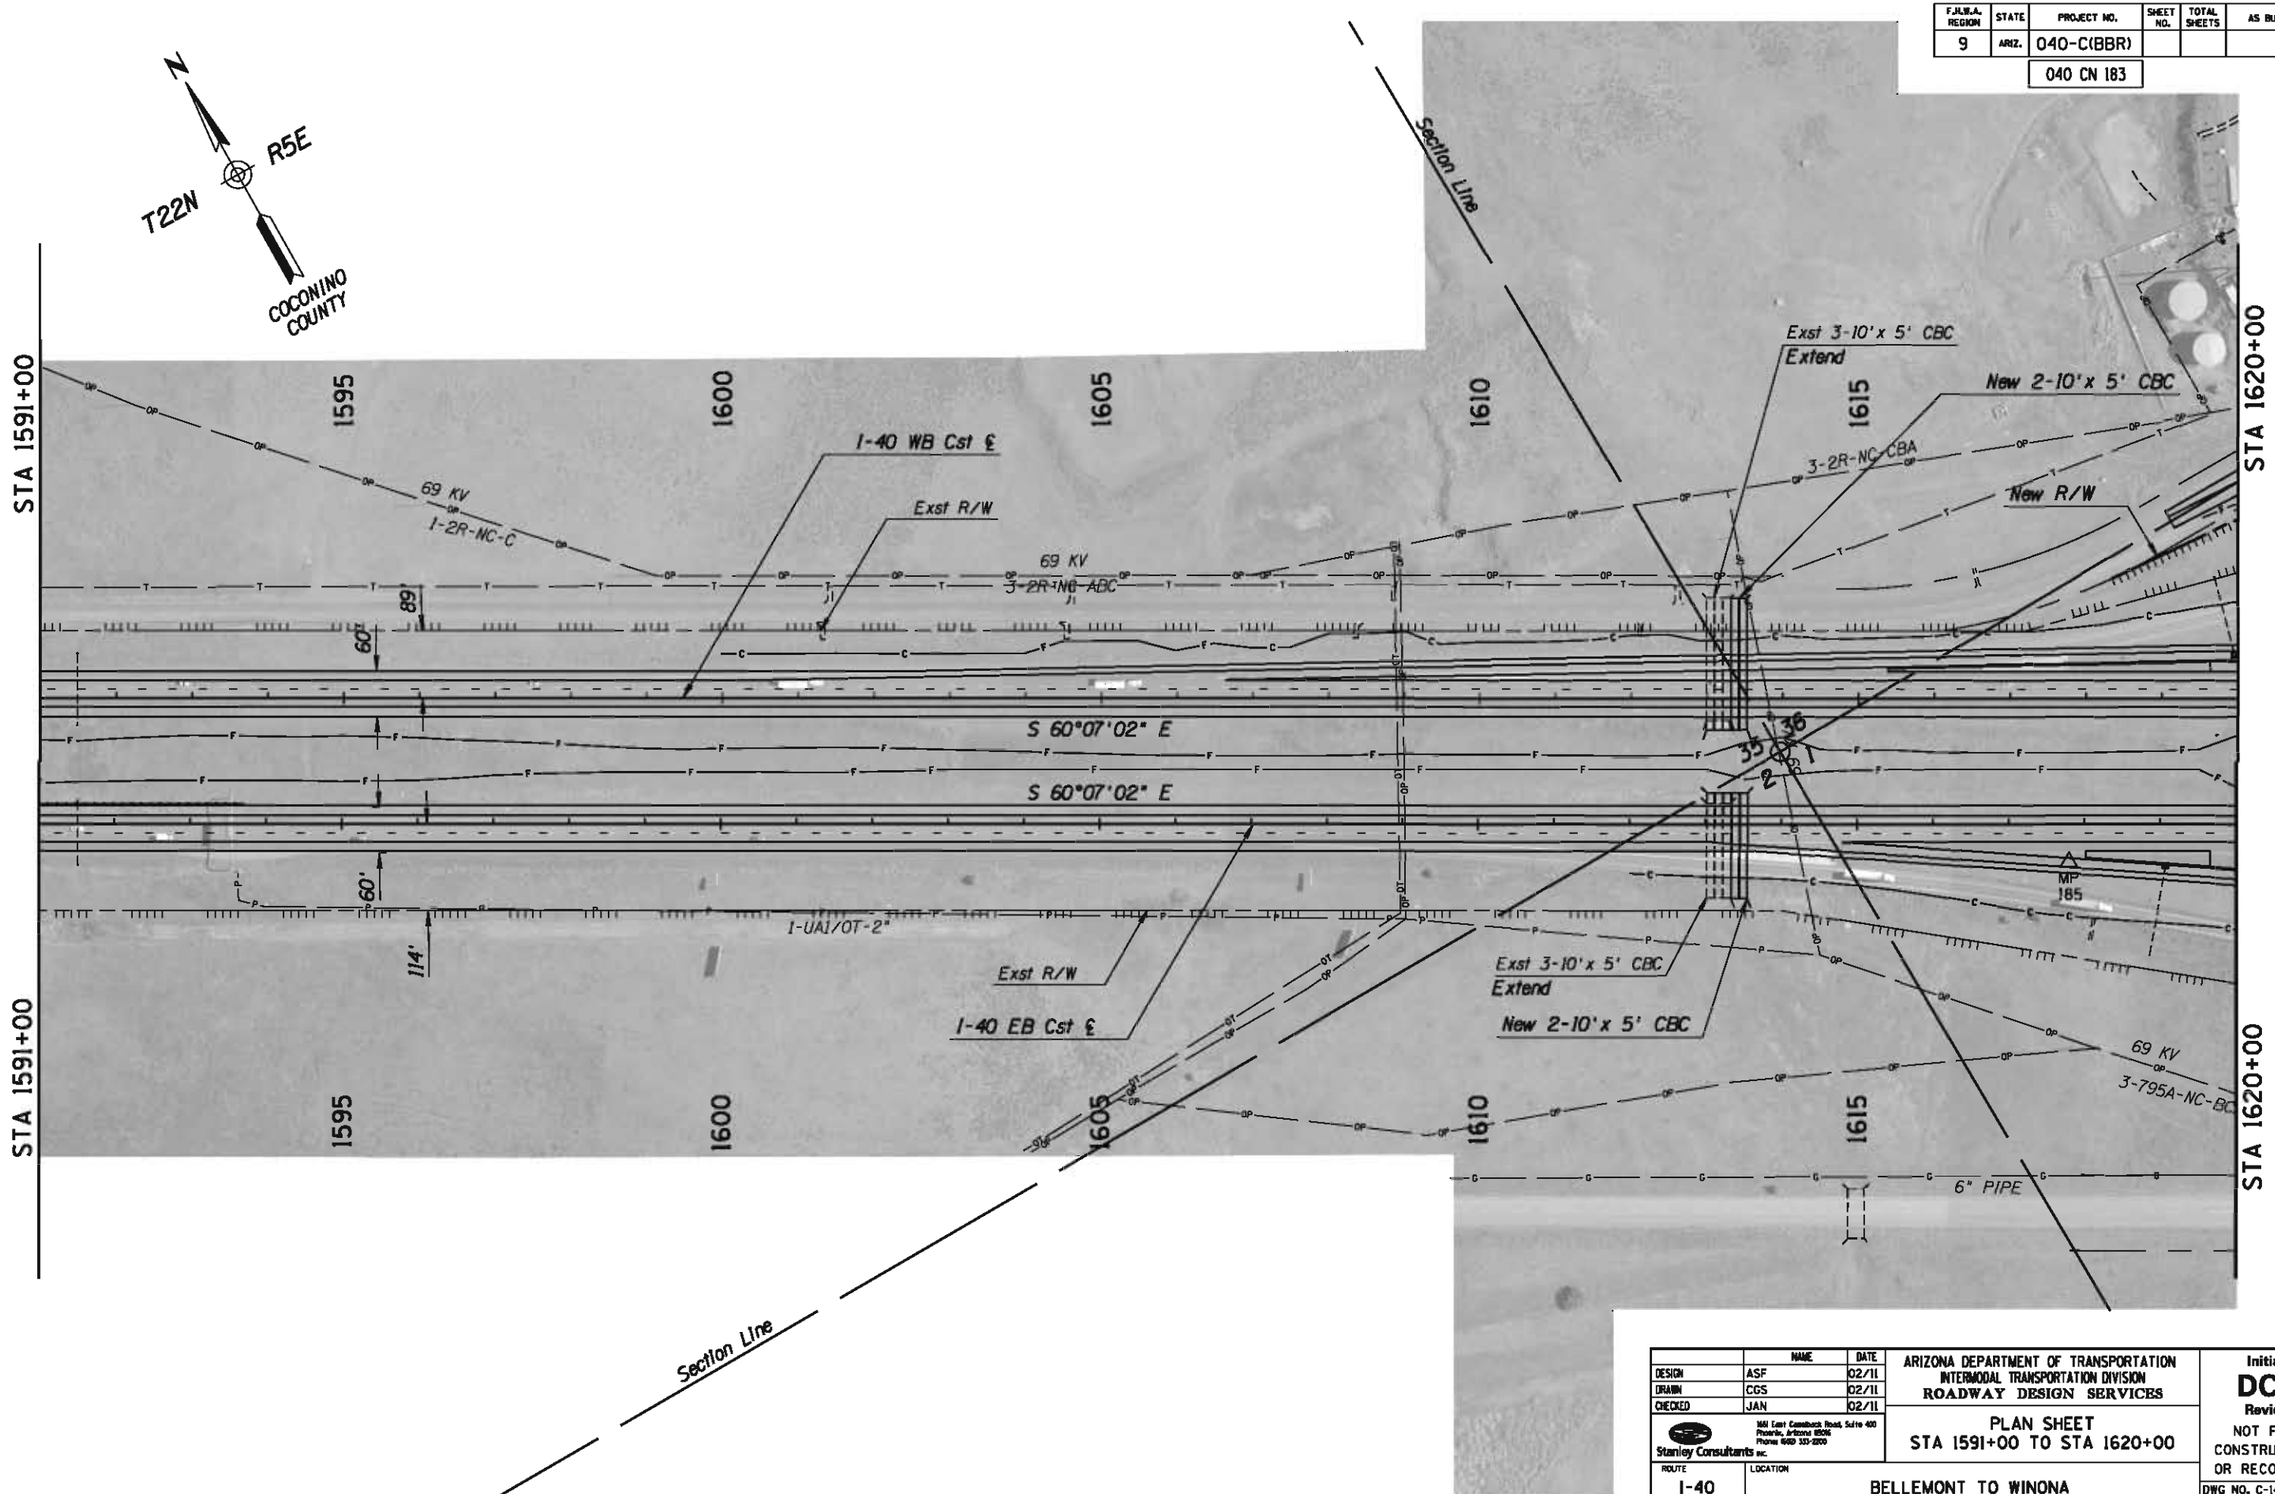

	NAME	DATE
DESIGN	ASF	02/11
DRAWN	CGS	02/11
CHECKED	JAN	02/11

Stanley Consultants INC.
1661 East Camelback Road, Suite 400
Phoenix, Arizona 85016
Phone: (602) 333-2200

ARIZONA DEPARTMENT OF TRANSPORTATION
INTERMODAL TRANSPORTATION DIVISION
ROADWAY DESIGN SERVICES

PLAN SHEET
STA 1591+00 TO STA 1620+00

Initial
DCR
Review
NOT FOR CONSTRUCTION OR RECORDING

ROUTE: I-40
LOCATION: BELLEMONT TO WINONA

DWG NO. C-14

TRACS NO. H7586 01L | 040-C(BBR) | ___ OF ___

NO.1 DESCRIPTION OF REVISION MADE BY DATE
NO.2 DESCRIPTION OF REVISION MADE BY DATE

1/31/2011 q:\21580\11-cadd\03-Civ\h7586p007.dgn

F.H.W.A. REGION	STATE	PROJECT NO.	SHEET NO.	TOTAL SHEETS	AS BUILT
9	ARIZ.	040-C(BBR)			

040 CN 183

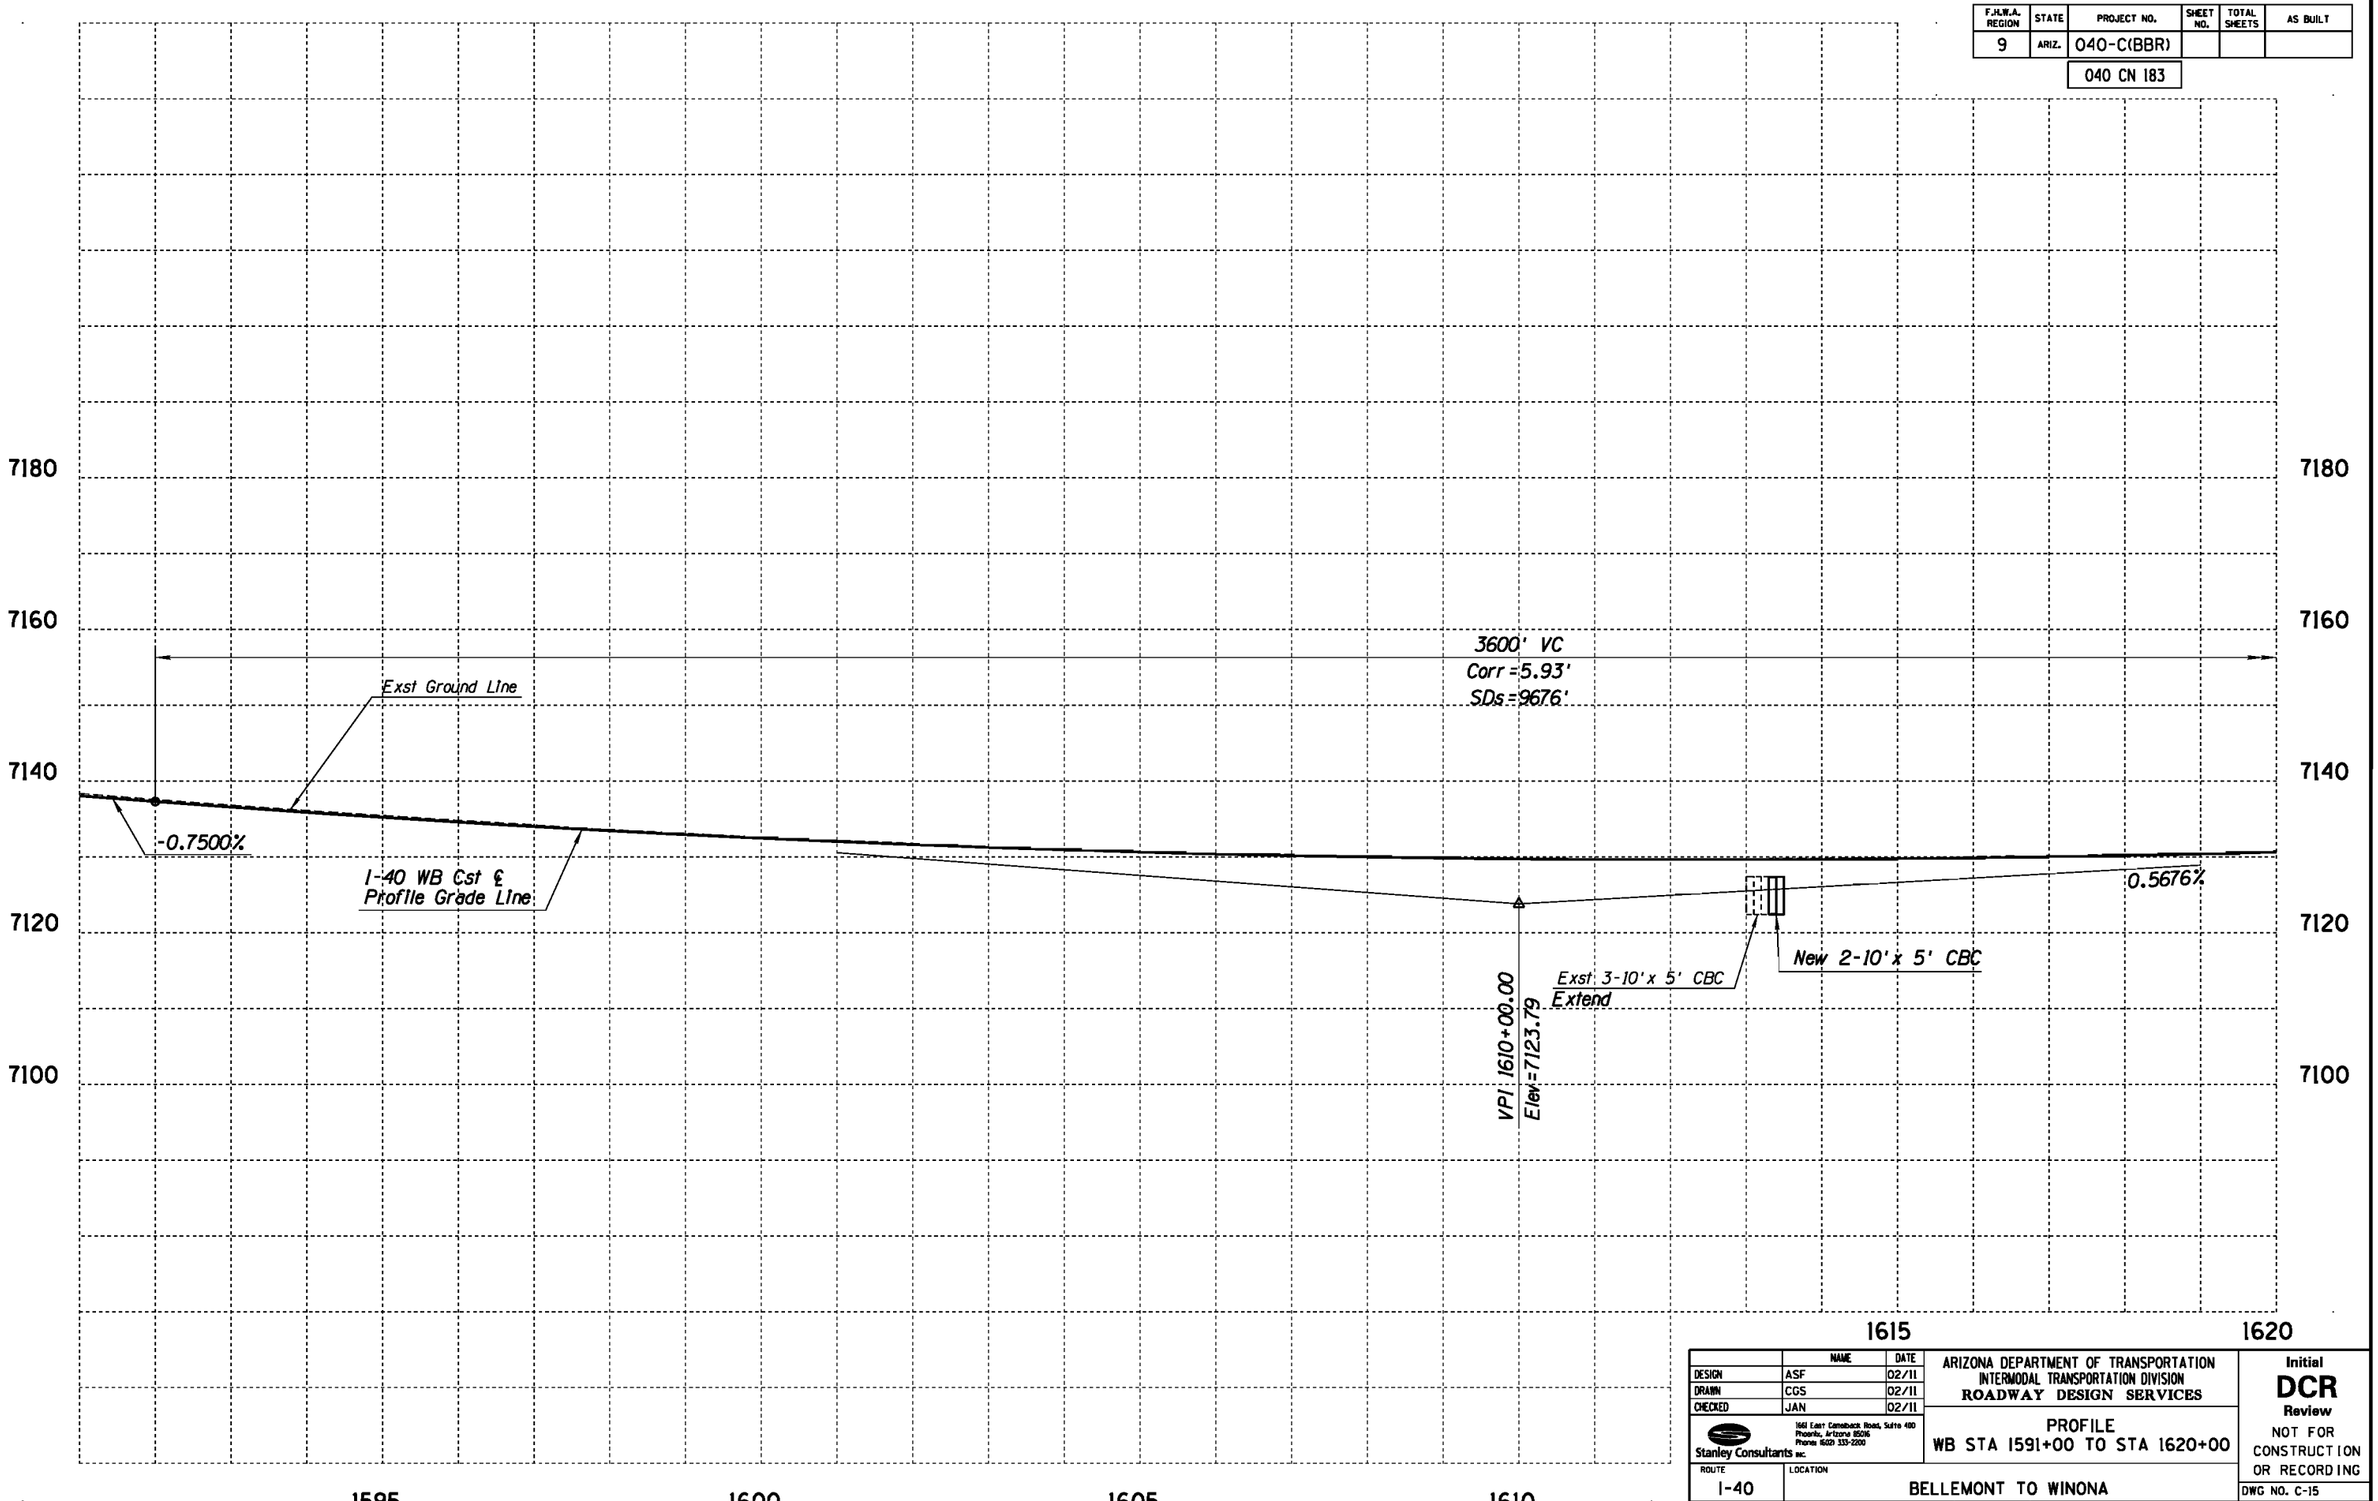

	NAME	DATE
DESIGN	ASF	02/11
DRAWN	CGS	02/11
CHECKED	JAN	02/11

Stanley Consultants INC.
1661 East Camelback Road, Suite 400
Phoenix, Arizona 85016
Phone (602) 333-2200

ARIZONA DEPARTMENT OF TRANSPORTATION
INTERMODAL TRANSPORTATION DIVISION
ROADWAY DESIGN SERVICES

PROFILE
WB STA 1591+00 TO STA 1620+00

Initial
DCR
Review
NOT FOR CONSTRUCTION OR RECORDING

ROUTE: I-40
LOCATION: BELLEMONT TO WINONA

DWG NO. C-15

TRACS NO. H7586 01L | 040-C(BBR) | ___ OF ___

NO.	DESCRIPTION OF REVISION	MADE BY	DATE	NO.	DESCRIPTION OF REVISION	MADE BY	DATE

1/31/2011 gt\21580\11-cadd\03-Civ\h7586v007a.dgn

F.H.W.A. REGION	STATE	PROJECT NO.	SHEET NO.	TOTAL SHEETS	AS BUILT
9	ARIZ.	040-C(BBR)			
		040 CN 183			

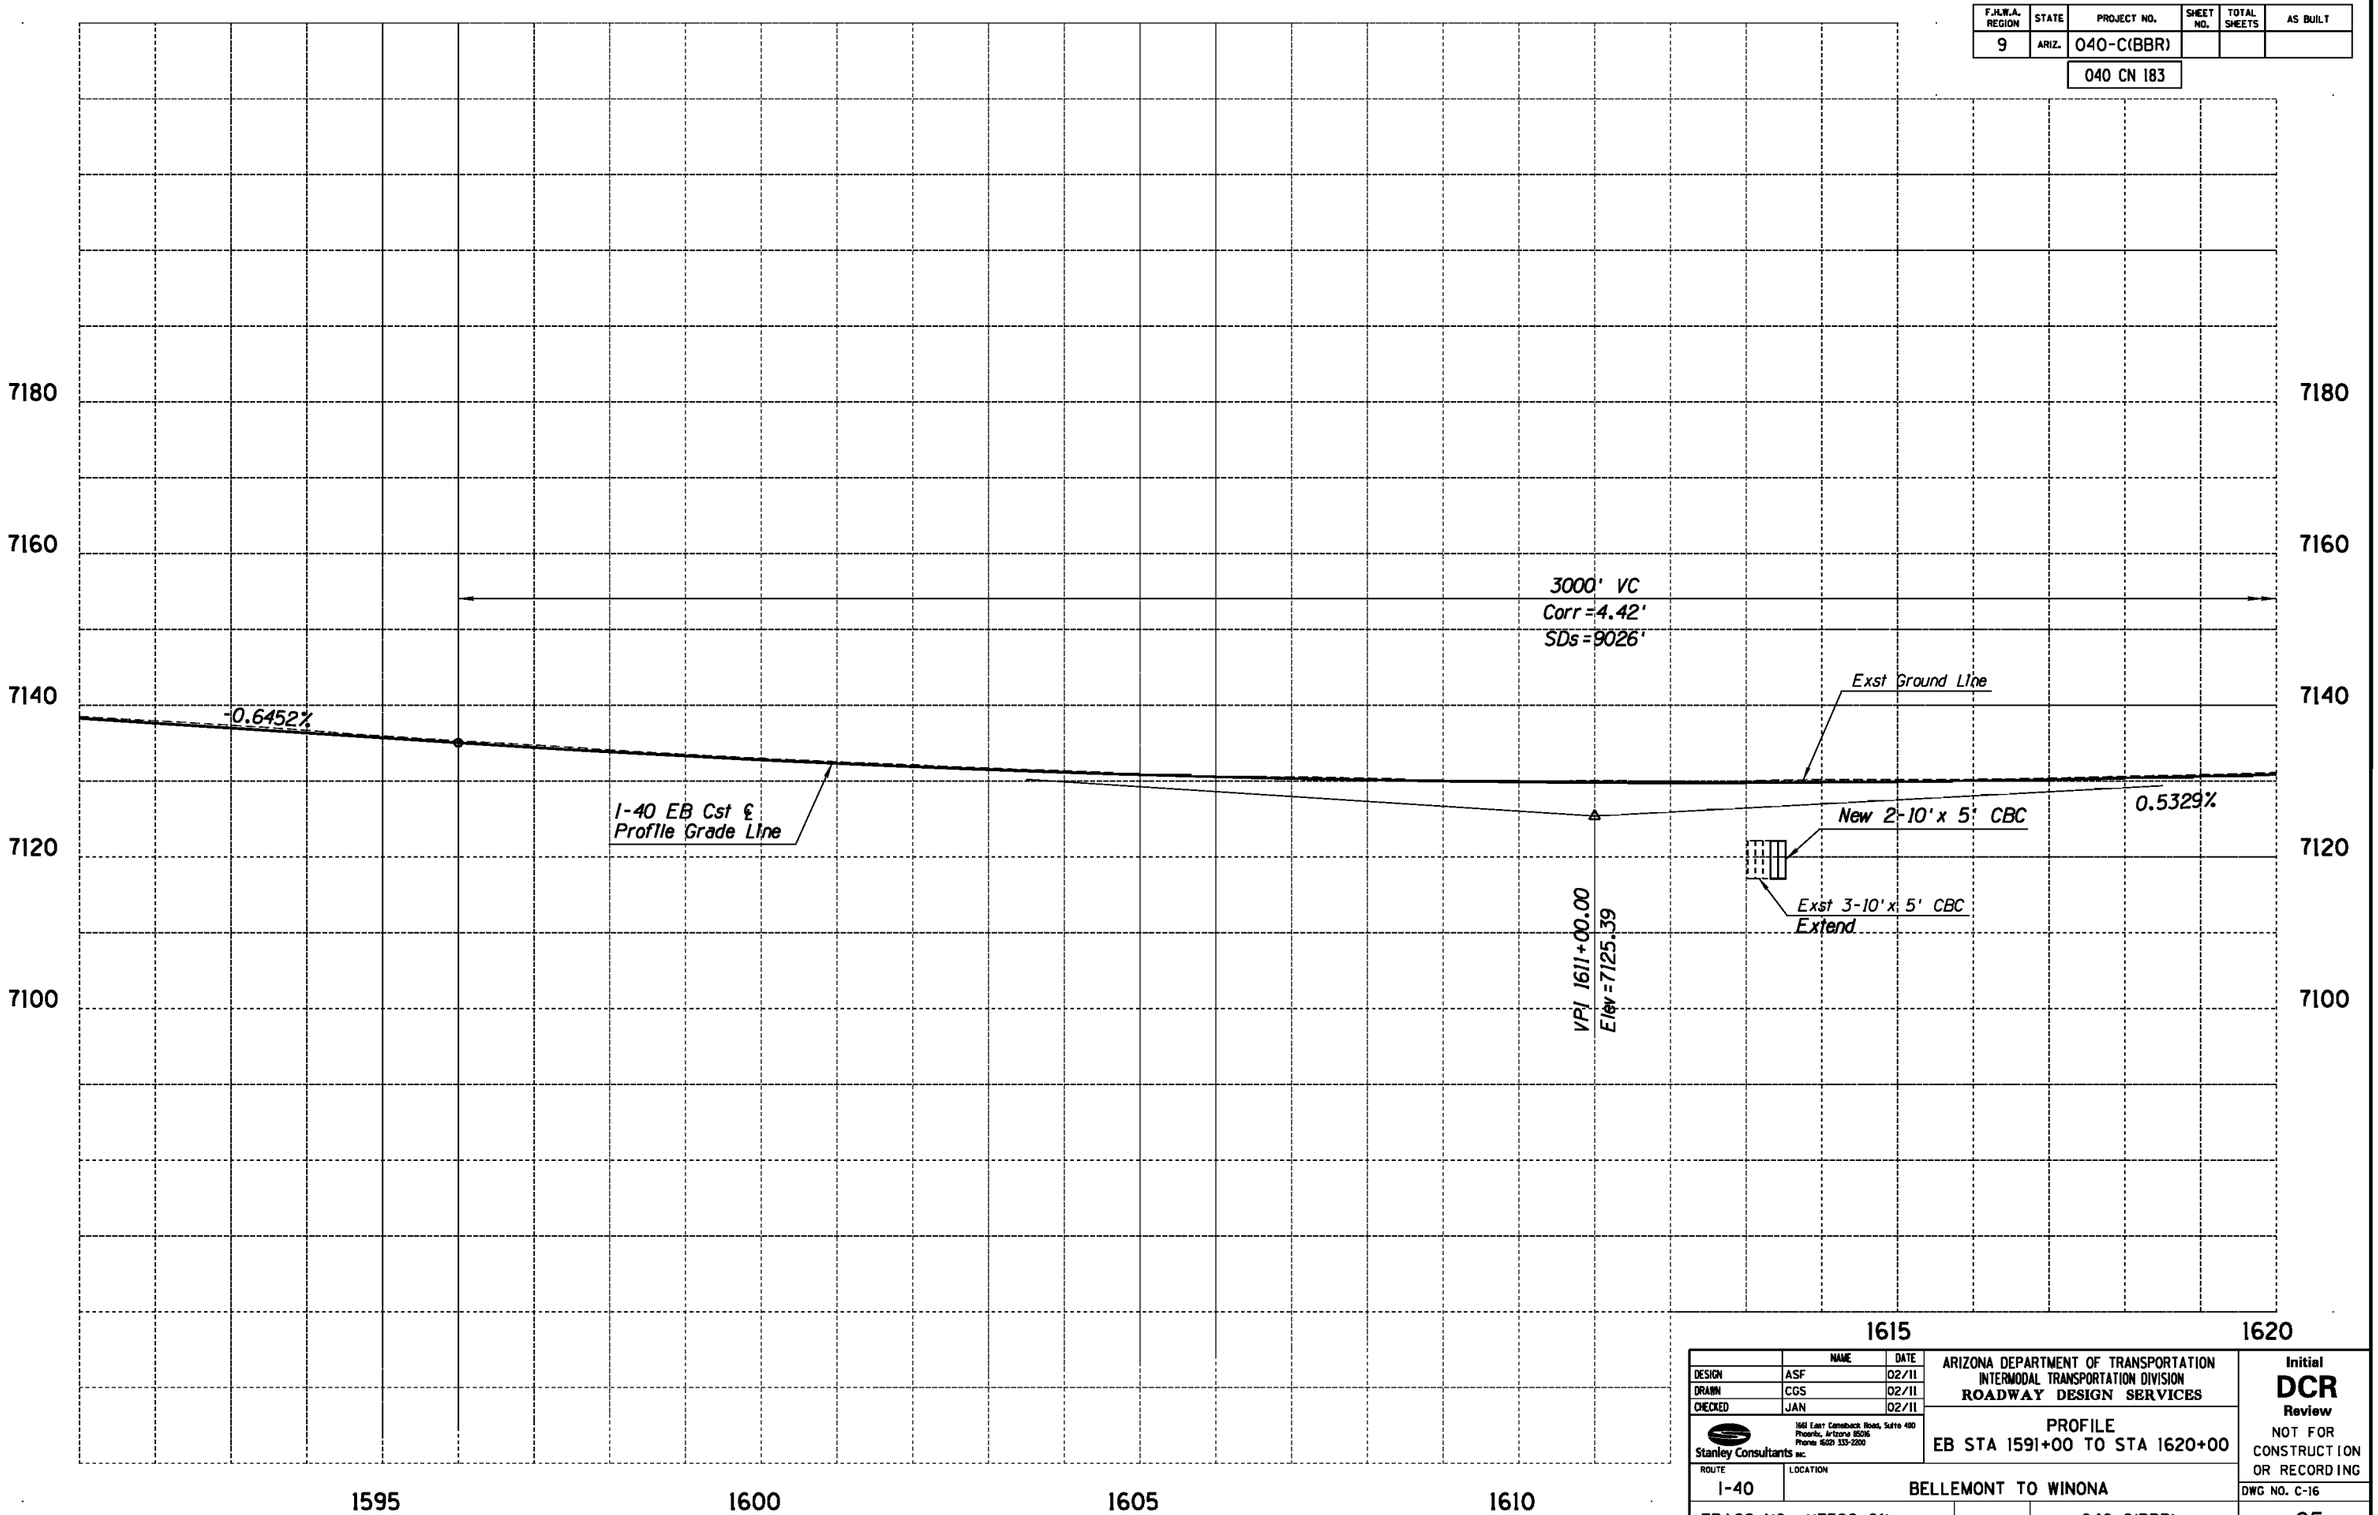

	NAME	DATE
DESIGN	ASF	02/11
DRAWN	CGS	02/11
CHECKED	JAN	02/11

Stanley Consultants INC.
1661 East Camelback Road, Suite 400
Phoenix, Arizona 85016
Phone: (602) 333-2200

ARIZONA DEPARTMENT OF TRANSPORTATION
INTERMODAL TRANSPORTATION DIVISION
ROADWAY DESIGN SERVICES

PROFILE
EB STA 1591+00 TO STA 1620+00

Initial
DCR
Review
NOT FOR CONSTRUCTION OR RECORDING

ROUTE	LOCATION
I-40	BELLEMONT TO WINONA

DWG NO. C-16

TRACS NO. H7586 01L | 040-C(BBR) | ___ OF ___

NO.	DESCRIPTION OF REVISION	MADE BY	DATE

1/31/2011 gt\21580\11-cadd\03-Civ\h7586v007b.dgn

F.A.H.W.A. REGION	STATE	PROJECT NO.	SHEET NO.	TOTAL SHEETS	AS BUILT
9	ARIZ.	040-C(BBR)			
		040 CN 183			

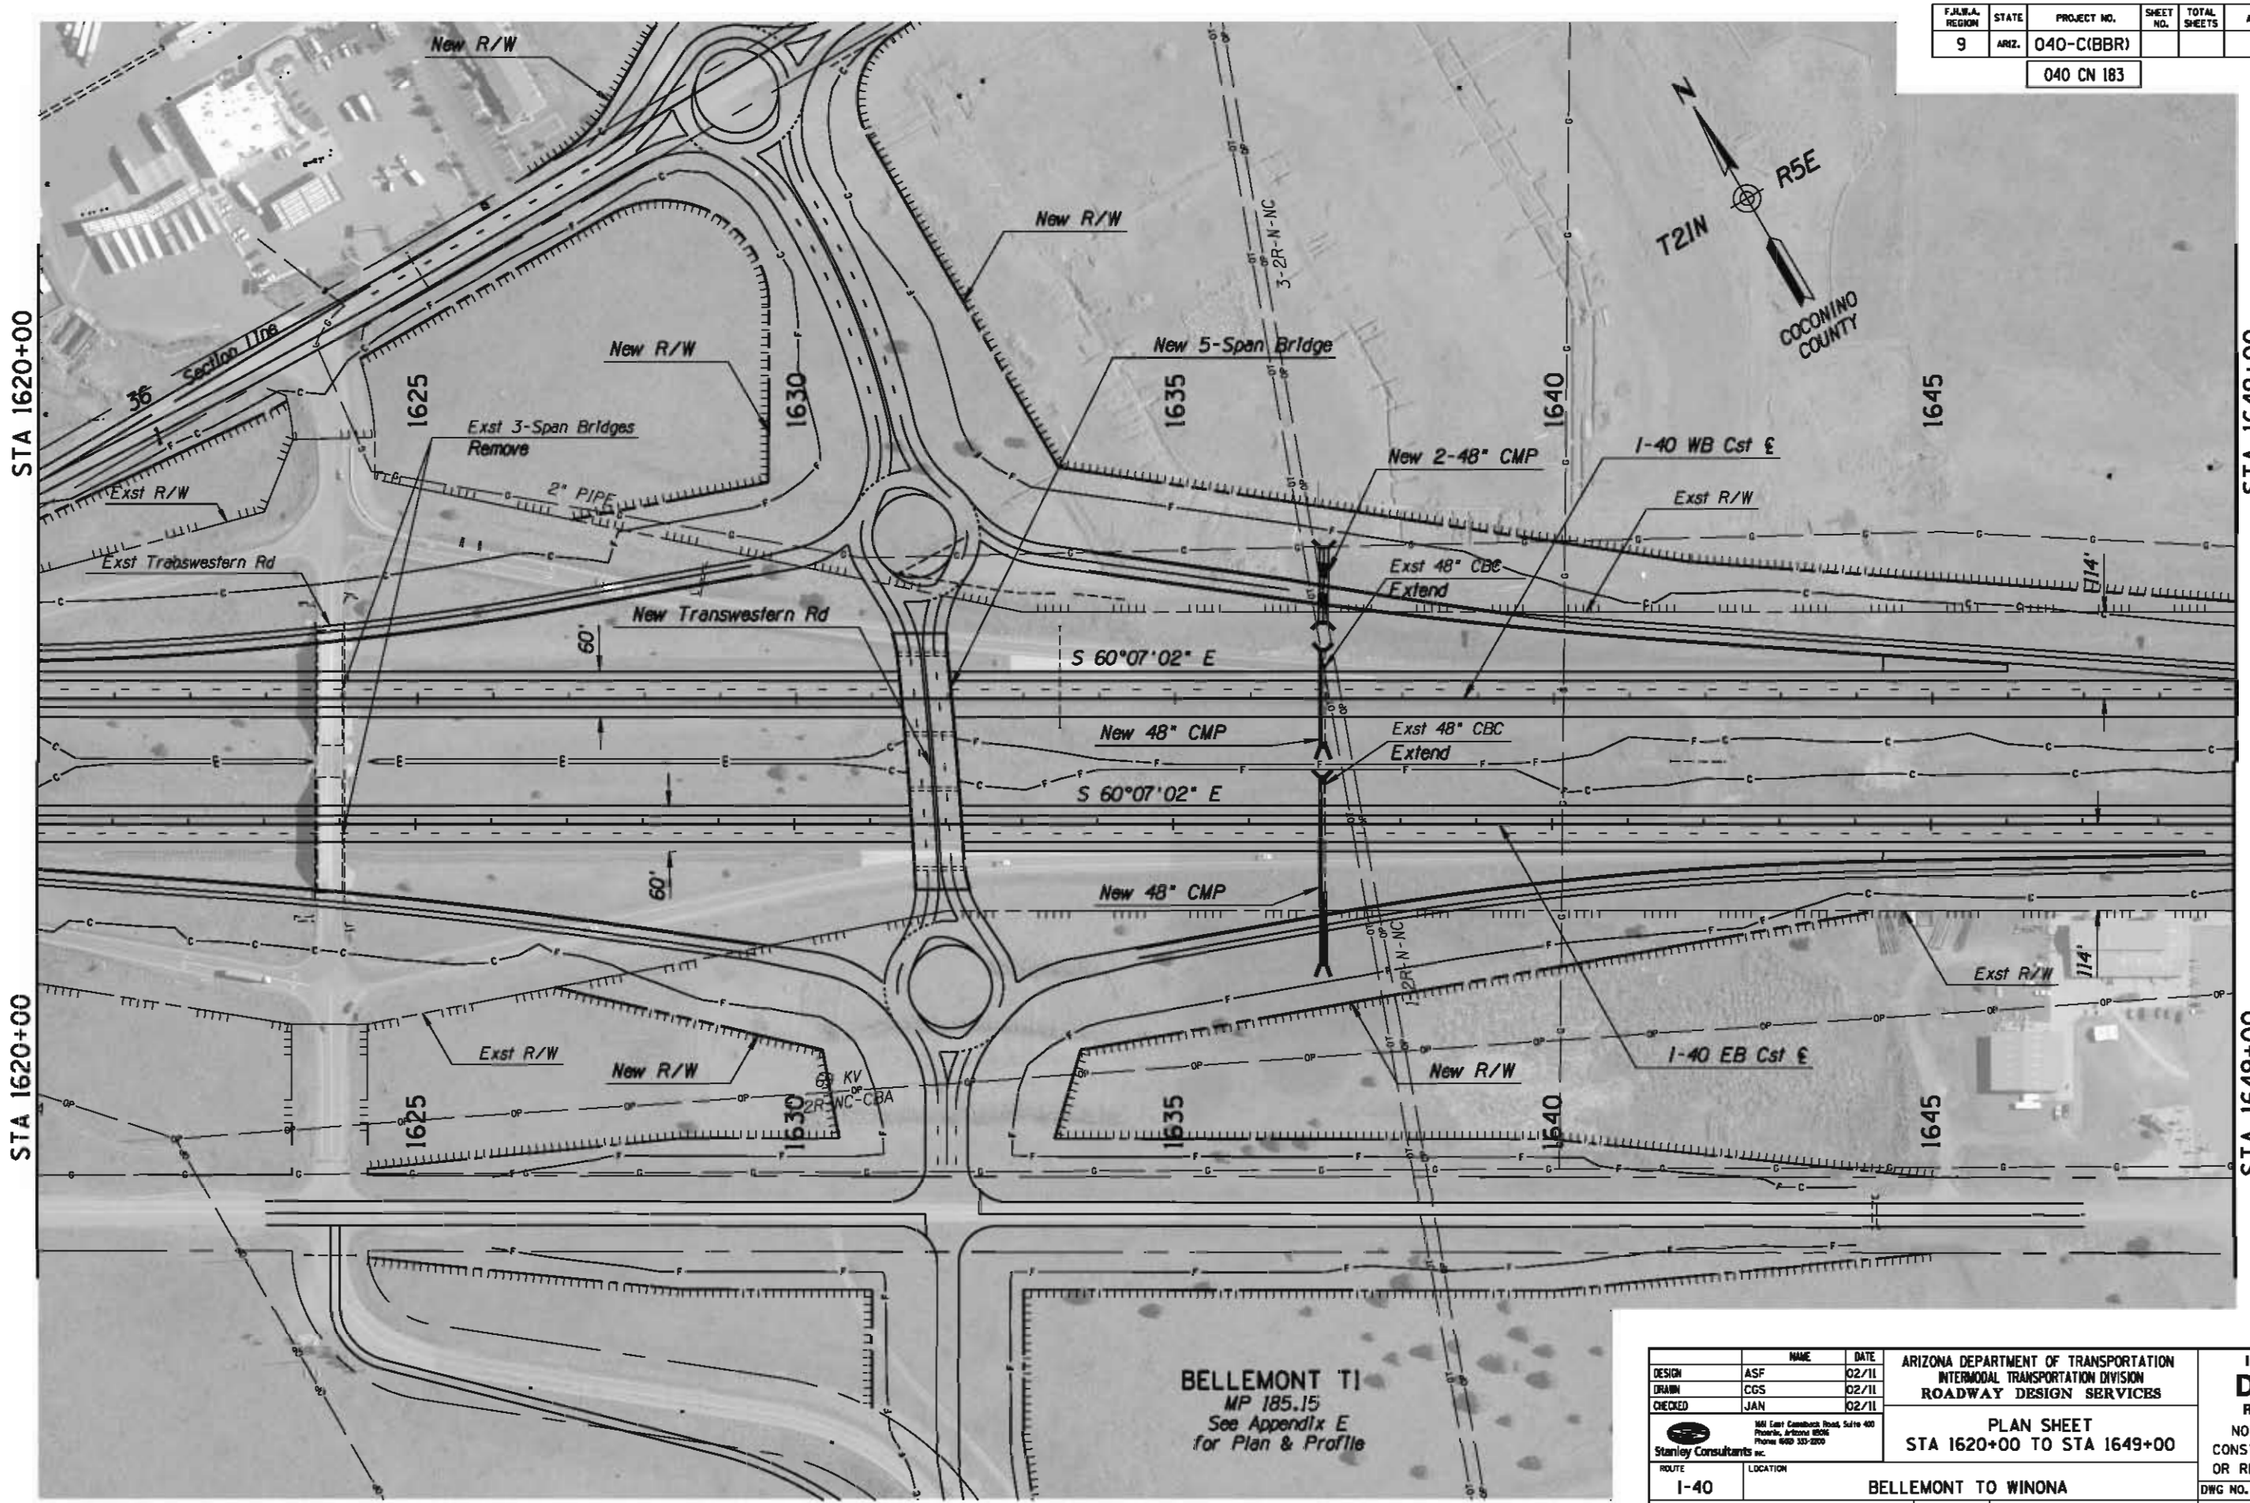

	NAME	DATE
DESIGN	ASF	02/11
DRAWN	CGS	02/11
CHECKED	JAN	02/11

Stanley Consultants inc.
1661 East Camelback Road, Suite 400
Phoenix, Arizona 85016
Phone (602) 333-2200

ARIZONA DEPARTMENT OF TRANSPORTATION
INTERMODAL TRANSPORTATION DIVISION
ROADWAY DESIGN SERVICES

PLAN SHEET
STA 1620+00 TO STA 1649+00

Initial
DCR
Review
NOT FOR CONSTRUCTION OR RECORDING

ROUTE	LOCATION
I-40	BELLEMONT TO WINONA

DWG NO. C-17

TRACS NO. H7586 01L | 040-C(BBR) | ___ OF ___

1/31/2011 q:\21580\11-cadd\03-Civ\h7586p008.dgn

NO. | DESCRIPTION OF REVISION | MADE BY | DATE

F.H.W.A. REGION	STATE	PROJECT NO.	SHEET NO.	TOTAL SHEETS	AS BUILT
9	ARIZ.	040-C(BBR)			
		040 CN 183			

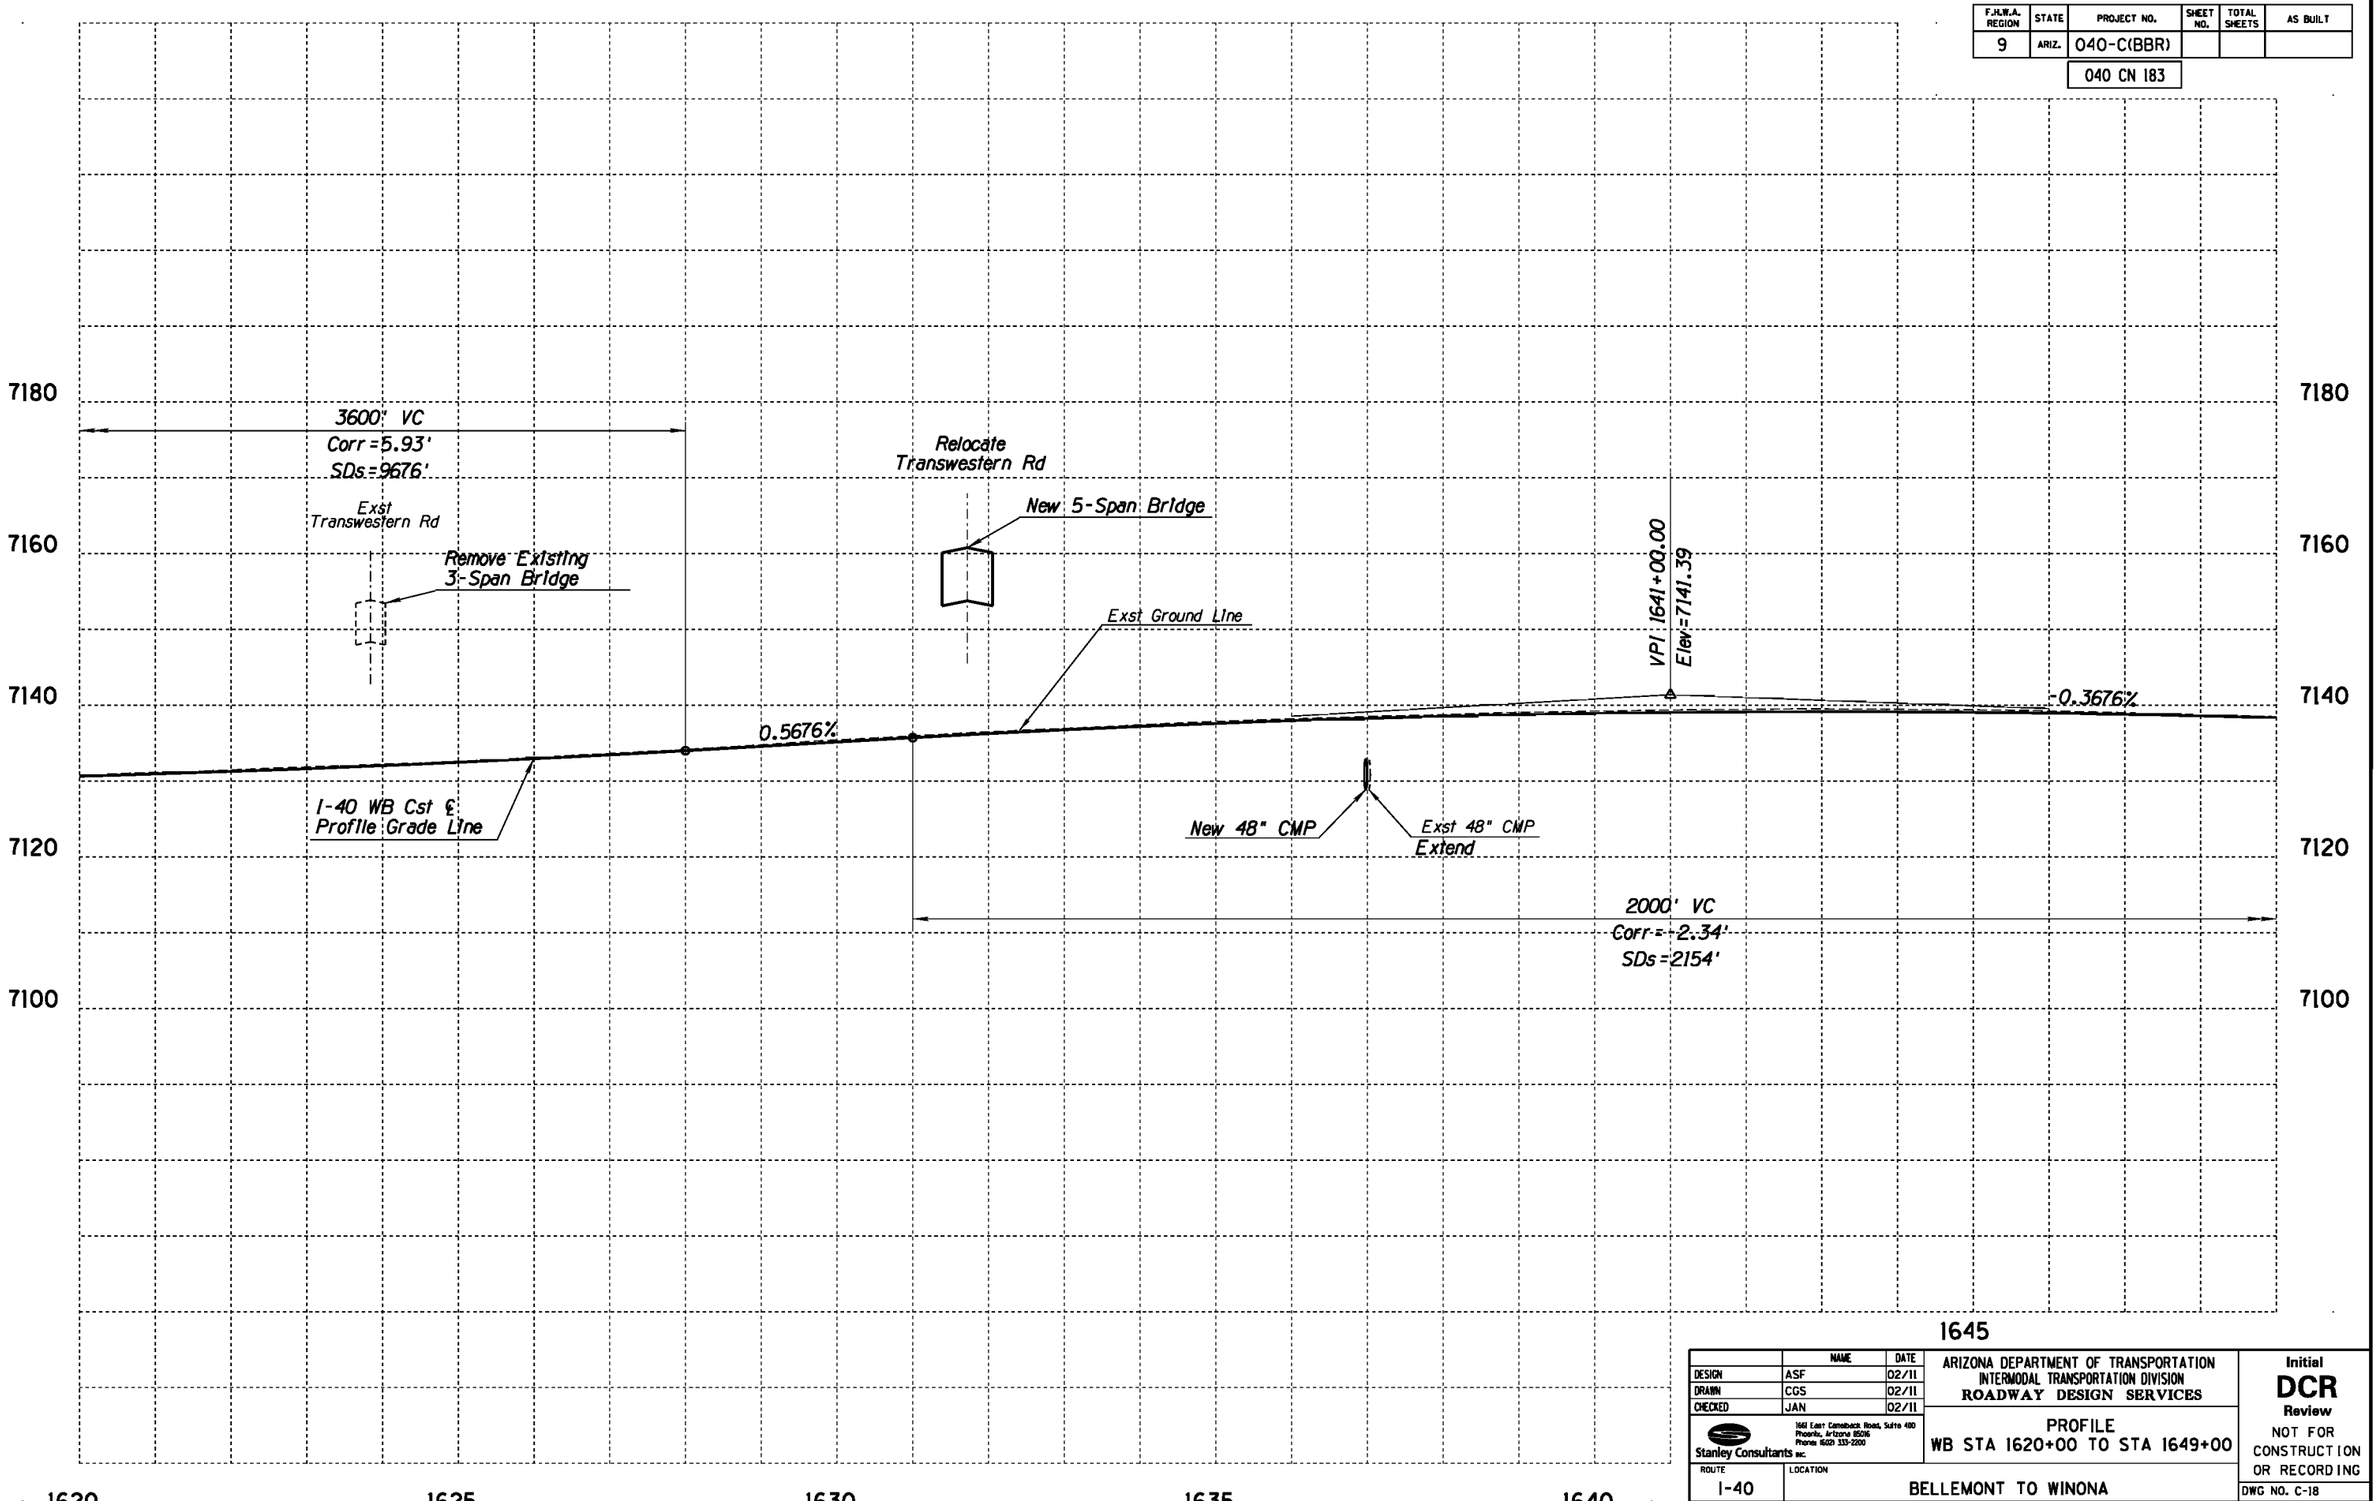

	NAME	DATE
DESIGN	ASF	02/11
DRAWN	CGS	02/11
CHECKED	JAN	02/11

Stanley Consultants INC.
1661 East Camelback Road, Suite 400
Phoenix, Arizona 85016
Phone (602) 333-2200

ARIZONA DEPARTMENT OF TRANSPORTATION
INTERMODAL TRANSPORTATION DIVISION
ROADWAY DESIGN SERVICES

PROFILE
WB STA 1620+00 TO STA 1649+00

ROUTE: I-40
LOCATION: BELLEMONT TO WINONA

Initial
DCR
Review
NOT FOR CONSTRUCTION OR RECORDING

DWG NO. C-18

TRACS NO. H7586 01L | 040-C(BBR) | ___ OF ___

NO.	DESCRIPTION OF REVISION	MADE BY	DATE

1/31/2011 g:\21580\11-cadd\03-Civ\h7586v008a.dgn

F.H.W.A. REGION	STATE	PROJECT NO.	SHEET NO.	TOTAL SHEETS	AS BUILT
9	ARIZ.	040-C(BBR)			
		040 CN 183			

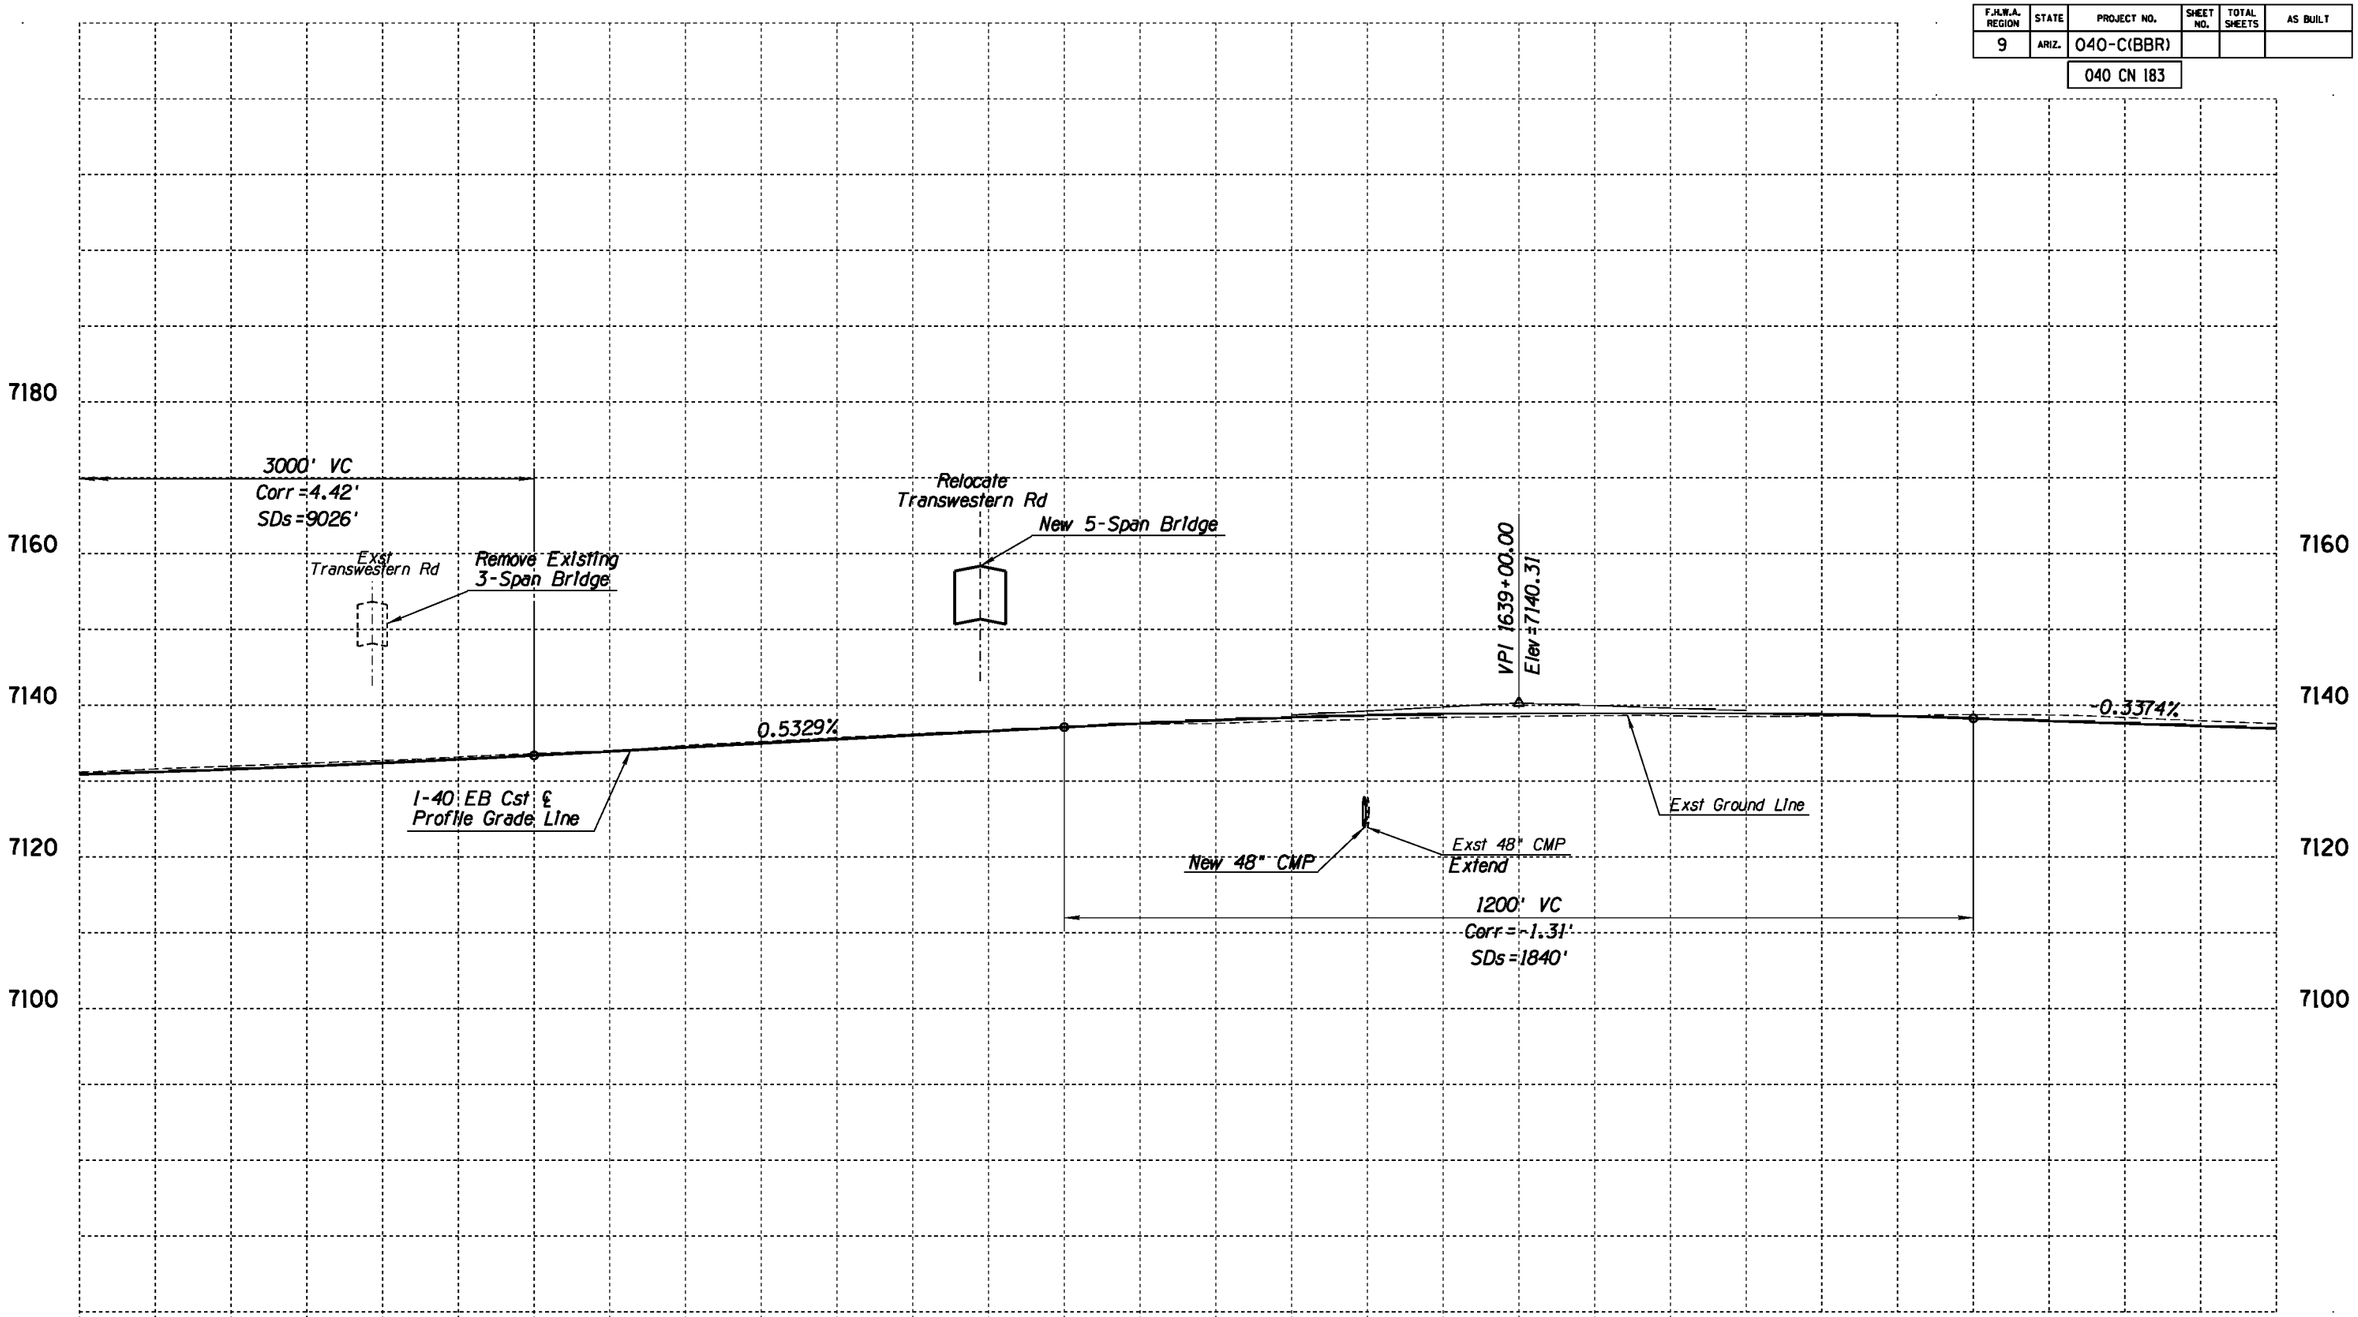

	NAME	DATE
DESIGN	ASF	02/11
DRAWN	CGS	02/11
CHECKED	JAN	02/11

Stanley Consultants INC.
1661 East Camelback Road, Suite 400
Phoenix, Arizona 85016
Phone (602) 333-2200

ARIZONA DEPARTMENT OF TRANSPORTATION
INTERMODAL TRANSPORTATION DIVISION
ROADWAY DESIGN SERVICES

PROFILE
EB STA 1620+00 TO STA 1649+00

Initial
DCR
Review
NOT FOR CONSTRUCTION OR RECORDING

ROUTE: I-40
LOCATION: BELLEMONT TO WINONA

DWG NO. C-19

TRACS NO. H7586 01L | 040-C(BBR) | ___ OF ___

1/31/2011 gi\21580\11-cadd\03-Civ\h7586v0086.dgn

NO.	DESCRIPTION OF REVISION	DATE	MADE BY

F.H.W.A. REGION	STATE	PROJECT NO.	SHEET NO.	TOTAL SHEETS	AS BUILT
9	ARIZ.	040-C(BBR)			
		040 CN 183			

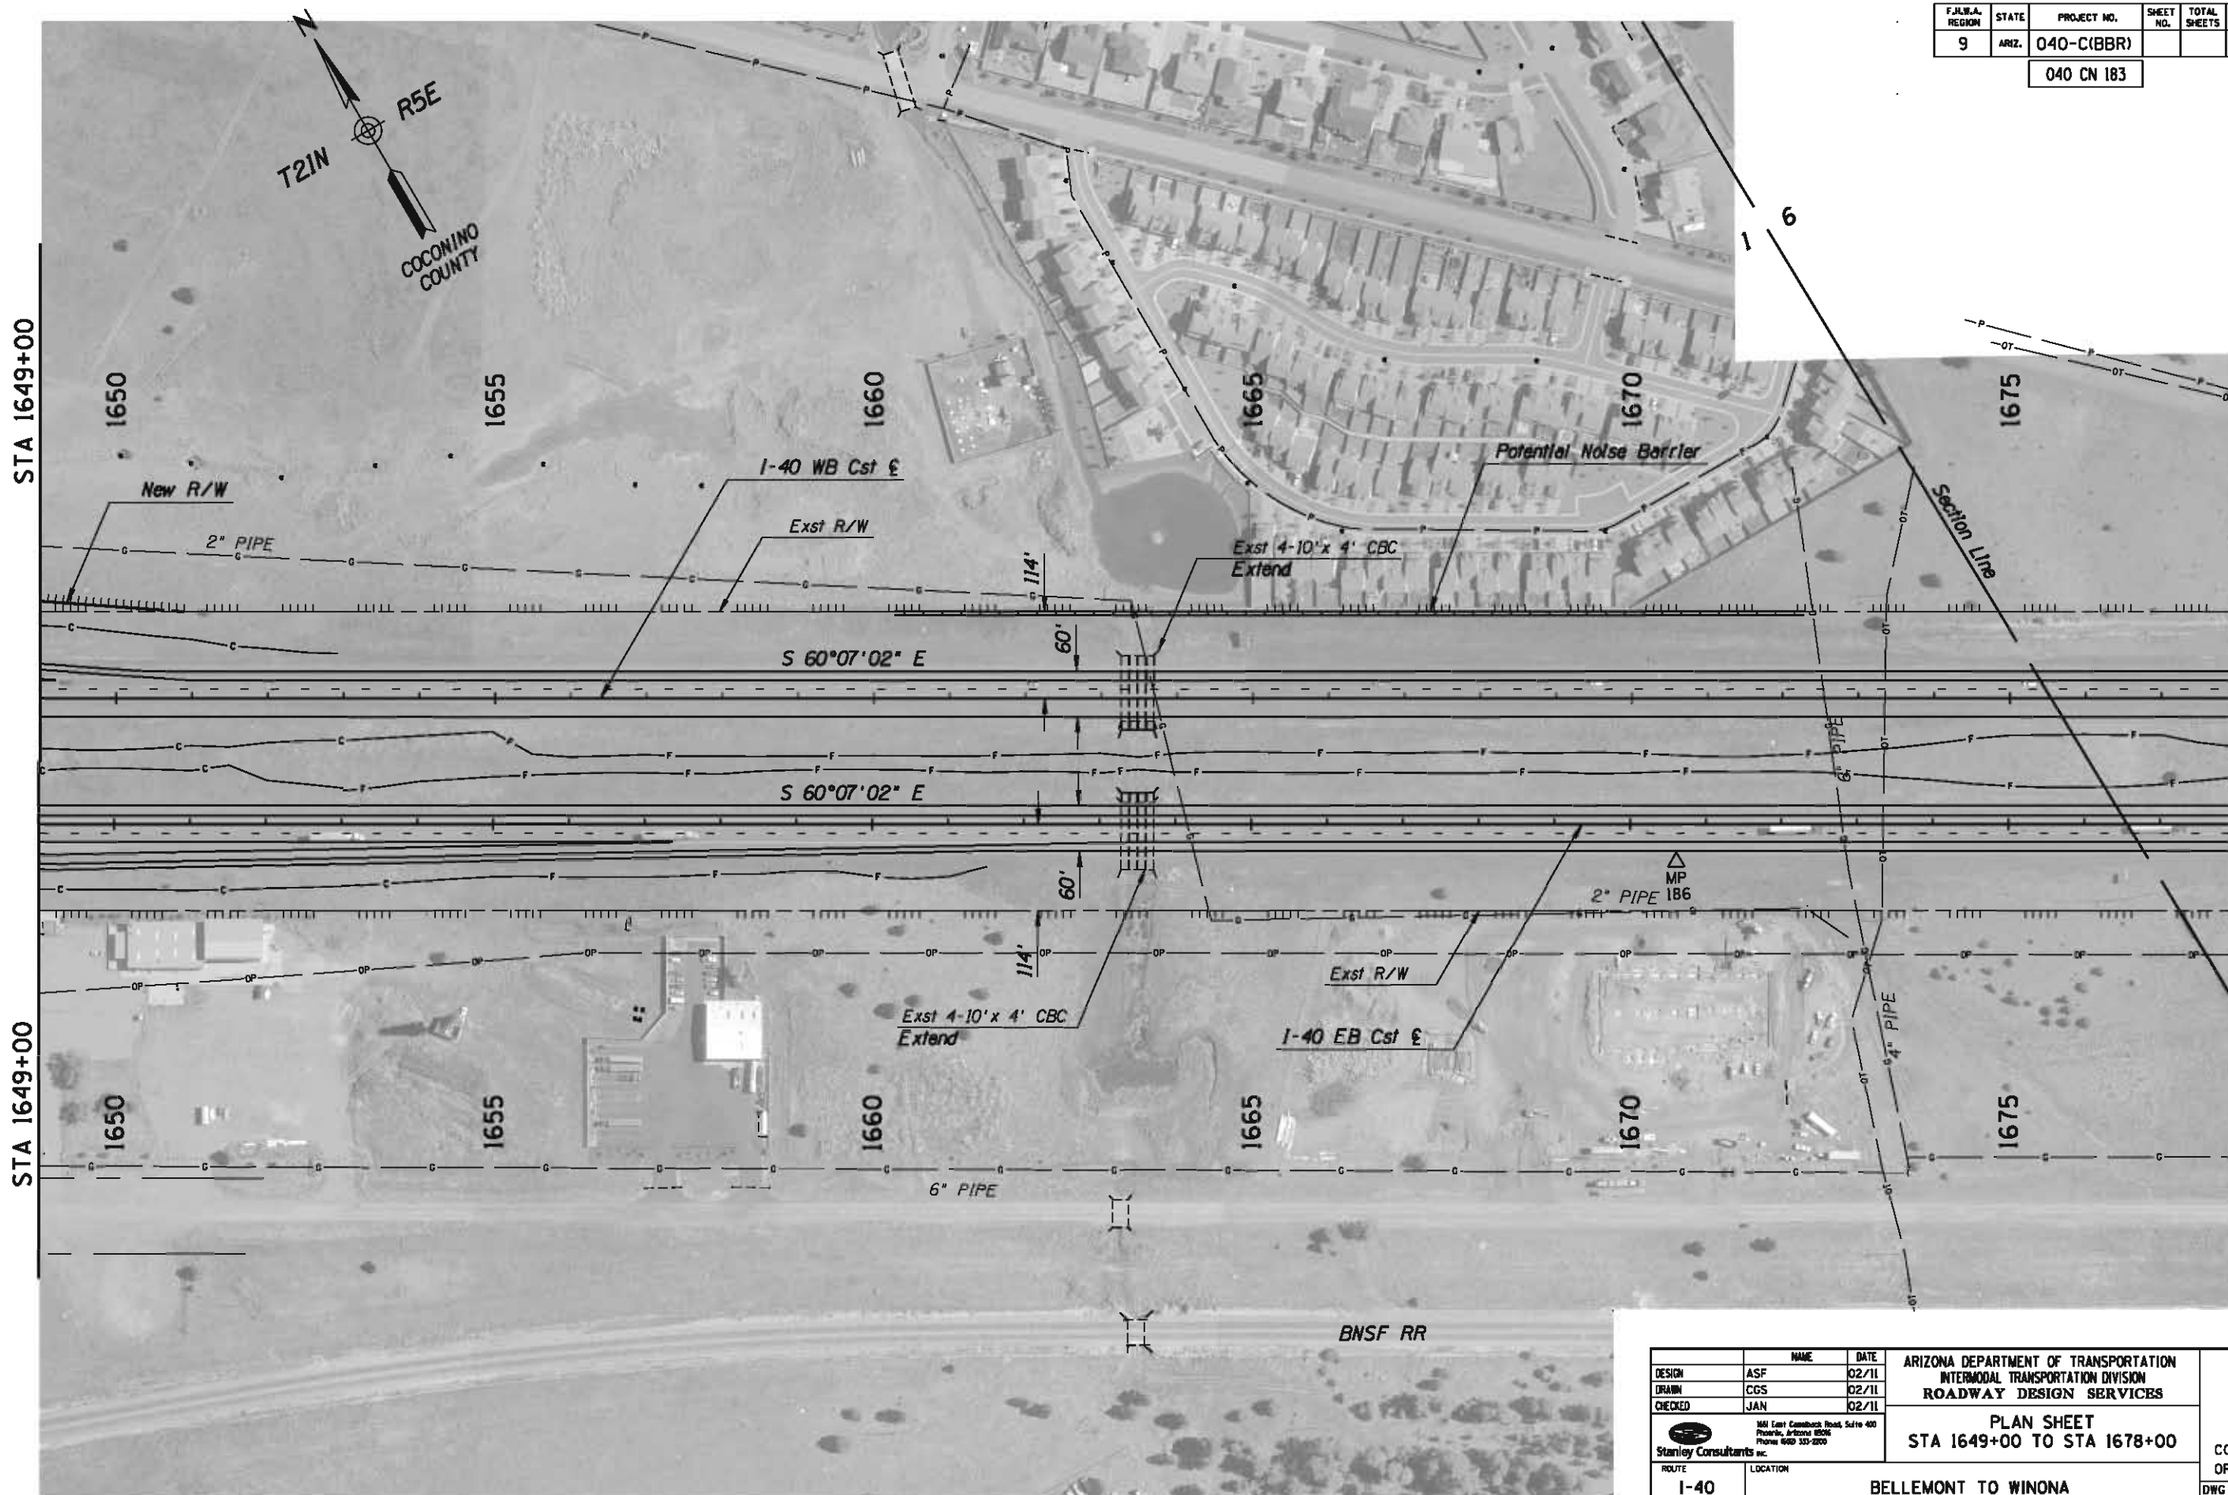

	NAME	DATE
DESIGN	ASF	02/11
DRAWN	CGS	02/11
CHECKED	JAN	02/11

Stanley Consultants inc.
1661 East Camelback Road, Suite 400
Phoenix, Arizona 85016
Phone (602) 333-2200

ARIZONA DEPARTMENT OF TRANSPORTATION
INTERMODAL TRANSPORTATION DIVISION
ROADWAY DESIGN SERVICES

PLAN SHEET
STA 1649+00 TO STA 1678+00

Initial
DCR
Review
NOT FOR CONSTRUCTION OR RECORDING

ROUTE: I-40
LOCATION: BELLEMONT TO WINONA

DWG NO. C-20

TRACS NO. H7586 01L | 040-C(BBR) | ___ OF ___

NO.	DESCRIPTION OF REVISION	MADE BY	DATE

1/31/2011 q:\21580\11-cadd\03-Civ\h7586p009.dgn

F.H.W.A. REGION	STATE	PROJECT NO.	SHEET NO.	TOTAL SHEETS	AS BUILT
9	ARIZ.	040-C(BBR)			
		040 CN 183			

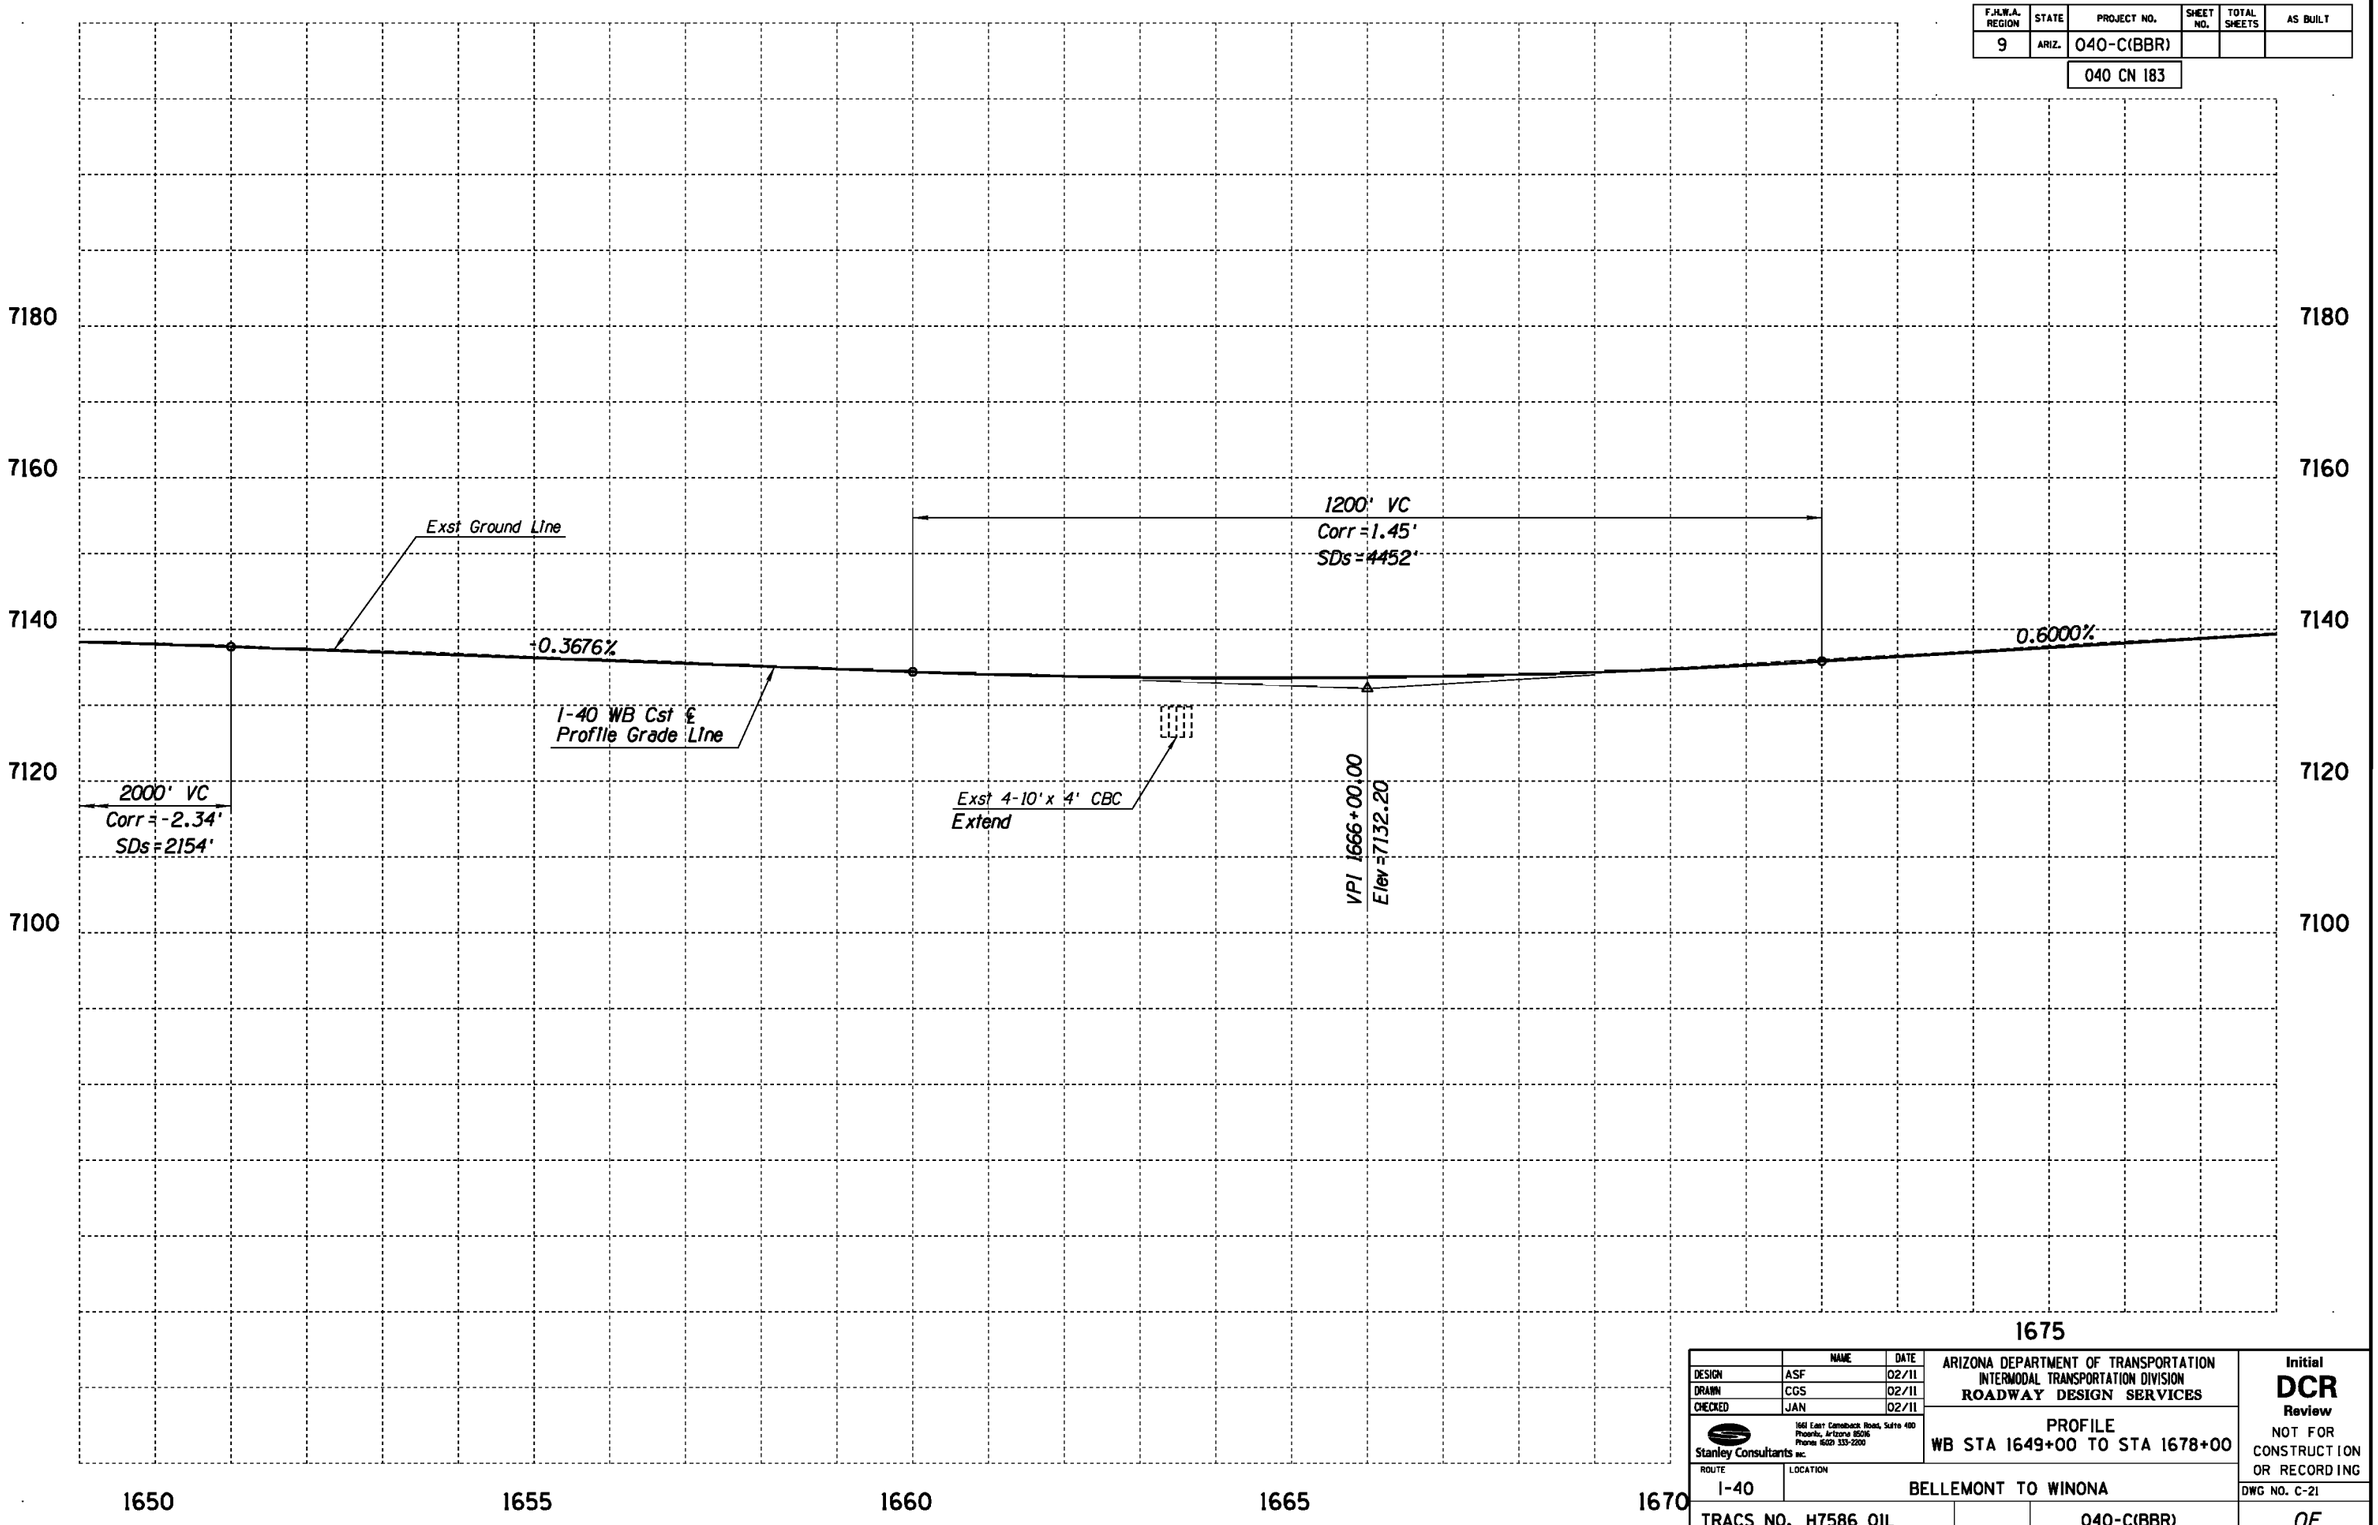

	NAME	DATE
DESIGN	ASF	02/11
DRAWN	CGS	02/11
CHECKED	JAN	02/11

Stanley Consultants INC.
1661 East Camelback Road, Suite 400
Phoenix, Arizona 85016
Phone: (602) 333-2200

ARIZONA DEPARTMENT OF TRANSPORTATION
INTERMODAL TRANSPORTATION DIVISION
ROADWAY DESIGN SERVICES

PROFILE
WB STA 1649+00 TO STA 1678+00

ROUTE: I-40
LOCATION: BELLEMONT TO WINONA

Initial
DCR
Review
NOT FOR CONSTRUCTION OR RECORDING

DWG NO. C-21

TRACS NO. H7586 01L | 040-C(BBR) | ___ OF ___

NO.	DESCRIPTION OF REVISION	MADE BY	DATE	NO.	DESCRIPTION OF REVISION	MADE BY	DATE

1/31/2011 q:\21580\11-cadd\03-Civ\h7586v009a.dgn

F.H.W.A. REGION	STATE	PROJECT NO.	SHEET NO.	TOTAL SHEETS	AS BUILT
9	ARIZ.	040-C(BBR)			
		040 CN 183			

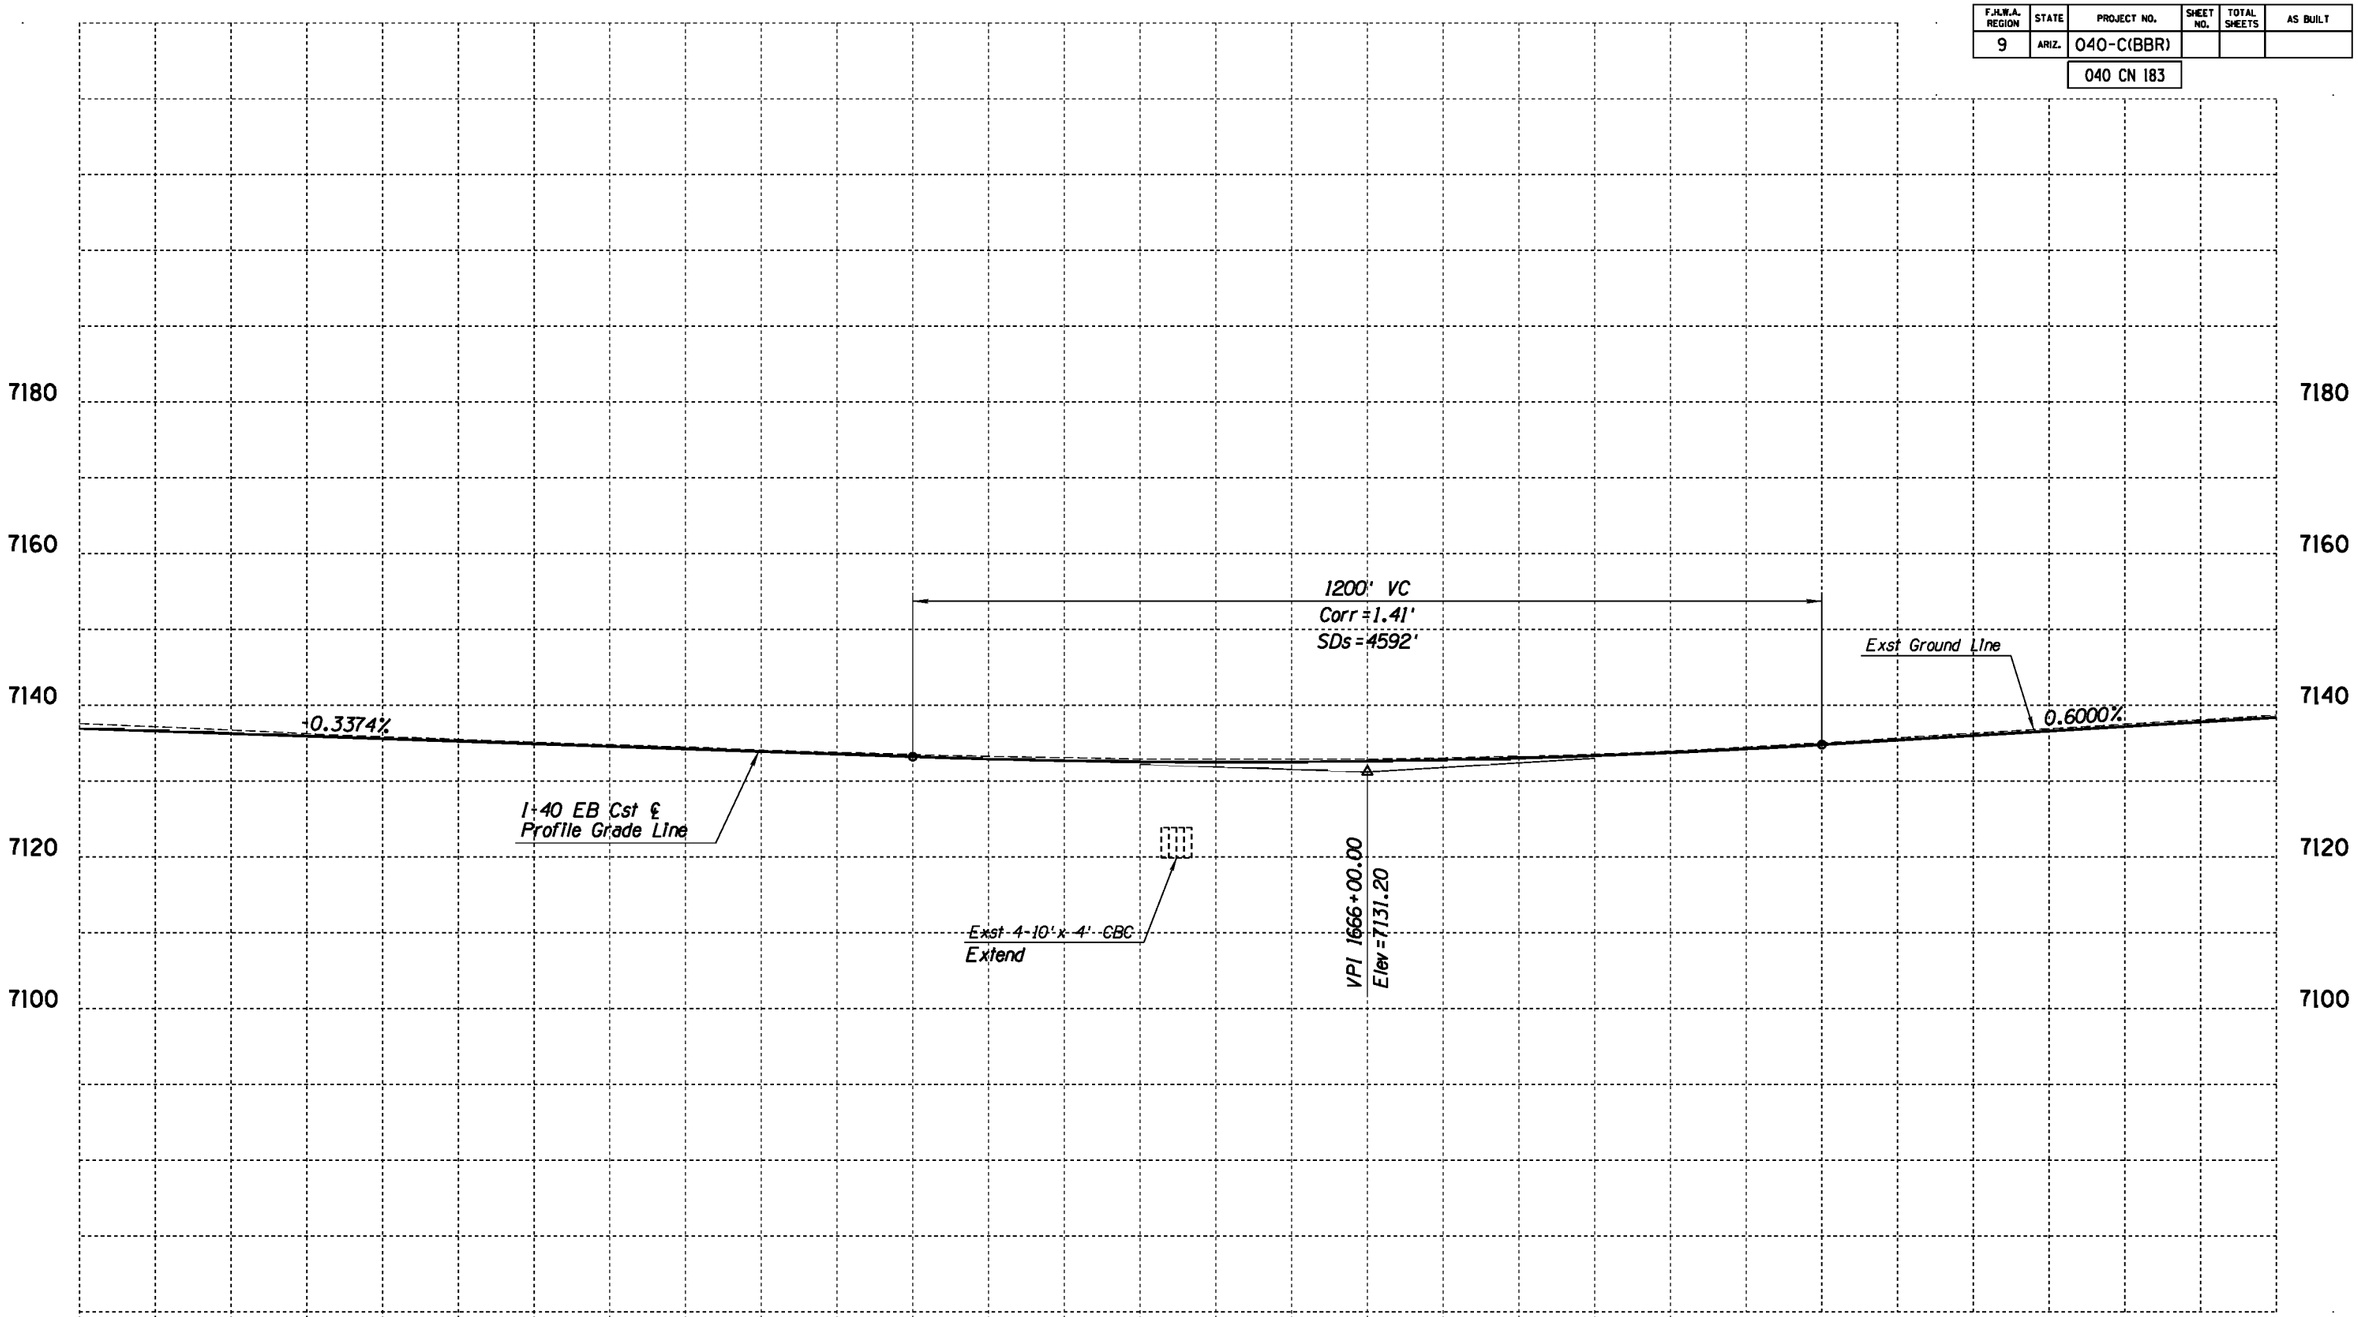

	NAME	DATE
DESIGN	ASF	02/11
DRAWN	CGS	02/11
CHECKED	JAN	02/11

Stanley Consultants INC.
1661 East Camelback Road, Suite 400
Phoenix, Arizona 85016
Phone (602) 333-2200

ARIZONA DEPARTMENT OF TRANSPORTATION
INTERMODAL TRANSPORTATION DIVISION
ROADWAY DESIGN SERVICES

PROFILE
EB STA 1649+00 TO STA 1678+00

Initial
DCR
Review
NOT FOR CONSTRUCTION OR RECORDING

ROUTE: I-40
LOCATION: BELLEMONT TO WINONA

DWG NO. C-22

TRACS NO. H7586 01L | 040-C(BBR) | ___ OF ___

NO.	DESCRIPTION OF REVISION	DATE	MADE BY

1/31/2011 q:\21580\11-cadd\03-Civ\h7586v0096.dgn

F.H.W.A. REGION	STATE	PROJECT NO.	SHEET NO.	TOTAL SHEETS	AS BUILT
9	ARIZ.	040-C(BBR)			
		040 CN 183			

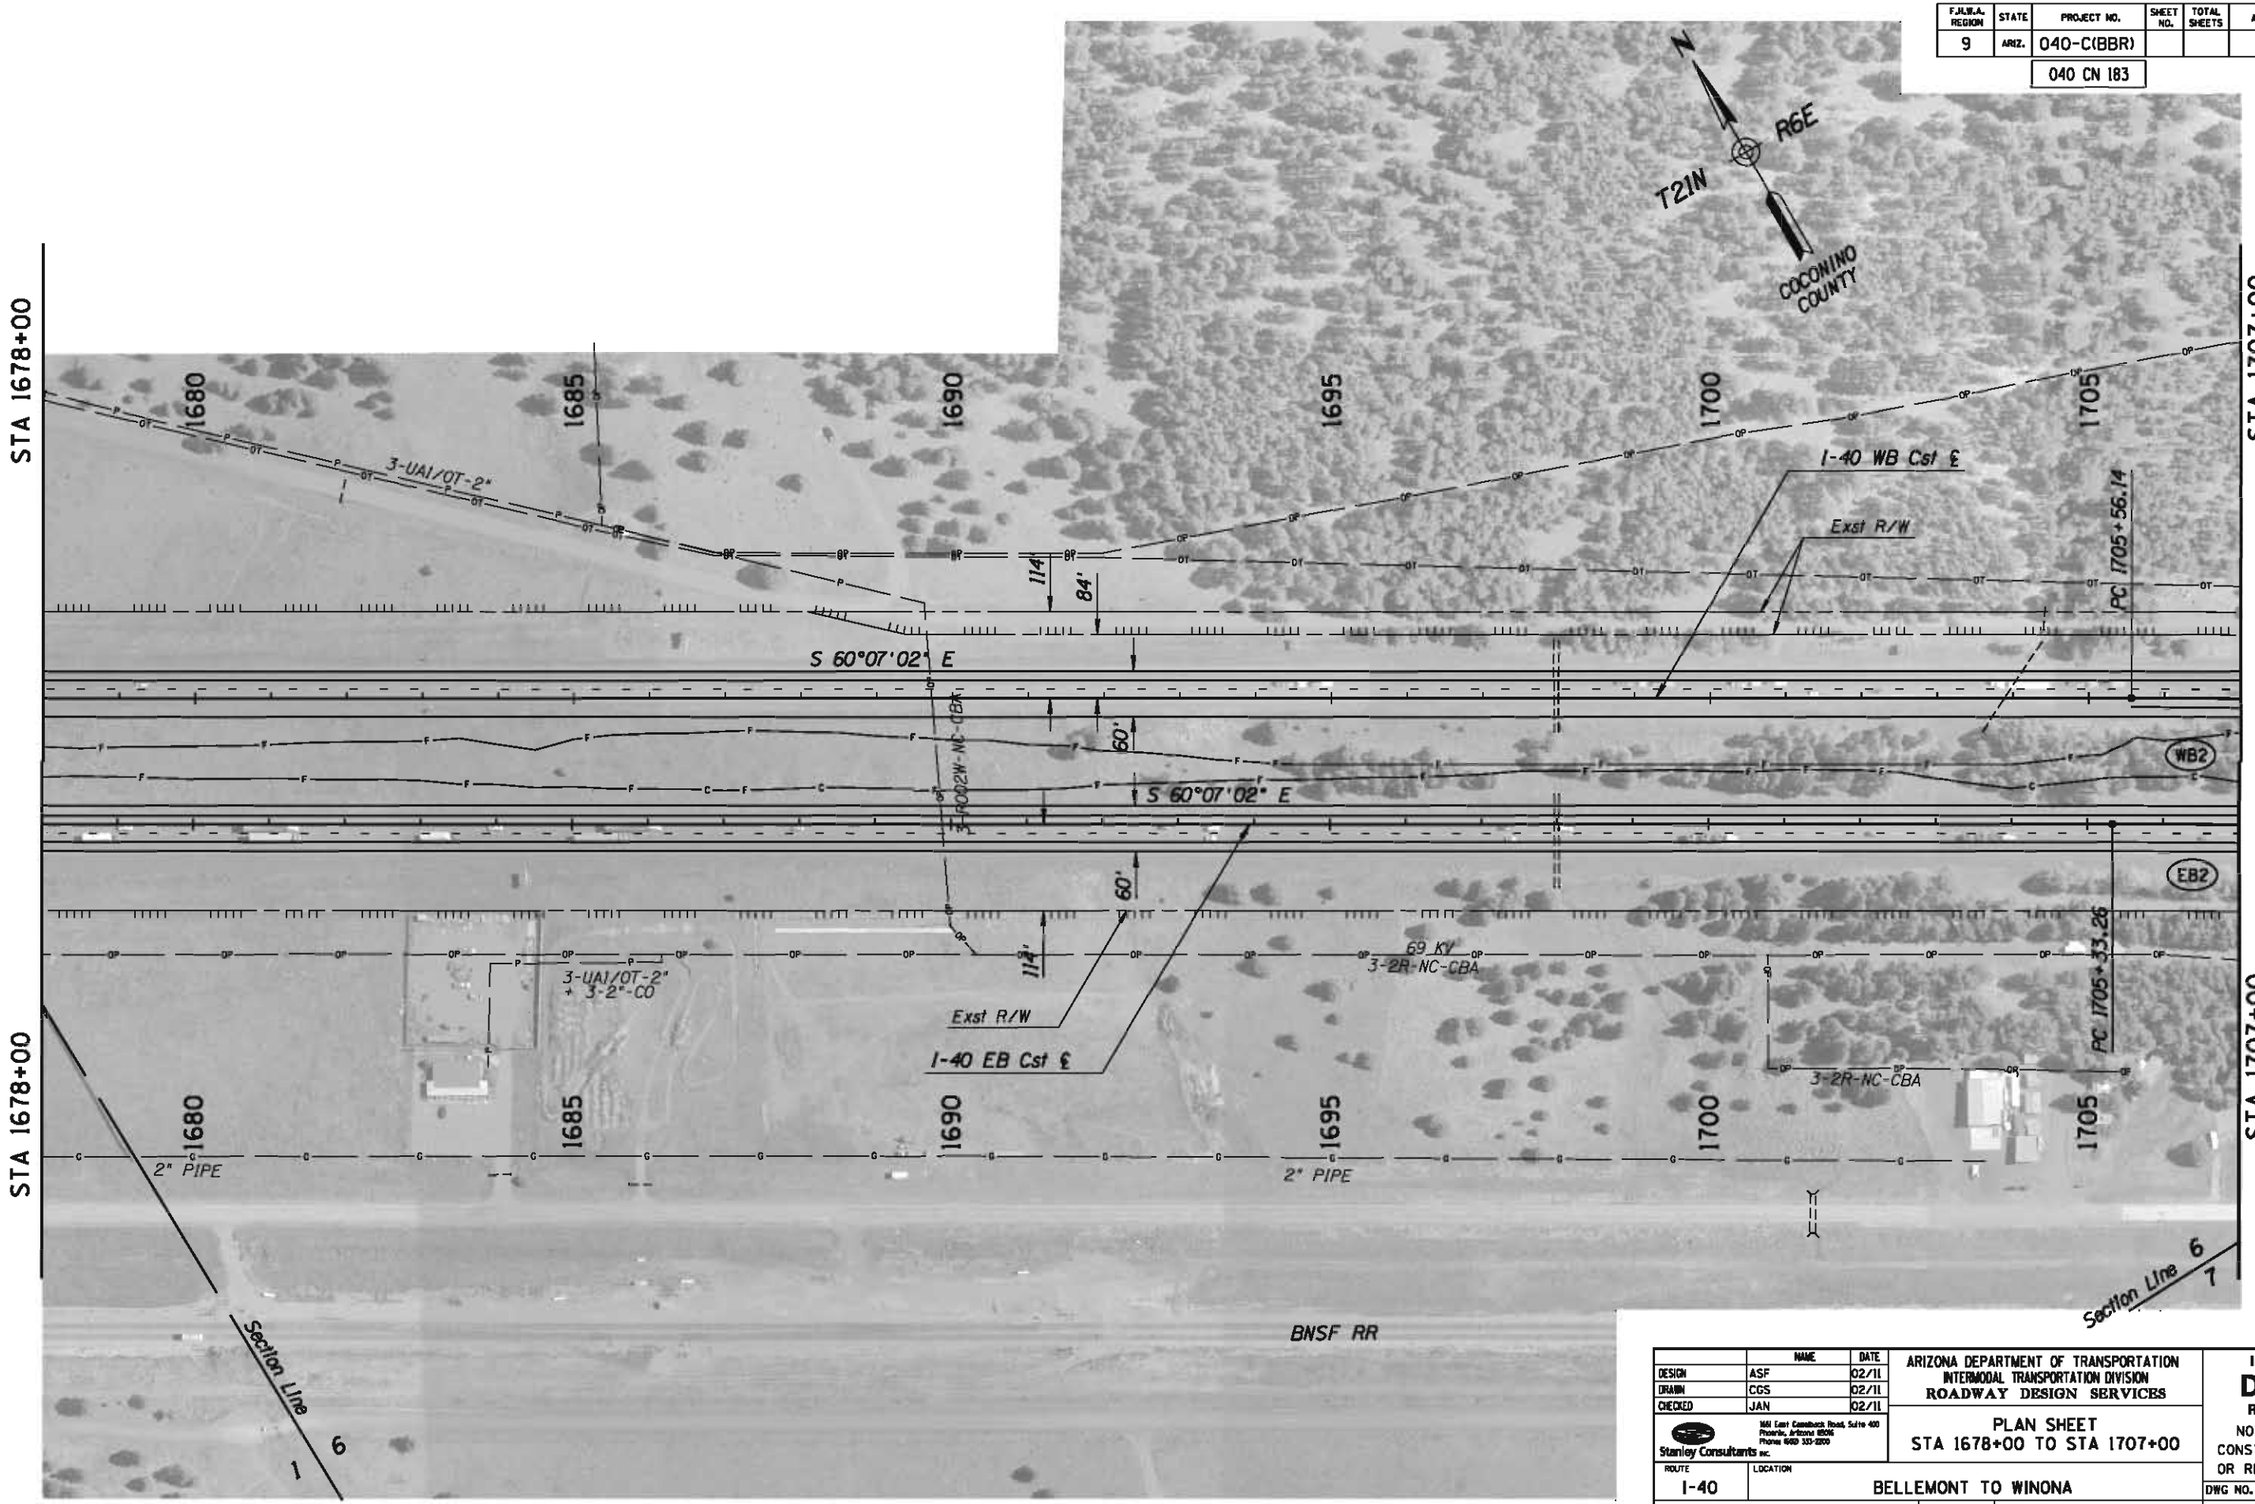

	NAME	DATE
DESIGN	ASF	02/11
DRAWN	CGS	02/11
CHECKED	JAN	02/11

Stanley Consultants inc.
1661 East Camelback Road, Suite 400
Phoenix, Arizona 85016
Phone (602) 333-2200

ARIZONA DEPARTMENT OF TRANSPORTATION
INTERMODAL TRANSPORTATION DIVISION
ROADWAY DESIGN SERVICES

PLAN SHEET
STA 1678+00 TO STA 1707+00

ROUTE: I-40
LOCATION: BELLEMONT TO WINONA

Initial
DCR
Review
NOT FOR CONSTRUCTION OR RECORDING

DWG NO. C-23

TRACS NO. H7586 01L | 040-C(BBR) | ___ OF ___

NO.	DESCRIPTION OF REVISION	MADE BY	DATE
NO.1	DESCRIPTION OF REVISION	MADE BY	DATE
NO.2	DESCRIPTION OF REVISION	MADE BY	DATE

1/31/2011 q:\21580\11-cadd\03-Civ\h7586p010.dgn

F.H.W.A. REGION	STATE	PROJECT NO.	SHEET NO.	TOTAL SHEETS	AS BUILT
9	ARIZ.	040-C(BBR)			

040 CN 183

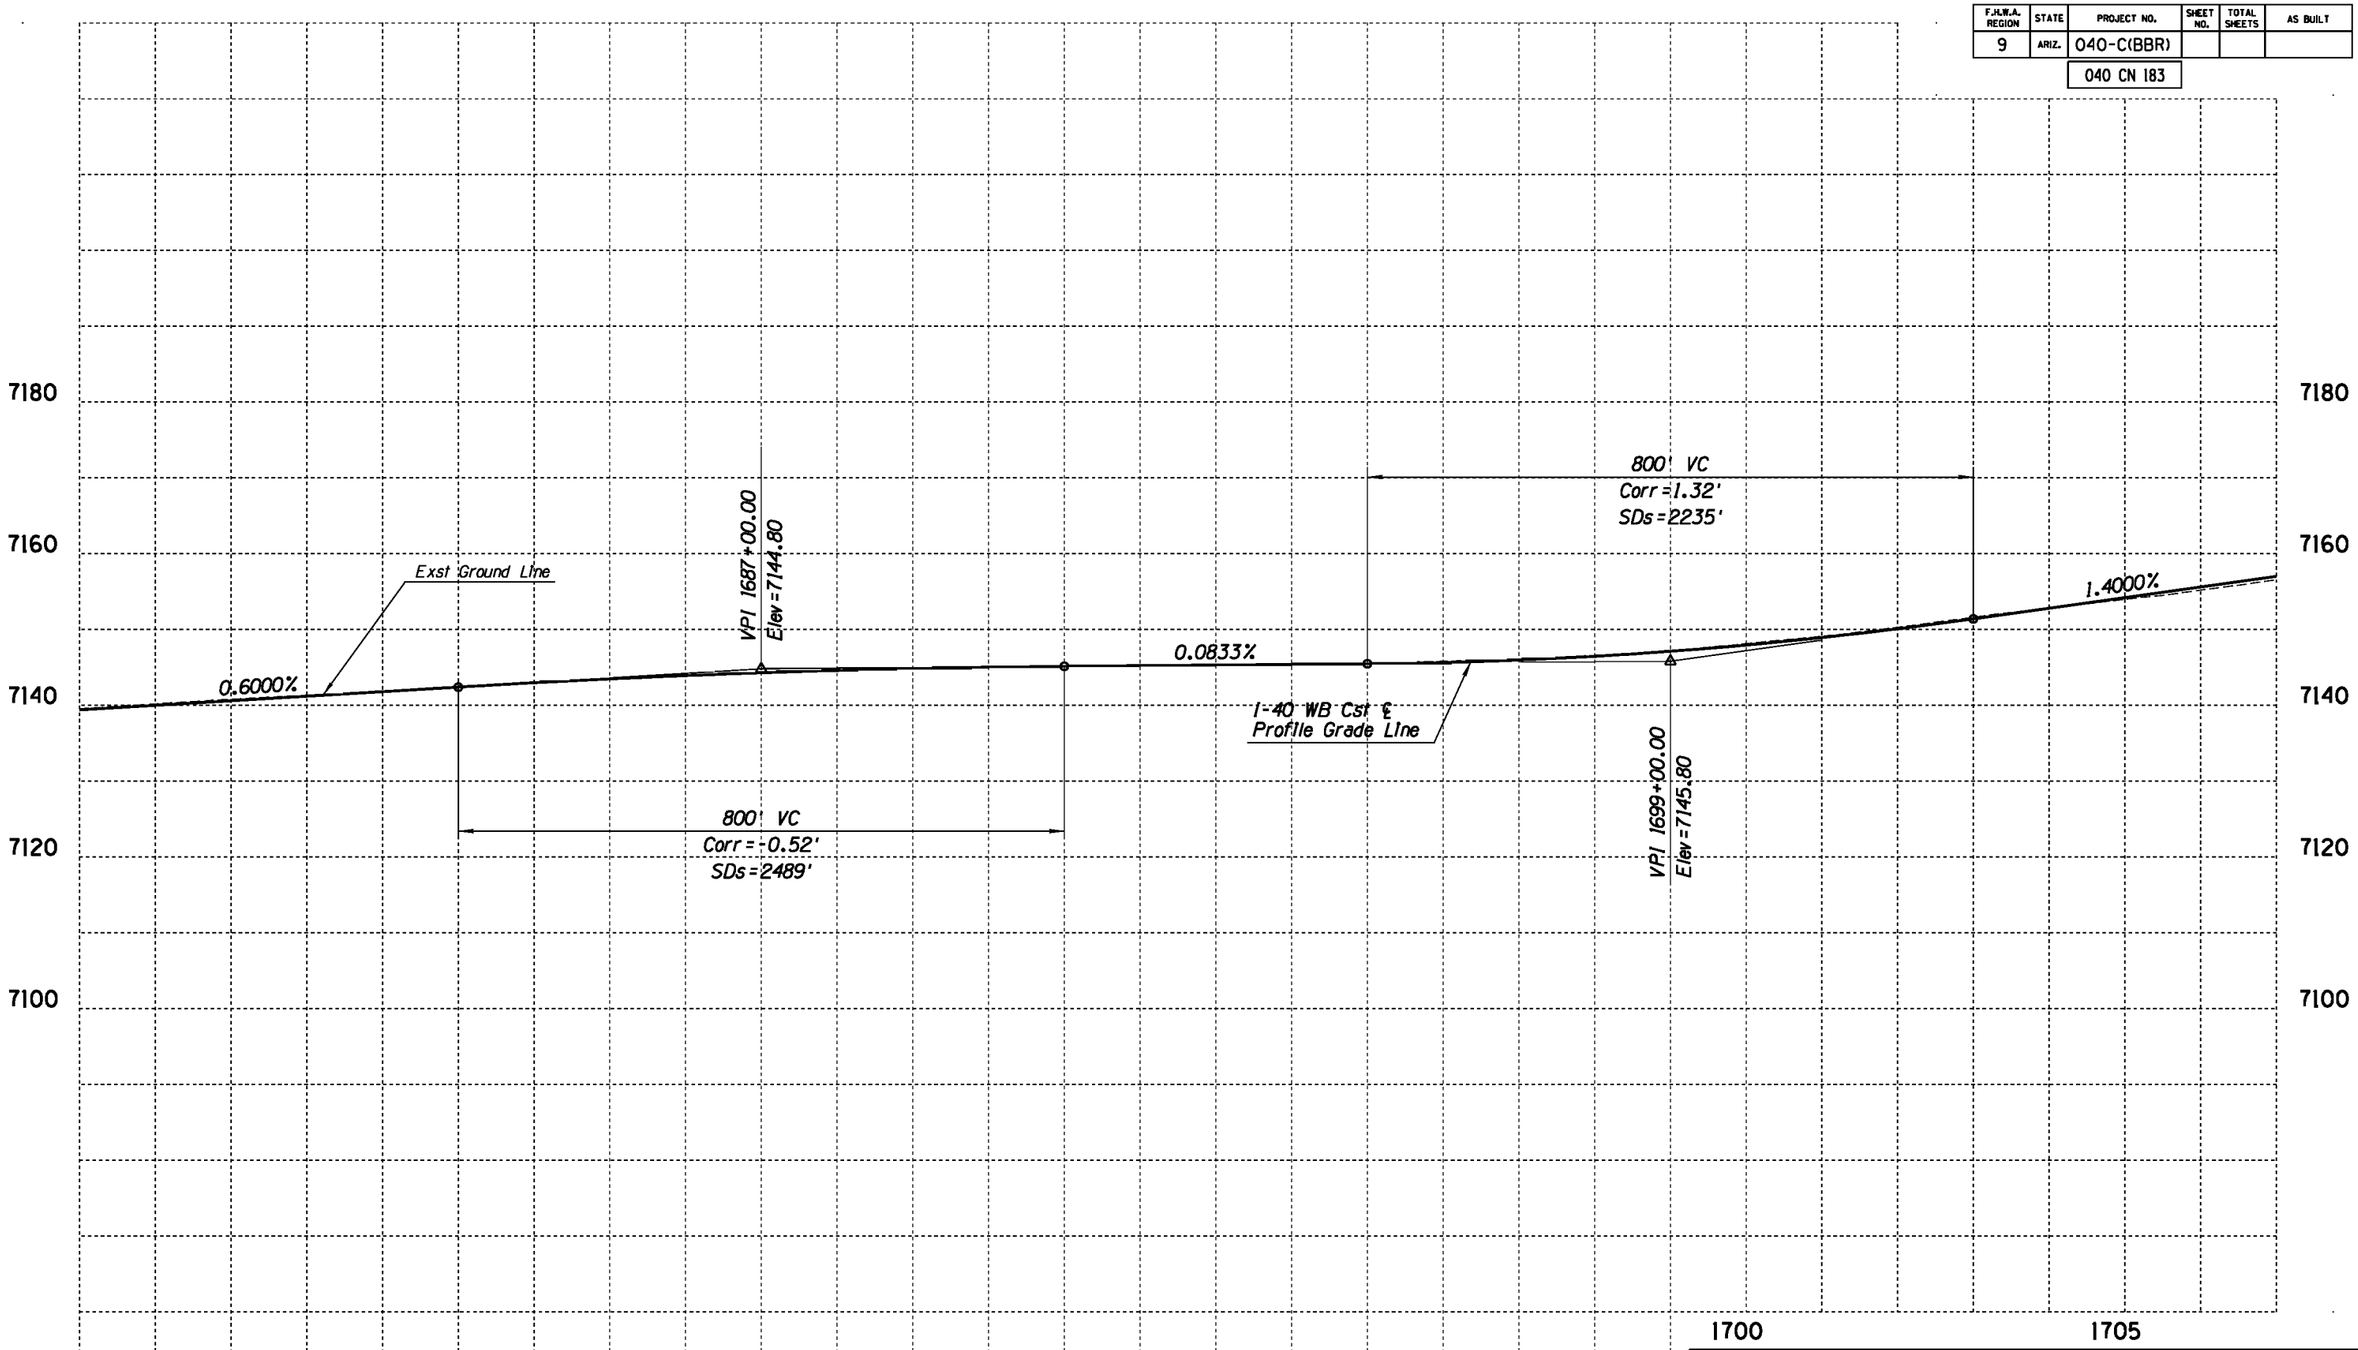

	NAME	DATE
DESIGN	ASF	02/11
DRAWN	CGS	02/11
CHECKED	JAN	02/11

Stanley Consultants INC.
1661 East Camelback Road, Suite 400
Phoenix, Arizona 85016
Phone (602) 333-2200

ARIZONA DEPARTMENT OF TRANSPORTATION
INTERMODAL TRANSPORTATION DIVISION
ROADWAY DESIGN SERVICES

PROFILE
WB STA 1678+00 TO STA 1707+00

ROUTE: I-40
LOCATION: BELLEMONT TO WINONA

Initial
DCR
Review
NOT FOR CONSTRUCTION OR RECORDING

DWG NO. C-24

TRACS NO. H7586 01L | 040-C(BBR) | ___ OF ___

NO.	DESCRIPTION OF REVISION	MADE BY	DATE	NO.	DESCRIPTION OF REVISION	MADE BY	DATE

1/31/2011 q:\21580\11-cadd\03-Civ\h7586v010a.dgn

F.H.W.A. REGION	STATE	PROJECT NO.	SHEET NO.	TOTAL SHEETS	AS BUILT
9	ARIZ.	040-C(BBR)			
		040 CN 183			

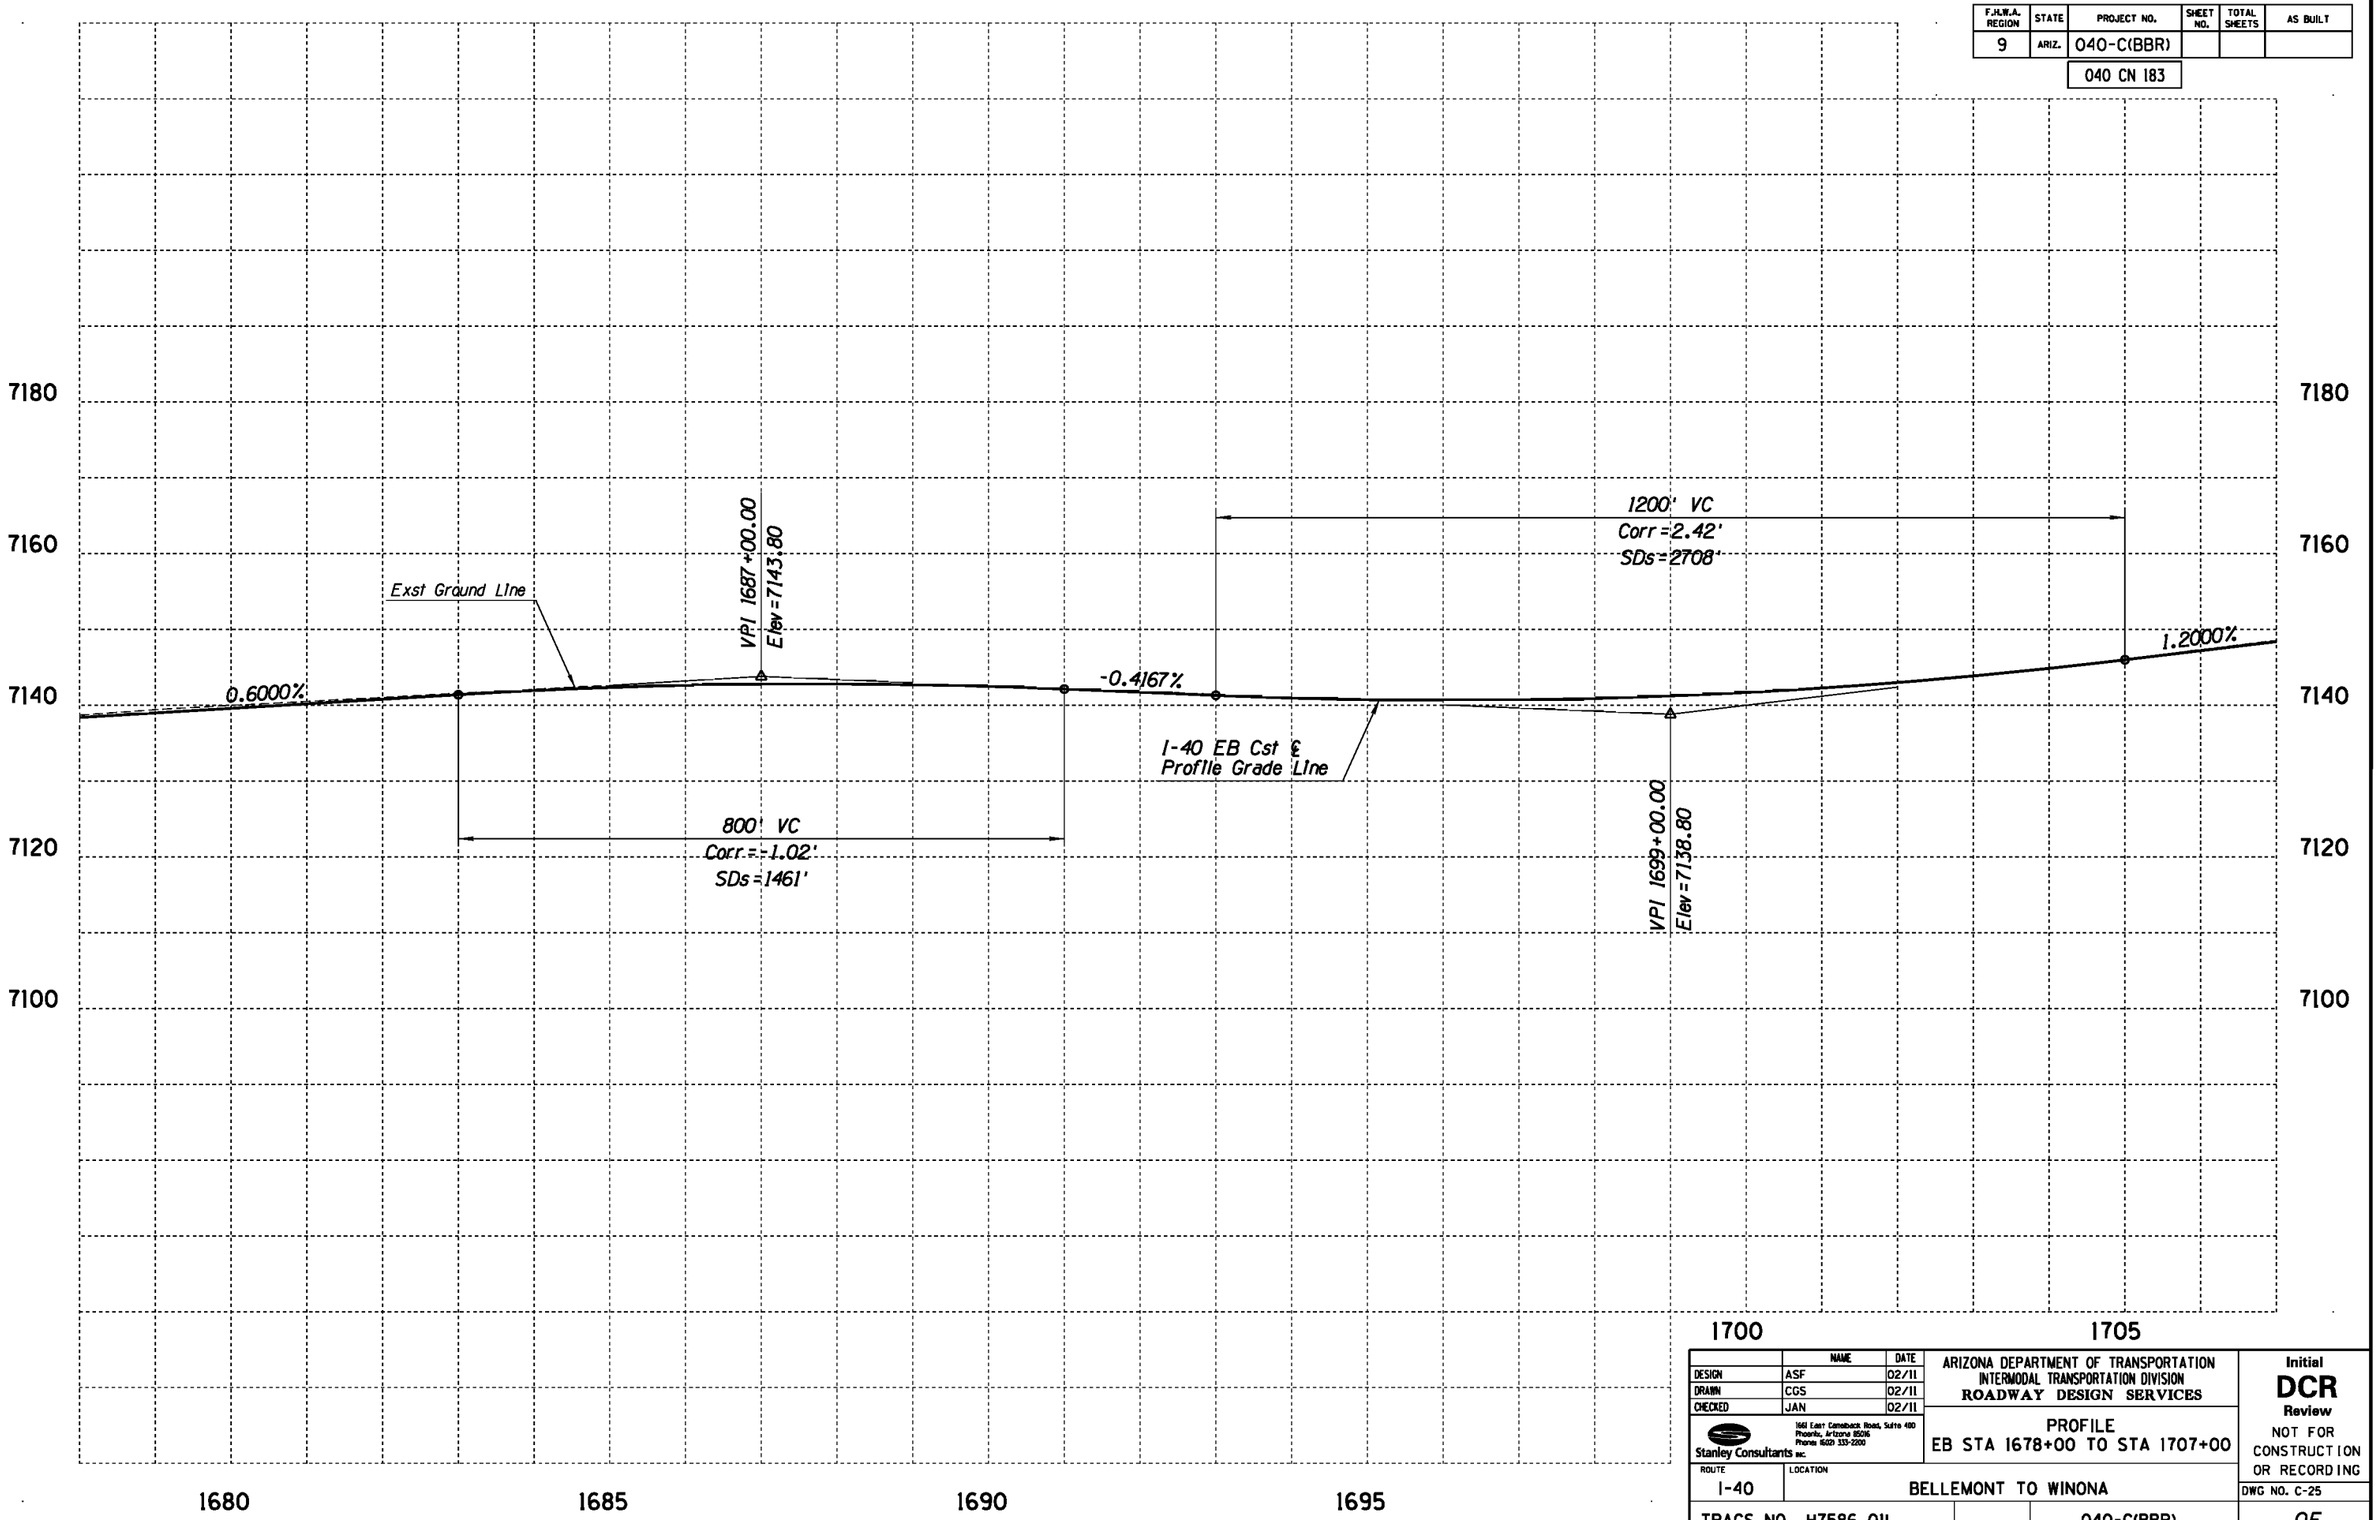

	NAME	DATE
DESIGN	ASF	02/11
DRAWN	CGS	02/11
CHECKED	JAN	02/11

Stanley Consultants INC.
1661 East Camelback Road, Suite 400
Phoenix, Arizona 85016
Phone: (602) 333-2200

ARIZONA DEPARTMENT OF TRANSPORTATION
INTERMODAL TRANSPORTATION DIVISION
ROADWAY DESIGN SERVICES

PROFILE
EB STA 1678+00 TO STA 1707+00

Initial
DCR
Review
NOT FOR CONSTRUCTION OR RECORDING

ROUTE	LOCATION
I-40	BELLEMONT TO WINONA

DWG NO. C-25

TRACS NO. H7586 01L | 040-C(BBR) | ___ OF ___

NO.	DESCRIPTION OF REVISION	MADE BY	DATE

1/31/2011 qt\21580\11-cadd\03-Civ\h7586v010b.dgn

F.H.W.A. REGION	STATE	PROJECT NO.	SHEET NO.	TOTAL SHEETS	AS BUILT
9	ARIZ.	040-C(BBR)			
		040 CN 183			

WB2 PI 1724+19.26
Δ= 14°50'10"Rt
D= 0°24'01"
R=14309.94'
L=3705.40'
T=1863.12'
Super =0.020'/ft

EB2 PI 1724+00.02
Δ= 14°50'10"Rt
D= 0°23'59"
R=14337.94'
L=3712.65'
T=1866.77'
Super =0.020'/ft

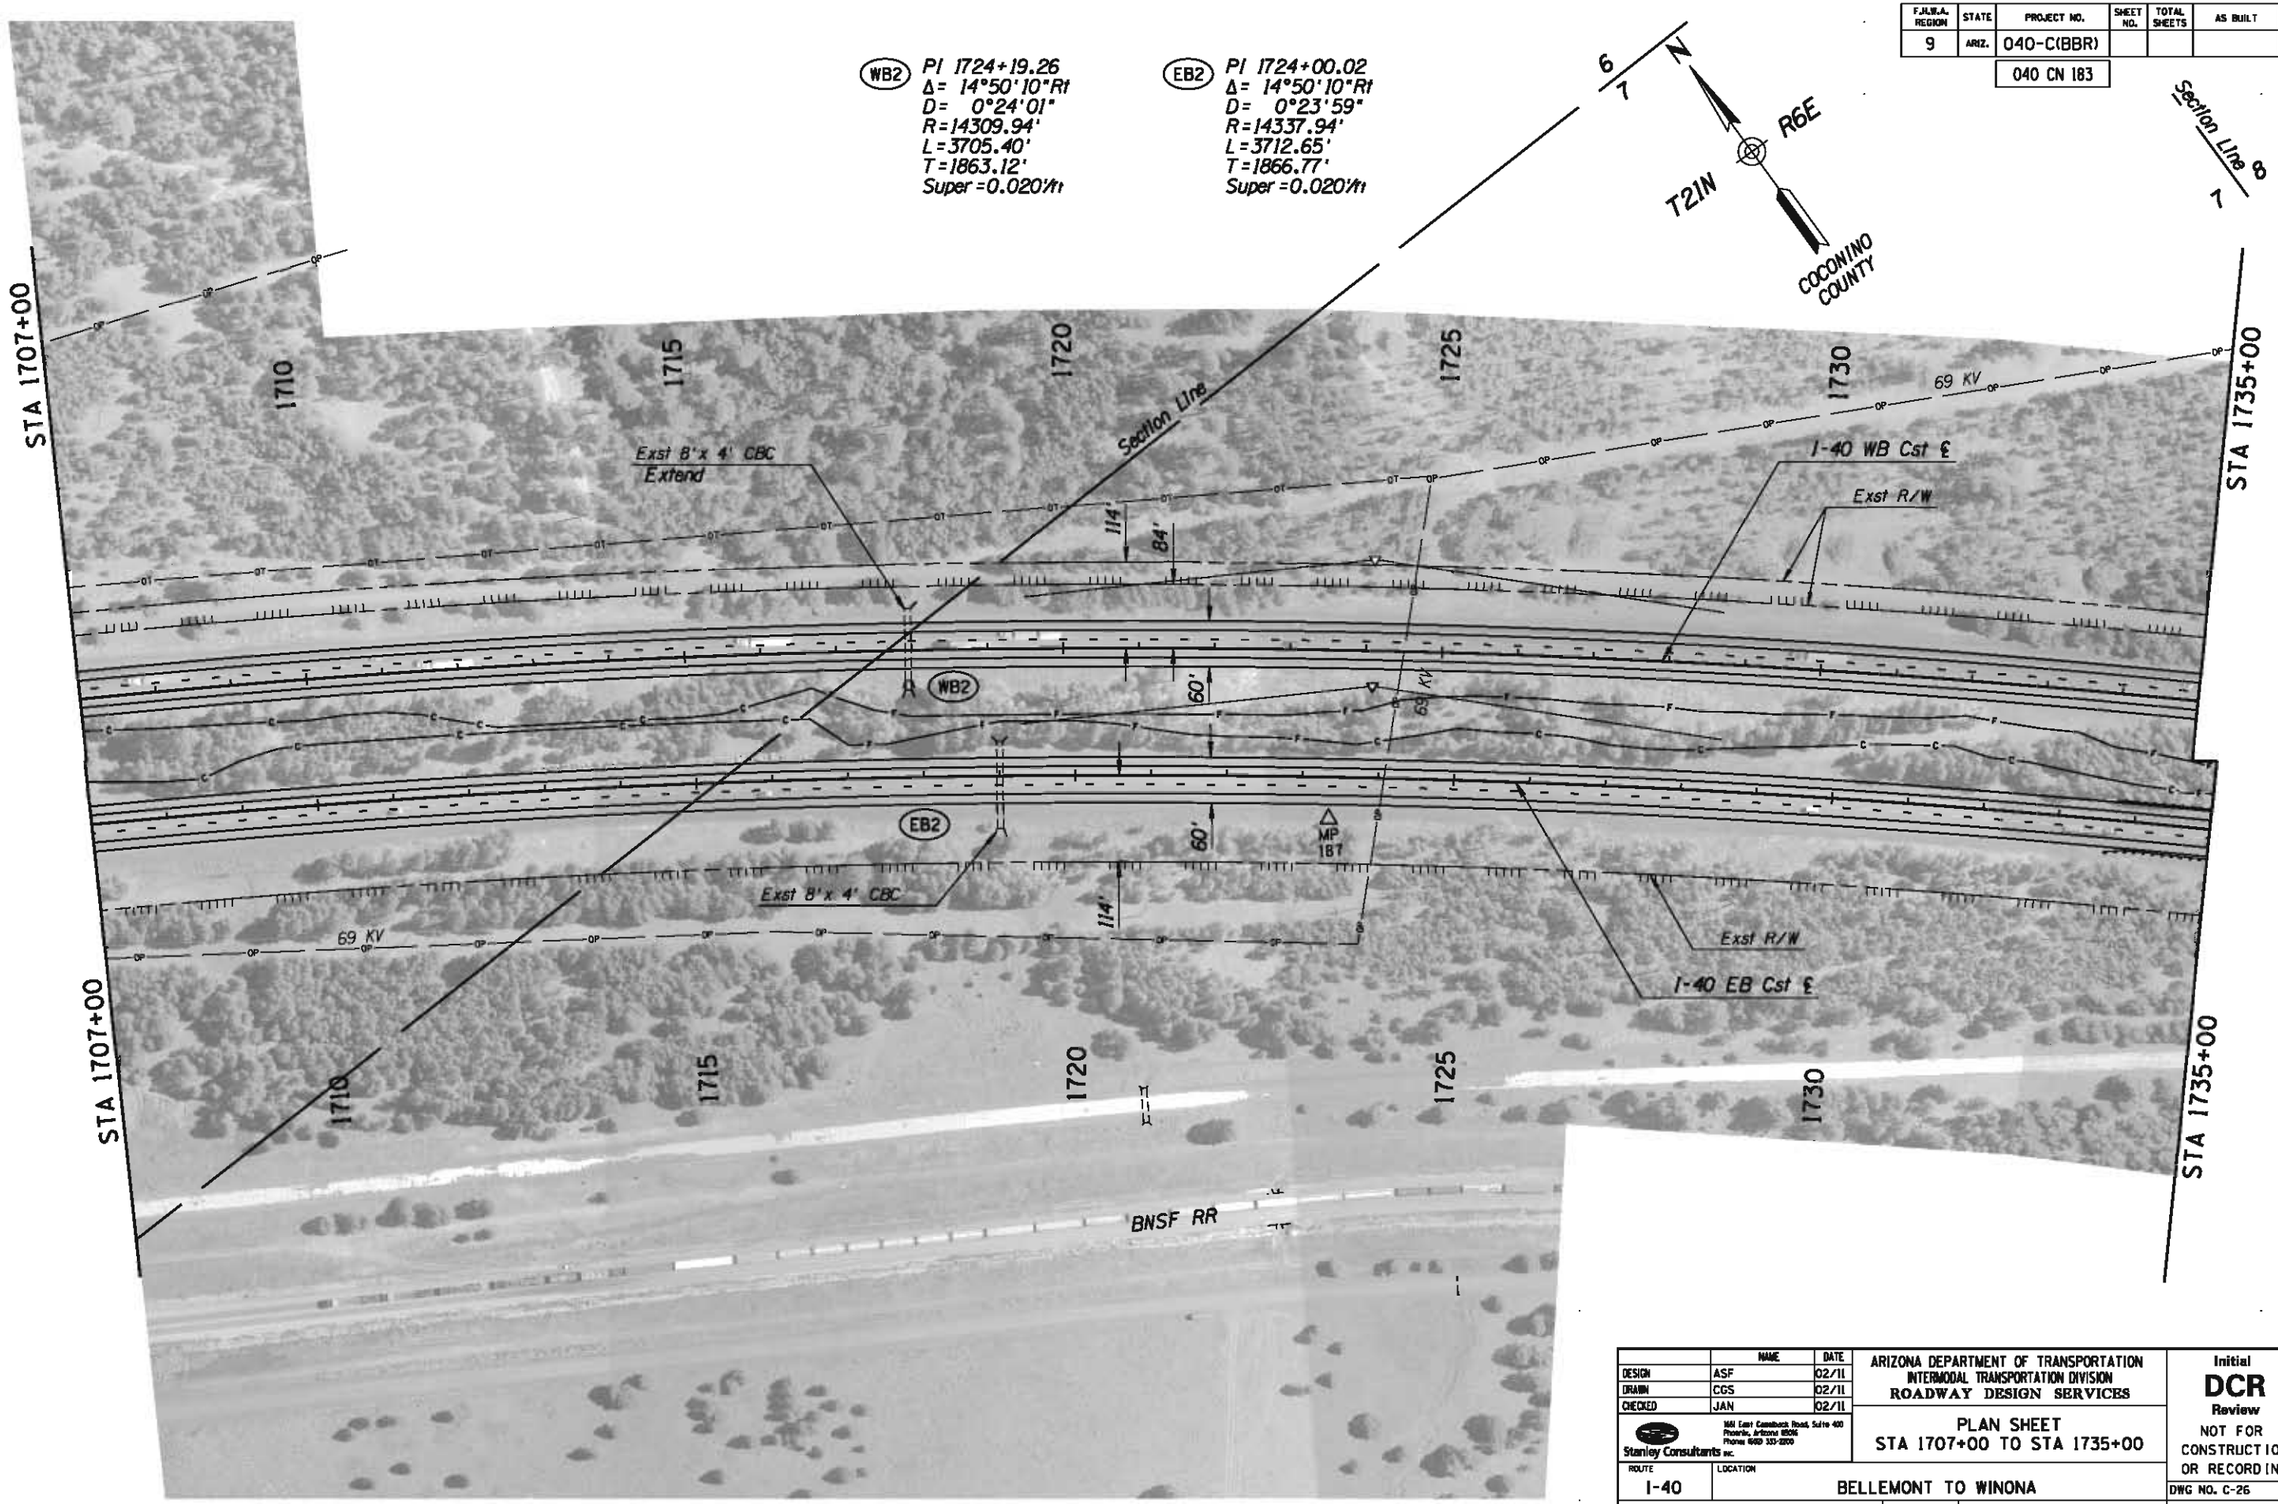

	NAME	DATE
DESIGN	ASF	02/11
DRAWN	CGS	02/11
CHECKED	JAN	02/11

Stanley Consultants inc.
1661 East Camelback Road, Suite 400
Phoenix, Arizona 85016
Phone: (602) 333-2200

ARIZONA DEPARTMENT OF TRANSPORTATION
INTERMODAL TRANSPORTATION DIVISION
ROADWAY DESIGN SERVICES

PLAN SHEET
STA 1707+00 TO STA 1735+00

Initial
DCR
Review
NOT FOR CONSTRUCTION OR RECORDING

ROUTE: I-40
LOCATION: BELLEMONT TO WINONA

DWG NO. C-26

TRACS NO. H7586 01L | 040-C(BBR) | ___ OF ___

NO.	DESCRIPTION OF REVISION	MADE BY	DATE

1/31/2011 q:\21580\11-cadd\03-Civ\h7586p011.dgn

F.H.W.A. REGION	STATE	PROJECT NO.	SHEET NO.	TOTAL SHEETS	AS BUILT
9	ARIZ.	040-C(BBR)			

040 CN 183

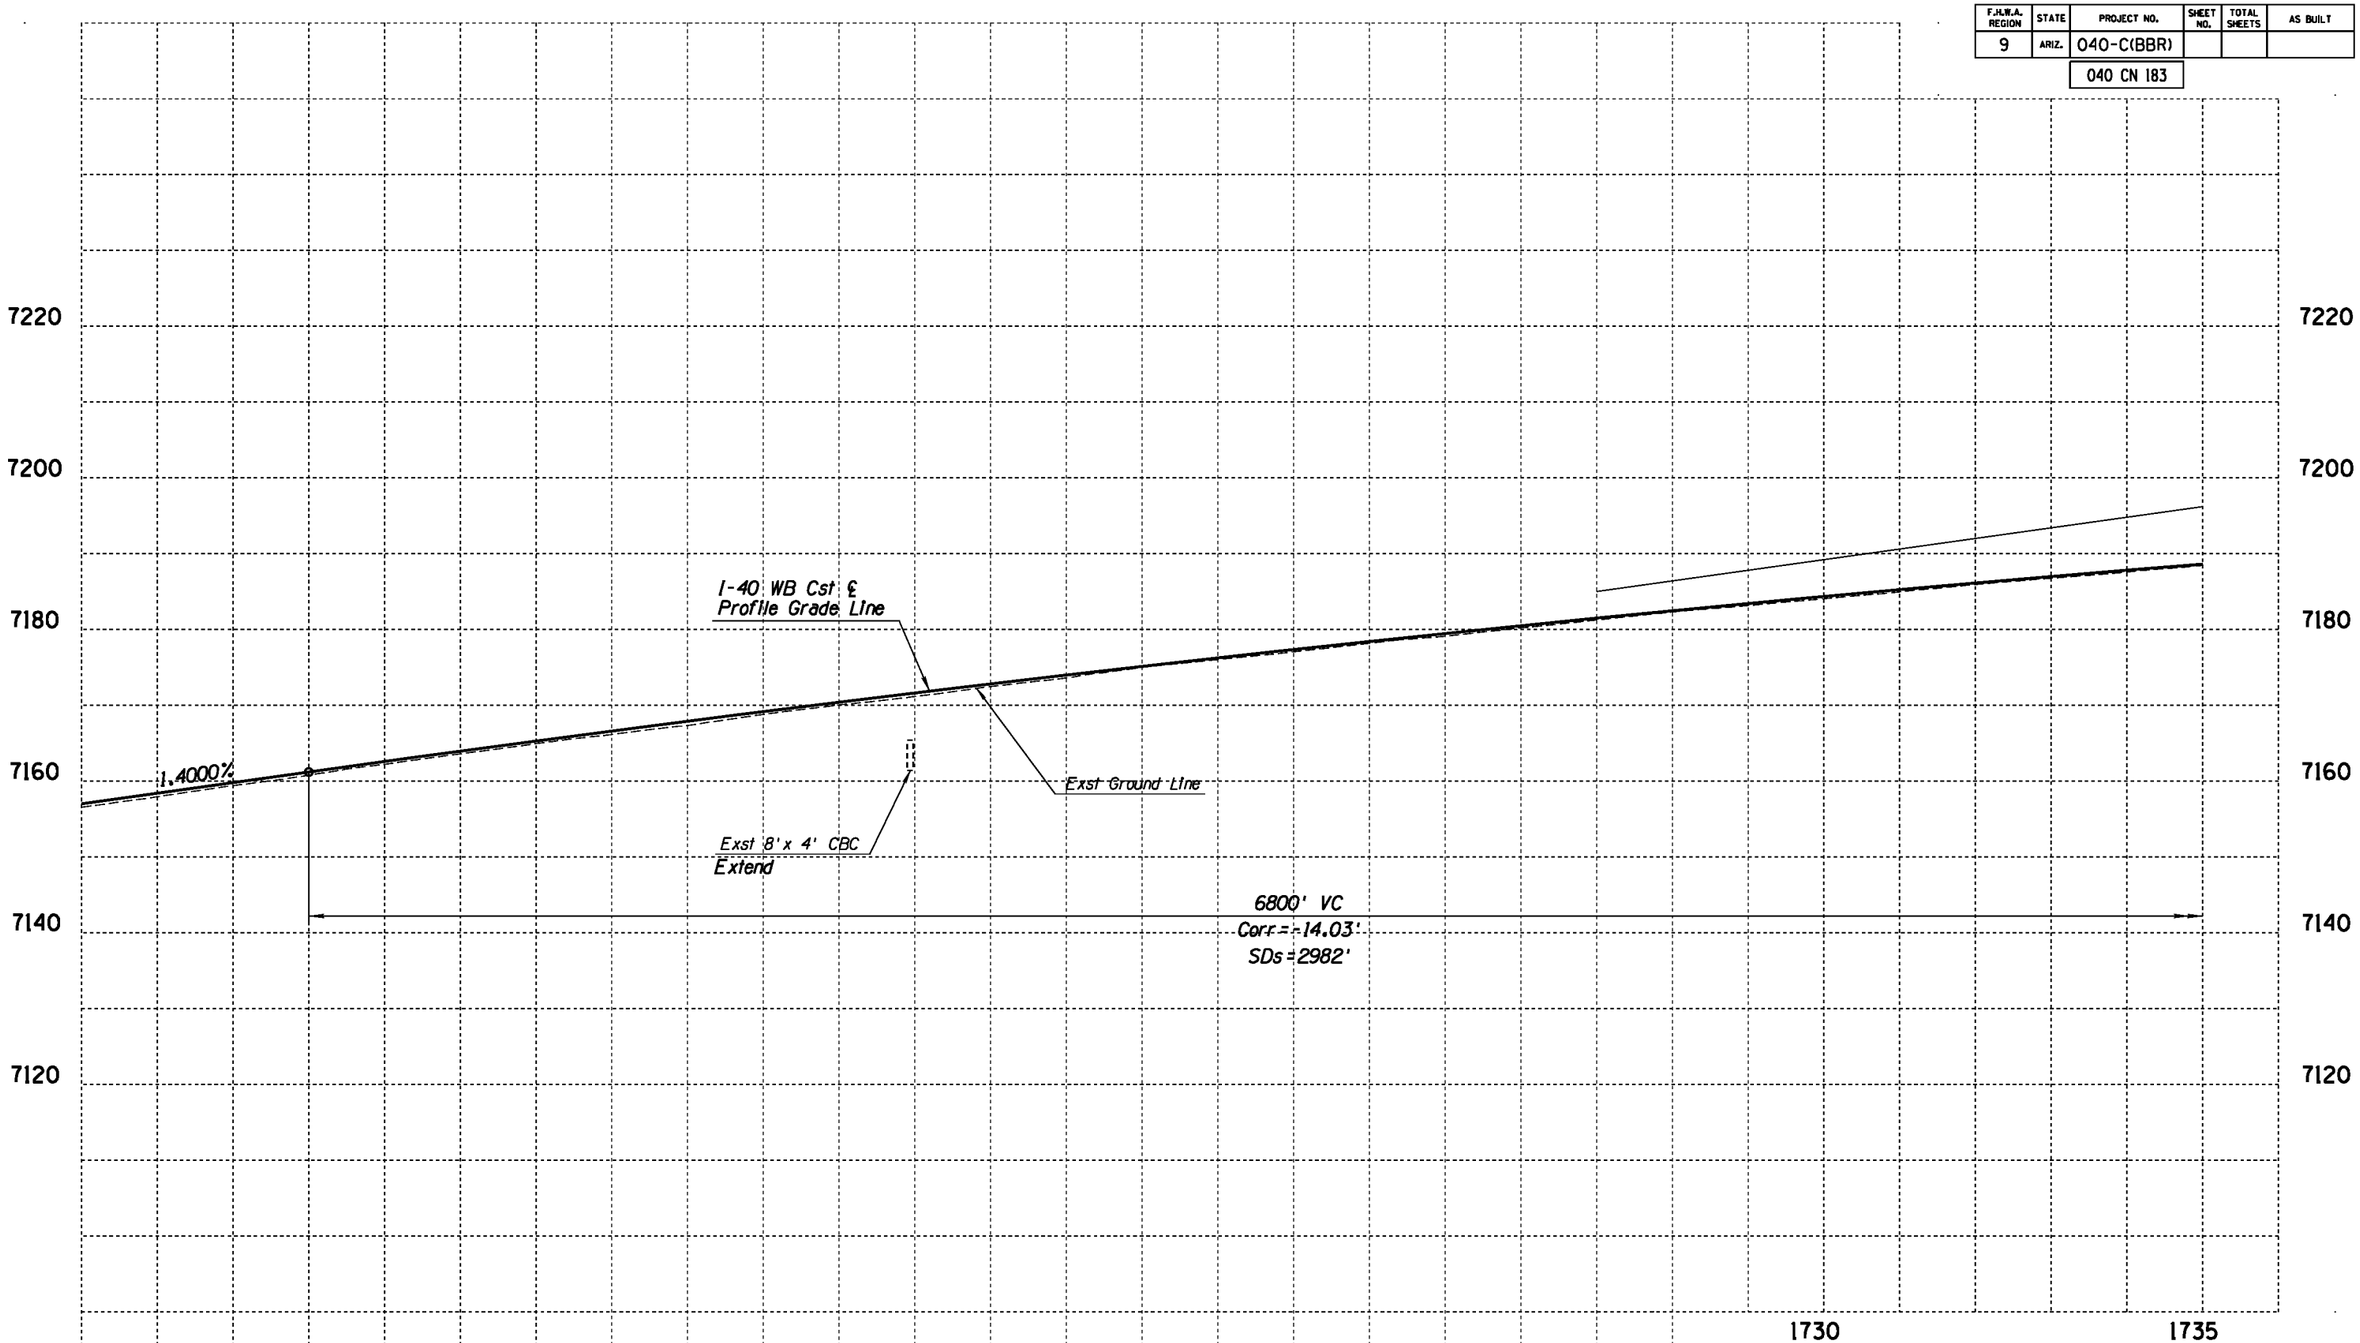

	NAME	DATE
DESIGN	ASF	02/11
DRAWN	CGS	02/11
CHECKED	JAN	02/11

Stanley Consultants INC.
1661 East Camelback Road, Suite 400
Phoenix, Arizona 85016
Phone: (602) 333-2200

ARIZONA DEPARTMENT OF TRANSPORTATION
INTERMODAL TRANSPORTATION DIVISION
ROADWAY DESIGN SERVICES

PROFILE
WB STA 1707+00 TO STA 1735+00

Initial
DCR
Review
NOT FOR CONSTRUCTION OR RECORDING

ROUTE: I-40
LOCATION: BELLEMONT TO WINONA

DWG NO. C-27

TRACS NO. H7586 01L | 040-C(BBR) | ___ OF ___

NO.	DESCRIPTION OF REVISION	MADE BY	DATE
1			
2			

1/31/2011 g:\21580\11-cadd\03-Civ\h7586v011a.dgn

F.H.W.A. REGION	STATE	PROJECT NO.	SHEET NO.	TOTAL SHEETS	AS BUILT
9	ARIZ.	040-C(BBR)			
		040 CN 183			

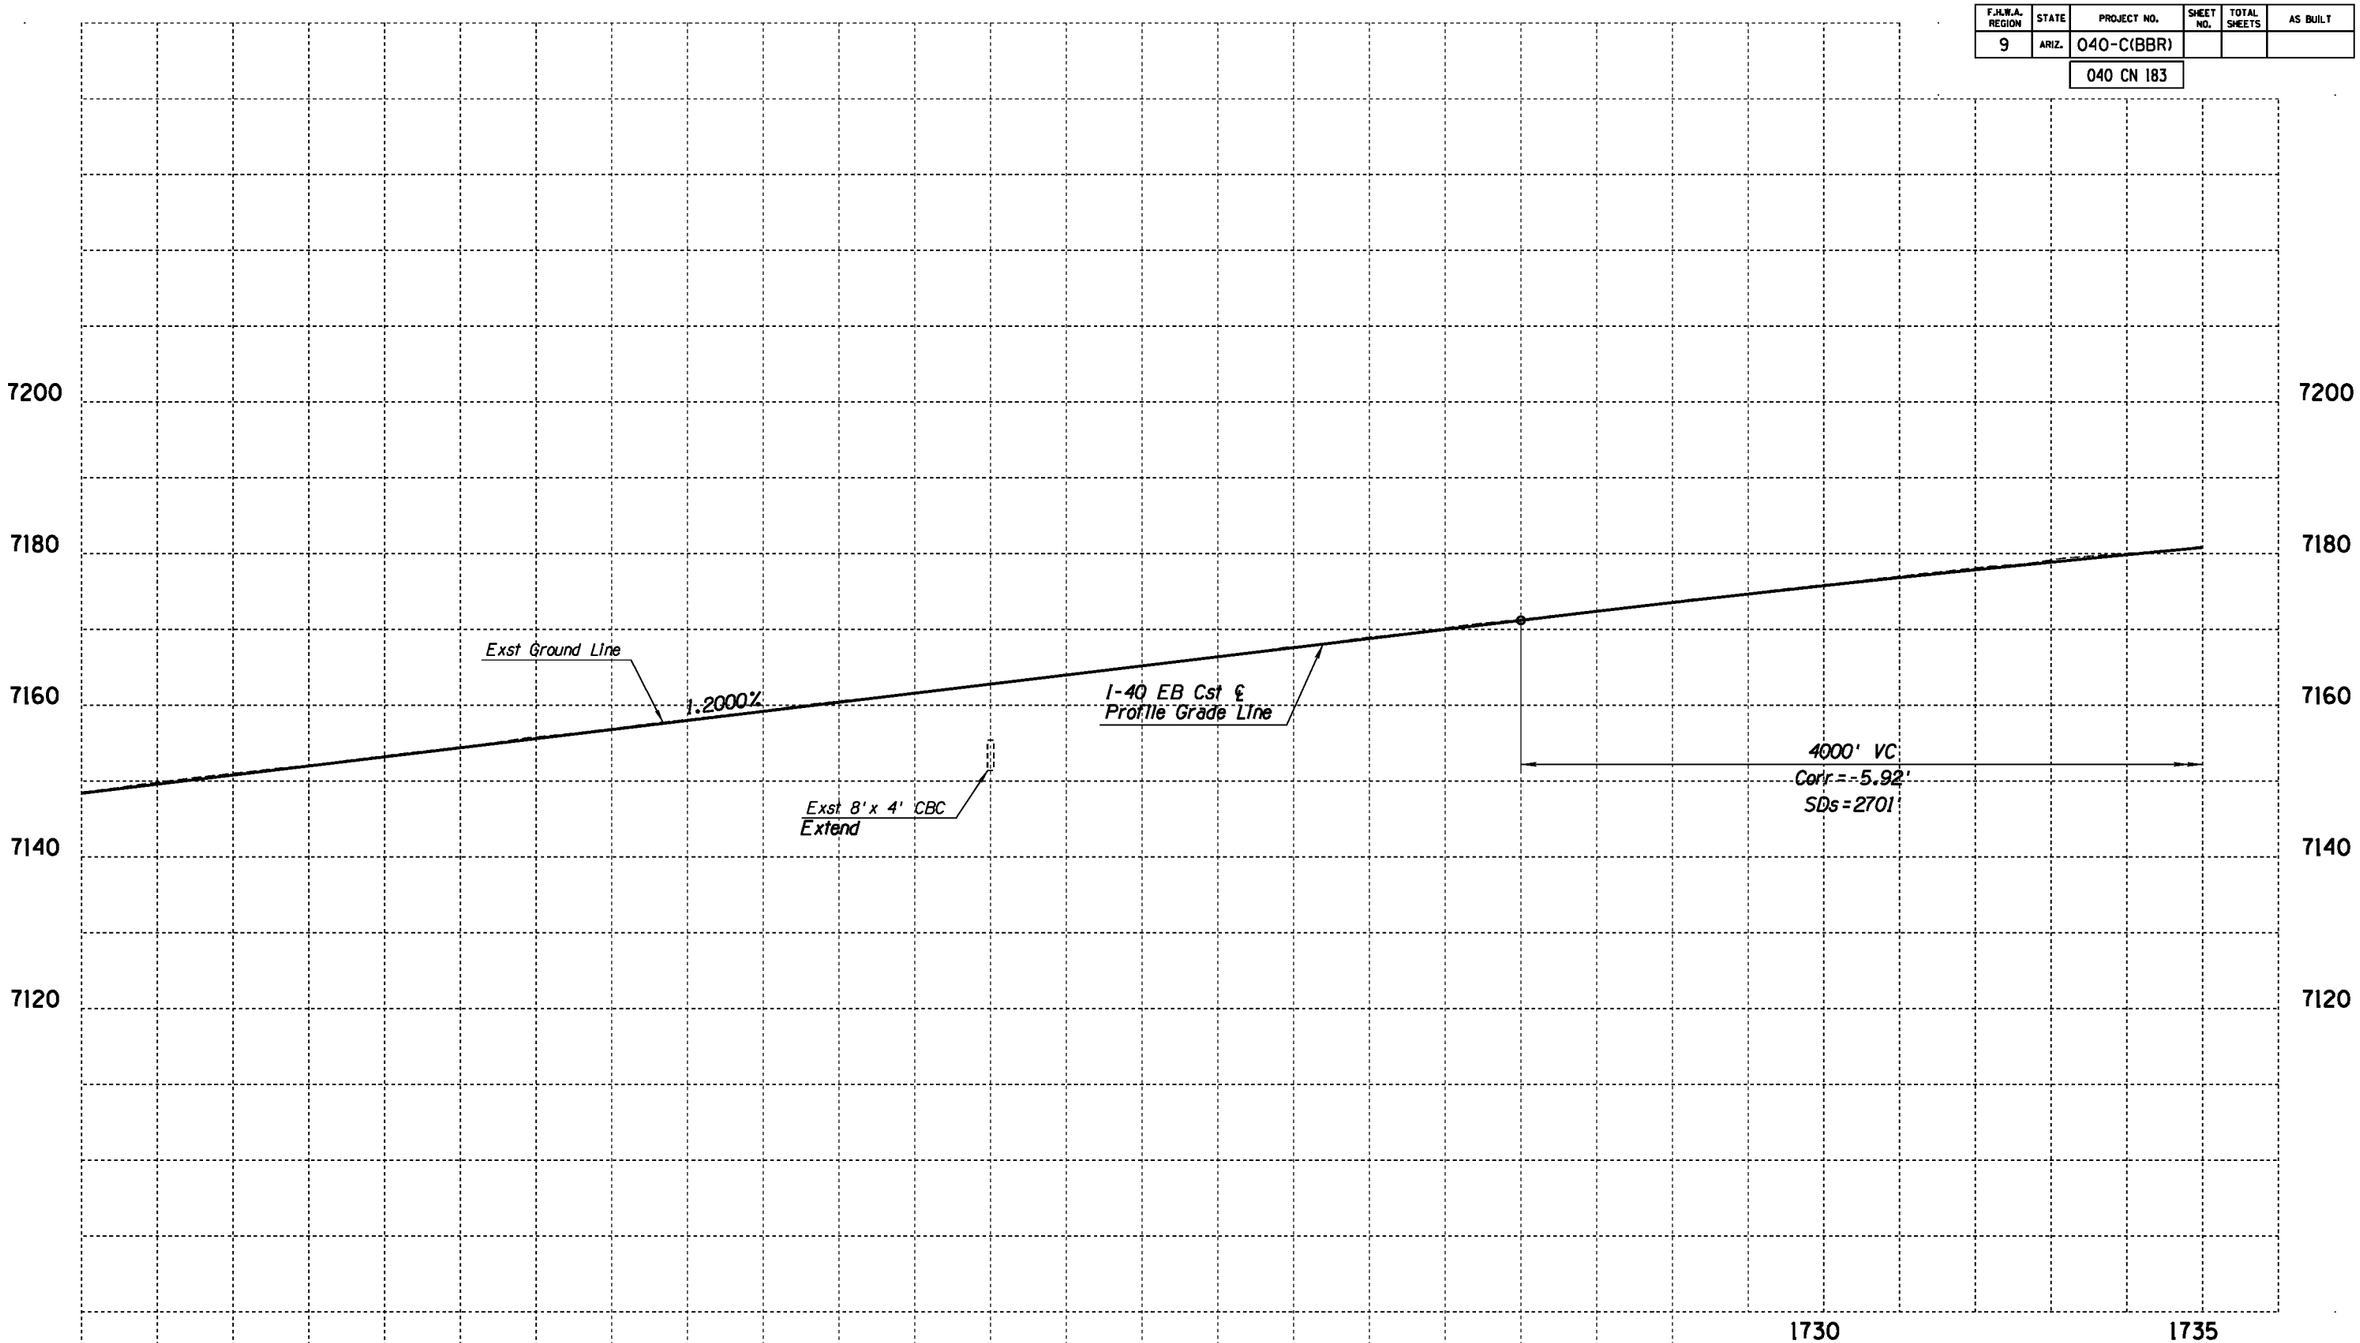

	NAME	DATE
DESIGN	ASF	02/11
DRAWN	CGS	02/11
CHECKED	JAN	02/11

Stanley Consultants INC.
1661 East Camelback Road, Suite 400
Phoenix, Arizona 85016
Phone (602) 333-2200

ARIZONA DEPARTMENT OF TRANSPORTATION
INTERMODAL TRANSPORTATION DIVISION
ROADWAY DESIGN SERVICES

PROFILE
EB STA 1707+00 TO STA 1735+00

Initial
DCR
Review
NOT FOR CONSTRUCTION OR RECORDING

ROUTE: I-40
LOCATION: BELLEMONT TO WINONA

DWG NO. C-28

TRACS NO. H7586 01L | 040-C(BBR) | ___ OF ___

NO.	DESCRIPTION OF REVISION	MADE BY	DATE

1/31/2011 gt\21580\11-cadd\03-Civ\h7586v011b.dgn

F.H.W.A. REGION	STATE	PROJECT NO.	SHEET NO.	TOTAL SHEETS	AS BUILT
9	ARIZ.	040-C(BBR)			
		040 CN 183			

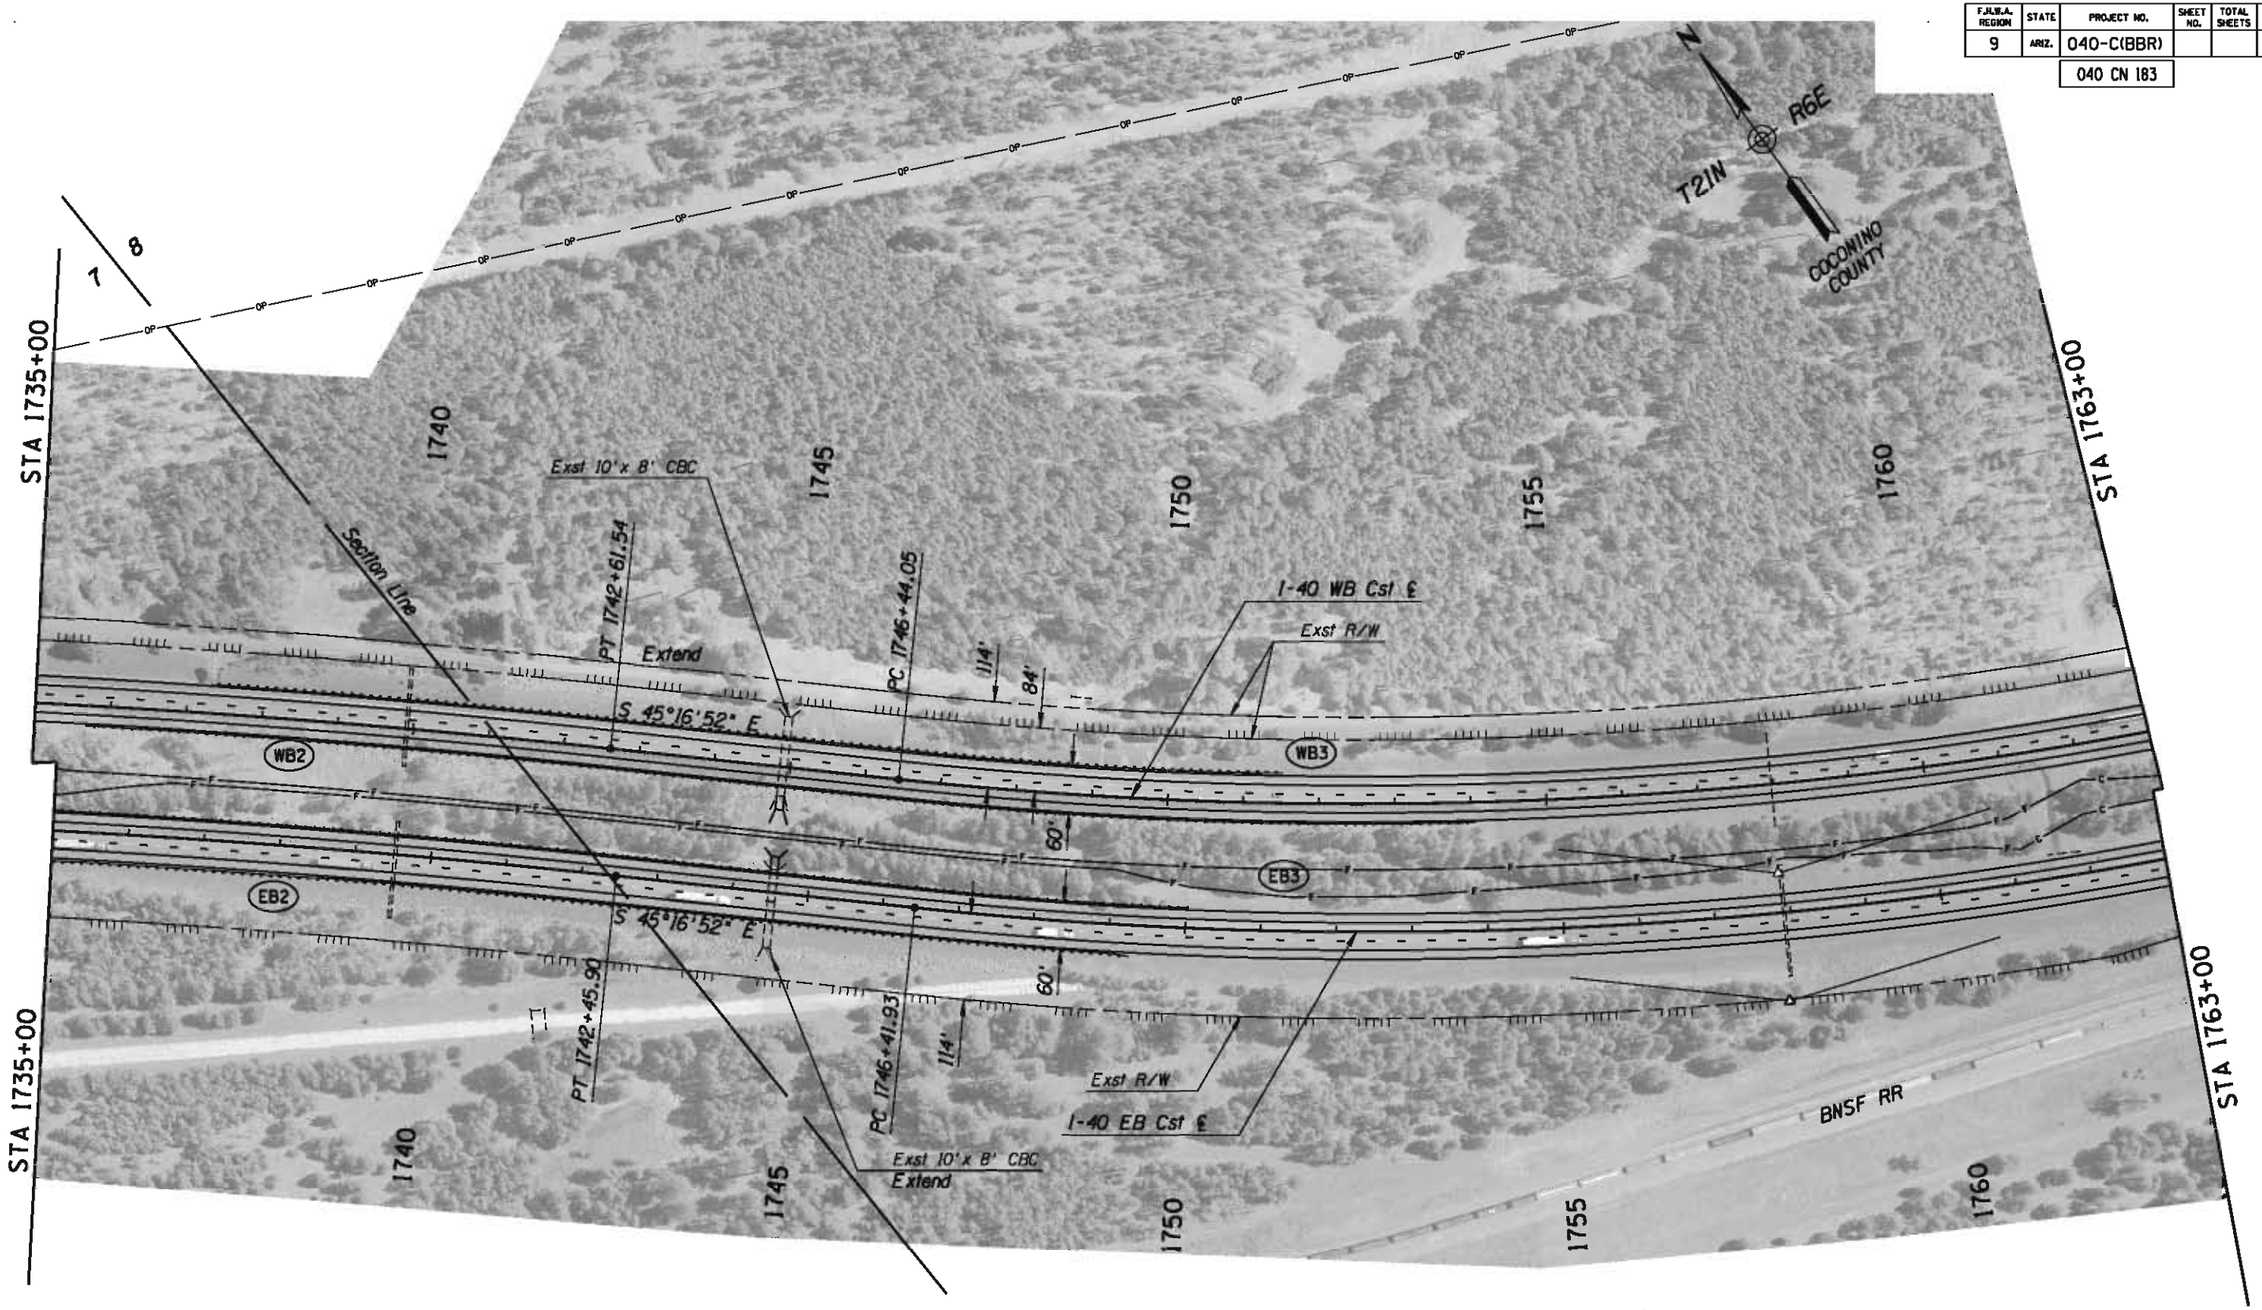

WB3 PI 1758+11.24
Δ= 22°58'27"Lt
D= 0°59'51"
R=5743.58'
L=2303.03'
T=1167.20'
Super =0.041'/ft

EB3 PI 1758+03.44
Δ= 22°58'27"Lt
D= 1°00'09"
R=5715.58'
L=2291.80'
T=1161.51'
Super =0.042'/ft

	NAME	DATE
DESIGN	ASF	02/11
DRAWN	CGS	02/11
CHECKED	JAN	02/11

Stanley Consultants inc.
1661 East Camelback Road, Suite 400
Phoenix, Arizona 85016
Phone (602) 333-2200

ARIZONA DEPARTMENT OF TRANSPORTATION
INTERMODAL TRANSPORTATION DIVISION
ROADWAY DESIGN SERVICES

PLAN SHEET
STA 1735+00 TO STA 1763+00

Initial
DCR
Review
NOT FOR CONSTRUCTION OR RECORDING

ROUTE: I-40
LOCATION: BELLEMONT TO WINONA

DWG NO. C-29

TRACS NO. H7586 01L | 040-C(BBR) | ___ OF ___

NO.	DESCRIPTION OF REVISION	MADE BY	DATE
NO.1	DESCRIPTION OF REVISION	MADE BY	DATE
NO.2	DESCRIPTION OF REVISION	MADE BY	DATE

1/31/2011 q:\21580\11-cadd\03-Civ\h7586p012.dgn

F.H.W.A. REGION	STATE	PROJECT NO.	SHEET NO.	TOTAL SHEETS	AS BUILT
9	ARIZ.	040-C(BBR)			
		040 CN 183			

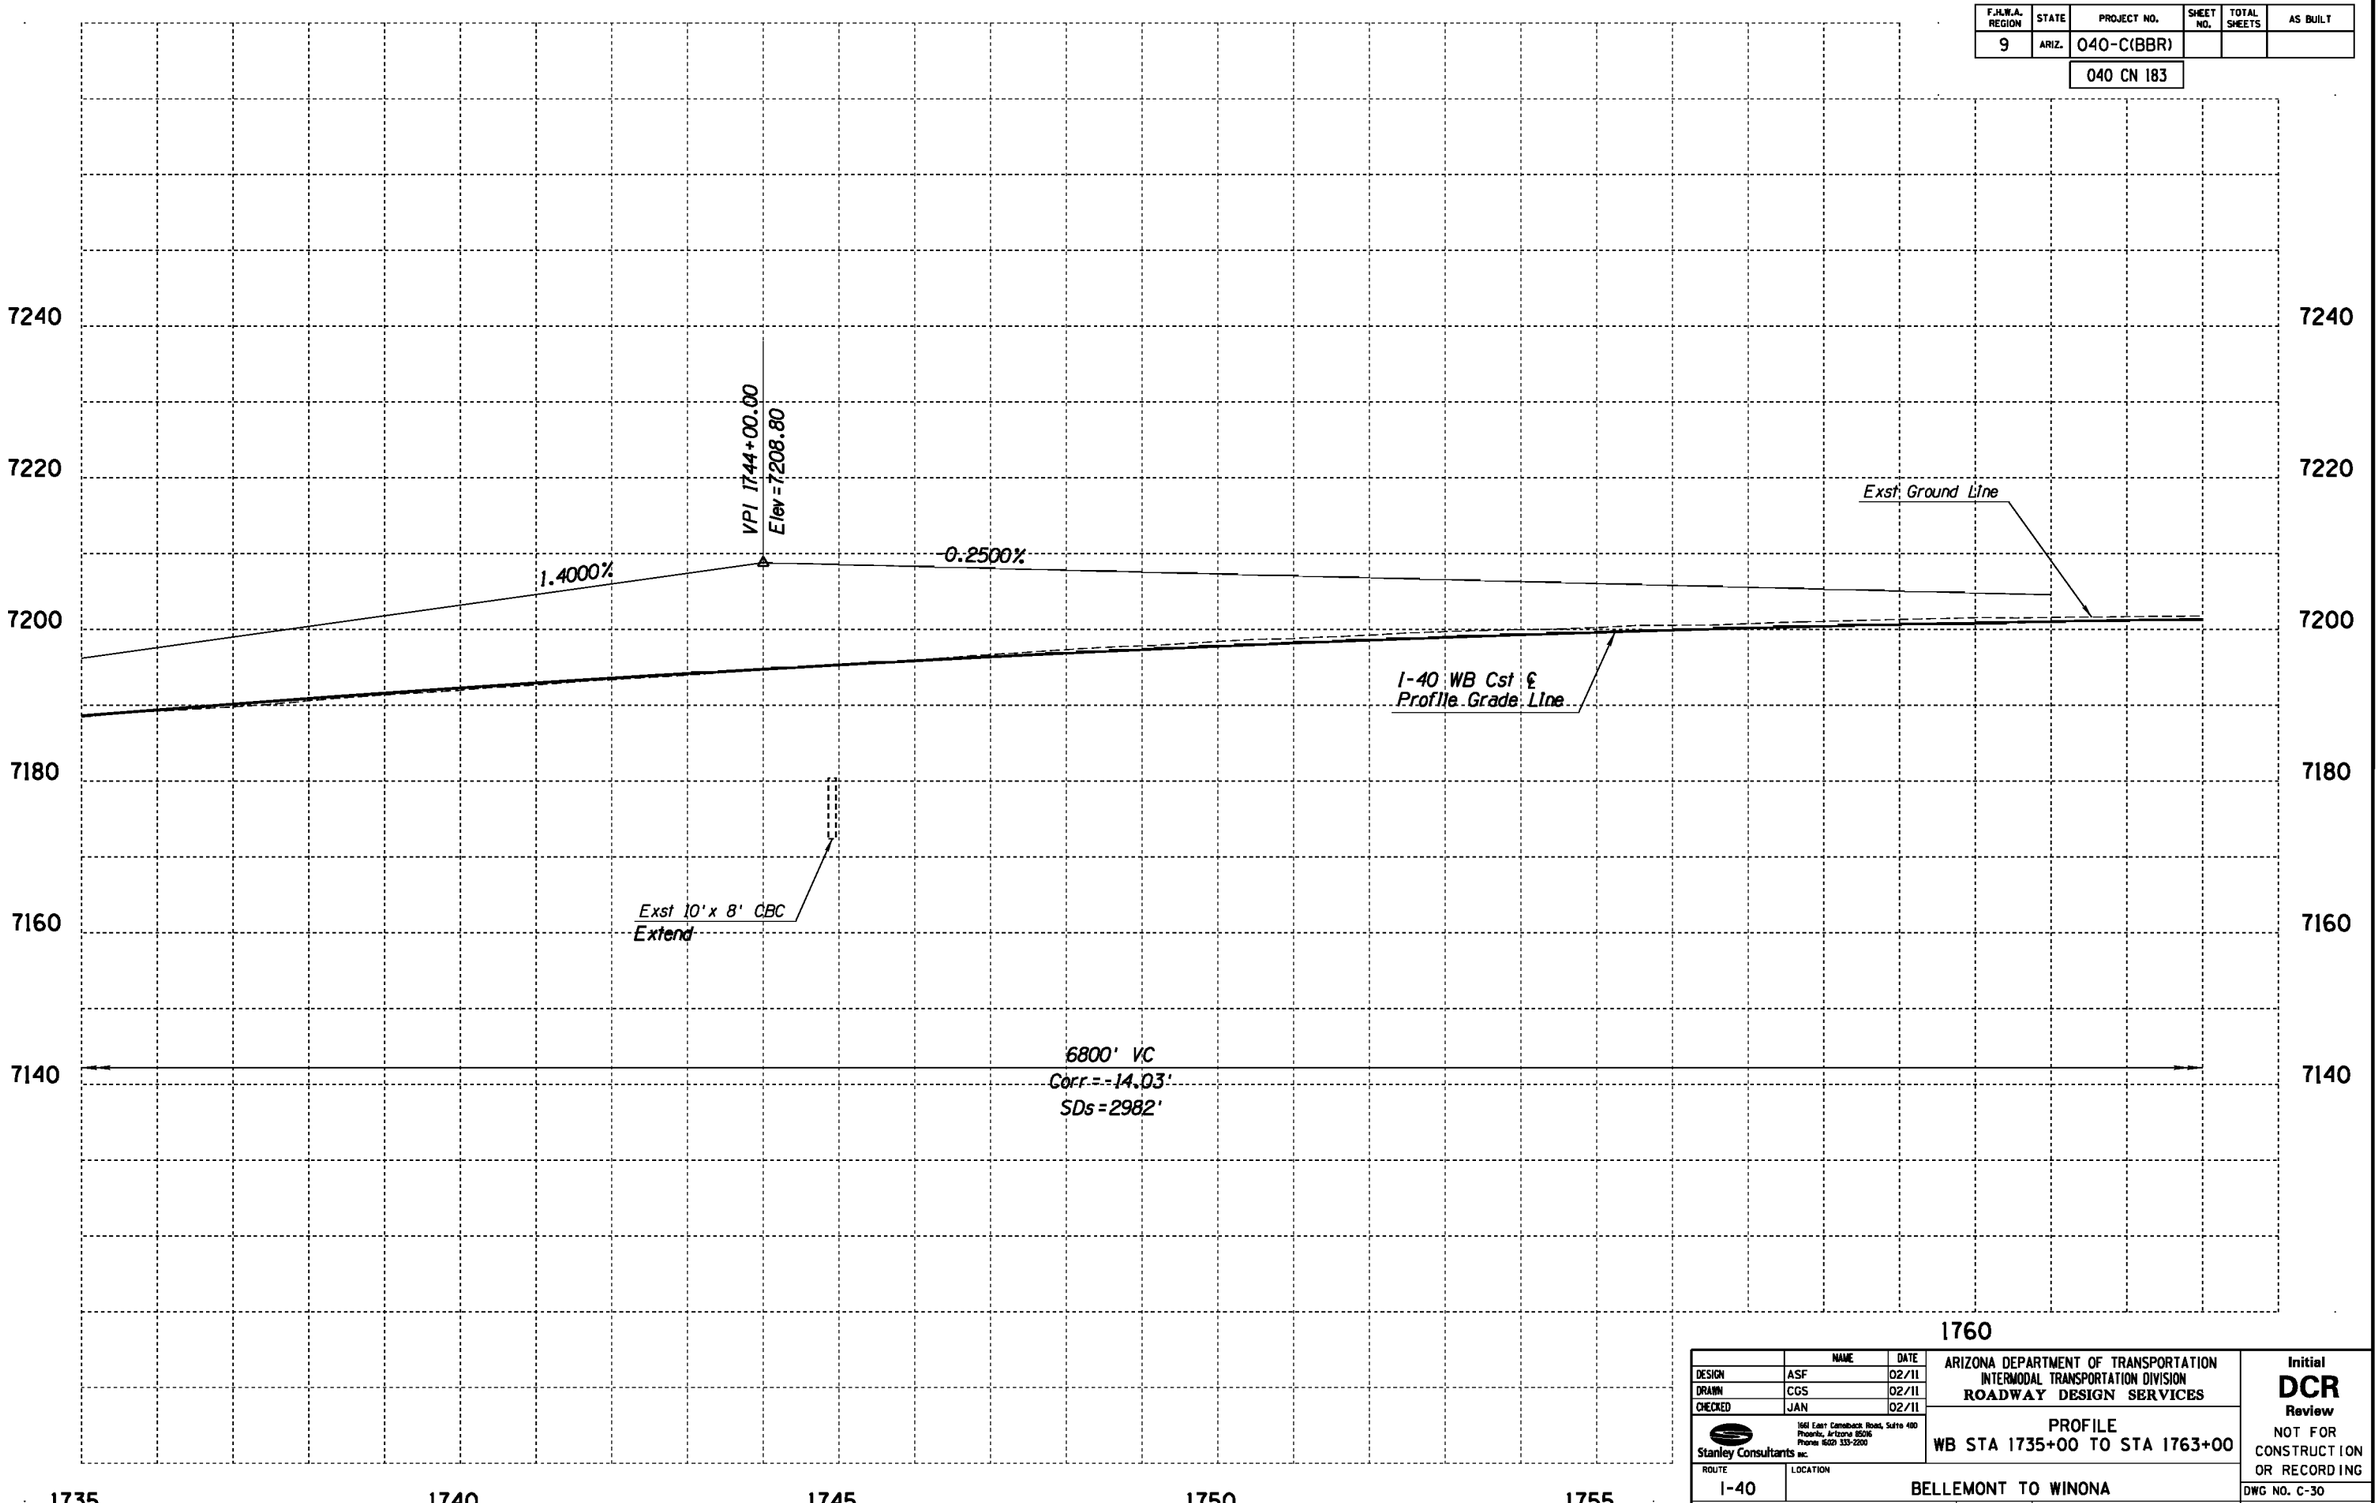

	NAME	DATE
DESIGN	ASF	02/11
DRAWN	CGS	02/11
CHECKED	JAN	02/11

Stanley Consultants INC.
1661 East Camelback Road, Suite 400
Phoenix, Arizona 85016
Phone (602) 333-2200

ARIZONA DEPARTMENT OF TRANSPORTATION
INTERMODAL TRANSPORTATION DIVISION
ROADWAY DESIGN SERVICES

PROFILE
WB STA 1735+00 TO STA 1763+00

ROUTE: I-40
LOCATION: BELLEMONT TO WINONA

Initial
DCR
Review
NOT FOR CONSTRUCTION OR RECORDING

DWG NO. C-30

TRACS NO. H7586 01L | 040-C(BBR) | ___ OF ___

NO.	DESCRIPTION OF REVISION	MADE BY	DATE

1/31/2011 gi\21580\11-cadd\03-Civ\h7586v012a.dgn

F.H.W.A. REGION	STATE	PROJECT NO.	SHEET NO.	TOTAL SHEETS	AS BUILT
9	ARIZ.	040-C(BBR)			

040 CN 183

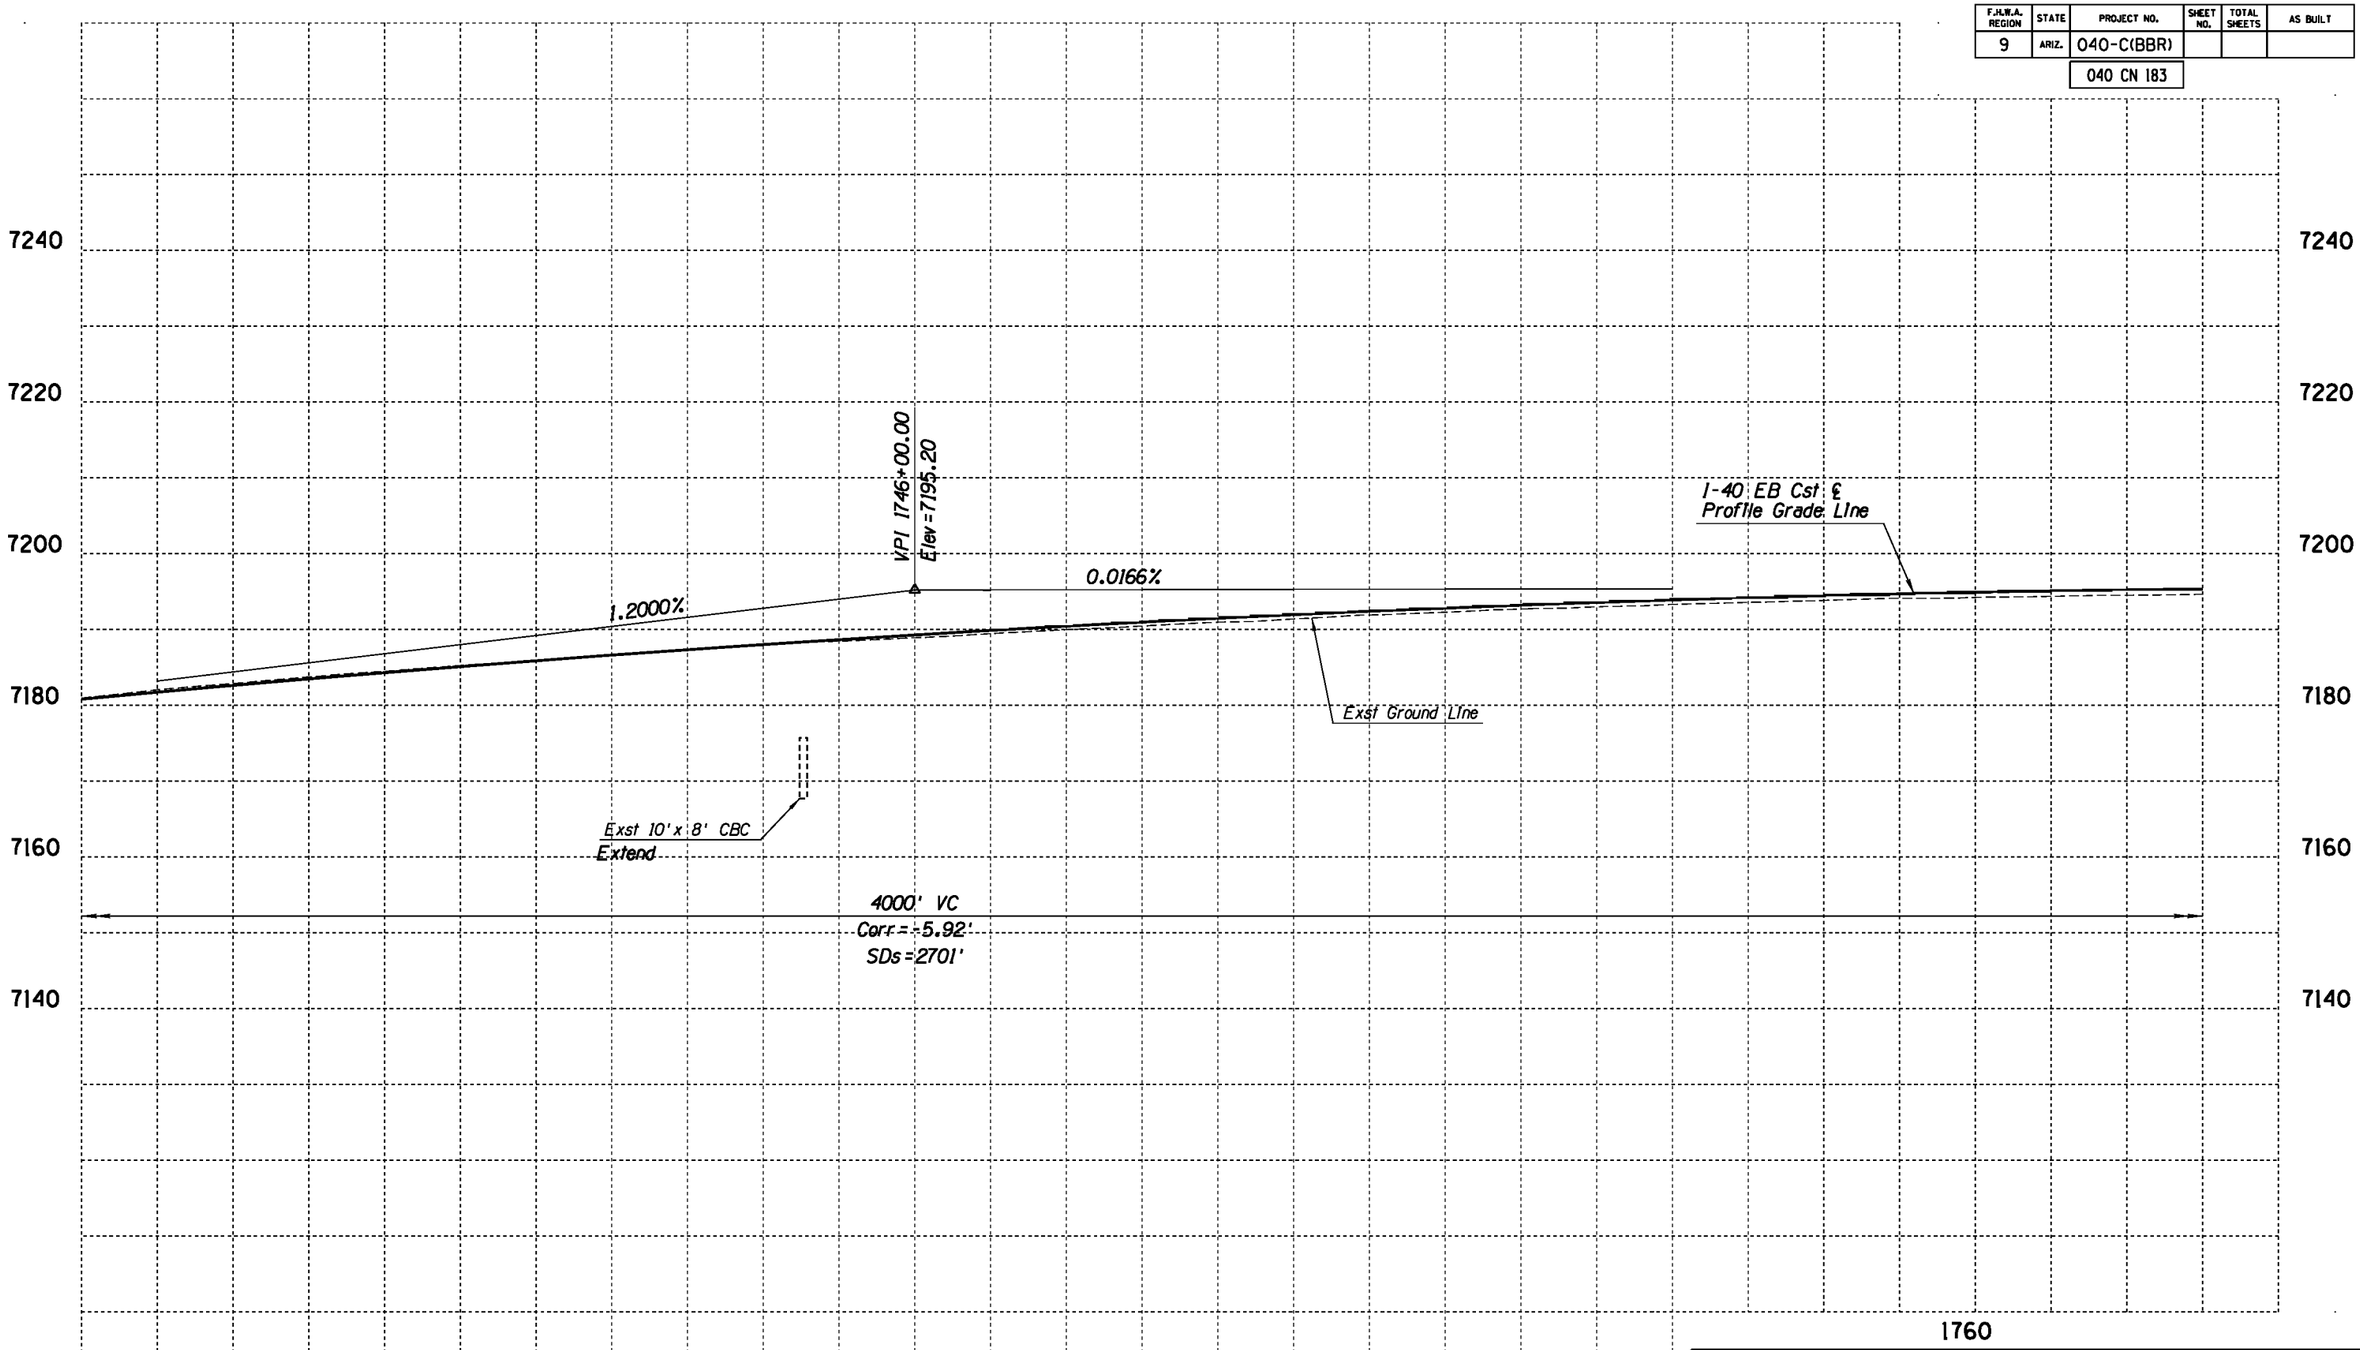

	NAME	DATE
DESIGN	ASF	02/11
DRAWN	CGS	02/11
CHECKED	JAN	02/11

Stanley Consultants INC.
1661 East Camelback Road, Suite 400
Phoenix, Arizona 85016
Phone: (602) 333-2200

ARIZONA DEPARTMENT OF TRANSPORTATION
INTERMODAL TRANSPORTATION DIVISION
ROADWAY DESIGN SERVICES

PROFILE
EB STA 1735+00 TO STA 1763+00

Initial
DCR
Review
NOT FOR CONSTRUCTION OR RECORDING

ROUTE	LOCATION
I-40	BELLEMONT TO WINONA

DWG NO. C-31

TRACS NO. H7586 01L | 040-C(BBR) | ___ OF ___

NO.	DESCRIPTION OF REVISION	MADE BY	DATE
1			
2			

1/31/2011 g:\21580\11-cadd\03-Civ\h7586v0126.dgn

F.H.W.A. REGION	STATE	PROJECT NO.	SHEET NO.	TOTAL SHEETS	AS BUILT
9	ARIZ.	040-C(BBR)			
		040 CN 183			

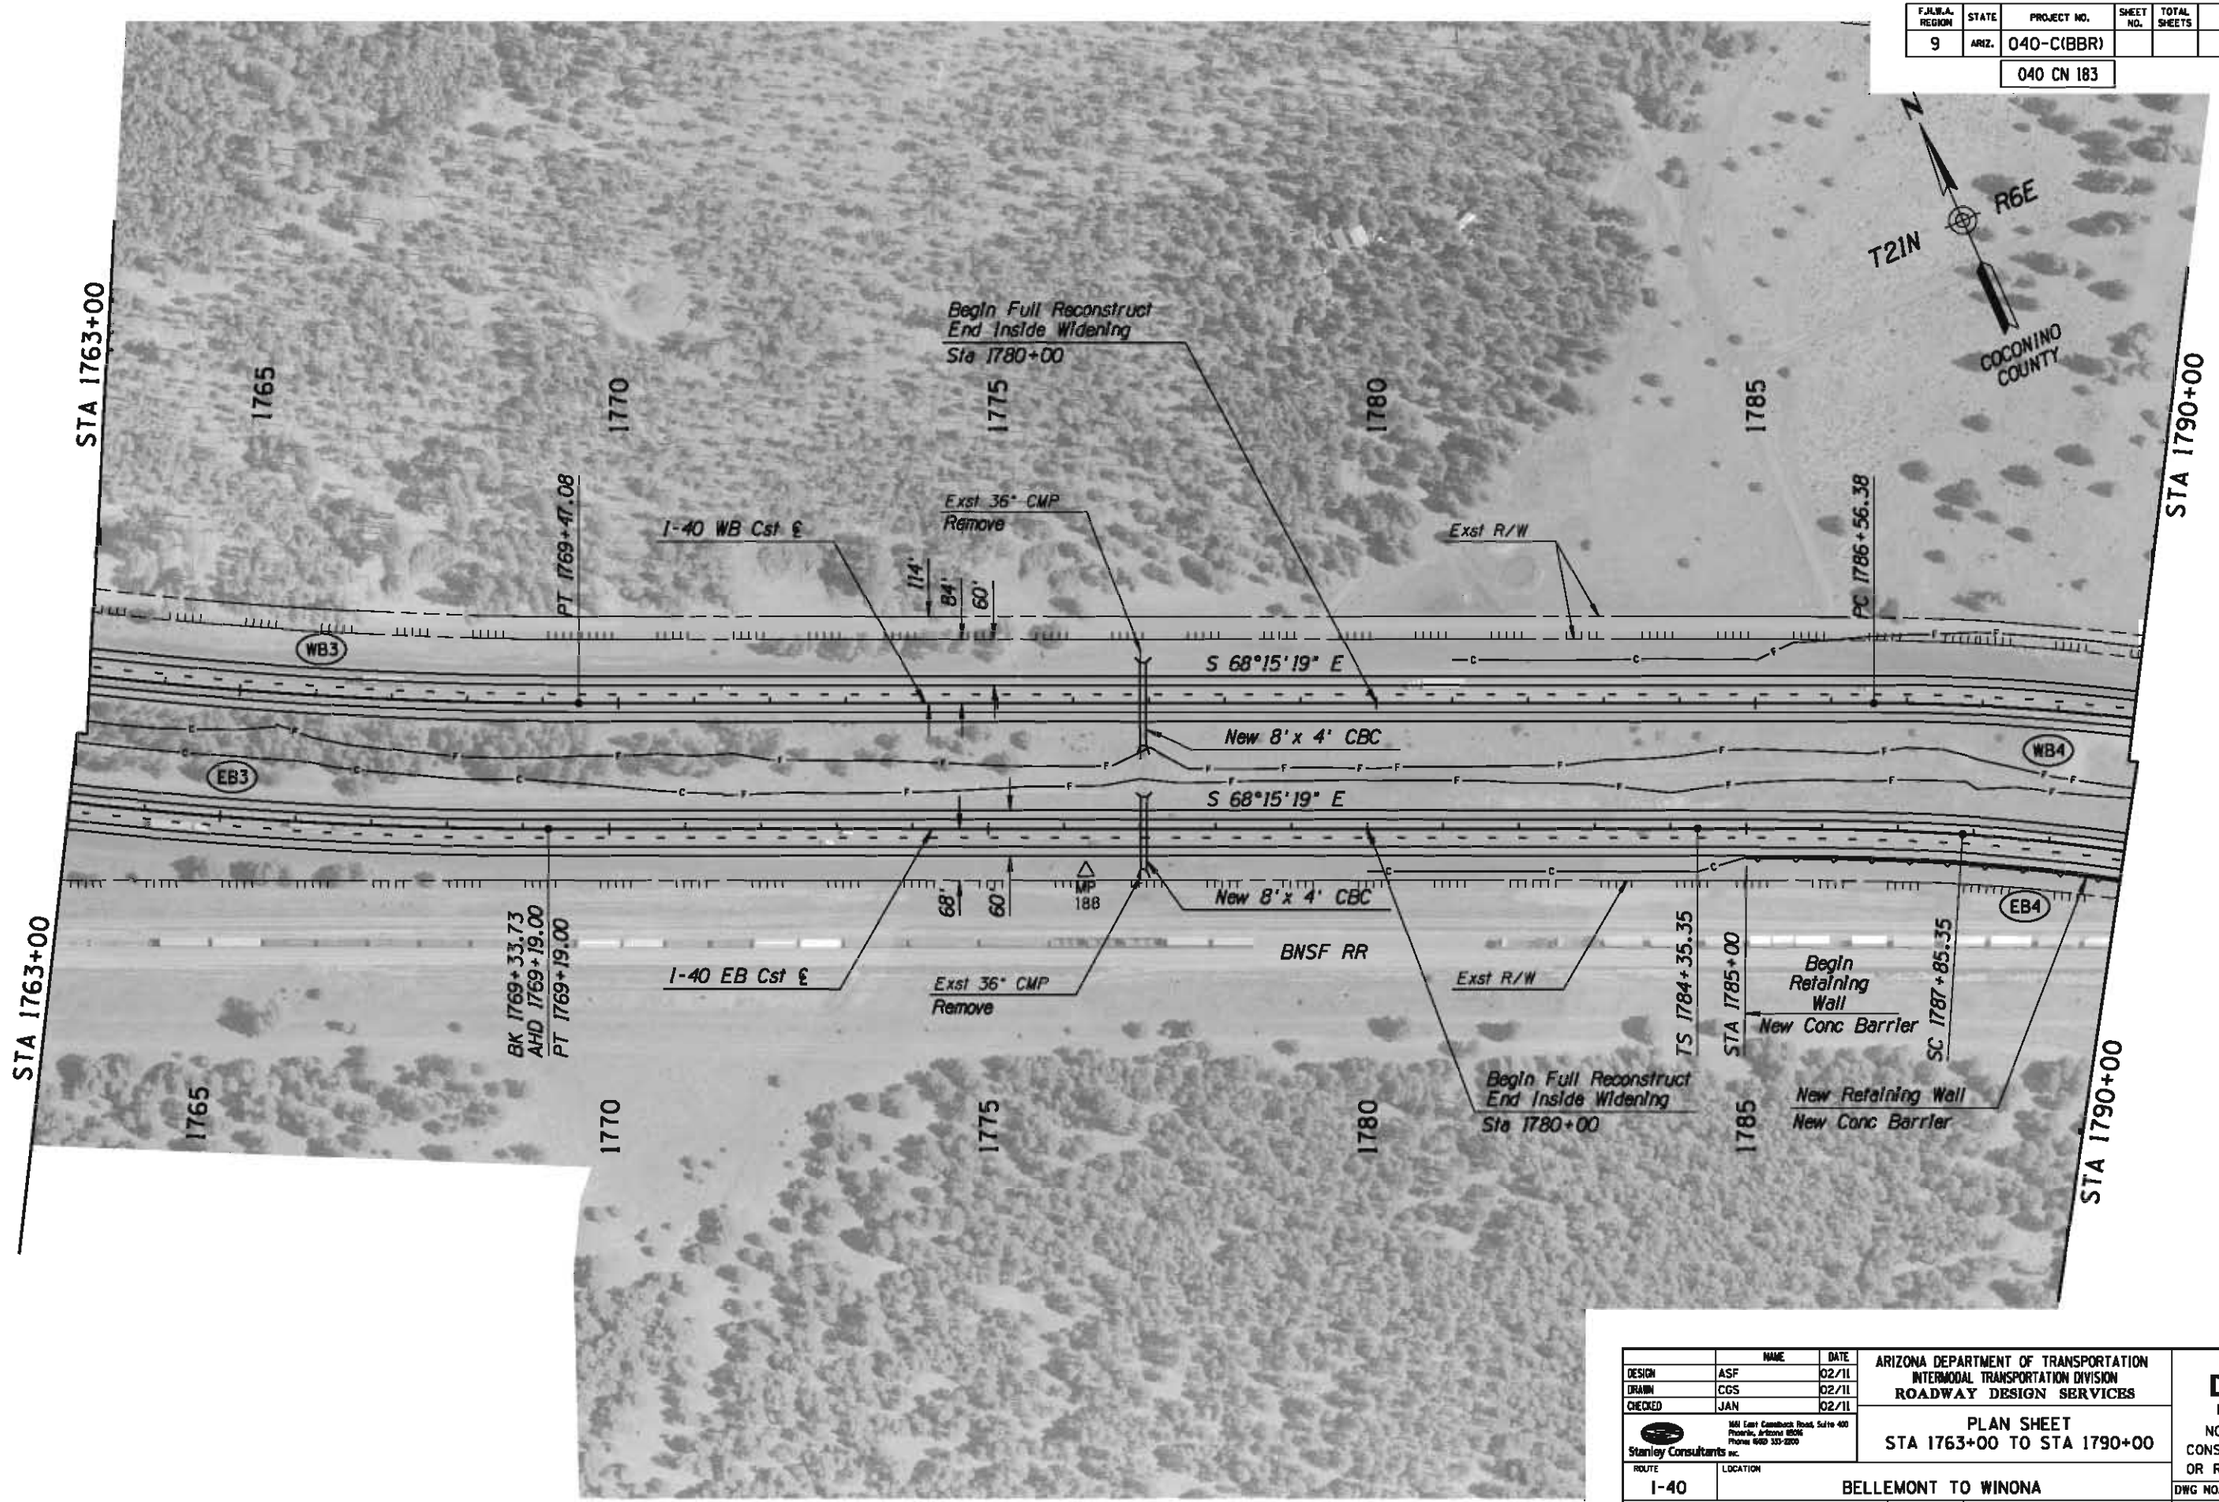

	NAME	DATE
DESIGN	ASF	02/11
DRAWN	CGS	02/11
CHECKED	JAN	02/11

Stanley Consultants inc.
14141 East Camelback Road, Suite 400
Phoenix, Arizona 85016
Phone (602) 333-2200

ARIZONA DEPARTMENT OF TRANSPORTATION
INTERMODAL TRANSPORTATION DIVISION
ROADWAY DESIGN SERVICES

PLAN SHEET
STA 1763+00 TO STA 1790+00

ROUTE: I-40
LOCATION: BELLEMONT TO WINONA

TRACS NO. H7586 01L | 040-C(BBR)

Initial
DCR
Review
NOT FOR CONSTRUCTION OR RECORDING

DWG NO. C-32
___ OF ___

NO.	DESCRIPTION OF REVISION	MADE BY	DATE
NO.2	DESCRIPTION OF REVISION	MADE BY	DATE
NO.1	DESCRIPTION OF REVISION	MADE BY	DATE

1/31/2011 q:\21580\11-cadd\03-Civ\h7586p013.dgn

F.H.W.A. REGION	STATE	PROJECT NO.	SHEET NO.	TOTAL SHEETS	AS BUILT
9	ARIZ.	040-C(BBR)			
		040 CN 183			

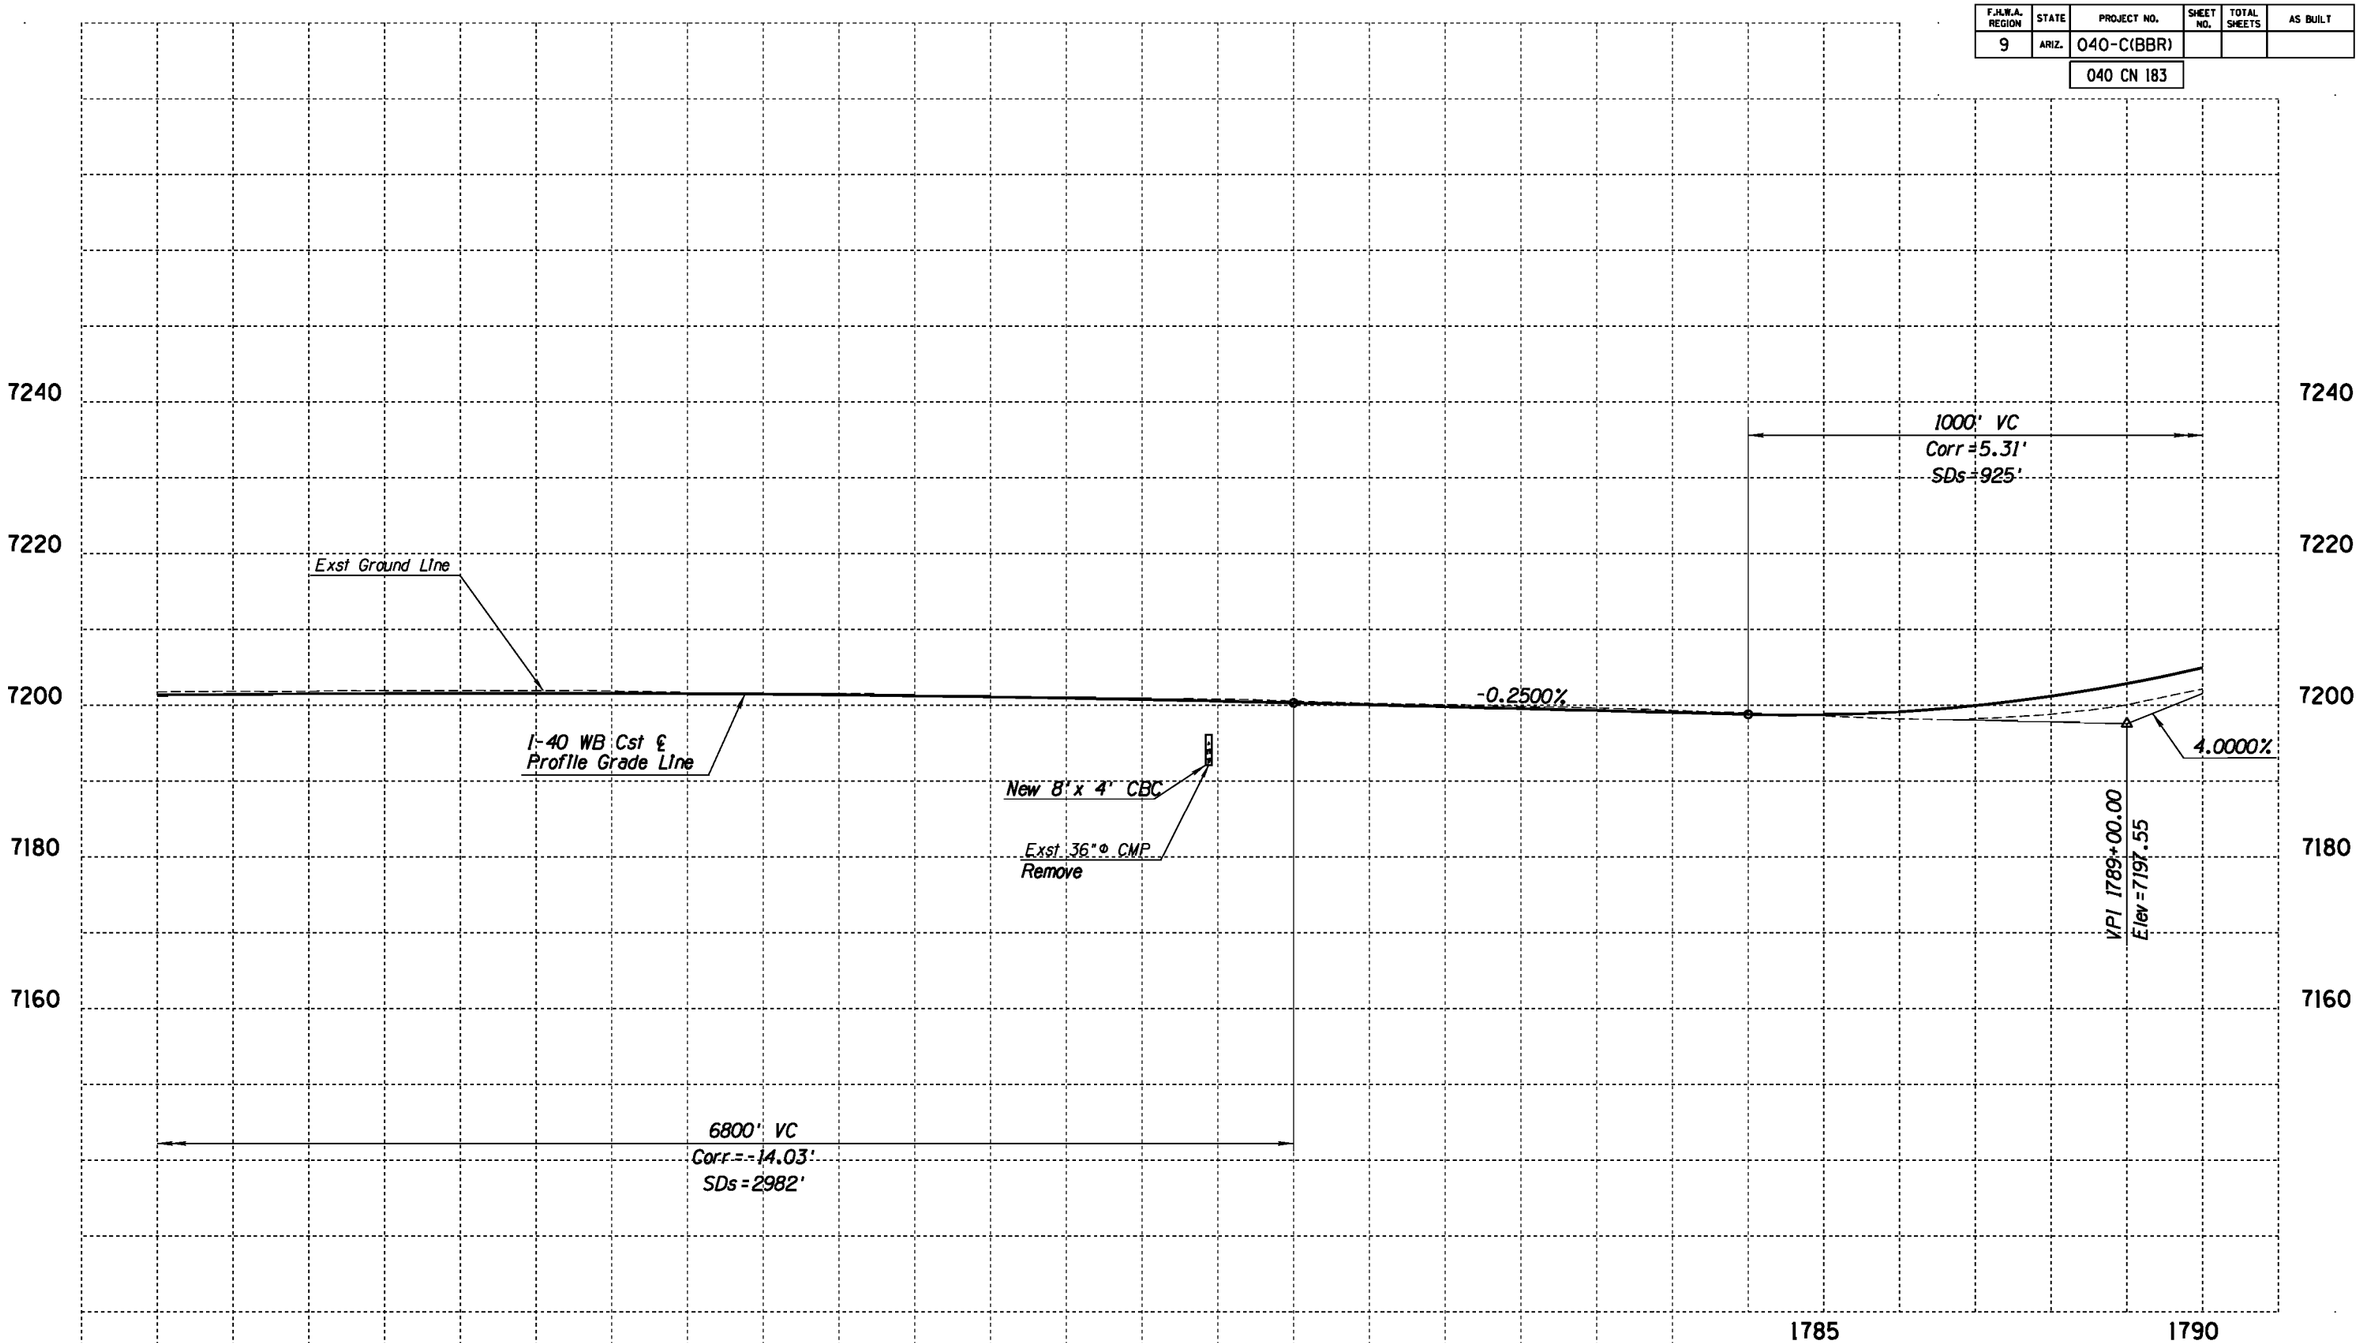

	NAME	DATE
DESIGN	ASF	02/11
DRAWN	CGS	02/11
CHECKED	JAN	02/11

Stanley Consultants inc.
1661 East Camelback Road, Suite 400
Phoenix, Arizona 85016
Phone (602) 333-2200

ARIZONA DEPARTMENT OF TRANSPORTATION
INTERMODAL TRANSPORTATION DIVISION
ROADWAY DESIGN SERVICES

PROFILE
WB STA 1763+00 TO STA 1790+00

ROUTE: I-40
LOCATION: BELLEMONT TO WINONA

Initial
DCR
Review
NOT FOR CONSTRUCTION OR RECORDING

DWG NO. C-33

TRACS NO. H7586 01L | 040-C(BBR) | ____ OF ____

NO.	DESCRIPTION OF REVISION	MADE BY	DATE

1/31/2011 qt\21580\11-cadd\03-Civ\h7586v013a.dgn

F.H.W.A. REGION	STATE	PROJECT NO.	SHEET NO.	TOTAL SHEETS	AS BUILT
9	ARIZ.	040-C(BBR)			
		040 CN 183			

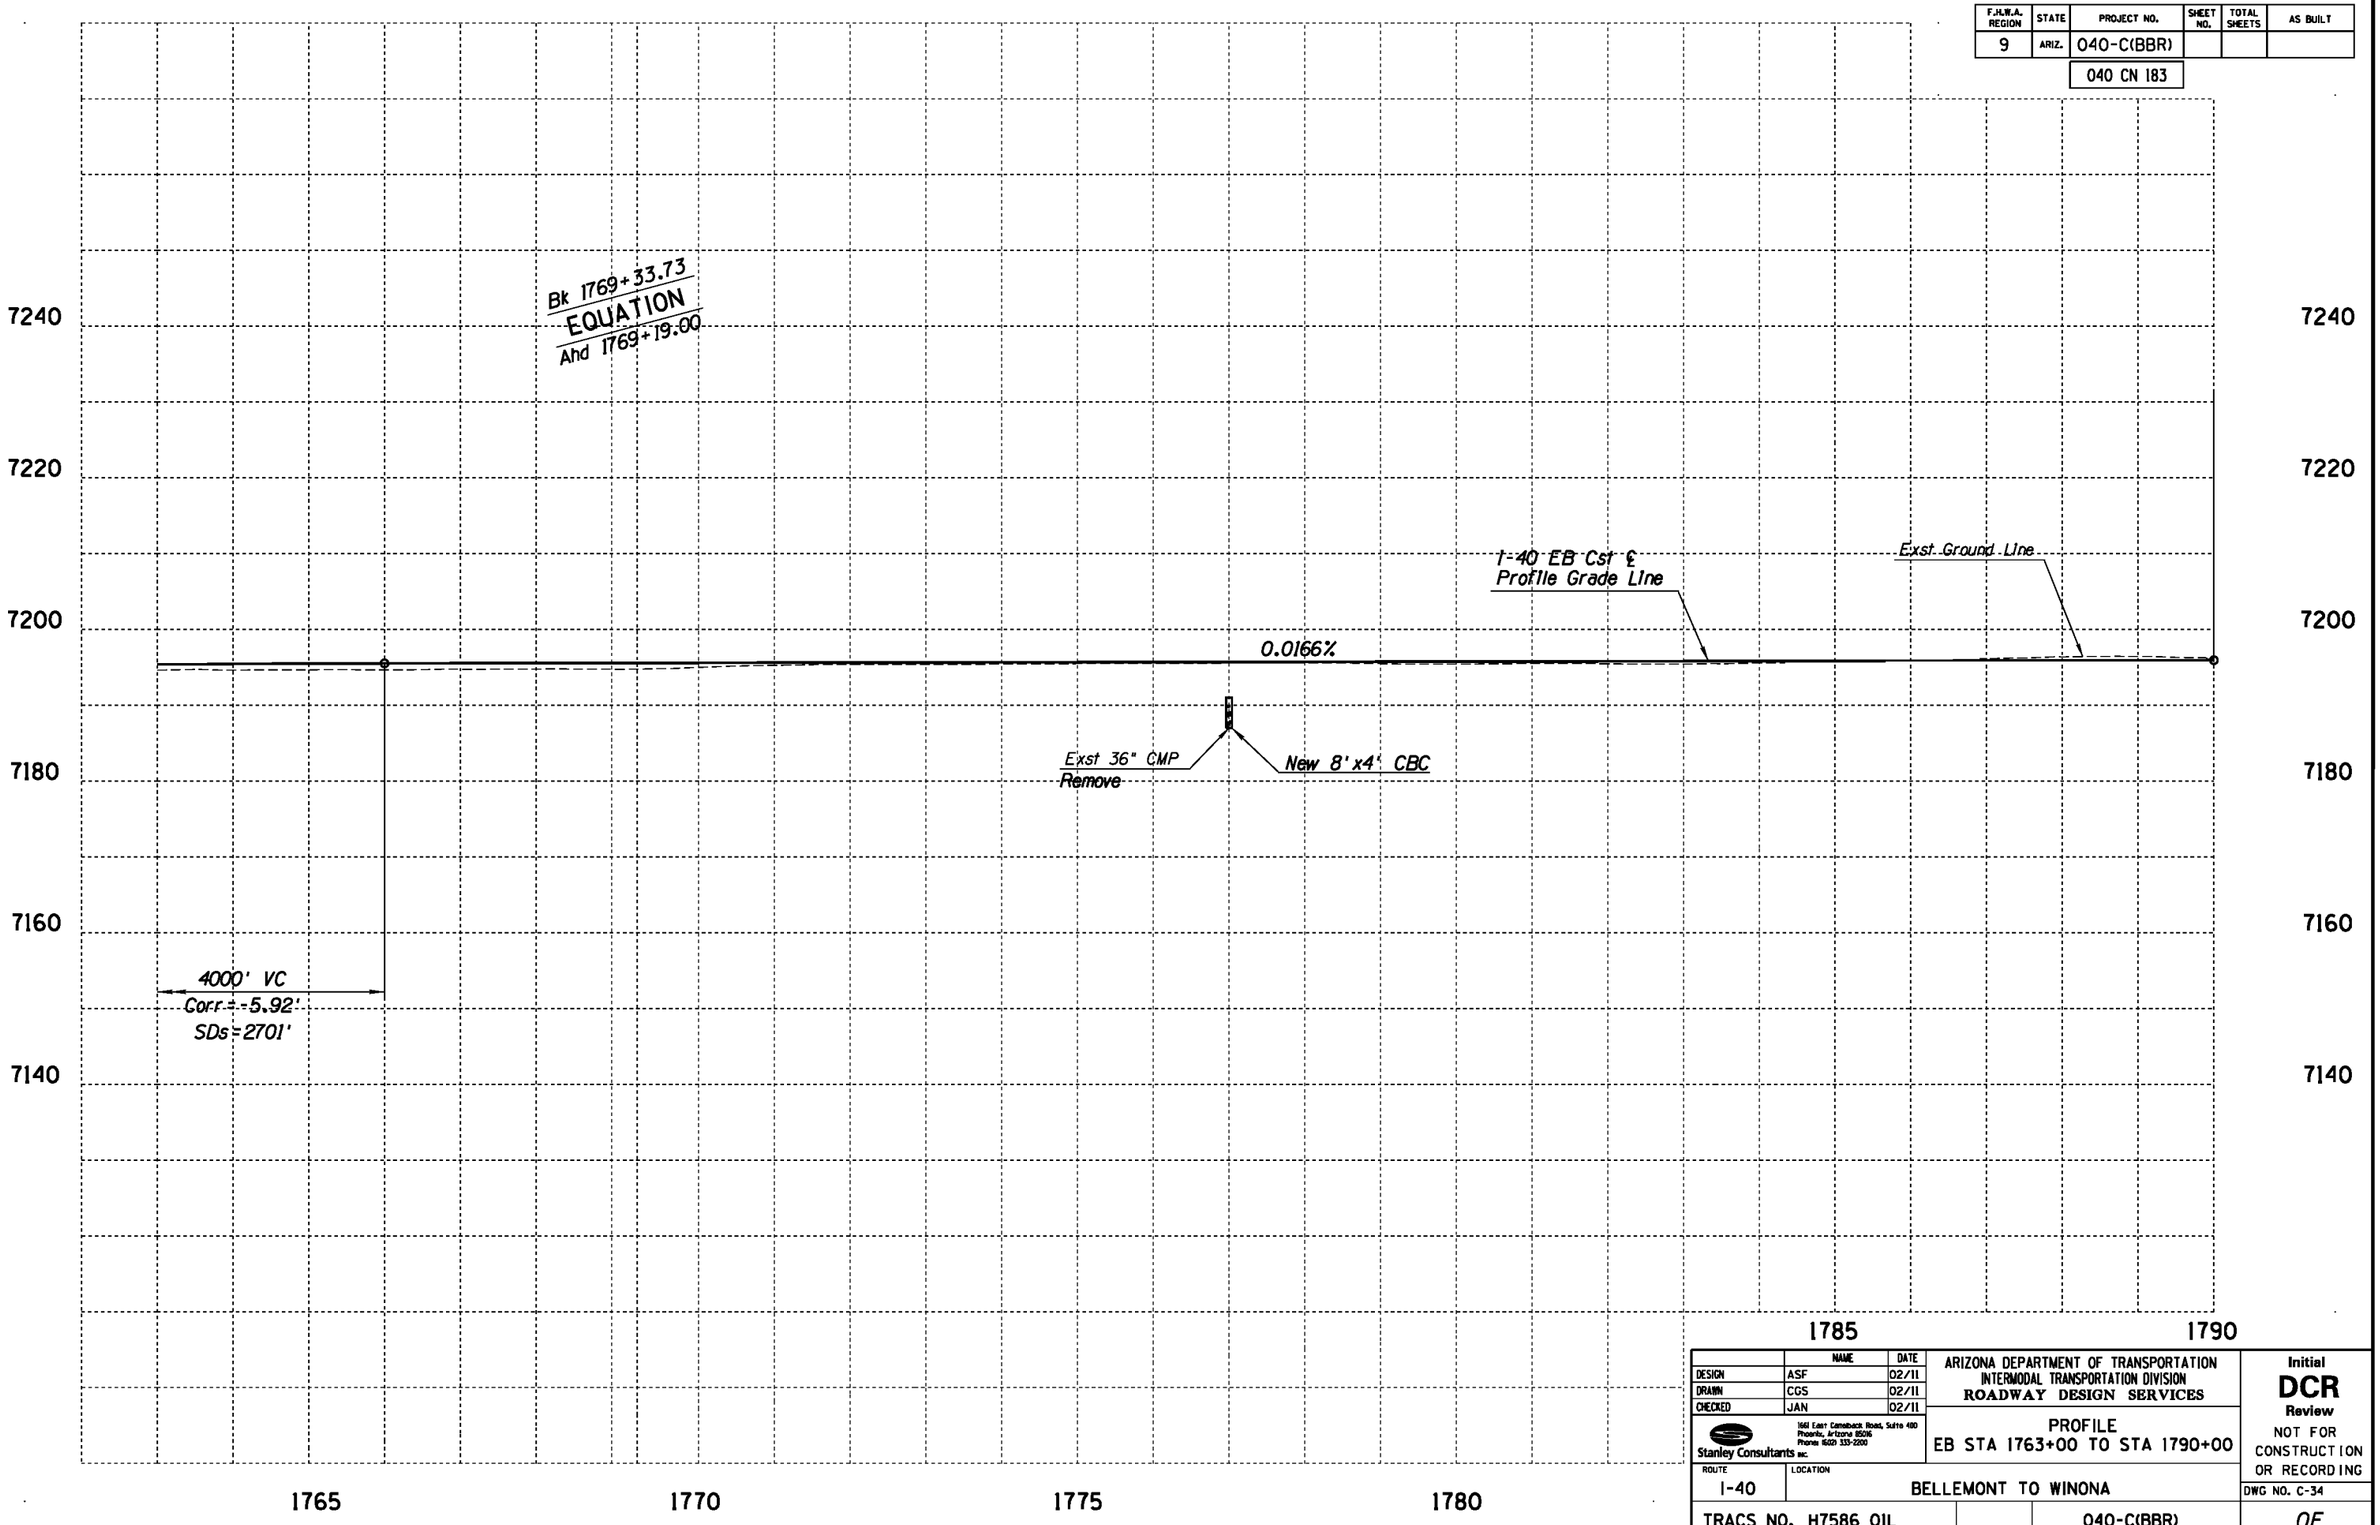

	NAME	DATE
DESIGN	ASF	02/11
DRAWN	CGS	02/11
CHECKED	JAN	02/11

Stanley Consultants INC.
1661 East Camelback Road, Suite 400
Phoenix, Arizona 85016
Phone: (602) 333-2200

ARIZONA DEPARTMENT OF TRANSPORTATION
INTERMODAL TRANSPORTATION DIVISION
ROADWAY DESIGN SERVICES

PROFILE
EB STA 1763+00 TO STA 1790+00

Initial
DCR
Review
NOT FOR CONSTRUCTION OR RECORDING

ROUTE	LOCATION
I-40	BELLEMONT TO WINONA

DWG NO. C-34

TRACS NO. H7586 01L | 040-C(BBR) | ___ OF ___

NO.	DESCRIPTION OF REVISION	MADE BY	DATE

1/31/2011 q:\21580\11-cadd\03-Civ\h7586v013b.dgn

F.H.W.A. REGION	STATE	PROJECT NO.	SHEET NO.	TOTAL SHEETS	AS BUILT
9	ARIZ.	040-C(BBR)			
		040 CN 183			

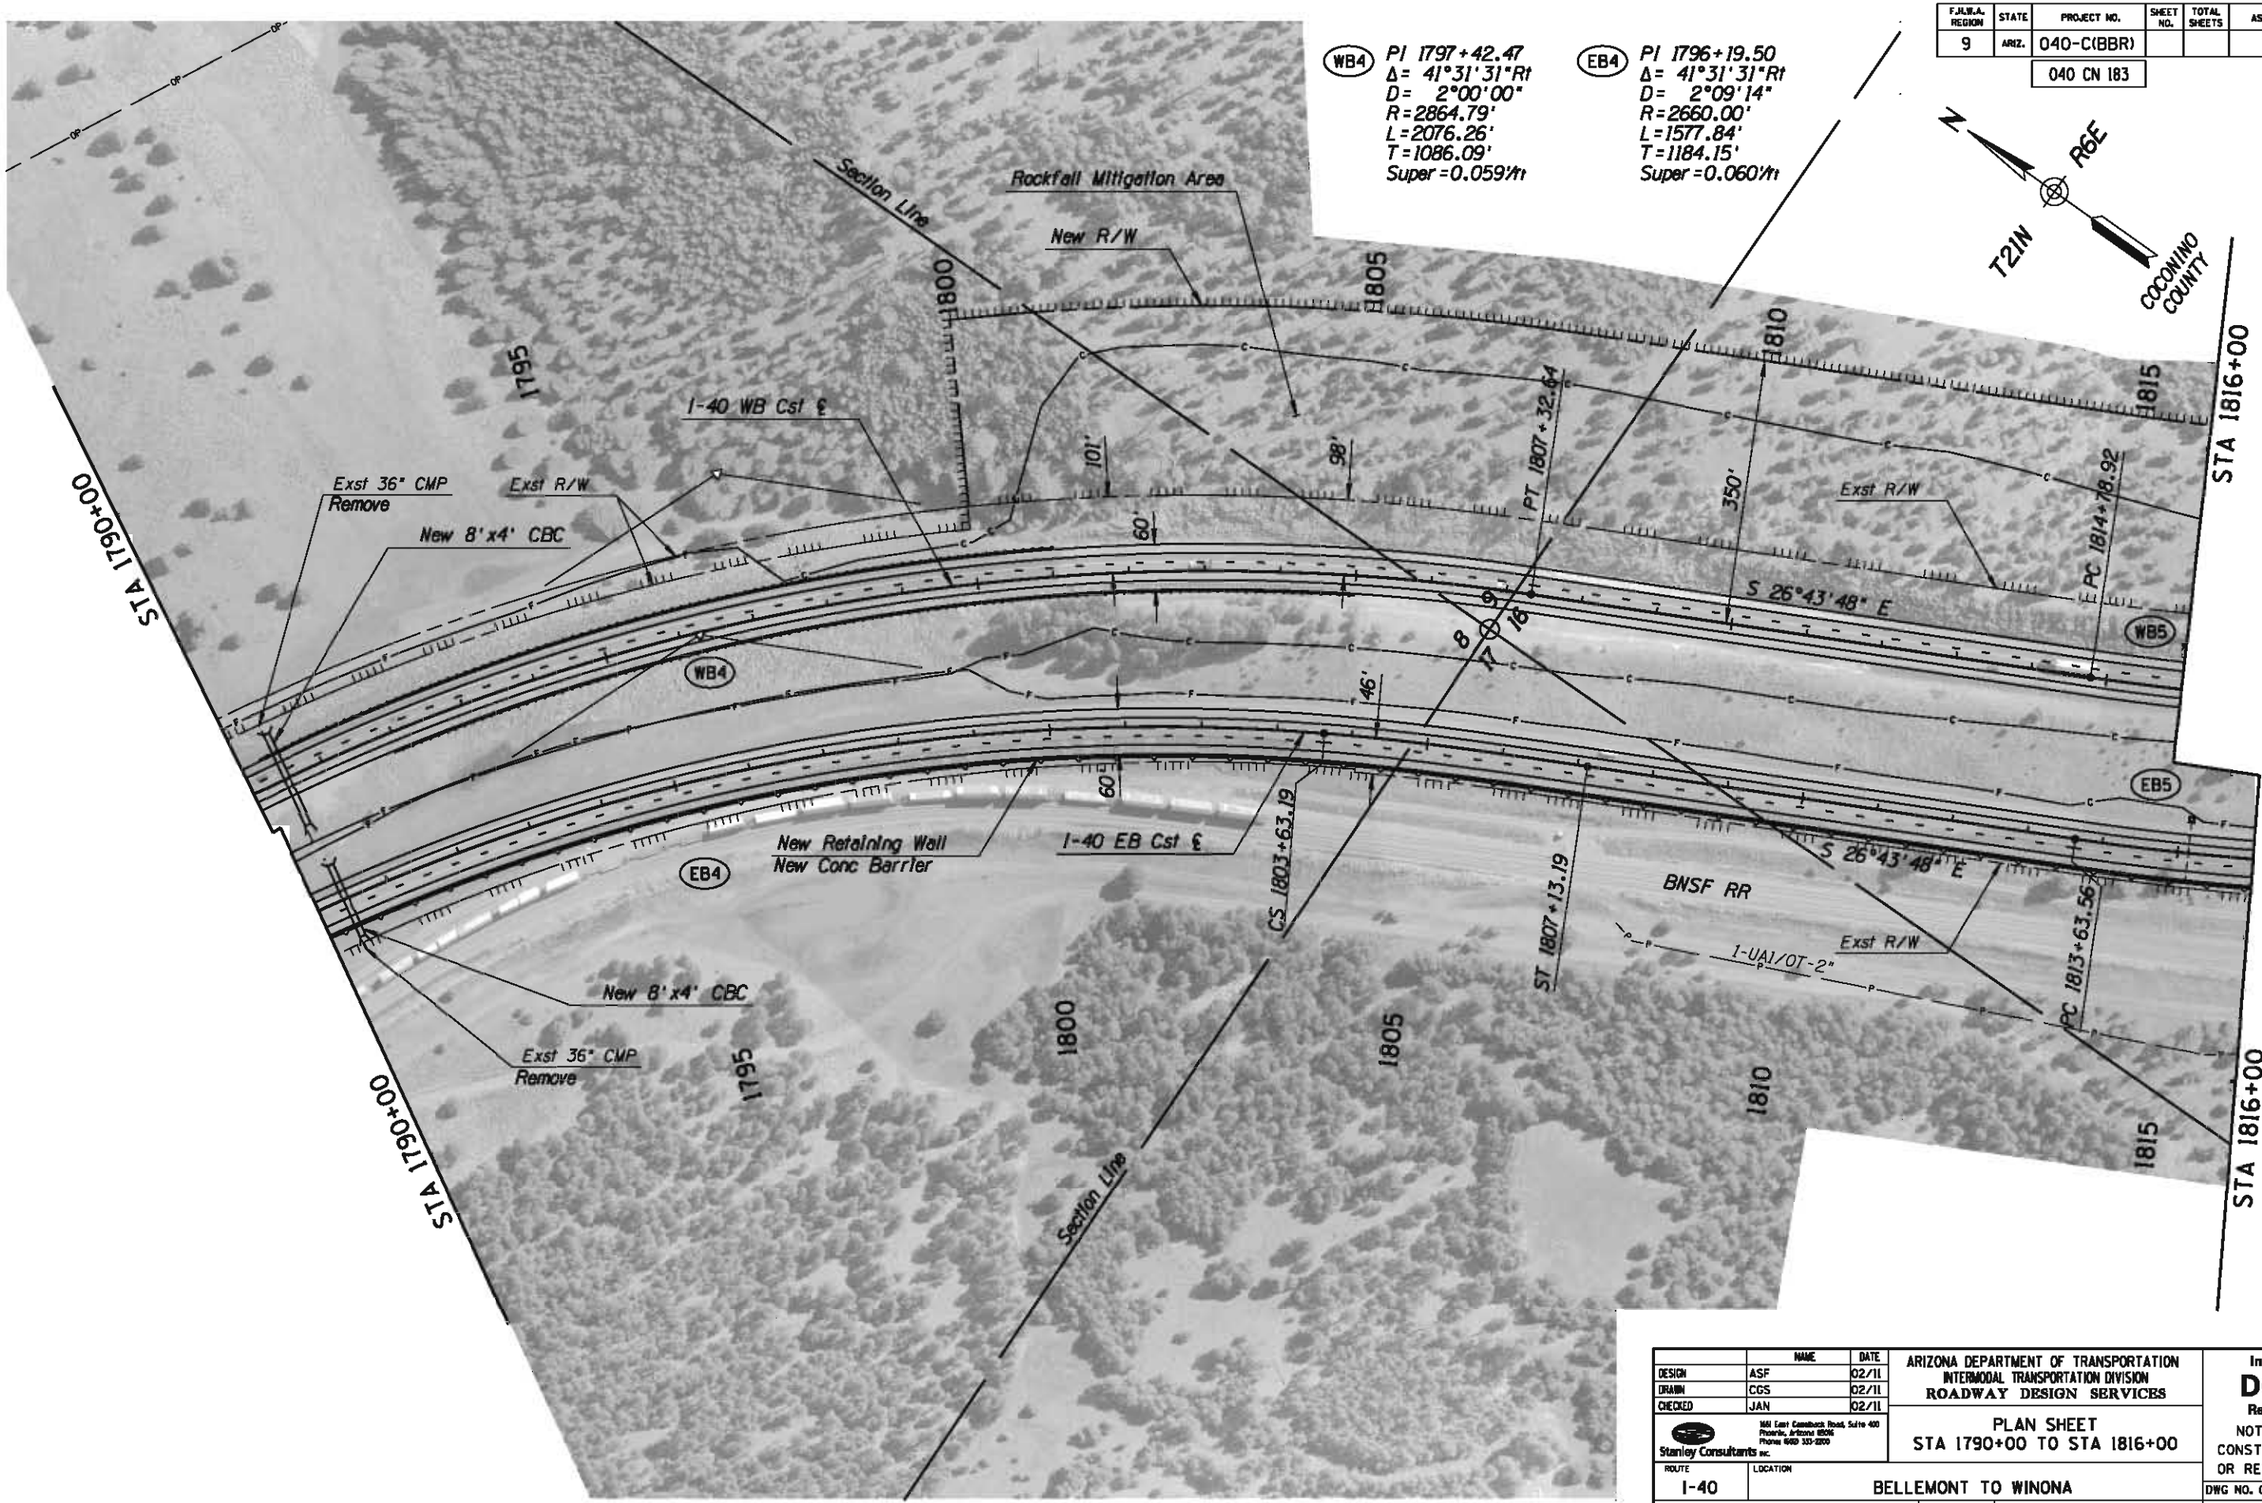

	NAME	DATE
DESIGN	ASF	02/11
DRAWN	CGS	02/11
CHECKED	JAN	02/11

Stanley Consultants INC.
1661 East Camelback Road, Suite 400
Phoenix, Arizona 85016
Phone (602) 333-2200

ARIZONA DEPARTMENT OF TRANSPORTATION
INTERMODAL TRANSPORTATION DIVISION
ROADWAY DESIGN SERVICES

PLAN SHEET
STA 1790+00 TO STA 1816+00

Initial
DCR
Review
NOT FOR CONSTRUCTION OR RECORDING

ROUTE: I-40
LOCATION: BELLEMONT TO WINONA

DWG NO. C-35

TRACS NO. H7586 01L | 040-C(BBR) | ___ OF ___

NO.	DESCRIPTION OF REVISION	MADE BY	DATE
NO.1	DESCRIPTION OF REVISION	MADE BY	DATE
NO.2	DESCRIPTION OF REVISION	MADE BY	DATE

1/31/2011 q:\21580\11-cadd\03-Civ\h7586p014.dgn

F.H.W.A. REGION	STATE	PROJECT NO.	SHEET NO.	TOTAL SHEETS	AS BUILT
9	ARIZ.	040-C(BBR)			

040 CN 183

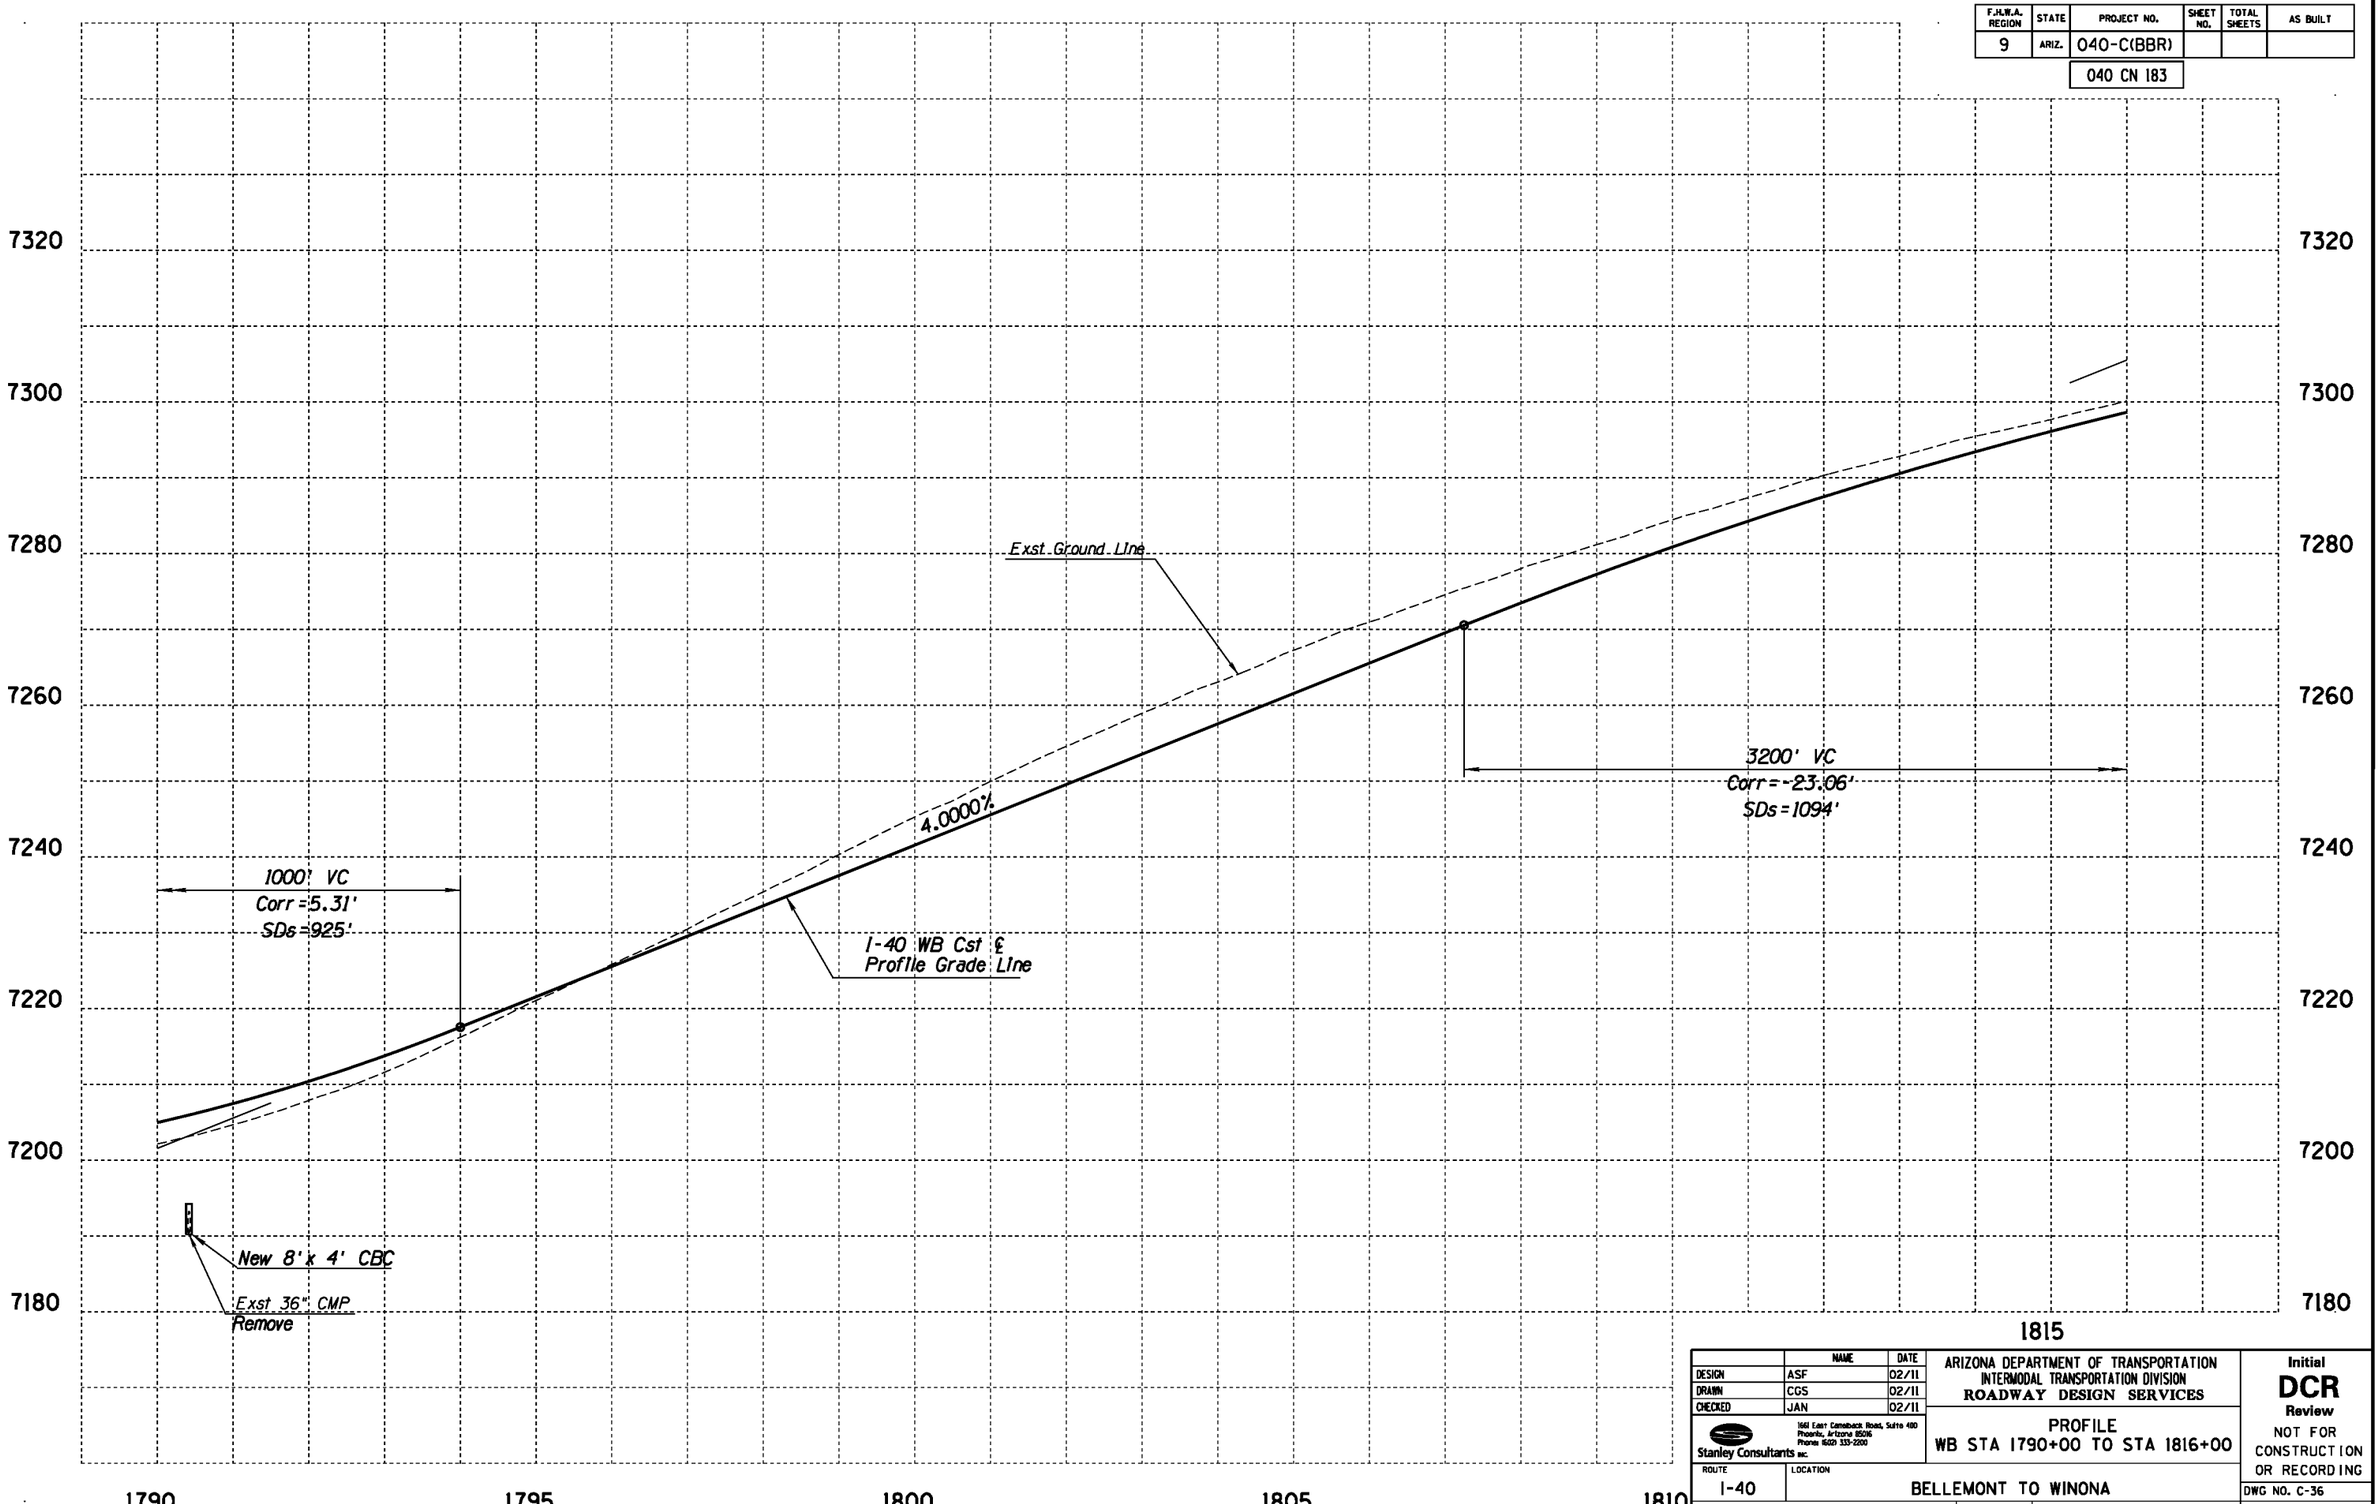

	NAME	DATE
DESIGN	ASF	02/11
DRAWN	CGS	02/11
CHECKED	JAN	02/11

Stanley Consultants INC.
1661 East Camelback Road, Suite 400
Phoenix, Arizona 85016
Phone: (602) 333-2200

ARIZONA DEPARTMENT OF TRANSPORTATION
INTERMODAL TRANSPORTATION DIVISION
ROADWAY DESIGN SERVICES

PROFILE
WB STA 1790+00 TO STA 1816+00

Initial
DCR
Review
NOT FOR CONSTRUCTION OR RECORDING

ROUTE: I-40
LOCATION: BELLEMONT TO WINONA

DWG NO. C-36

TRACS NO. H7586 01L | 040-C(BBR) | ___ OF ___

NO.	DESCRIPTION OF REVISION	DATE	MADE BY
NO.1			
NO.2			

1/31/2011 g:\21580\11-cadd\03-Civ\h7586v014a.dgn

F.H.W.A. REGION	STATE	PROJECT NO.	SHEET NO.	TOTAL SHEETS	AS BUILT
9	ARIZ.	040-C(BBR)			

040 CN 183

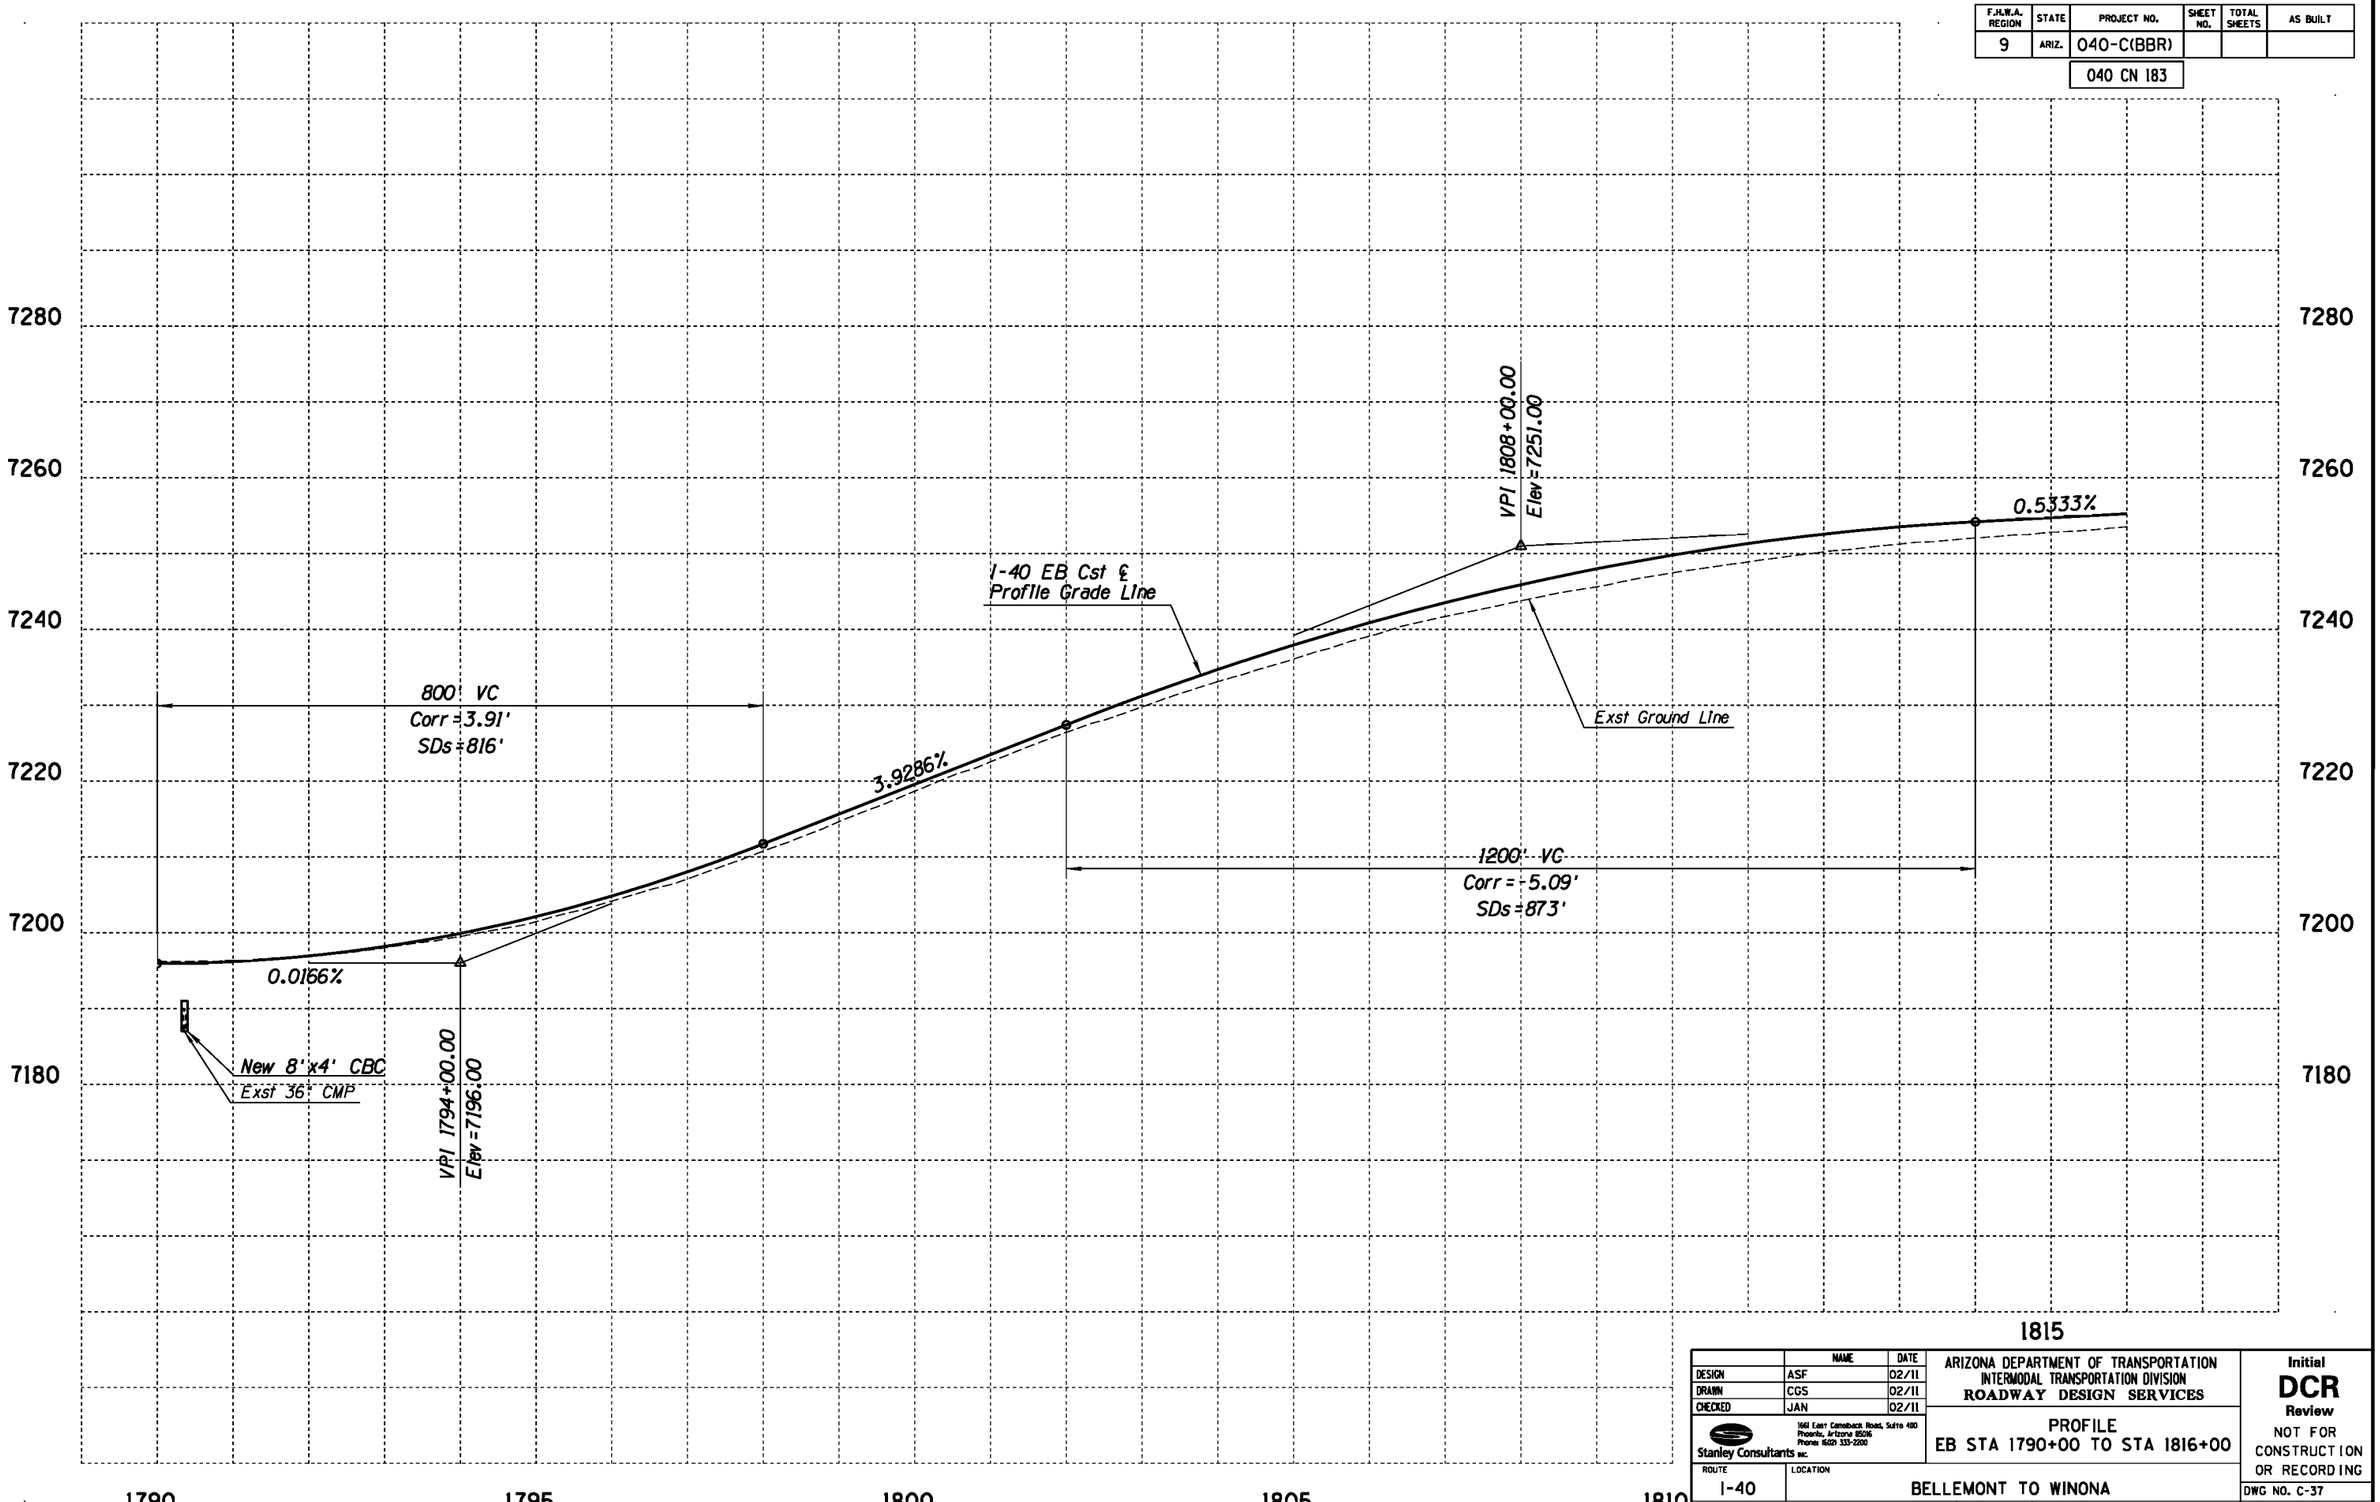

	NAME	DATE
DESIGN	ASF	02/11
DRAWN	CGS	02/11
CHECKED	JAN	02/11

Stanley Consultants INC.
1661 East Camelback Road, Suite 400
Phoenix, Arizona 85016
Phone (602) 333-2200

ARIZONA DEPARTMENT OF TRANSPORTATION
INTERMODAL TRANSPORTATION DIVISION
ROADWAY DESIGN SERVICES

PROFILE
EB STA 1790+00 TO STA 1816+00

ROUTE: I-40
LOCATION: BELLEMONT TO WINONA

TRACS NO. H7586 01L | 040-C(BBR)

Initial
DCR
Review
NOT FOR CONSTRUCTION OR RECORDING

DWG NO. C-37

___ OF ___

NO.	DESCRIPTION OF REVISION	MADE BY	DATE

1/31/2011 q:\21580\11-cadd\03-Civ\h7586v014b.dgn

F.H.W.A. REGION	STATE	PROJECT NO.	SHEET NO.	TOTAL SHEETS	AS BUILT
9	ARIZ.	040-C(BBR)			
		040 CN 183			

NO.	DESCRIPTION OF REVISION	MADE BY	DATE
NO.2	DESCRIPTION OF REVISION	MADE BY	DATE
NO.1	DESCRIPTION OF REVISION	MADE BY	DATE

WB5 PI 1827+98.32
Δ= 41°59'37"Lt
D= 1°40'00"
R=3437.75'
L=2519.61'
T=1319.40'
Super =0.056'/ft

EB5 PI 1826+82.97
Δ= 41°59'37"Lt
D= 1°40'00"
R=3437.75'
L=2519.61'
T=1319.41'
Super =0.056'/ft

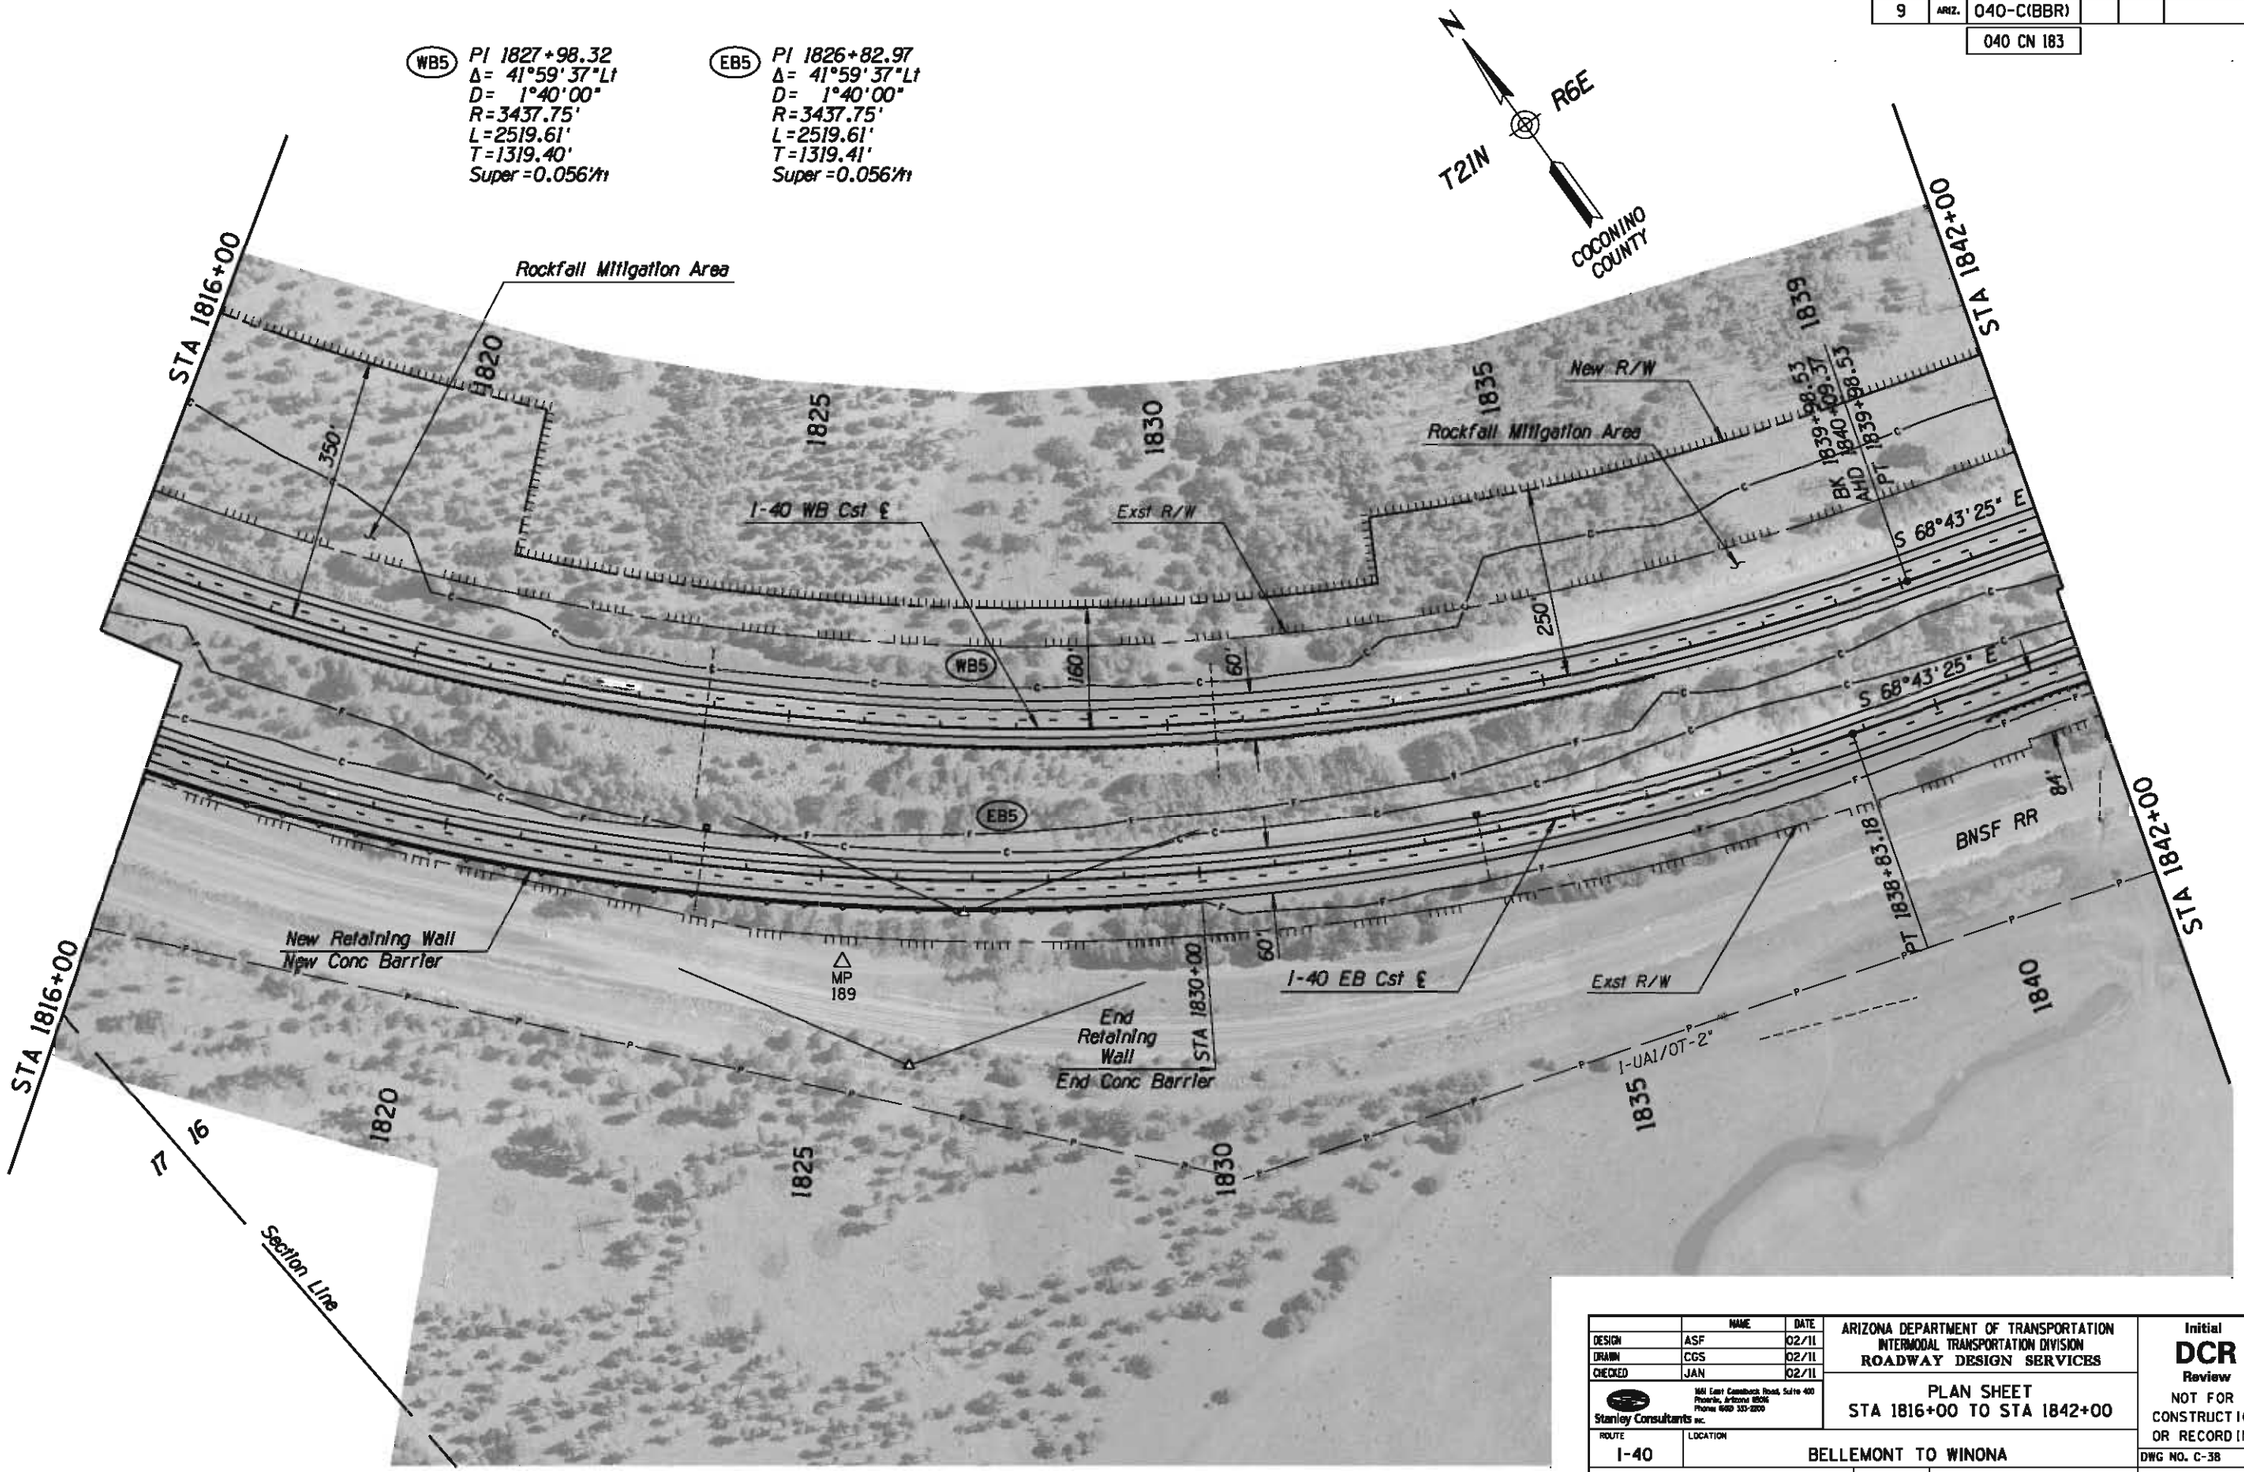

	NAME	DATE
DESIGN	ASF	02/11
DRAWN	CGS	02/11
CHECKED	JAN	02/11

Stanley Consultants inc.
1661 East Camelback Road, Suite 400
Phoenix, Arizona 85016
Phone (602) 333-2200

ARIZONA DEPARTMENT OF TRANSPORTATION
INTERMODAL TRANSPORTATION DIVISION
ROADWAY DESIGN SERVICES

PLAN SHEET
STA 1816+00 TO STA 1842+00

Initial
DCR
Review
NOT FOR CONSTRUCTION OR RECORDING

ROUTE: I-40
LOCATION: BELLEMONT TO WINONA

DWG NO. C-38

TRACS NO. H7586 01L | 040-C(BBR) | ___ OF ___

1/31/2011 q:\21580\11-cadd\03-Civ\h7586p015.dgn

F.H.W.A. REGION	STATE	PROJECT NO.	SHEET NO.	TOTAL SHEETS	AS BUILT
9	ARIZ.	040-C(BBR)			
		040 CN 183			

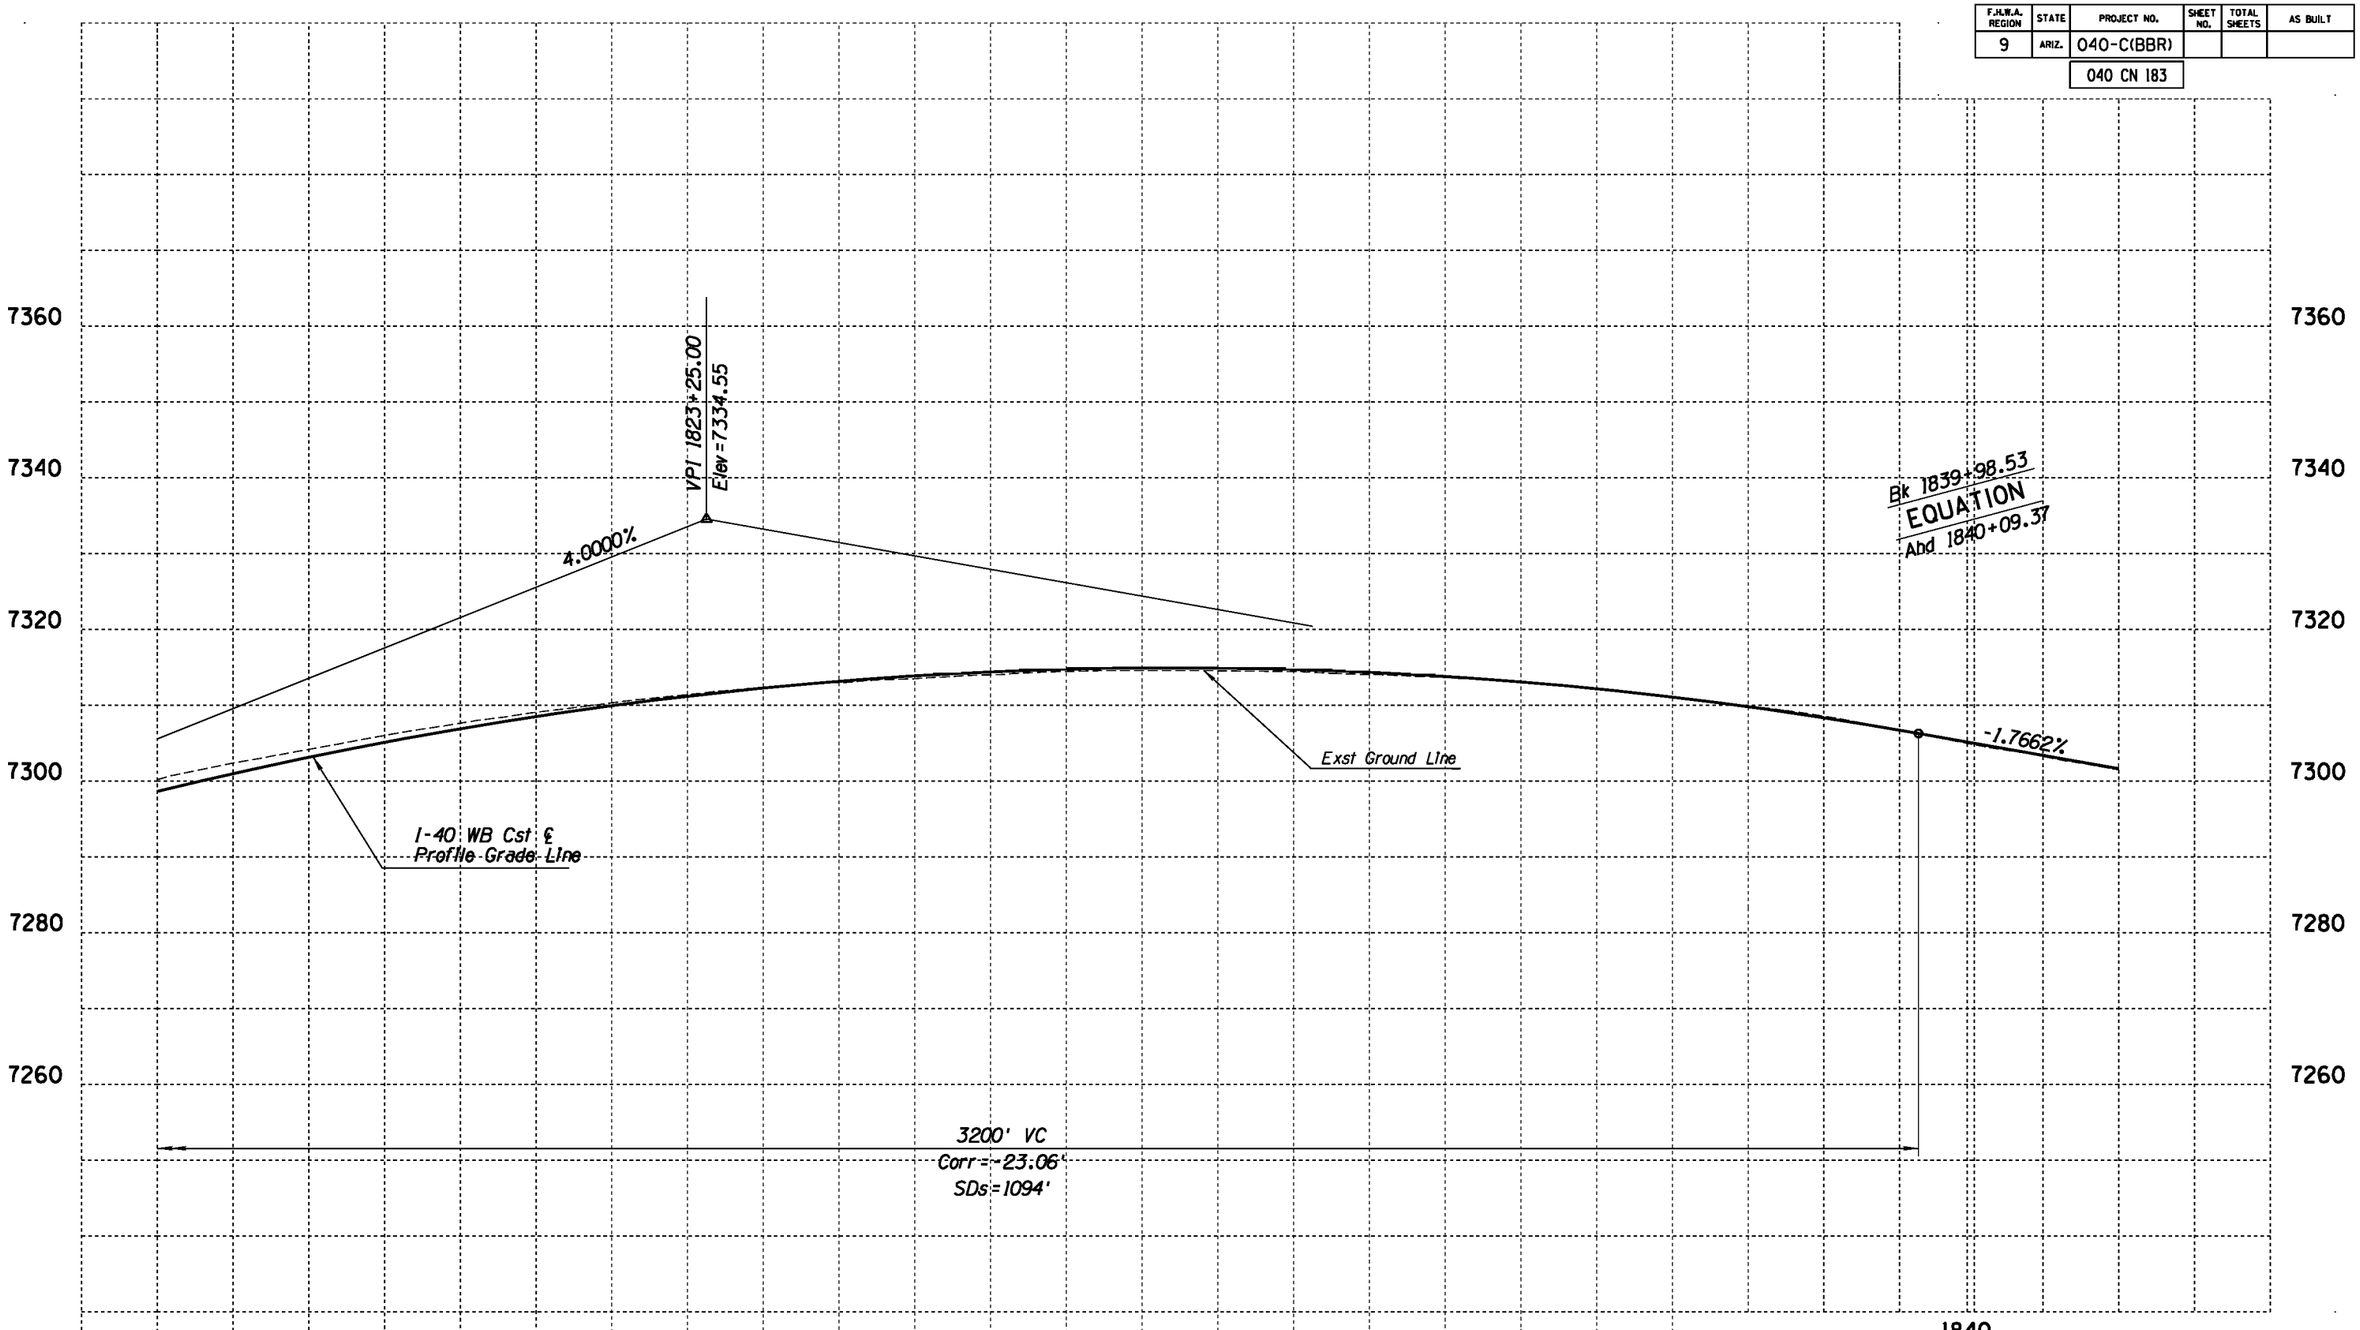

	NAME	DATE
DESIGN	ASF	02/11
DRAWN	CGS	02/11
CHECKED	JAN	02/11

Stanley Consultants INC.
1661 East Camelback Road, Suite 400
Phoenix, Arizona 85016
Phone (602) 333-2200

ARIZONA DEPARTMENT OF TRANSPORTATION
INTERMODAL TRANSPORTATION DIVISION
ROADWAY DESIGN SERVICES

PROFILE
WB STA 1816+00 TO STA 1842+00

ROUTE: I-40
LOCATION: BELLEMONT TO WINONA

Initial
DCR
Review
NOT FOR CONSTRUCTION OR RECORDING

DWG NO. C-39

TRACS NO. H7586 01L | 040-C(BBR) | ___ OF ___

NO.	DESCRIPTION OF REVISION	MADE BY	DATE	NO.	DESCRIPTION OF REVISION	MADE BY	DATE

1/31/2011 q:\21580\11-cadd\03-Civ\h7586v015a.dgn

F.H.W.A. REGION	STATE	PROJECT NO.	SHEET NO.	TOTAL SHEETS	AS BUILT
9	ARIZ.	040-C(BBR)			
		040 CN 183			

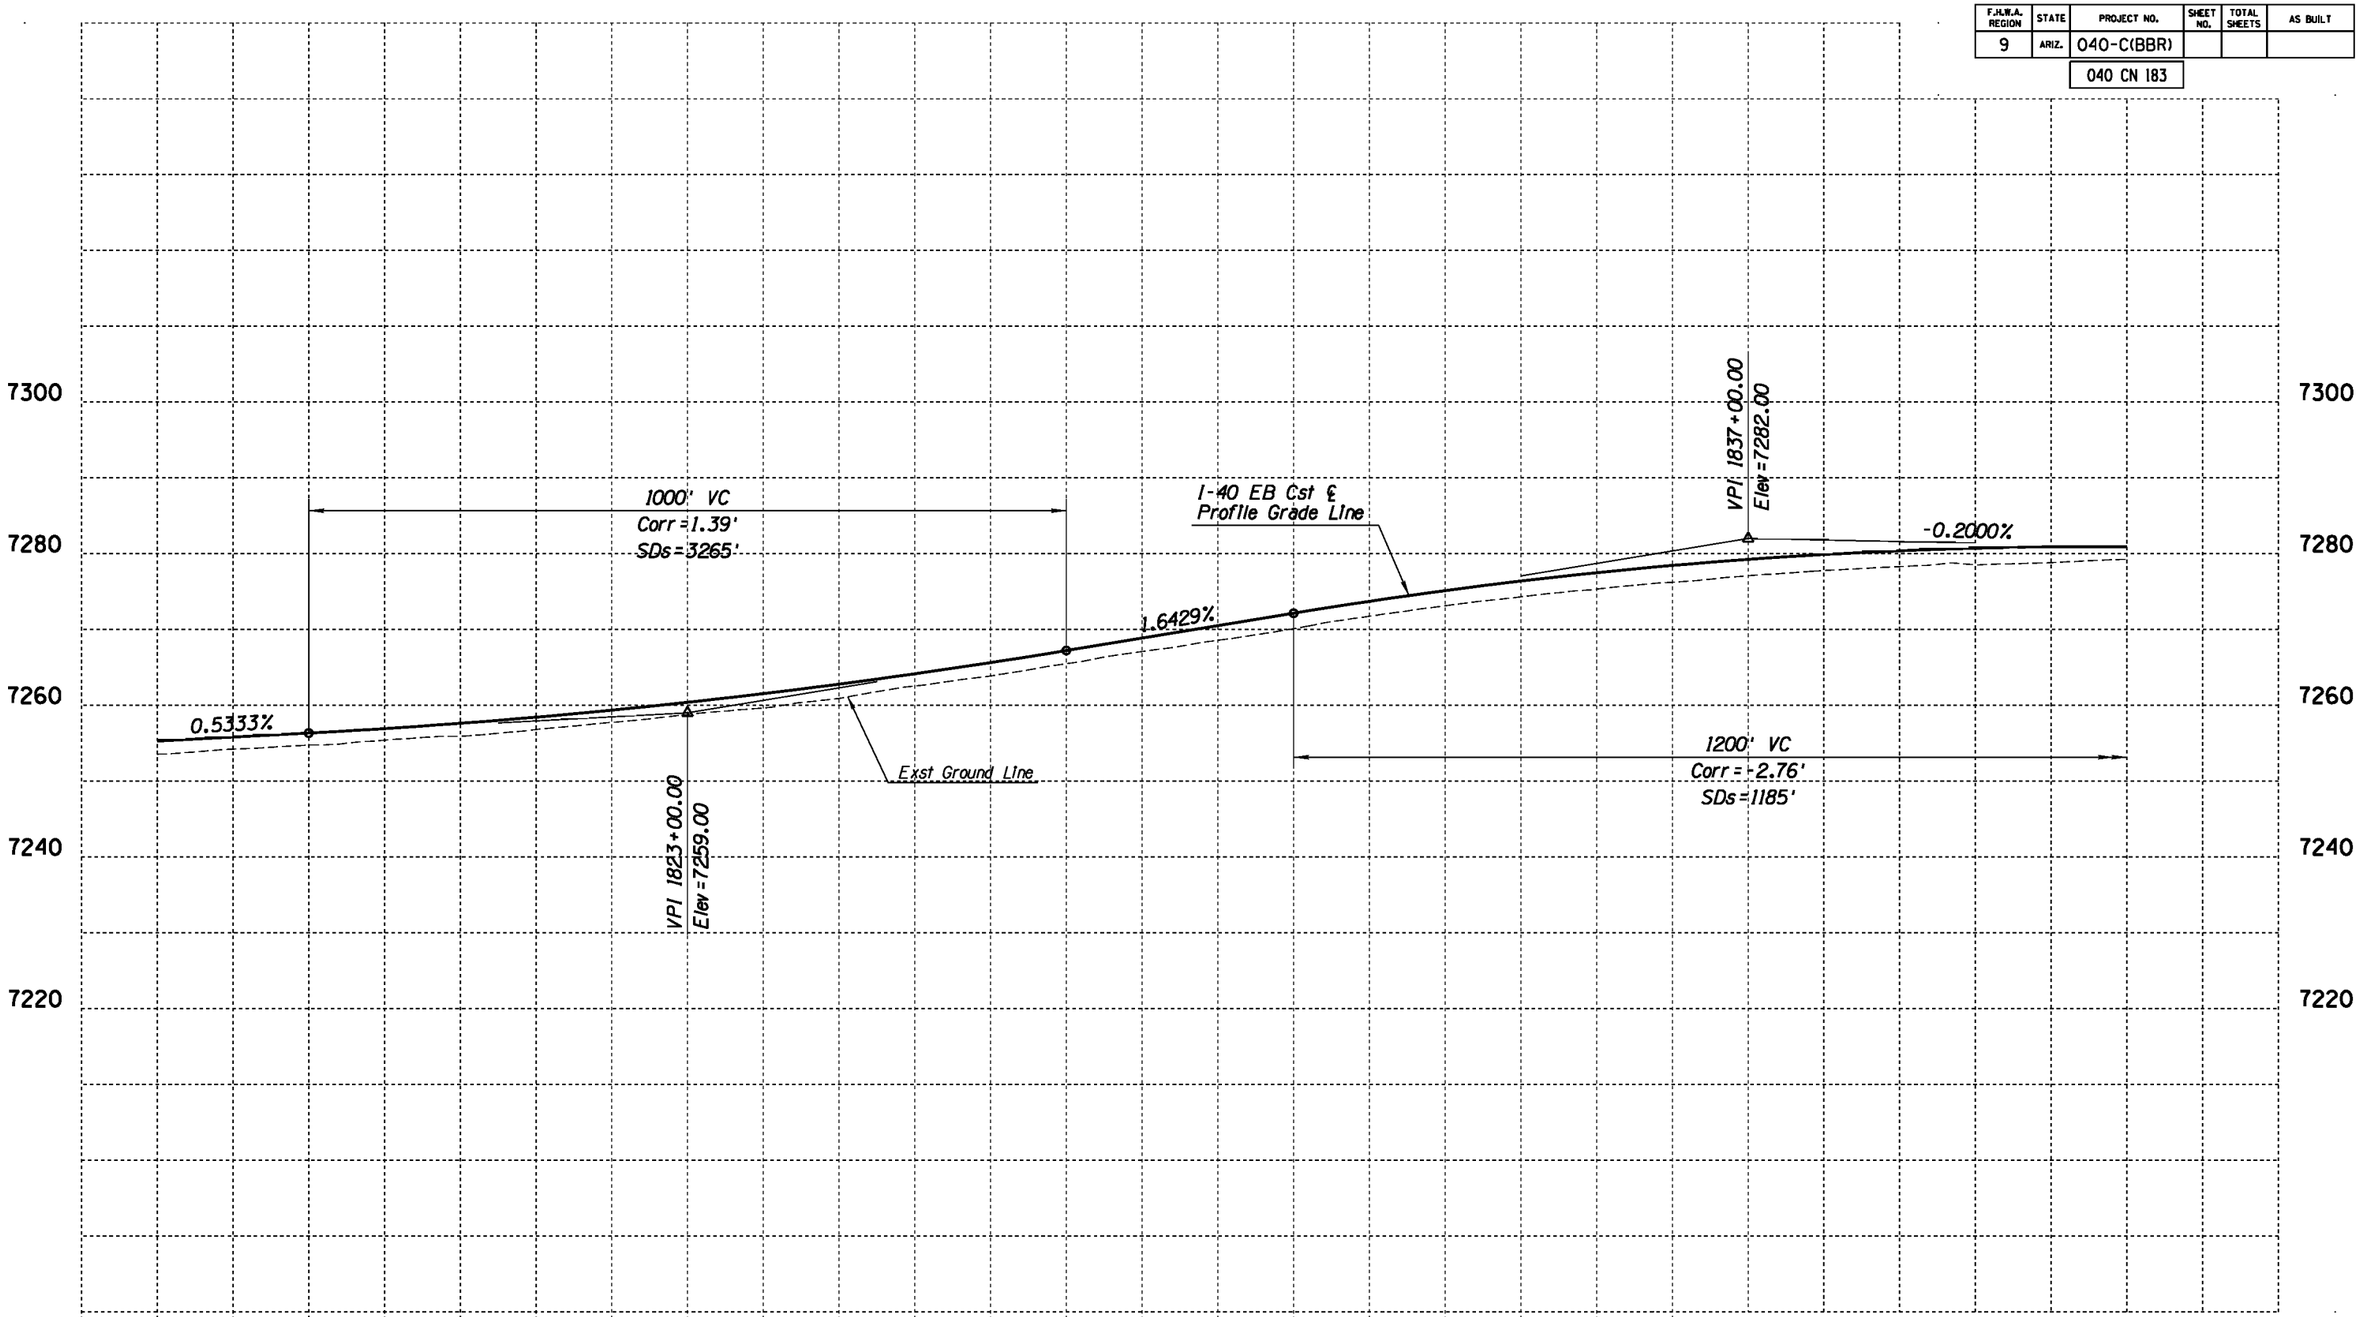

	NAME	DATE
DESIGN	ASF	02/11
DRAWN	CGS	02/11
CHECKED	JAN	02/11

Stanley Consultants INC.
1661 East Camelback Road, Suite 400
Phoenix, Arizona 85016
Phone (602) 333-2200

ARIZONA DEPARTMENT OF TRANSPORTATION
INTERMODAL TRANSPORTATION DIVISION
ROADWAY DESIGN SERVICES

PROFILE
EB STA 1816+00 TO STA 1842+00

ROUTE: I-40
LOCATION: BELLEMONT TO WINONA

TRACS NO. H7586 01L | 040-C(BBR)

Initial
DCR
Review
NOT FOR CONSTRUCTION OR RECORDING

DWG NO. C-40

___ OF ___

NO.	DESCRIPTION OF REVISION	MADE BY	DATE	NO.	DESCRIPTION OF REVISION	MADE BY	DATE

1/31/2011 gt\21580\11-cadd\03-Civ\h7586v015b.dgn

F.H.W.A. REGION	STATE	PROJECT NO.	SHEET NO.	TOTAL SHEETS	AS BUILT
9	ARIZ.	040-C(BBR)			

040 CN 183

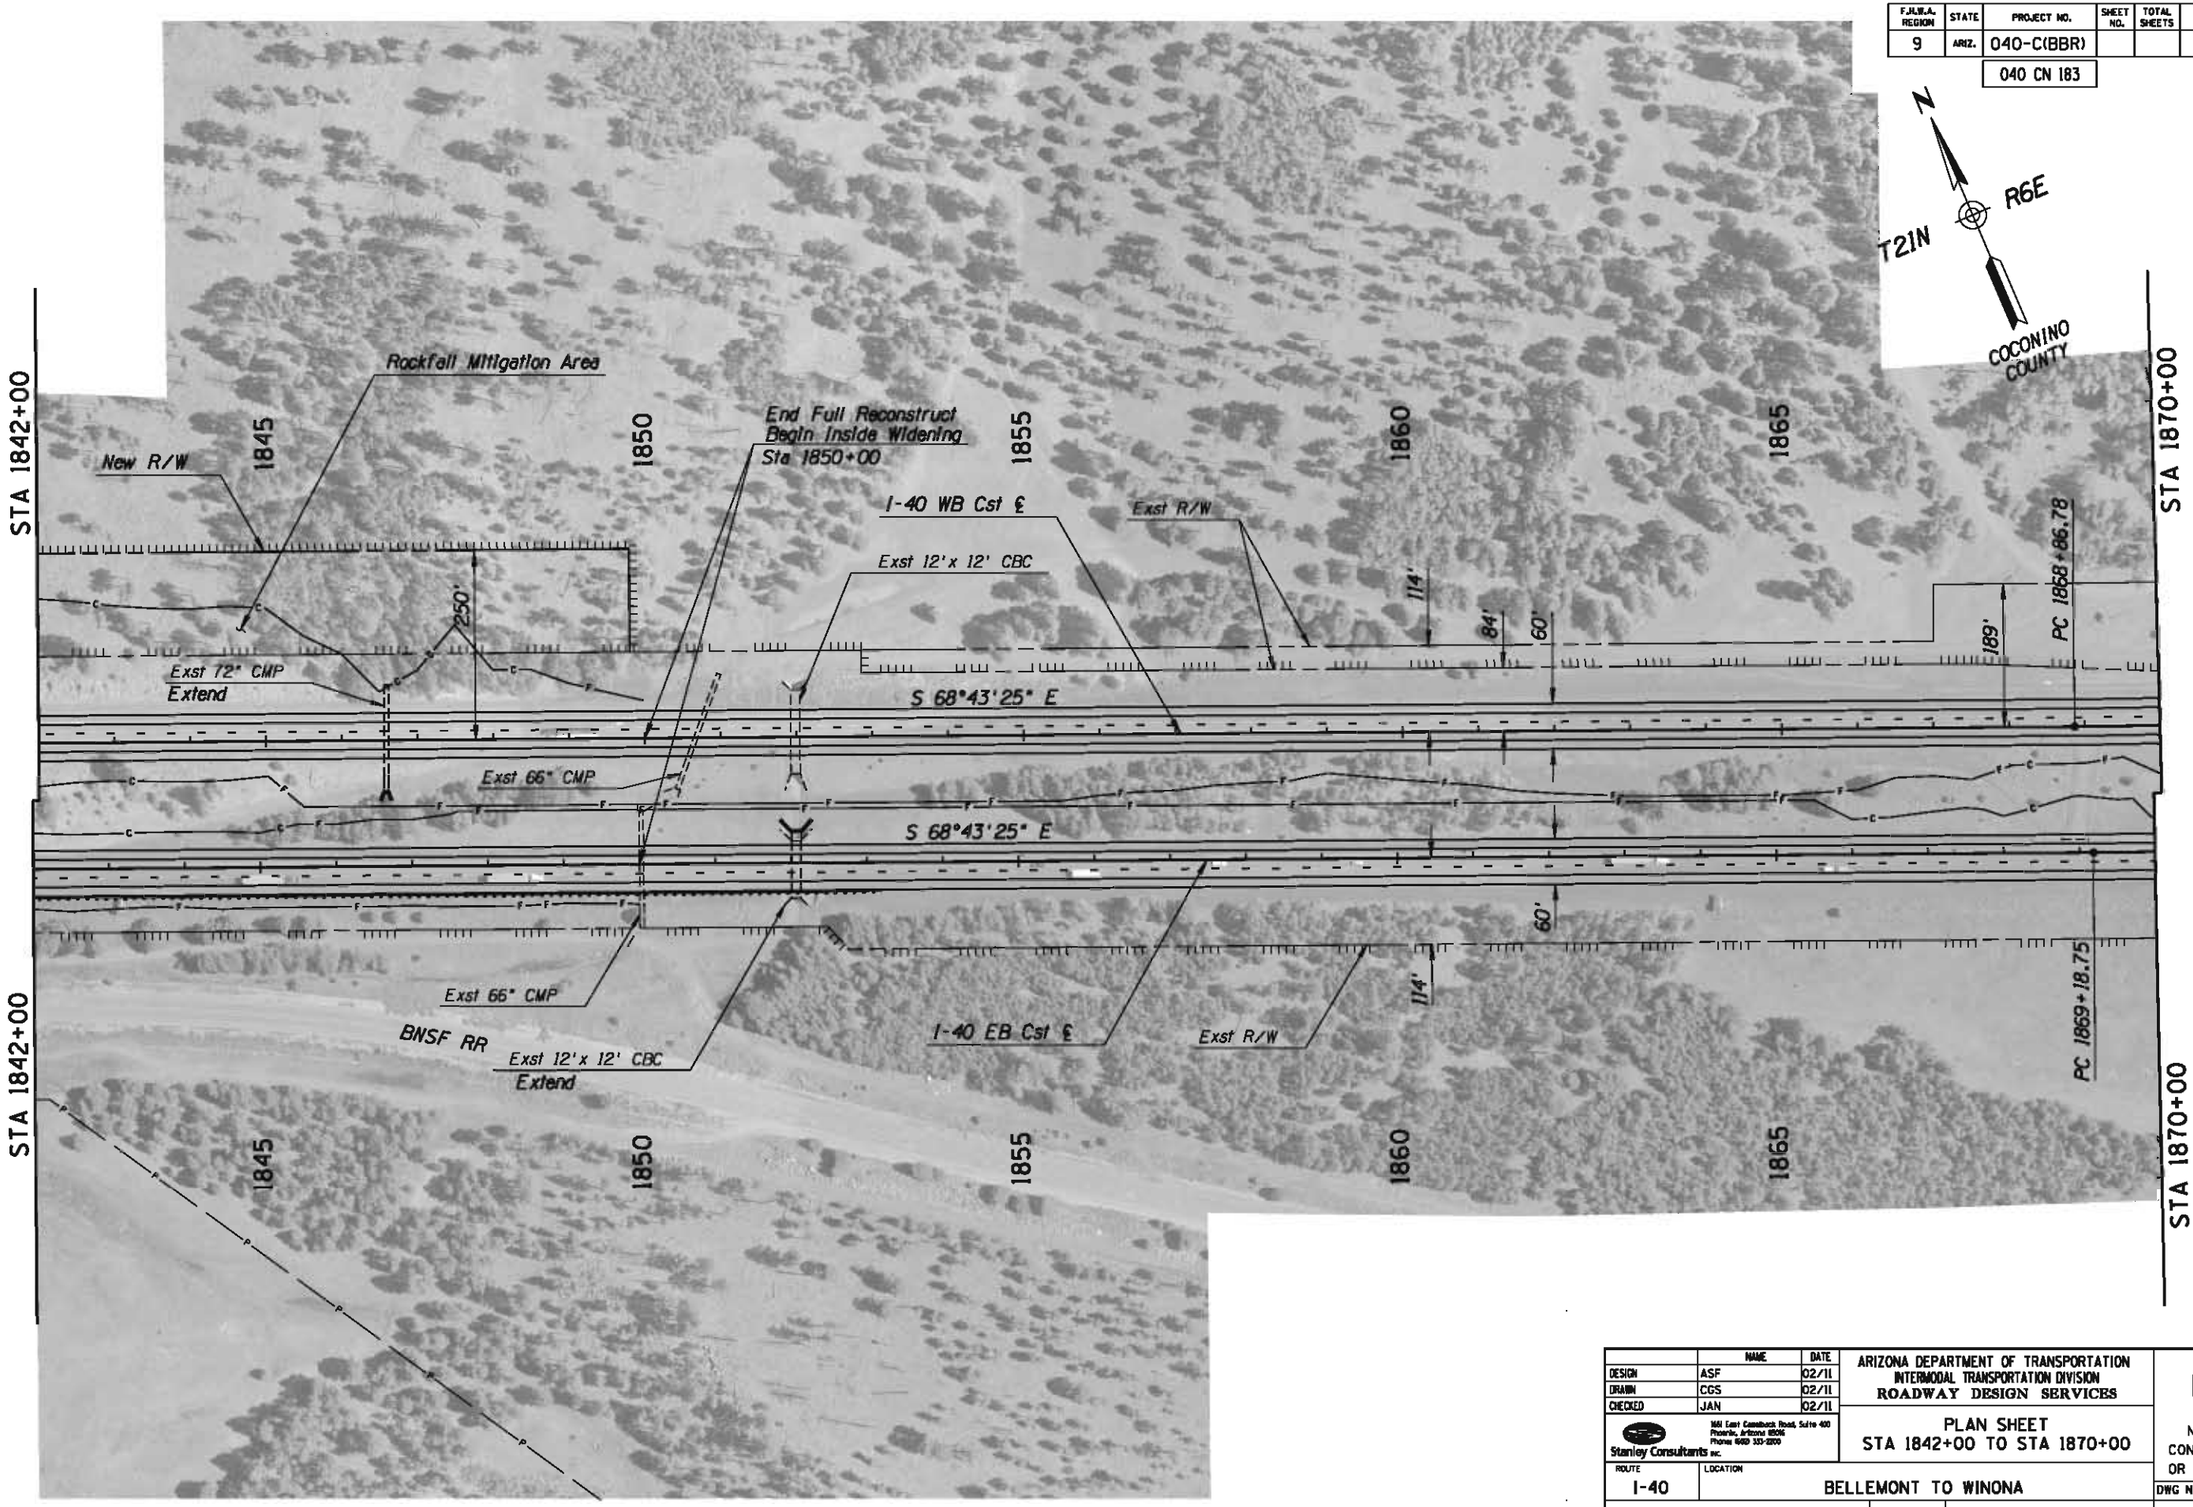

	NAME	DATE
DESIGN	ASF	02/11
DRAWN	CGS	02/11
CHECKED	JAN	02/11

Stanley Consultants inc.
141 East Camelback Road, Suite 400
Phoenix, Arizona 85014
Phone: (602) 333-2200

ARIZONA DEPARTMENT OF TRANSPORTATION
INTERMODAL TRANSPORTATION DIVISION
ROADWAY DESIGN SERVICES

PLAN SHEET
STA 1842+00 TO STA 1870+00

Initial
DCR
Review
NOT FOR CONSTRUCTION OR RECORDING

ROUTE: I-40
LOCATION: BELLEMONT TO WINONA

DWG NO. C-41

TRACS NO. H7586 01L

040-C(BBR)

___ OF ___

NO.	DESCRIPTION OF REVISION	MADE BY	DATE

NO.	DESCRIPTION OF REVISION	MADE BY	DATE

NO.	DESCRIPTION OF REVISION	MADE BY	DATE

1/31/2011 q:\21580\11-cadd\03-Civ\h7586p016.dgn

F.H.W.A. REGION	STATE	PROJECT NO.	SHEET NO.	TOTAL SHEETS	AS BUILT
9	ARIZ.	040-C(BBR)			

040 CN 183

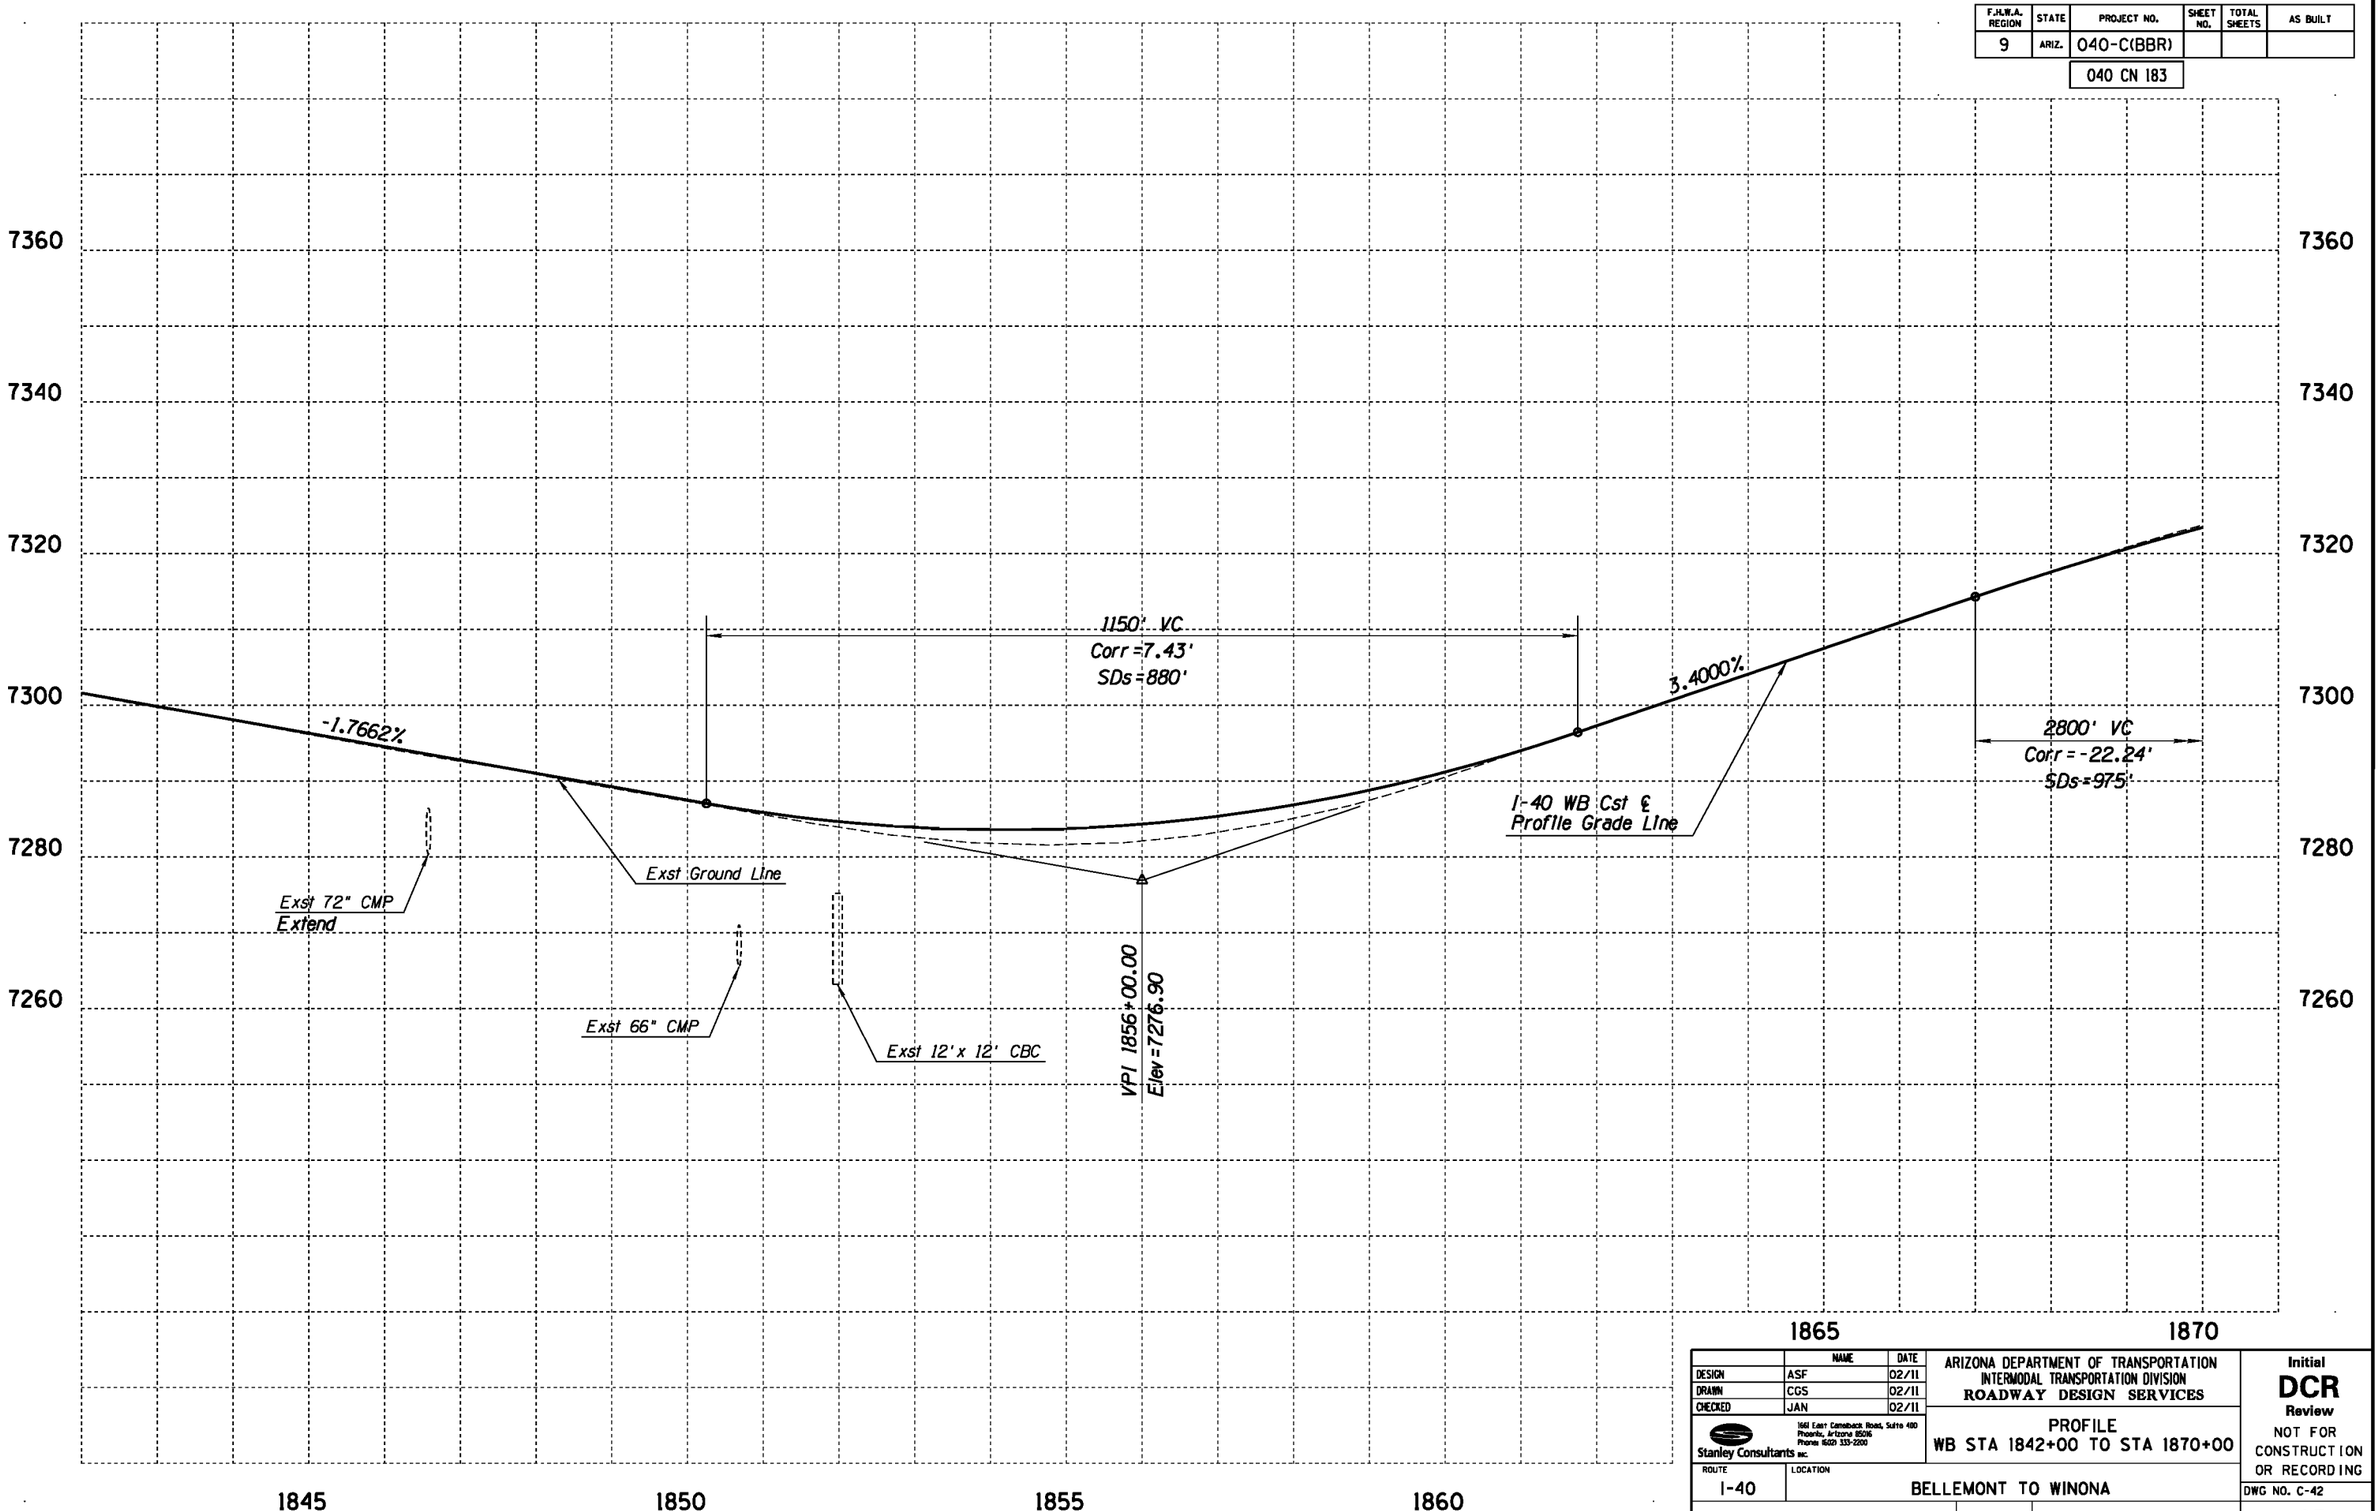

	NAME	DATE
DESIGN	ASF	02/11
DRAWN	CGS	02/11
CHECKED	JAN	02/11

Stanley Consultants inc.
1661 East Camelback Road, Suite 400
Phoenix, Arizona 85016
Phone (602) 333-2200

ARIZONA DEPARTMENT OF TRANSPORTATION
INTERMODAL TRANSPORTATION DIVISION
ROADWAY DESIGN SERVICES

PROFILE
WB STA 1842+00 TO STA 1870+00

ROUTE: I-40
LOCATION: BELLEMONT TO WINONA

TRACS NO. H7586 01L | 040-C(BBR)

Initial
DCR
Review
NOT FOR CONSTRUCTION OR RECORDING

DWG NO. C-42

____ OF ____

NO. | DESCRIPTION OF REVISION | MADE BY | DATE

1/31/2011 qt\21580\11-cadd\03-Civ\h7586v016a.dgn

F.H.W.A. REGION	STATE	PROJECT NO.	SHEET NO.	TOTAL SHEETS	AS BUILT
9	ARIZ.	040-C(BBR)			
		040 CN 183			

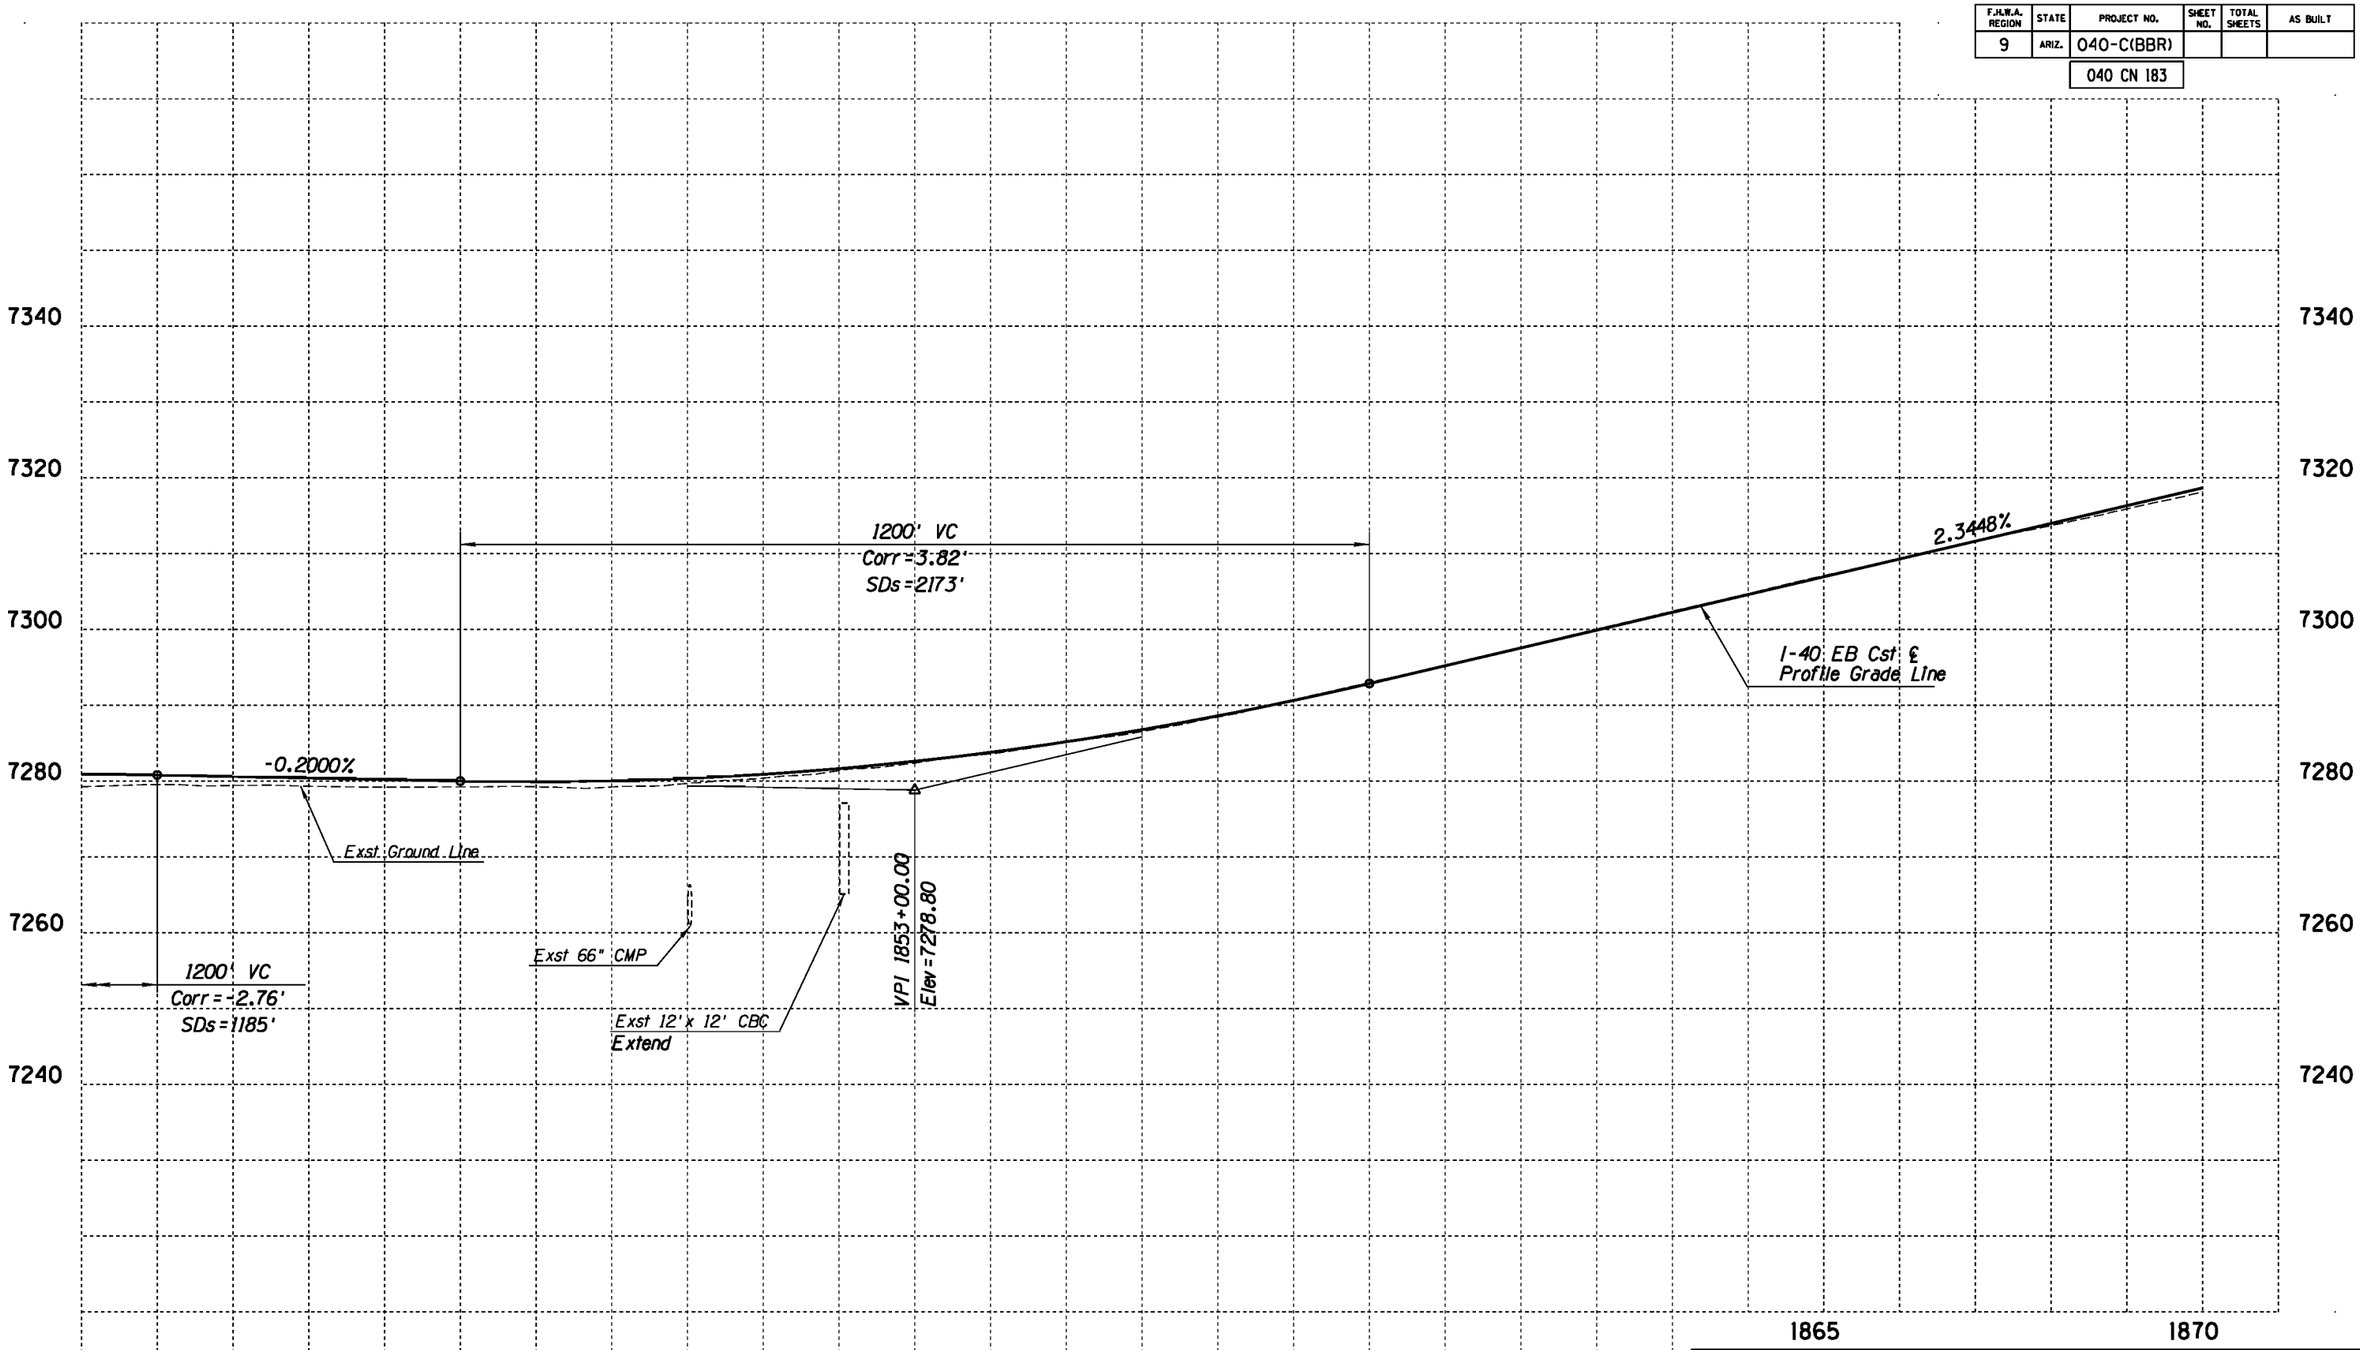

	NAME	DATE
DESIGN	ASF	02/11
DRAWN	CGS	02/11
CHECKED	JAN	02/11

Stanley Consultants INC.
1661 East Camelback Road, Suite 400
Phoenix, Arizona 85016
Phone: (602) 333-2200

ARIZONA DEPARTMENT OF TRANSPORTATION
INTERMODAL TRANSPORTATION DIVISION
ROADWAY DESIGN SERVICES

PROFILE
EB STA 1842+00 TO STA 1870+00

Initial
DCR
Review
NOT FOR CONSTRUCTION OR RECORDING

ROUTE	LOCATION
I-40	BELLEMONT TO WINONA

DWG NO. C-43

TRACS NO. H7586 01L | 040-C(BBR) | ___ OF ___

NO.	DESCRIPTION OF REVISION	MADE BY	DATE
1			
2			

1/31/2011 gt\21580\11-cadd\03-Civ\h7586v0166.dgn

F.H.W.A. REGION	STATE	PROJECT NO.	SHEET NO.	TOTAL SHEETS	AS BUILT
9	ARIZ.	040-C(BBR)			
		040 CN 183			

WB6 PI 1876+30.39
Δ= 14°45'14"Lt
D= 0°59'51"
R=5743.58'
L=1478.99'
T=743.61'
Super =0.041'/ft

EB6 PI 1876+58.73
Δ= 14°45'14"Lt
D= 1°00'09"
R=5715.58'
L=1471.78'
T=739.99'
Super =0.042'/ft

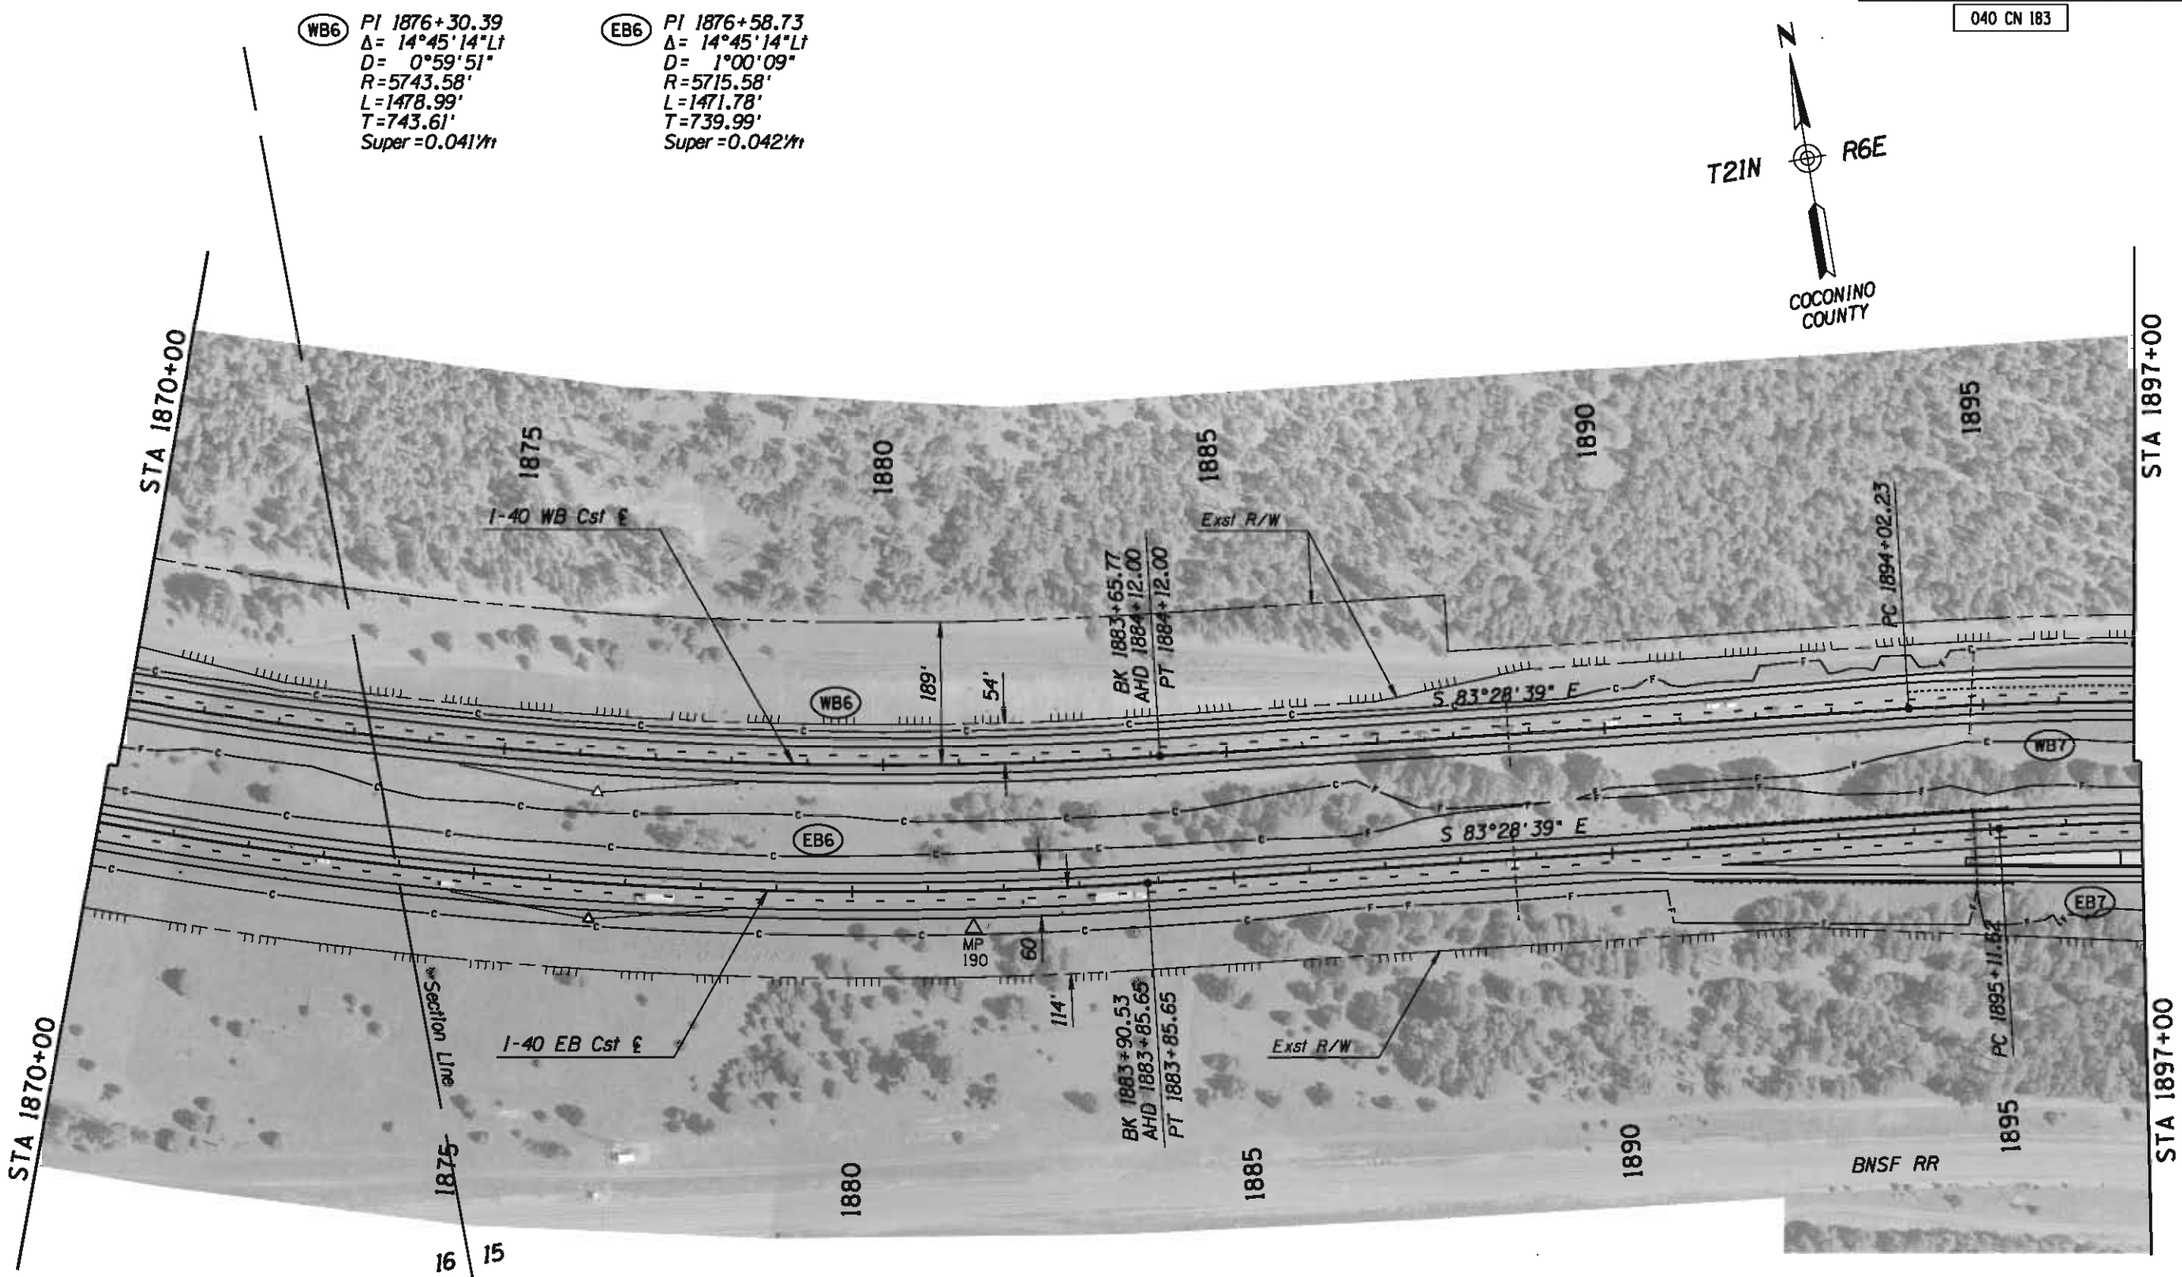

	NAME	DATE
DESIGN	ASF	02/11
DRAWN	CGS	02/11
CHECKED	JAN	02/11

Stanley Consultants inc.
1661 East Camelback Road, Suite 400
Phoenix, Arizona 85016
Phone: (602) 333-2200

ARIZONA DEPARTMENT OF TRANSPORTATION
INTERMODAL TRANSPORTATION DIVISION
ROADWAY DESIGN SERVICES

PLAN SHEET
STA 1870+00 TO STA 1897+00

Initial
DCR
Review
NOT FOR CONSTRUCTION OR RECORDING

ROUTE: I-40
LOCATION: BELLEMONT TO WINONA

DWG NO. C-44

TRACS NO. H7586 01L | 040-C(BBR) | ___ OF ___

NO.	DESCRIPTION OF REVISION	MADE BY	DATE
NO.1	DESCRIPTION OF REVISION	MADE BY	DATE
NO.2	DESCRIPTION OF REVISION	MADE BY	DATE

1/31/2011 q:\21580\11-cadd\03-Civ\h7586p017.dgn

F.H.W.A. REGION	STATE	PROJECT NO.	SHEET NO.	TOTAL SHEETS	AS BUILT
9	ARIZ.	040-C(BBR)			

040 CN 183

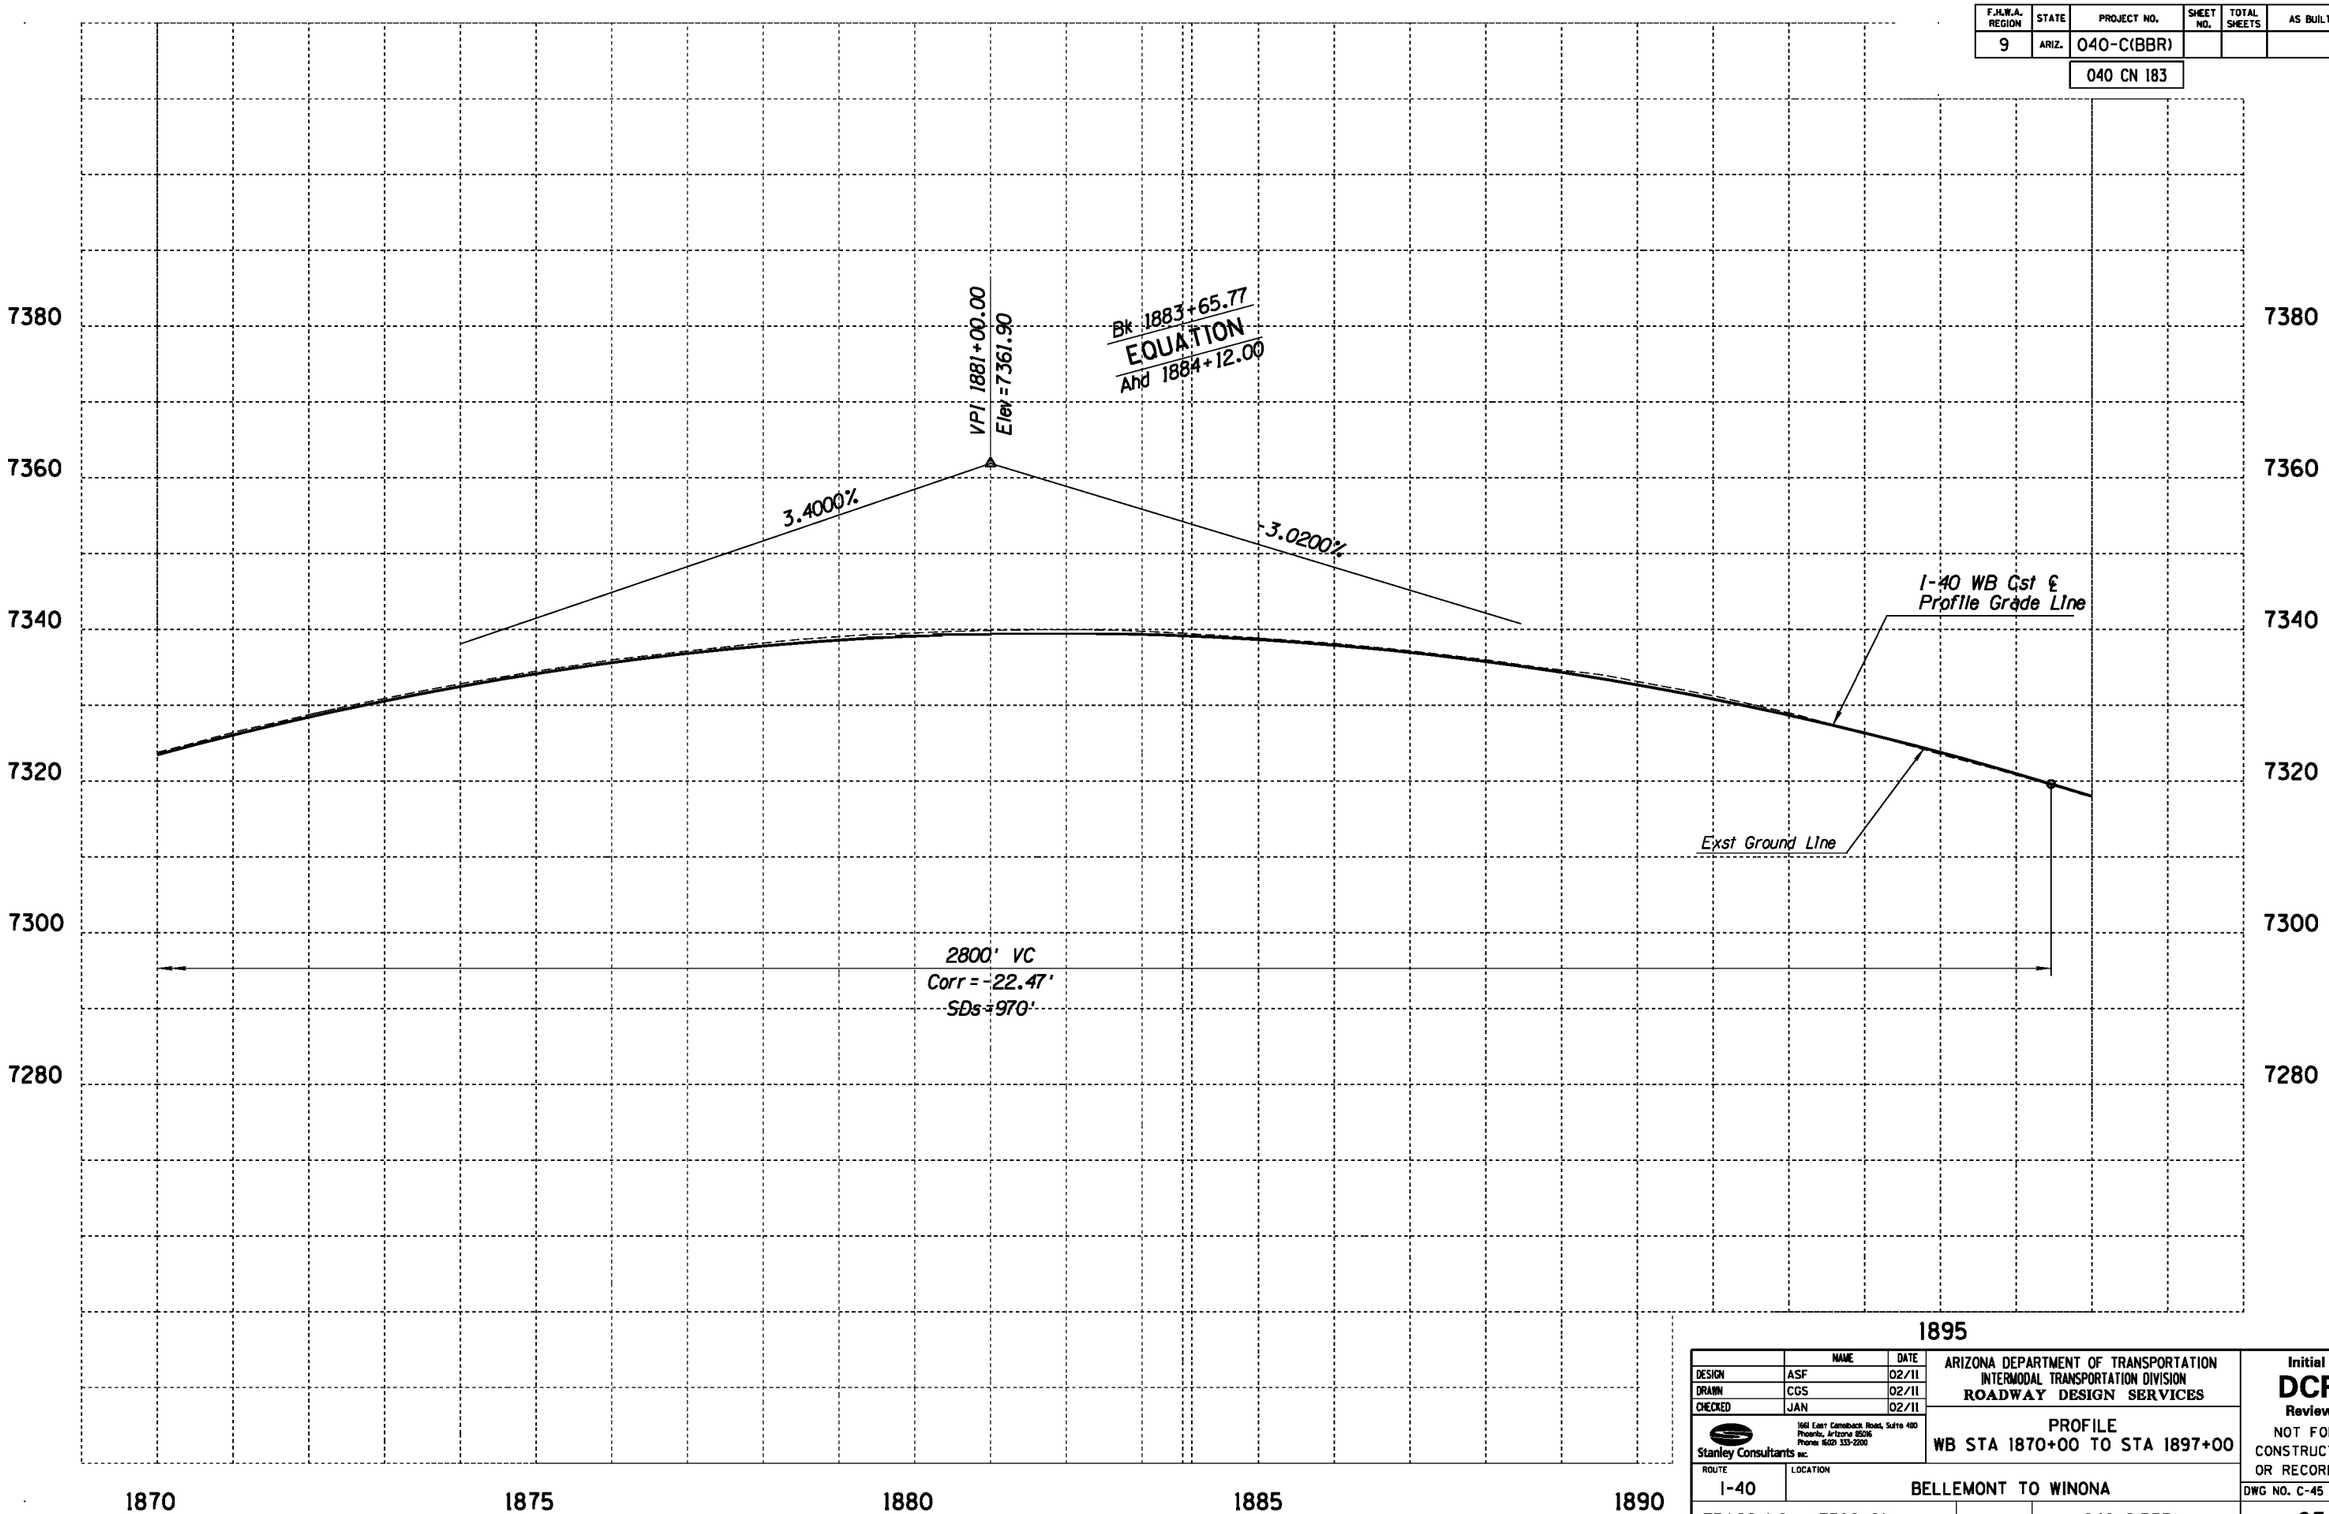

	NAME	DATE
DESIGN	ASF	02/11
DRAWN	CGS	02/11
CHECKED	JAN	02/11

Stanley Consultants inc.
1661 East Camelback Road, Suite 400
Phoenix, Arizona 85016
Phone (602) 333-2200

ARIZONA DEPARTMENT OF TRANSPORTATION
INTERMODAL TRANSPORTATION DIVISION
ROADWAY DESIGN SERVICES

PROFILE
WB STA 1870+00 TO STA 1897+00

ROUTE: I-40
LOCATION: BELLEMONT TO WINONA

TRACS NO. H7586 01L | 040-C(BBR)

Initial
DCR
Review
NOT FOR CONSTRUCTION OR RECORDING

DWG NO. C-45
___ OF ___

NO.	DESCRIPTION OF REVISION	MADE BY	DATE	NO.	DESCRIPTION OF REVISION	MADE BY	DATE

1/31/2011 q:\21580\11-cadd\03-Civ\h7586v017a.dgn

F.H.W.A. REGION	STATE	PROJECT NO.	SHEET NO.	TOTAL SHEETS	AS BUILT
9	ARIZ.	040-C(BBR)			
		040 CN 183			

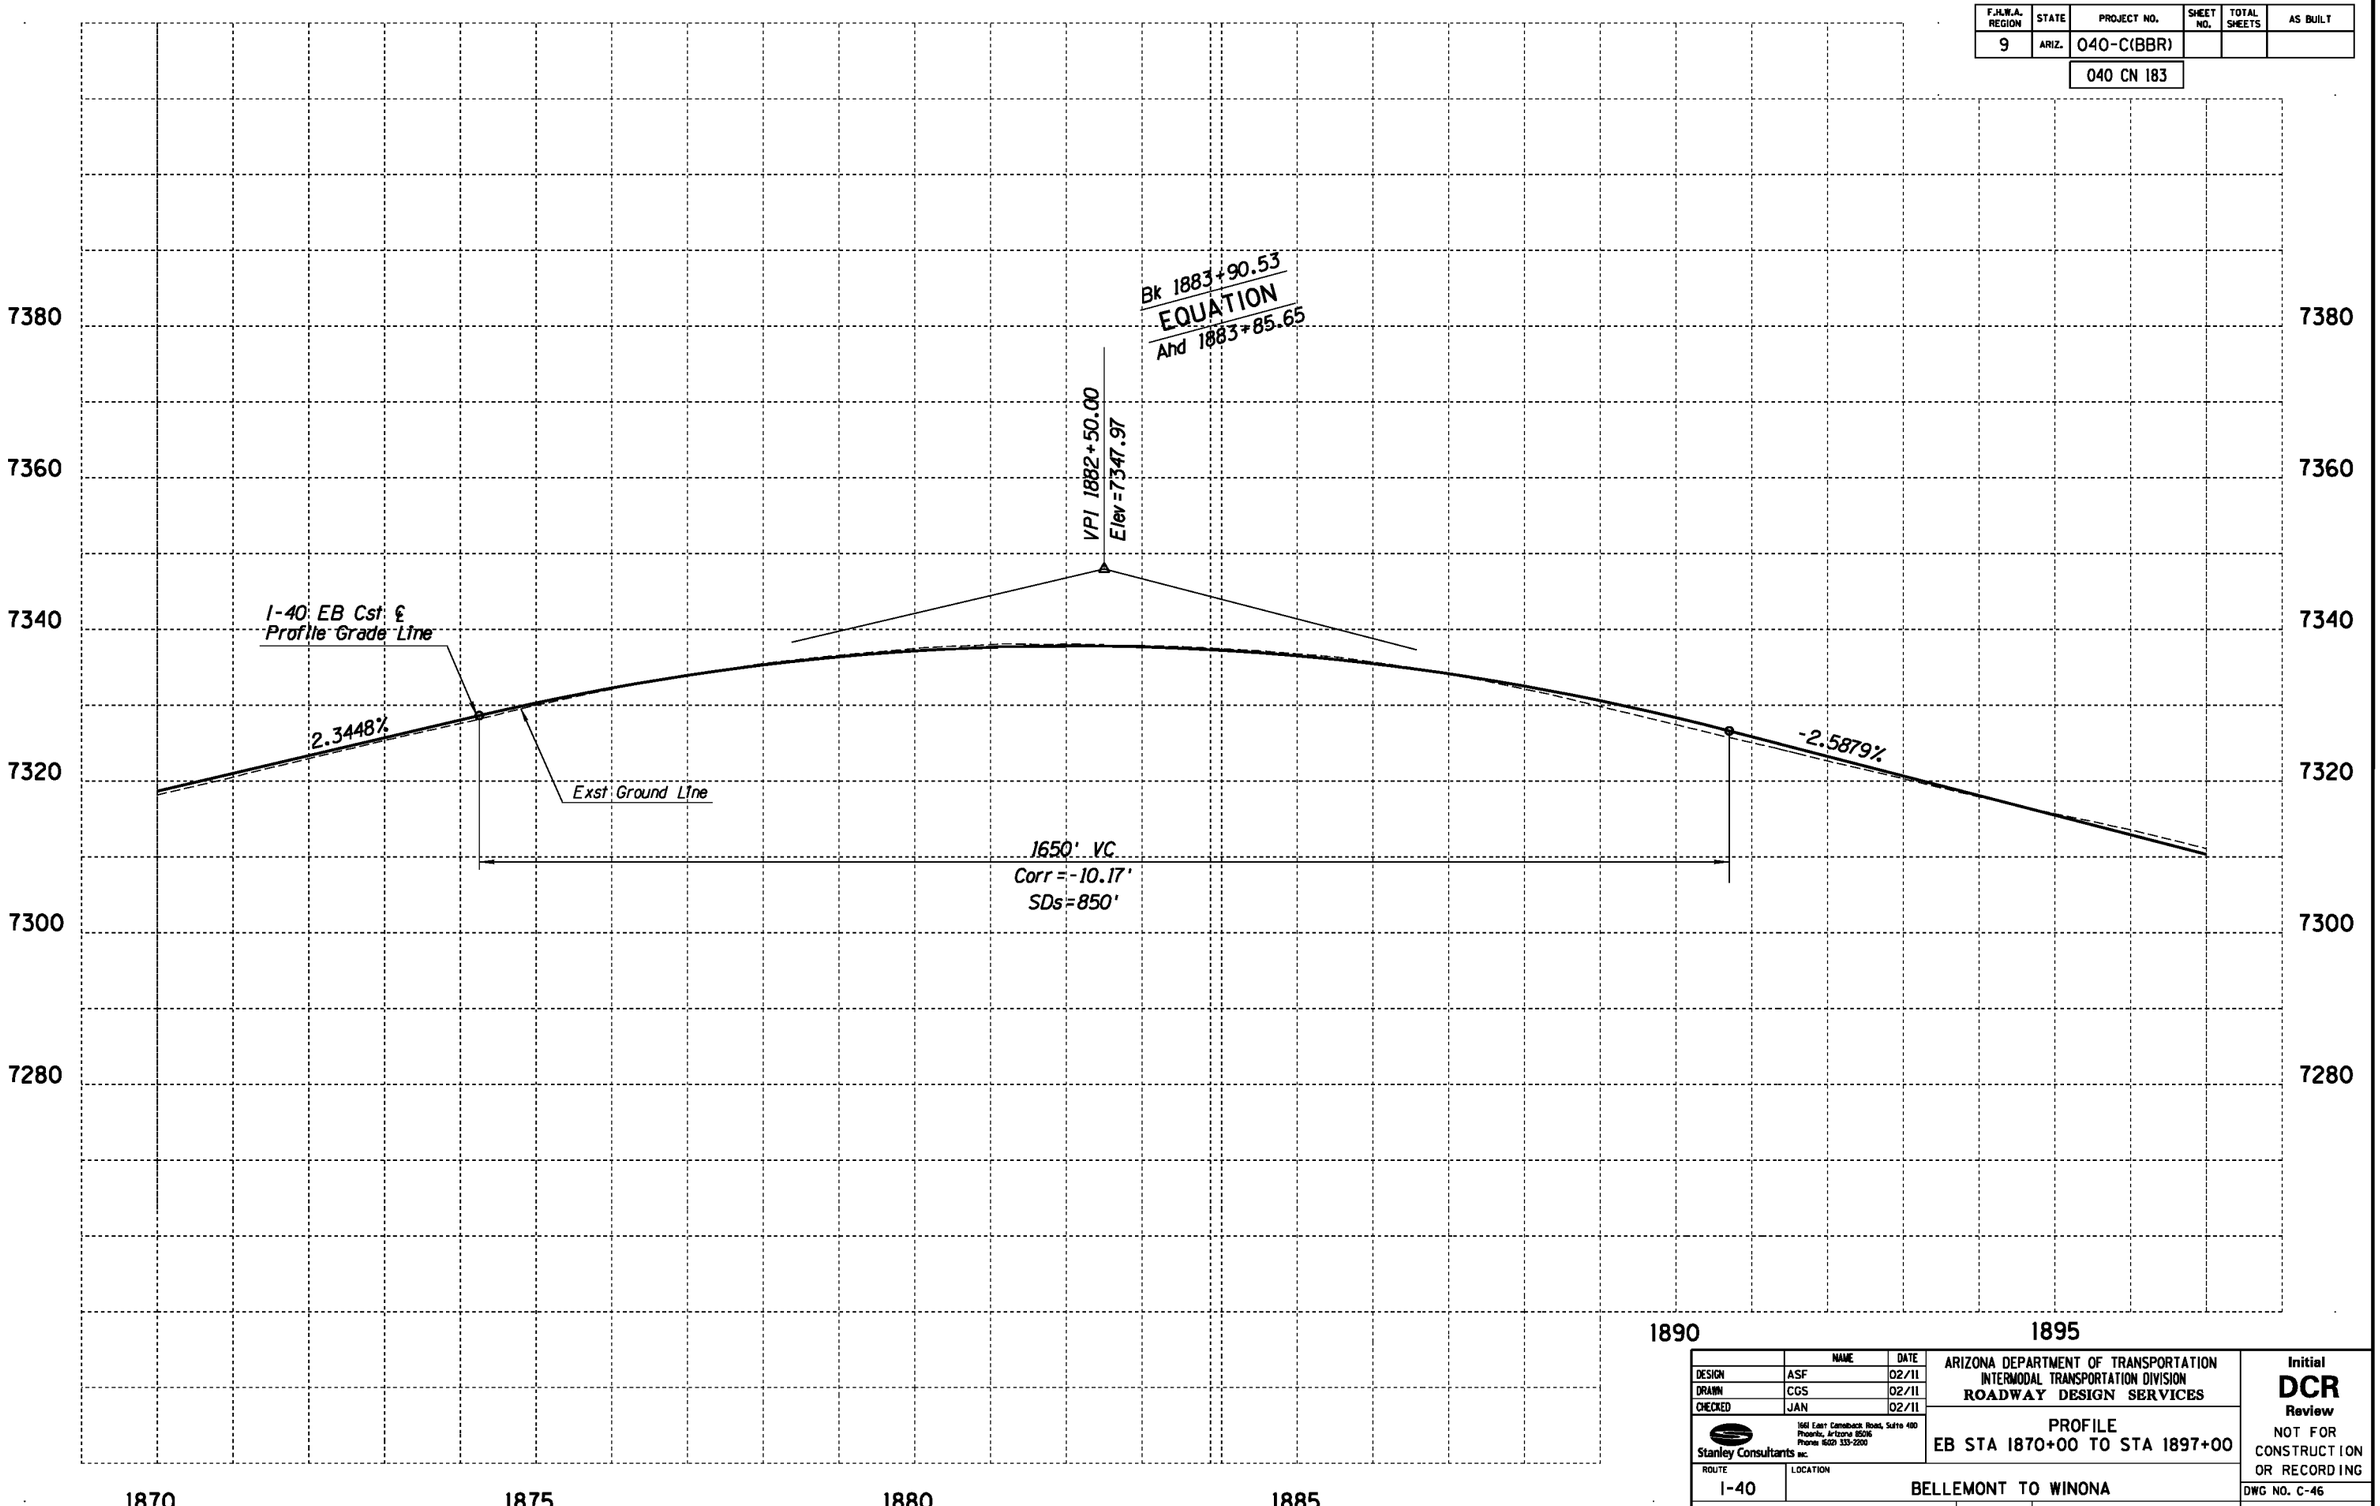

	NAME	DATE
DESIGN	ASF	02/11
DRAWN	CGS	02/11
CHECKED	JAN	02/11

Stanley Consultants INC.
1661 East Camelback Road, Suite 400
Phoenix, Arizona 85016
Phone (602) 333-2200

ARIZONA DEPARTMENT OF TRANSPORTATION
INTERMODAL TRANSPORTATION DIVISION
ROADWAY DESIGN SERVICES

PROFILE
EB STA 1870+00 TO STA 1897+00

Initial
DCR
Review
NOT FOR CONSTRUCTION OR RECORDING

ROUTE: I-40
LOCATION: BELLEMONT TO WINONA

DWG NO. C-46

TRACS NO. H7586 01L | 040-C(BBR) | ___ OF ___

NO.	DESCRIPTION OF REVISION	MADE BY	DATE

1/31/2011 q:\21580\11-cadd\03-Civ\h7586v017b.dgn

F.H.W.A. REGION	STATE	PROJECT NO.	SHEET NO.	TOTAL SHEETS	AS BUILT
9	ARIZ.	040-C(BBR)			
		040 CN 183			

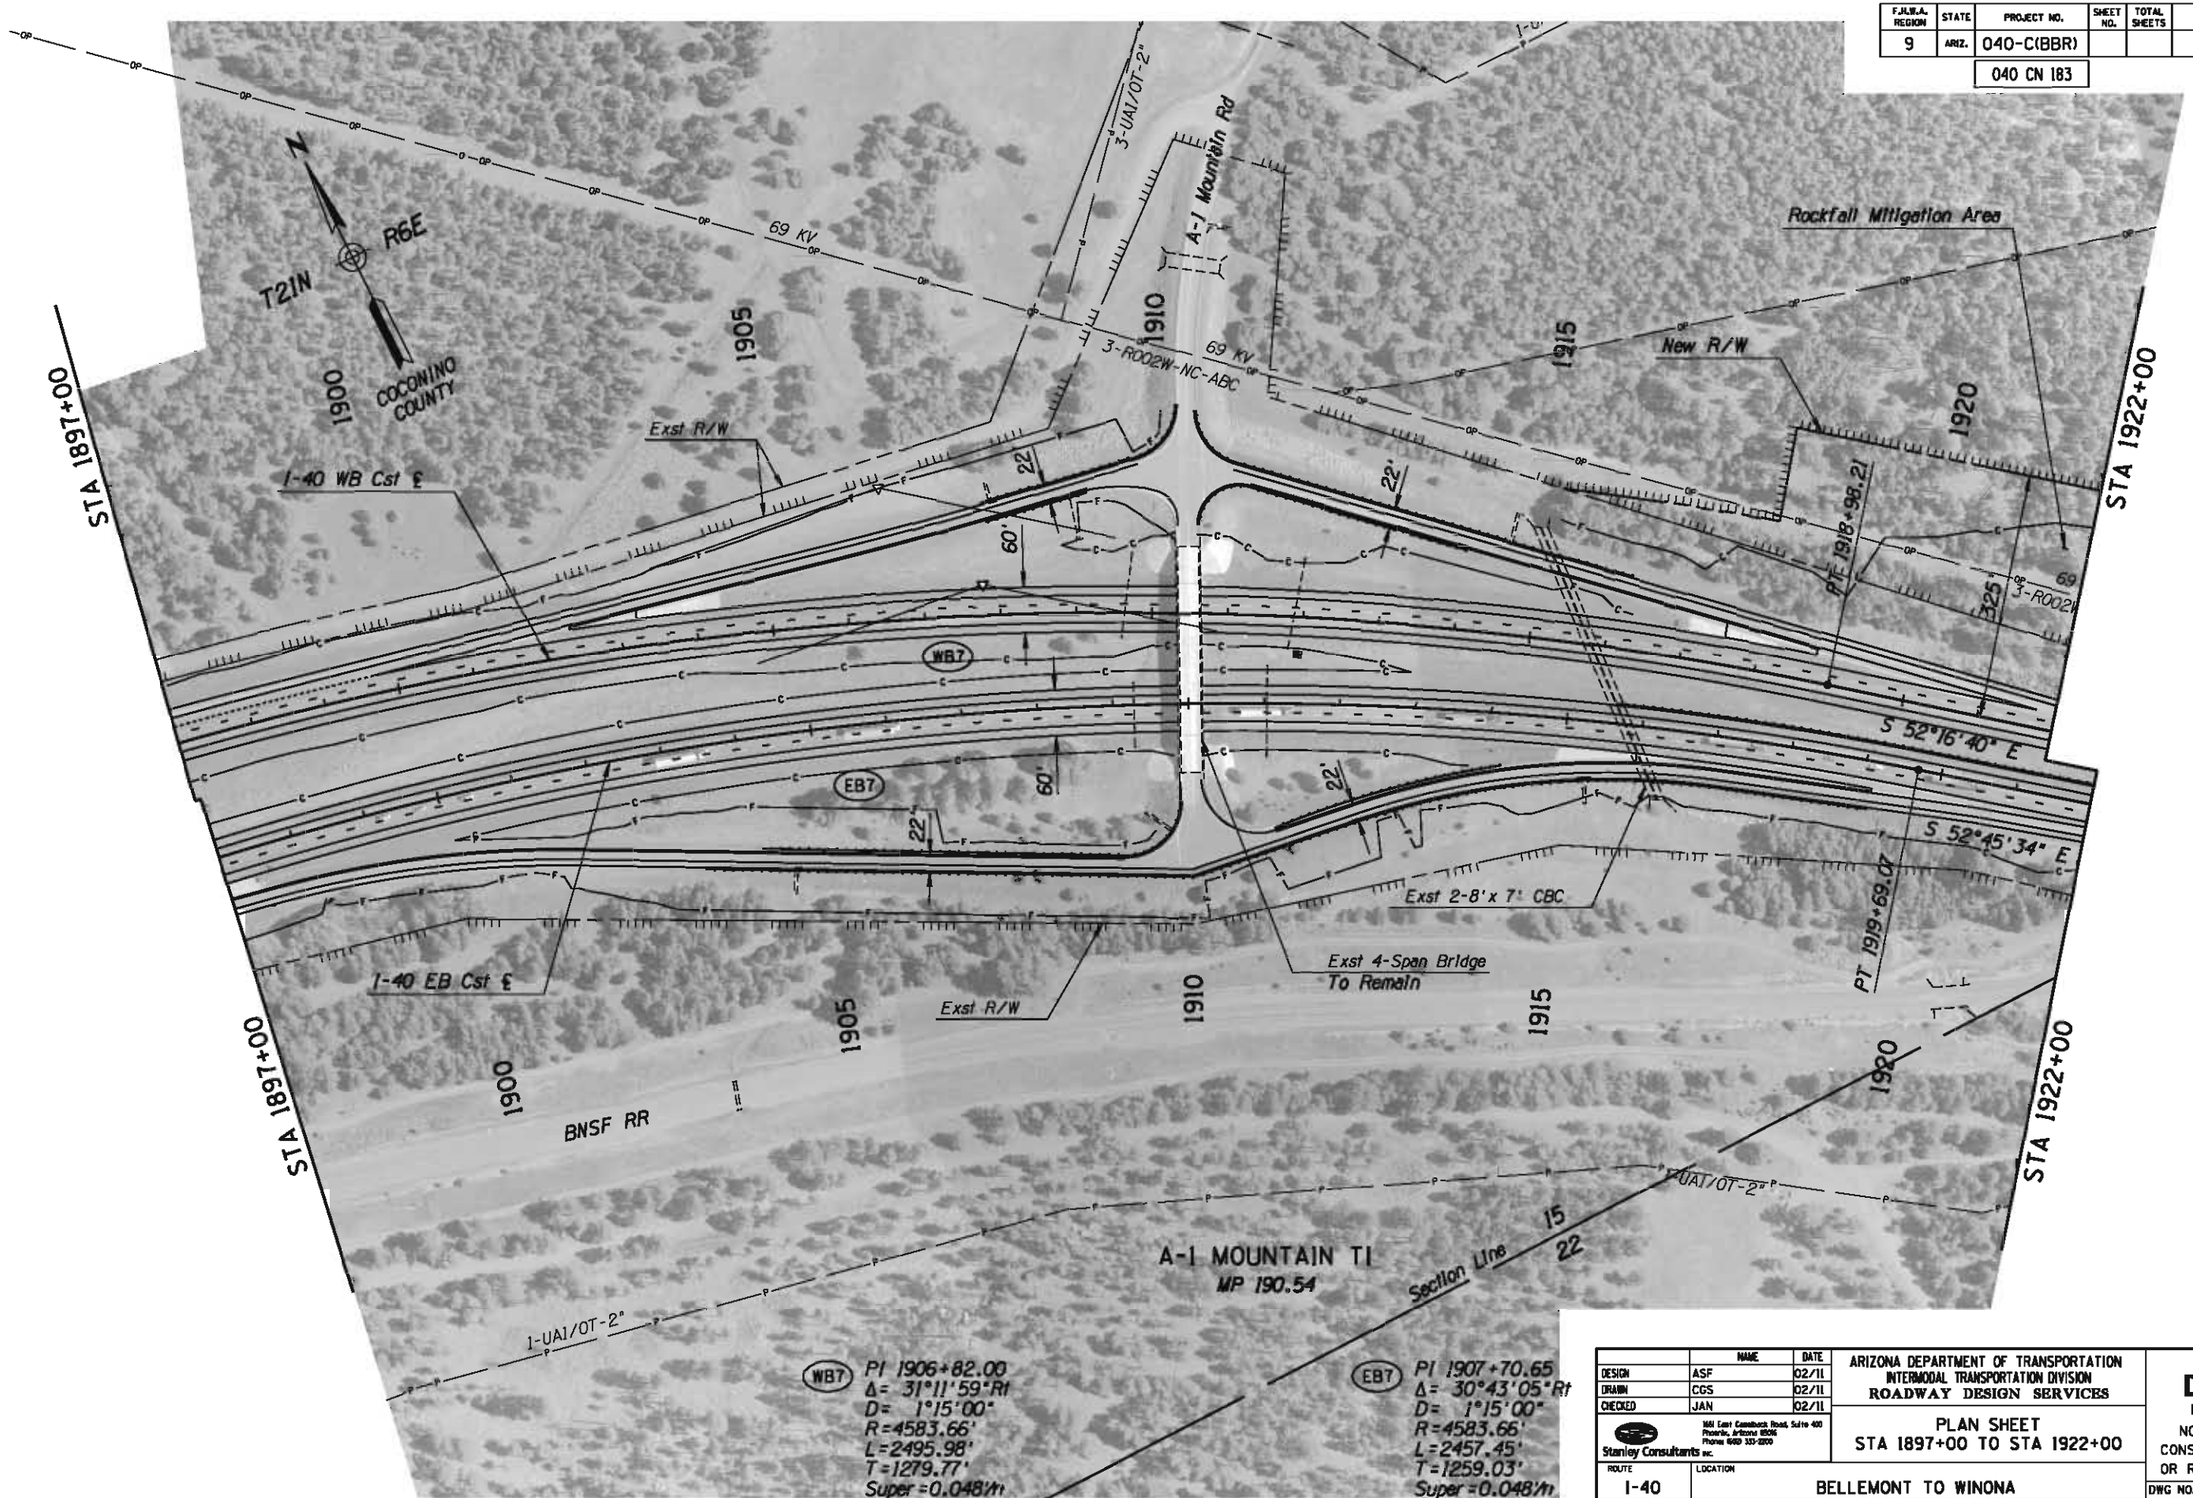

	NAME	DATE
DESIGN	ASF	02/11
DRAWN	CGS	02/11
CHECKED	JAN	02/11

Stanley Consultants inc.
1661 East Camelback Road, Suite 400
Phoenix, Arizona 85016
Phone (602) 333-2200

ARIZONA DEPARTMENT OF TRANSPORTATION
INTERMODAL TRANSPORTATION DIVISION
ROADWAY DESIGN SERVICES

PLAN SHEET
STA 1897+00 TO STA 1922+00

Initial
DCR
Review
NOT FOR CONSTRUCTION OR RECORDING

ROUTE: I-40
LOCATION: BELLEMONT TO WINONA

TRACS NO. H7586 01L | 040-C(BBR)

DWG NO. C-47

___ OF ___

NO.	DESCRIPTION OF REVISION	DATE	MADE BY

1/31/2011 q:\21580\11-cadd\03-Civ\h7586p018.dgn

F.H.W.A. REGION	STATE	PROJECT NO.	SHEET NO.	TOTAL SHEETS	AS BUILT
9	ARIZ.	040-C(BBR)			

040 CN 183

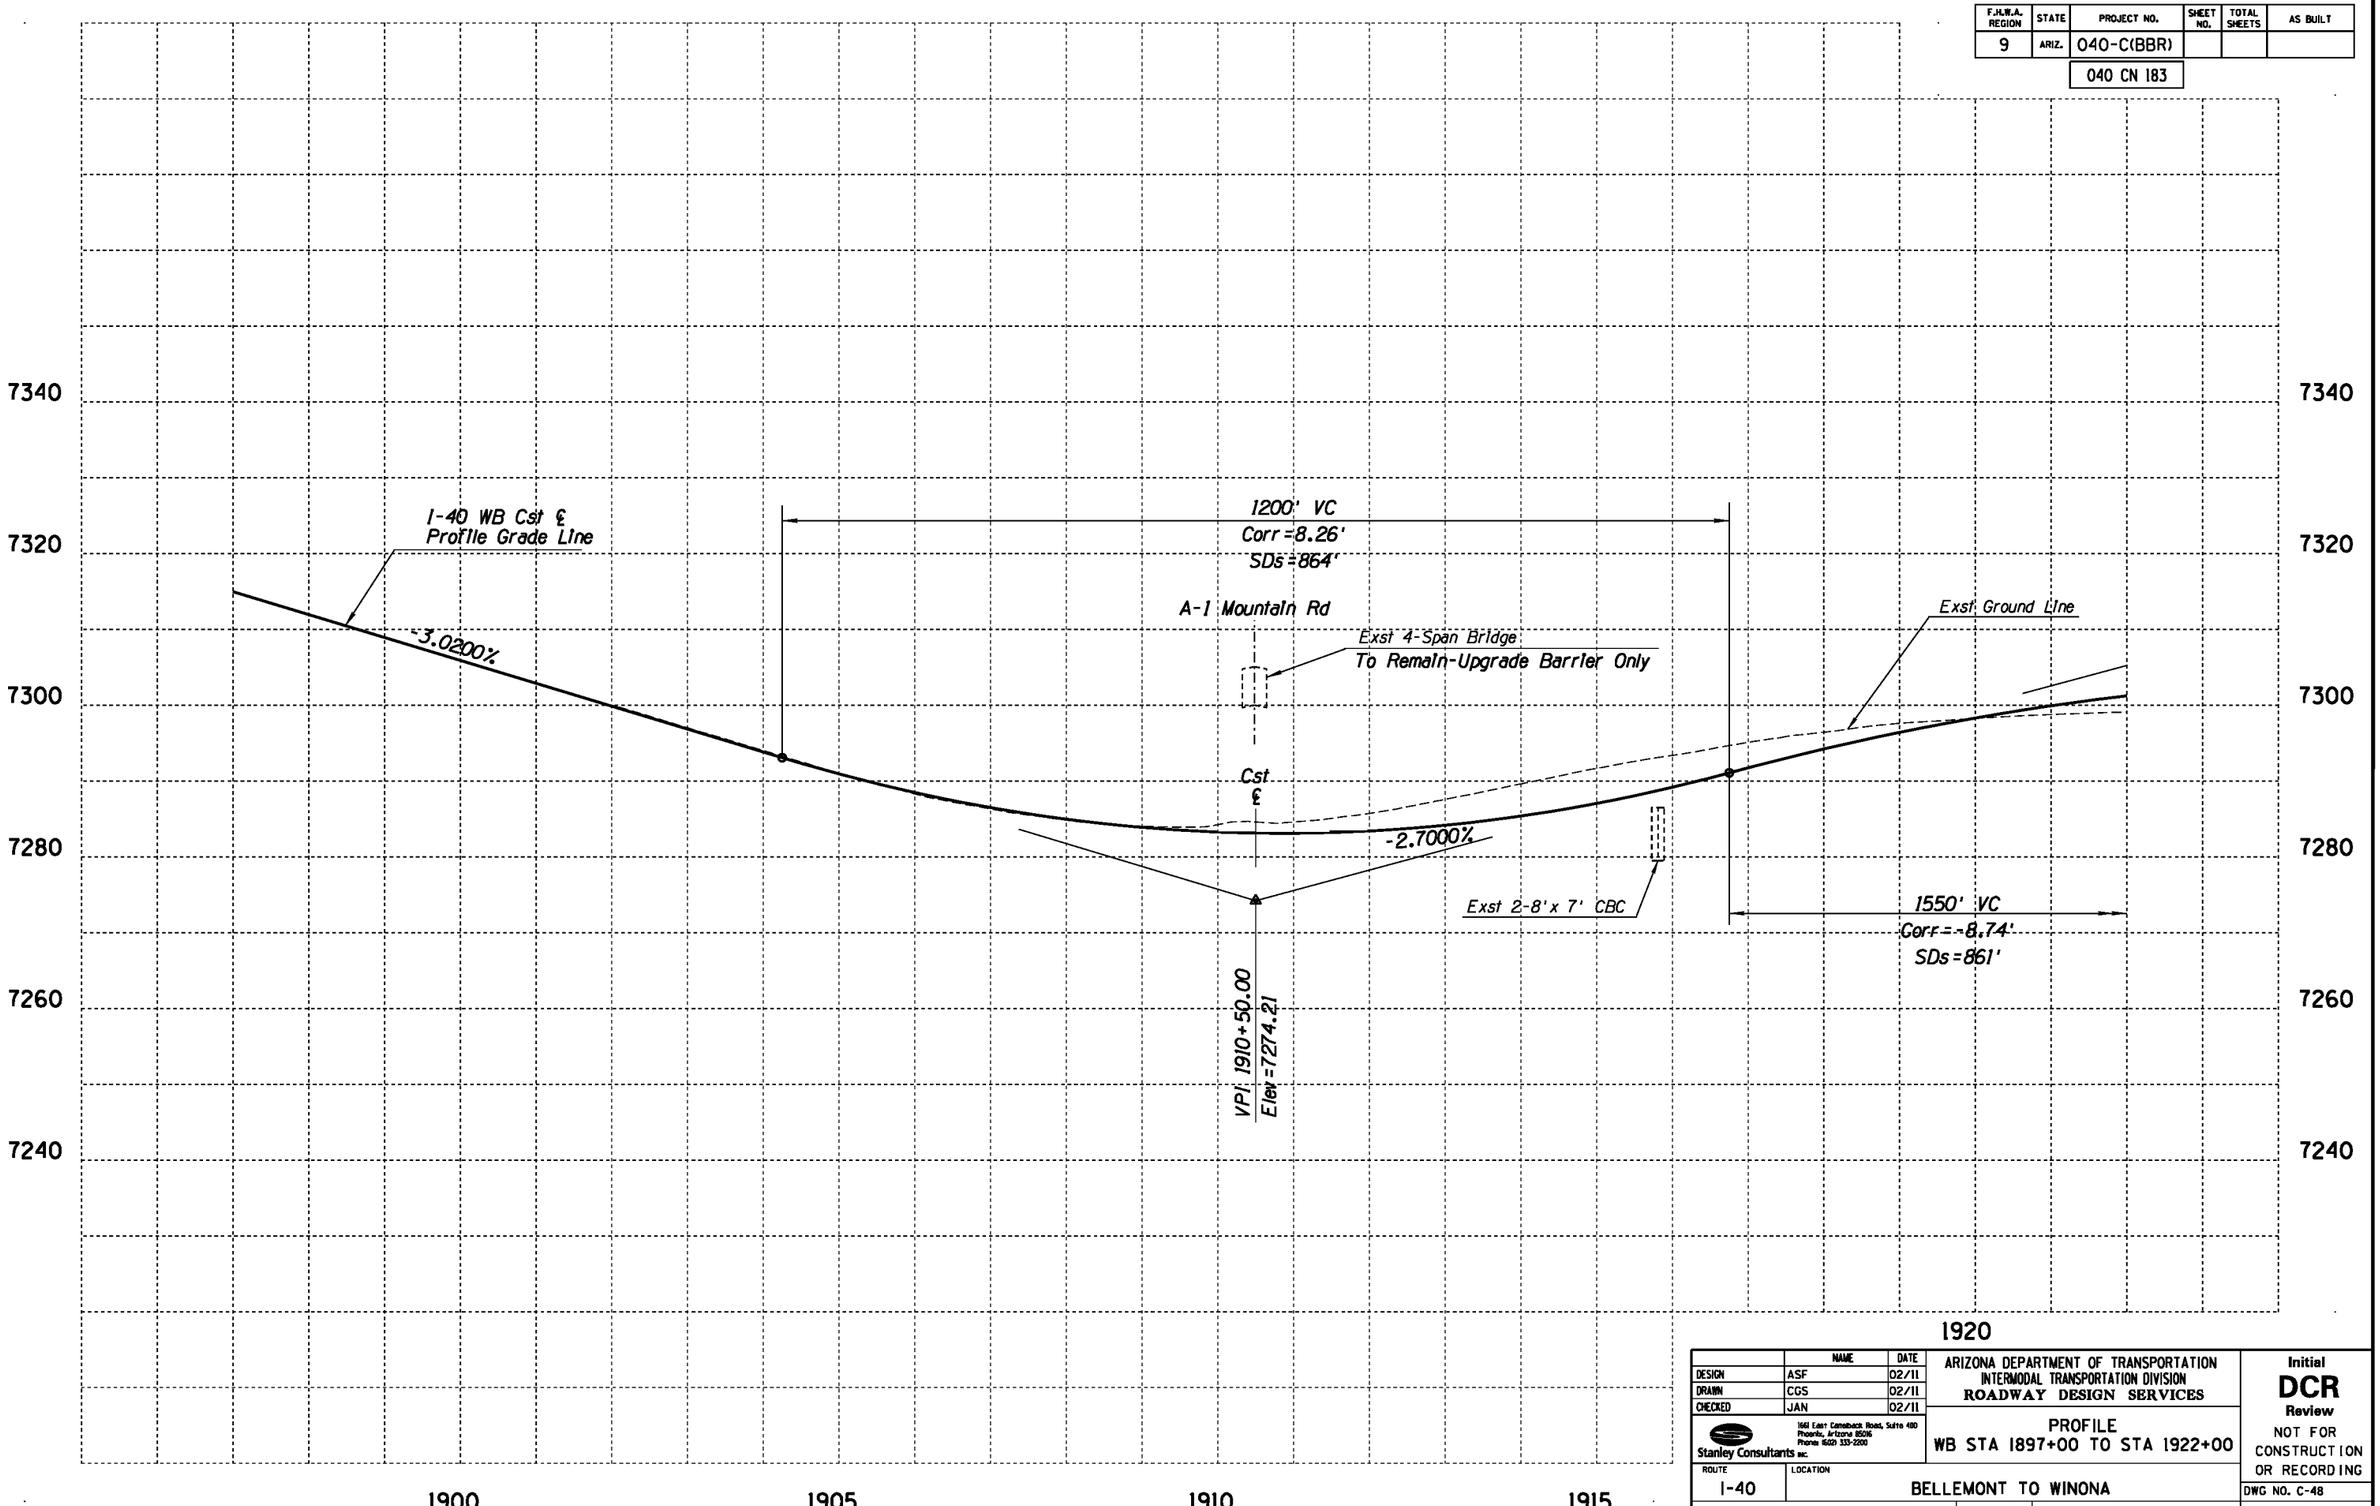

	NAME	DATE
DESIGN	ASF	02/11
DRAWN	CGS	02/11
CHECKED	JAN	02/11

Stanley Consultants inc.
1661 East Camelback Road, Suite 400
Phoenix, Arizona 85016
Phone (602) 333-2200

ARIZONA DEPARTMENT OF TRANSPORTATION
INTERMODAL TRANSPORTATION DIVISION
ROADWAY DESIGN SERVICES

PROFILE
WB STA 1897+00 TO STA 1922+00

Initial
DCR
Review
NOT FOR CONSTRUCTION OR RECORDING

ROUTE: I-40
LOCATION: BELLEMONT TO WINONA

DWG NO. C-48

TRACS NO. H7586 01L | 040-C(BBR) | ___ OF ___

NO.	DESCRIPTION OF REVISION	MADE BY	DATE
NO.1	DESCRIPTION OF REVISION	MADE BY	DATE
NO.2	DESCRIPTION OF REVISION	MADE BY	DATE

1/31/2011 q:\21580\11-cadd\03-Civ\h7586v018a.dgn

F.H.W.A. REGION	STATE	PROJECT NO.	SHEET NO.	TOTAL SHEETS	AS BUILT
9	ARIZ.	040-C(BBR)			
		040 CN 183			

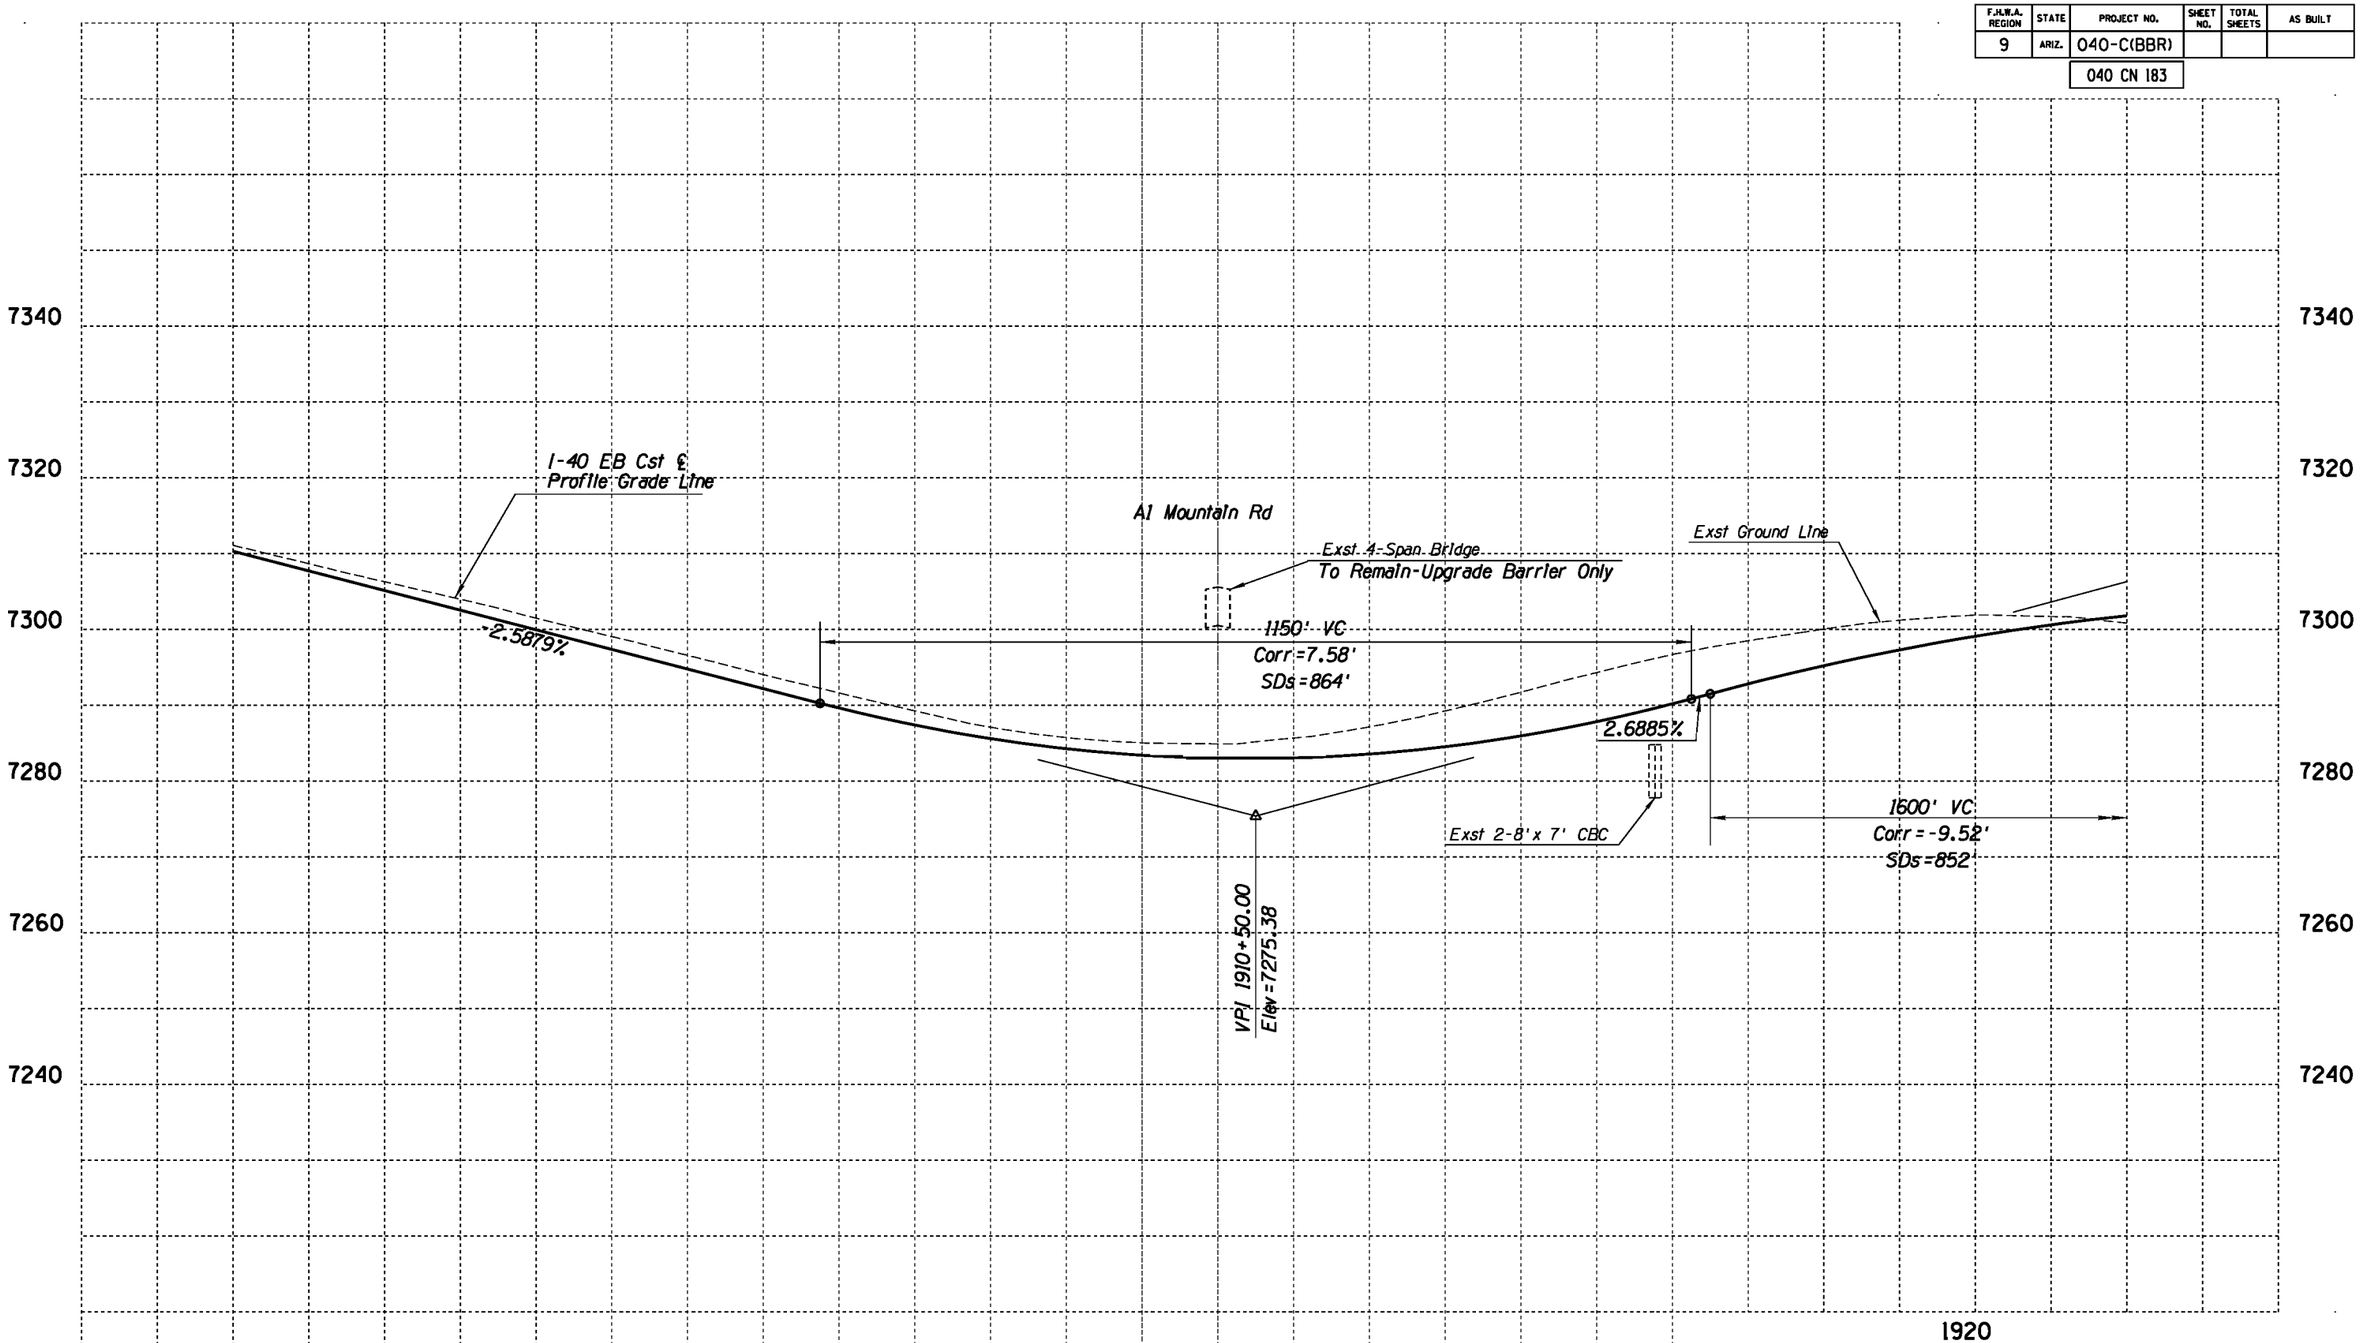

	NAME	DATE
DESIGN	ASF	02/11
DRAWN	CGS	02/11
CHECKED	JAN	02/11

Stanley Consultants INC.
1661 East Camelback Road, Suite 400
Phoenix, Arizona 85016
Phone: (602) 333-2200

ARIZONA DEPARTMENT OF TRANSPORTATION
INTERMODAL TRANSPORTATION DIVISION
ROADWAY DESIGN SERVICES

PROFILE
EB STA 1897+00 TO STA 1922+00

Initial
DCR
Review
NOT FOR CONSTRUCTION OR RECORDING

ROUTE: I-40
LOCATION: BELLEMONT TO WINONA

TRACS NO. H7586 01L | 040-C(BBR)

DWG NO. C-49

___ OF ___

NO.	DESCRIPTION OF REVISION	MADE BY	DATE

1/31/2011 g:\21580\11-cadd\03-Civ\h7586v018b.dgn

F.H.W.A. REGION	STATE	PROJECT NO.	SHEET NO.	TOTAL SHEETS	AS BUILT
9	ARIZ.	040-C(BBR)			
		040 CN 183			

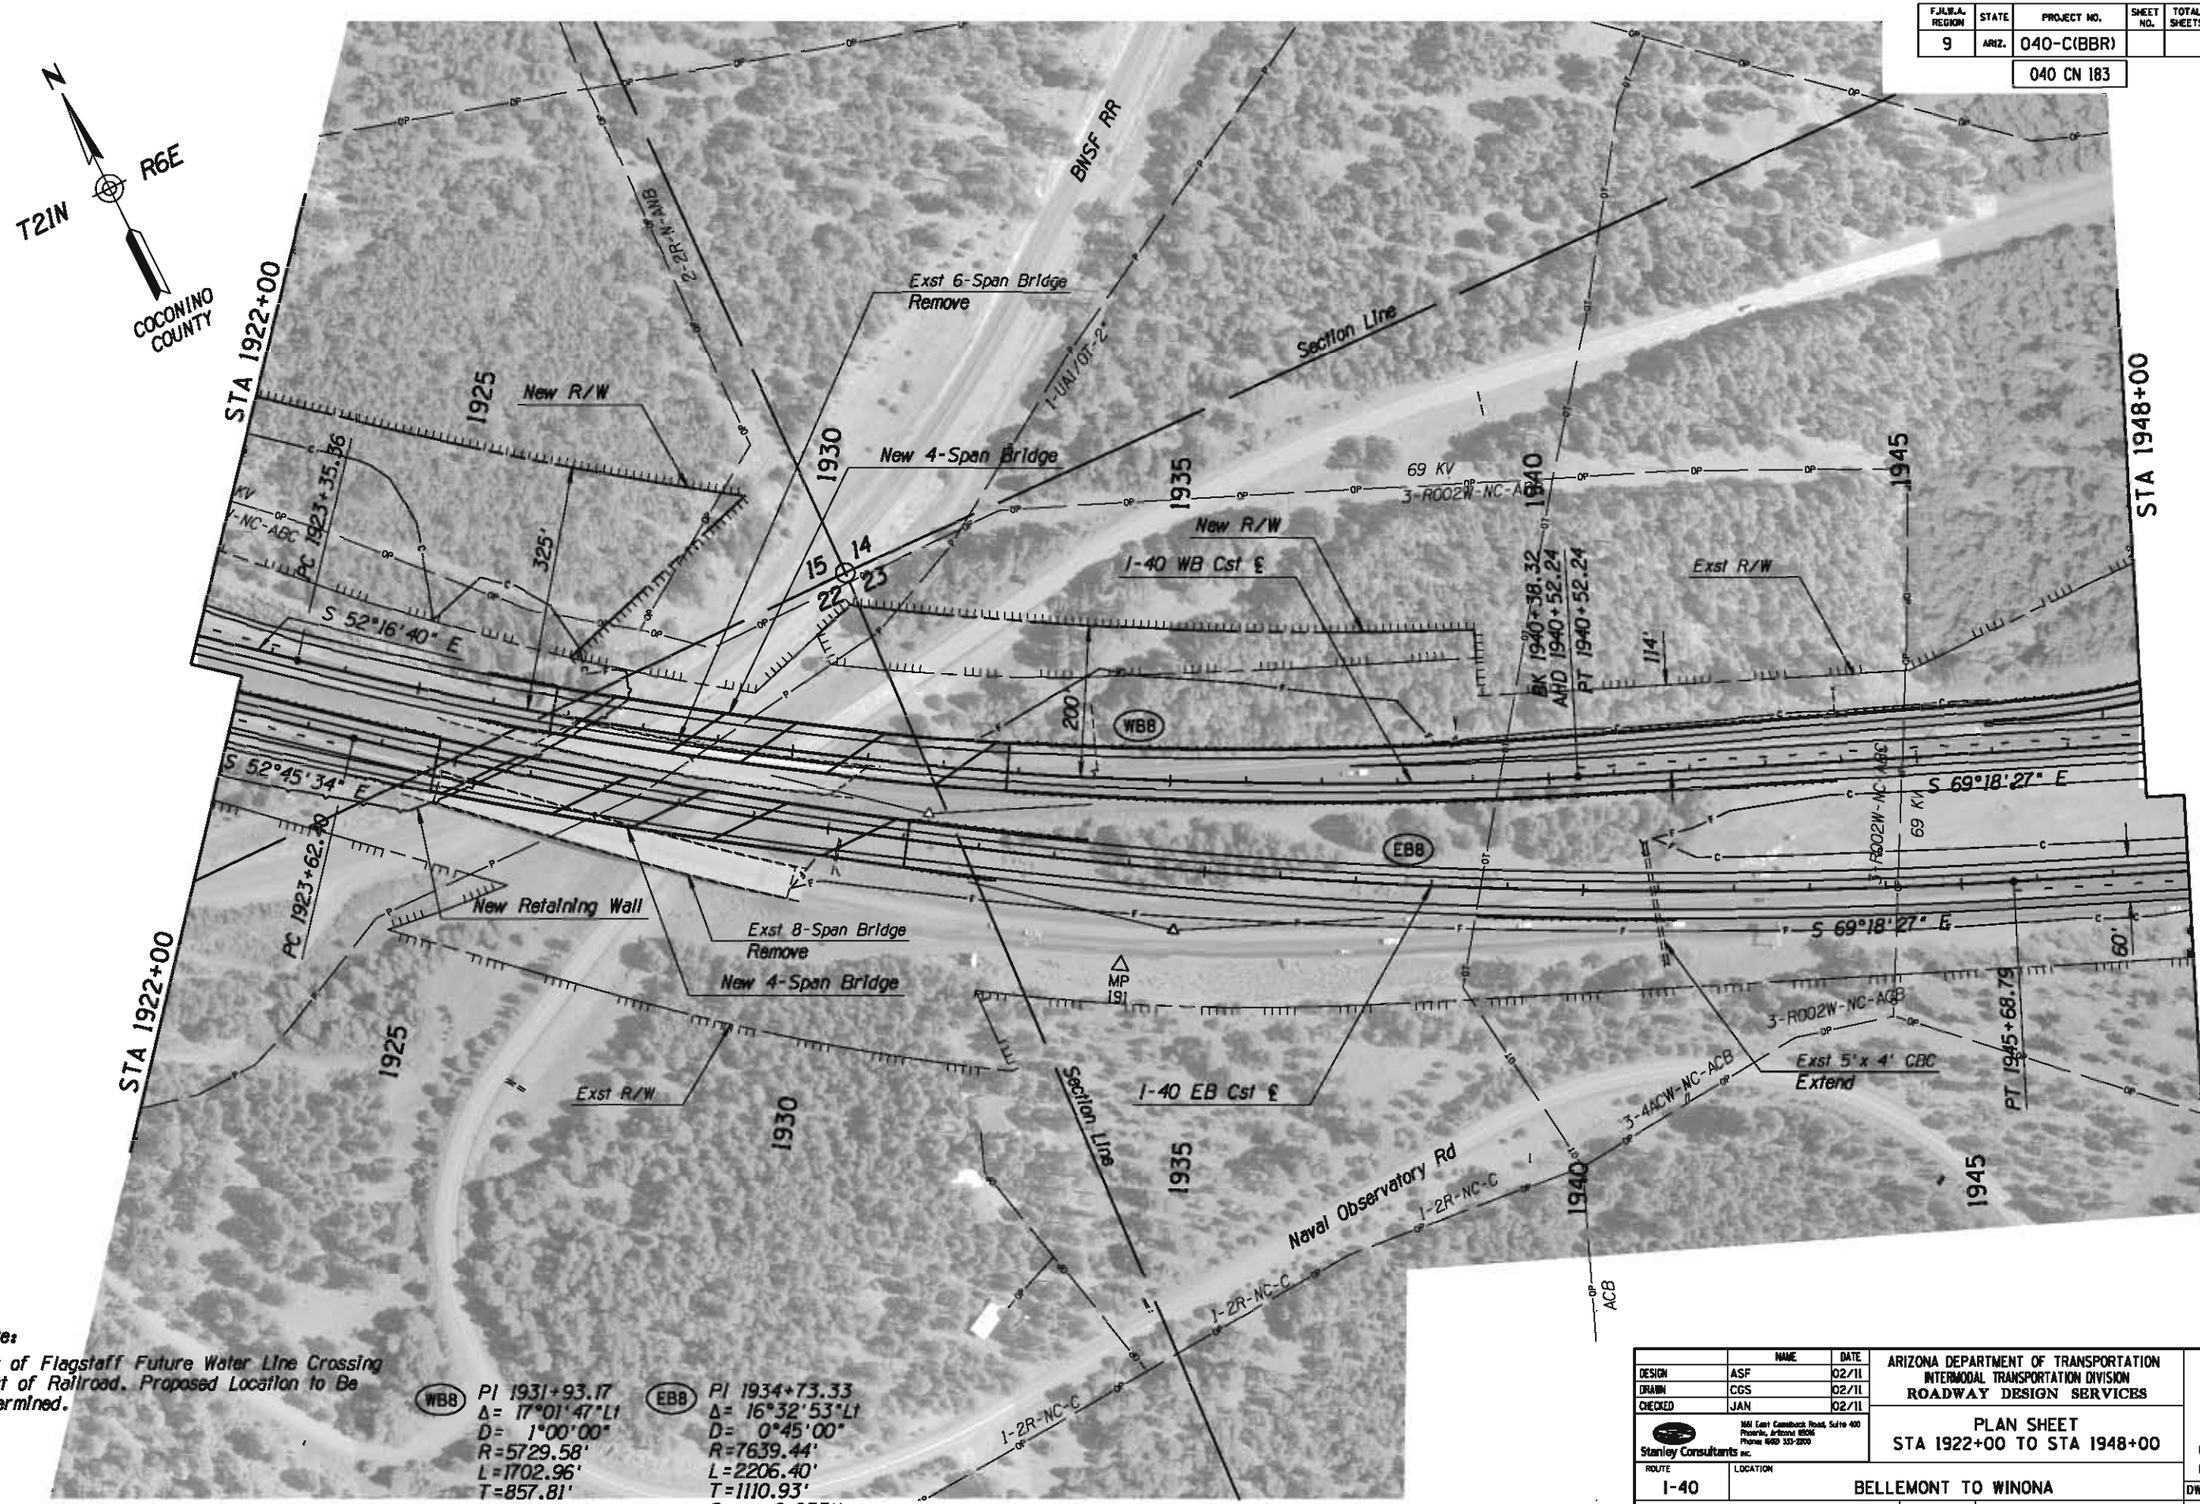

Note:
City of Flagstaff Future Water Line Crossing East of Railroad. Proposed Location to Be Determined.

WBB
PI 1931+93.17
Δ= 17°01'47"Lt
D= 1°00'00"
R=5729.58'
L=1702.96'
T=857.81'
Super =0.042'/ft

EBB
PI 1934+73.33
Δ= 16°32'53"Lt
D= 0°45'00"
R=7639.44'
L=2206.40'
T=1110.93'
Super =0.033'/ft

	NAME	DATE
DESIGN	ASF	02/11
DRAWN	CGS	02/11
CHECKED	JAN	02/11

Stanley Consultants inc.
1661 East Camelback Road, Suite 400
Phoenix, Arizona 85016
Phone (602) 333-2200

ARIZONA DEPARTMENT OF TRANSPORTATION
INTERMODAL TRANSPORTATION DIVISION
ROADWAY DESIGN SERVICES

PLAN SHEET
STA 1922+00 TO STA 1948+00

ROUTE: I-40
LOCATION: BELLEMONT TO WINONA

TRACS NO. H7586 01L | 040-C(BBR)

Initial
DCR
Review
NOT FOR CONSTRUCTION OR RECORDING

DWG NO. C-50

___ OF ___

1/31/2011 q:\21580\11-cadd\03-Civ\h7586p019.dgn

NO. | DESCRIPTION OF REVISION | DATE | MADE BY

F.H.W.A. REGION	STATE	PROJECT NO.	SHEET NO.	TOTAL SHEETS	AS BUILT
9	ARIZ.	040-C(BBR)			
		040 CN 183			

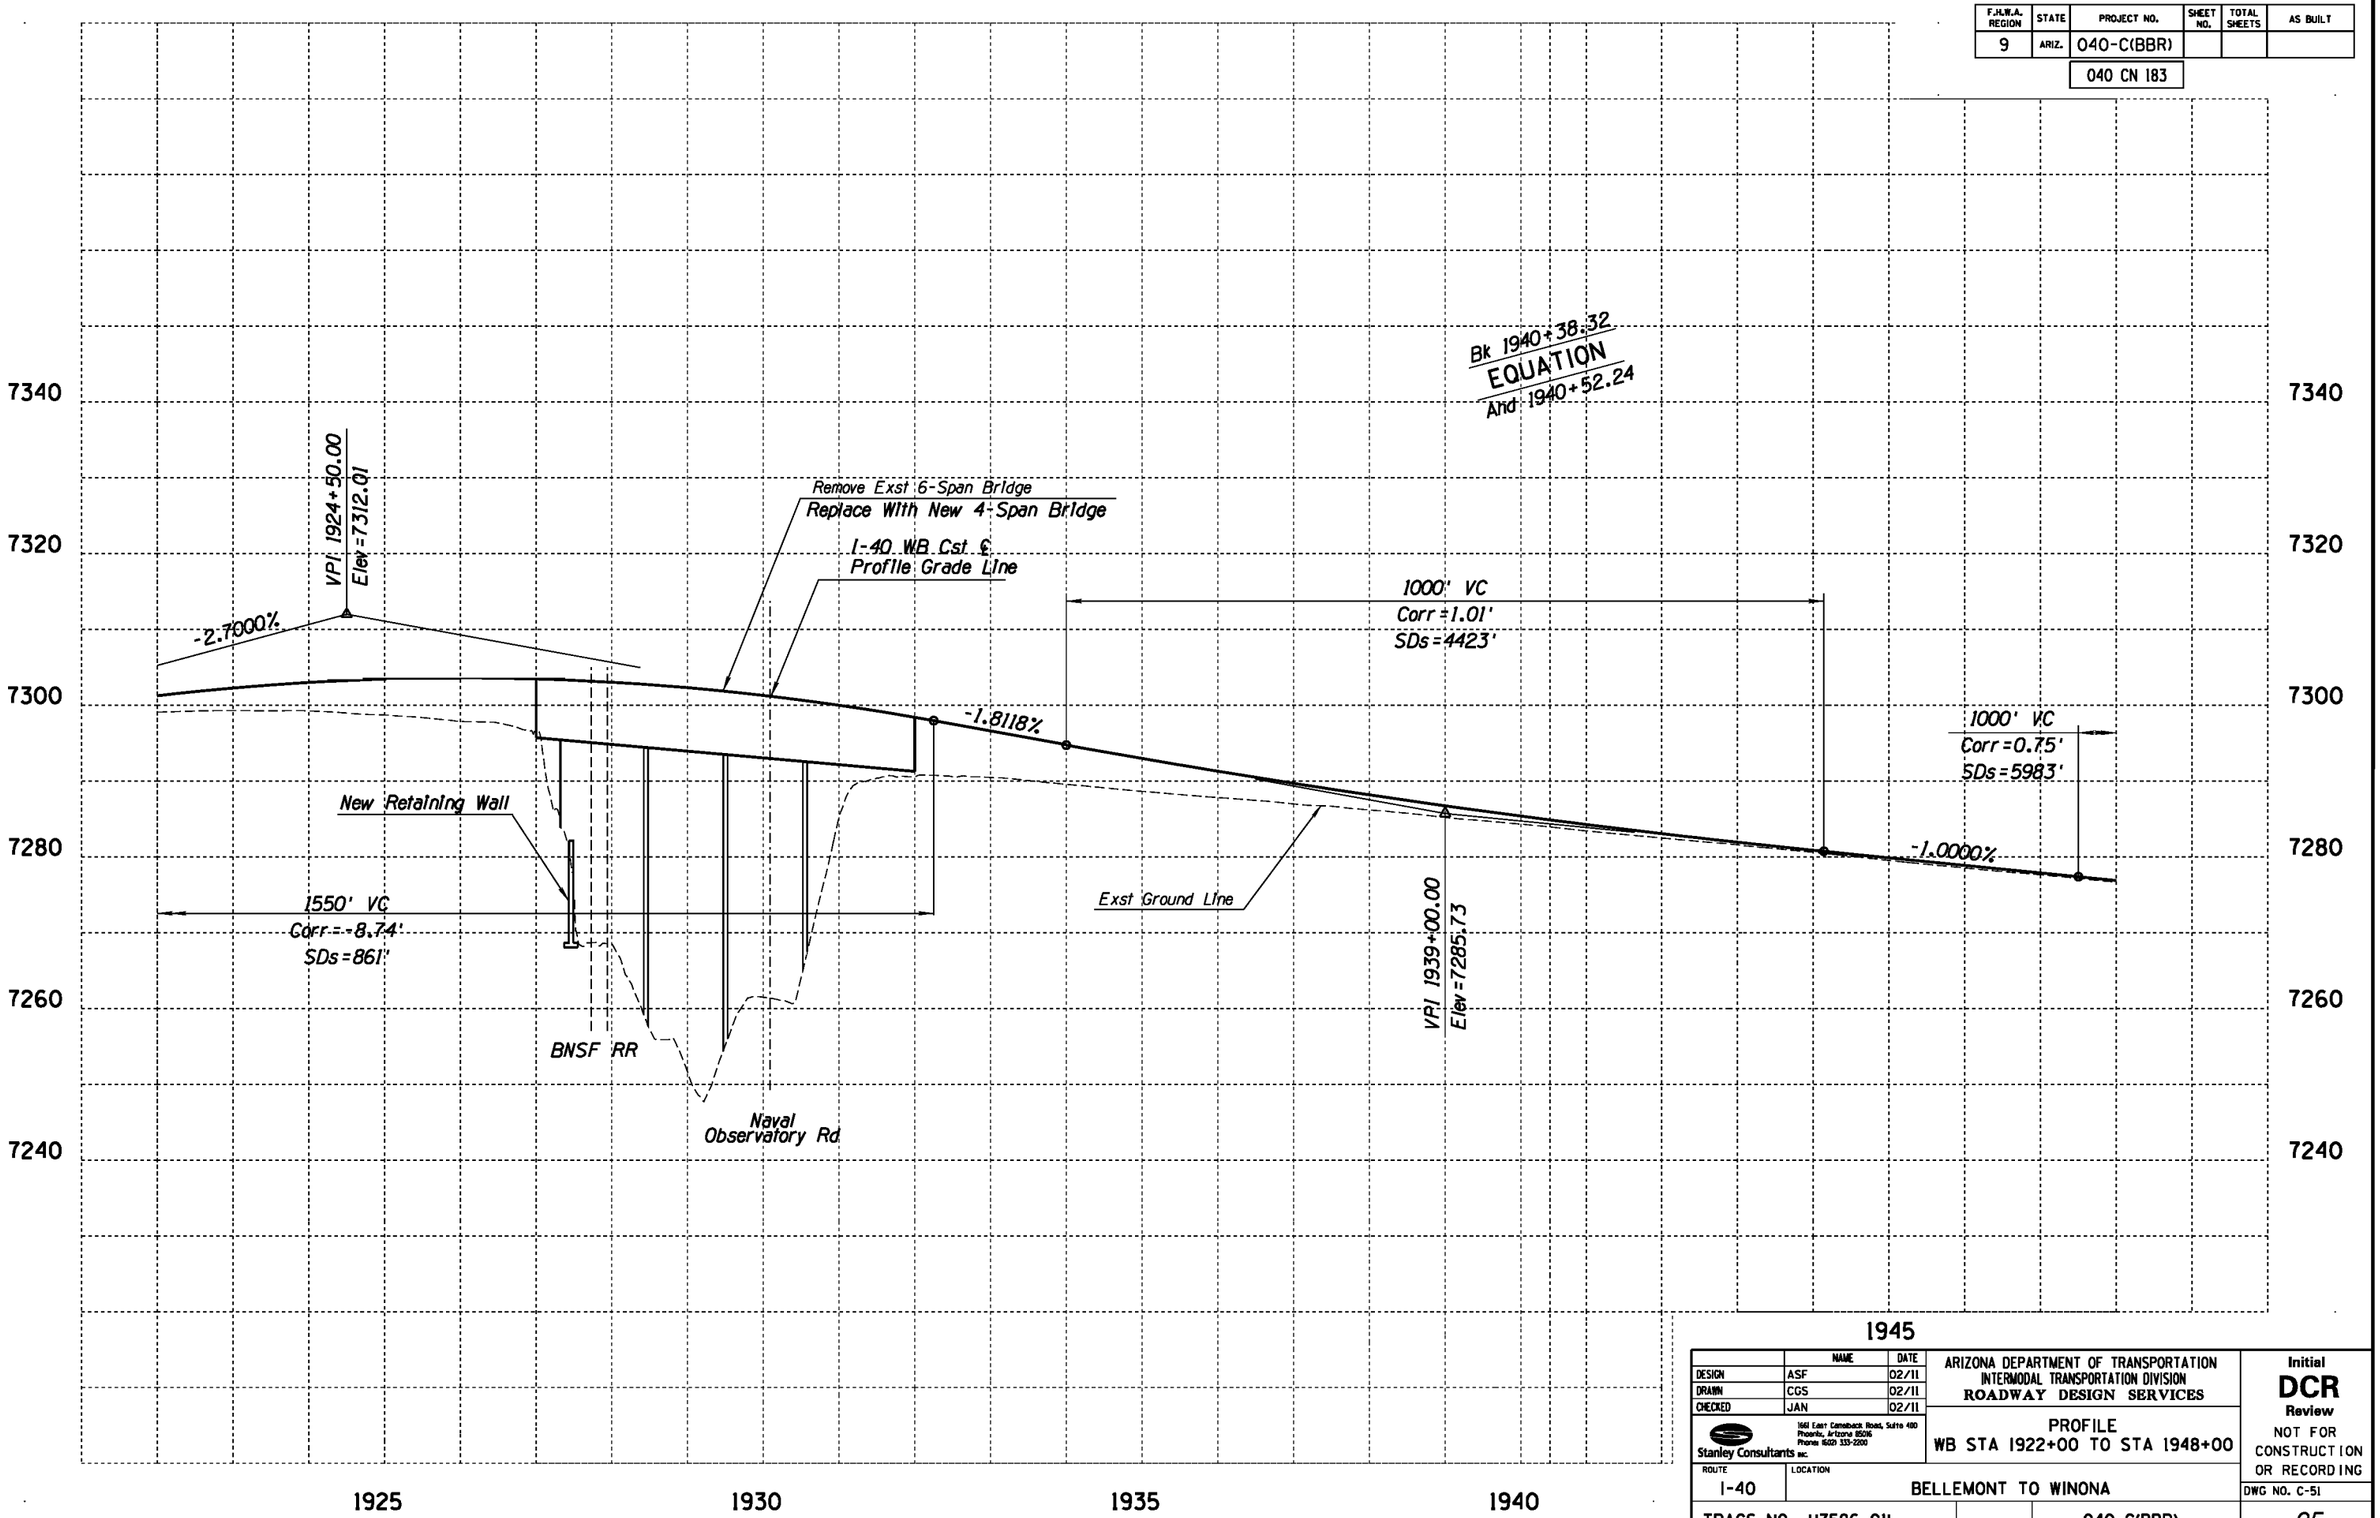

	NAME	DATE
DESIGN	ASF	02/11
DRAWN	CGS	02/11
CHECKED	JAN	02/11

Stanley Consultants INC.
1661 East Camelback Road, Suite 400
Phoenix, Arizona 85016
Phone: (602) 333-2200

ARIZONA DEPARTMENT OF TRANSPORTATION
INTERMODAL TRANSPORTATION DIVISION
ROADWAY DESIGN SERVICES

PROFILE
WB STA 1922+00 TO STA 1948+00

ROUTE: I-40
LOCATION: BELLEMONT TO WINONA

TRACS NO. H7586 01L
040-C(BBR)

Initial
DCR
Review
NOT FOR CONSTRUCTION OR RECORDING

DWG NO. C-51
___ OF ___

NO.	DESCRIPTION OF REVISION	MADE BY	DATE

1/31/2011 gt\21580\11-cadd\03-Civ\h7586v019a.dgn

F.H.W.A. REGION	STATE	PROJECT NO.	SHEET NO.	TOTAL SHEETS	AS BUILT
9	ARIZ.	040-C(BBR)			

040 CN 183

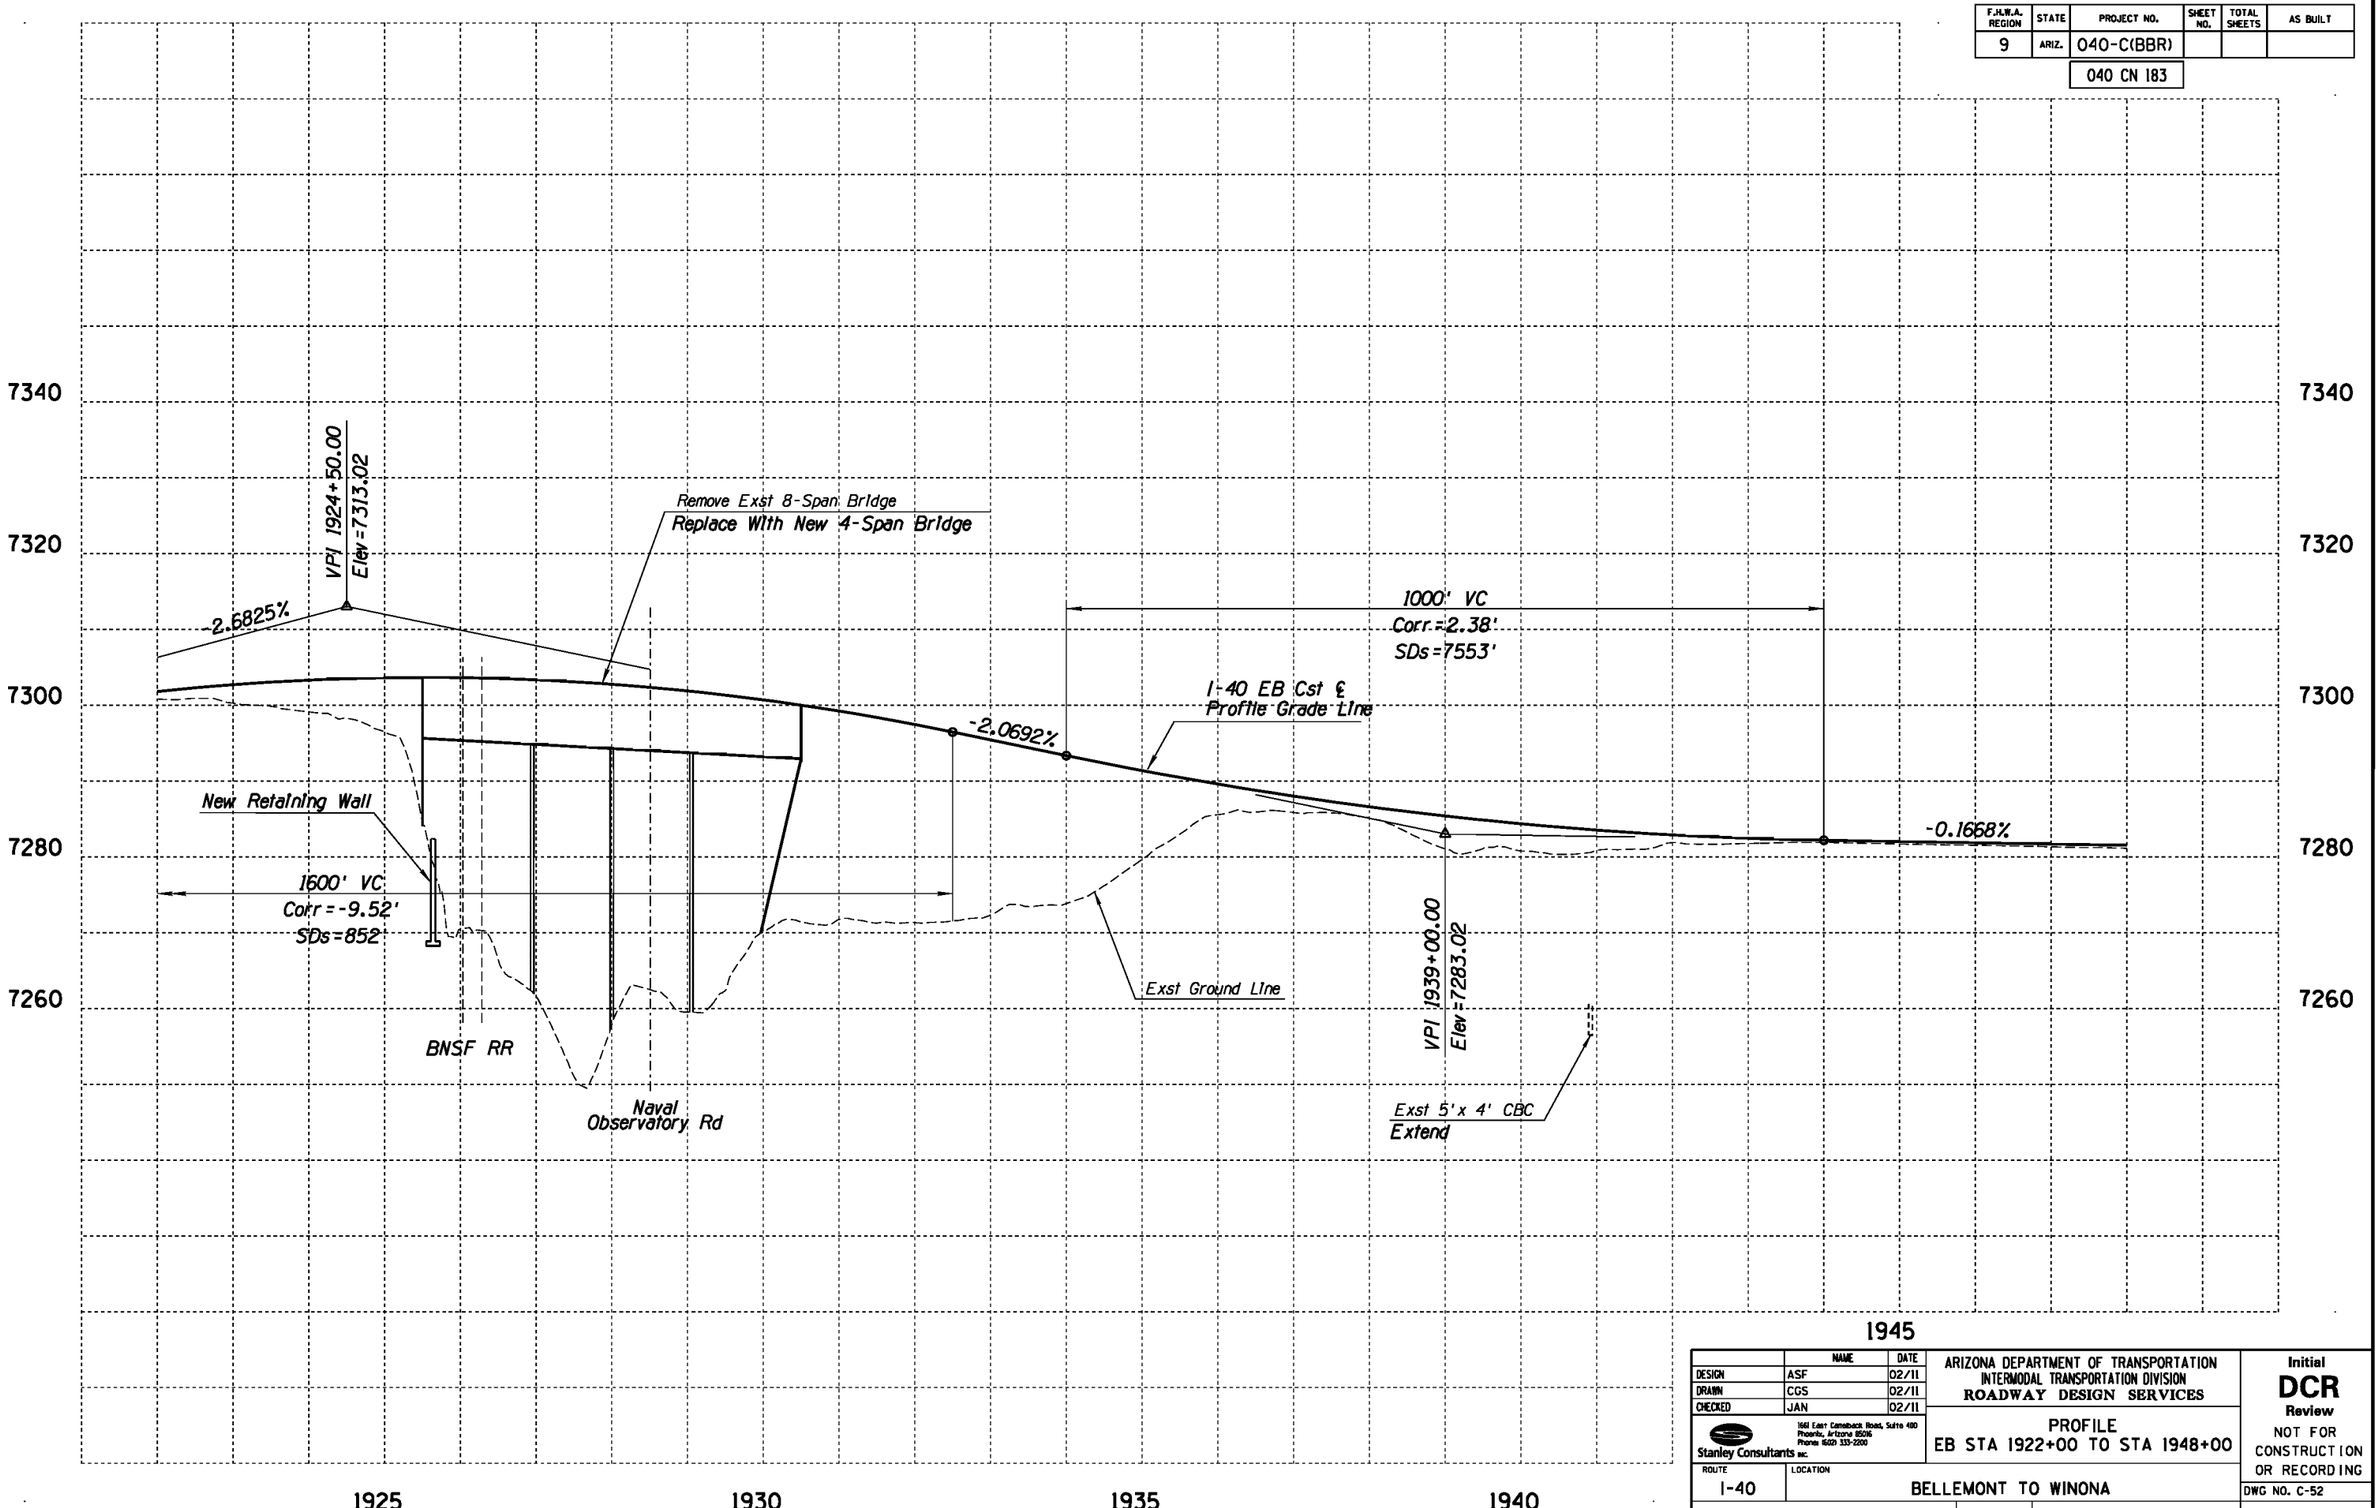

	NAME	DATE
DESIGN	ASF	02/11
DRAWN	CGS	02/11
CHECKED	JAN	02/11

Stanley Consultants inc.
1661 East Camelback Road, Suite 400
Phoenix, Arizona 85016
Phone (602) 333-2200

ARIZONA DEPARTMENT OF TRANSPORTATION
INTERMODAL TRANSPORTATION DIVISION
ROADWAY DESIGN SERVICES

PROFILE
EB STA 1922+00 TO STA 1948+00

Initial
DCR
Review
NOT FOR CONSTRUCTION OR RECORDING

ROUTE: I-40
LOCATION: BELLEMONT TO WINONA

DWG NO. C-52

TRACS NO. H7586 01L | 040-C(BBR) | ___ OF ___

NO.	DESCRIPTION OF REVISION	MADE BY	DATE
NO.1	DESCRIPTION OF REVISION	MADE BY	DATE
NO.2	DESCRIPTION OF REVISION	MADE BY	DATE

1/31/2011 qt\21580\11-cadd\03-Civ\h7586v019b.dgn

F.H.W.A. REGION	STATE	PROJECT NO.	SHEET NO.	TOTAL SHEETS	AS BUILT
9	ARIZ.	040-C(BBR)			
		040 CN 183			

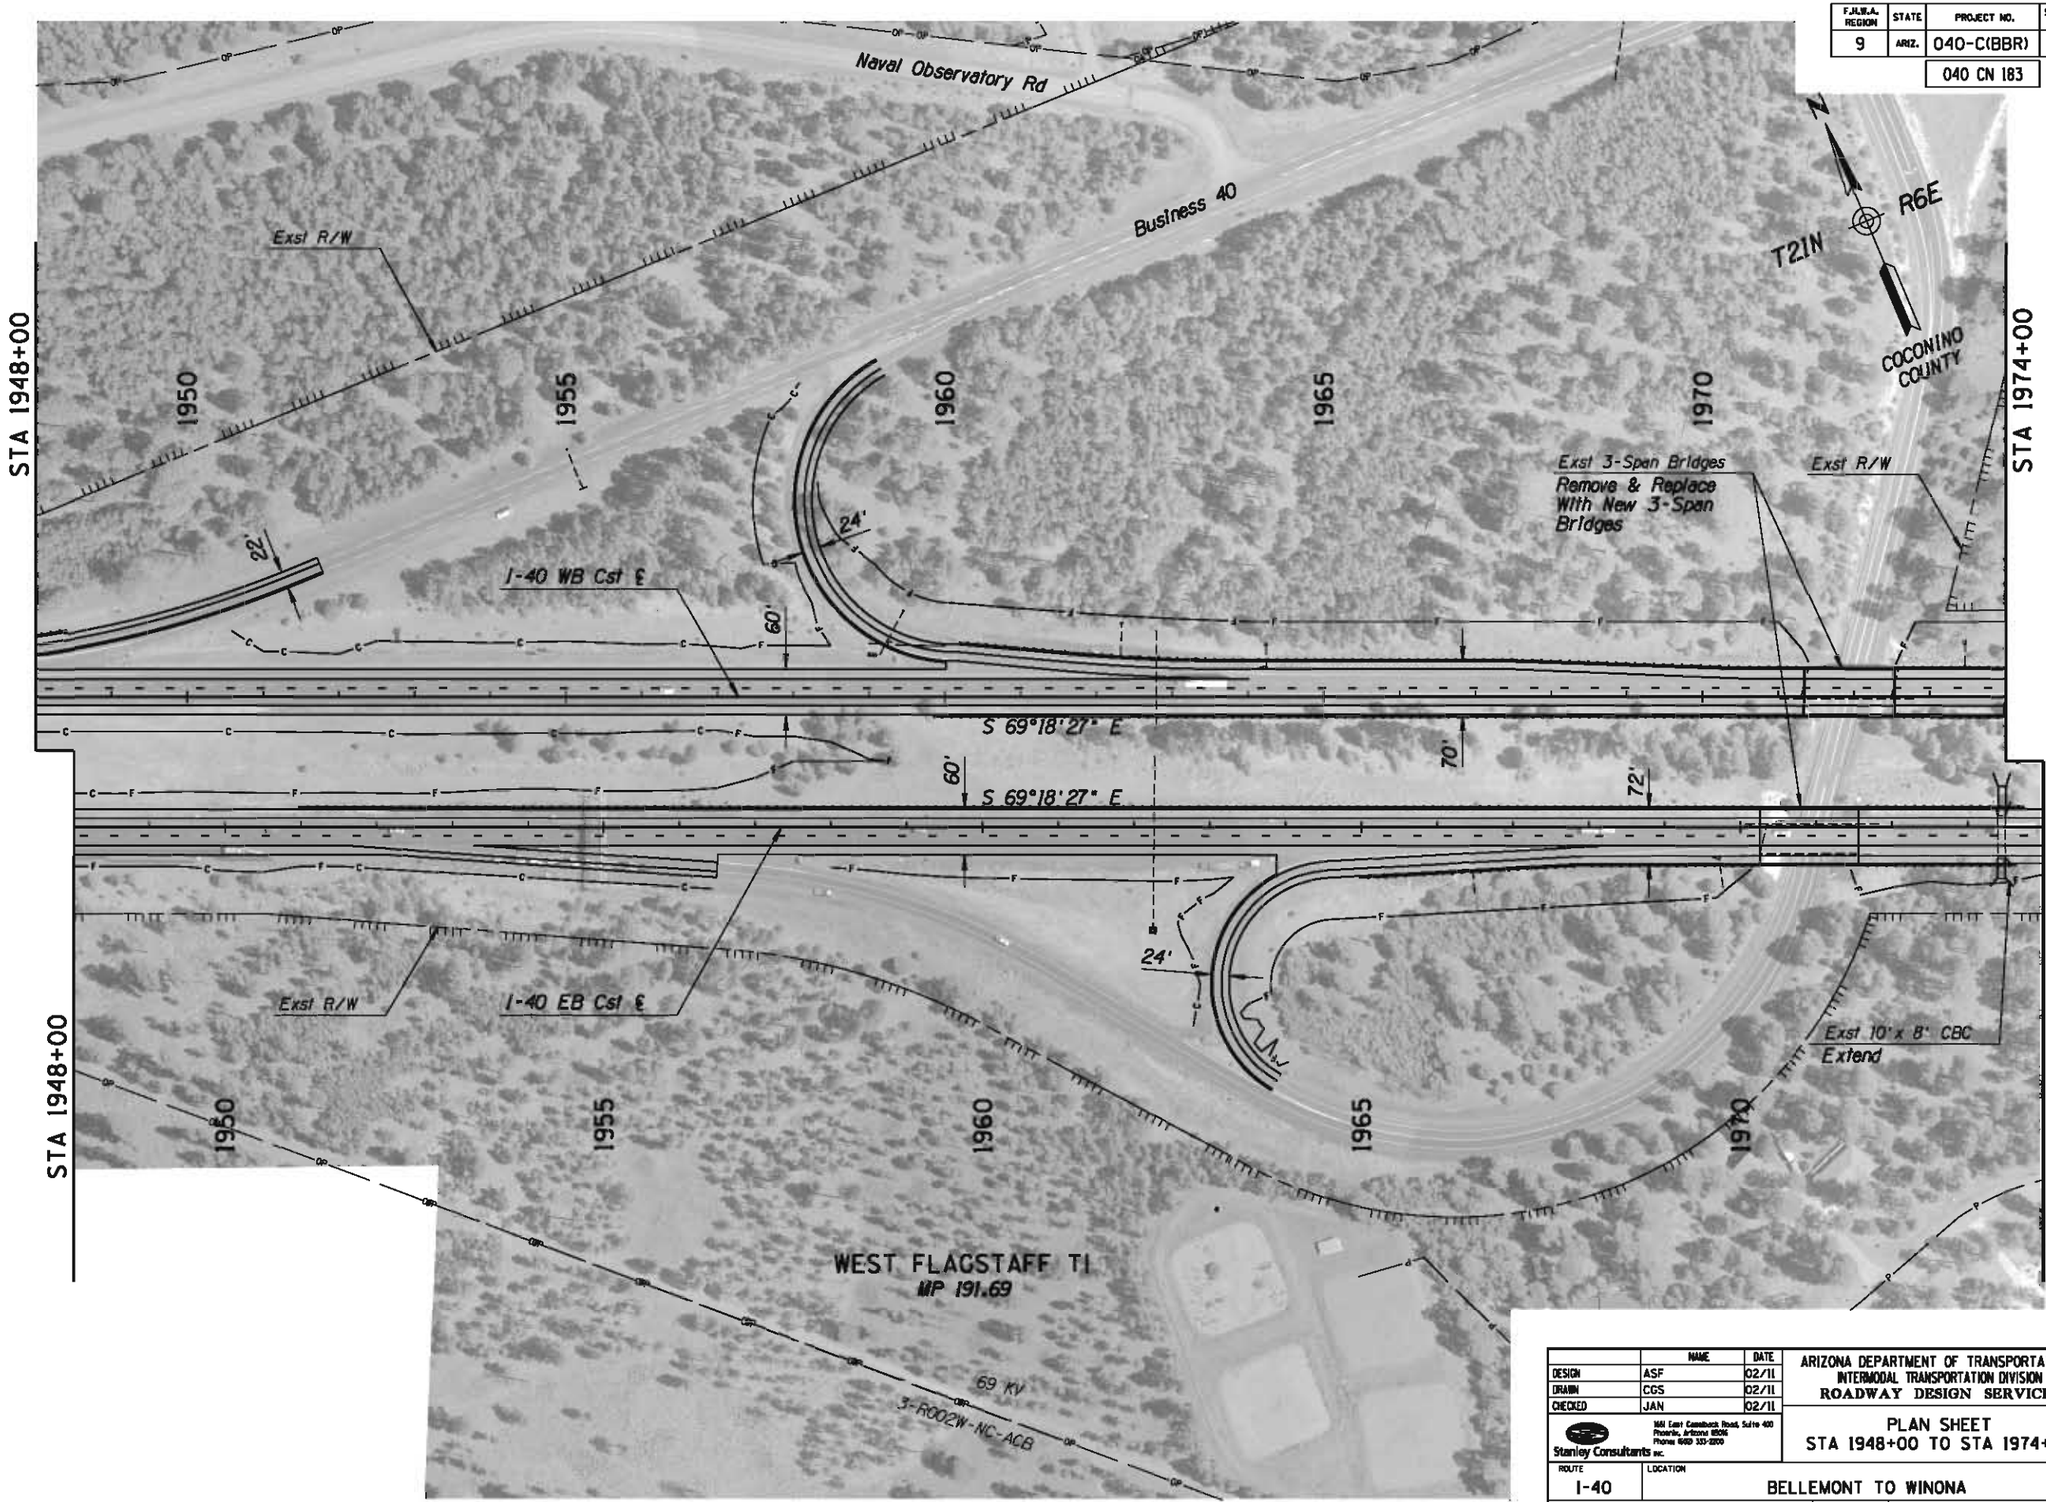

	NAME	DATE
DESIGN	ASF	02/11
DRAWN	CGS	02/11
CHECKED	JAN	02/11

Stanley Consultants inc.
1661 East Camelback Road, Suite 400
Phoenix, Arizona 85016
Phone (602) 333-2200

ARIZONA DEPARTMENT OF TRANSPORTATION
INTERMODAL TRANSPORTATION DIVISION
ROADWAY DESIGN SERVICES

PLAN SHEET
STA 1948+00 TO STA 1974+00

Initial
DCR
Review
NOT FOR CONSTRUCTION OR RECORDING

ROUTE: I-40
LOCATION: BELLEMONT TO WINONA

DWG NO. C-53

TRACS NO. H7586 01L | 040-C(BBR) | ___ OF ___

NO.	DESCRIPTION OF REVISION	MADE BY	DATE
NO.1	DESCRIPTION OF REVISION	MADE BY	DATE
NO.2	DESCRIPTION OF REVISION	MADE BY	DATE

1/31/2011 q:\21580\11-cadd\03-Civ\h7586p020.dgn

F.H.W.A. REGION	STATE	PROJECT NO.	SHEET NO.	TOTAL SHEETS	AS BUILT
9	ARIZ.	040-C(BBR)			
		040 CN 183			

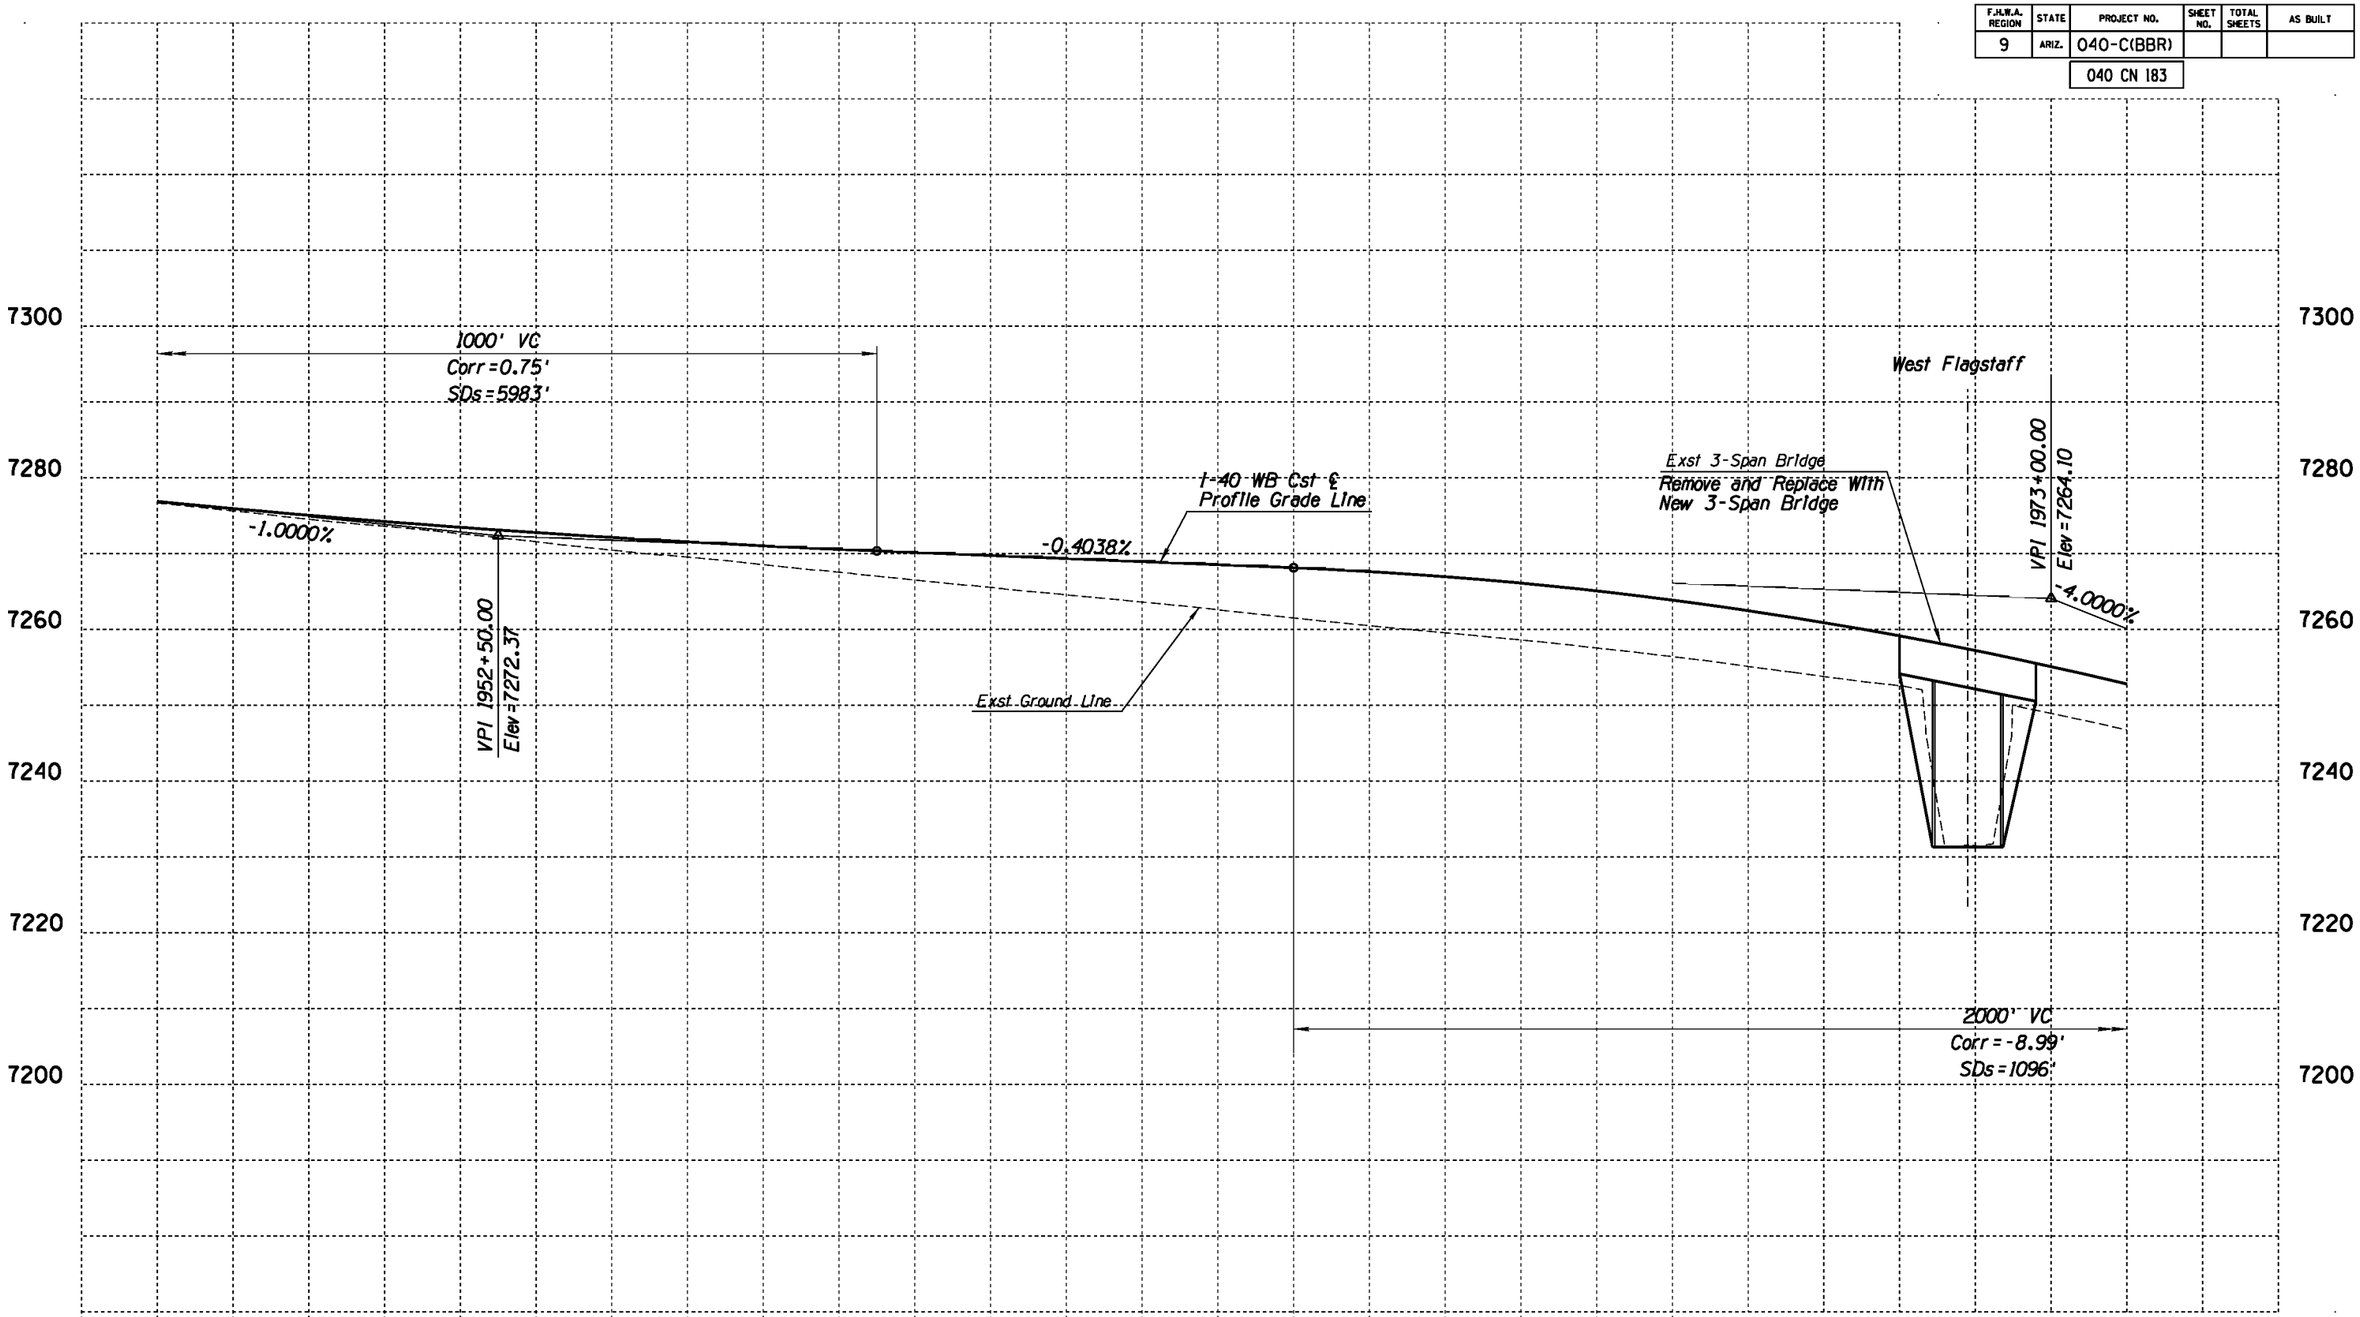

	NAME	DATE
DESIGN	ASF	02/11
DRAWN	CGS	02/11
CHECKED	JAN	02/11

Stanley Consultants INC.
1661 East Camelback Road, Suite 400
Phoenix, Arizona 85016
Phone (602) 333-2200

ARIZONA DEPARTMENT OF TRANSPORTATION
INTERMODAL TRANSPORTATION DIVISION
ROADWAY DESIGN SERVICES

PROFILE
WB STA 1948+00 TO STA 1974+00

ROUTE: I-40
LOCATION: BELLEMONT TO WINONA

Initial
DCR
Review
NOT FOR CONSTRUCTION OR RECORDING

DWG NO. C-54

TRACS NO. H7586 01L | 040-C(BBR) | ___ OF ___

NO. | DESCRIPTION OF REVISION | MADE BY | DATE

NO.2 | DESCRIPTION OF REVISION | MADE BY | DATE

1/31/2011 gt\21580\11-cadd\03-Civ\h7586v020a.dgn

F.H.W.A. REGION	STATE	PROJECT NO.	SHEET NO.	TOTAL SHEETS	AS BUILT
9	ARIZ.	040-C(BBR)			
		040 CN 183			

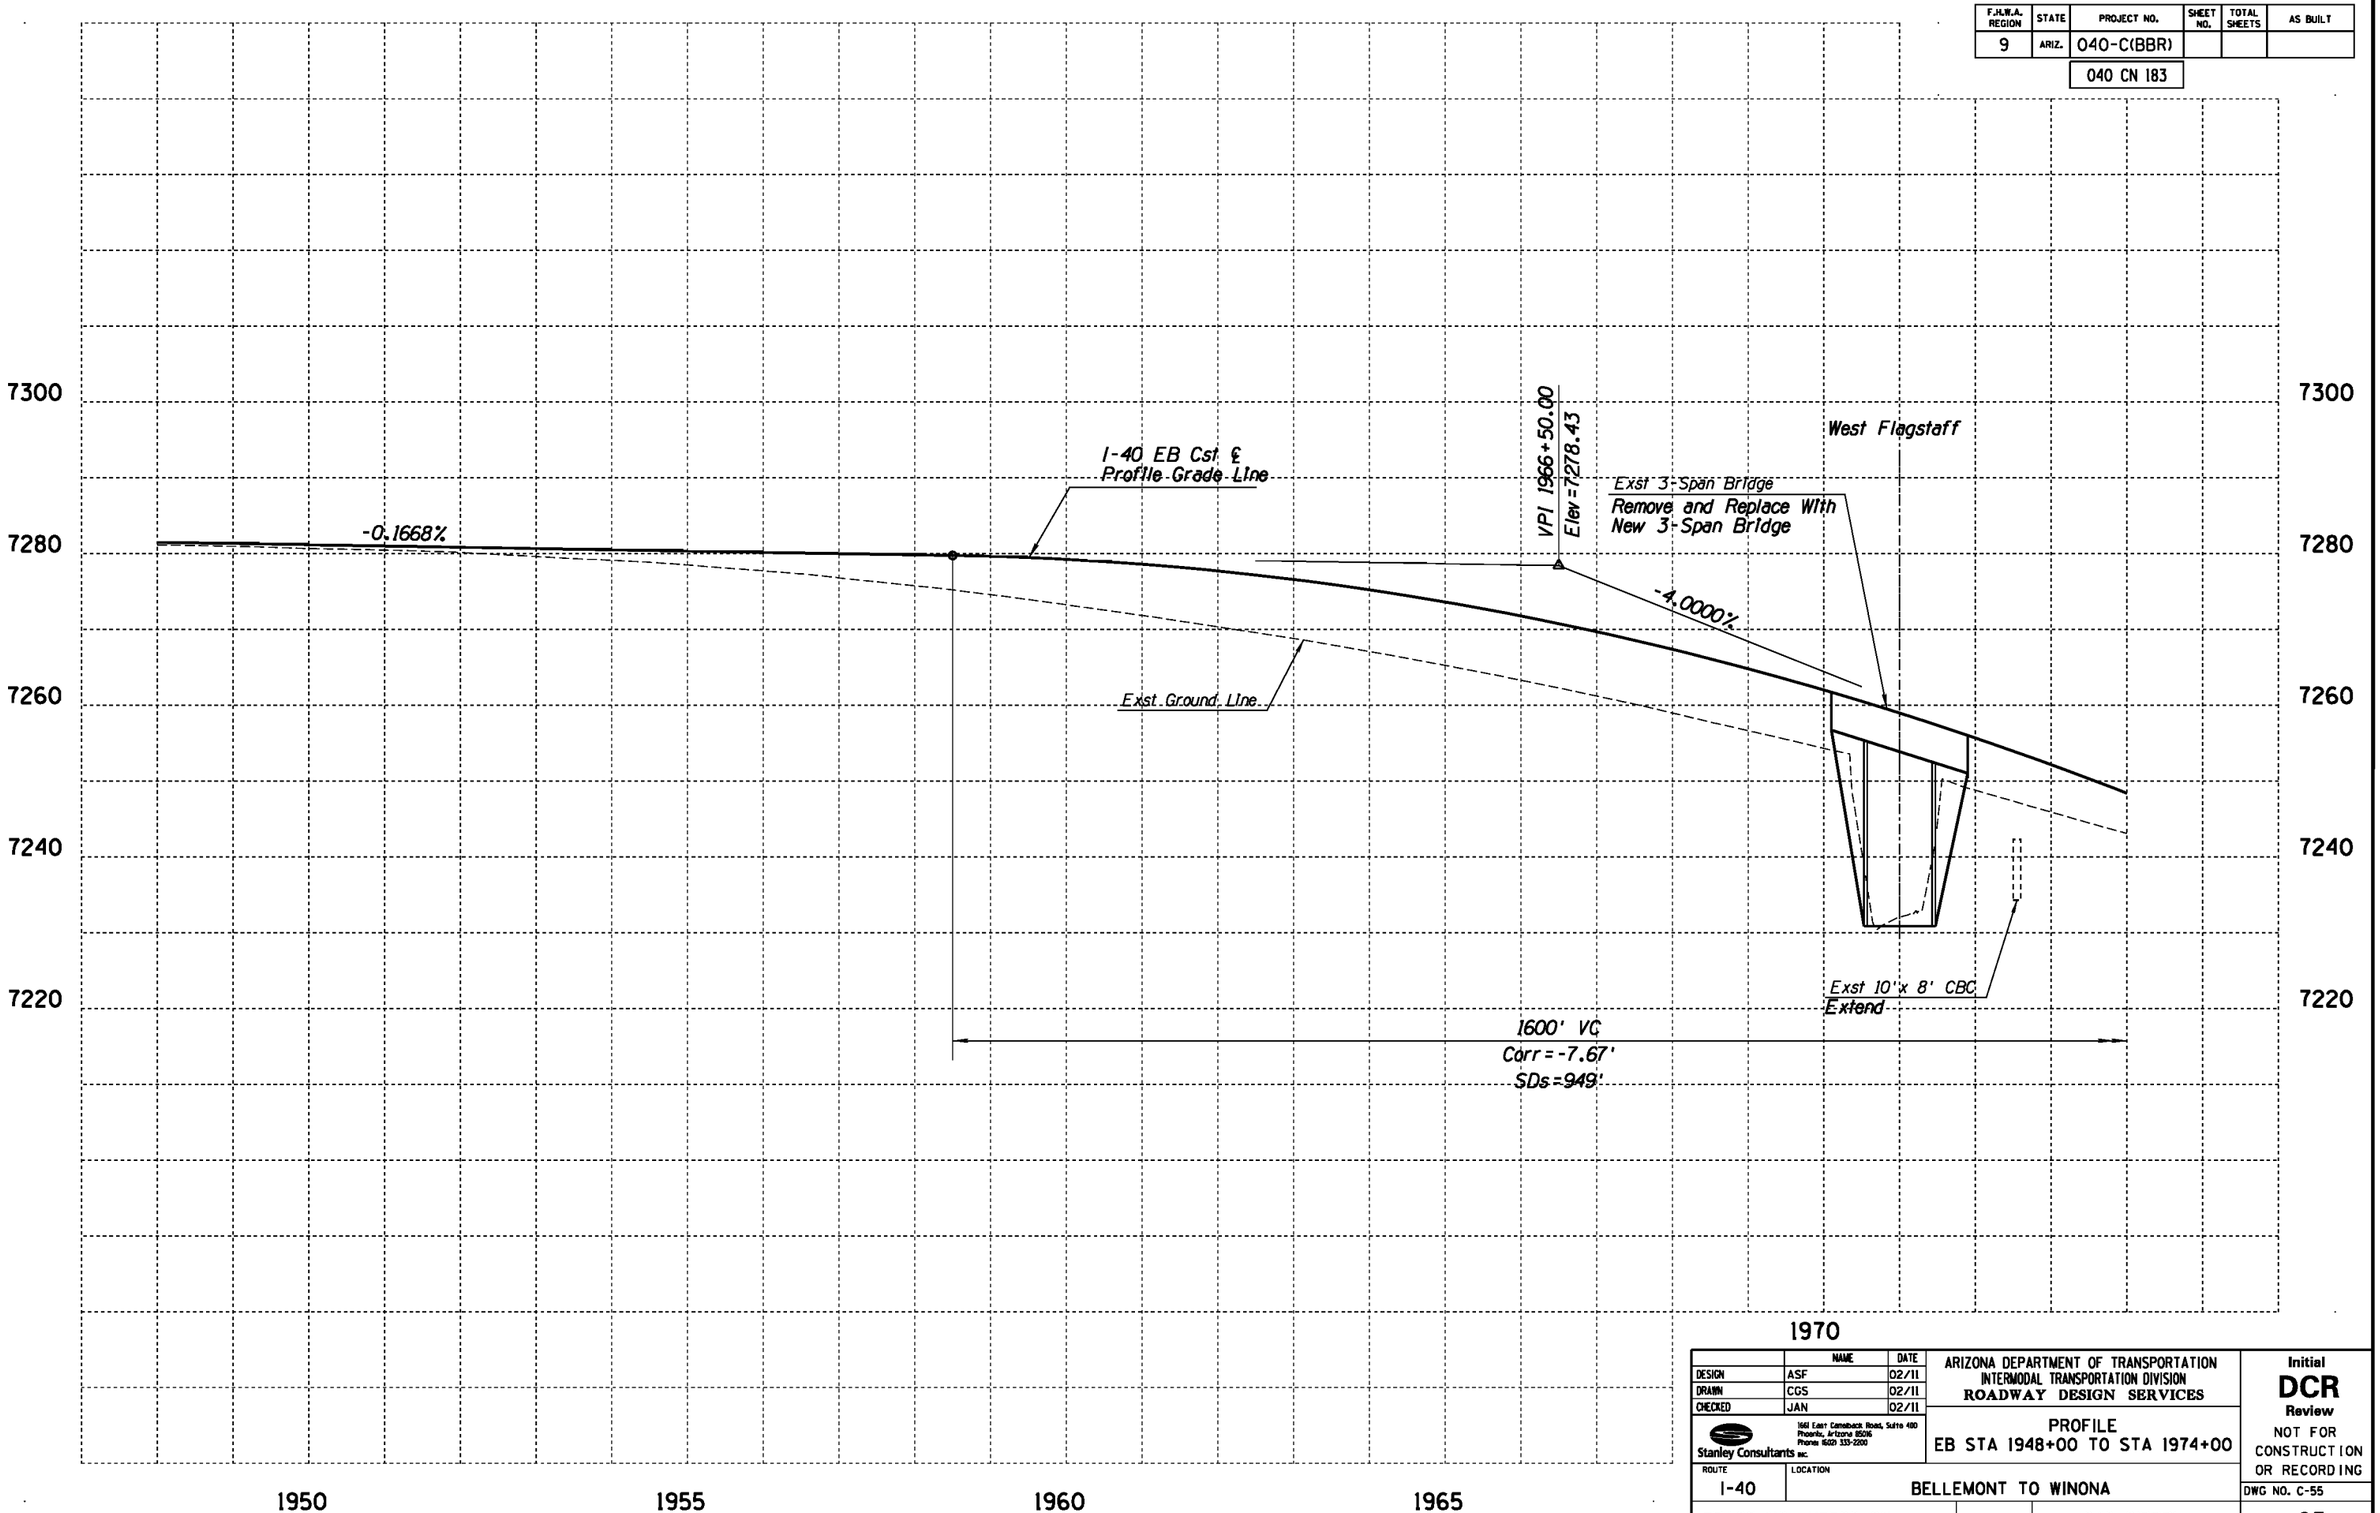

NO.	DESCRIPTION OF REVISION	MADE BY	DATE
NO.2	DESCRIPTION OF REVISION	MADE BY	DATE
NO.1	DESCRIPTION OF REVISION	MADE BY	DATE

	NAME	DATE
DESIGN	ASF	02/11
DRAWN	CGS	02/11
CHECKED	JAN	02/11

Stanley Consultants INC.
1661 East Camelback Road, Suite 400
Phoenix, Arizona 85016
Phone (602) 333-2200

ARIZONA DEPARTMENT OF TRANSPORTATION
INTERMODAL TRANSPORTATION DIVISION
ROADWAY DESIGN SERVICES

PROFILE
EB STA 1948+00 TO STA 1974+00

Initial
DCR
Review
NOT FOR CONSTRUCTION OR RECORDING

ROUTE: I-40
LOCATION: BELLEMONT TO WINONA

DWG NO. C-55

TRACS NO. H7586 01L | 040-C(BBR) | ___ OF ___

1/31/2011 gt\21580\11-cadd\03-Civ\h7586v020b.dgn

F.H.W.A. REGION	STATE	PROJECT NO.	SHEET NO.	TOTAL SHEETS	AS BUILT
9	ARIZ.	040-C(BBR)			
		040 CN 183			

	NAME	DATE
DESIGN	ASF	02/11
DRAWN	CGS	02/11
CHECKED	JAN	02/11

Stanley Consultants inc.
1661 East Camelback Road, Suite 400
Phoenix, Arizona 85016
Phone (602) 333-2200

ARIZONA DEPARTMENT OF TRANSPORTATION
INTERMODAL TRANSPORTATION DIVISION
ROADWAY DESIGN SERVICES

PLAN SHEET
STA 1974+00 TO STA 2000+00

Initial
DCR
Review
NOT FOR CONSTRUCTION OR RECORDING

ROUTE	LOCATION
I-40	BELLEMONT TO WINONA

DWG NO. C-56

TRACS NO. H7586 01L | 040-C(BBR) | ___ OF ___

NO.	DESCRIPTION OF REVISION	DATE	MADE BY
NO.1	DESCRIPTION OF REVISION	DATE	MADE BY
NO.2	DESCRIPTION OF REVISION	DATE	MADE BY

1/31/2011 q:\21580\11-cadd\03-Civ\h7586p021.dgn

F.H.W.A. REGION	STATE	PROJECT NO.	SHEET NO.	TOTAL SHEETS	AS BUILT
9	ARIZ.	040-C(BBR)			
		040 CN 183			

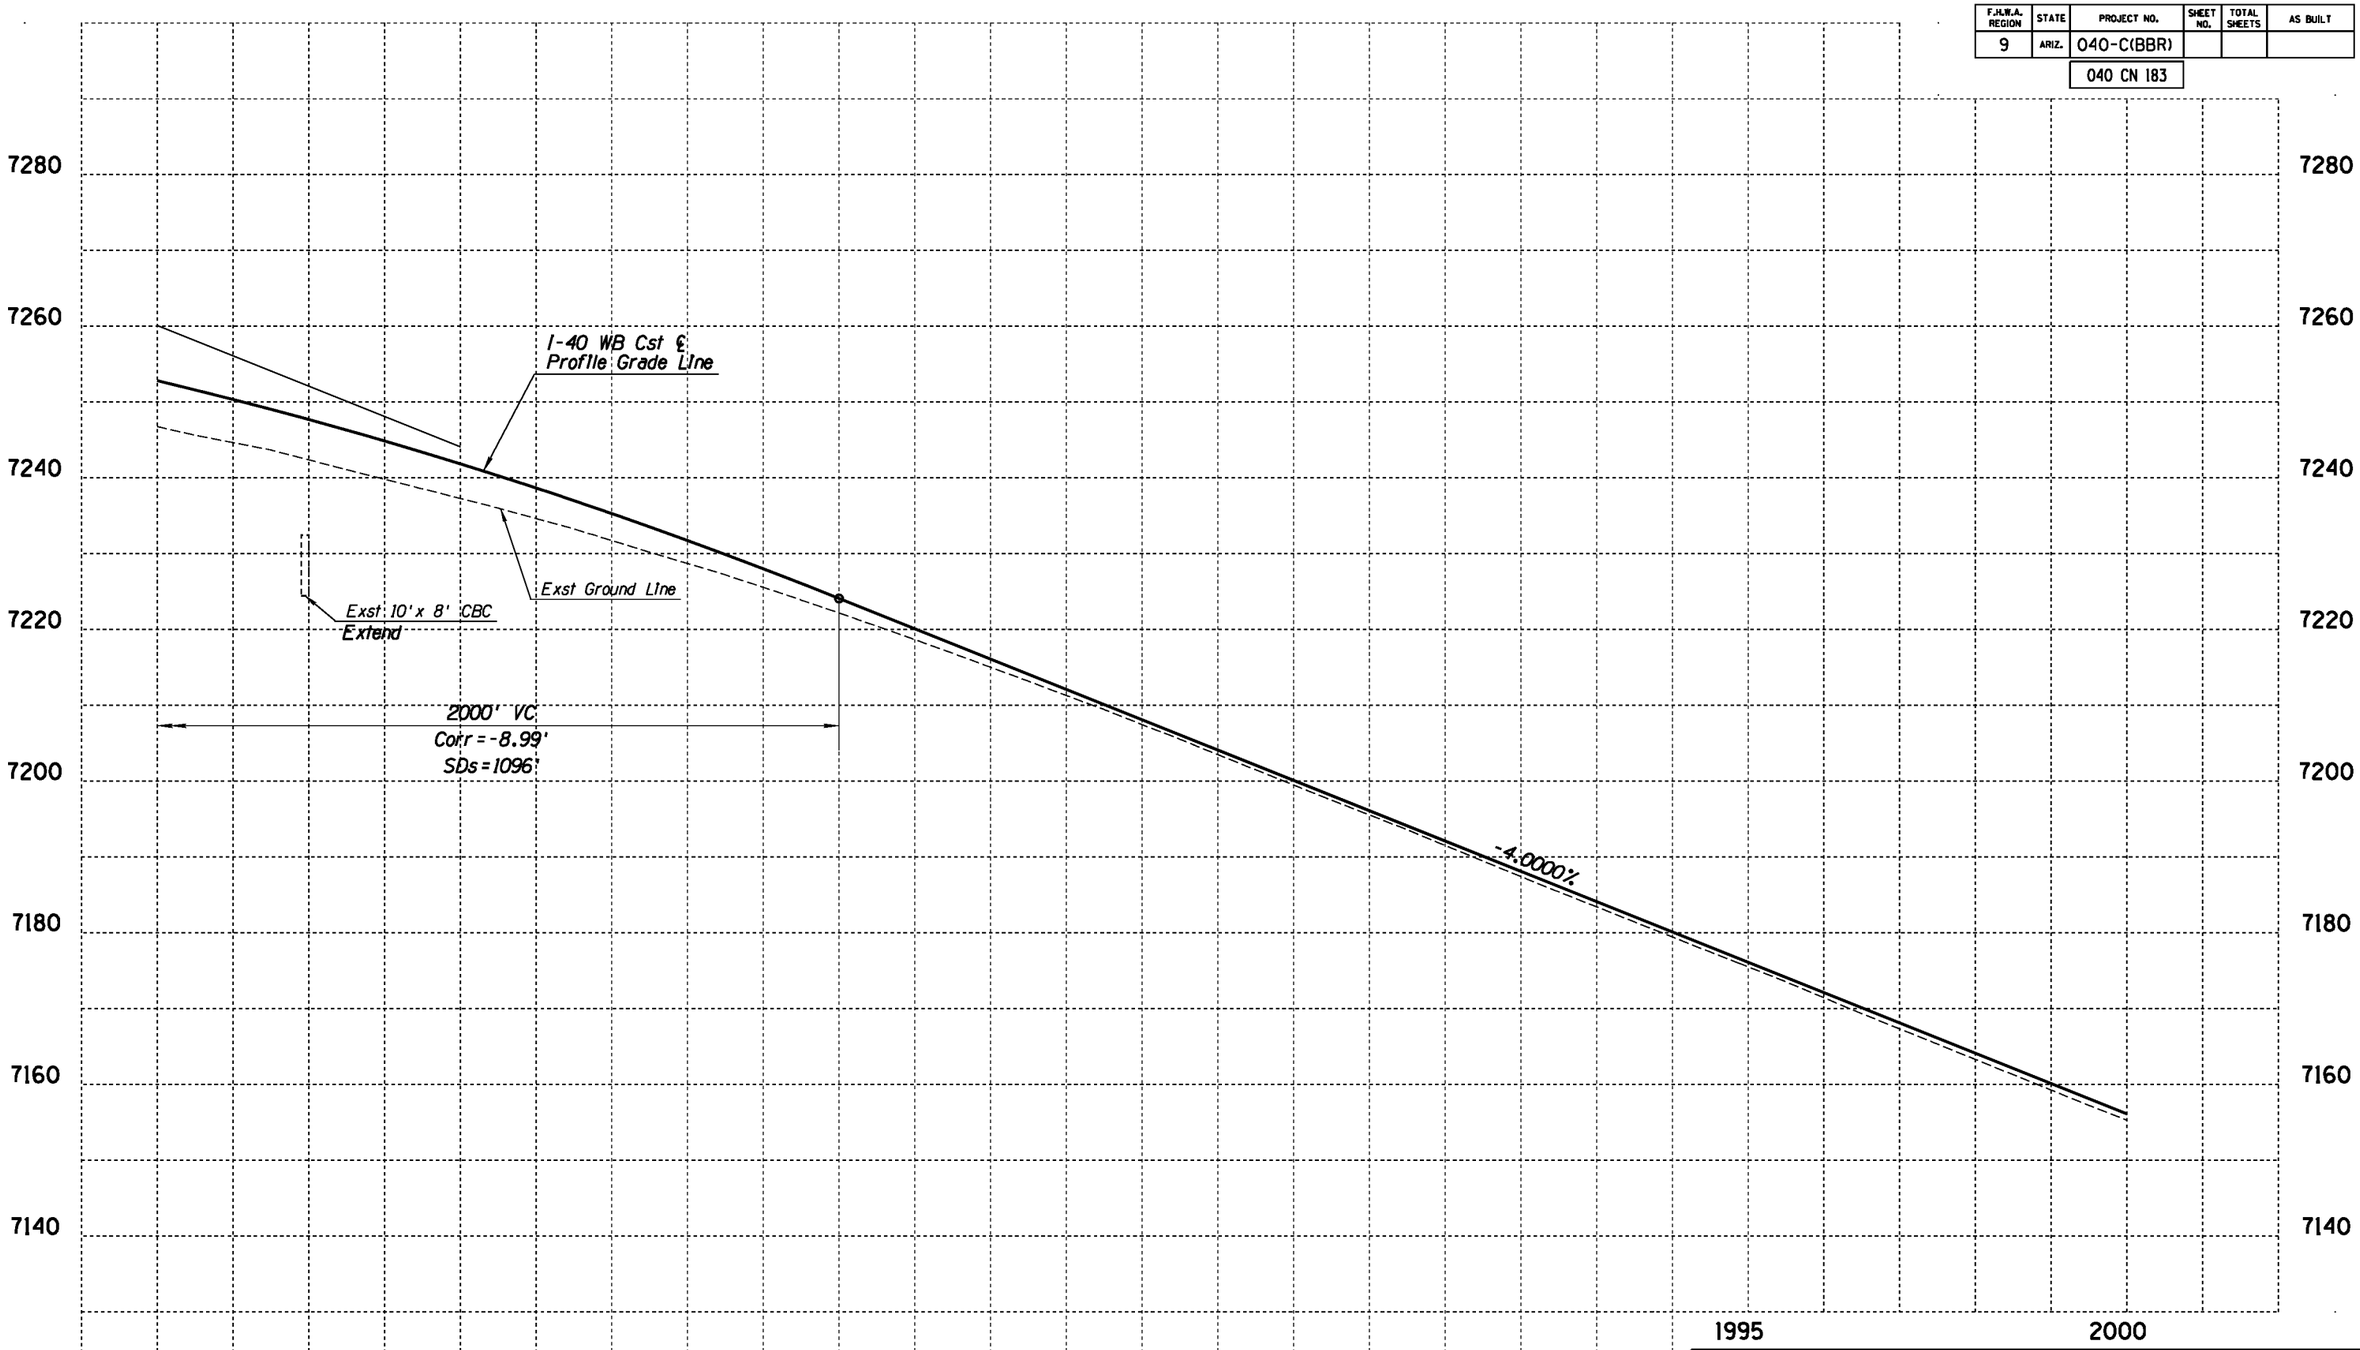

	NAME	DATE
DESIGN	ASF	02/11
DRAWN	CGS	02/11
CHECKED	JAN	02/11

Stanley Consultants INC.
1661 East Camelback Road, Suite 400
Phoenix, Arizona 85016
Phone (602) 333-2200

ARIZONA DEPARTMENT OF TRANSPORTATION
INTERMODAL TRANSPORTATION DIVISION
ROADWAY DESIGN SERVICES

PROFILE
WB STA 1974+00 TO STA 2000+00

ROUTE: I-40
LOCATION: BELLEMONT TO WINONA

Initial
DCR
Review
NOT FOR CONSTRUCTION OR RECORDING

DWG NO. C-57

TRACS NO. H7586 01L | 040-C(BBR) | ___ OF ___

1/31/2011 q:\21580\11-cadd\03-Civ\h7586v021a.dgn

NO.	DESCRIPTION OF REVISION	DATE	MADE BY

F.H.W.A. REGION	STATE	PROJECT NO.	SHEET NO.	TOTAL SHEETS	AS BUILT
9	ARIZ.	040-C(BBR)			
		040 CN 183			

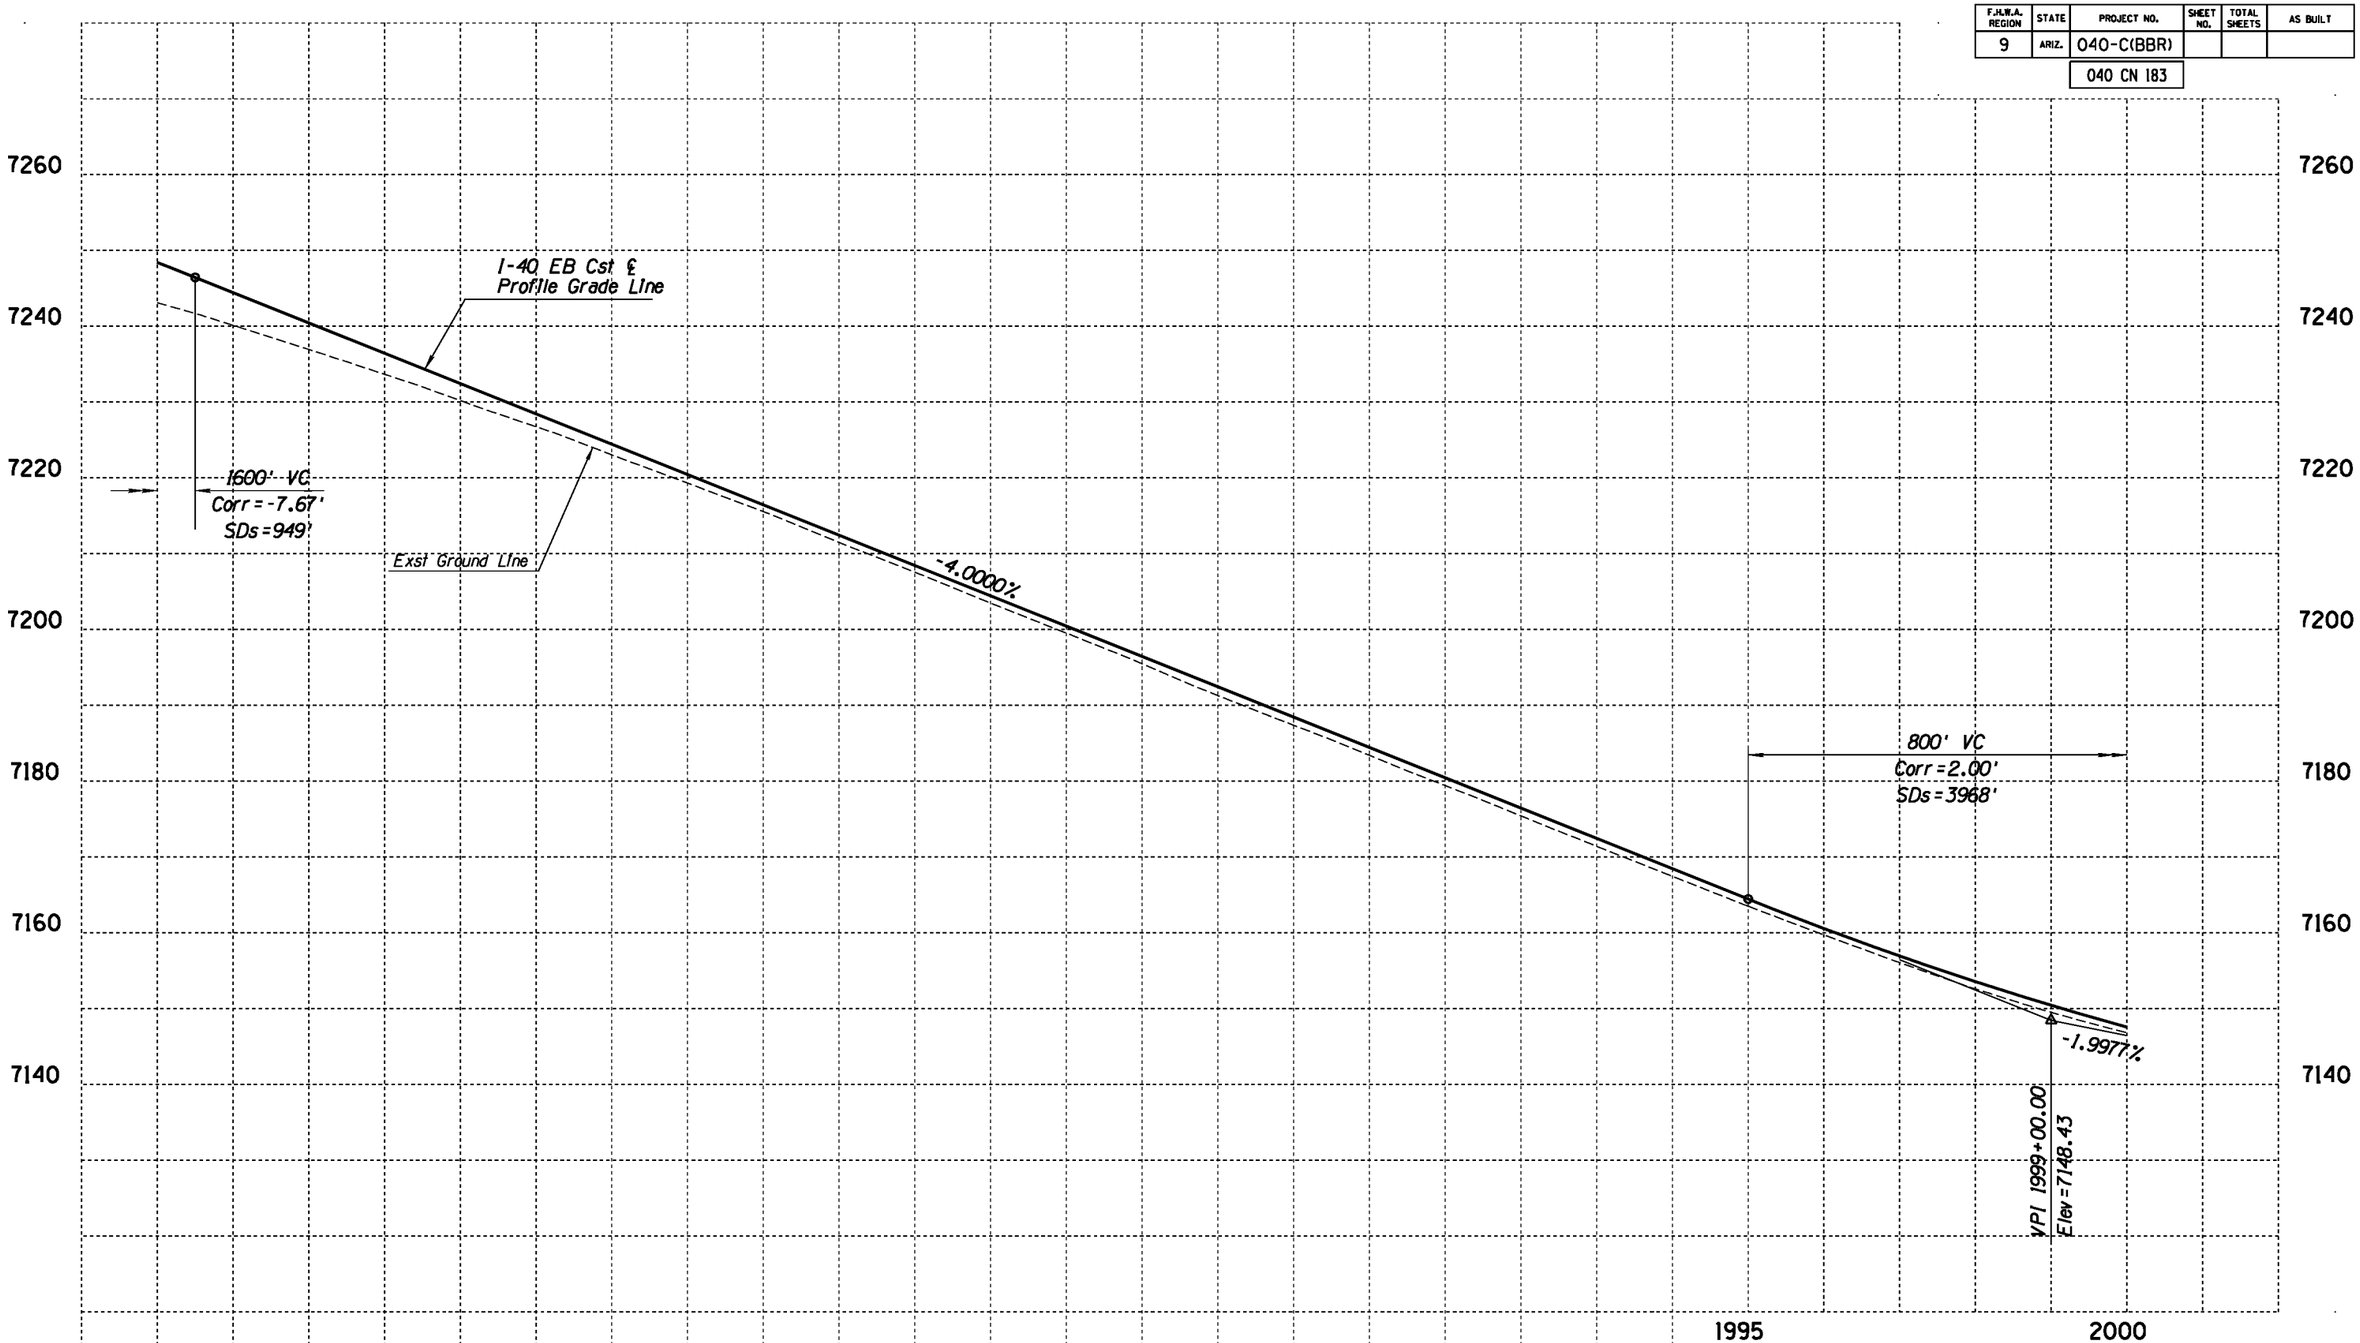

	NAME	DATE
DESIGN	ASF	02/11
DRAWN	CGS	02/11
CHECKED	JAN	02/11

Stanley Consultants INC.
1661 East Camelback Road, Suite 400
Phoenix, Arizona 85016
Phone (602) 333-2200

ARIZONA DEPARTMENT OF TRANSPORTATION
INTERMODAL TRANSPORTATION DIVISION
ROADWAY DESIGN SERVICES

PROFILE
EB STA 1974+00 TO STA 2000+00

ROUTE: I-40
LOCATION: BELLEMONT TO WINONA

TRACS NO. H7586 01L | 040-C(BBR)

Initial
DCR
Review
NOT FOR CONSTRUCTION OR RECORDING

DWG NO. C-58
____ OF ____

NO.	DESCRIPTION OF REVISION	MADE BY	DATE

1/31/2011 qt\21580\11-cadd\03-Civ\h7586v021b.dgn

F.H.W.A. REGION	STATE	PROJECT NO.	SHEET NO.	TOTAL SHEETS	AS BUILT
9	ARIZ.	040-C(BBR)			
		040 CN 183			

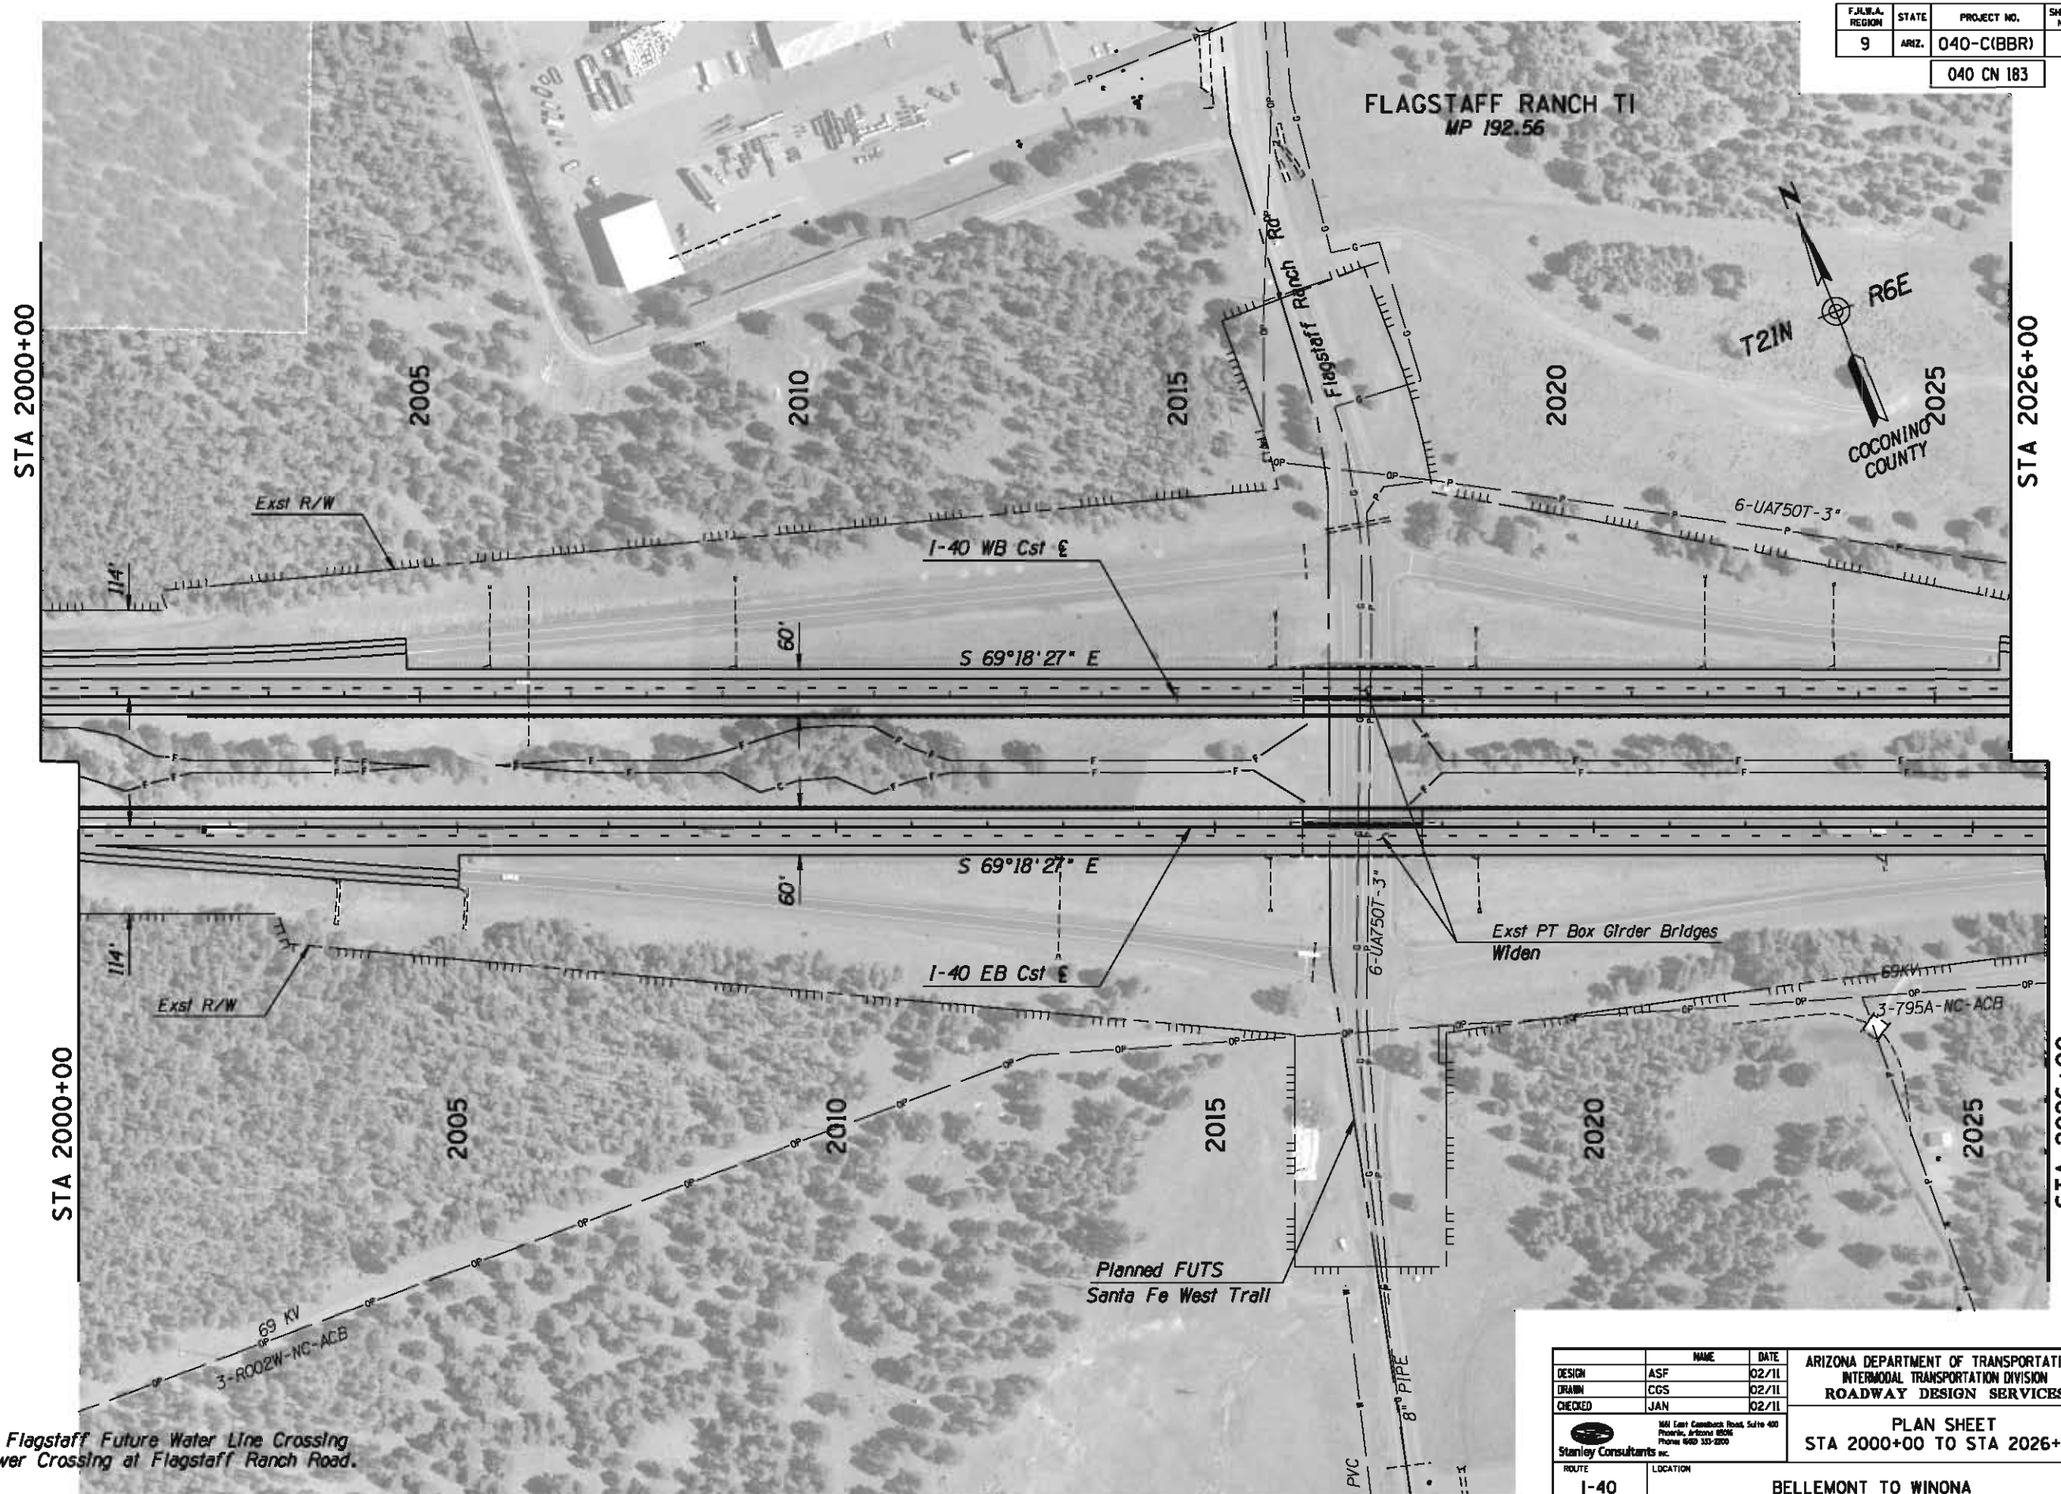

Note:
City of Flagstaff Future Water Line Crossing and Sewer Crossing at Flagstaff Ranch Road.

	NAME	DATE
DESIGN	ASF	02/11
DRAWN	CGS	02/11
CHECKED	JAN	02/11

Stanley Consultants inc.
1661 East Camelback Road, Suite 400
Phoenix, Arizona 85016
Phone: (602) 333-2200

ARIZONA DEPARTMENT OF TRANSPORTATION
INTERMODAL TRANSPORTATION DIVISION
ROADWAY DESIGN SERVICES

PLAN SHEET
STA 2000+00 TO STA 2026+00

Initial
DCR
Review
NOT FOR CONSTRUCTION OR RECORDING

ROUTE: I-40
LOCATION: BELLEMONT TO WINONA

TRACS NO. H7586 01L | 040-C(BBR)

DWG NO. C-59
___ OF ___

NO.1 DESCRIPTION OF REVISION MADE BY DATE
NO.2 DESCRIPTION OF REVISION MADE BY DATE

1/31/2011 q:\21580\11-cadd\03-Civ\h7586p022.dgn

F.H.W.A. REGION	STATE	PROJECT NO.	SHEET NO.	TOTAL SHEETS	AS BUILT
9	ARIZ.	040-C(BBR)			

040 CN 183

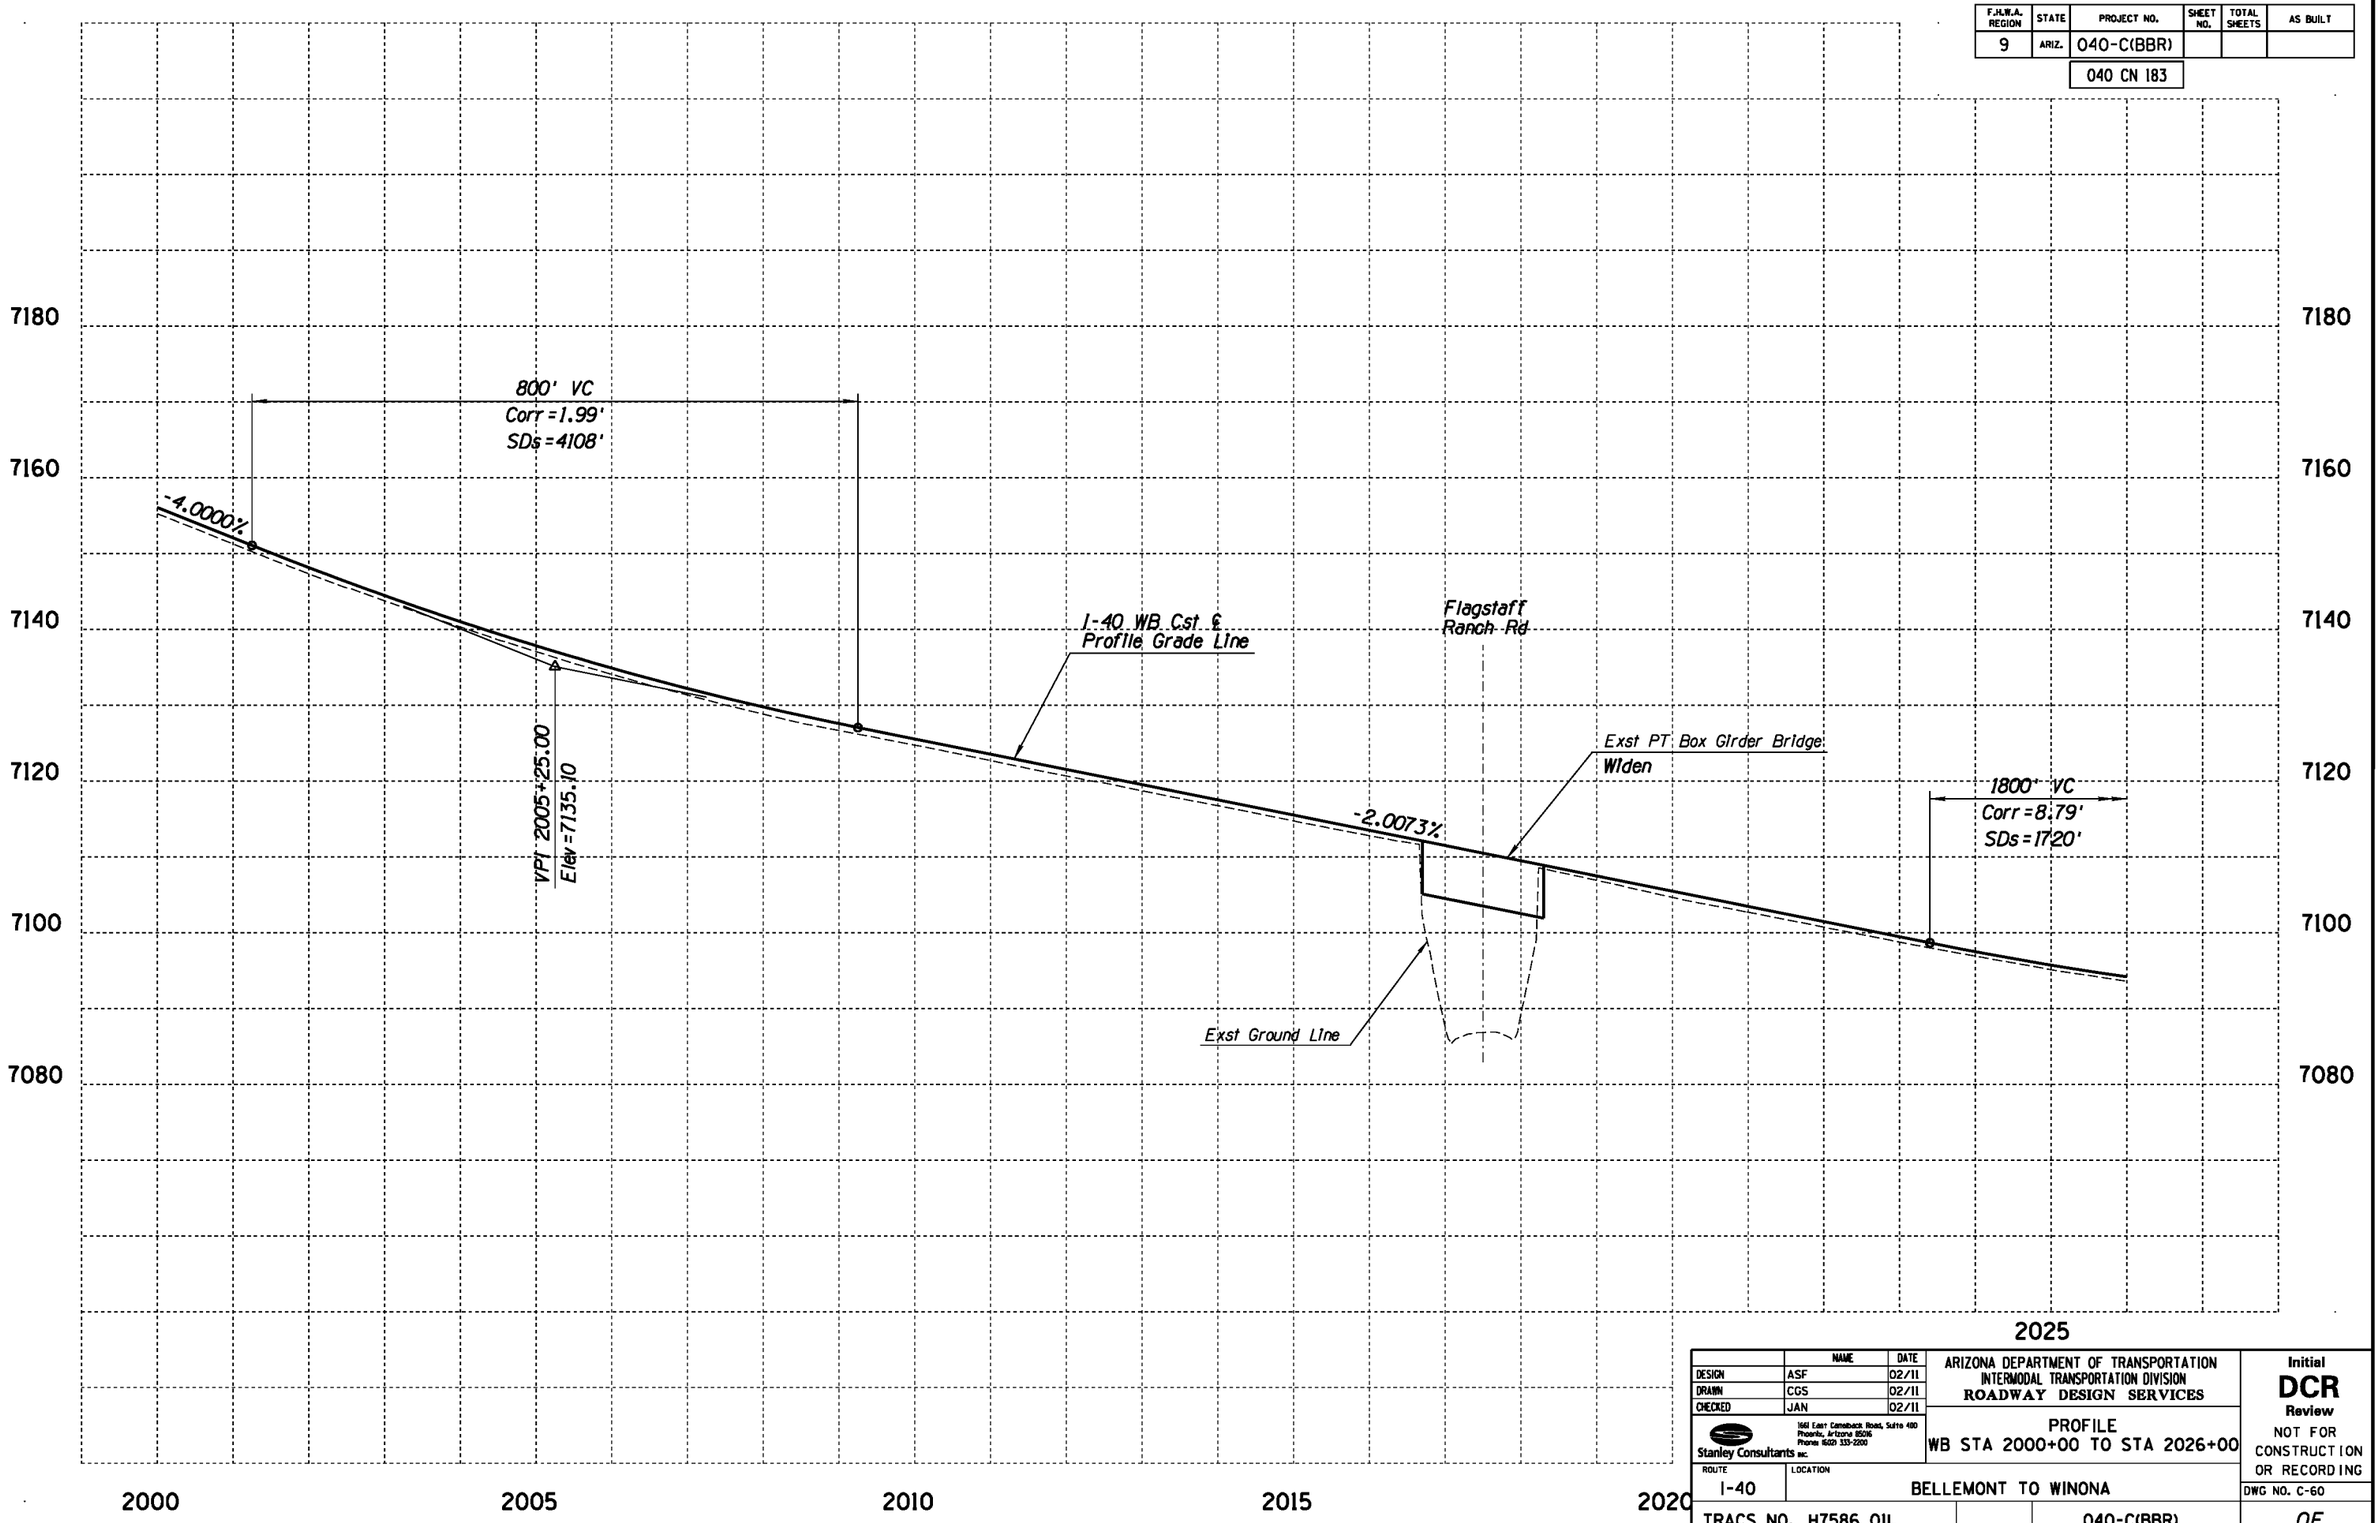

	NAME	DATE
DESIGN	ASF	02/11
DRAWN	CGS	02/11
CHECKED	JAN	02/11

Stanley Consultants INC.
1661 East Camelback Road, Suite 400
Phoenix, Arizona 85016
Phone: (602) 333-2200

ARIZONA DEPARTMENT OF TRANSPORTATION
INTERMODAL TRANSPORTATION DIVISION
ROADWAY DESIGN SERVICES

PROFILE
WB STA 2000+00 TO STA 2026+00

ROUTE: I-40
LOCATION: BELLEMONT TO WINONA

Initial
DCR
Review
NOT FOR CONSTRUCTION OR RECORDING

DWG NO. C-60

TRACS NO. H7586 01L | 040-C(BBR) | ___ OF ___

NO. | DESCRIPTION OF REVISION | MADE BY | DATE

1/31/2011 qt\21580\11-cadd\03-Civ\h7586v022a.dgn

F.H.W.A. REGION	STATE	PROJECT NO.	SHEET NO.	TOTAL SHEETS	AS BUILT
9	ARIZ.	040-C(BBR)			
		040 CN 183			

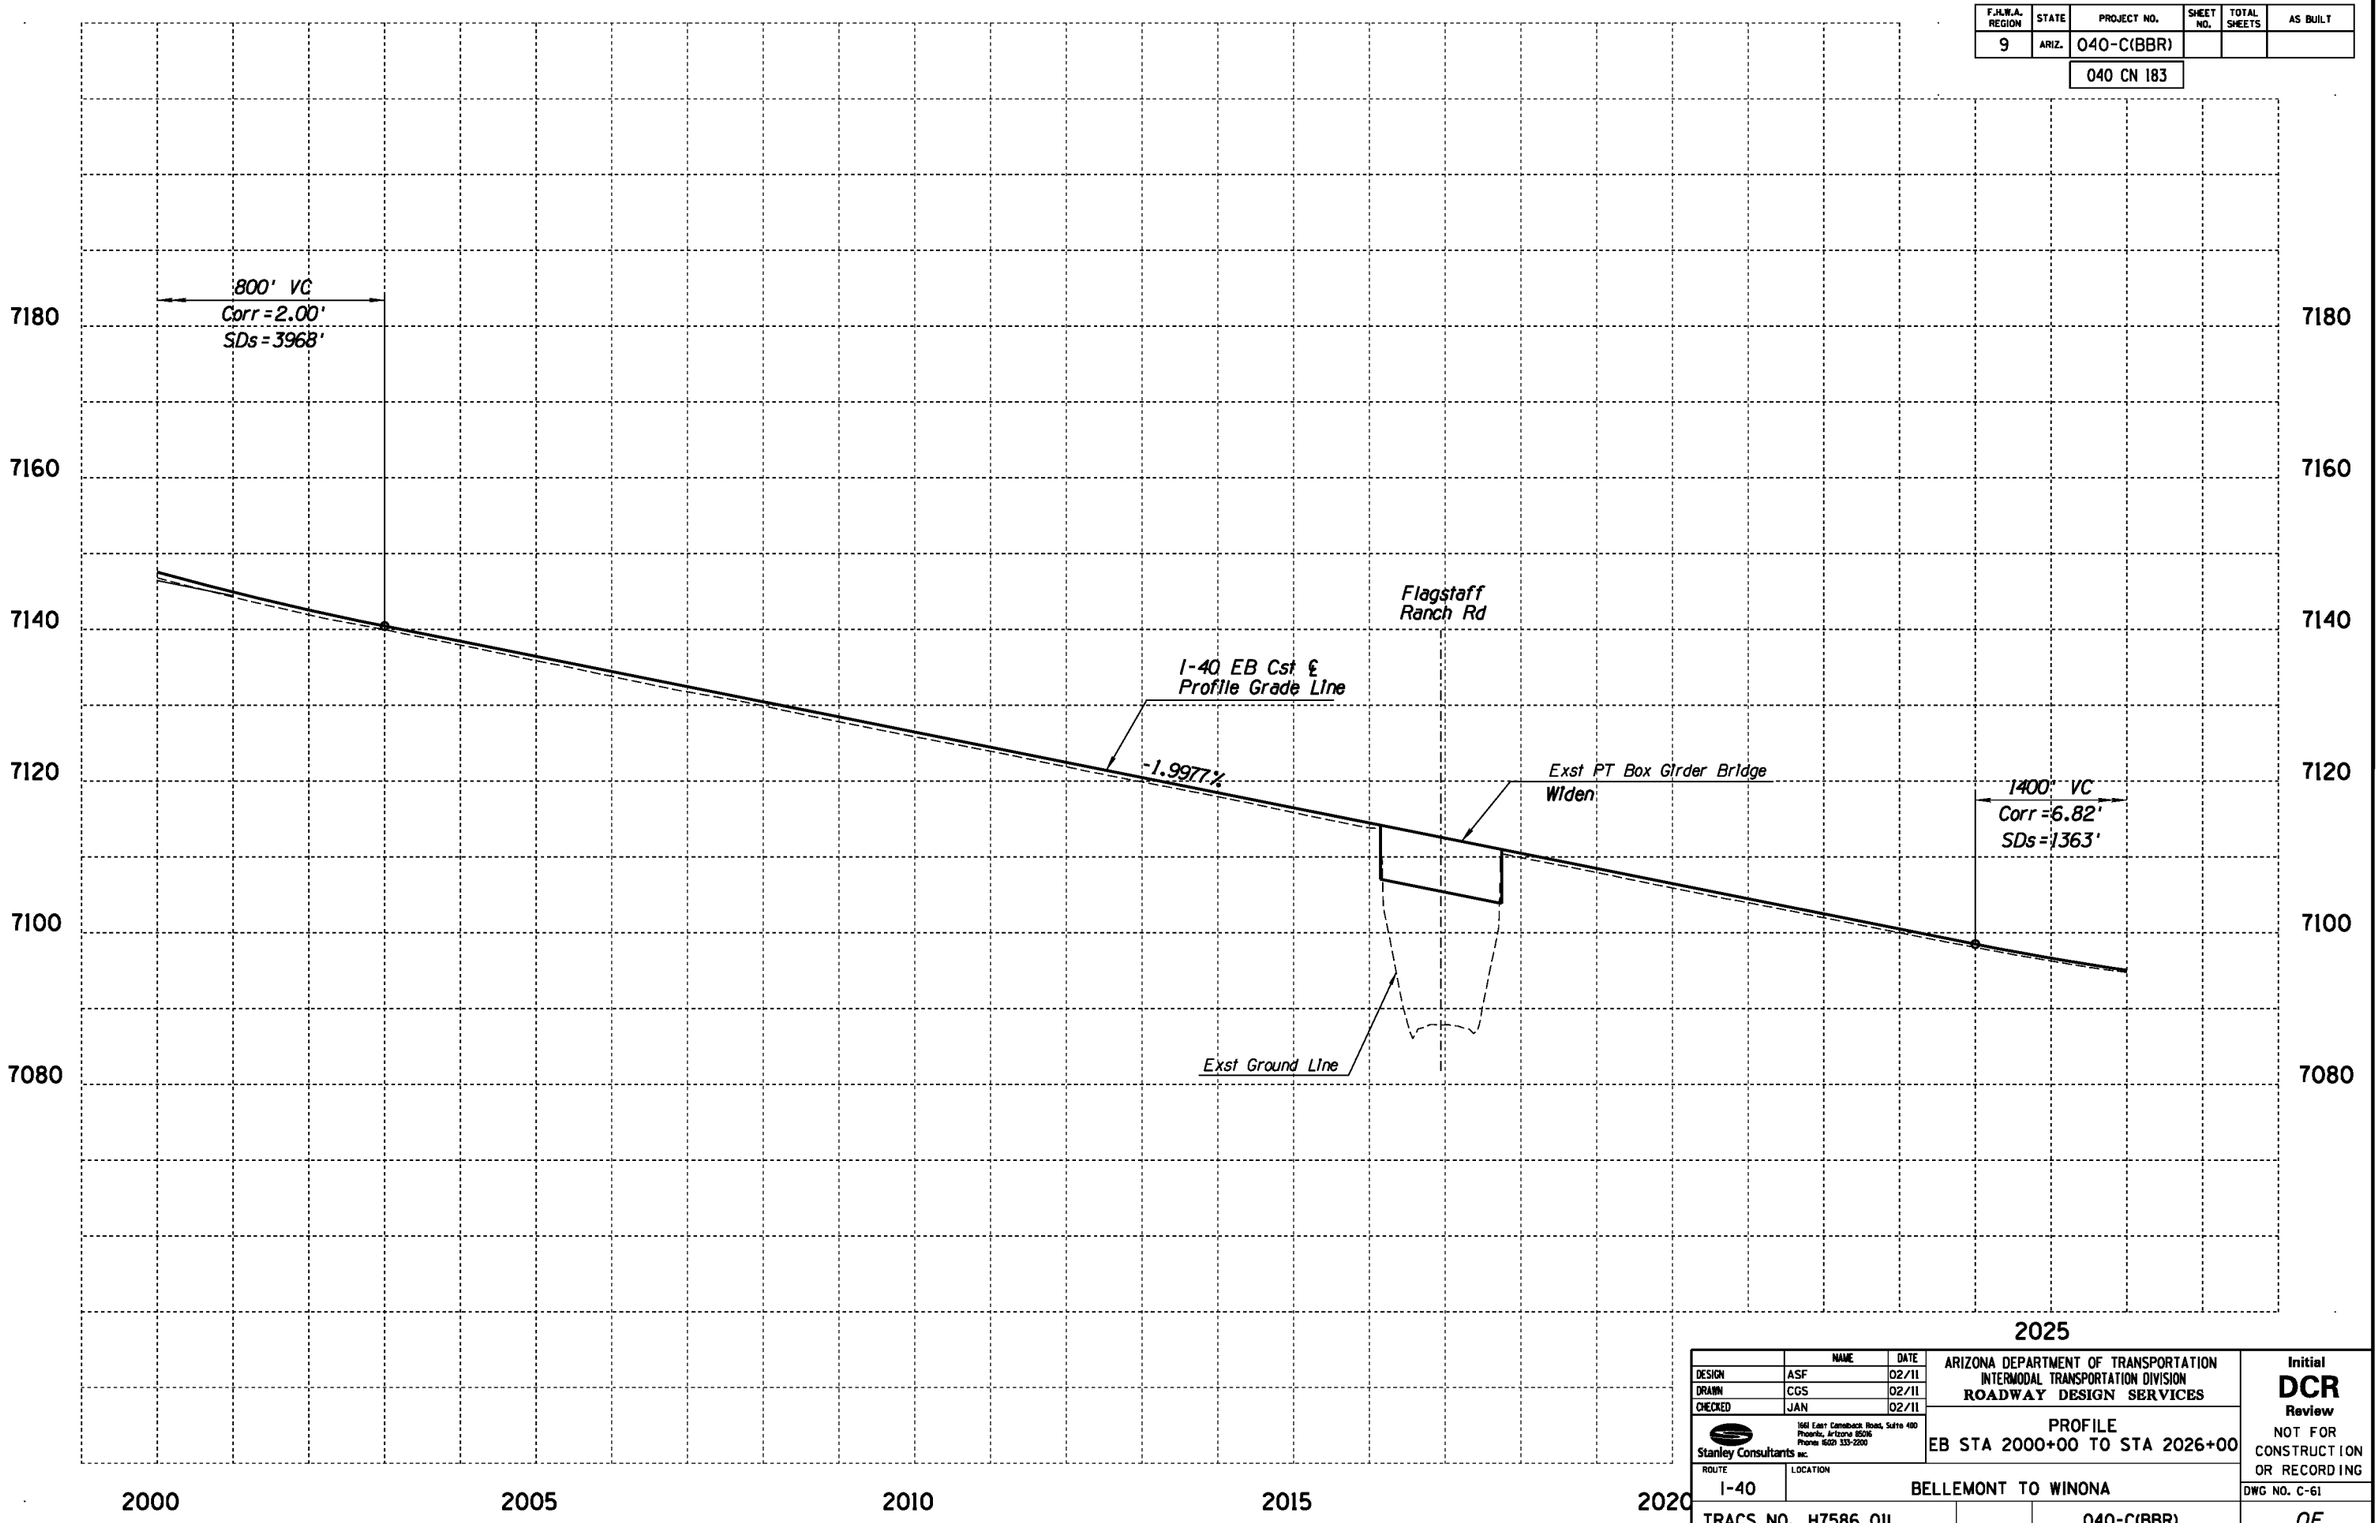

	NAME	DATE
DESIGN	ASF	02/11
DRAWN	CGS	02/11
CHECKED	JAN	02/11

Stanley Consultants INC.
1661 East Camelback Road, Suite 400
Phoenix, Arizona 85016
Phone (602) 333-2200

ARIZONA DEPARTMENT OF TRANSPORTATION
INTERMODAL TRANSPORTATION DIVISION
ROADWAY DESIGN SERVICES

PROFILE
EB STA 2000+00 TO STA 2026+00

Initial
DCR
Review
NOT FOR CONSTRUCTION OR RECORDING

ROUTE: I-40
LOCATION: BELLEMONT TO WINONA

DWG NO. C-61

TRACS NO. H7586 01L | 040-C(BBR) | ___ OF ___

NO.	DESCRIPTION OF REVISION	MADE BY	DATE

1/31/2011 q:\21580\11-cadd\03-Civ\h7586v022b.dgn

F.H.W.A. REGION	STATE	PROJECT NO.	SHEET NO.	TOTAL SHEETS	AS BUILT
9	ARIZ.	040-C(BBR)			
		040 CN 183			

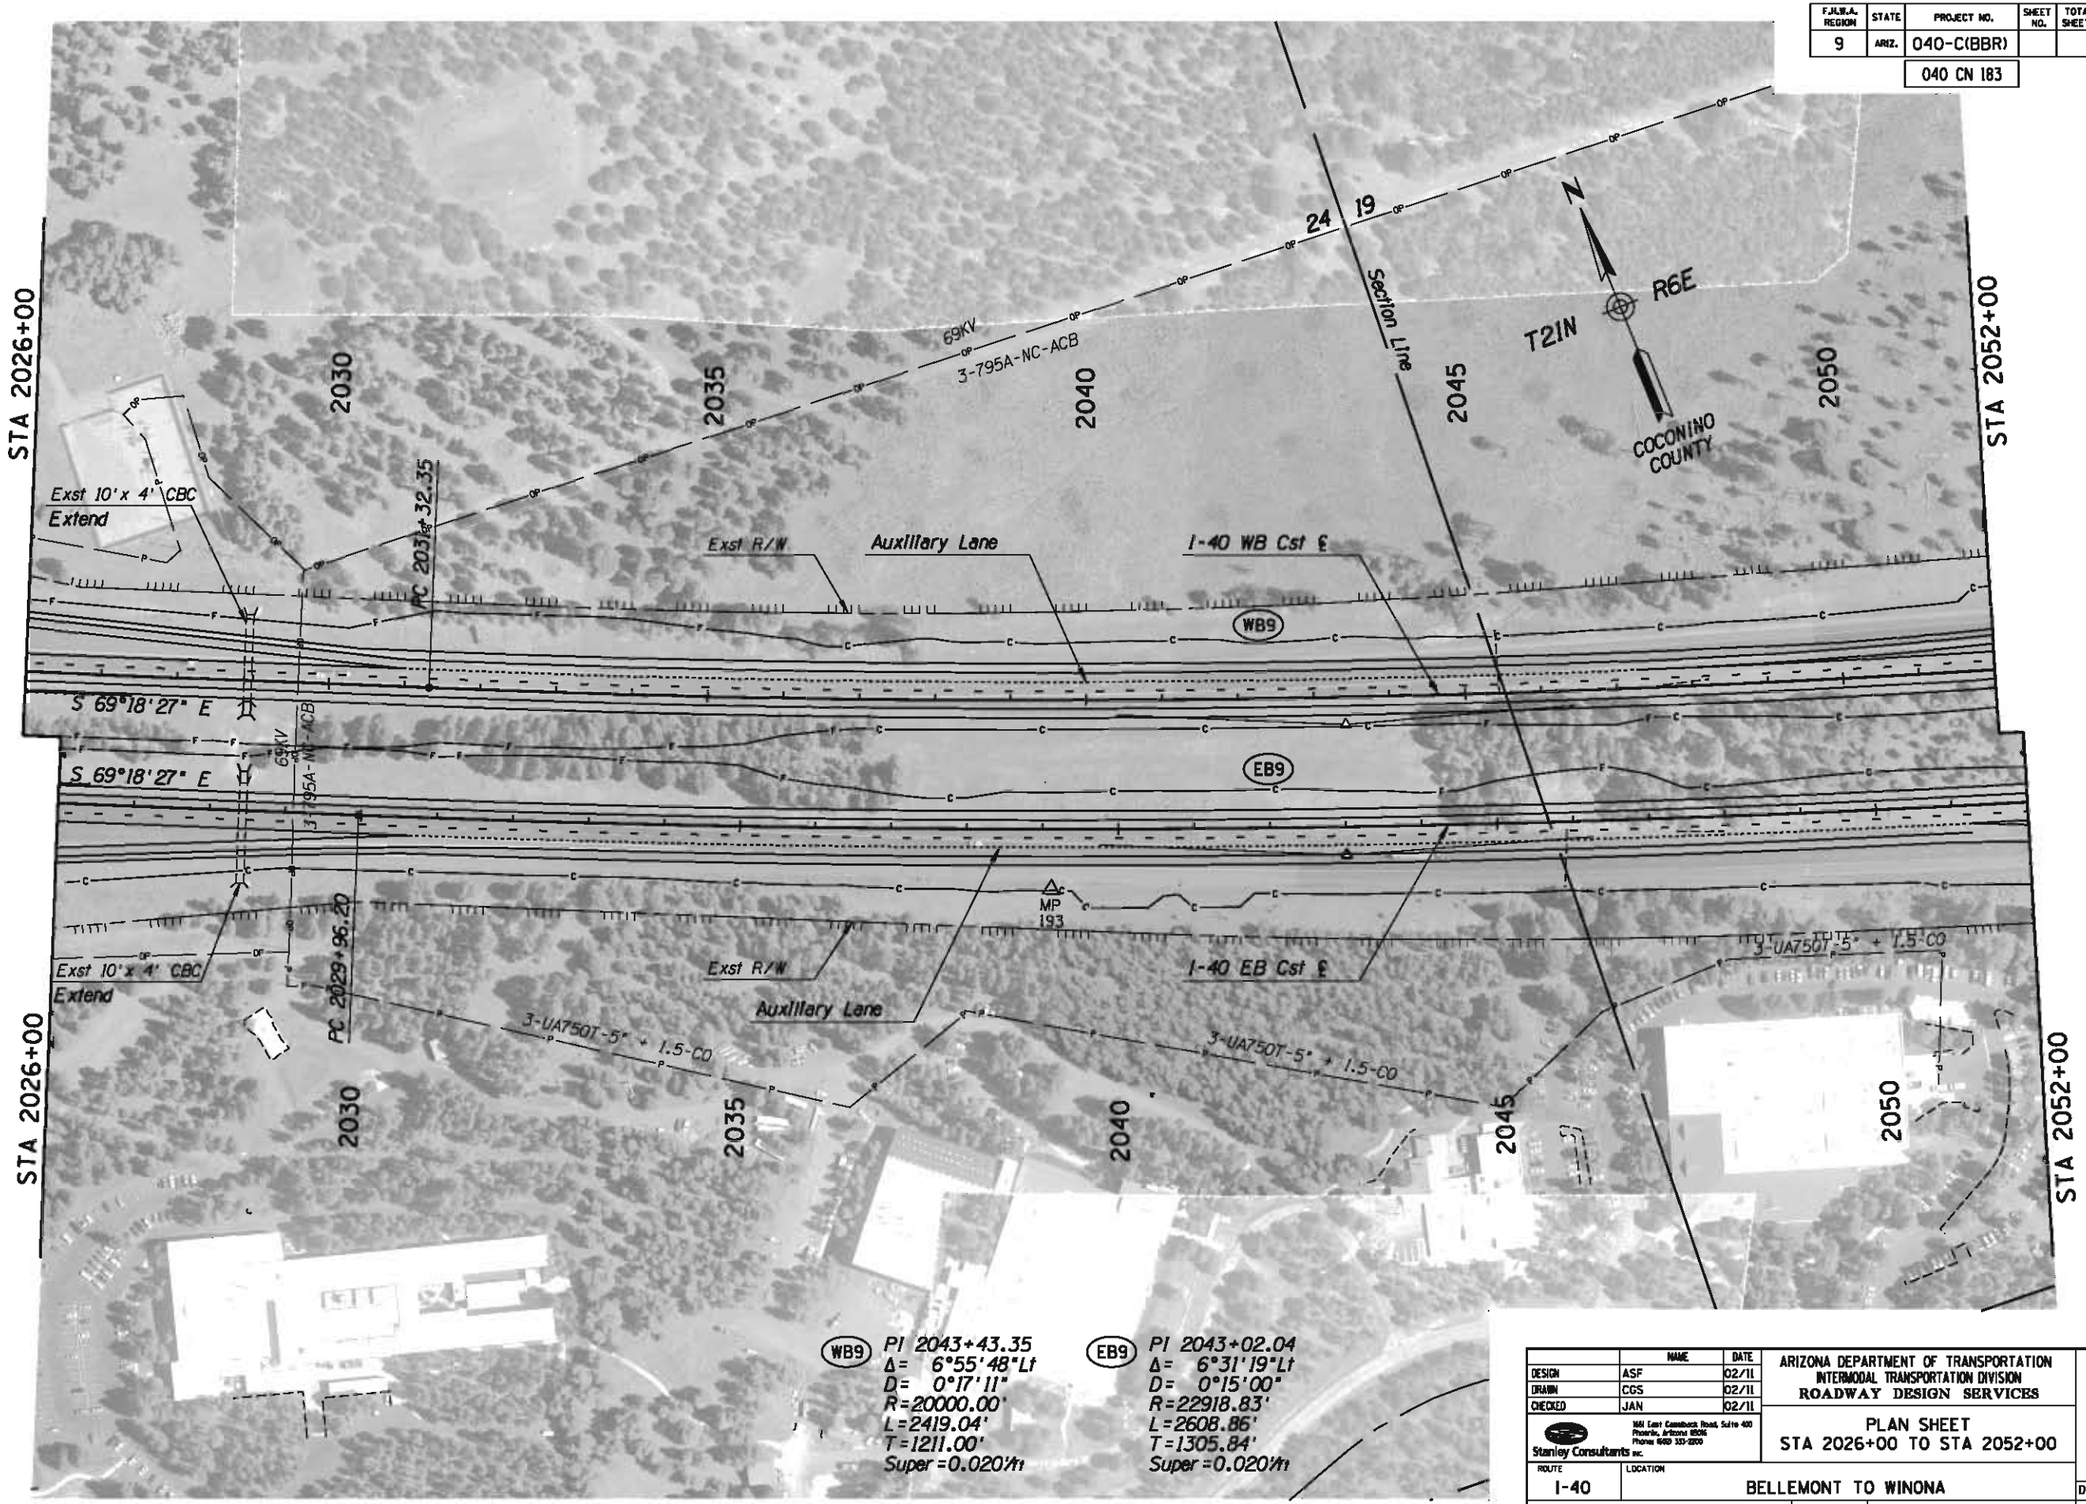

	NAME	DATE
DESIGN	ASF	02/11
DRAWN	CGS	02/11
CHECKED	JAN	02/11

Stanley Consultants inc.
1661 East Camelback Road, Suite 400
Phoenix, Arizona 85016
Phone (602) 333-2200

ARIZONA DEPARTMENT OF TRANSPORTATION
INTERMODAL TRANSPORTATION DIVISION
ROADWAY DESIGN SERVICES

PLAN SHEET
STA 2026+00 TO STA 2052+00

Initial
DCR
Review
NOT FOR CONSTRUCTION OR RECORDING

ROUTE: I-40
LOCATION: BELLEMONT TO WINONA

DWG NO. C-62

TRACS NO. H7586 01L | 040-C(BBR) | ___ OF ___

1/31/2011 q:\21580\11-cadd\03-Civ\h7586p023.dgn

NO. | DESCRIPTION OF REVISION | MADE BY | DATE

F.H.W.A. REGION	STATE	PROJECT NO.	SHEET NO.	TOTAL SHEETS	AS BUILT
9	ARIZ.	040-C(BBR)			
		040 CN 183			

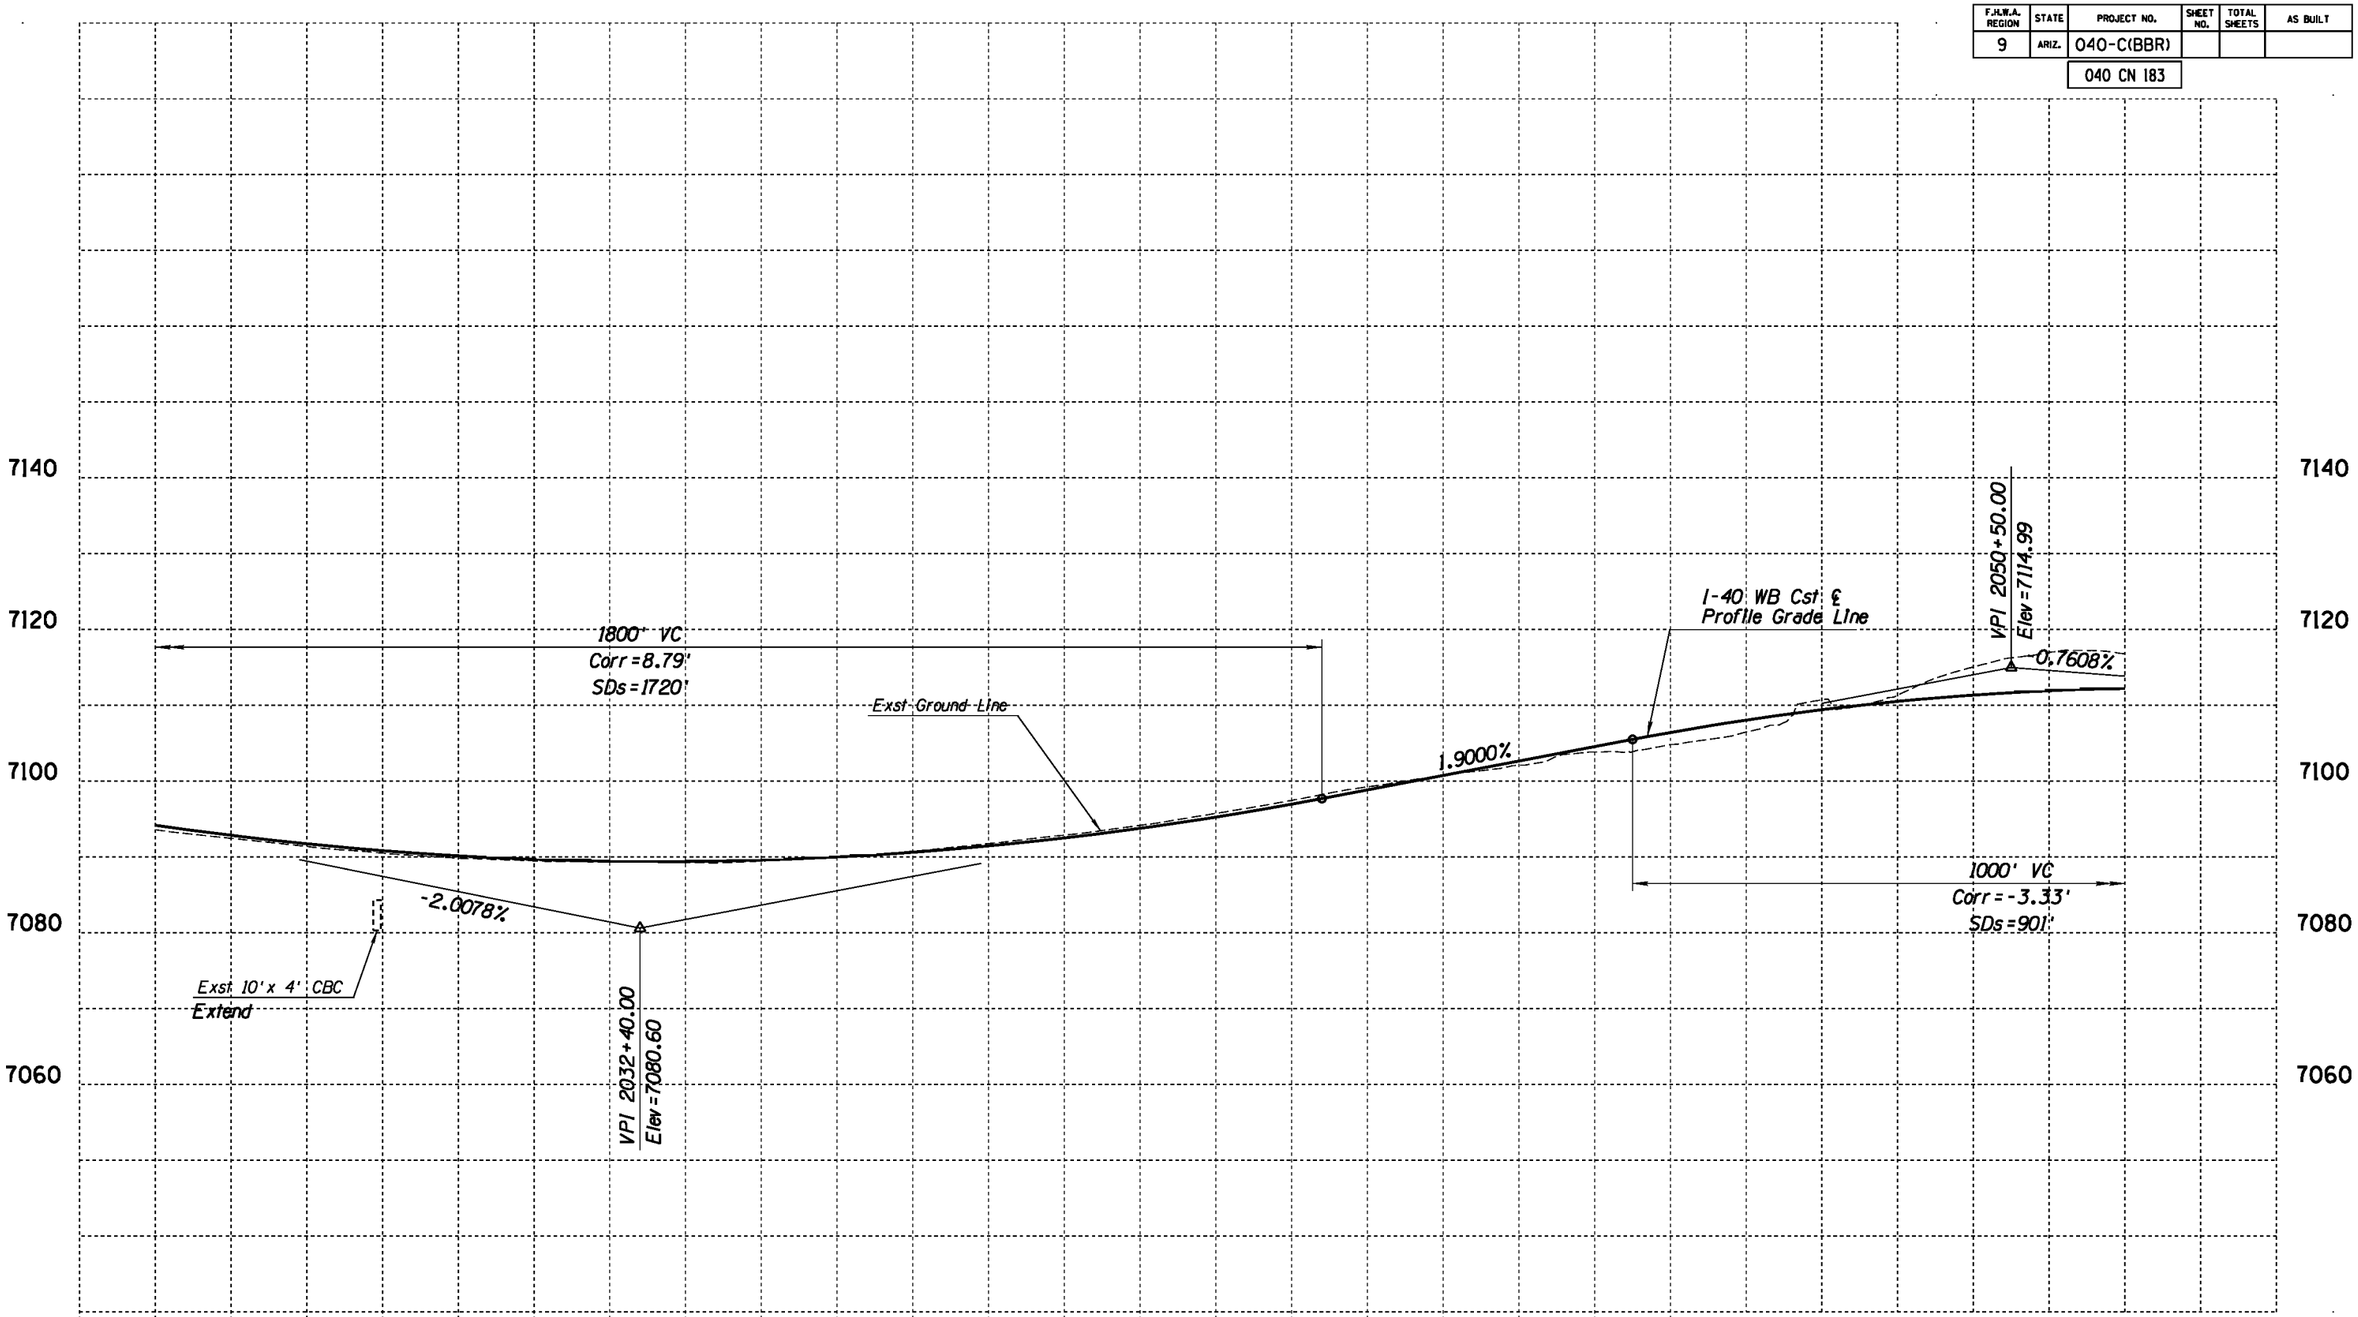

	NAME	DATE
DESIGN	ASF	02/11
DRAWN	CGS	02/11
CHECKED	JAN	02/11

Stanley Consultants INC.
1661 East Camelback Road, Suite 400
Phoenix, Arizona 85016
Phone (602) 333-2200

ARIZONA DEPARTMENT OF TRANSPORTATION
INTERMODAL TRANSPORTATION DIVISION
ROADWAY DESIGN SERVICES

PROFILE
WB STA 2026+00 TO STA 2052+00

ROUTE: I-40
LOCATION: BELLEMONT TO WINONA

Initial
DCR
Review
NOT FOR CONSTRUCTION OR RECORDING

DWG NO. C-63

TRACS NO. H7586 01L | 040-C(BBR) | ___ OF ___

NO.	DESCRIPTION OF REVISION	DATE	MADE BY

1/31/2011 q:\21580\11-cadd\03-Civ\h7586v023a.dgn

F.H.W.A. REGION	STATE	PROJECT NO.	SHEET NO.	TOTAL SHEETS	AS BUILT
9	ARIZ.	040-C(BBR)			
		040 CN 183			

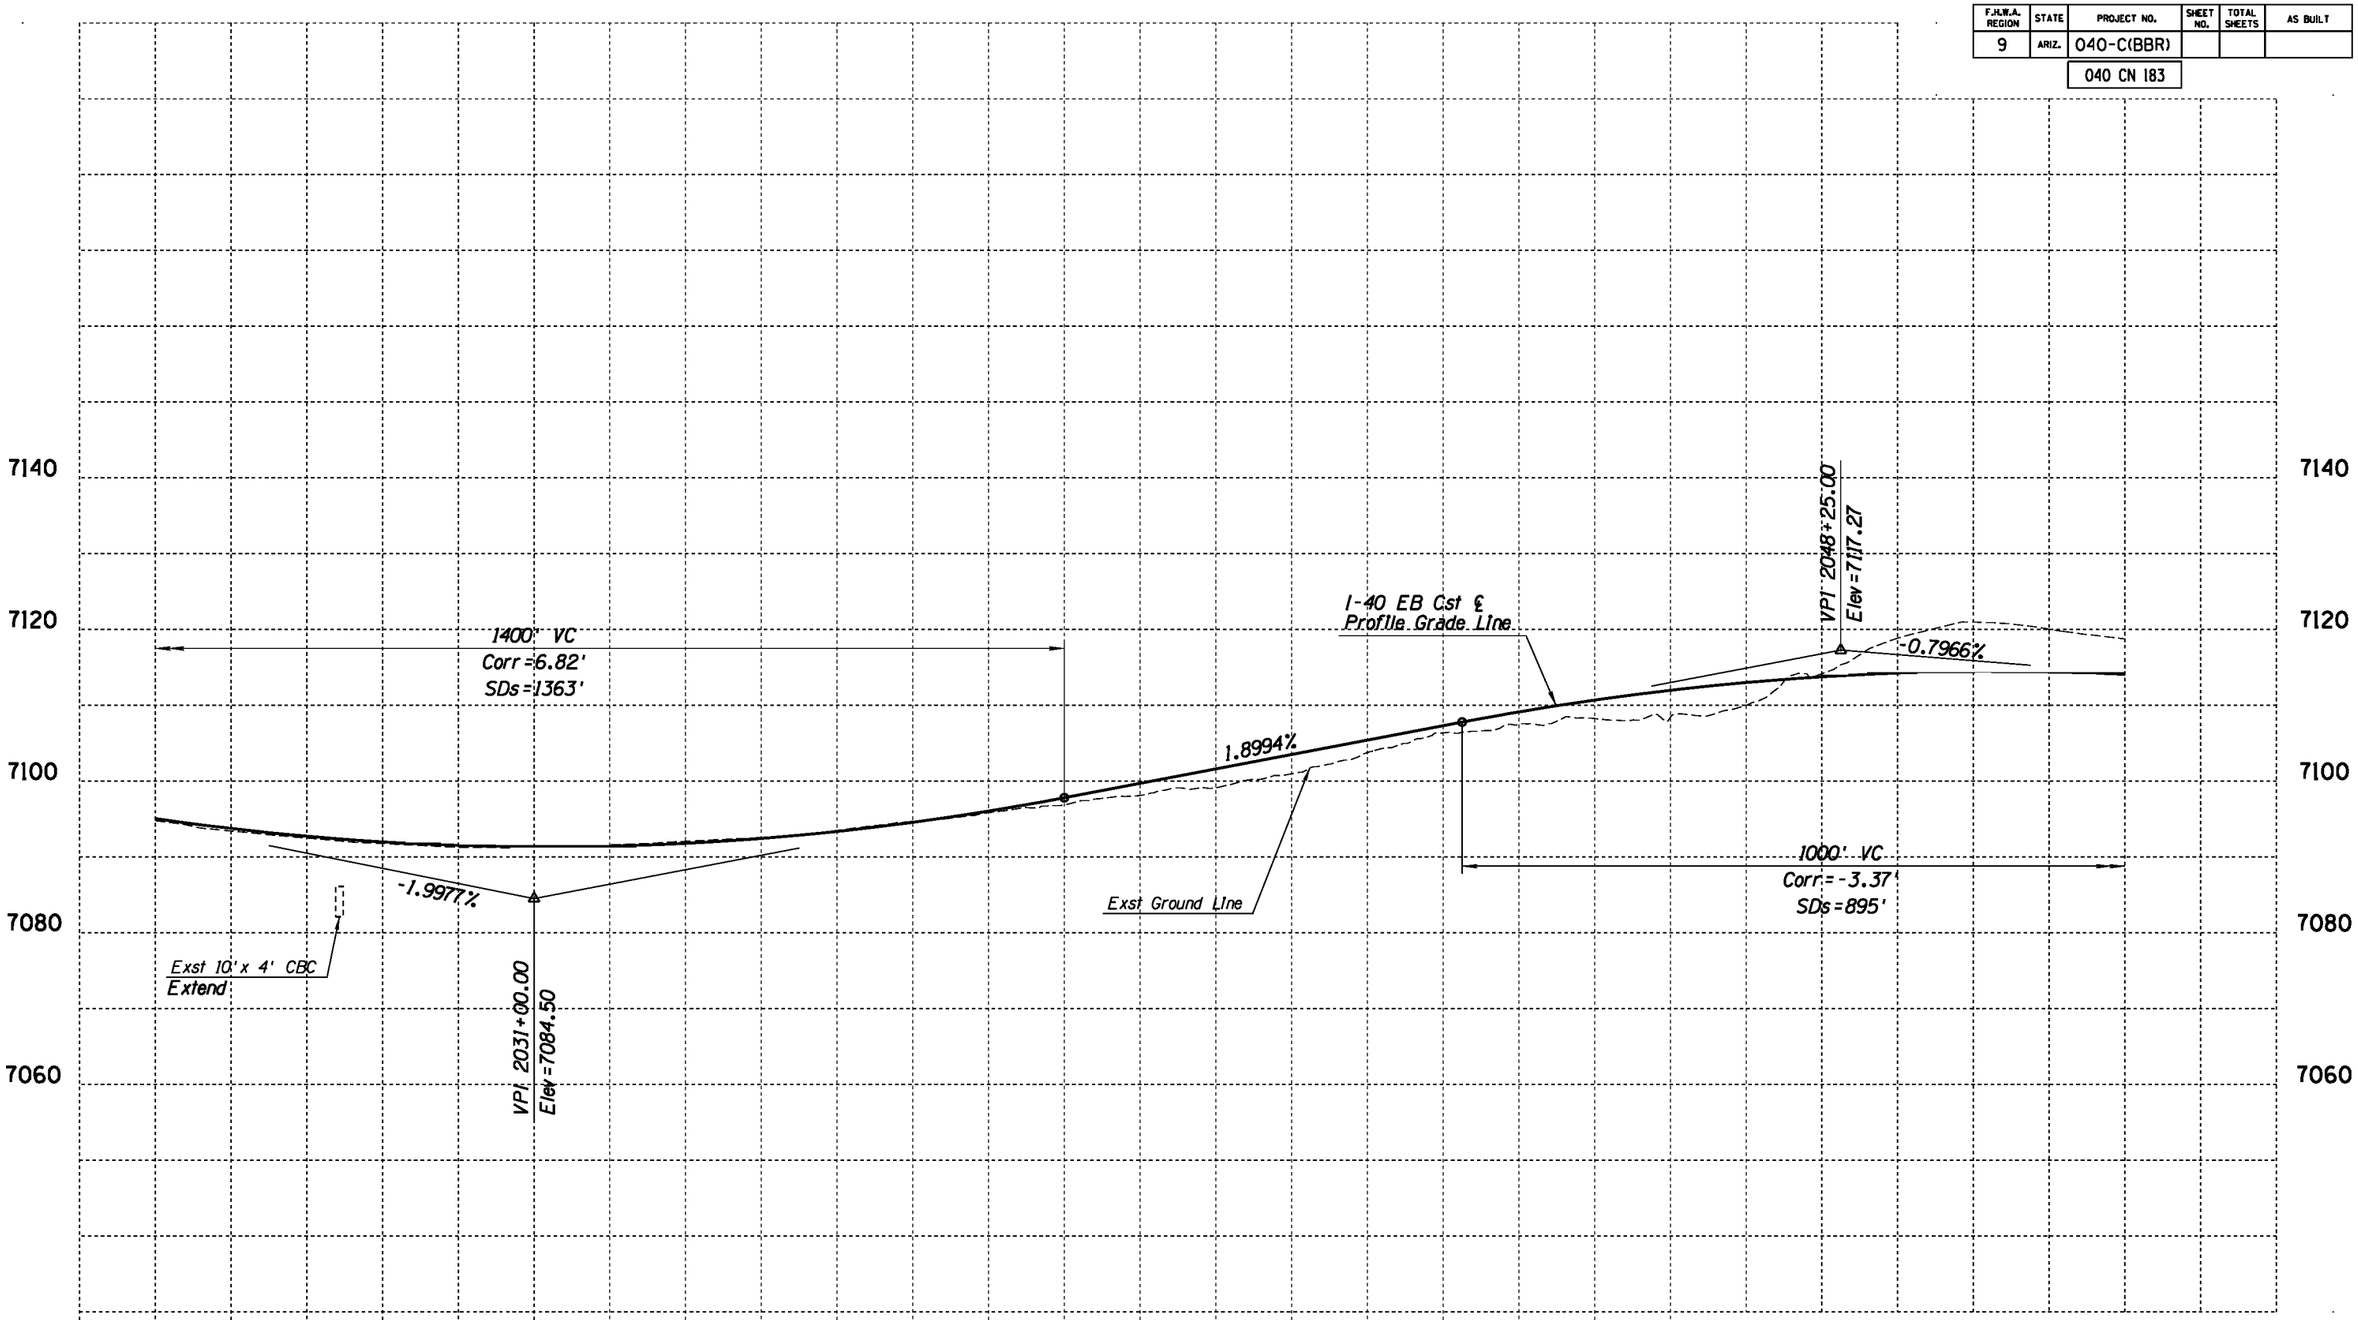

	NAME	DATE
DESIGN	ASF	02/11
DRAWN	CGS	02/11
CHECKED	JAN	02/11

Stanley Consultants INC.
1661 East Camelback Road, Suite 400
Phoenix, Arizona 85016
Phone (602) 333-2200

ARIZONA DEPARTMENT OF TRANSPORTATION
INTERMODAL TRANSPORTATION DIVISION
ROADWAY DESIGN SERVICES

PROFILE
EB STA 2026+00 TO STA 2052+00

ROUTE: I-40
LOCATION: BELLEMONT TO WINONA

Initial
DCR
Review
NOT FOR CONSTRUCTION OR RECORDING

DWG NO. C-64

TRACS NO. H7586 01L | 040-C(BBR) | ___ OF ___

NO.	DESCRIPTION OF REVISION	MADE BY	DATE	NO.	DESCRIPTION OF REVISION	MADE BY	DATE

1/31/2011 q:\21580\11-cadd\03-Civ\h7586v0236.dgn

F.H.W.A. REGION	STATE	PROJECT NO.	SHEET NO.	TOTAL SHEETS	AS BUILT
9	ARIZ.	040-C(BBR)			
		040 CN 183			

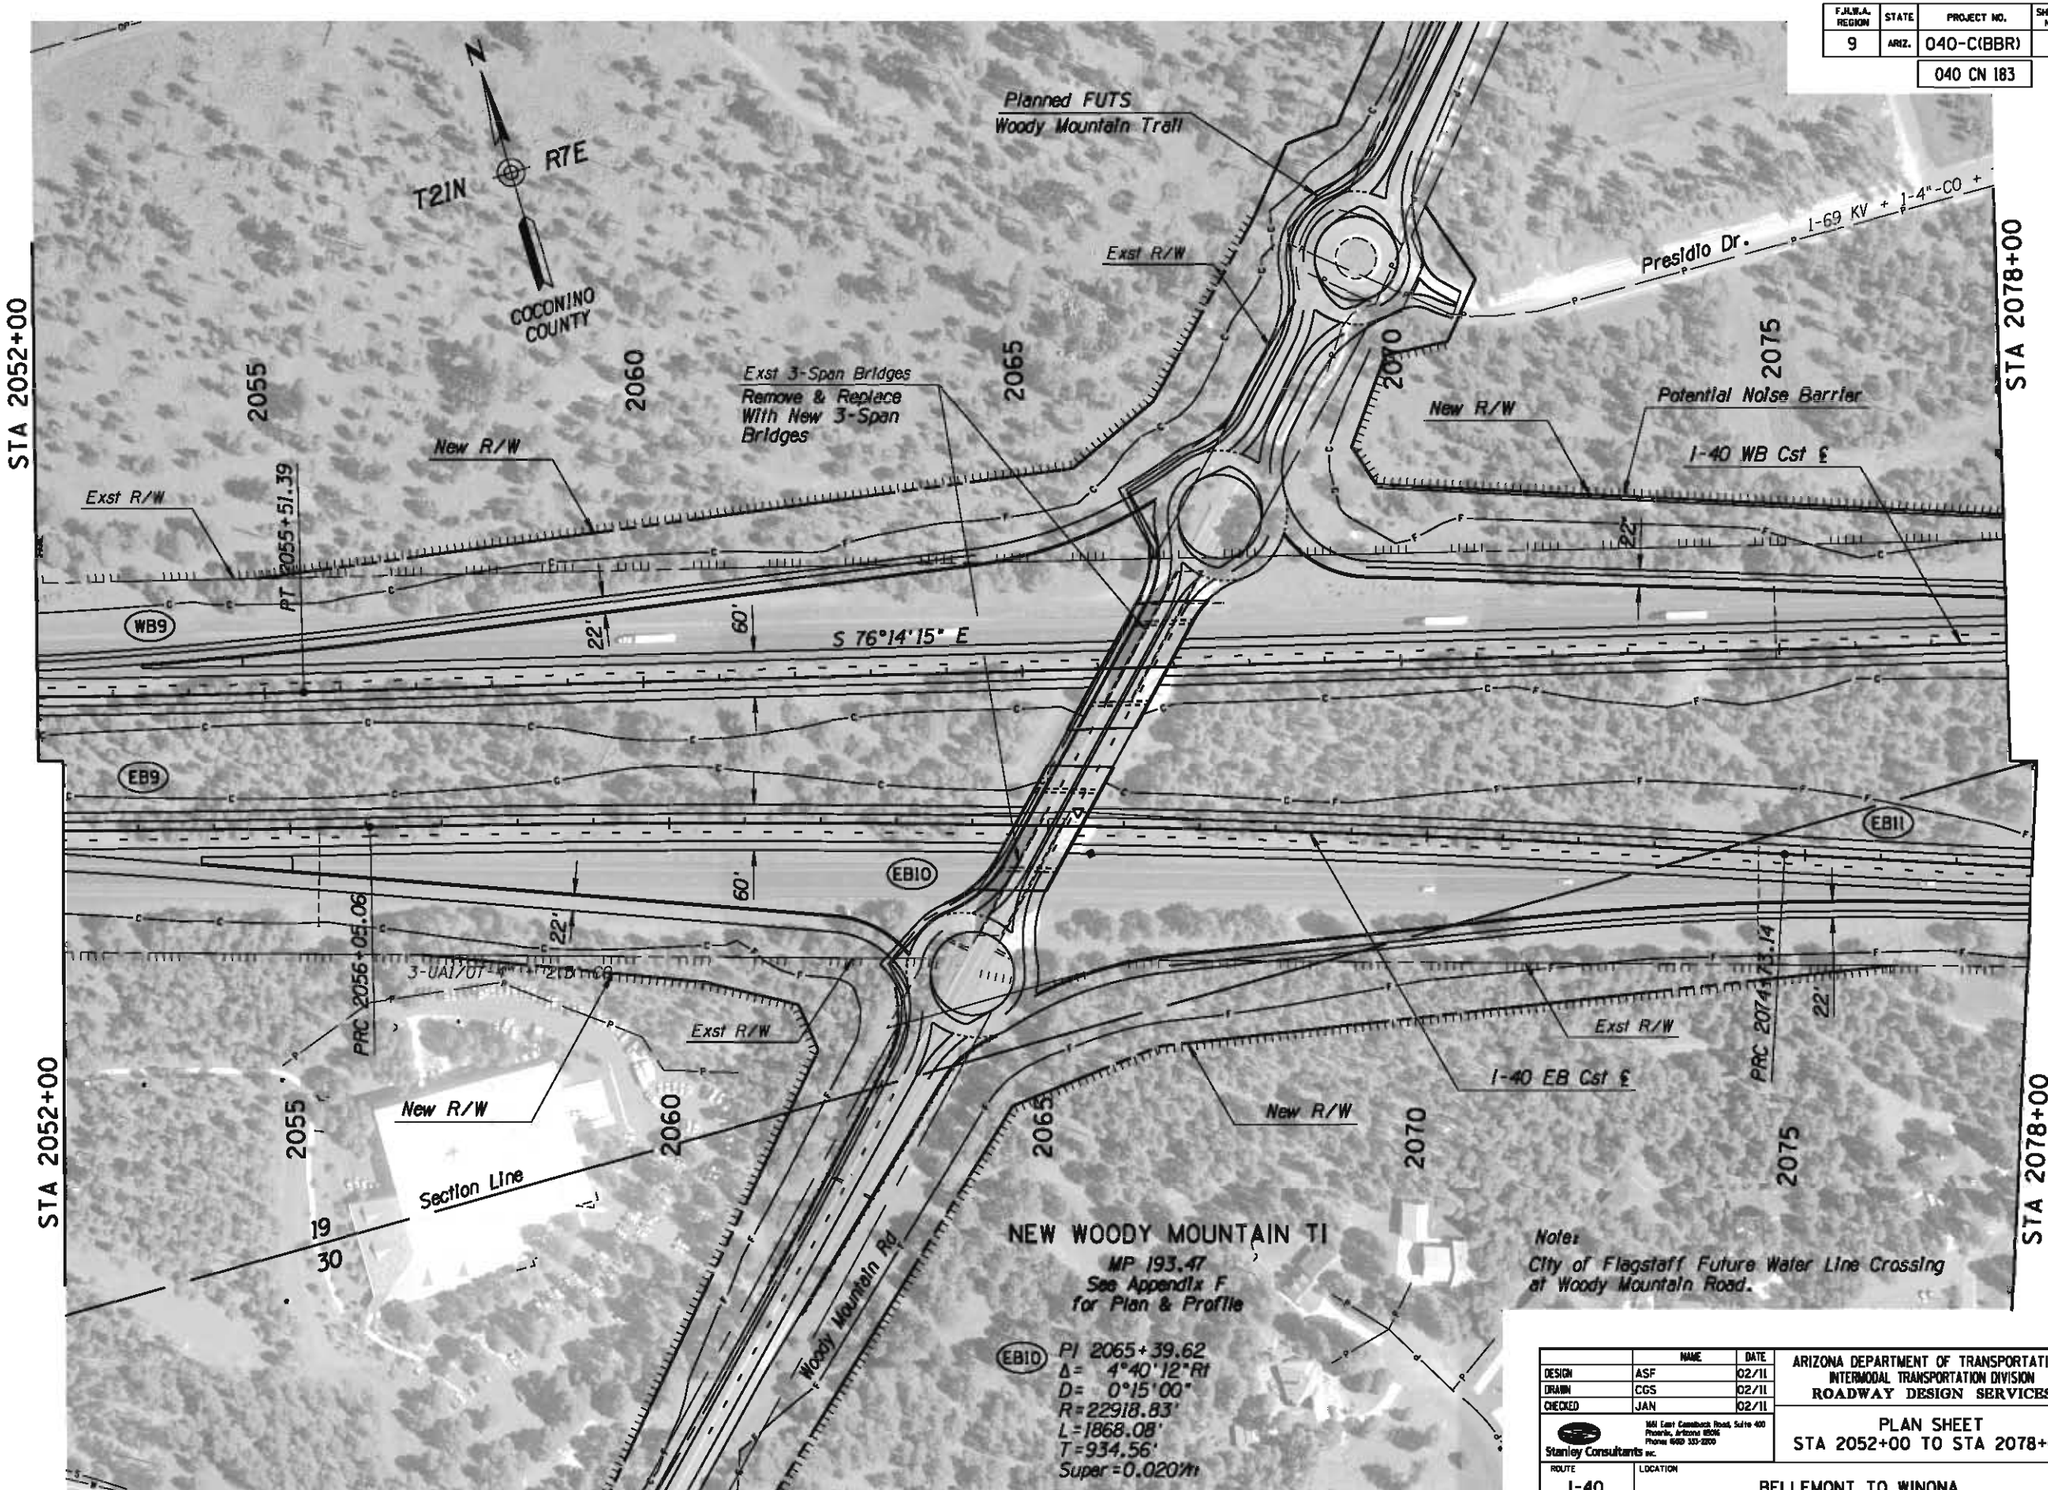

	NAME	DATE
DESIGN	ASF	02/11
DRAWN	CGS	02/11
CHECKED	JAN	02/11

Stanley Consultants inc.
1661 East Camelback Road, Suite 400
Phoenix, Arizona 85016
Phone: (602) 333-2200

ARIZONA DEPARTMENT OF TRANSPORTATION
INTERMODAL TRANSPORTATION DIVISION
ROADWAY DESIGN SERVICES

PLAN SHEET
STA 2052+00 TO STA 2078+00

Initial
DCR
Review
NOT FOR CONSTRUCTION OR RECORDING

ROUTE: I-40
LOCATION: BELLEMONT TO WINONA

DWG NO. C-65

TRACS NO. H7586 01L | 040-C(BBR) | ___ OF ___

NO.1 DESCRIPTION OF REVISION MADE BY DATE
NO.2 DESCRIPTION OF REVISION MADE BY DATE

1/31/2011 q:\21580\11-cadd\03-Civ\h7586p024.dgn

F.H.W.A. REGION	STATE	PROJECT NO.	SHEET NO.	TOTAL SHEETS	AS BUILT
9	ARIZ.	040-C(BBR)			

040 CN 183

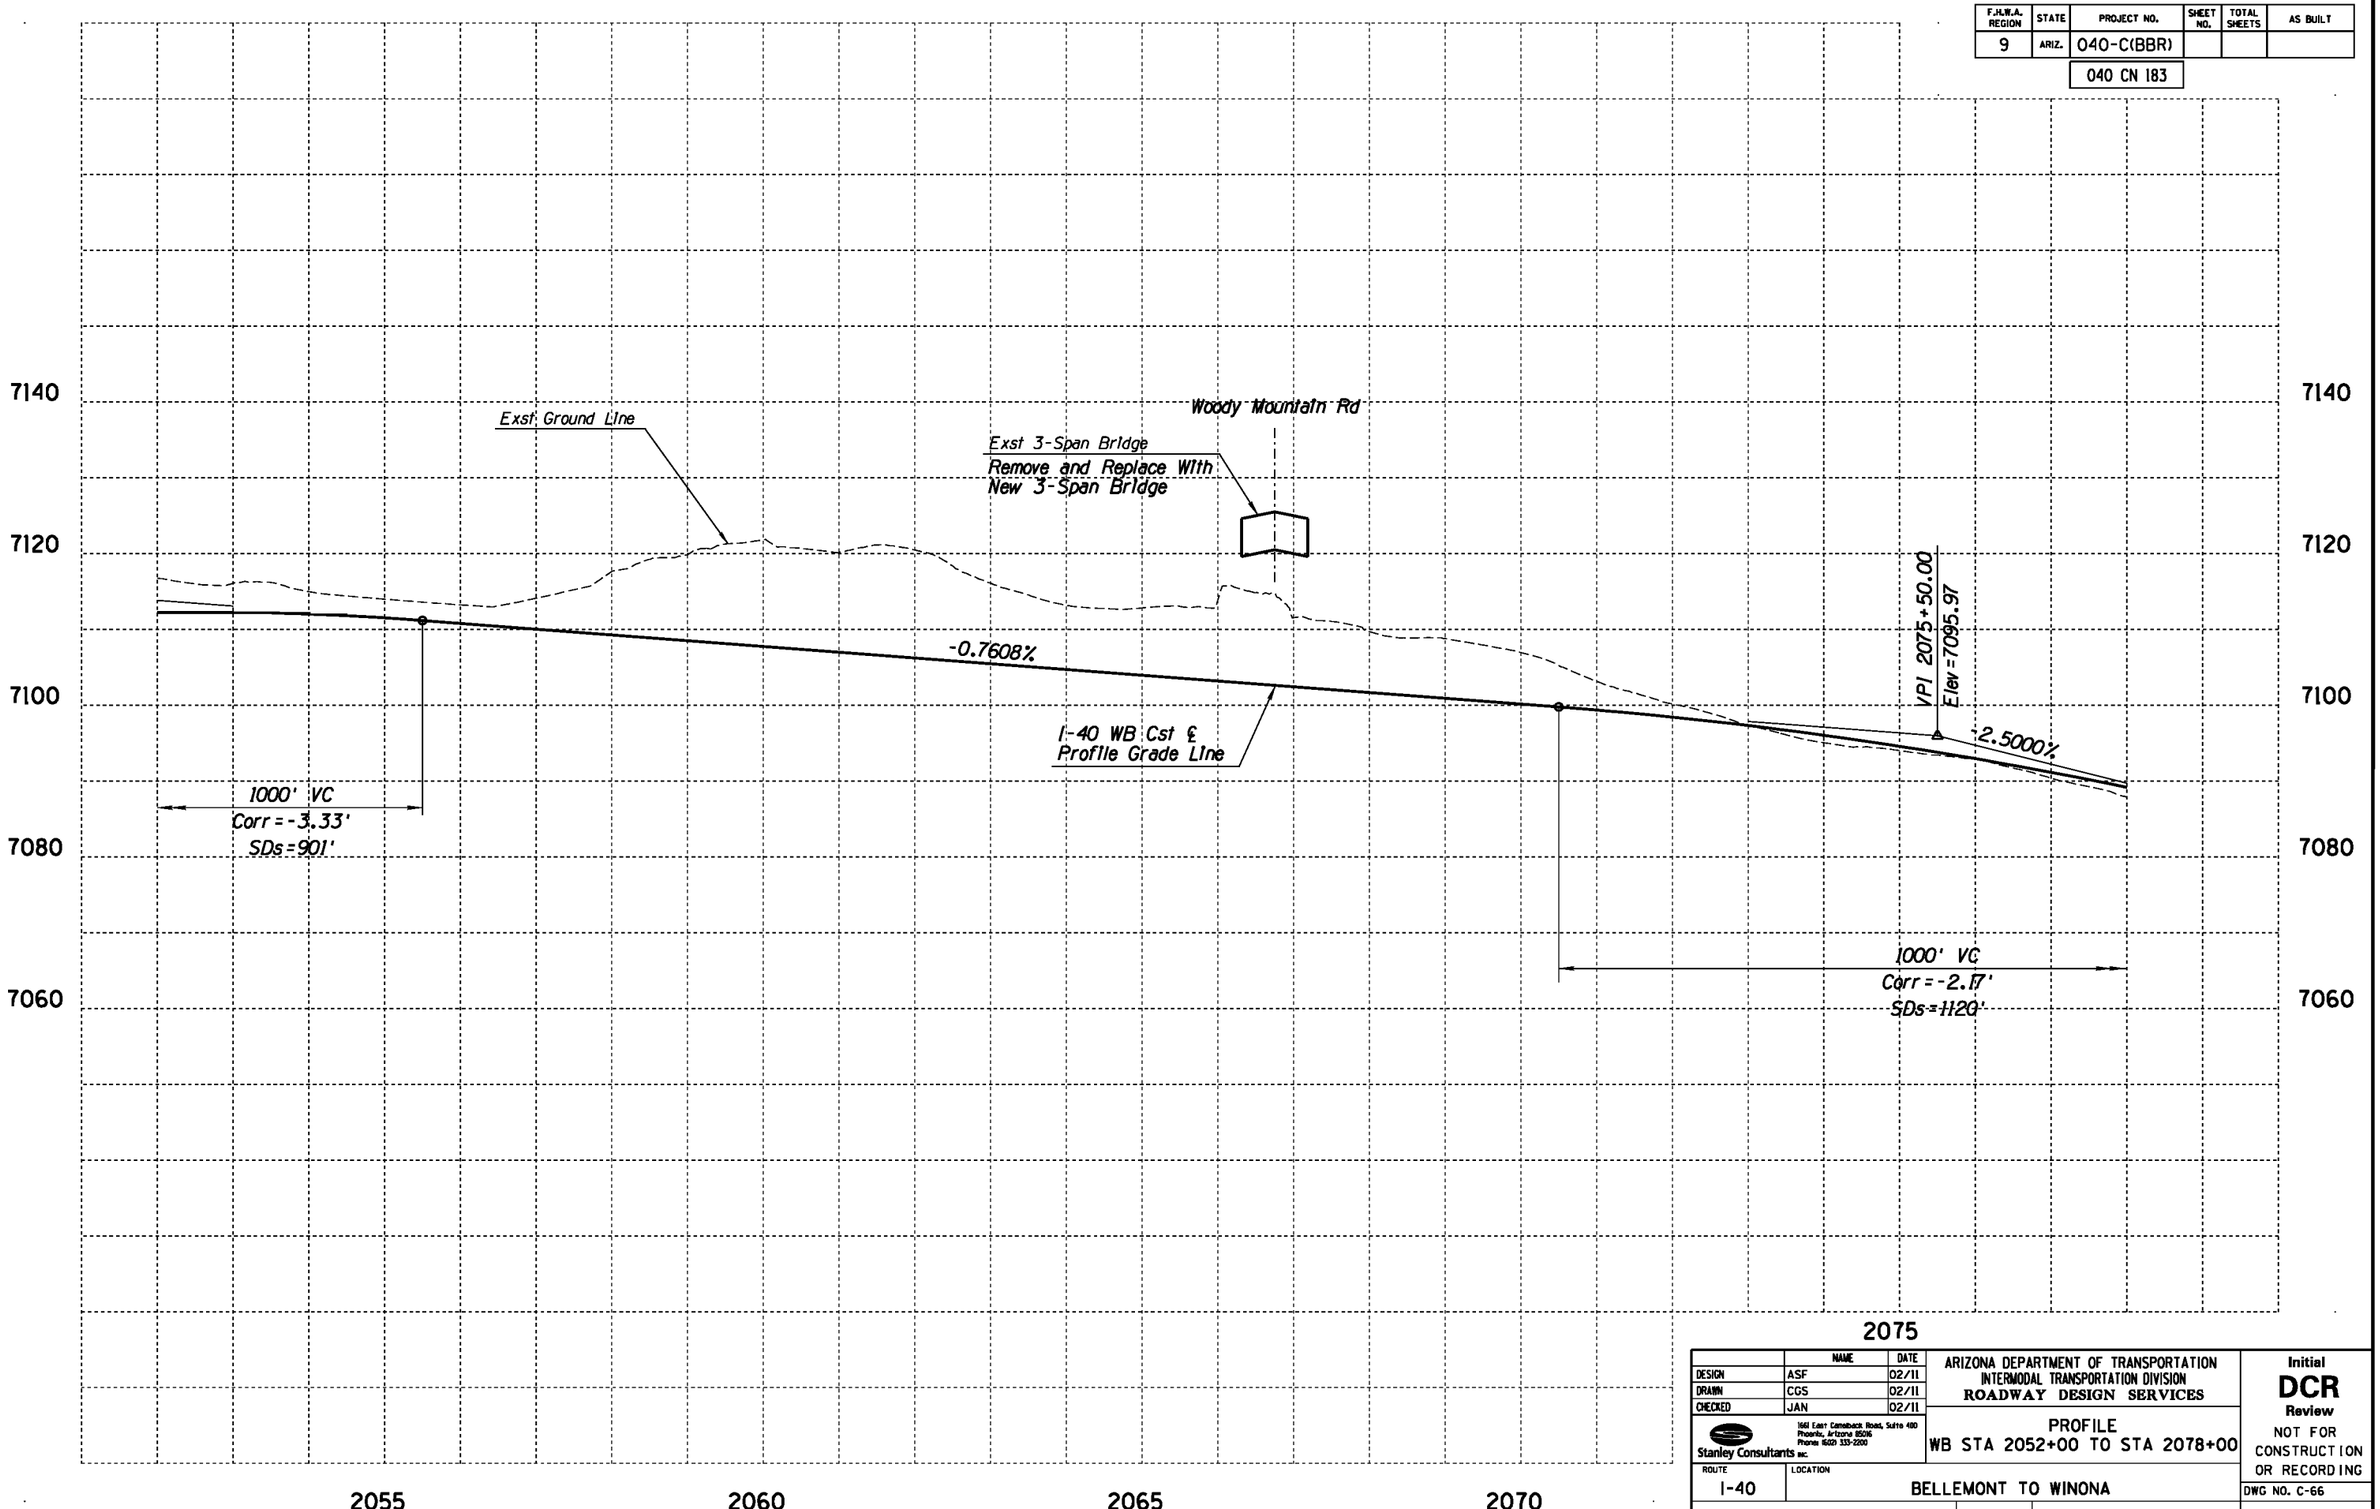

	NAME	DATE
DESIGN	ASF	02/11
DRAWN	CGS	02/11
CHECKED	JAN	02/11

Stanley Consultants INC.
1661 East Camelback Road, Suite 400
Phoenix, Arizona 85016
Phone (602) 333-2200

ARIZONA DEPARTMENT OF TRANSPORTATION
INTERMODAL TRANSPORTATION DIVISION
ROADWAY DESIGN SERVICES

PROFILE
WB STA 2052+00 TO STA 2078+00

ROUTE: I-40
LOCATION: BELLEMONT TO WINONA

Initial
DCR
Review
NOT FOR CONSTRUCTION OR RECORDING

DWG NO. C-66

TRACS NO. H7586 01L | 040-C(BBR) | ___ OF ___

NO.	DESCRIPTION OF REVISION	MADE BY	DATE	NO.	DESCRIPTION OF REVISION	MADE BY	DATE

1/31/2011 qt\21580\11-cadd\03-Civ\h7586v024a.dgn

F.H.W.A. REGION	STATE	PROJECT NO.	SHEET NO.	TOTAL SHEETS	AS BUILT
9	ARIZ.	040-C(BBR)			

040 CN 183

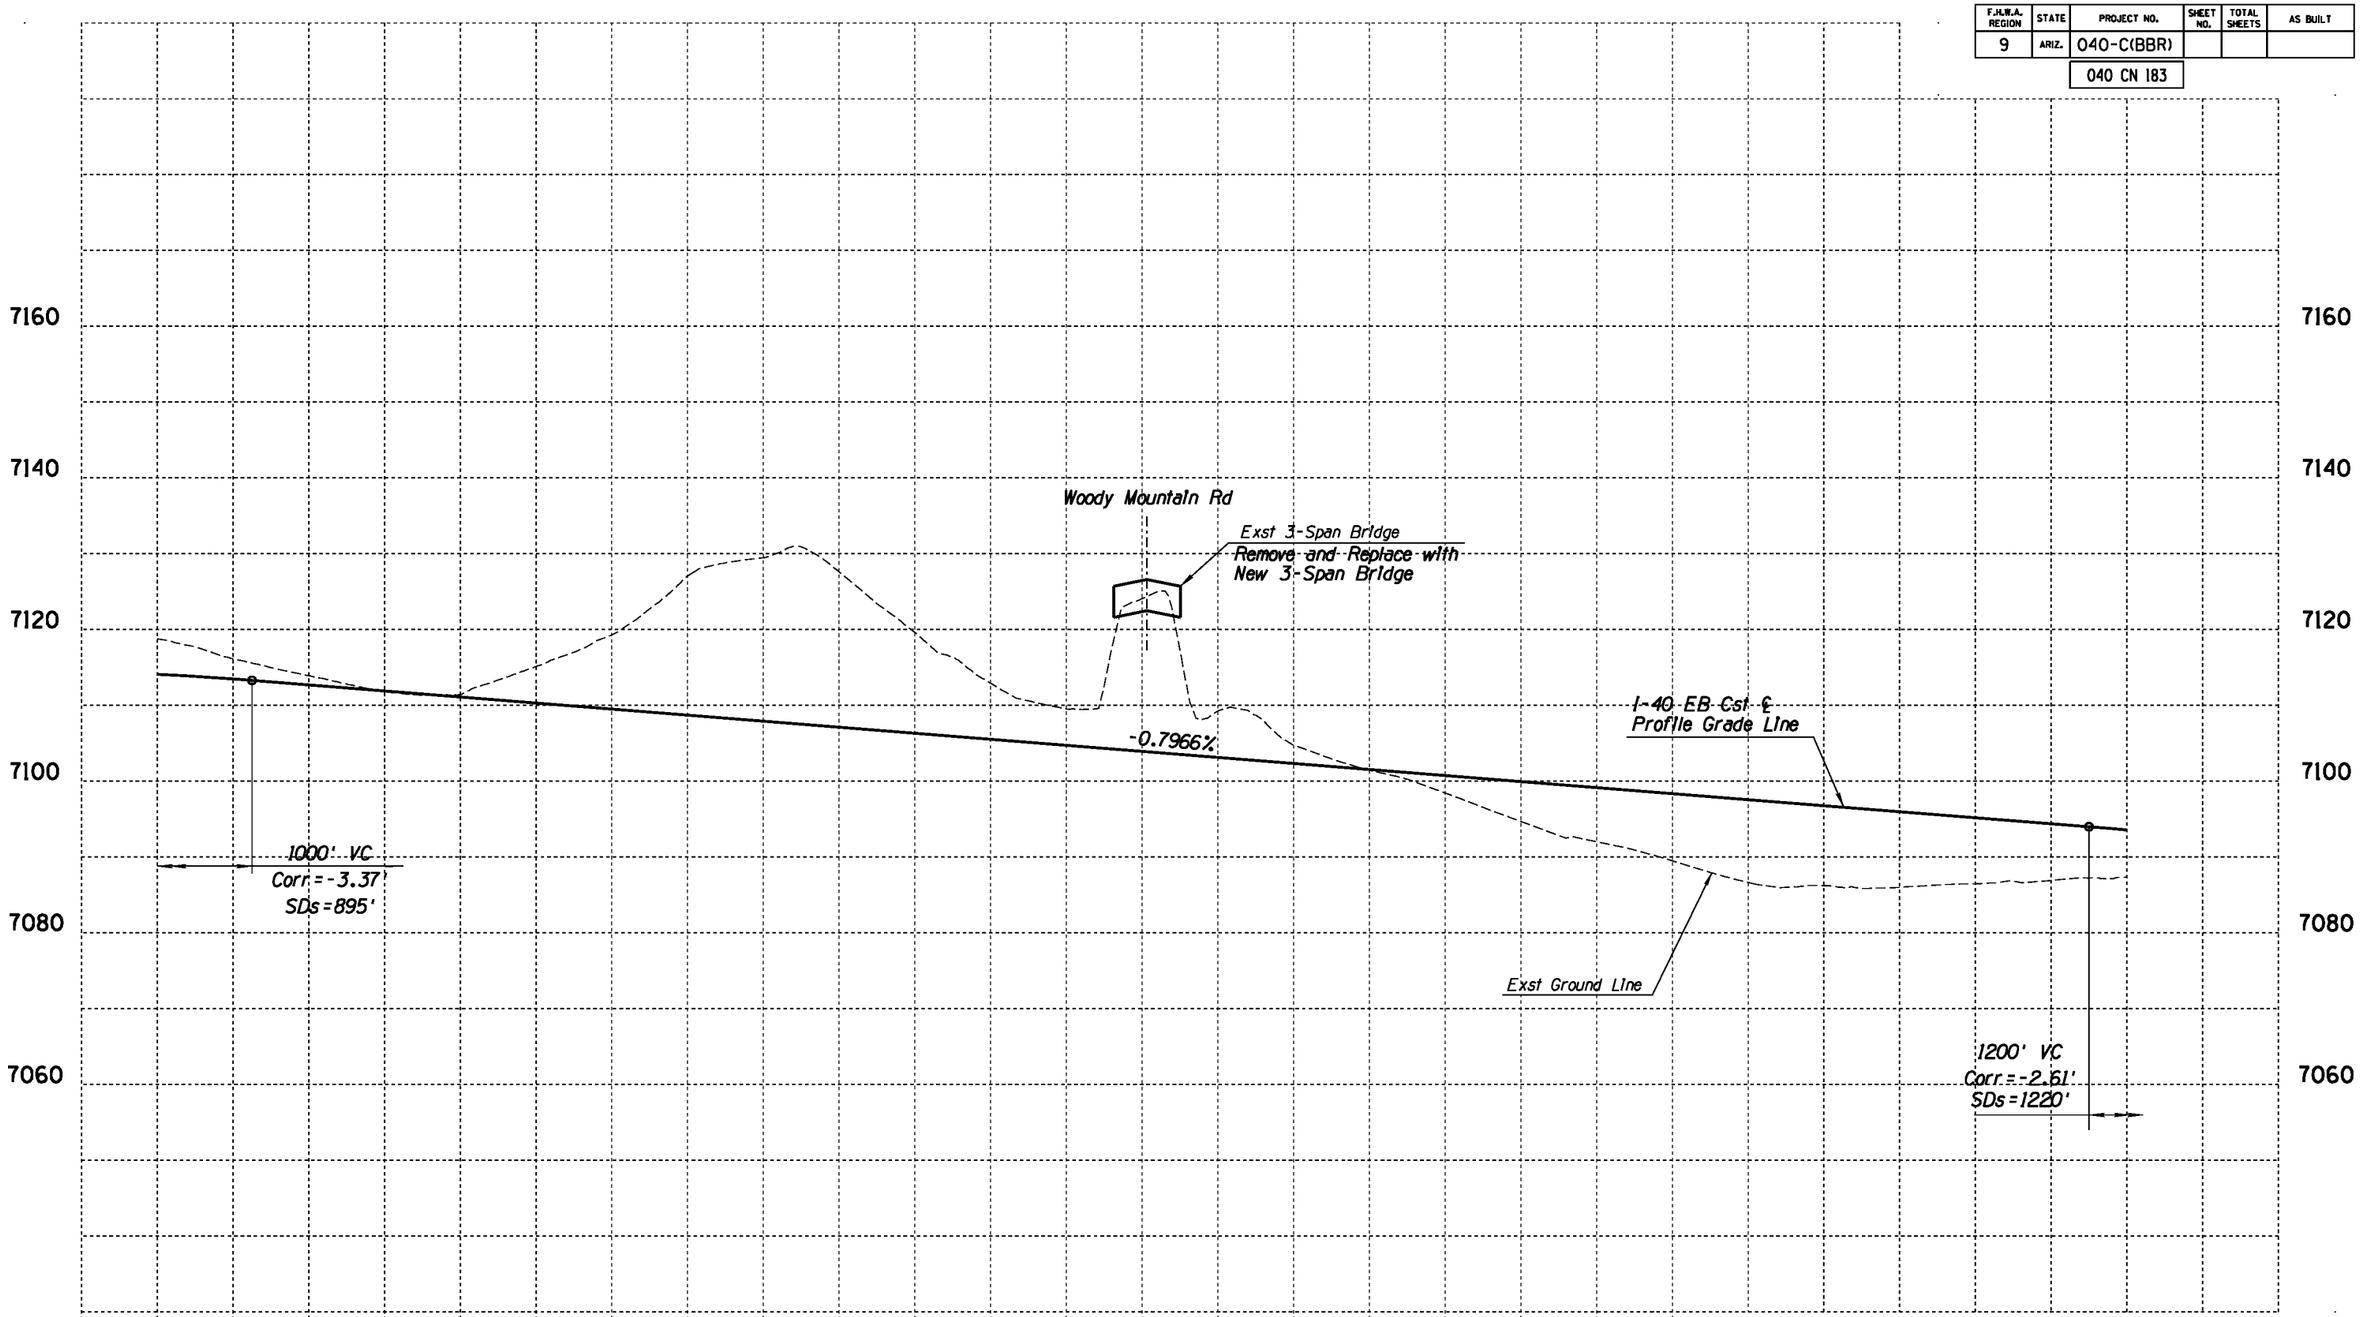

	NAME	DATE
DESIGN	ASF	02/11
DRAWN	CGS	02/11
CHECKED	JAN	02/11

Stanley Consultants inc.
1661 East Camelback Road, Suite 400
Phoenix, Arizona 85016
Phone (602) 333-2200

ARIZONA DEPARTMENT OF TRANSPORTATION
INTERMODAL TRANSPORTATION DIVISION
ROADWAY DESIGN SERVICES

PROFILE
EB STA 2052+00 TO STA 2078+00

Initial
DCR
Review
NOT FOR CONSTRUCTION OR RECORDING

ROUTE	LOCATION
I-40	BELLEMONT TO WINONA

DWG NO. C-67

TRACS NO. H7586 01L | 040-C(BBR) | ___ OF ___

NO.	DESCRIPTION OF REVISION	MADE BY	DATE

1/31/2011 q:\21580\11-cadd\03-Civ\h7586v0246.dgn

F.H.W.A. REGION	STATE	PROJECT NO.	SHEET NO.	TOTAL SHEETS	AS BUILT
9	ARIZ.	040-C(BBR)			
		040 CN 183			

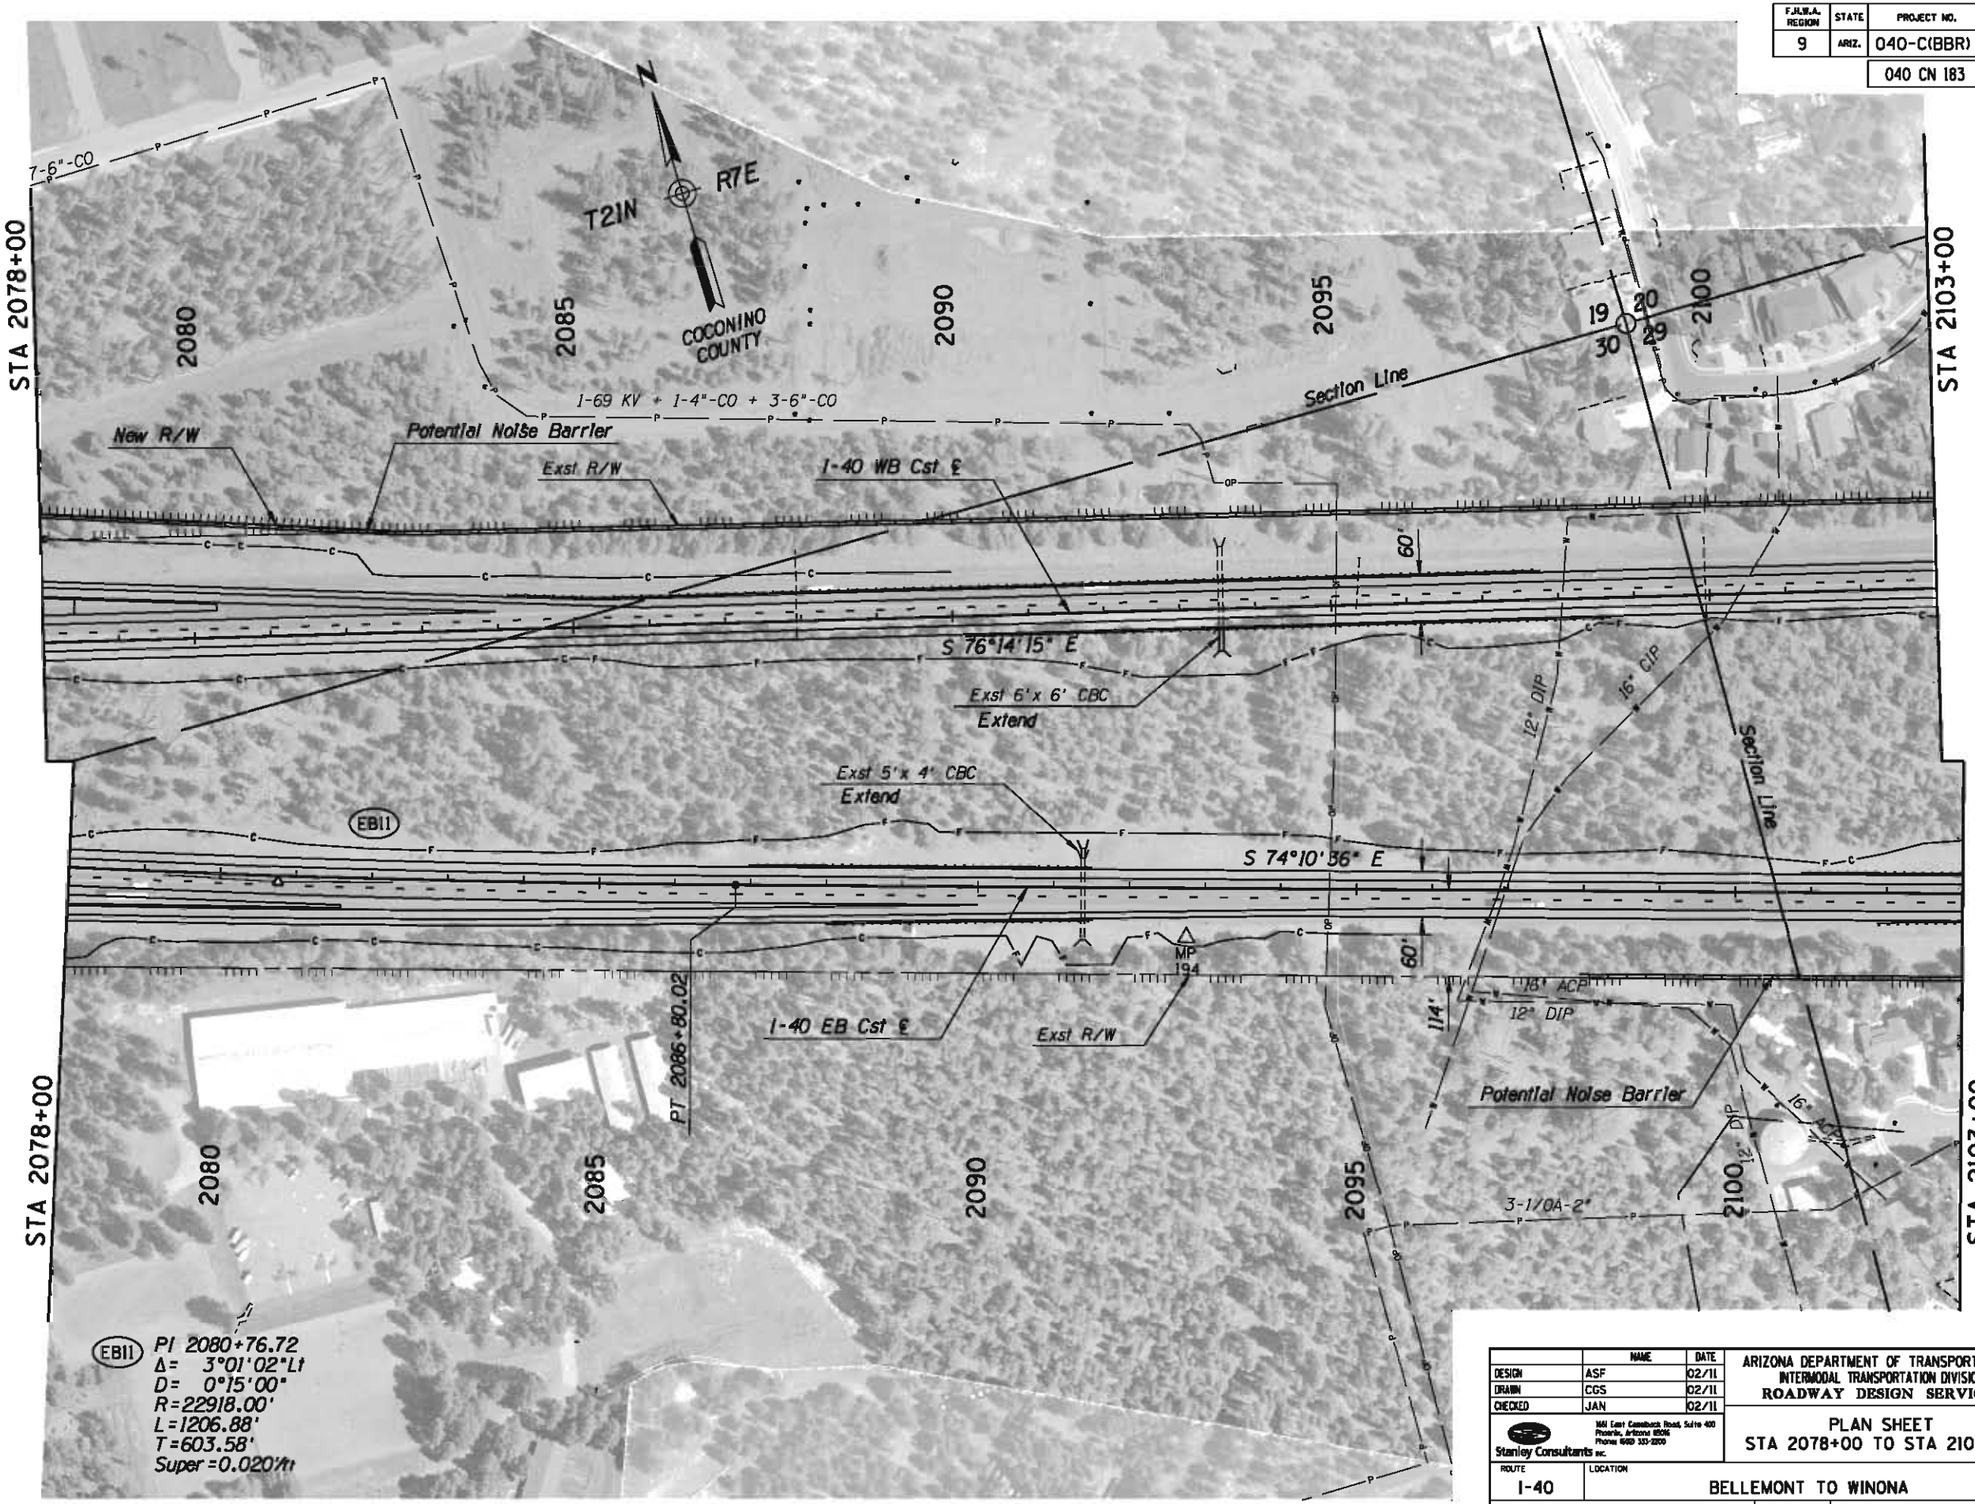

	NAME	DATE
DESIGN	ASF	02/11
DRAWN	CGS	02/11
CHECKED	JAN	02/11

Stanley Consultants inc.
1661 East Camelback Road, Suite 400
Phoenix, Arizona 85016
Phone: (602) 332-2200

ARIZONA DEPARTMENT OF TRANSPORTATION
INTERMODAL TRANSPORTATION DIVISION
ROADWAY DESIGN SERVICES

PLAN SHEET
STA 2078+00 TO STA 2103+00

Initial
DCR
Review
NOT FOR CONSTRUCTION OR RECORDING

ROUTE: I-40
LOCATION: BELLEMONT TO WINONA

DWG NO. C-68

TRACS NO. H7586 01L | 040-C(BBR) | ___ OF ___

NO.	DESCRIPTION OF REVISION	DATE	MADE BY
NO.1			
NO.2			

1/31/2011 q:\21580\11-cadd\03-Civ\h7586p025.dgn

F.H.W.A. REGION	STATE	PROJECT NO.	SHEET NO.	TOTAL SHEETS	AS BUILT
9	ARIZ.	040-C(BBR)			
		040 CN 183			

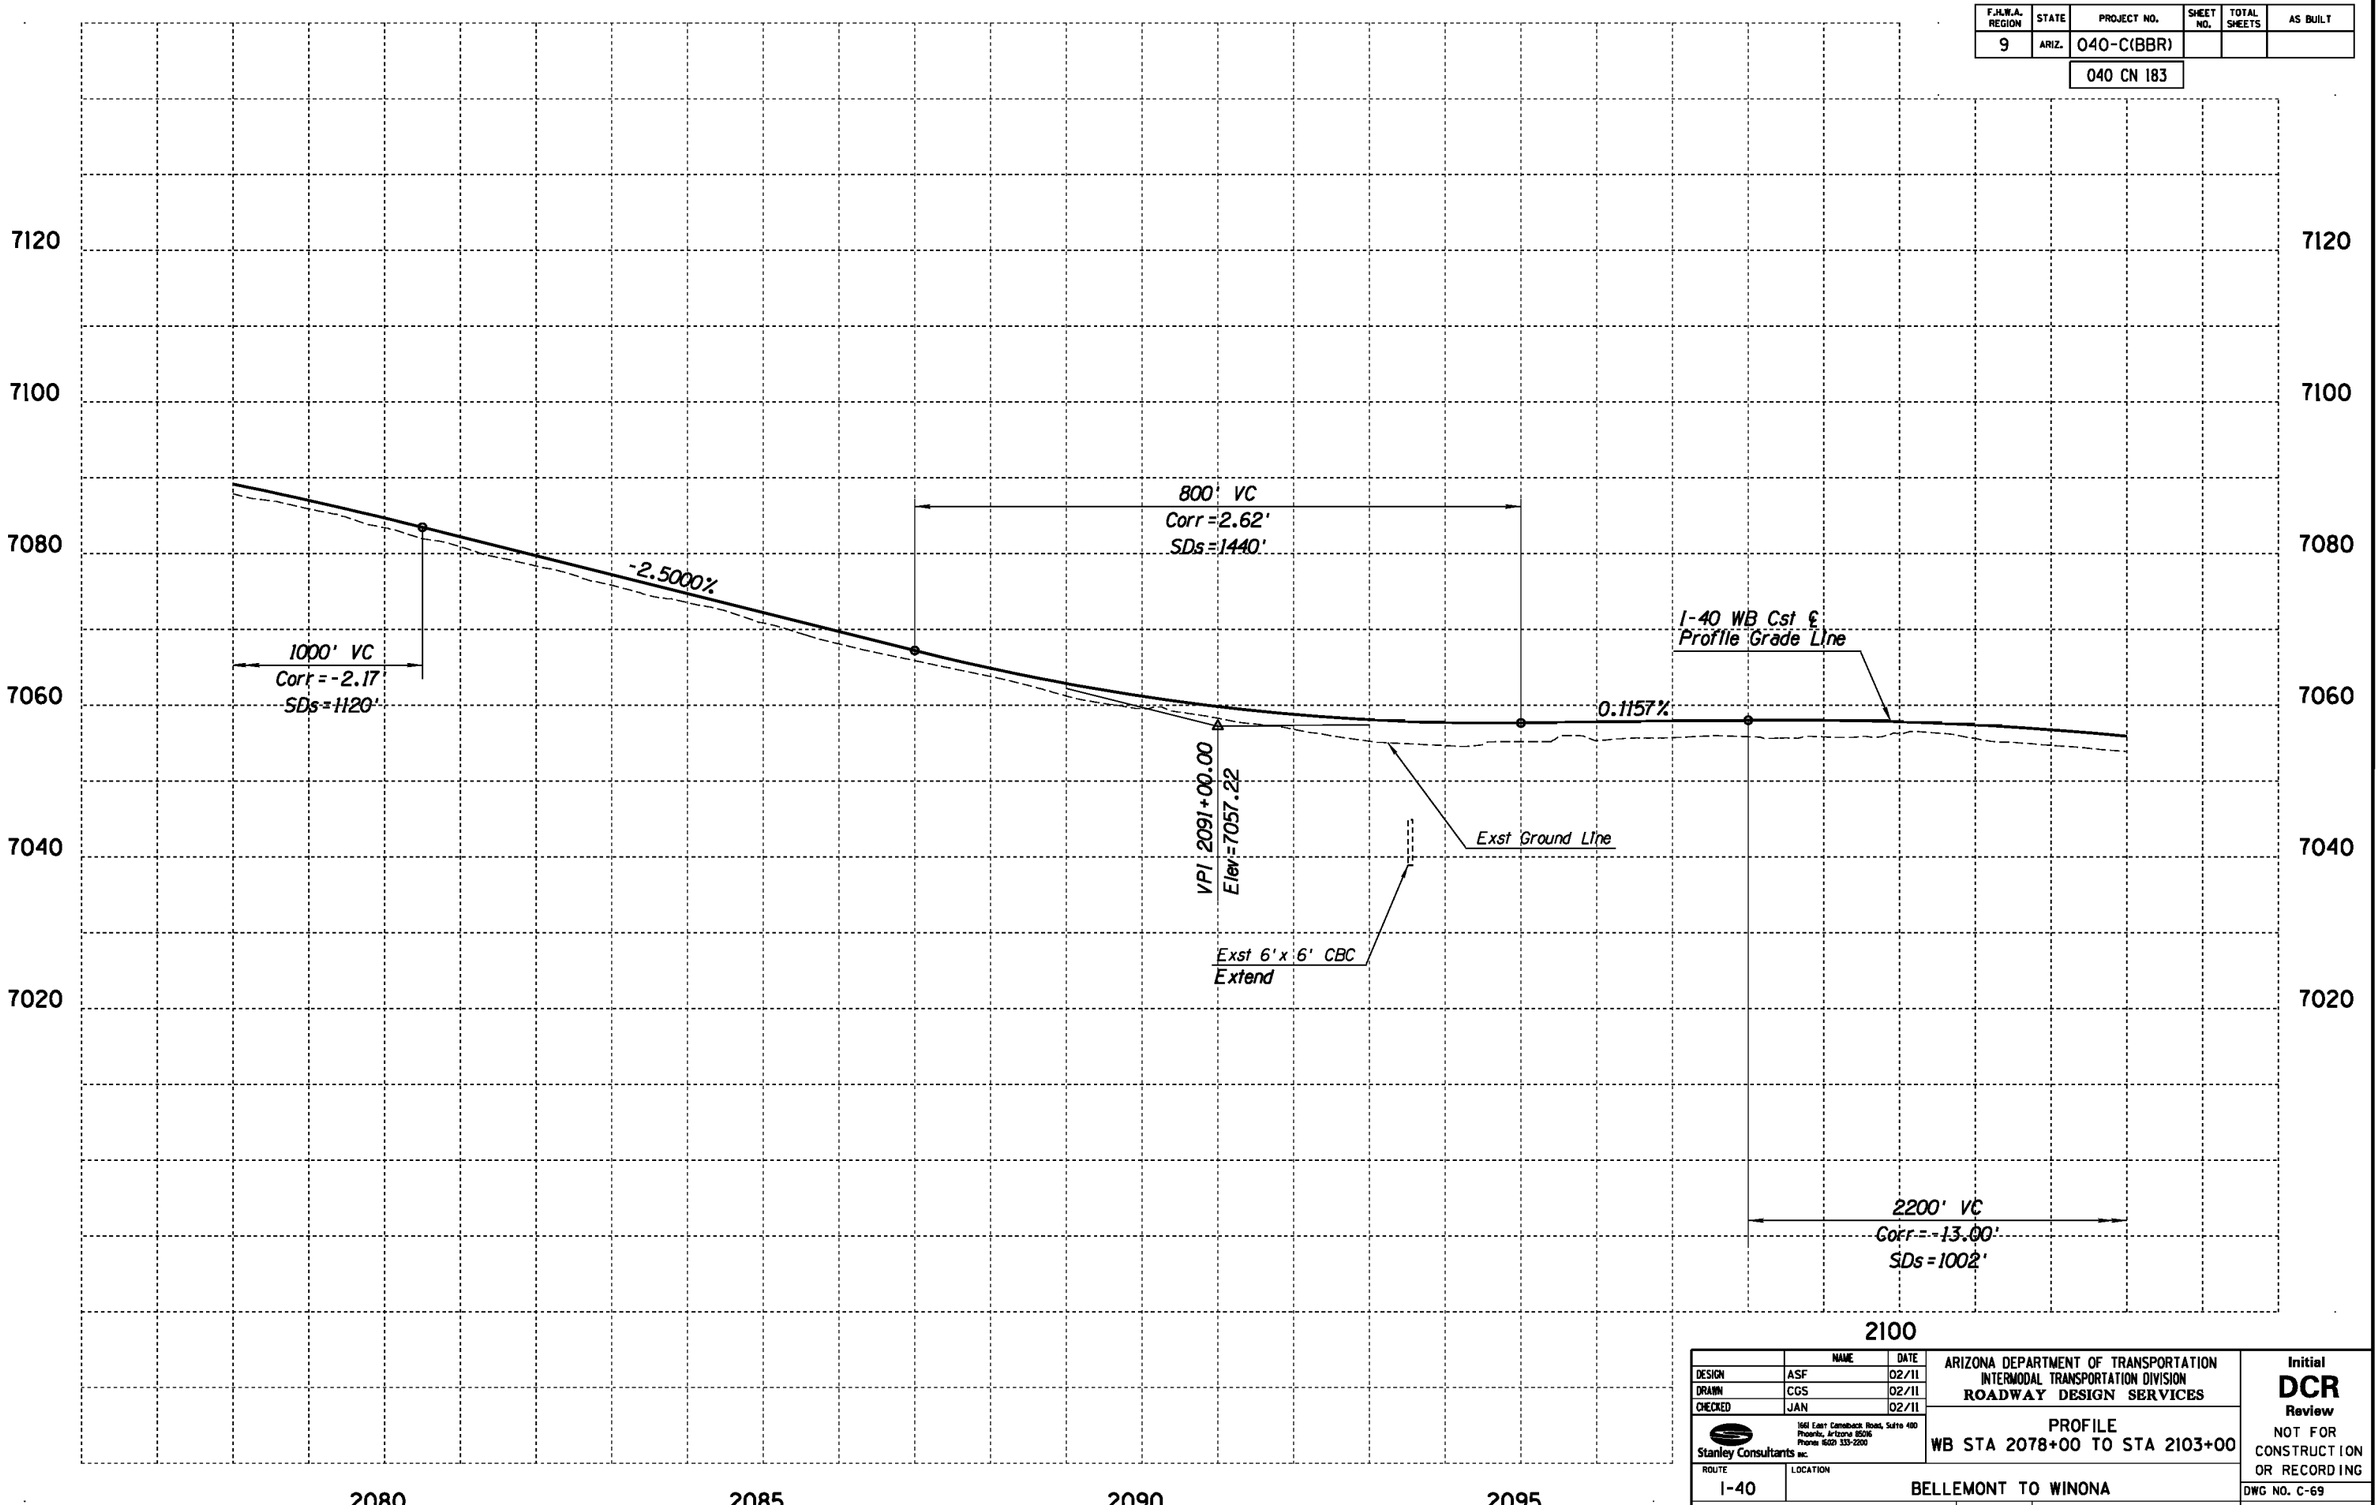

	NAME	DATE
DESIGN	ASF	02/11
DRAWN	CGS	02/11
CHECKED	JAN	02/11

Stanley Consultants INC.
1661 East Camelback Road, Suite 400
Phoenix, Arizona 85016
Phone (602) 333-2200

ARIZONA DEPARTMENT OF TRANSPORTATION
INTERMODAL TRANSPORTATION DIVISION
ROADWAY DESIGN SERVICES

PROFILE
WB STA 2078+00 TO STA 2103+00

ROUTE: I-40
LOCATION: BELLEMONT TO WINONA

TRACS NO. H7586 01L | 040-C(BBR)

Initial
DCR
Review
NOT FOR CONSTRUCTION OR RECORDING

DWG NO. C-69

___ OF ___

NO.	DESCRIPTION OF REVISION	DATE	MADE BY

1/31/2011 gt\21580\11-cadd\03-Civ\h7586v025a.dgn

F.H.W.A. REGION	STATE	PROJECT NO.	SHEET NO.	TOTAL SHEETS	AS BUILT
9	ARIZ.	040-C(BBR)			
		040 CN 183			

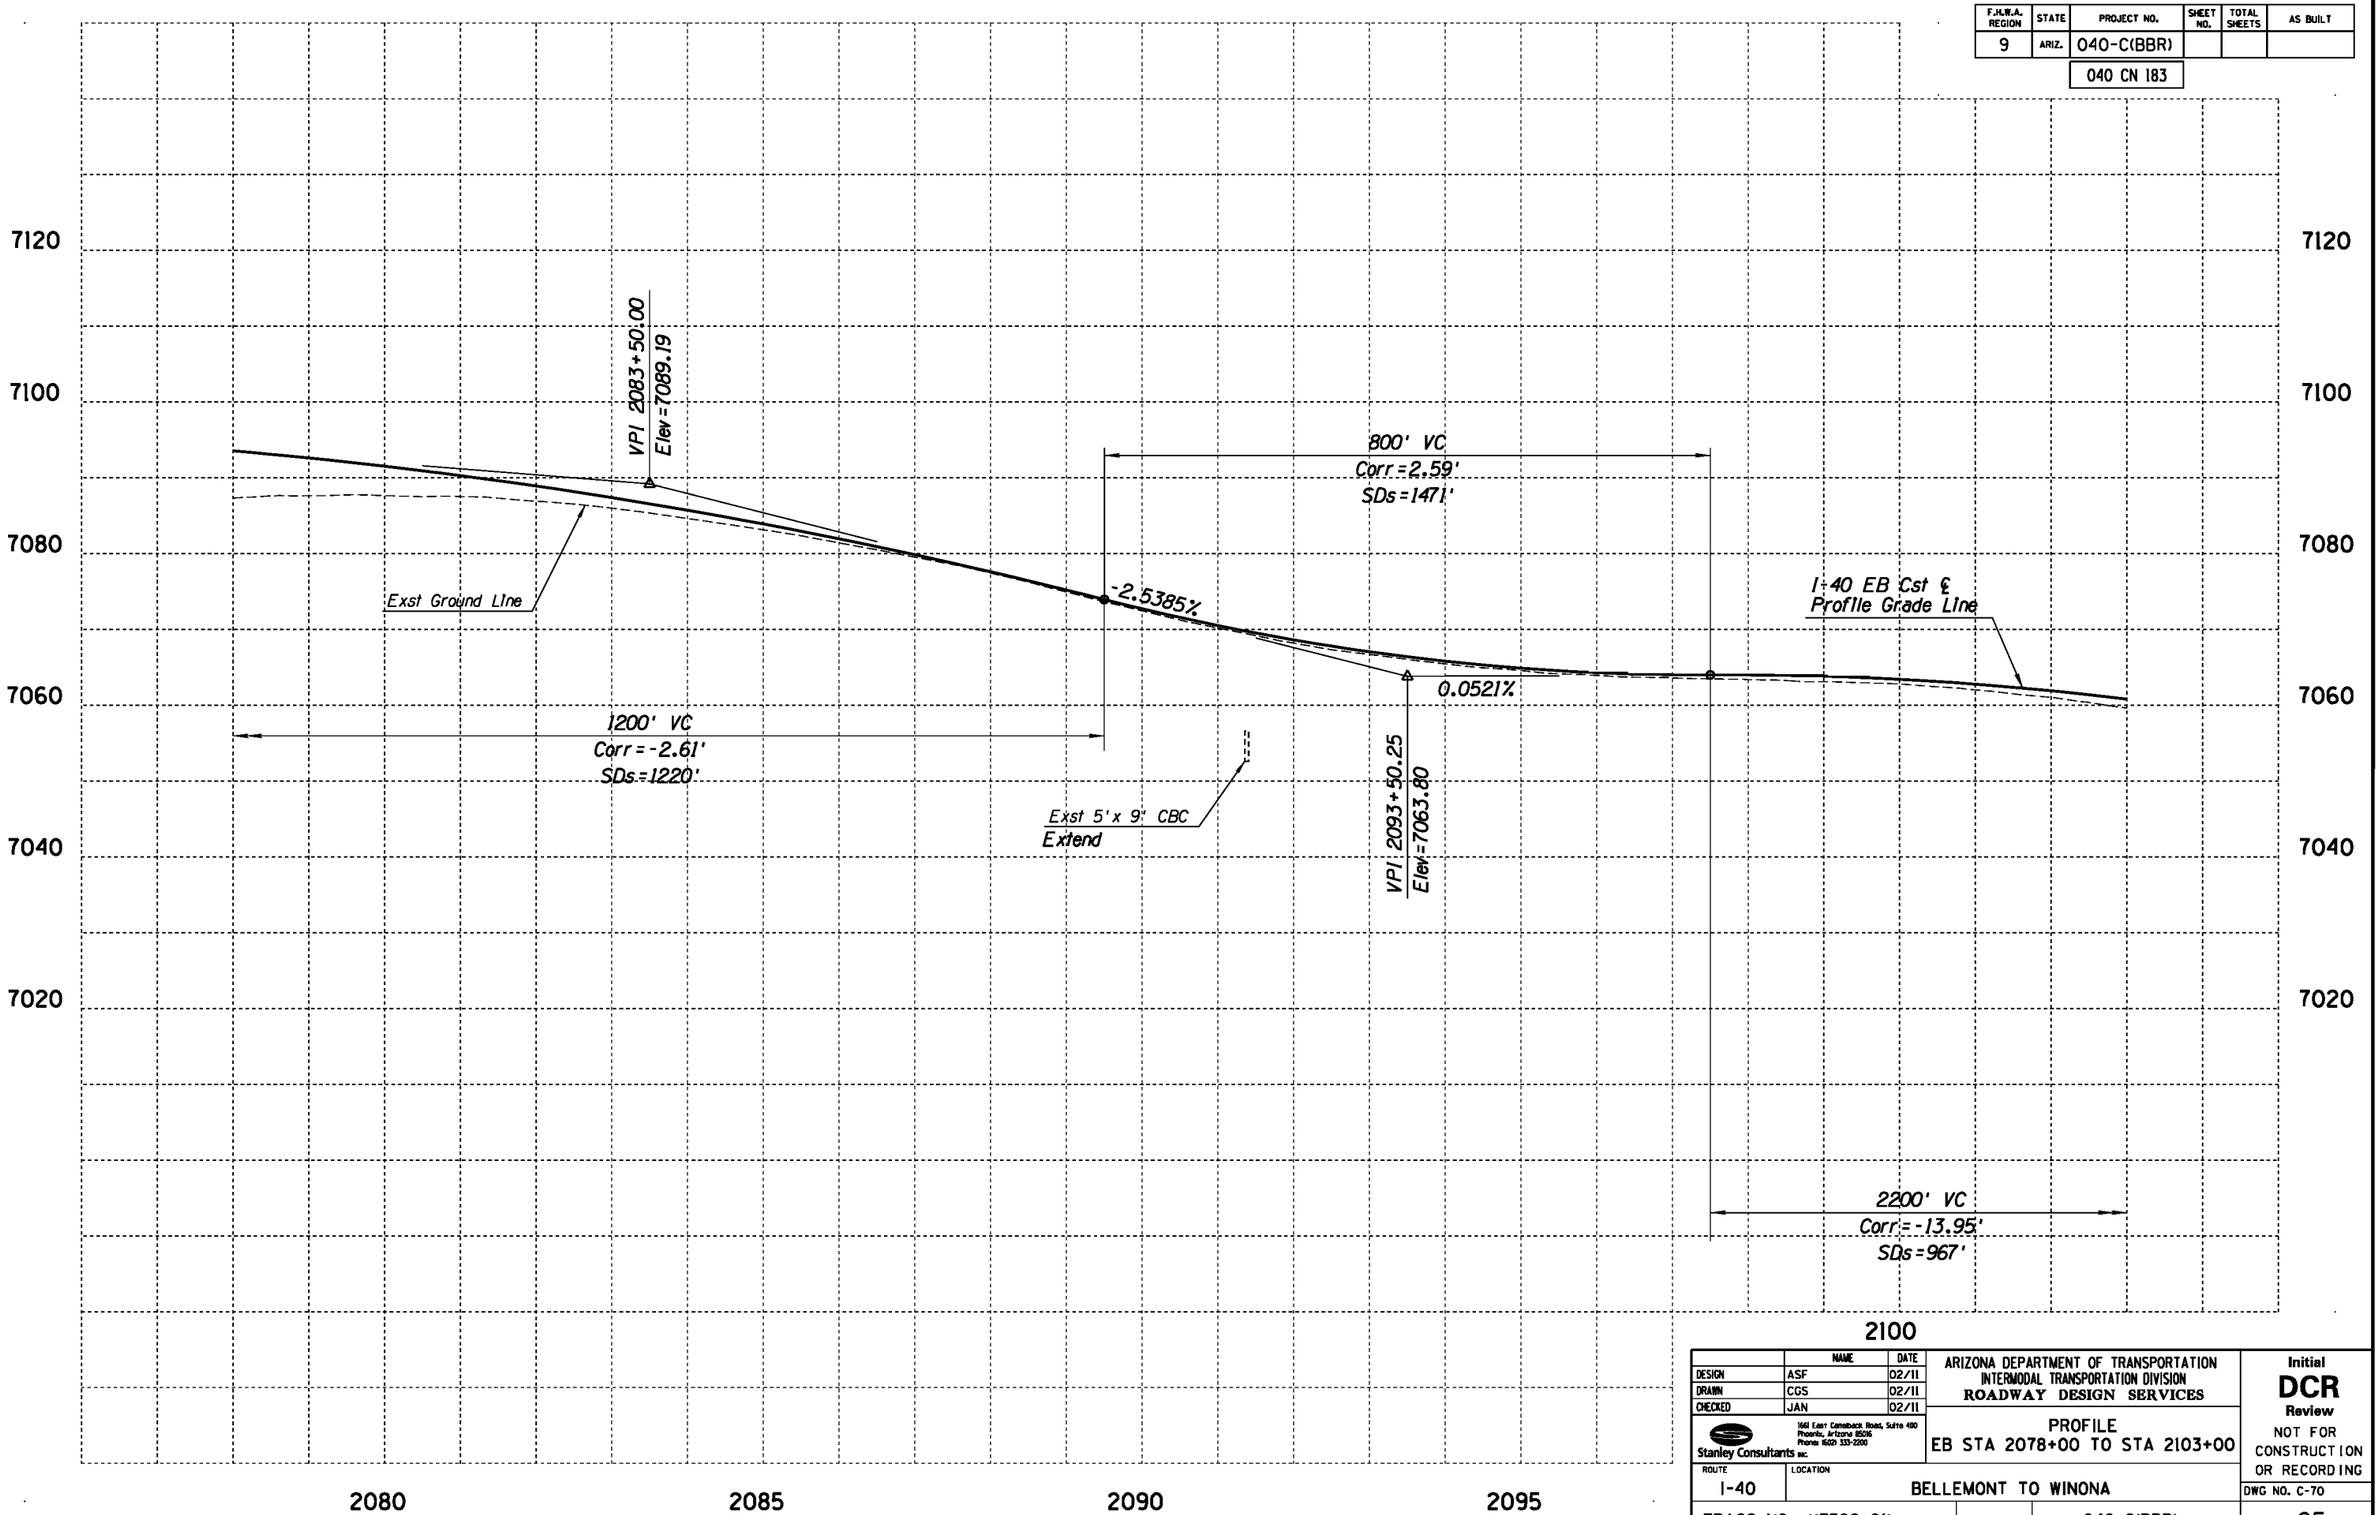

	NAME	DATE
DESIGN	ASF	02/11
DRAWN	CGS	02/11
CHECKED	JAN	02/11

Stanley Consultants INC.
1661 East Camelback Road, Suite 400
Phoenix, Arizona 85016
Phone: (602) 333-2200

ARIZONA DEPARTMENT OF TRANSPORTATION
INTERMODAL TRANSPORTATION DIVISION
ROADWAY DESIGN SERVICES

PROFILE
EB STA 2078+00 TO STA 2103+00

ROUTE: I-40
LOCATION: BELLEMONT TO WINONA

TRACS NO. H7586 01L | 040-C(BBR)

Initial
DCR
Review
NOT FOR CONSTRUCTION OR RECORDING

DWG NO. C-70
___ OF ___

NO. | DESCRIPTION OF REVISION | MADE BY | DATE

1/31/2011 q:\21580\11-cadd\03-Civ\h7586v025b.dgn

F.H.W.A. REGION	STATE	PROJECT NO.	SHEET NO.	TOTAL SHEETS	AS BUILT
9	ARIZ.	040-C(BBR)			
		040 CN 183			

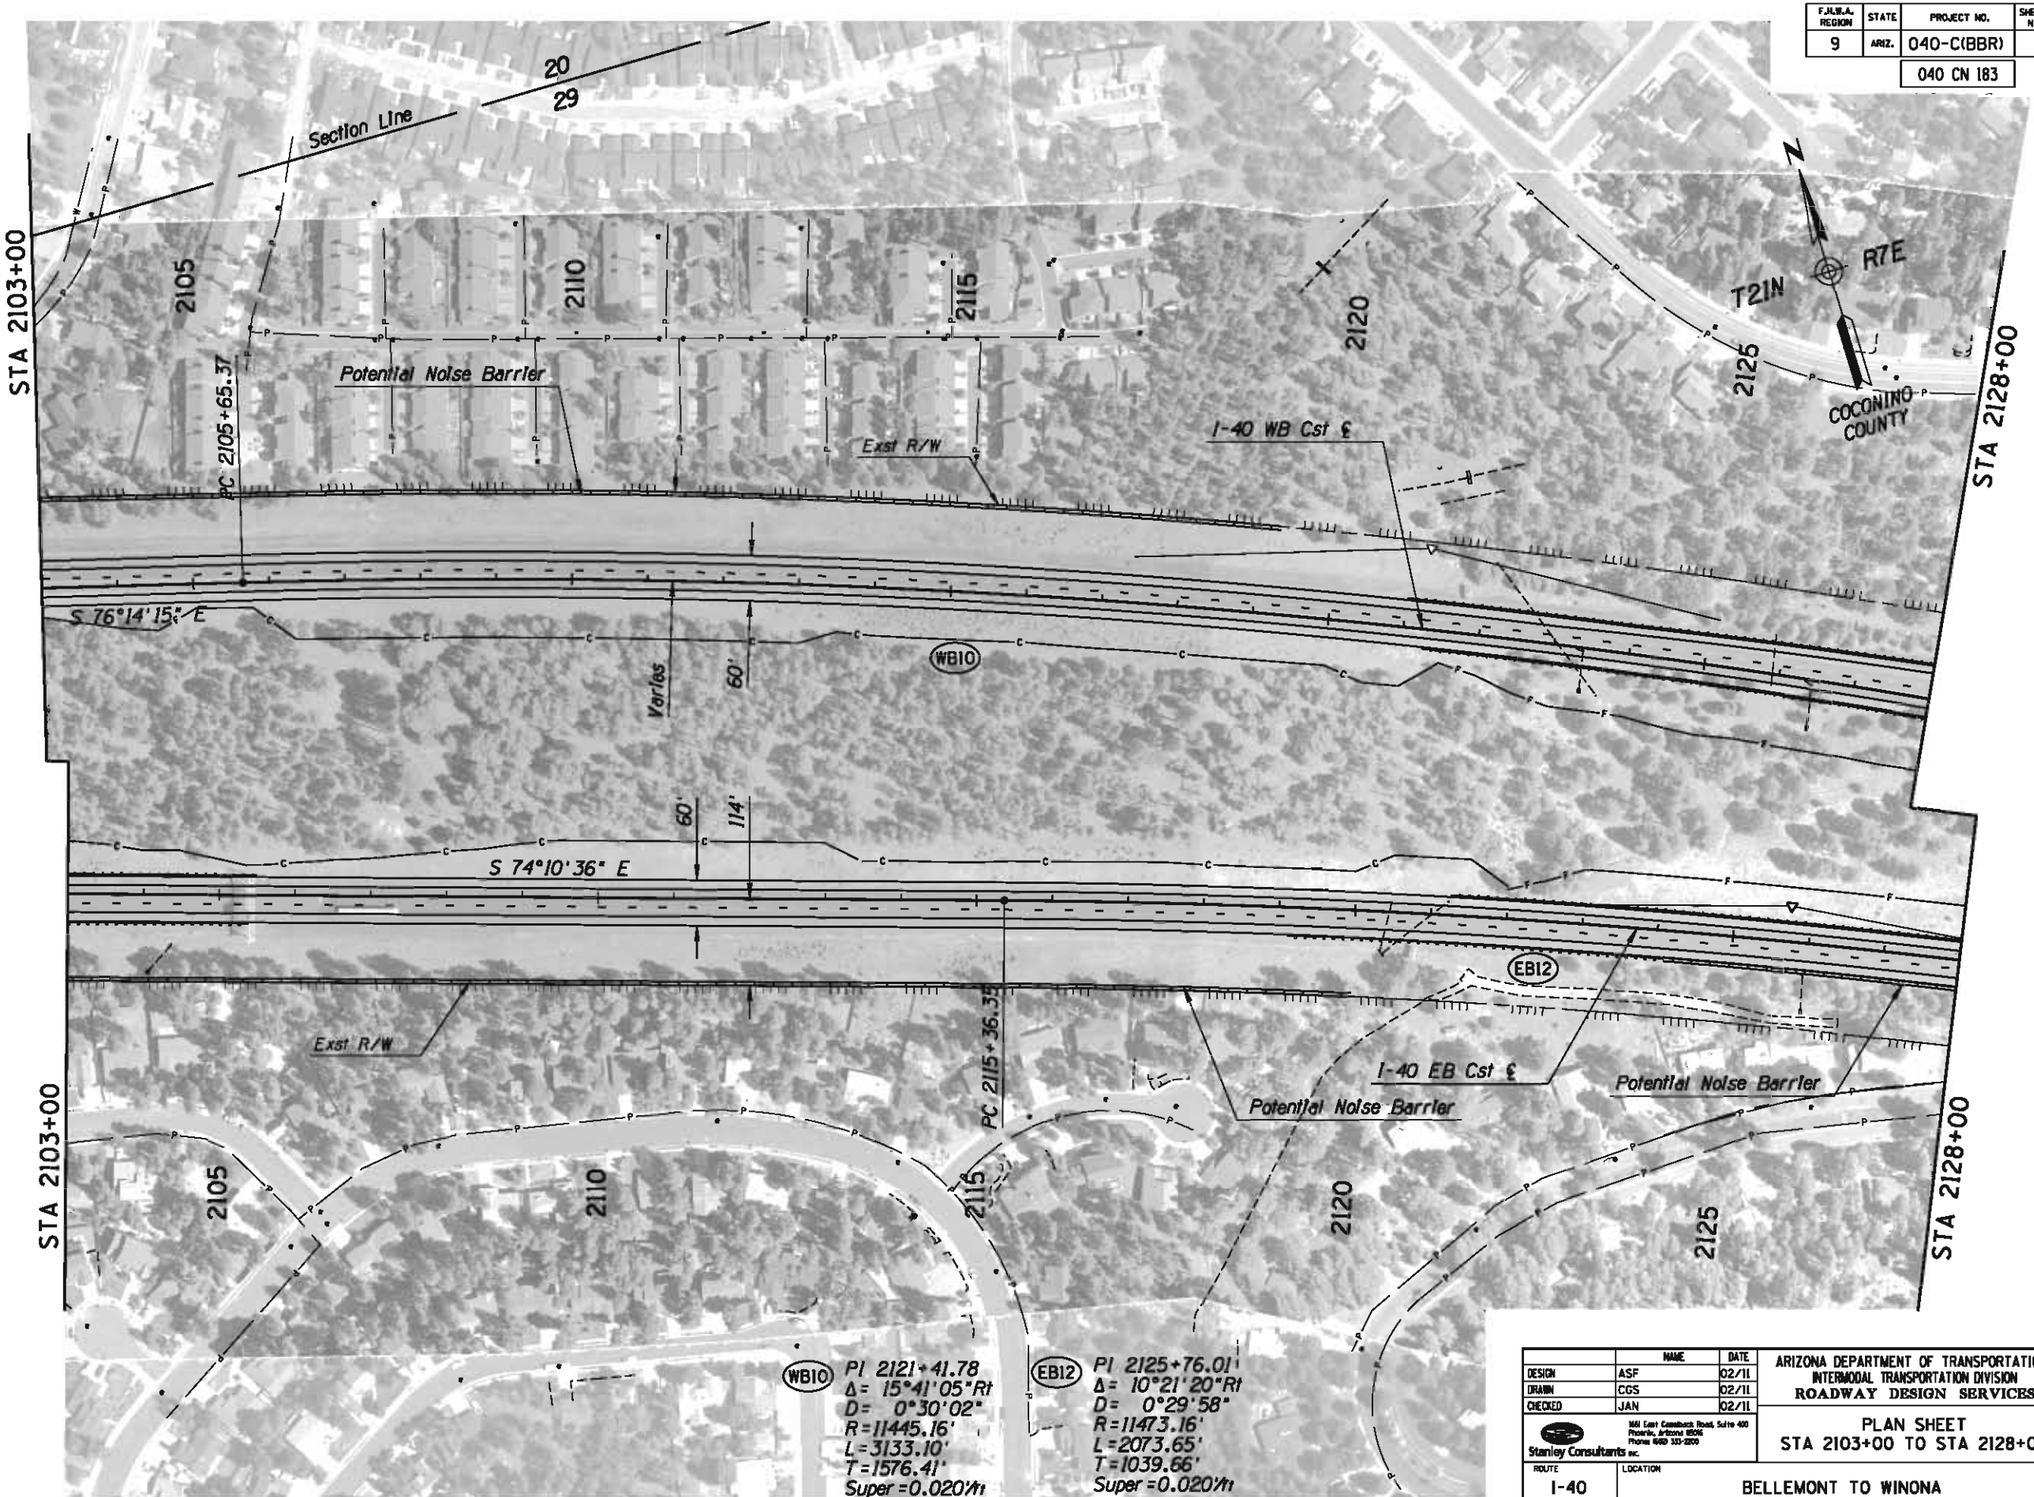

	NAME	DATE
DESIGN	ASF	02/11
DRAWN	CGS	02/11
CHECKED	JAN	02/11

Stanley Consultants inc.
1661 East Camelback Road, Suite 400
Phoenix, Arizona 85016
Phone (602) 333-2200

ARIZONA DEPARTMENT OF TRANSPORTATION
INTERMODAL TRANSPORTATION DIVISION
ROADWAY DESIGN SERVICES

PLAN SHEET
STA 2103+00 TO STA 2128+00

ROUTE: I-40
LOCATION: BELLEMONT TO WINONA

TRACS NO. H7586 01L | 040-C(BBR)

Initial
DCR
Review
NOT FOR CONSTRUCTION OR RECORDING

DWG NO. C-71

___ OF ___

NO.	DESCRIPTION OF REVISION	MADE BY	DATE	NO.2	DESCRIPTION OF REVISION	MADE BY	DATE

1/31/2011 q:\21580\11-cadd\03-Civ\h7586p026.dgn

F.H.W.A. REGION	STATE	PROJECT NO.	SHEET NO.	TOTAL SHEETS	AS BUILT
9	ARIZ.	040-C(BBR)			

040 CN 183

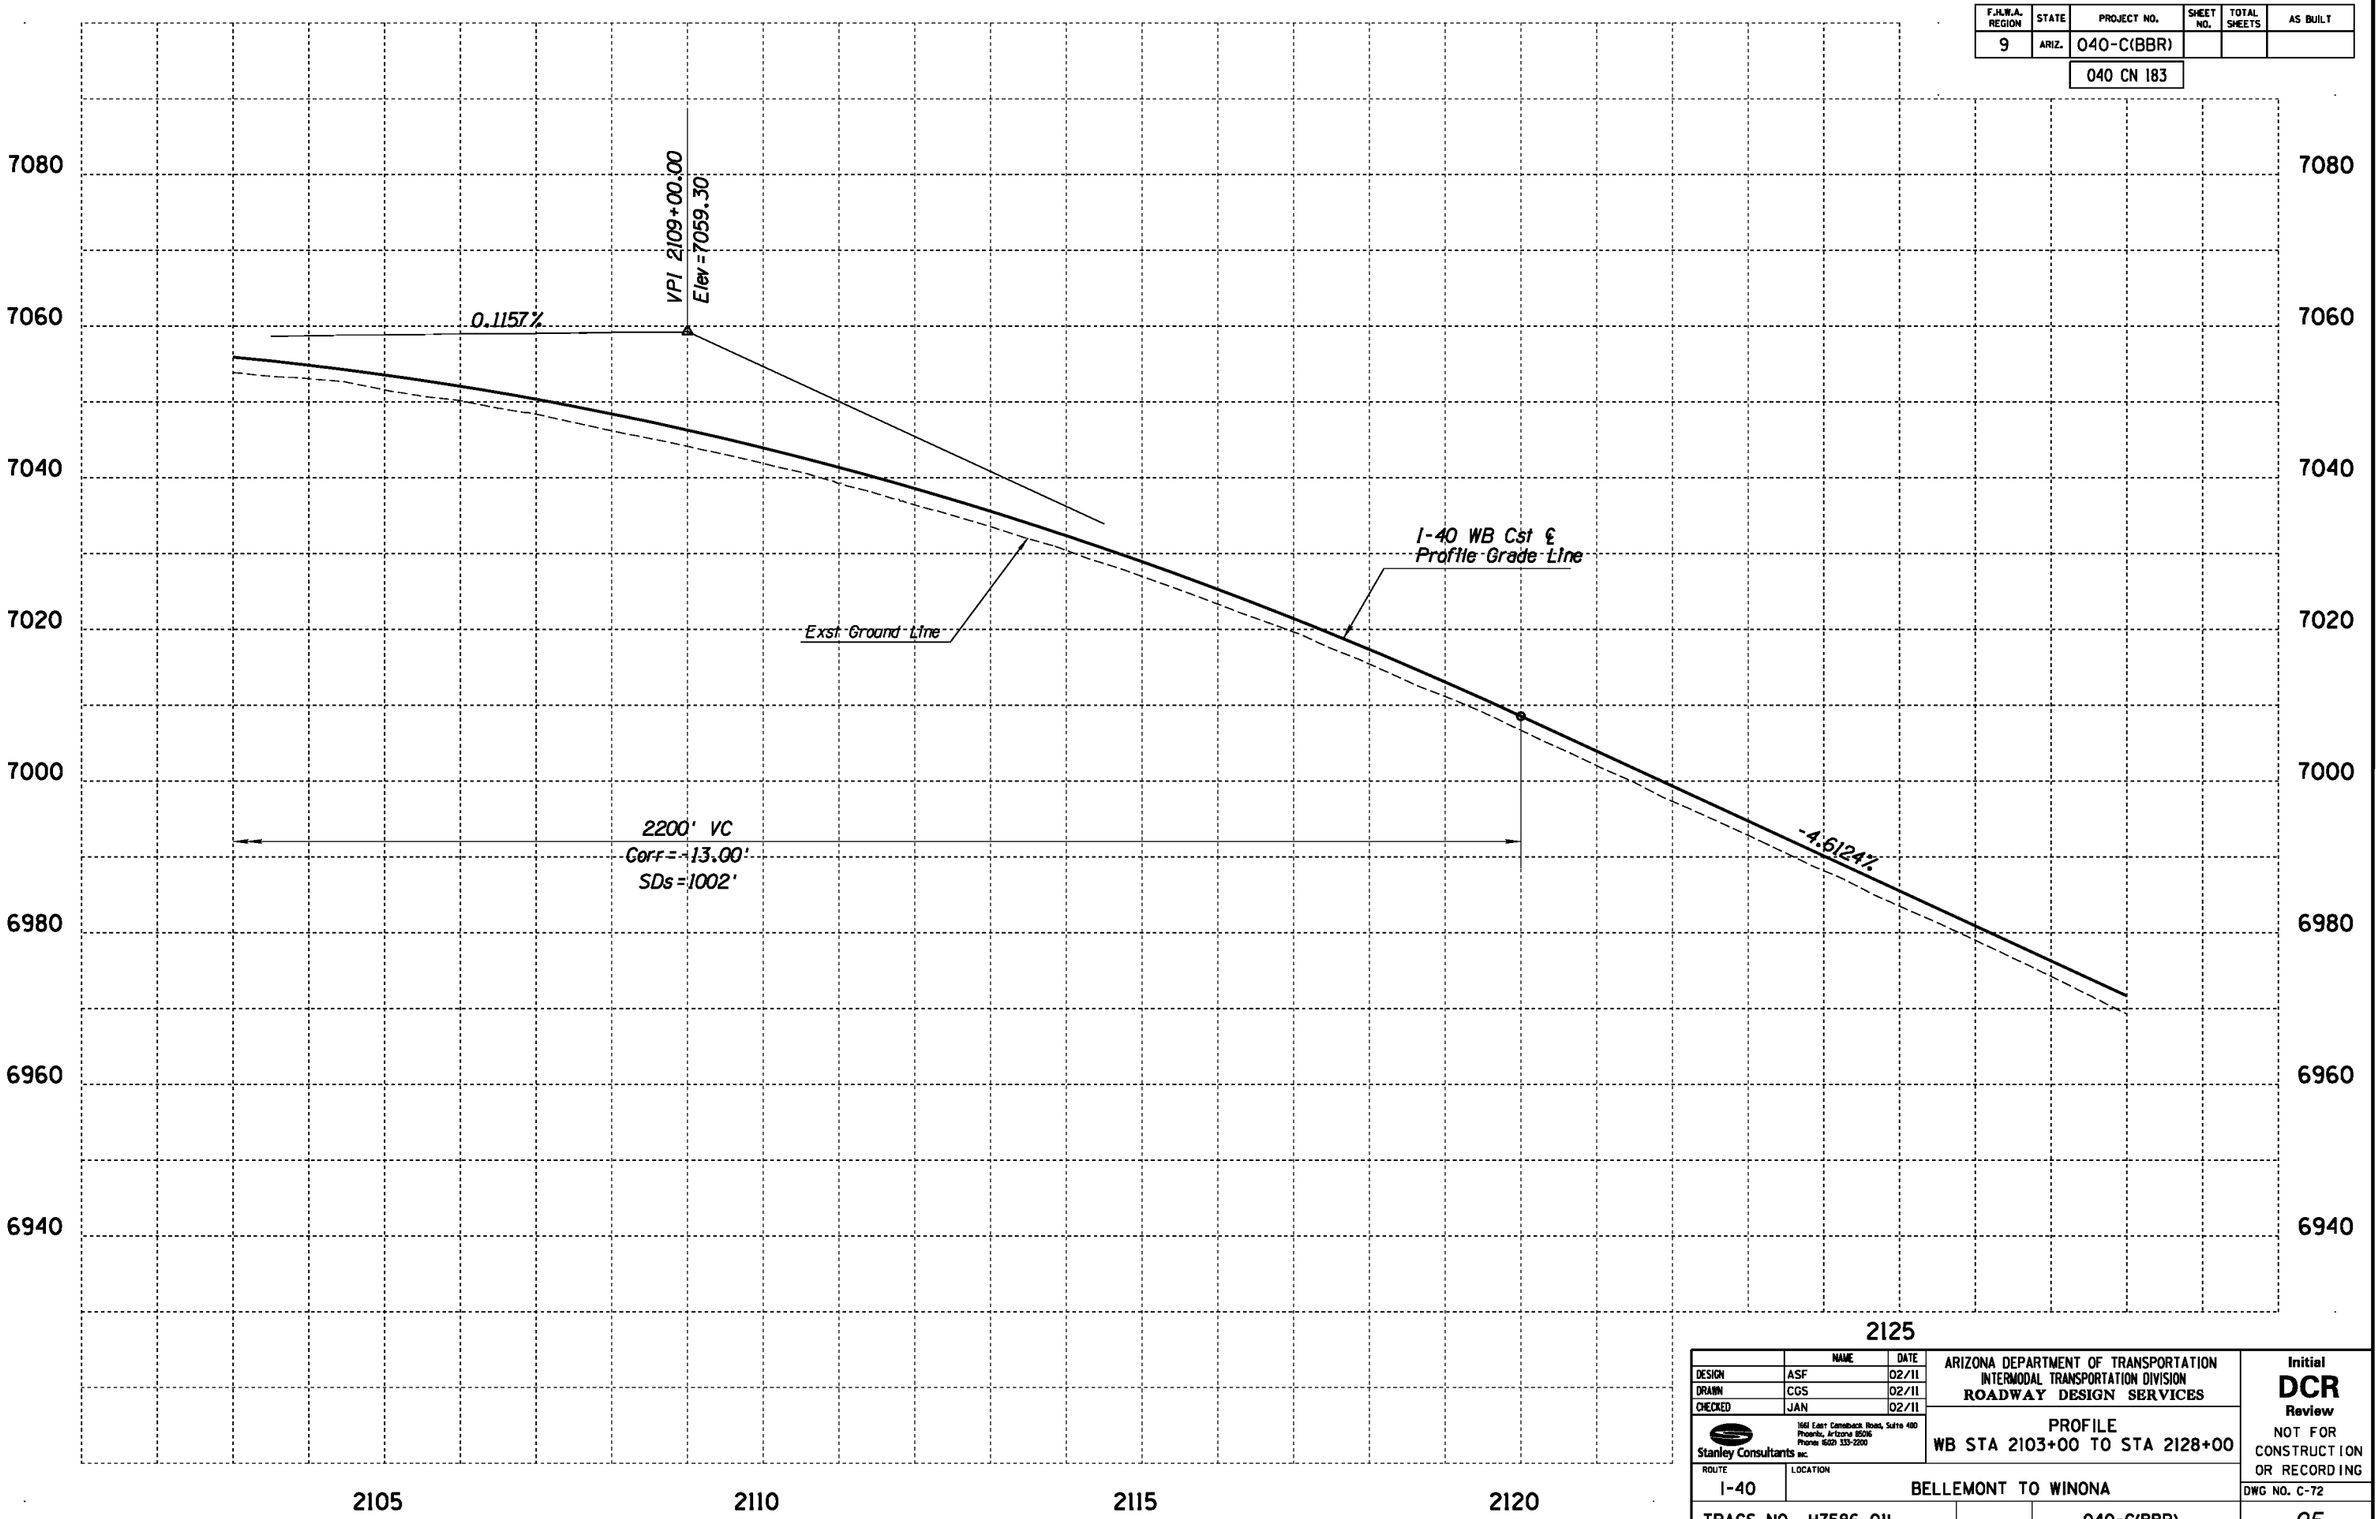

	NAME	DATE
DESIGN	ASF	02/11
DRAWN	CGS	02/11
CHECKED	JAN	02/11

Stanley Consultants INC.
1661 East Camelback Road, Suite 400
Phoenix, Arizona 85016
Phone (602) 333-2200

ARIZONA DEPARTMENT OF TRANSPORTATION
INTERMODAL TRANSPORTATION DIVISION
ROADWAY DESIGN SERVICES

PROFILE
WB STA 2103+00 TO STA 2128+00

ROUTE: I-40
LOCATION: BELLEMONT TO WINONA

TRACS NO. H7586 01L | 040-C(BBR)

Initial
DCR
Review
NOT FOR CONSTRUCTION OR RECORDING

DWG NO. C-72

___ OF ___

NO.	DESCRIPTION OF REVISION	MADE BY	DATE
NO.2	DESCRIPTION OF REVISION	MADE BY	DATE
NO.1	DESCRIPTION OF REVISION	MADE BY	DATE

1/31/2011 qt\21580\11-cadd\03-Civ\h7586v026a.dgn

F.H.W.A. REGION	STATE	PROJECT NO.	SHEET NO.	TOTAL SHEETS	AS BUILT
9	ARIZ.	040-C(BBR)			

040 CN 183

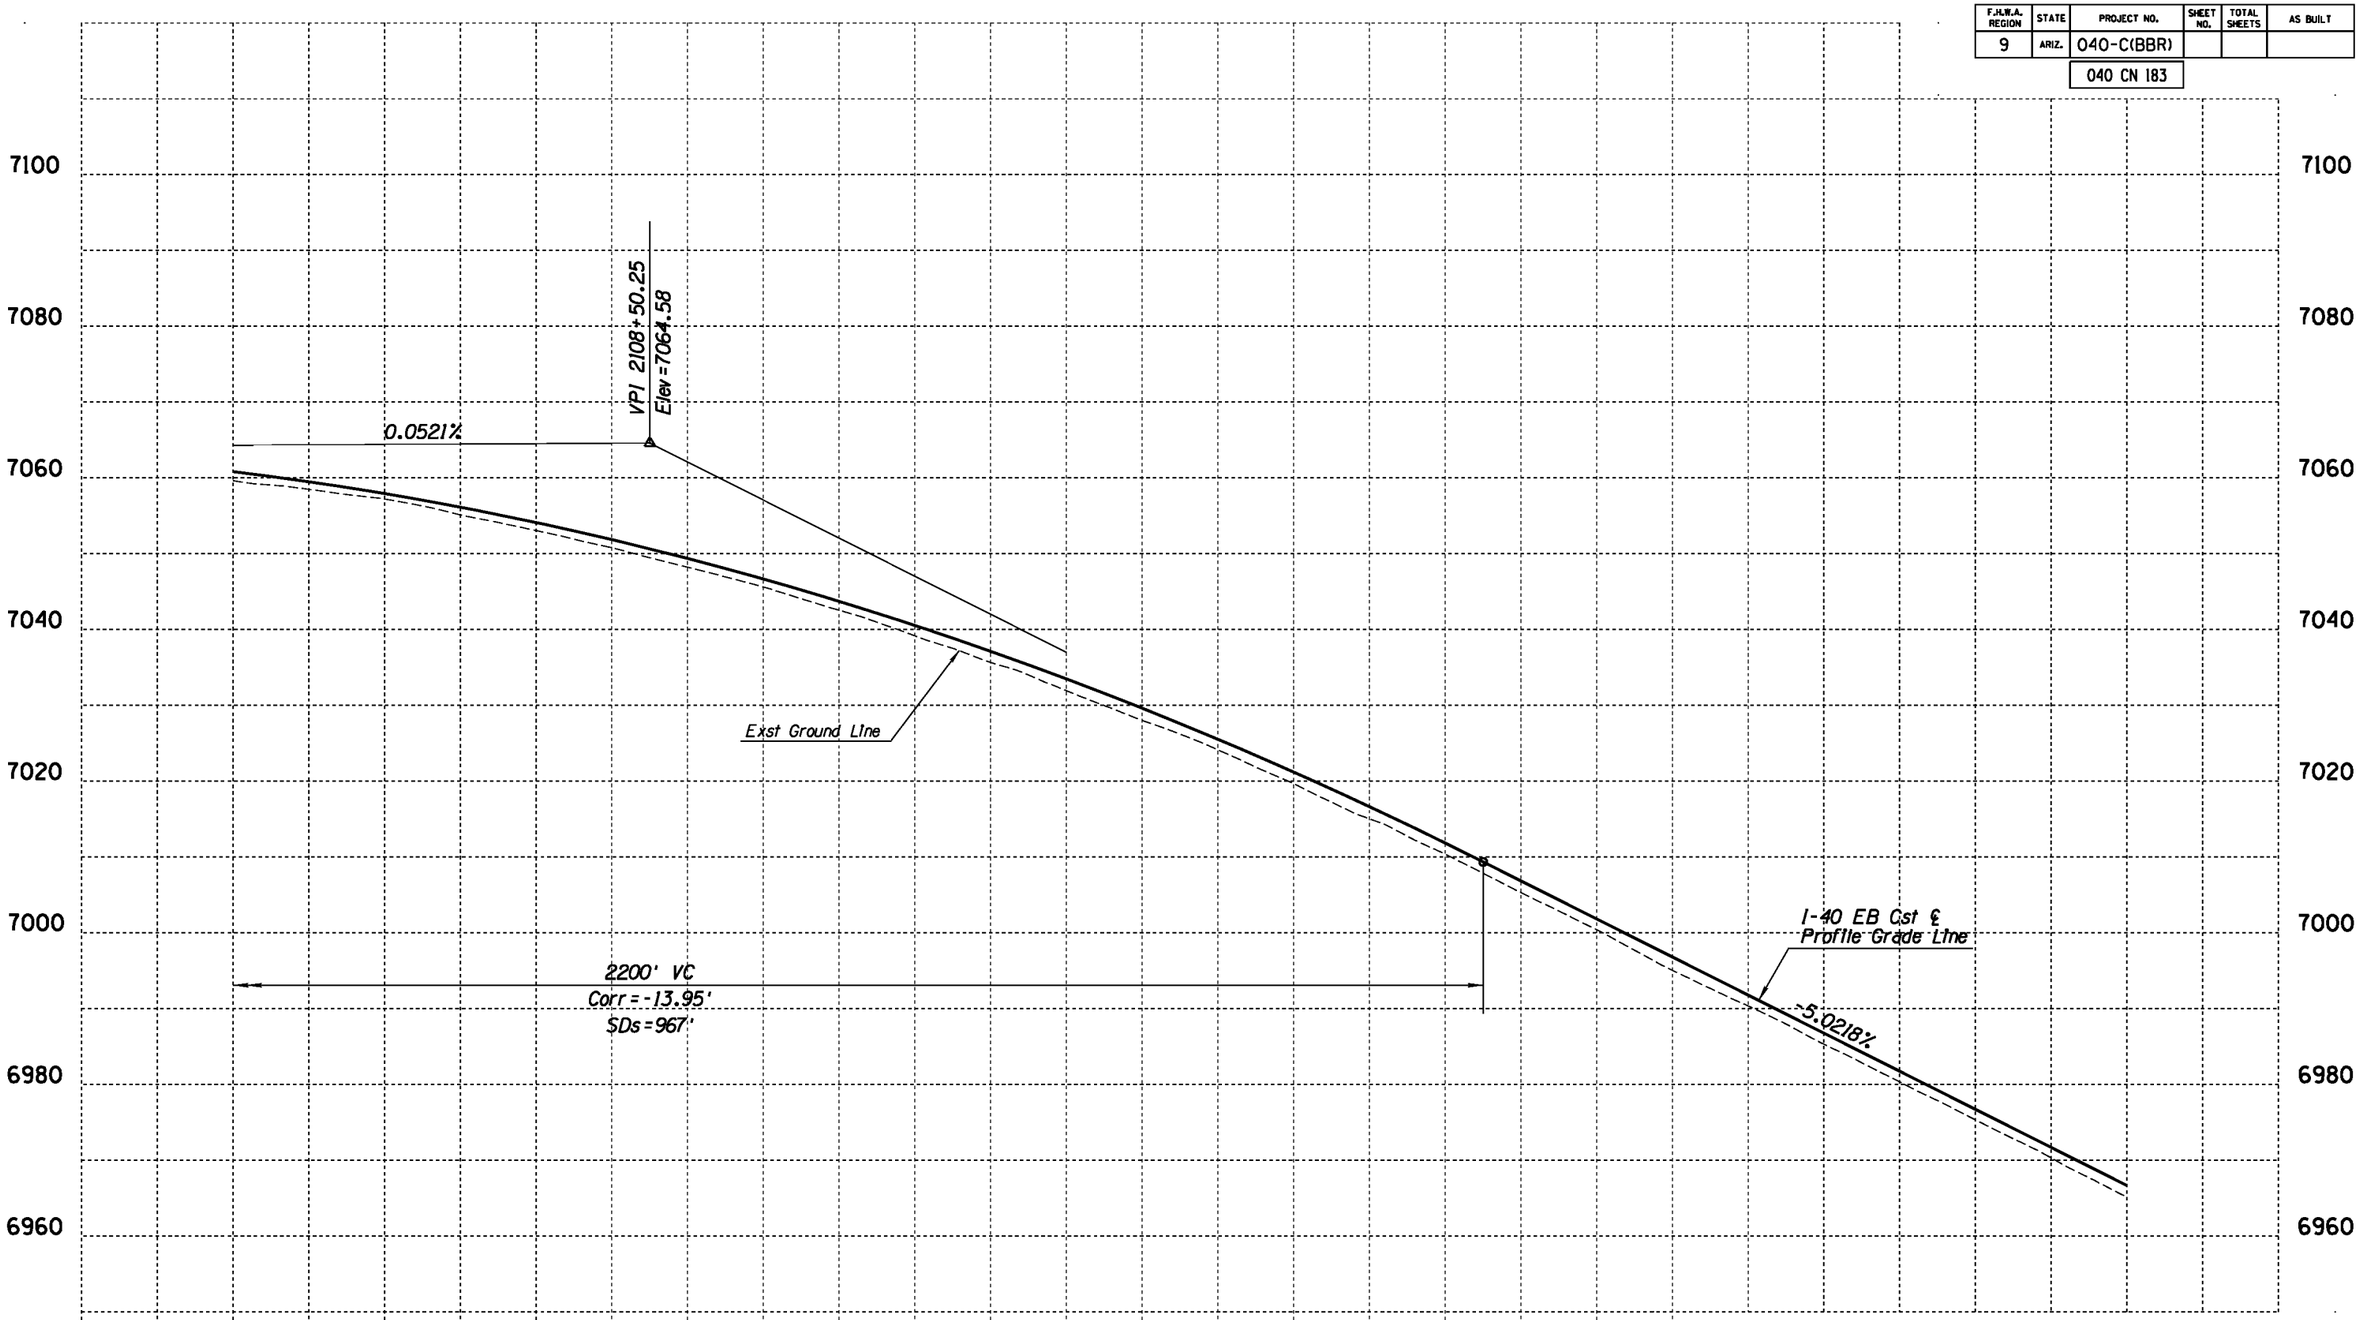

	NAME	DATE
DESIGN	ASF	02/11
DRAWN	CGS	02/11
CHECKED	JAN	02/11

Stanley Consultants inc.
1661 East Camelback Road, Suite 400
Phoenix, Arizona 85016
Phone (602) 333-2200

ARIZONA DEPARTMENT OF TRANSPORTATION
INTERMODAL TRANSPORTATION DIVISION
ROADWAY DESIGN SERVICES

PROFILE
EB STA 2103+00 TO STA 2128+00

ROUTE: I-40
LOCATION: BELLEMONT TO WINONA

Initial
DCR
Review
NOT FOR CONSTRUCTION OR RECORDING

DWG NO. C-73

TRACS NO. H7586 01L | 040-C(BBR) | ___ OF ___

NO.	DESCRIPTION OF REVISION	MADE BY	DATE

1/31/2011 gi\21580\11-cadd\03-Civ\h7586v0266.dgn

F.H.W.A. REGION	STATE	PROJECT NO.	SHEET NO.	TOTAL SHEETS	AS BUILT
9	ARIZ.	040-C(BBR)			
		040 CN 183			

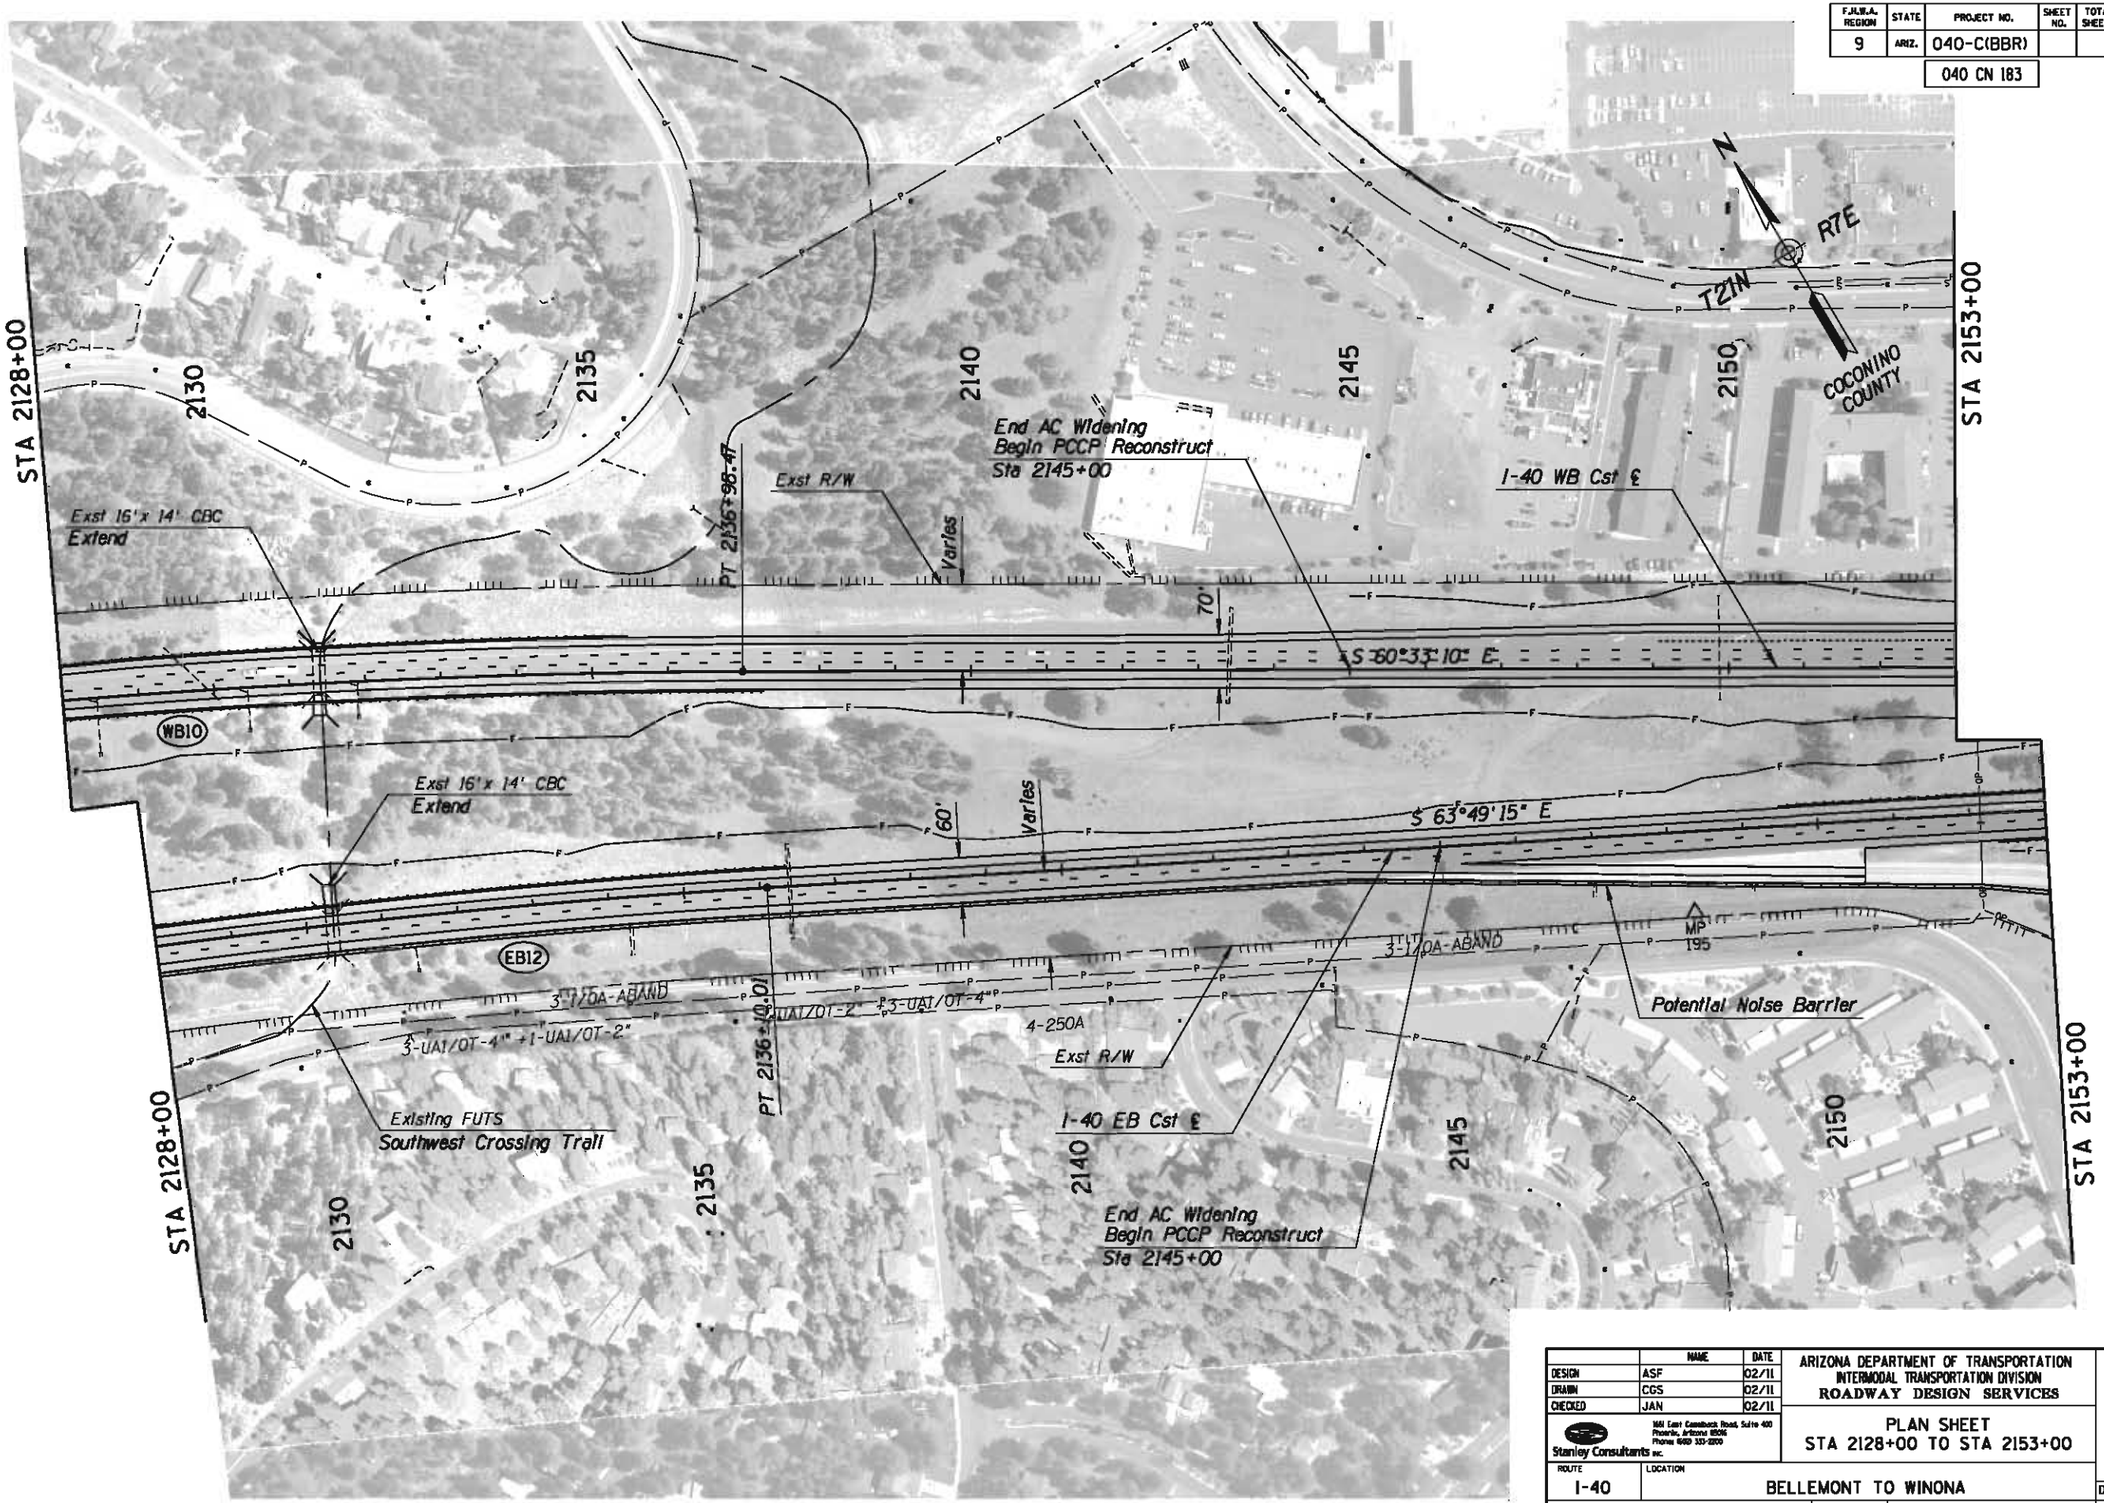

	NAME	DATE
DESIGN	ASF	02/11
DRAWN	CGS	02/11
CHECKED	JAN	02/11

Stanley Consultants INC.
1661 East Camelback Road, Suite 400
Phoenix, Arizona 85016
Phone (602) 333-2200

ARIZONA DEPARTMENT OF TRANSPORTATION
INTERMODAL TRANSPORTATION DIVISION
ROADWAY DESIGN SERVICES

PLAN SHEET
STA 2128+00 TO STA 2153+00

Initial
DCR
Review
NOT FOR CONSTRUCTION OR RECORDING

ROUTE: I-40
LOCATION: BELLEMONT TO WINONA

DWG NO. C-74

TRACS NO. H7586 01L | 040-C(BBR) | ___ OF ___

NO.	DESCRIPTION OF REVISION	MADE BY	DATE
NO.1	DESCRIPTION OF REVISION	MADE BY	DATE
NO.2	DESCRIPTION OF REVISION	MADE BY	DATE

1/31/2011 q:\21580\11-cadd\03-Civ\h7586p027.dgn

F.H.W.A. REGION	STATE	PROJECT NO.	SHEET NO.	TOTAL SHEETS	AS BUILT
9	ARIZ.	040-C(BBR)			

040 CN 183

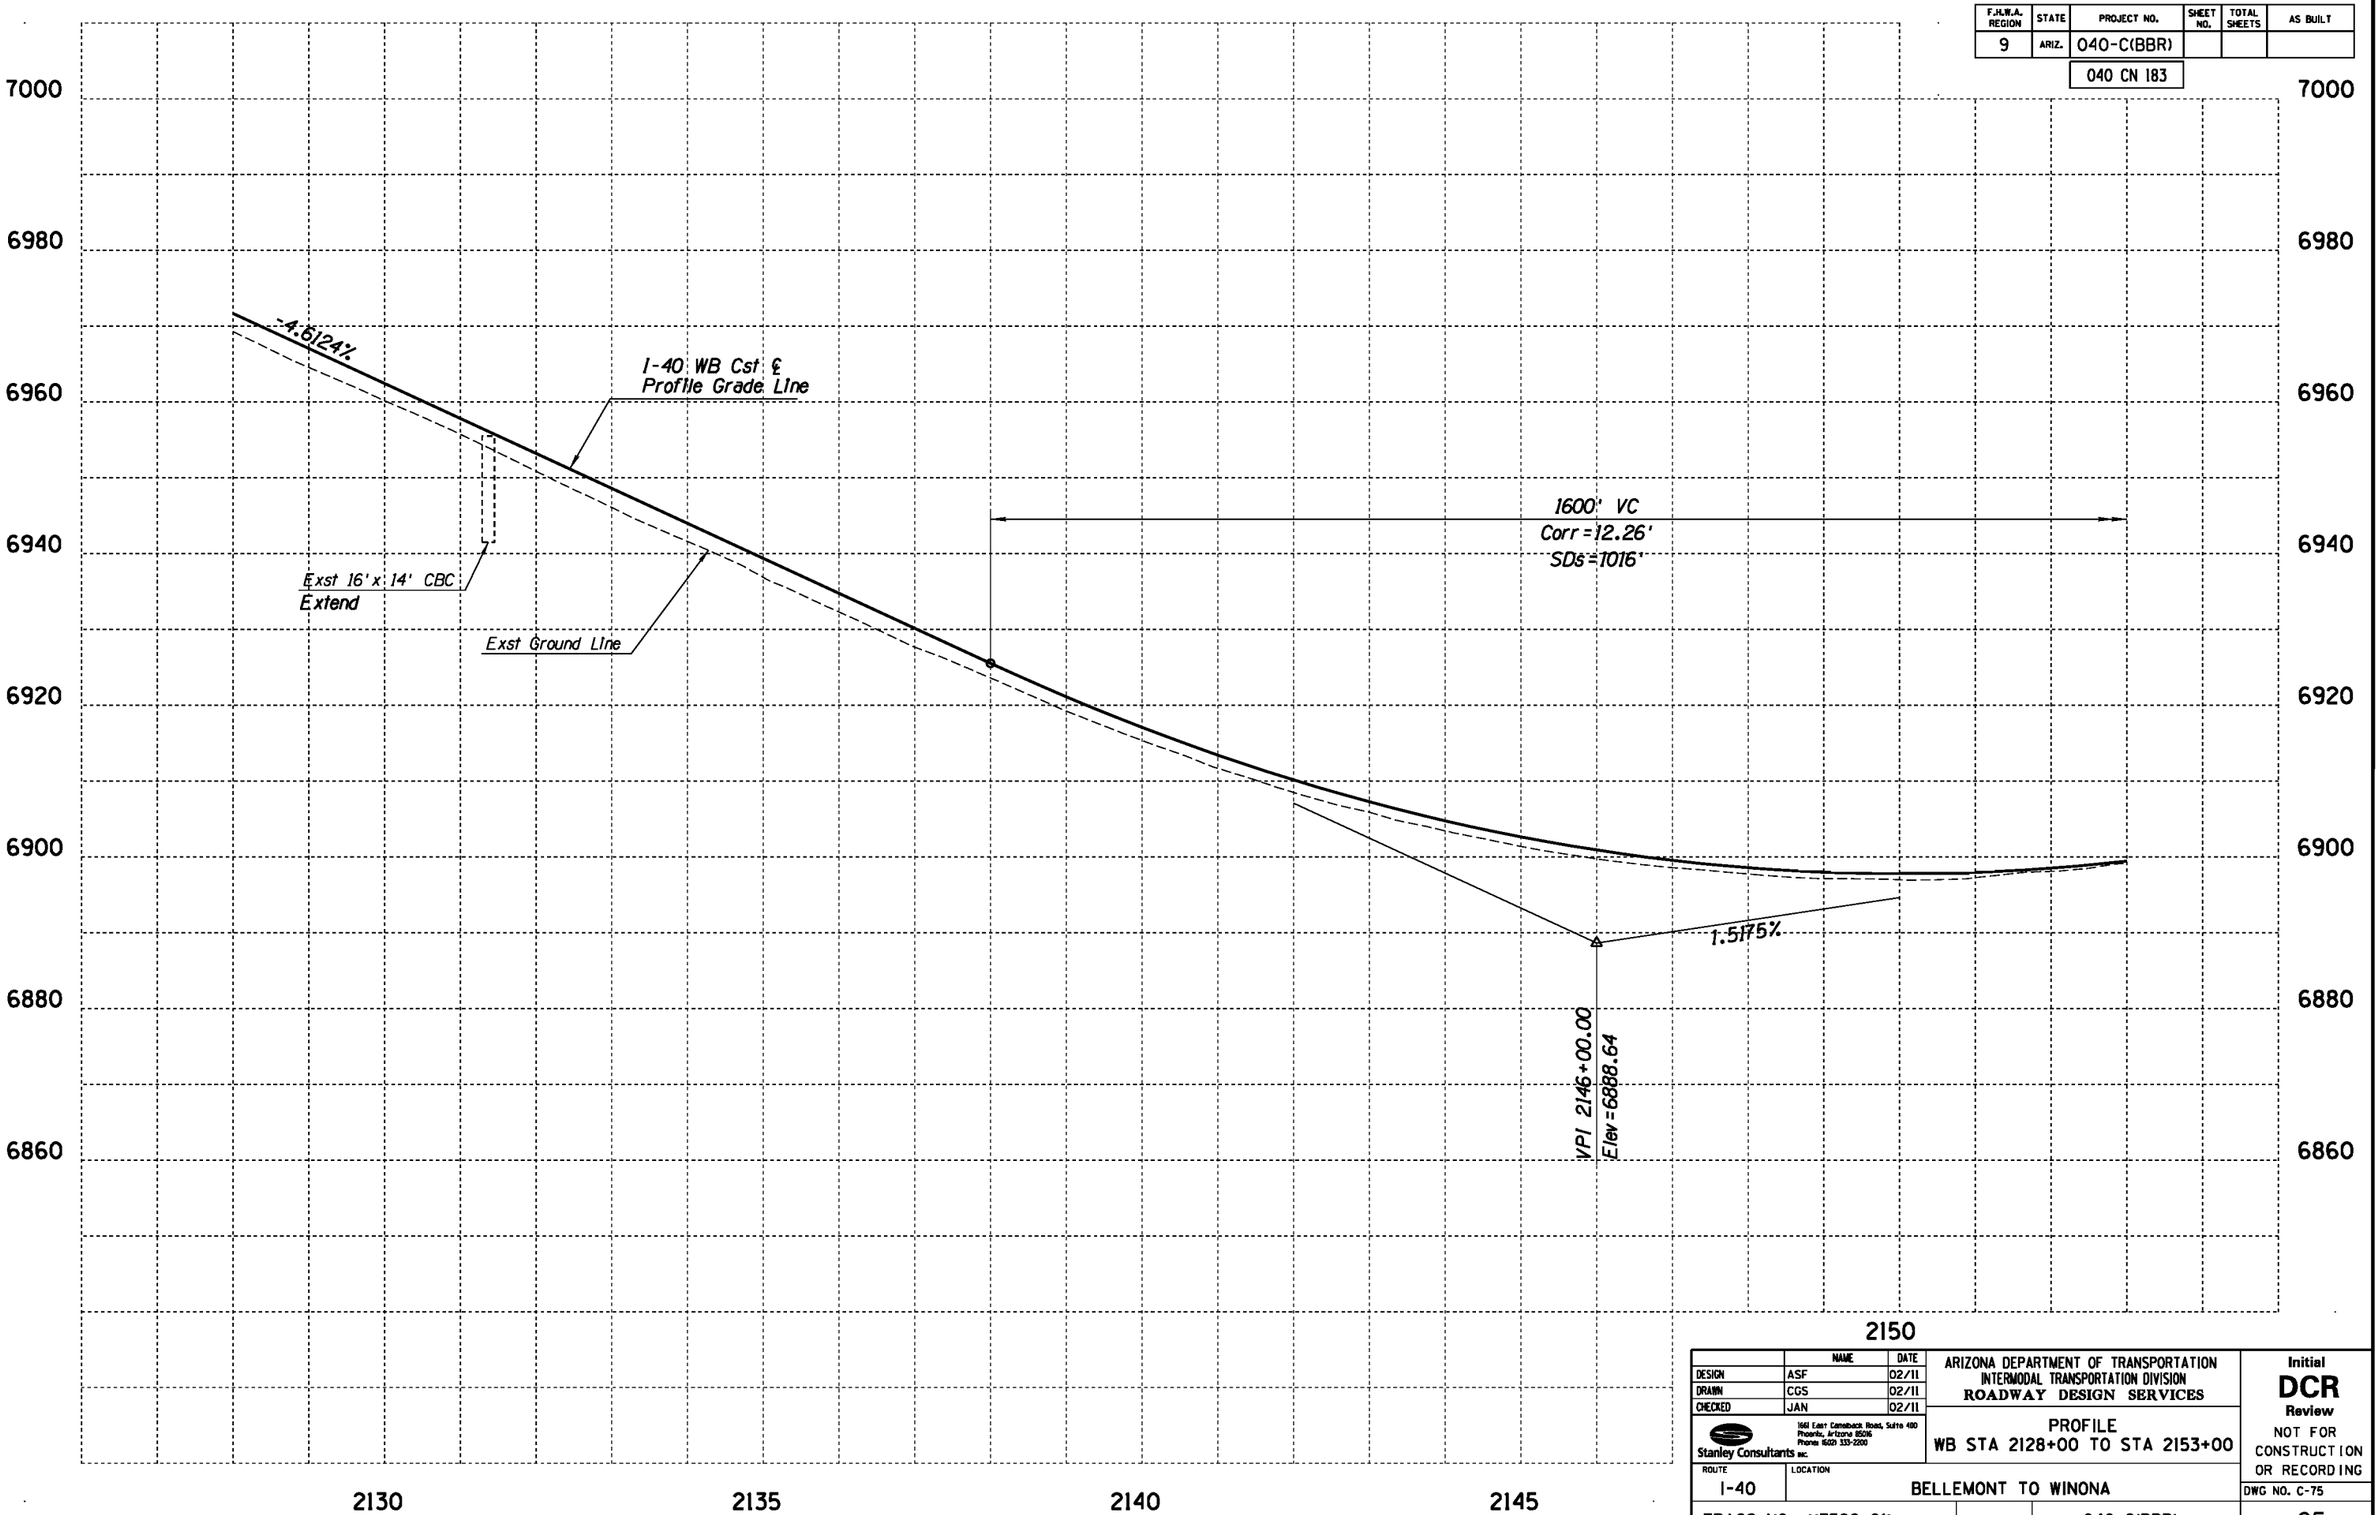

	NAME	DATE
DESIGN	ASF	02/11
DRAWN	CGS	02/11
CHECKED	JAN	02/11

Stanley Consultants INC.
1661 East Camelback Road, Suite 400
Phoenix, Arizona 85016
Phone: (602) 333-2200

ARIZONA DEPARTMENT OF TRANSPORTATION
INTERMODAL TRANSPORTATION DIVISION
ROADWAY DESIGN SERVICES

PROFILE
WB STA 2128+00 TO STA 2153+00

Initial
DCR
Review
NOT FOR CONSTRUCTION OR RECORDING

ROUTE	LOCATION
I-40	BELLEMONT TO WINONA

DWG NO. C-75

TRACS NO. H7586 01L | 040-C(BBR) | ___ OF ___

NO.	DESCRIPTION OF REVISION	MADE BY	DATE
1			
2			

1/31/2011 gt\21580\11-cadd\03-Civ\h7586v027a.dgn

F.H.W.A. REGION	STATE	PROJECT NO.	SHEET NO.	TOTAL SHEETS	AS BUILT
9	ARIZ.	040-C(BBR)			

040 CN 183

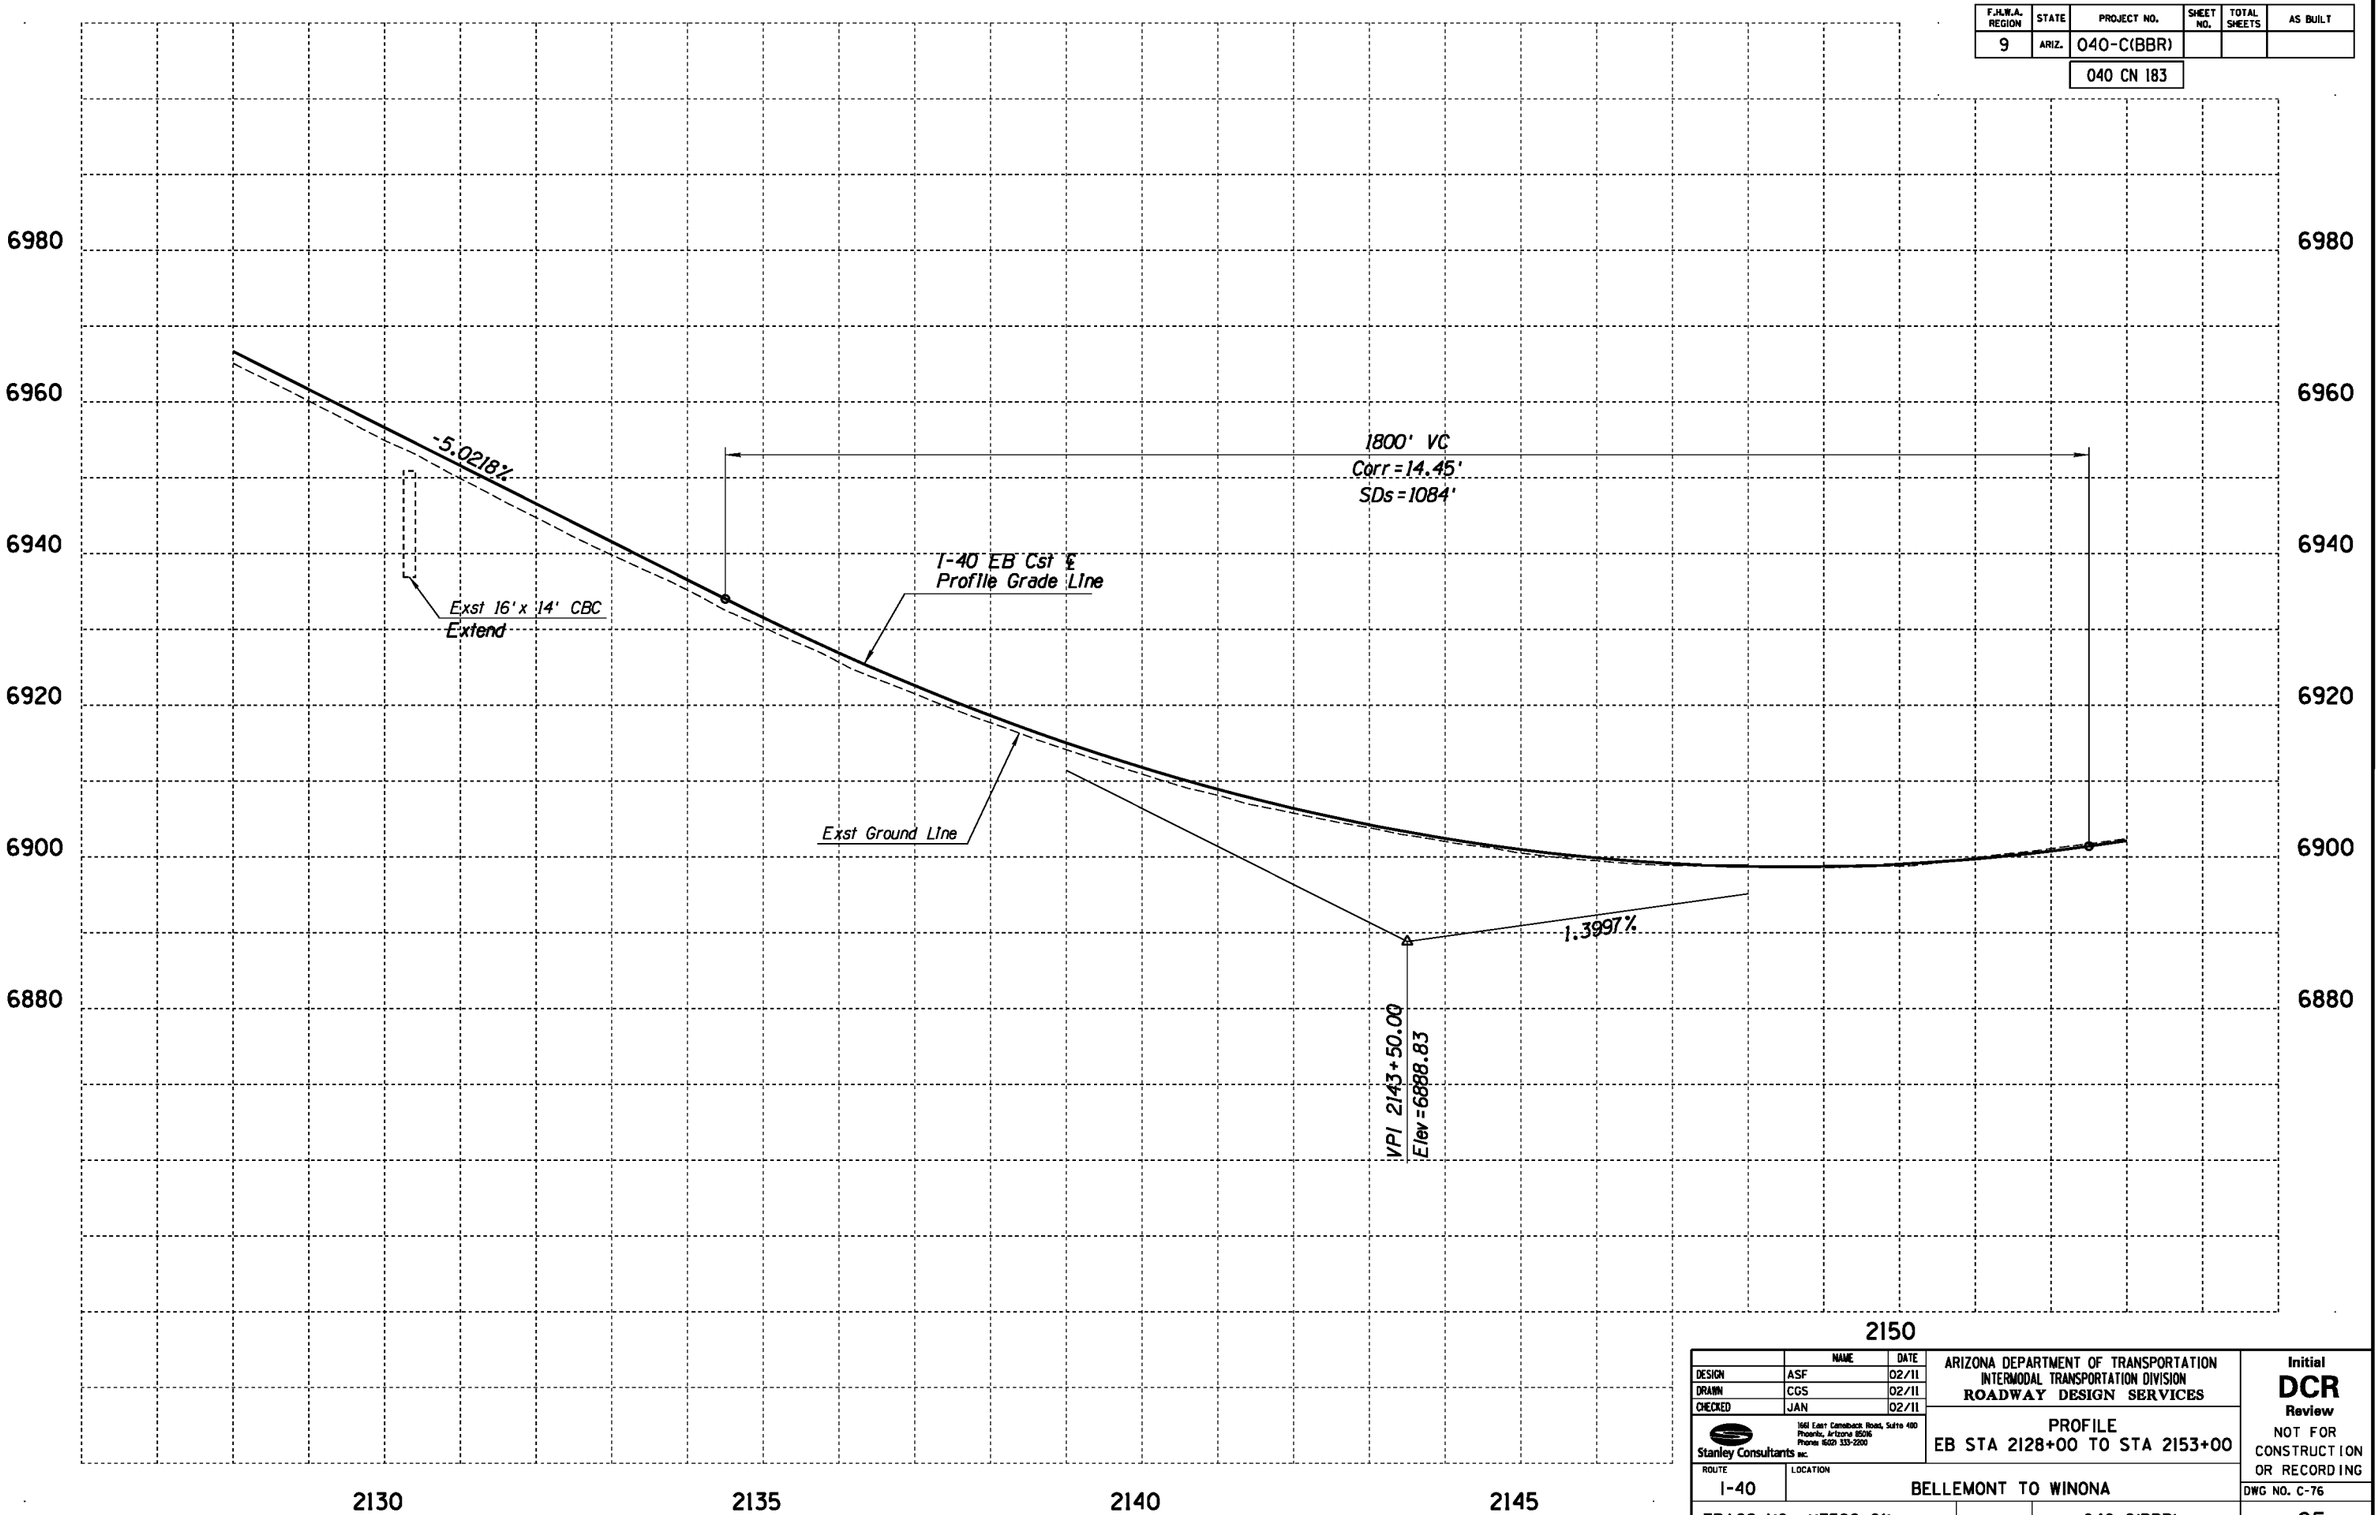

	NAME	DATE
DESIGN	ASF	02/11
DRAWN	CGS	02/11
CHECKED	JAN	02/11

Stanley Consultants INC.
1661 East Camelback Road, Suite 400
Phoenix, Arizona 85016
Phone: (602) 333-2200

ARIZONA DEPARTMENT OF TRANSPORTATION
INTERMODAL TRANSPORTATION DIVISION
ROADWAY DESIGN SERVICES

PROFILE
EB STA 2128+00 TO STA 2153+00

Initial
DCR
Review
NOT FOR CONSTRUCTION OR RECORDING

ROUTE: I-40
LOCATION: BELLEMONT TO WINONA

DWG NO. C-76

TRACS NO. H7586 01L | 040-C(BBR) | ___ OF ___

NO.	DESCRIPTION OF REVISION	MADE BY	DATE

1/31/2011 gt\21580\11-cadd\03-Civ\h7586v027b.dgn

F.H.W.A. REGION	STATE	PROJECT NO.	SHEET NO.	TOTAL SHEETS	AS BUILT
9	ARIZ.	040-C(BBR)			
		040 CN 183			

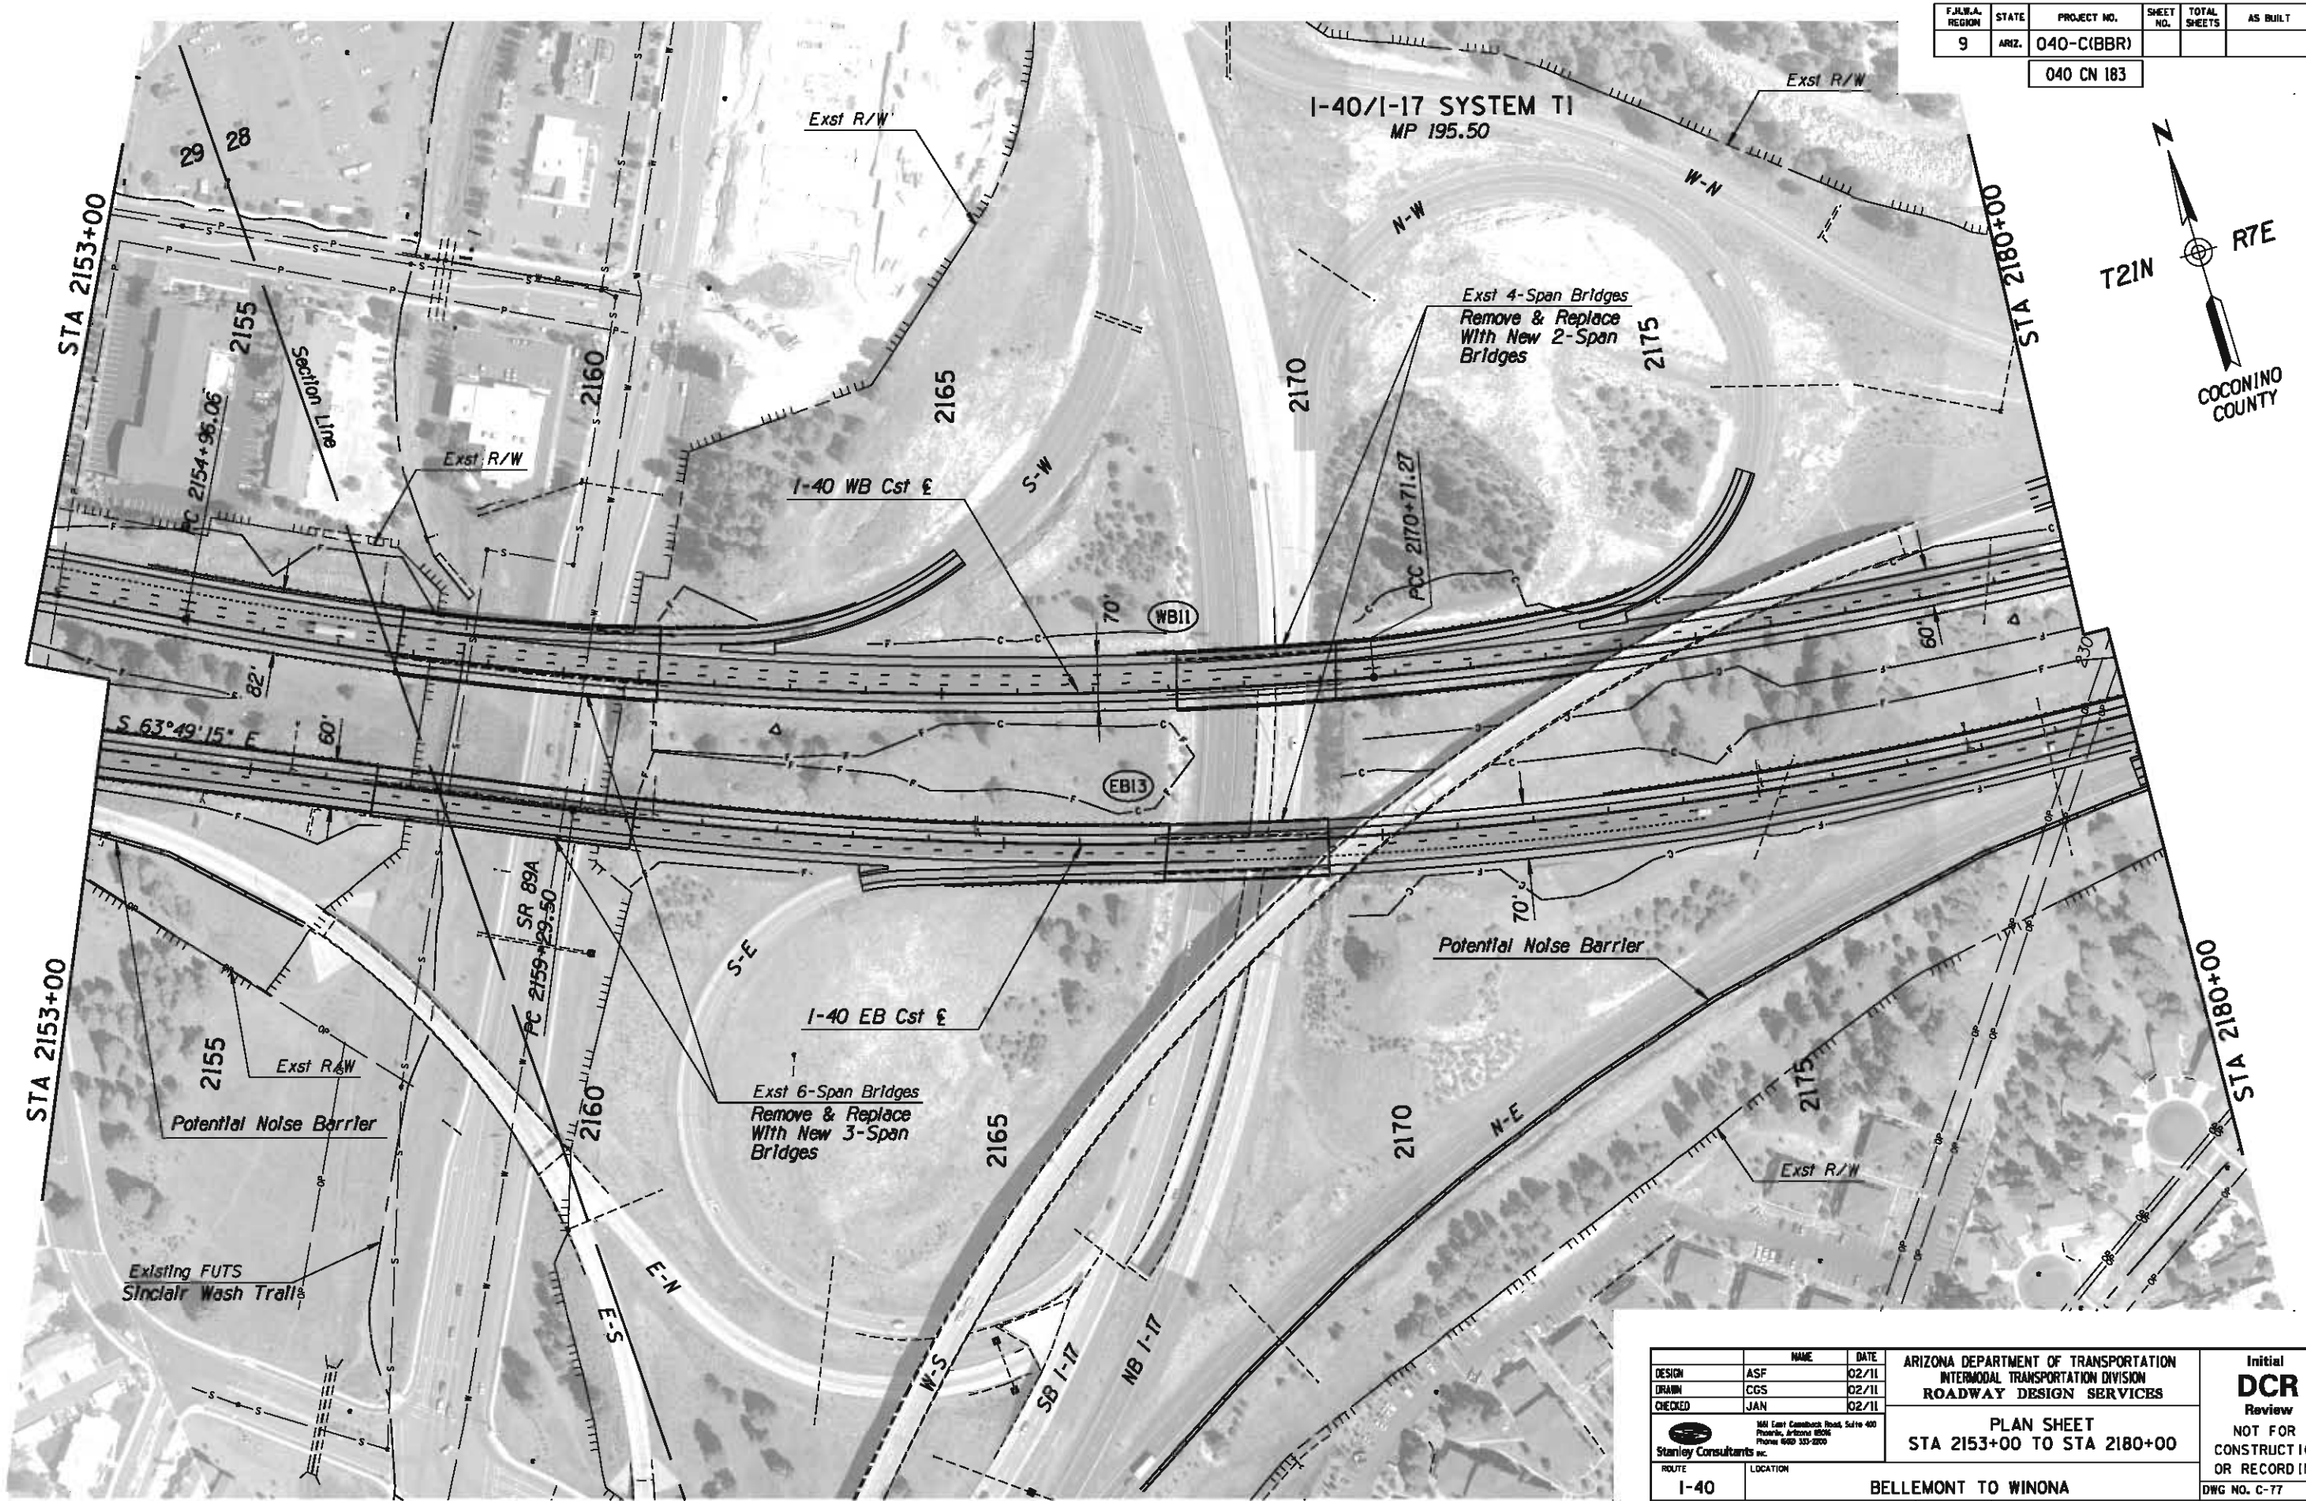

	NAME	DATE
DESIGN	ASF	02/11
DRAWN	CGS	02/11
CHECKED	JAN	02/11

Stanley Consultants inc.
1661 East Camelback Road, Suite 400
Phoenix, Arizona 85016
Phone: (602) 333-2200

ARIZONA DEPARTMENT OF TRANSPORTATION
INTERMODAL TRANSPORTATION DIVISION
ROADWAY DESIGN SERVICES

PLAN SHEET
STA 2153+00 TO STA 2180+00

Initial
DCR
Review
NOT FOR CONSTRUCTION OR RECORDING

ROUTE: I-40
LOCATION: BELLEMONT TO WINONA

DWG NO. C-77

TRACS NO. H7586 01L | 040-C(BBR) | ___ OF ___

NO.	DESCRIPTION OF REVISION	MADE BY	DATE

1/31/2011 q:\21580\11-cadd\03-Civ\h7586p028.dgn

F.H.W.A. REGION	STATE	PROJECT NO.	SHEET NO.	TOTAL SHEETS	AS BUILT
9	ARIZ.	040-C(BBR)			
		040 CN 183			

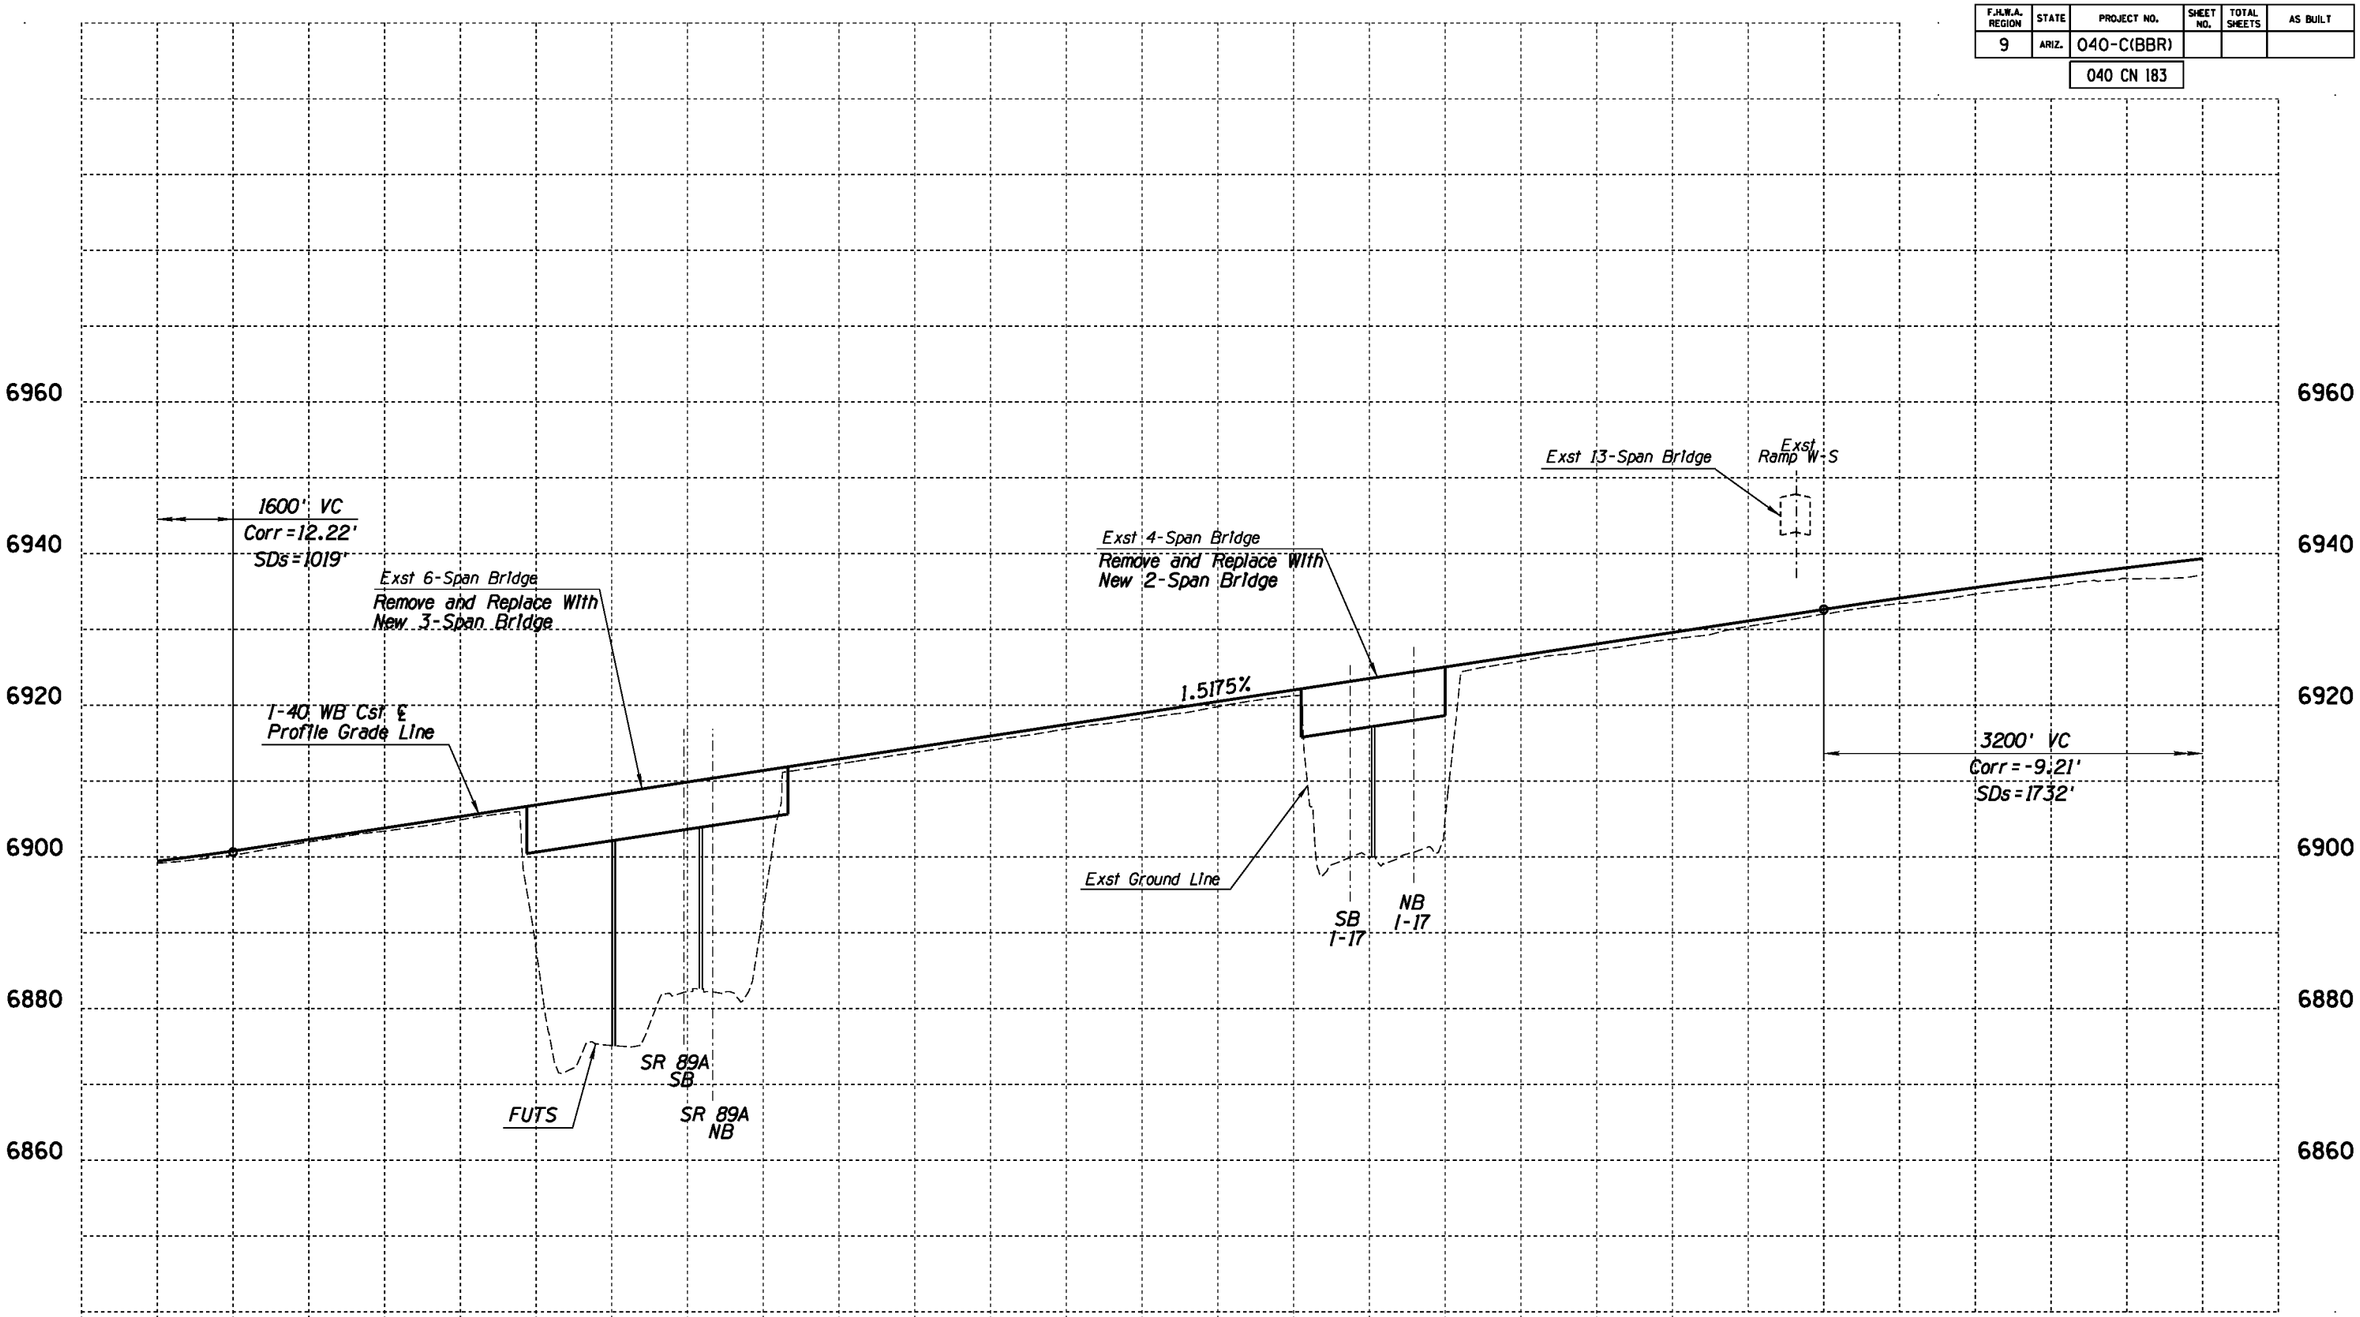

	NAME	DATE
DESIGN	ASF	02/11
DRAWN	CGS	02/11
CHECKED	JAN	02/11

Stanley Consultants INC.
1661 East Camelback Road, Suite 400
Phoenix, Arizona 85016
Phone (602) 333-2200

ARIZONA DEPARTMENT OF TRANSPORTATION
INTERMODAL TRANSPORTATION DIVISION
ROADWAY DESIGN SERVICES

PROFILE
WB STA 2153+00 TO STA 2180+00

ROUTE: I-40
LOCATION: BELLEMONT TO WINONA

Initial
DCR
Review
NOT FOR CONSTRUCTION OR RECORDING

DWG NO. C-78

TRACS NO. H7586 01L | 040-C(BBR) | ___ OF ___

NO.	DESCRIPTION OF REVISION	MADE BY	DATE

1/31/2011 gi\21580\11-cadd\03-Civ\h7586v028a.dgn

F.H.W.A. REGION	STATE	PROJECT NO.	SHEET NO.	TOTAL SHEETS	AS BUILT
9	ARIZ.	040-C(BBR)			

040 CN 183

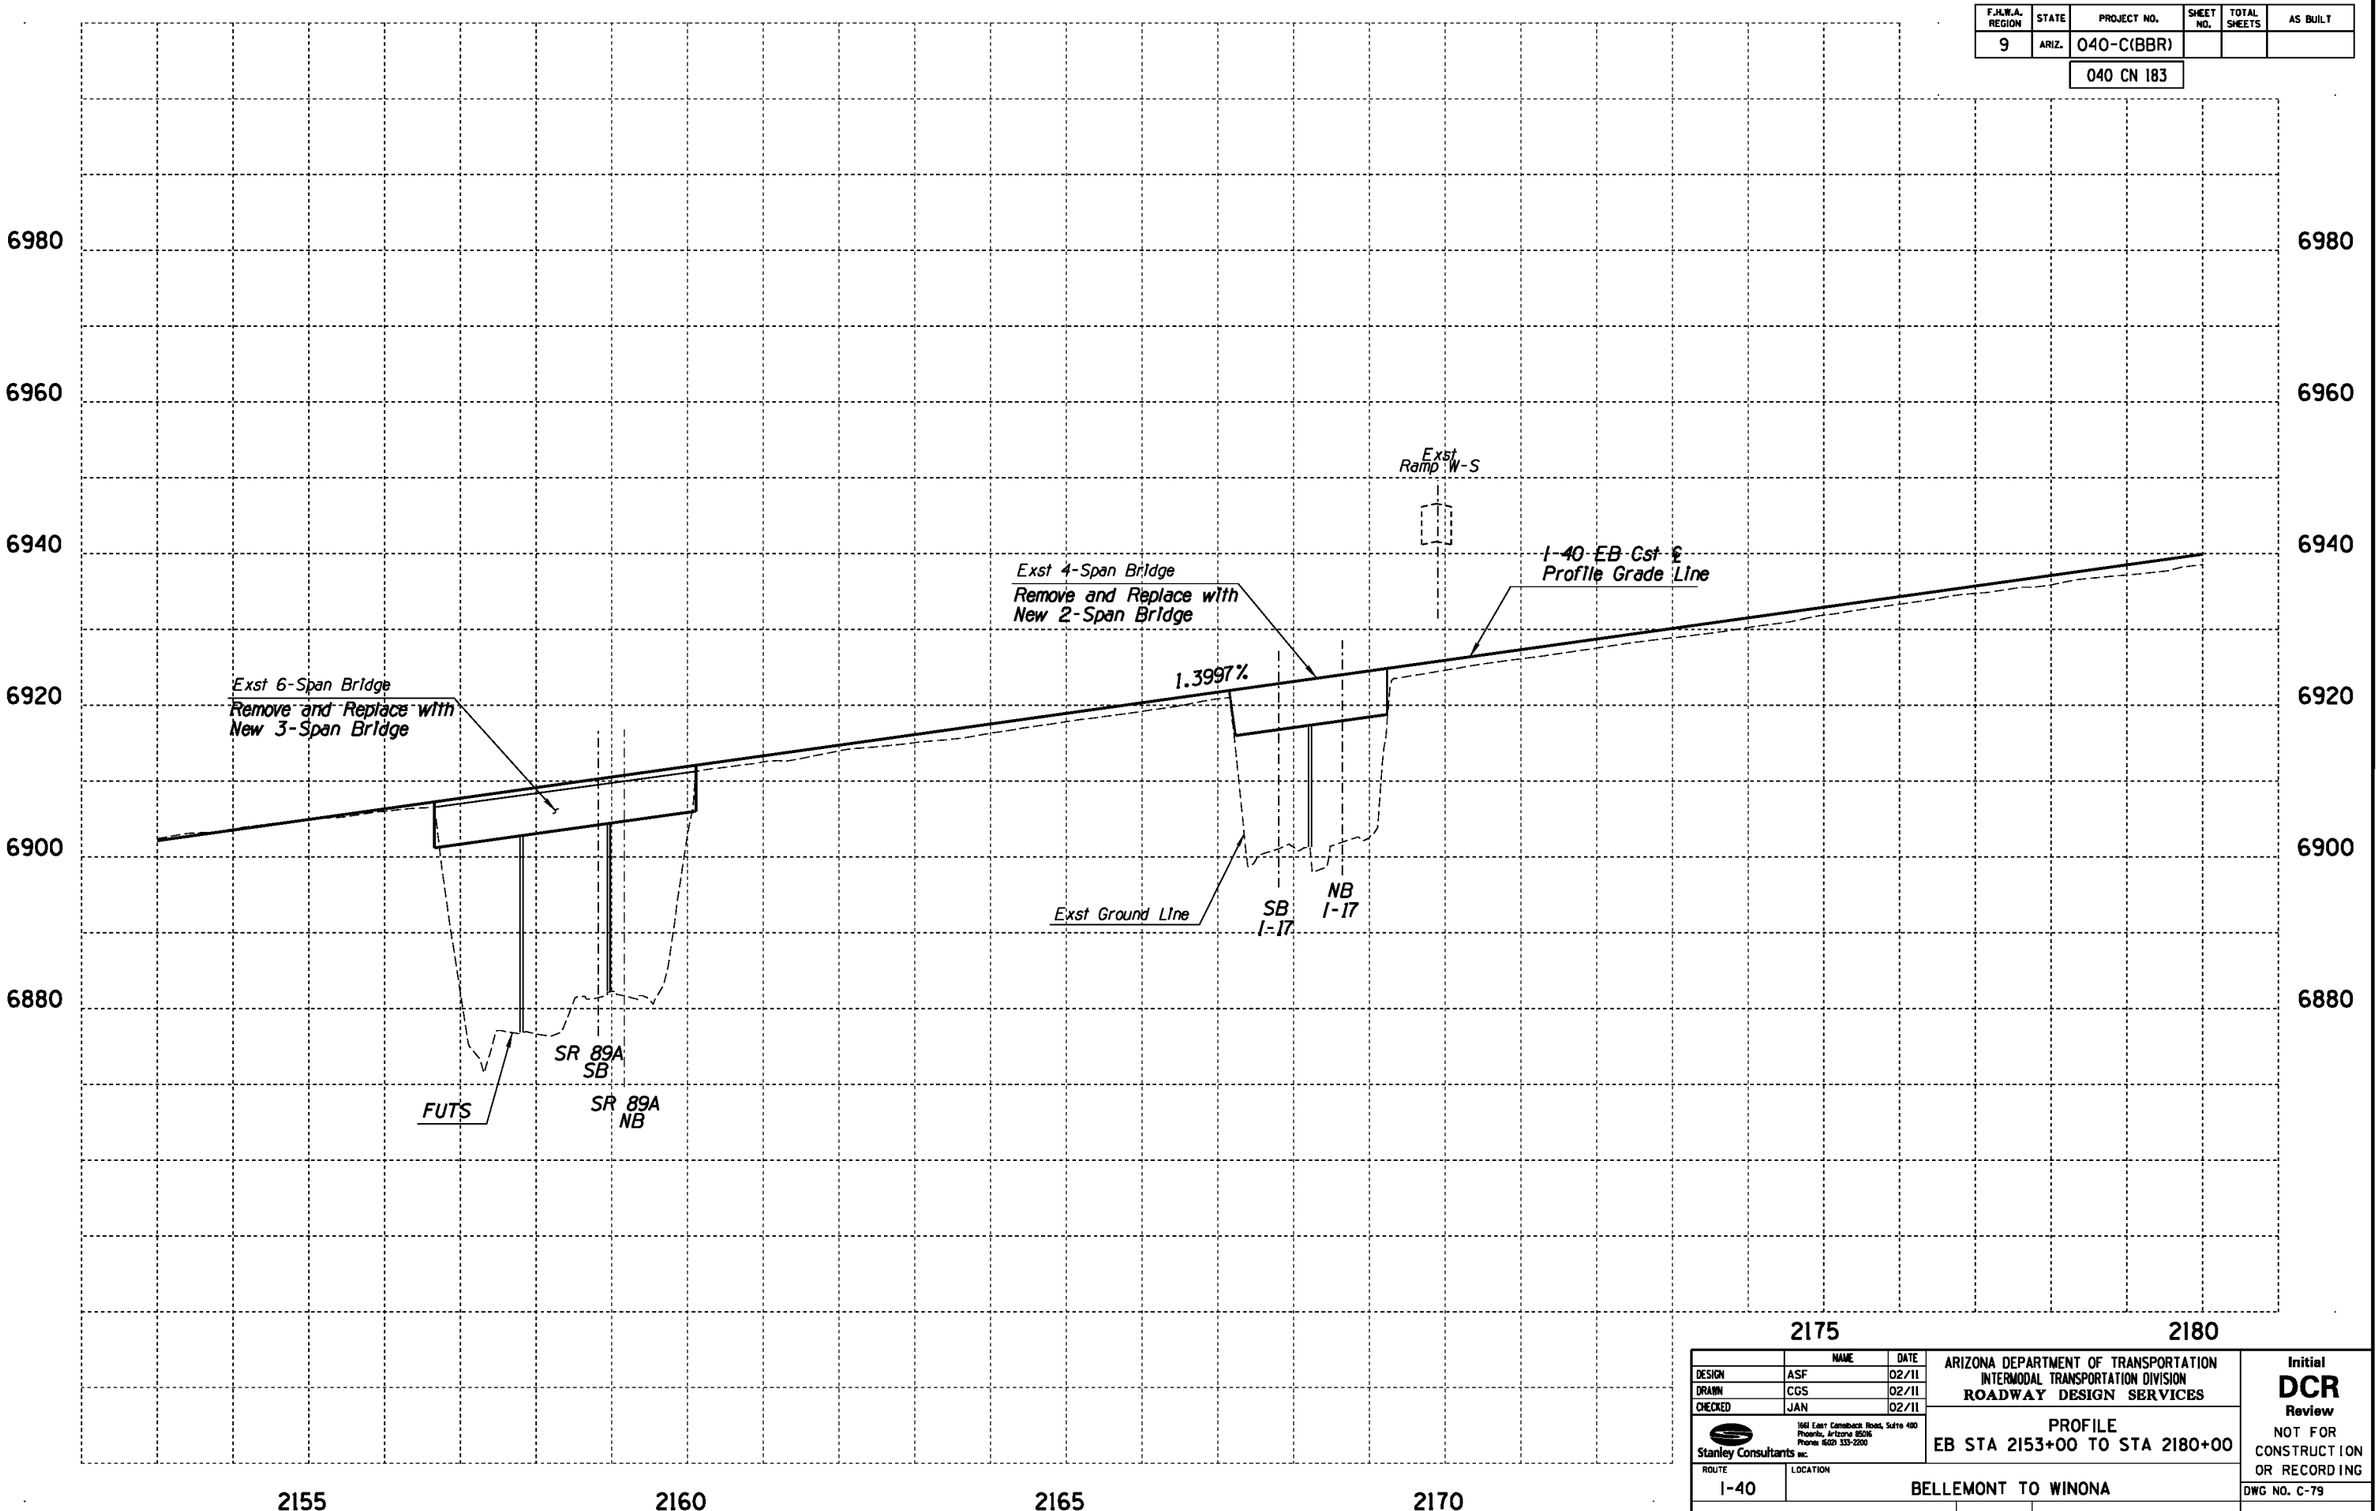

	NAME	DATE
DESIGN	ASF	02/11
DRAWN	CGS	02/11
CHECKED	JAN	02/11

Stanley Consultants inc.
1661 East Camelback Road, Suite 400
Phoenix, Arizona 85016
Phone (602) 333-2200

ARIZONA DEPARTMENT OF TRANSPORTATION
INTERMODAL TRANSPORTATION DIVISION
ROADWAY DESIGN SERVICES

PROFILE
EB STA 2153+00 TO STA 2180+00

Initial
DCR
Review
NOT FOR CONSTRUCTION OR RECORDING

ROUTE: I-40
LOCATION: BELLEMONT TO WINONA

DWG NO. C-79

TRACS NO. H7586 01L

040-C(BBR)

___ OF ___

NO.	DESCRIPTION OF REVISION	MADE BY	DATE

1/31/2011 qt\21580\11-cadd\03-Civ\h7586v028b.dgn

F.H.W.A. REGION	STATE	PROJECT NO.	SHEET NO.	TOTAL SHEETS	AS BUILT
9	ARIZ.	040-C(BBR)			
		040 CN 183			

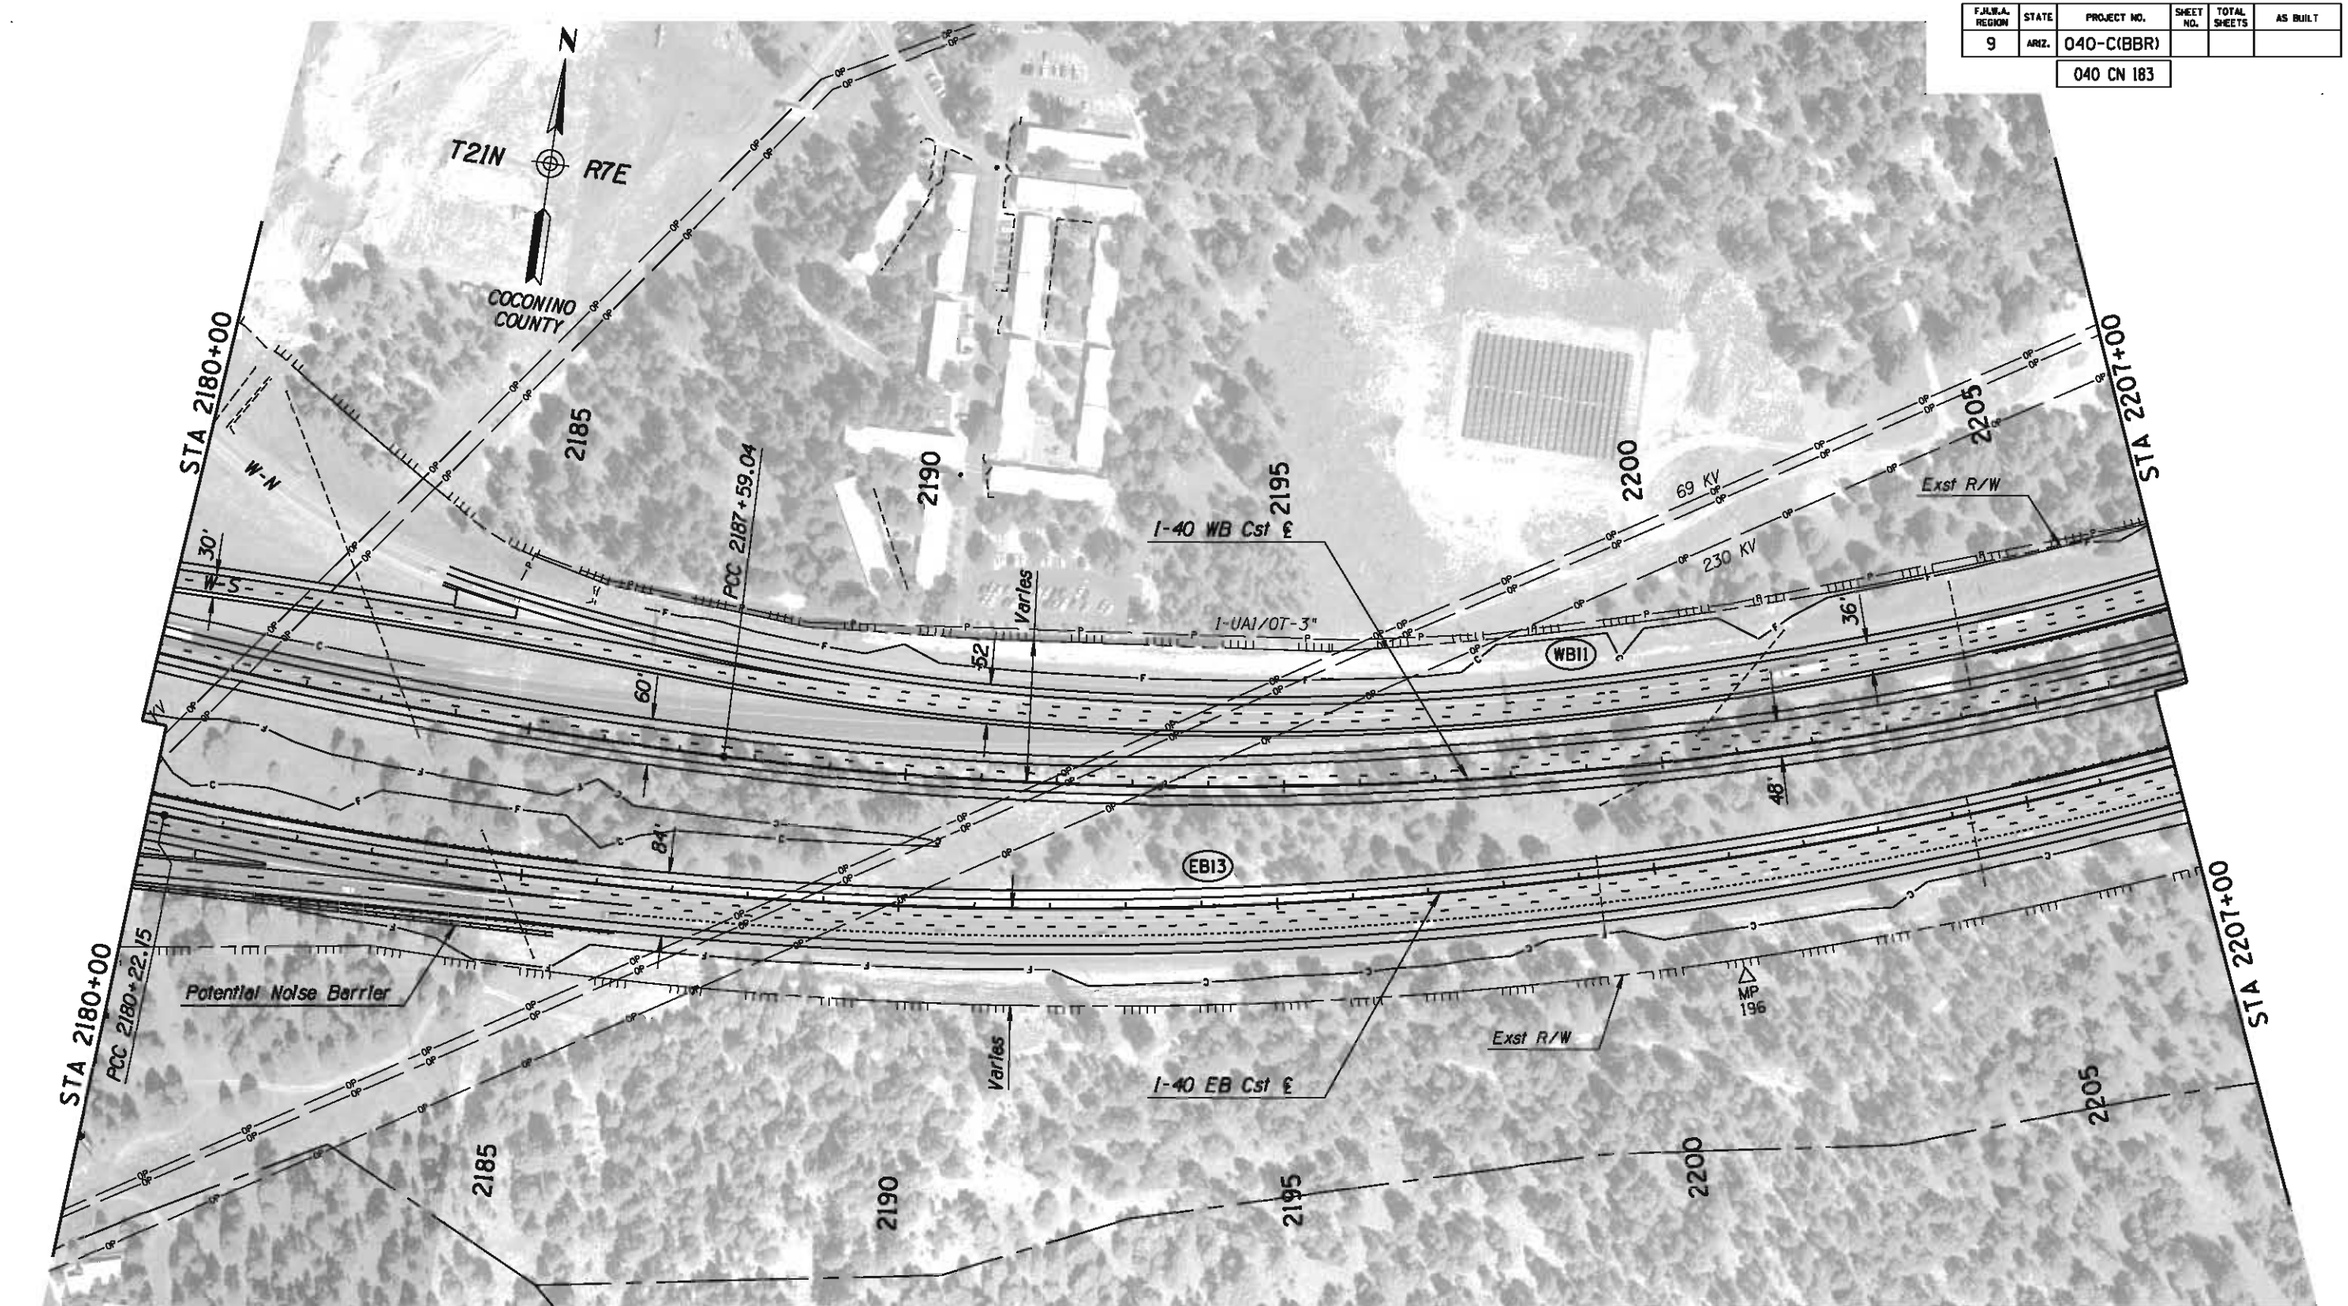

WB11 PI 2210+87.71
Δ= 88°15'16"Lt
D= 0°59'44"(1) D= 0°50'58"(2) D= 1°04'52"(3)
R=5755.00'(1) R=6746.00'(2) R=5300.00'(3)
L=1575.21'(1) L=1687.77'(2) L=5387.07'(3)
T=5591.65'(1) T=5298.06'(2)
Super=0.030'/ft(1) Super=0.026'/ft(2) Super=0.032'/ft(3)

EB13 PI 2200+01.84
Δ= 71°49'42"Lt
D= 1°03'05"(1) D= 0°59'26"(2)
R=5450.00'(1) R=5785.00'(2)
L=2092.65'(1) L=5031.03'(2)
T=4072.34'(1) T=4164.15'(2)
Super=0.031'/ft(1) Super=0.031'/ft(2)

	NAME	DATE
DESIGN	ASF	02/11
DRAWN	CGS	02/11
CHECKED	JAN	02/11

Stanley Consultants inc.
1661 East Camelback Road, Suite 400
Phoenix, Arizona 85016
Phone (602) 333-2200

ARIZONA DEPARTMENT OF TRANSPORTATION
INTERMODAL TRANSPORTATION DIVISION
ROADWAY DESIGN SERVICES

PLAN SHEET
STA 2180+00 TO STA 2207+00

Initial
DCR
Review
NOT FOR CONSTRUCTION OR RECORDING

ROUTE: I-40
LOCATION: BELLEMONT TO WINONA

TRACS NO. H7586 01L | 040-C(BBR)

DWG NO. C-80

___ OF ___

1/31/2011 q:\21580\11-cadd\03-Civ\h7586p029.dgn

NO.	DESCRIPTION OF REVISION	DATE	MADE BY

F.H.W.A. REGION	STATE	PROJECT NO.	SHEET NO.	TOTAL SHEETS	AS BUILT
9	ARIZ.	040-C(BBR)			
		040 CN 183			

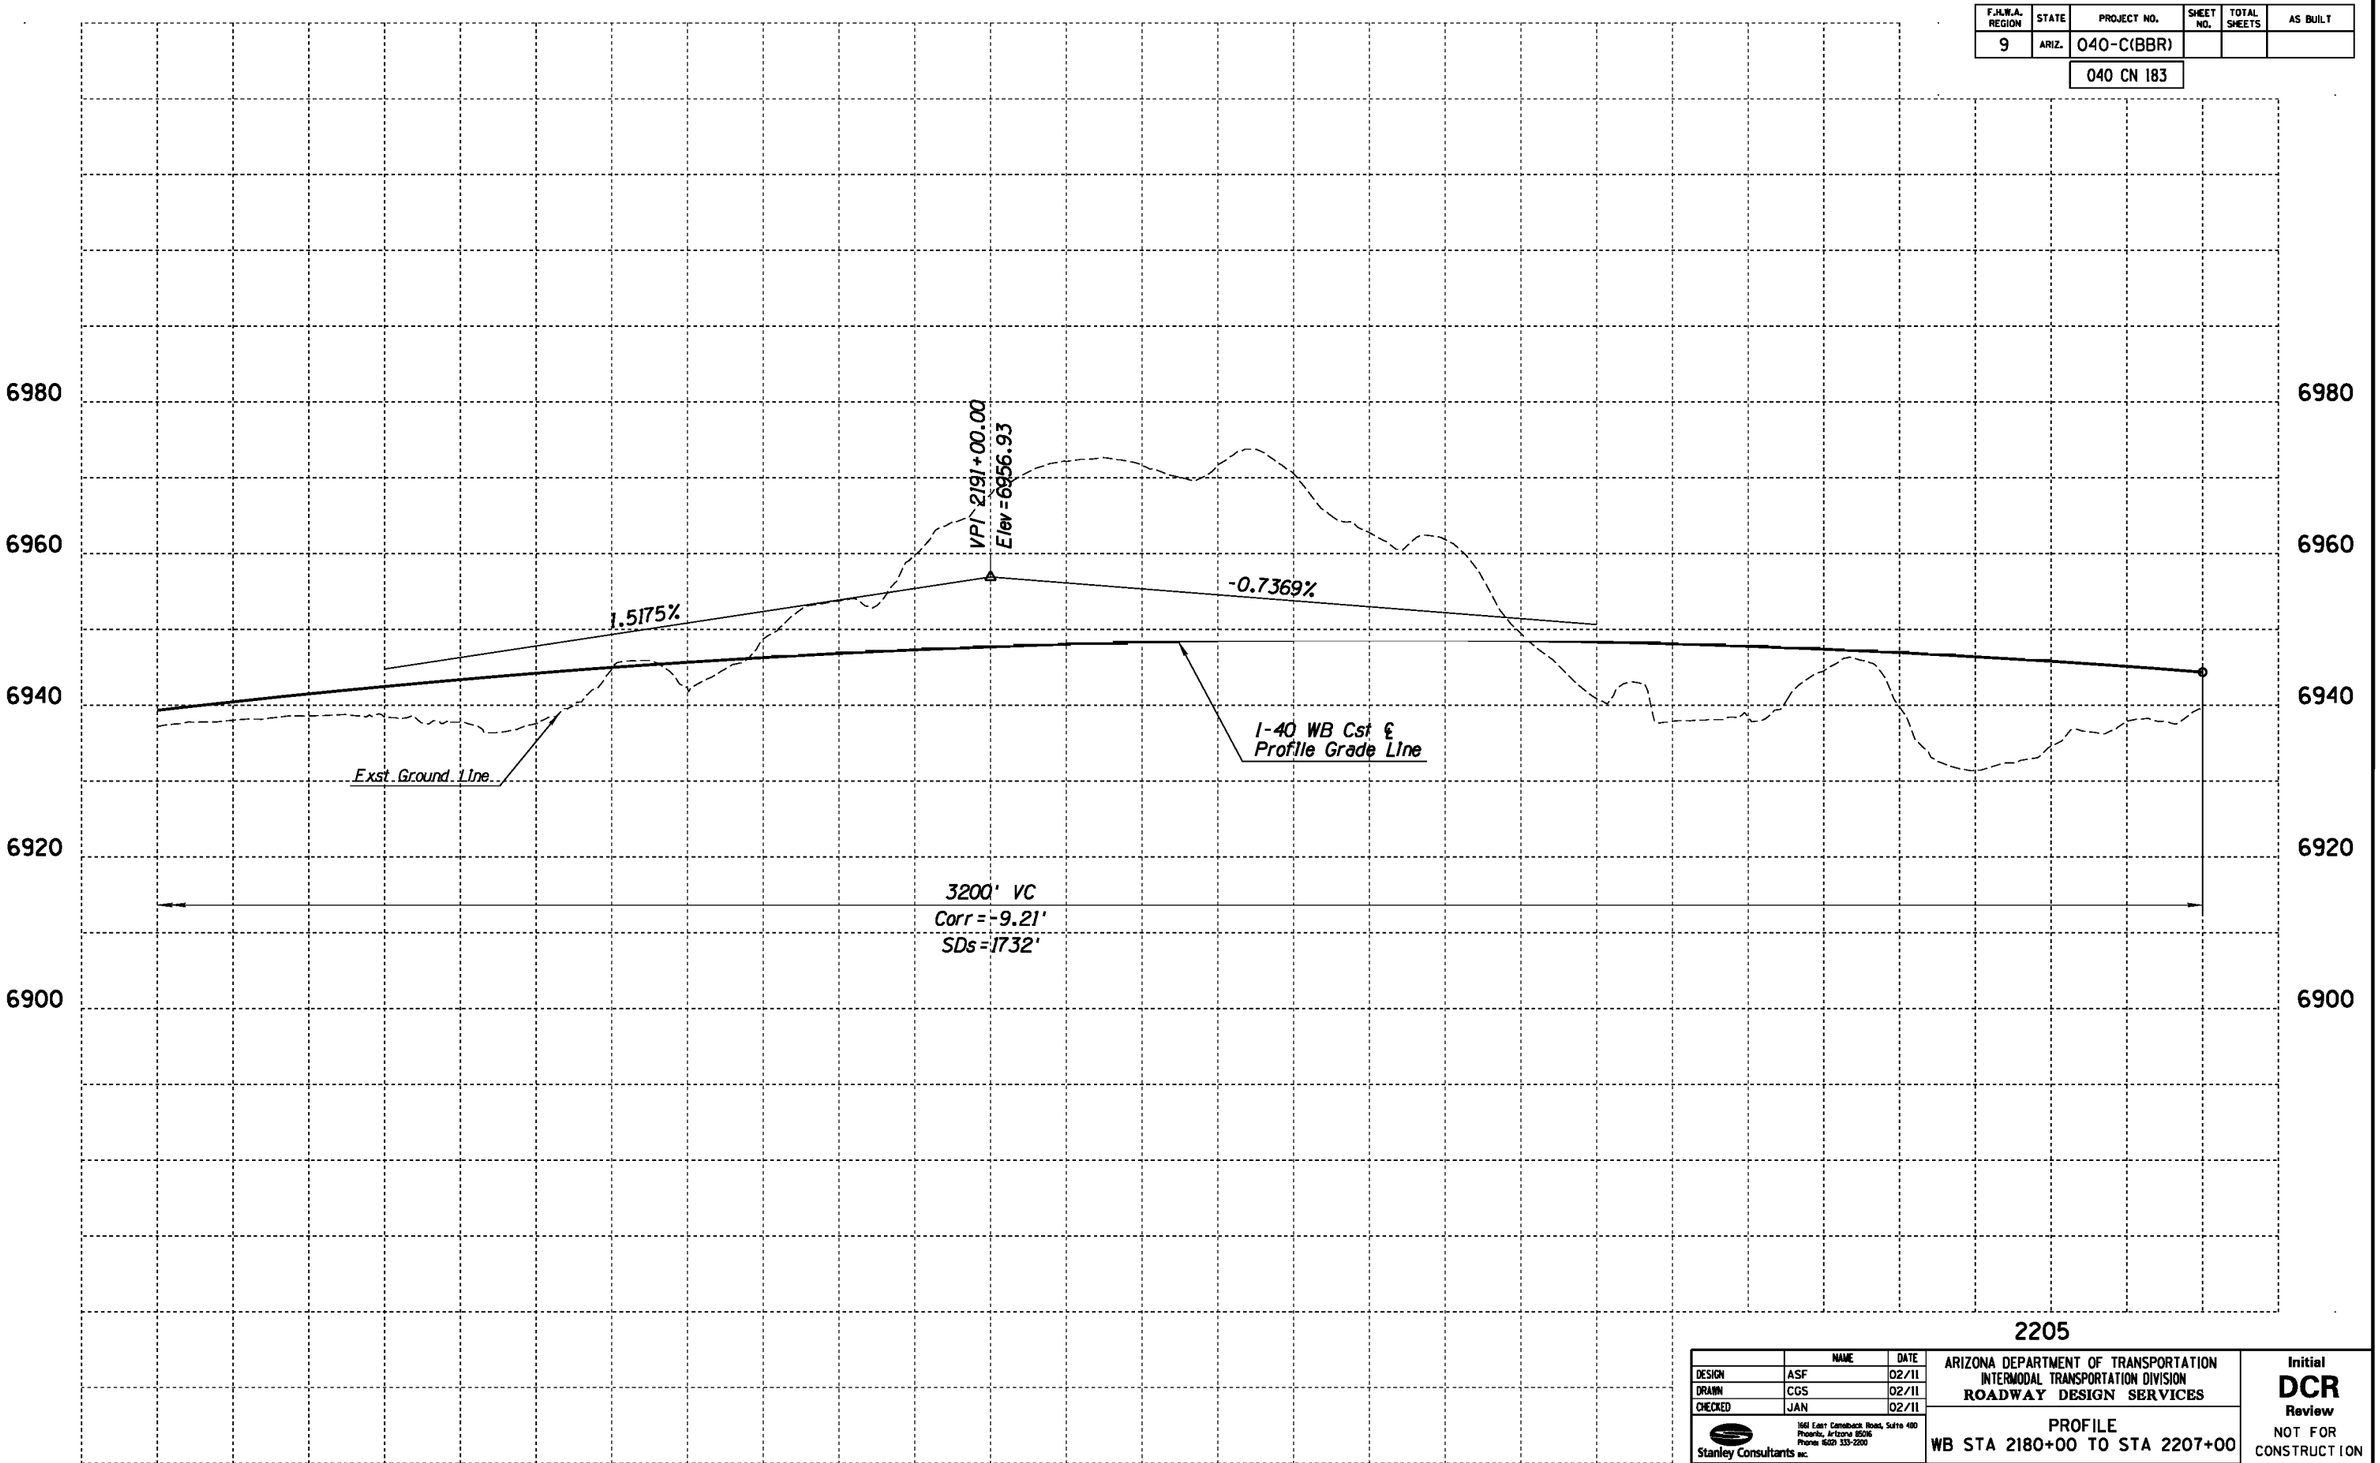

	NAME	DATE
DESIGN	ASF	02/11
DRAWN	CGS	02/11
CHECKED	JAN	02/11

Stanley Consultants INC.
1661 East Camelback Road, Suite 400
Phoenix, Arizona 85016
Phone (602) 333-2200

ARIZONA DEPARTMENT OF TRANSPORTATION
INTERMODAL TRANSPORTATION DIVISION
ROADWAY DESIGN SERVICES

PROFILE
WB STA 2180+00 TO STA 2207+00

ROUTE: I-40
LOCATION: BELLEMONT TO WINONA

TRACS NO. H7586 01L | 040-C(BBR)

Initial
DCR
Review
NOT FOR CONSTRUCTION OR RECORDING

DWG NO. C-81

___ OF ___

NO.	DESCRIPTION OF REVISION	MADE BY	DATE

1/31/2011 gt\21580\11-cadd\03-Civ\h7586v029a.dgn

F.H.W.A. REGION	STATE	PROJECT NO.	SHEET NO.	TOTAL SHEETS	AS BUILT
9	ARIZ.	040-C(BBR)			

040 CN 183

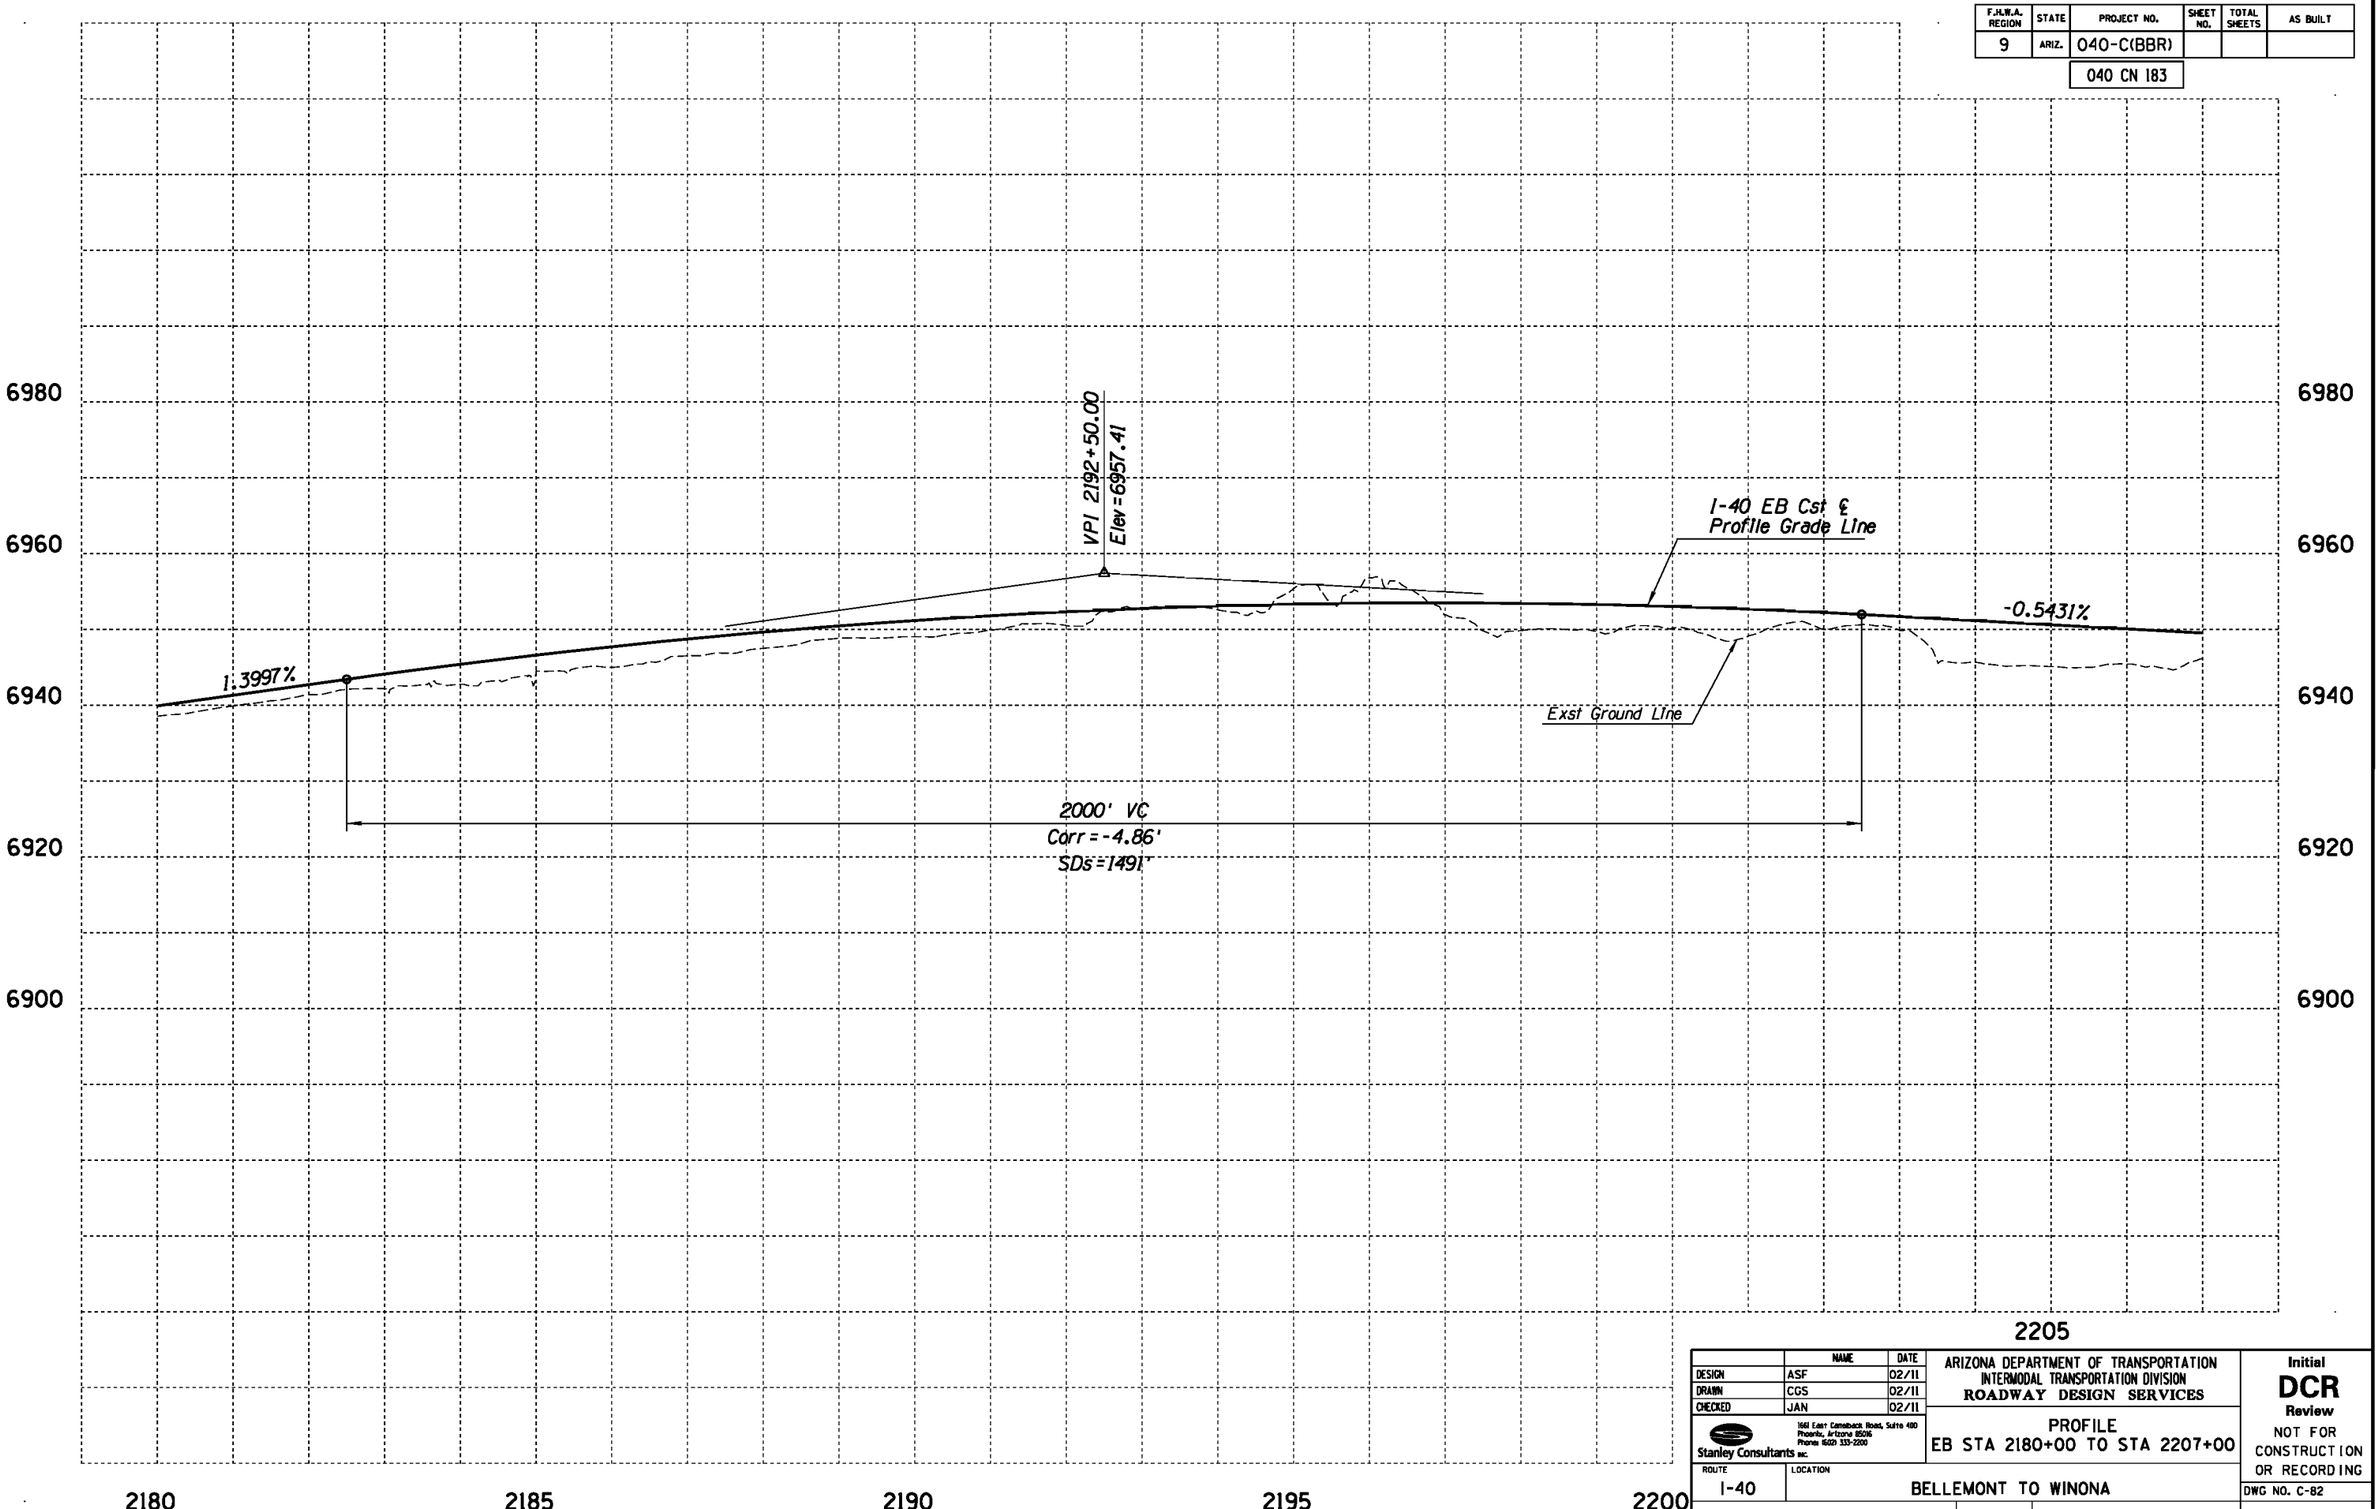

	NAME	DATE
DESIGN	ASF	02/11
DRAWN	CGS	02/11
CHECKED	JAN	02/11

Stanley Consultants INC.
1661 East Camelback Road, Suite 400
Phoenix, Arizona 85016
Phone (602) 333-2200

ARIZONA DEPARTMENT OF TRANSPORTATION
INTERMODAL TRANSPORTATION DIVISION
ROADWAY DESIGN SERVICES

PROFILE
EB STA 2180+00 TO STA 2207+00

Initial
DCR
Review
NOT FOR CONSTRUCTION OR RECORDING

ROUTE	LOCATION
I-40	BELLEMONT TO WINONA

DWG NO. C-82

TRACS NO. H7586 01L | 040-C(BBR) | ___ OF ___

NO.	DESCRIPTION OF REVISION	MADE BY	DATE

1/31/2011 g:\21580\11-cadd\03-Civ\h7586v0296.dgn

F.H.W.A. REGION	STATE	PROJECT NO.	SHEET NO.	TOTAL SHEETS	AS BUILT
9	ARIZ.	040-C(BBR)			
		040 CN 183			

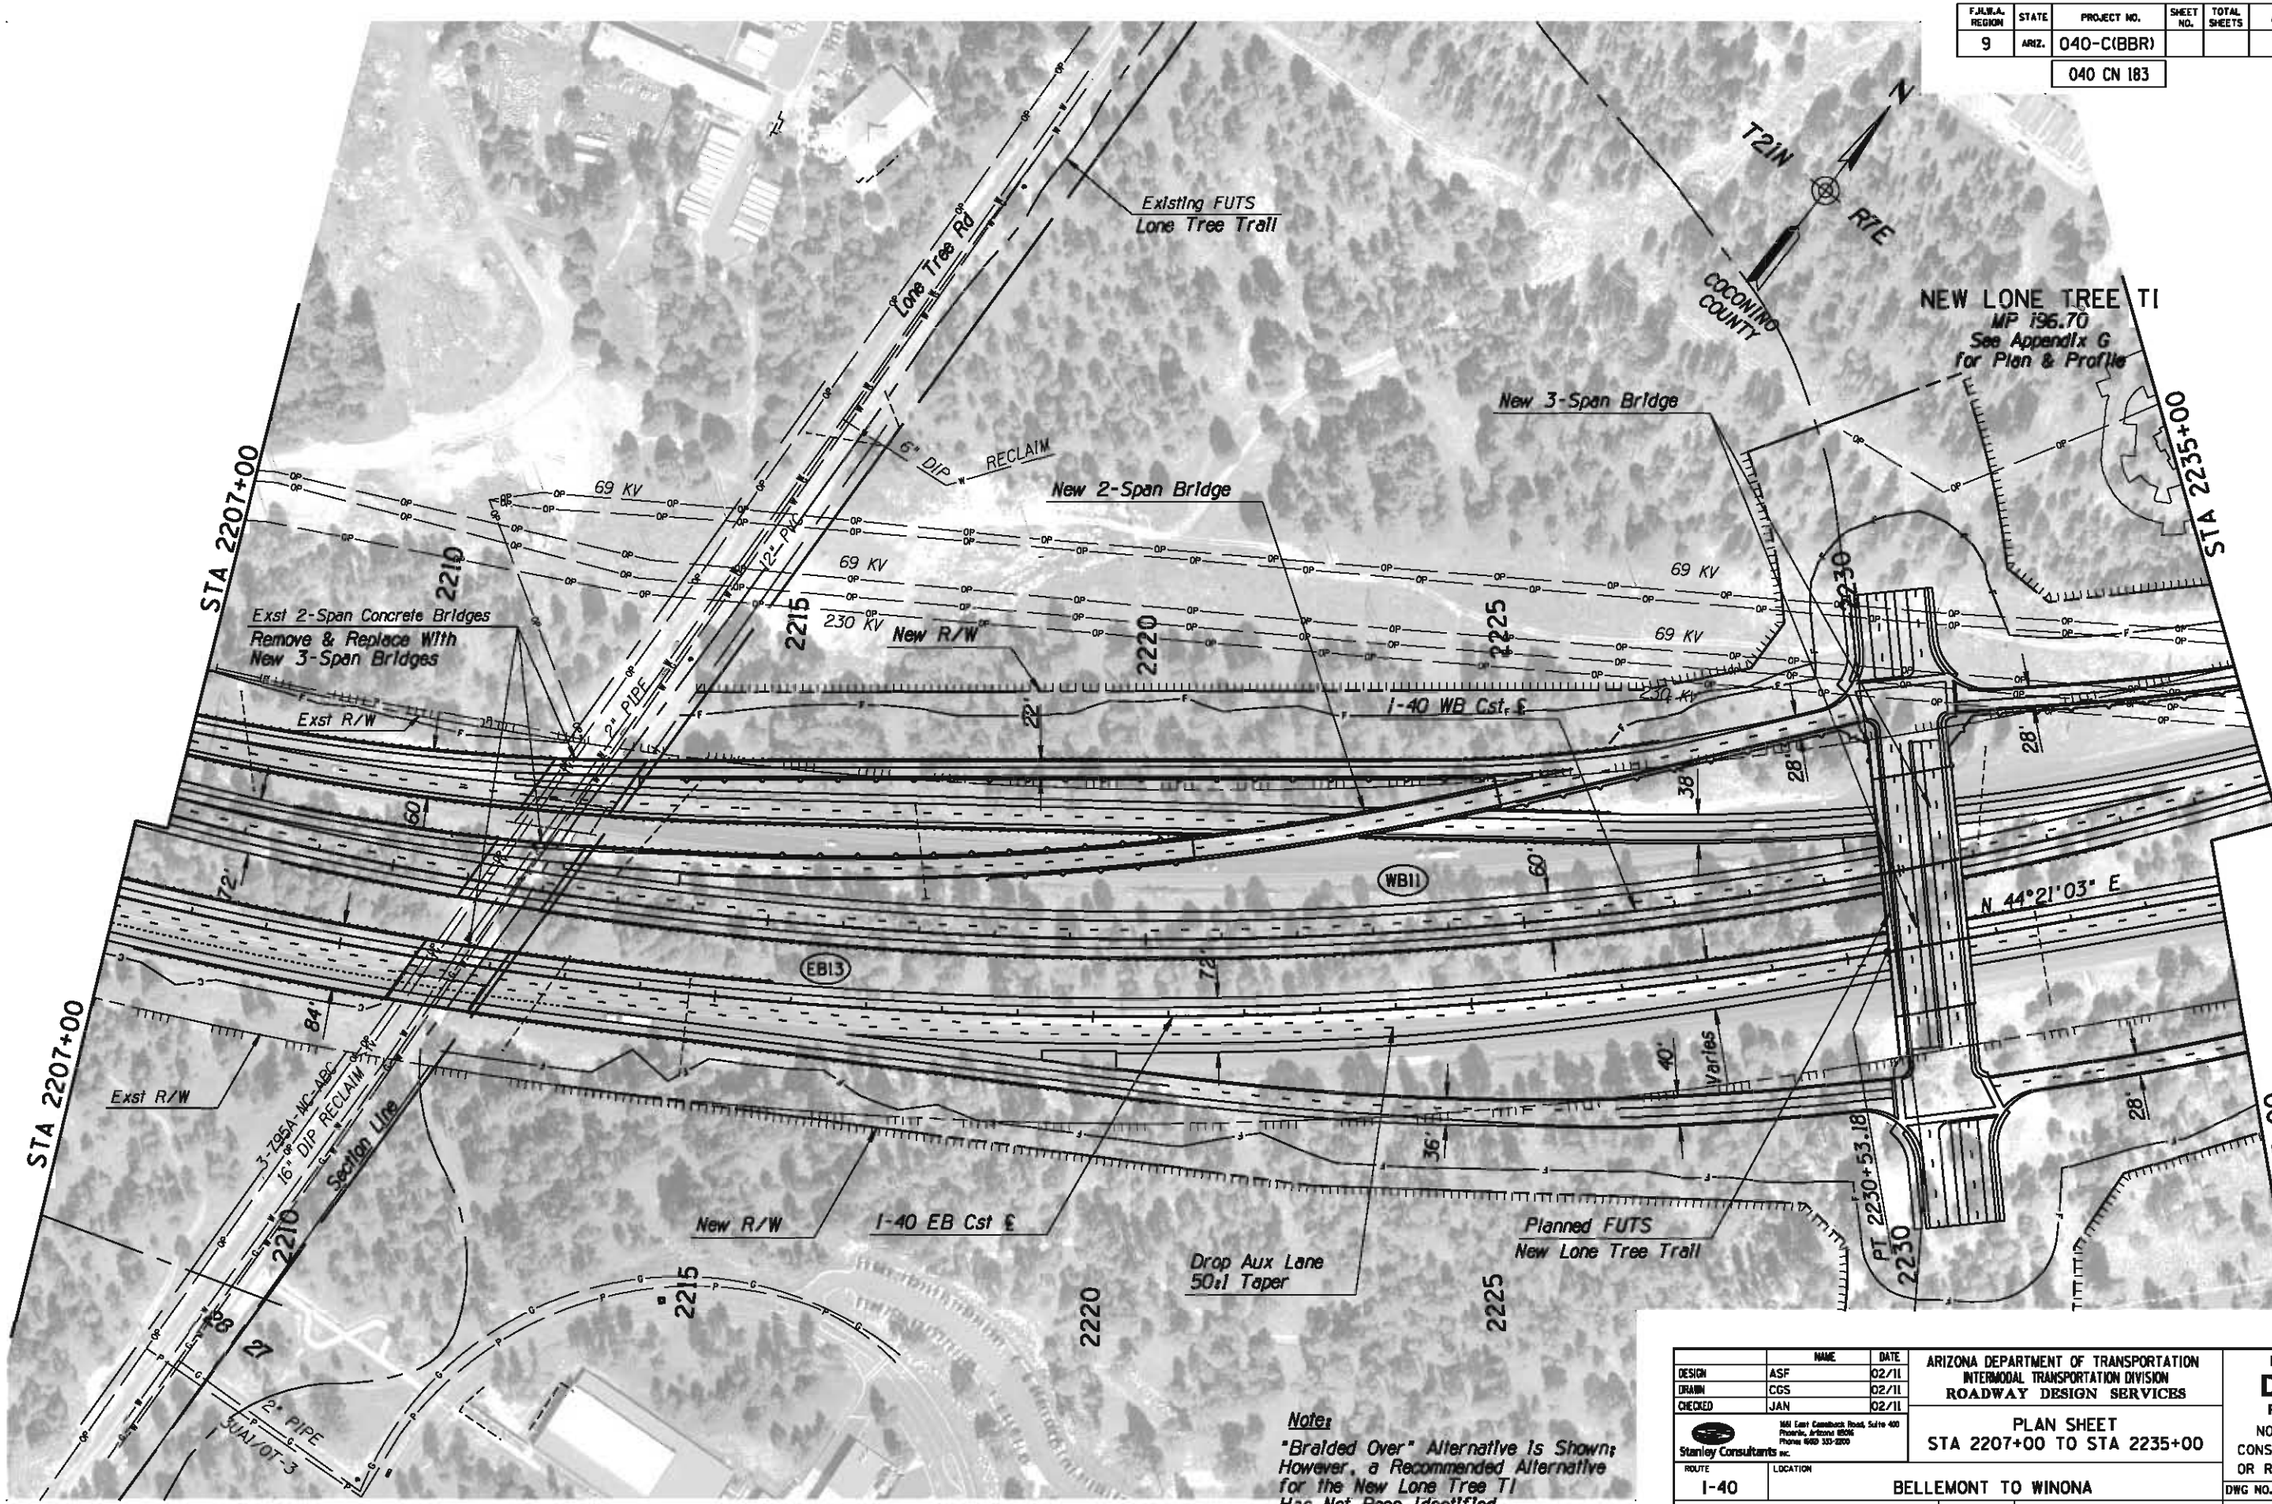

Note:
"Braided Over" Alternative Is Shown; However, a Recommended Alternative for the New Lone Tree TI Has Not Been Identified.

	NAME	DATE
DESIGN	ASF	02/11
DRAWN	CGS	02/11
CHECKED	JAN	02/11

Stanley Consultants inc.
1661 East Camelback Road, Suite 400
Phoenix, Arizona 85016
Phone (602) 333-2200

ARIZONA DEPARTMENT OF TRANSPORTATION
INTERMODAL TRANSPORTATION DIVISION
ROADWAY DESIGN SERVICES

PLAN SHEET
STA 2207+00 TO STA 2235+00

Initial
DCR
Review
NOT FOR CONSTRUCTION OR RECORDING

ROUTE: I-40
LOCATION: BELLEMONT TO WINONA

DWG NO. C-83

TRACS NO. H7586 01L | 040-C(BBR) | ___ OF ___

NO.	DESCRIPTION OF REVISION	MADE BY	DATE

1/31/2011 q:\21580\11-cadd\03-Civ\h7586p030.dgn

F.H.W.A. REGION	STATE	PROJECT NO.	SHEET NO.	TOTAL SHEETS	AS BUILT
9	ARIZ.	040-C(BBR)			

040 CN 183

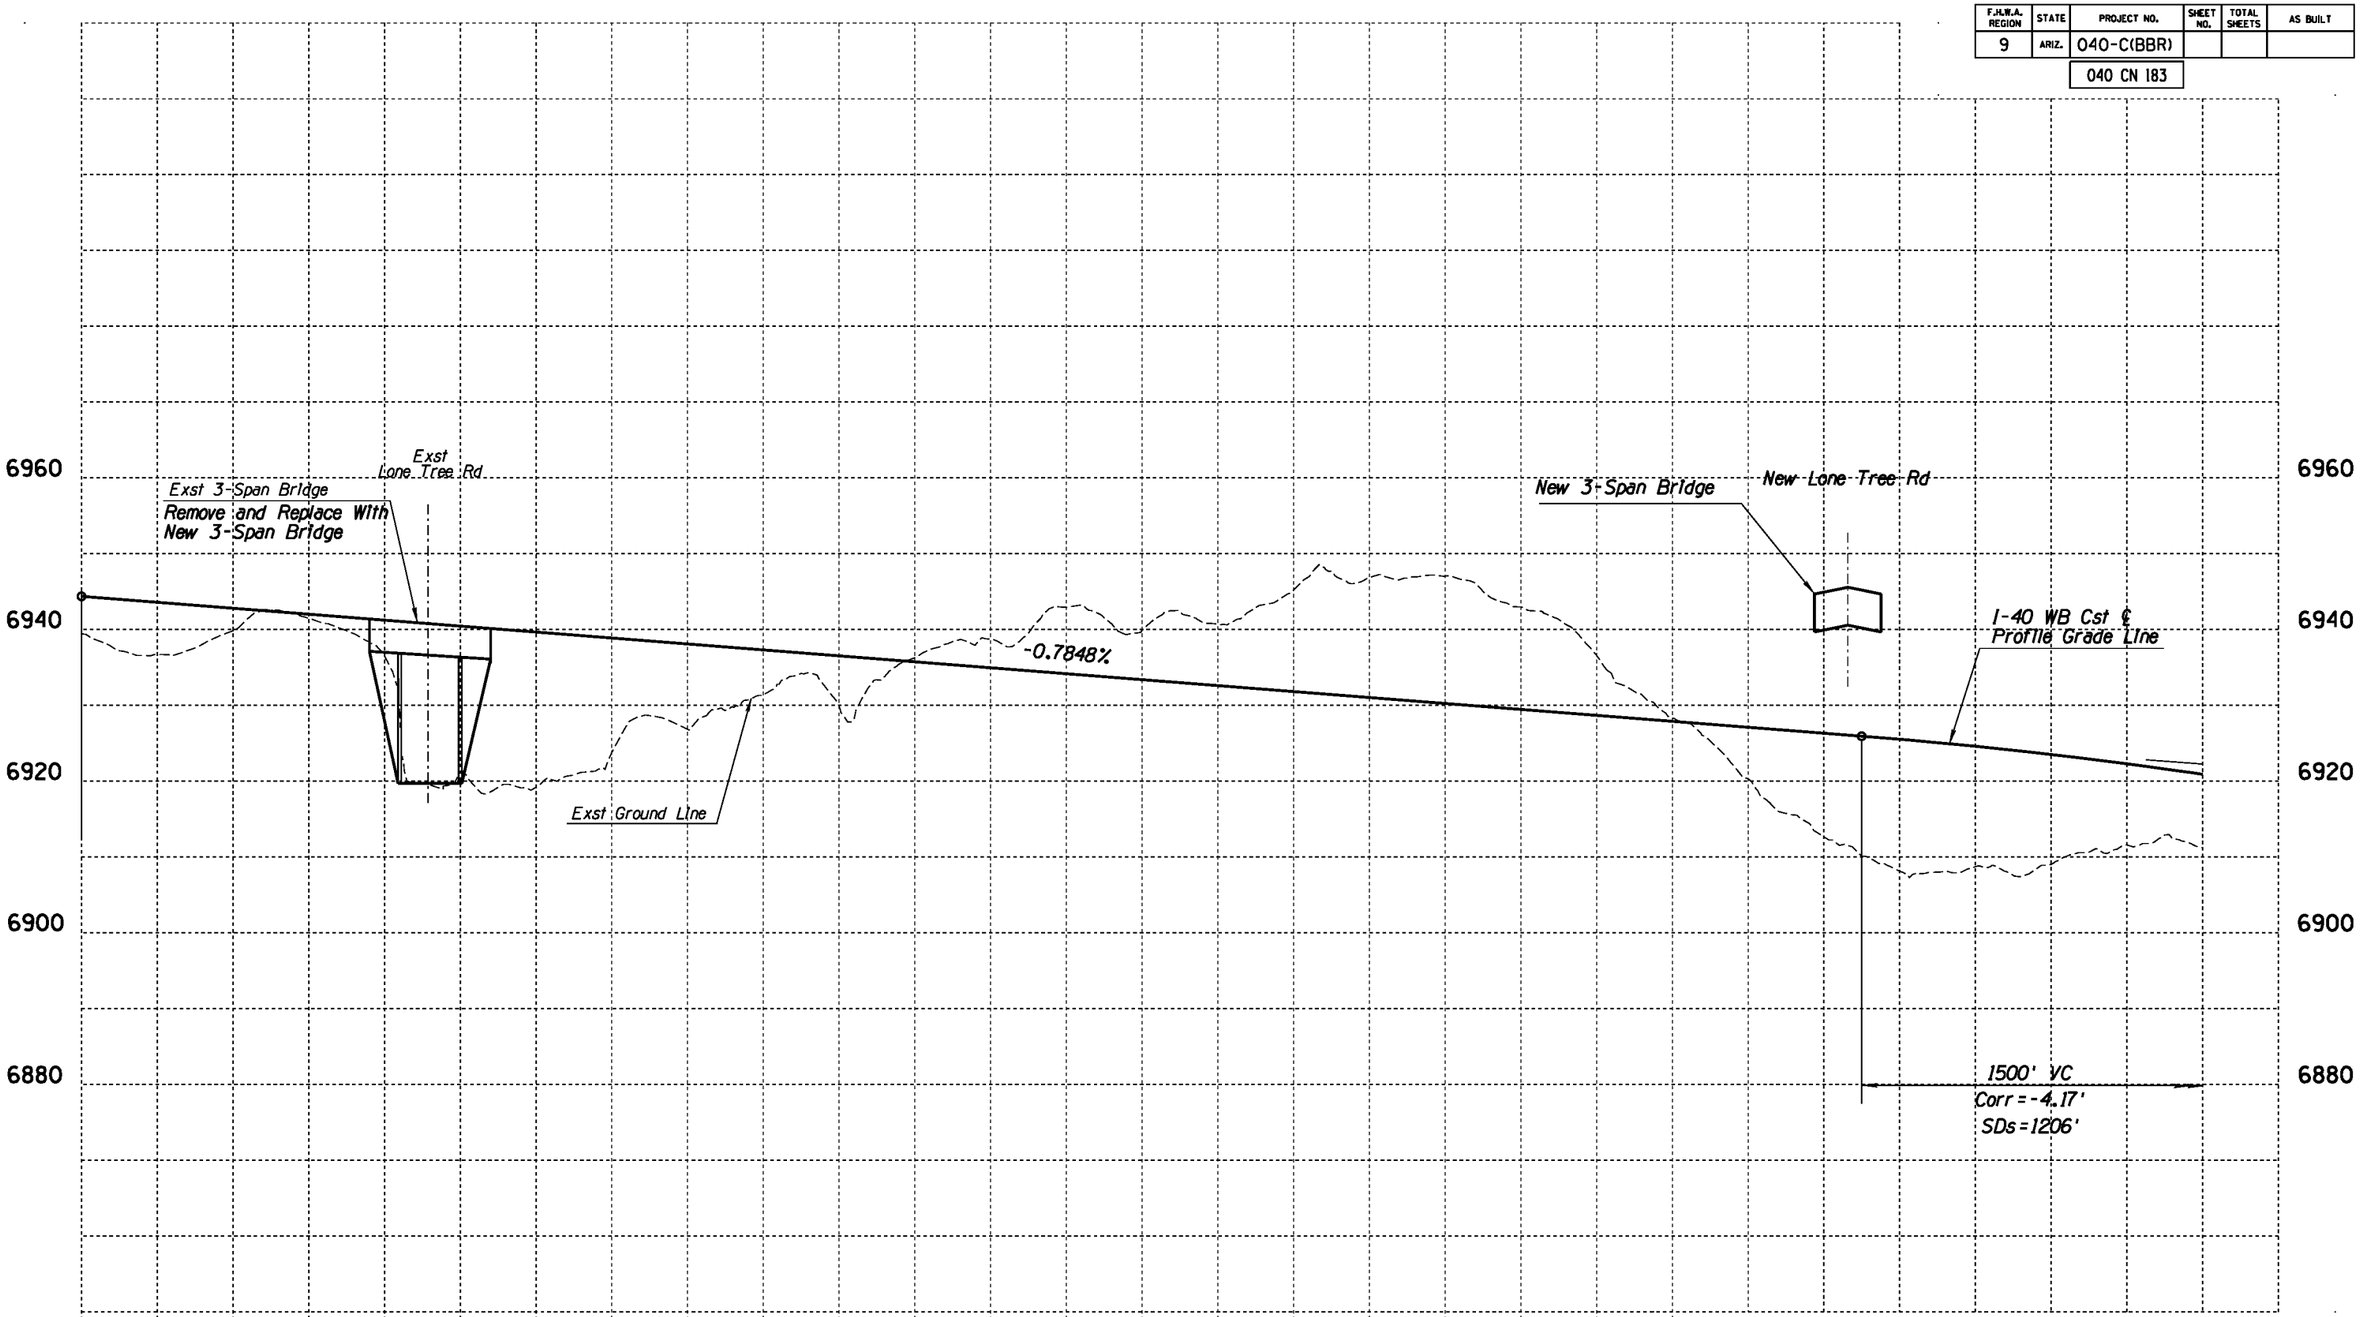

	NAME	DATE
DESIGN	ASF	02/11
DRAWN	CGS	02/11
CHECKED	JAN	02/11

Stanley Consultants INC.
1661 East Camelback Road, Suite 400
Phoenix, Arizona 85016
Phone: (602) 333-2200

ARIZONA DEPARTMENT OF TRANSPORTATION
INTERMODAL TRANSPORTATION DIVISION
ROADWAY DESIGN SERVICES

PROFILE
WB STA 2207+00 TO STA 2235+00

ROUTE: I-40
LOCATION: BELLEMONT TO WINONA

TRACS NO. H7586 01L | 040-C(BBR)

Initial
DCR
Review
NOT FOR CONSTRUCTION OR RECORDING

DWG NO. C-84
___ OF ___

NO.	DESCRIPTION OF REVISION	MADE BY	DATE	NO.	DESCRIPTION OF REVISION	MADE BY	DATE

1/31/2011 qt\21580\11-cadd\03-Civ\h7586v030a.dgn

F.H.W.A. REGION	STATE	PROJECT NO.	SHEET NO.	TOTAL SHEETS	AS BUILT
9	ARIZ.	040-C(BBR)			
		040 CN 183			

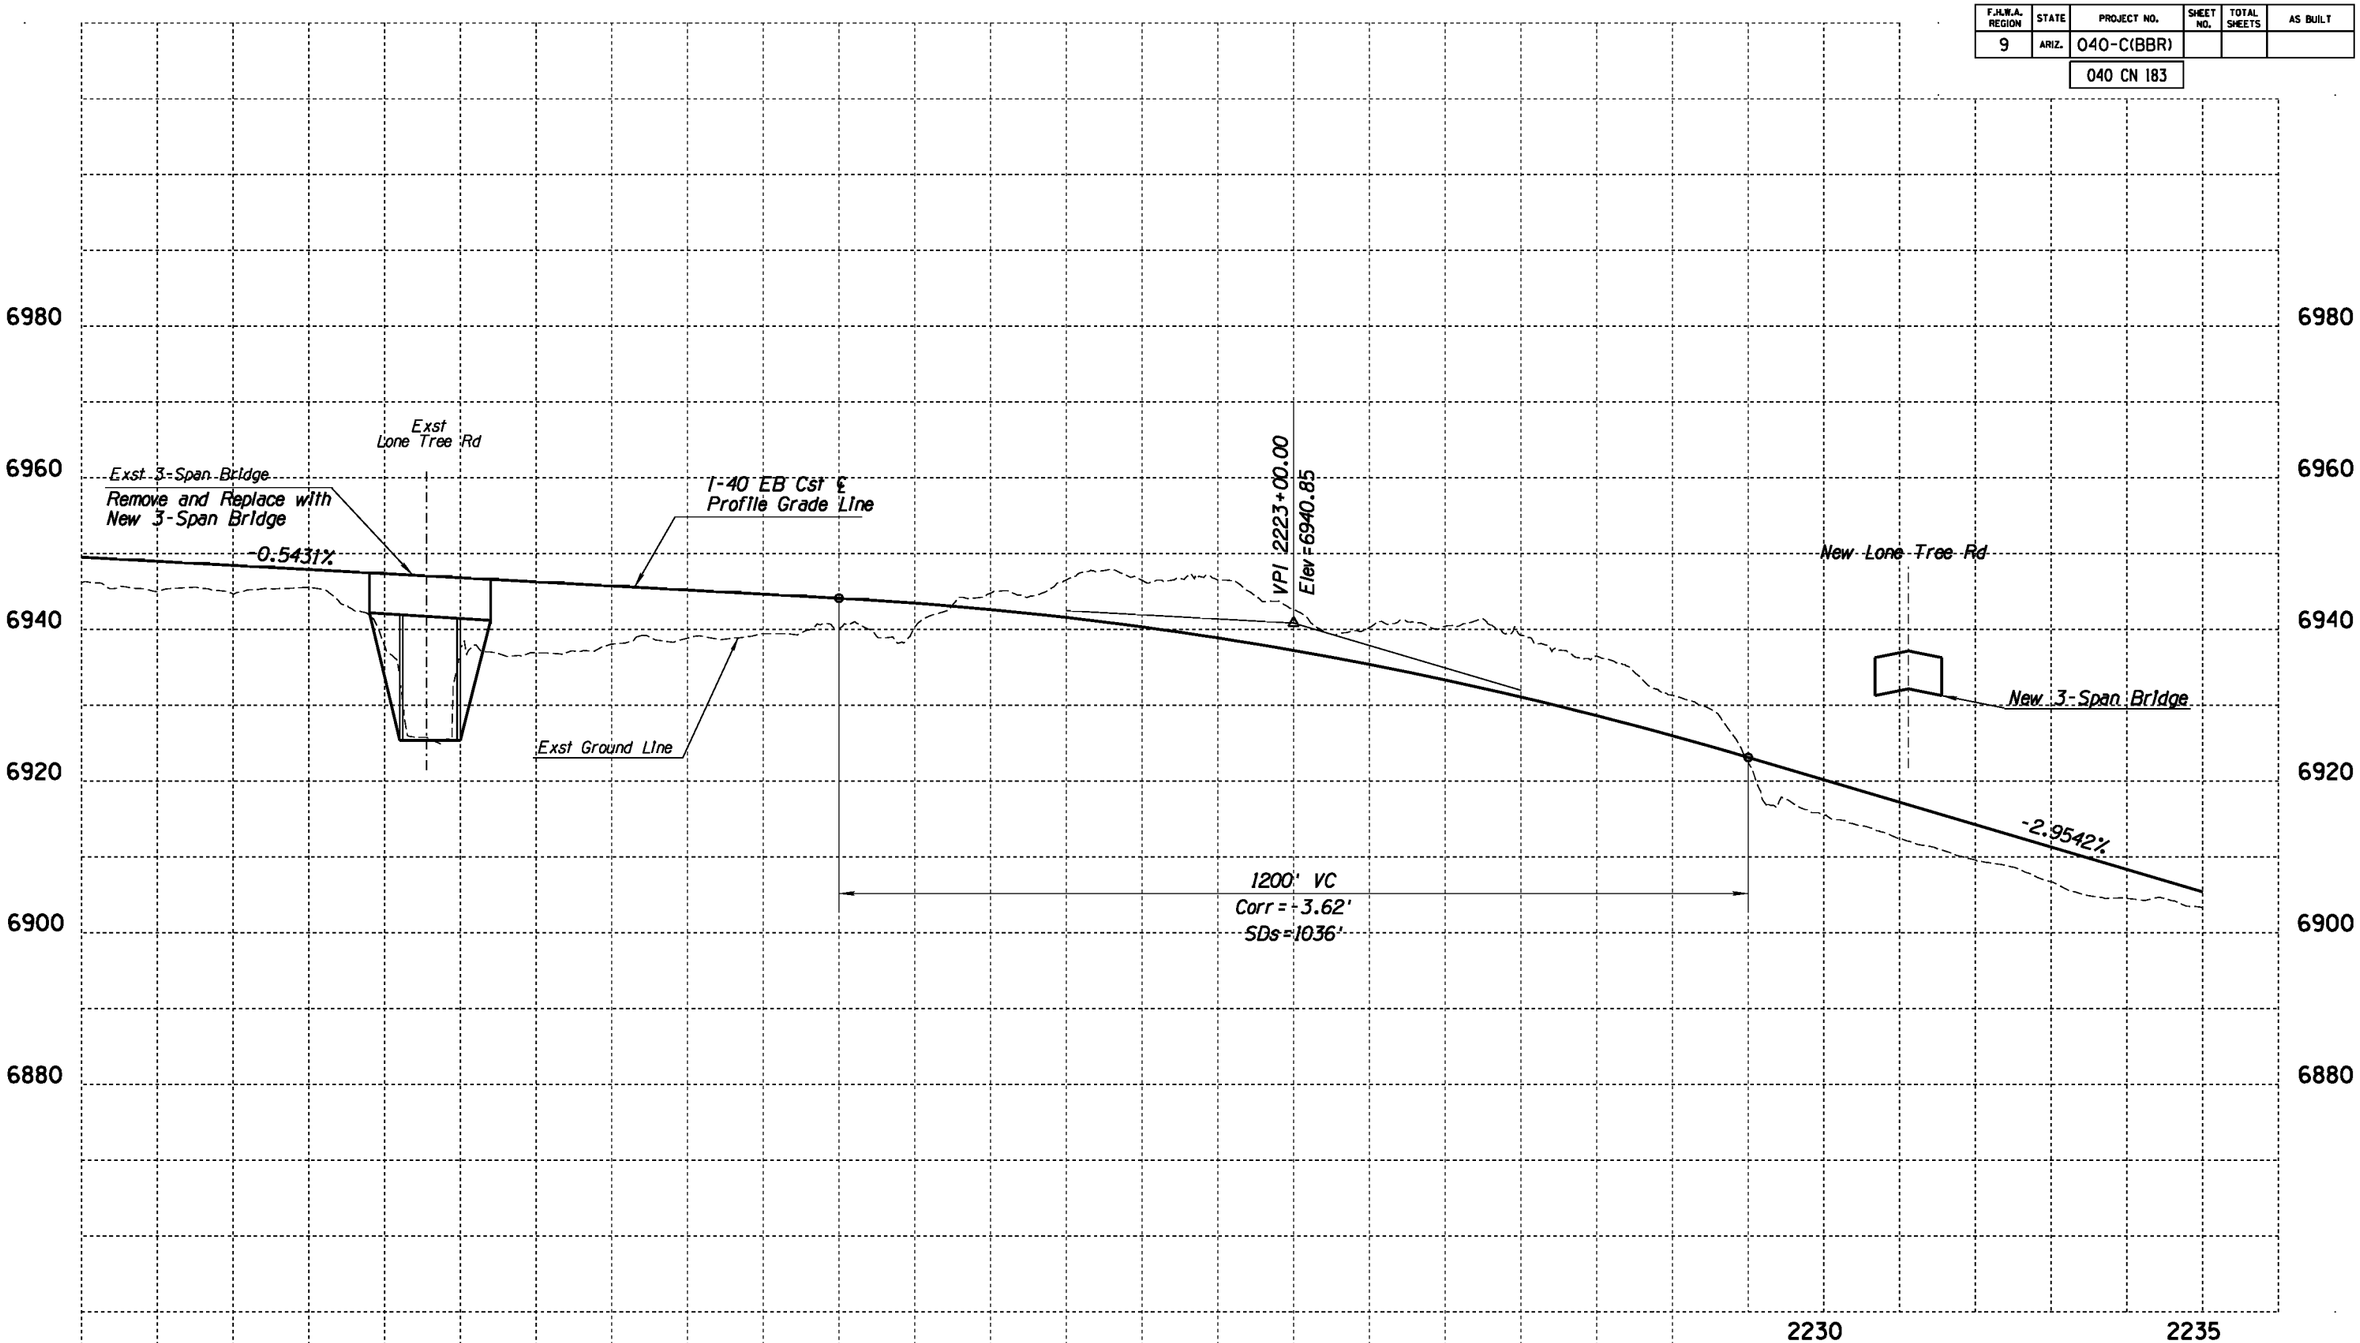

	NAME	DATE
DESIGN	ASF	02/11
DRAWN	CGS	02/11
CHECKED	JAN	02/11

Stanley Consultants INC.
1661 East Camelback Road, Suite 400
Phoenix, Arizona 85016
Phone (602) 333-2200

ARIZONA DEPARTMENT OF TRANSPORTATION
INTERMODAL TRANSPORTATION DIVISION
ROADWAY DESIGN SERVICES

PROFILE
EB STA 2207+00 TO STA 2235+00

ROUTE: I-40
LOCATION: BELLEMONT TO WINONA

Initial
DCR
Review
NOT FOR CONSTRUCTION OR RECORDING

DWG NO. C-85

TRACS NO. H7586 01L | 040-C(BBR) | ___ OF ___

1/31/2011 q:\21580\11-cadd\03-Civ\h7586v0306.dgn

NO.	DESCRIPTION OF REVISION	MADE BY	DATE

F.H.W.A. REGION	STATE	PROJECT NO.	SHEET NO.	TOTAL SHEETS	AS BUILT
9	ARIZ.	040-C(BBR)			
		040 CN 183			

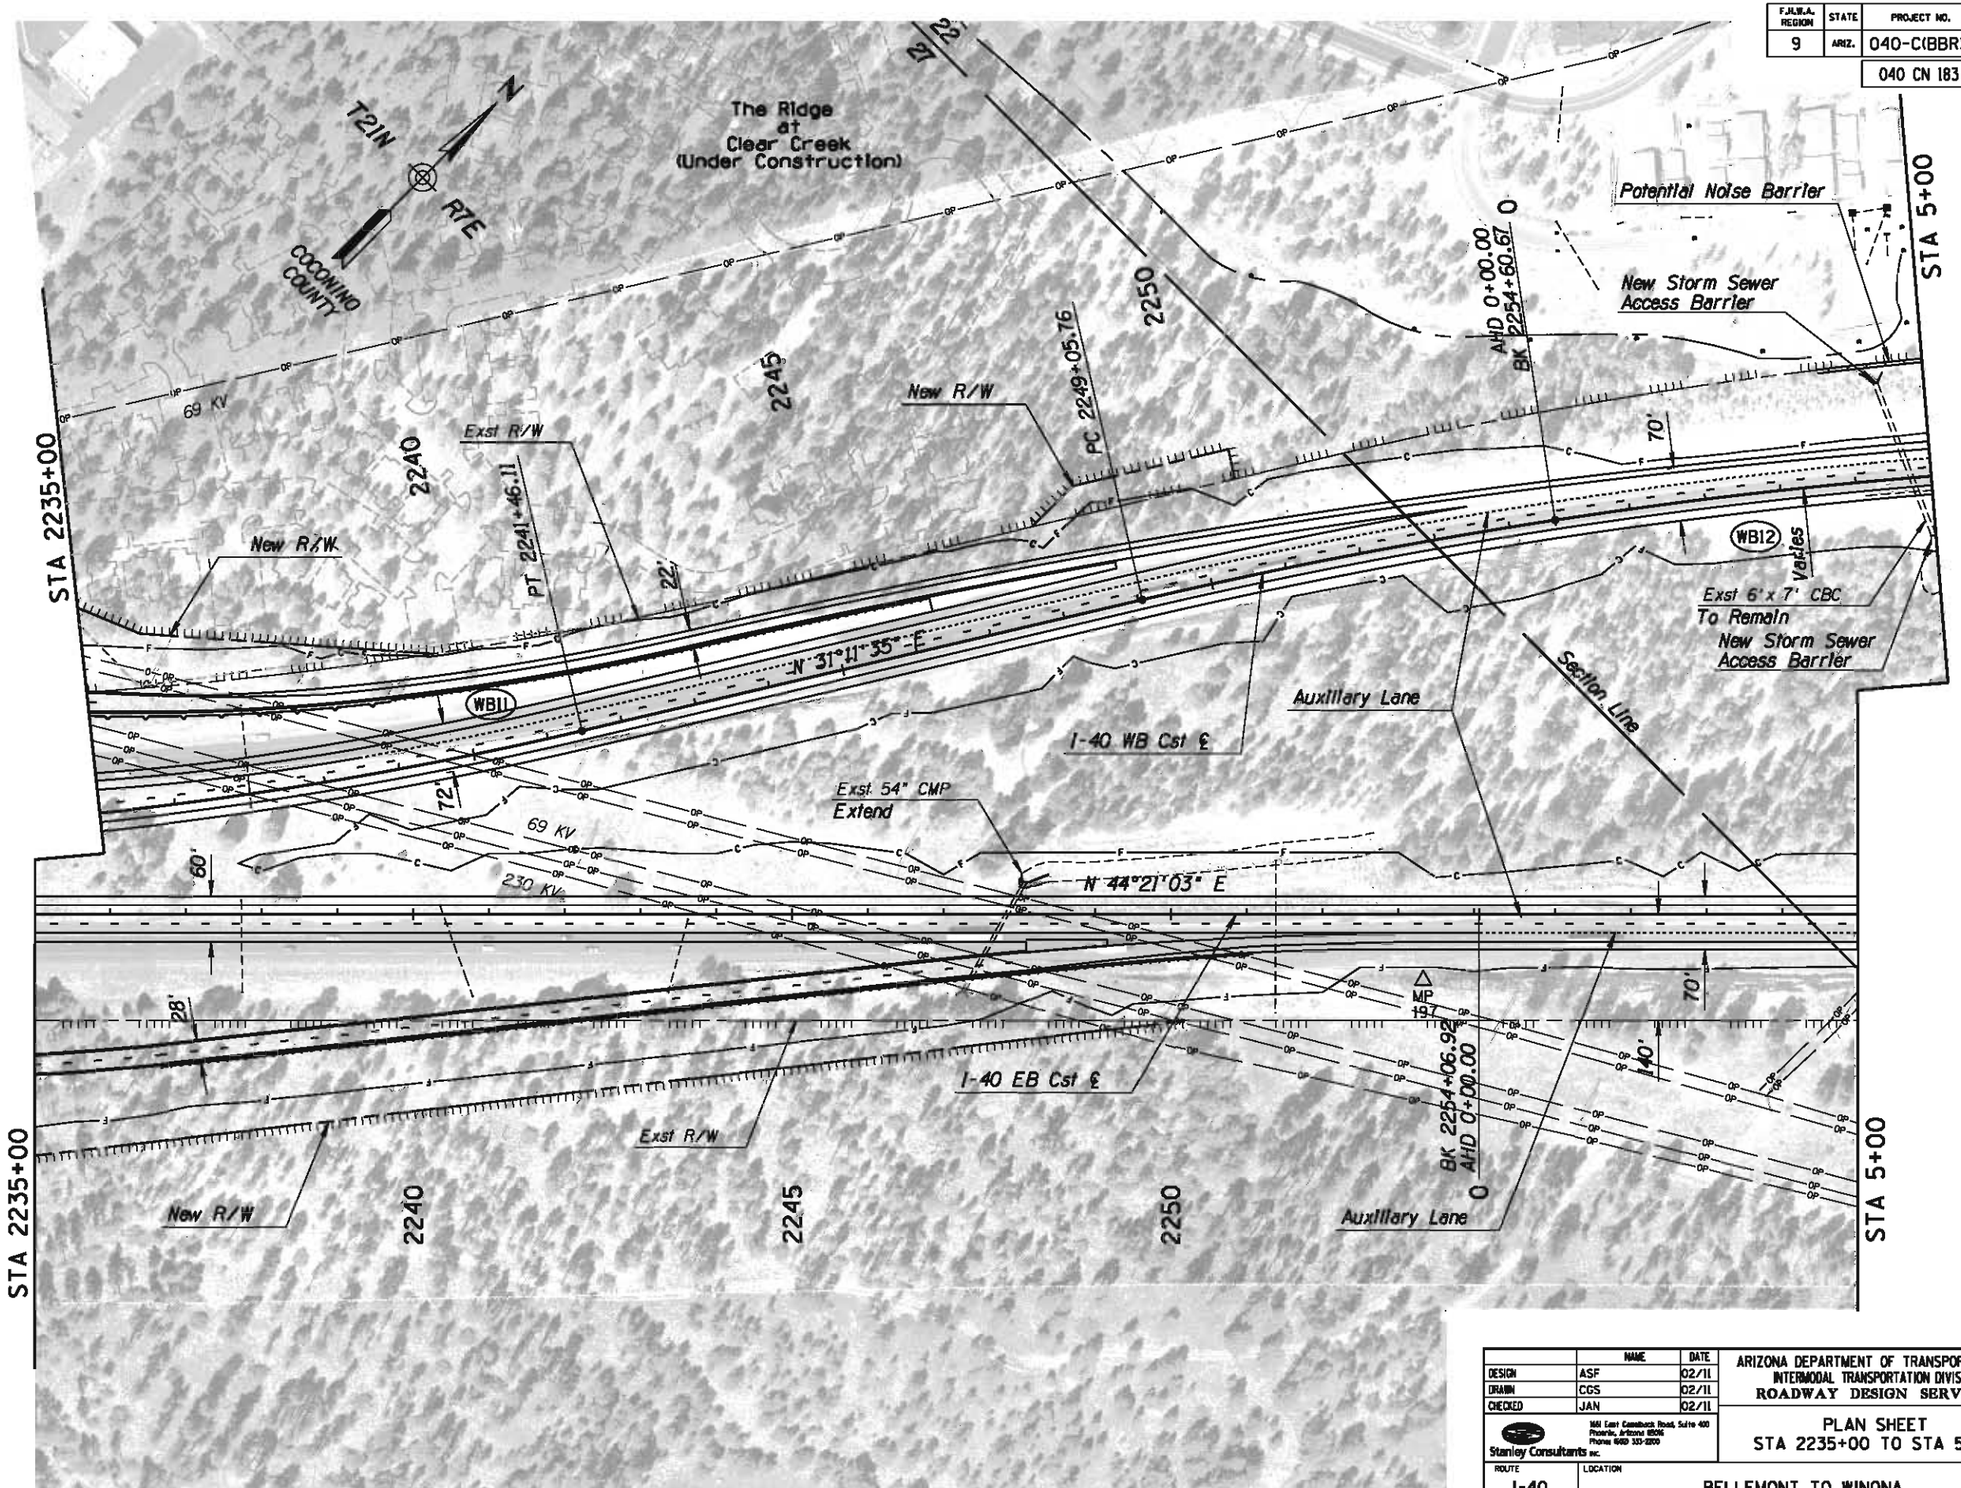

	NAME	DATE
DESIGN	ASF	02/11
DRAWN	CGS	02/11
CHECKED	JAN	02/11

Stanley Consultants inc.
1661 East Camelback Road, Suite 400
Phoenix, Arizona 85016
Phone: (602) 333-2200

ARIZONA DEPARTMENT OF TRANSPORTATION
INTERMODAL TRANSPORTATION DIVISION
ROADWAY DESIGN SERVICES

PLAN SHEET
STA 2235+00 TO STA 5+00

Initial
DCR
Review
NOT FOR CONSTRUCTION OR RECORDING

ROUTE: I-40
LOCATION: BELLEMONT TO WINONA

DWG NO. C-86

TRACS NO. H7586 01L | 040-C(BBR) | ___ OF ___

NO.	DESCRIPTION OF REVISION	MADE BY	DATE
NO.1	DESCRIPTION OF REVISION	MADE BY	DATE
NO.2	DESCRIPTION OF REVISION	MADE BY	DATE

1/31/2011 q:\21580\11-cadd\03-Civ\h7586p031.dgn

F.H.W.A. REGION	STATE	PROJECT NO.	SHEET NO.	TOTAL SHEETS	AS BUILT
9	ARIZ.	040-C(BBR)			
		040 CN 183			

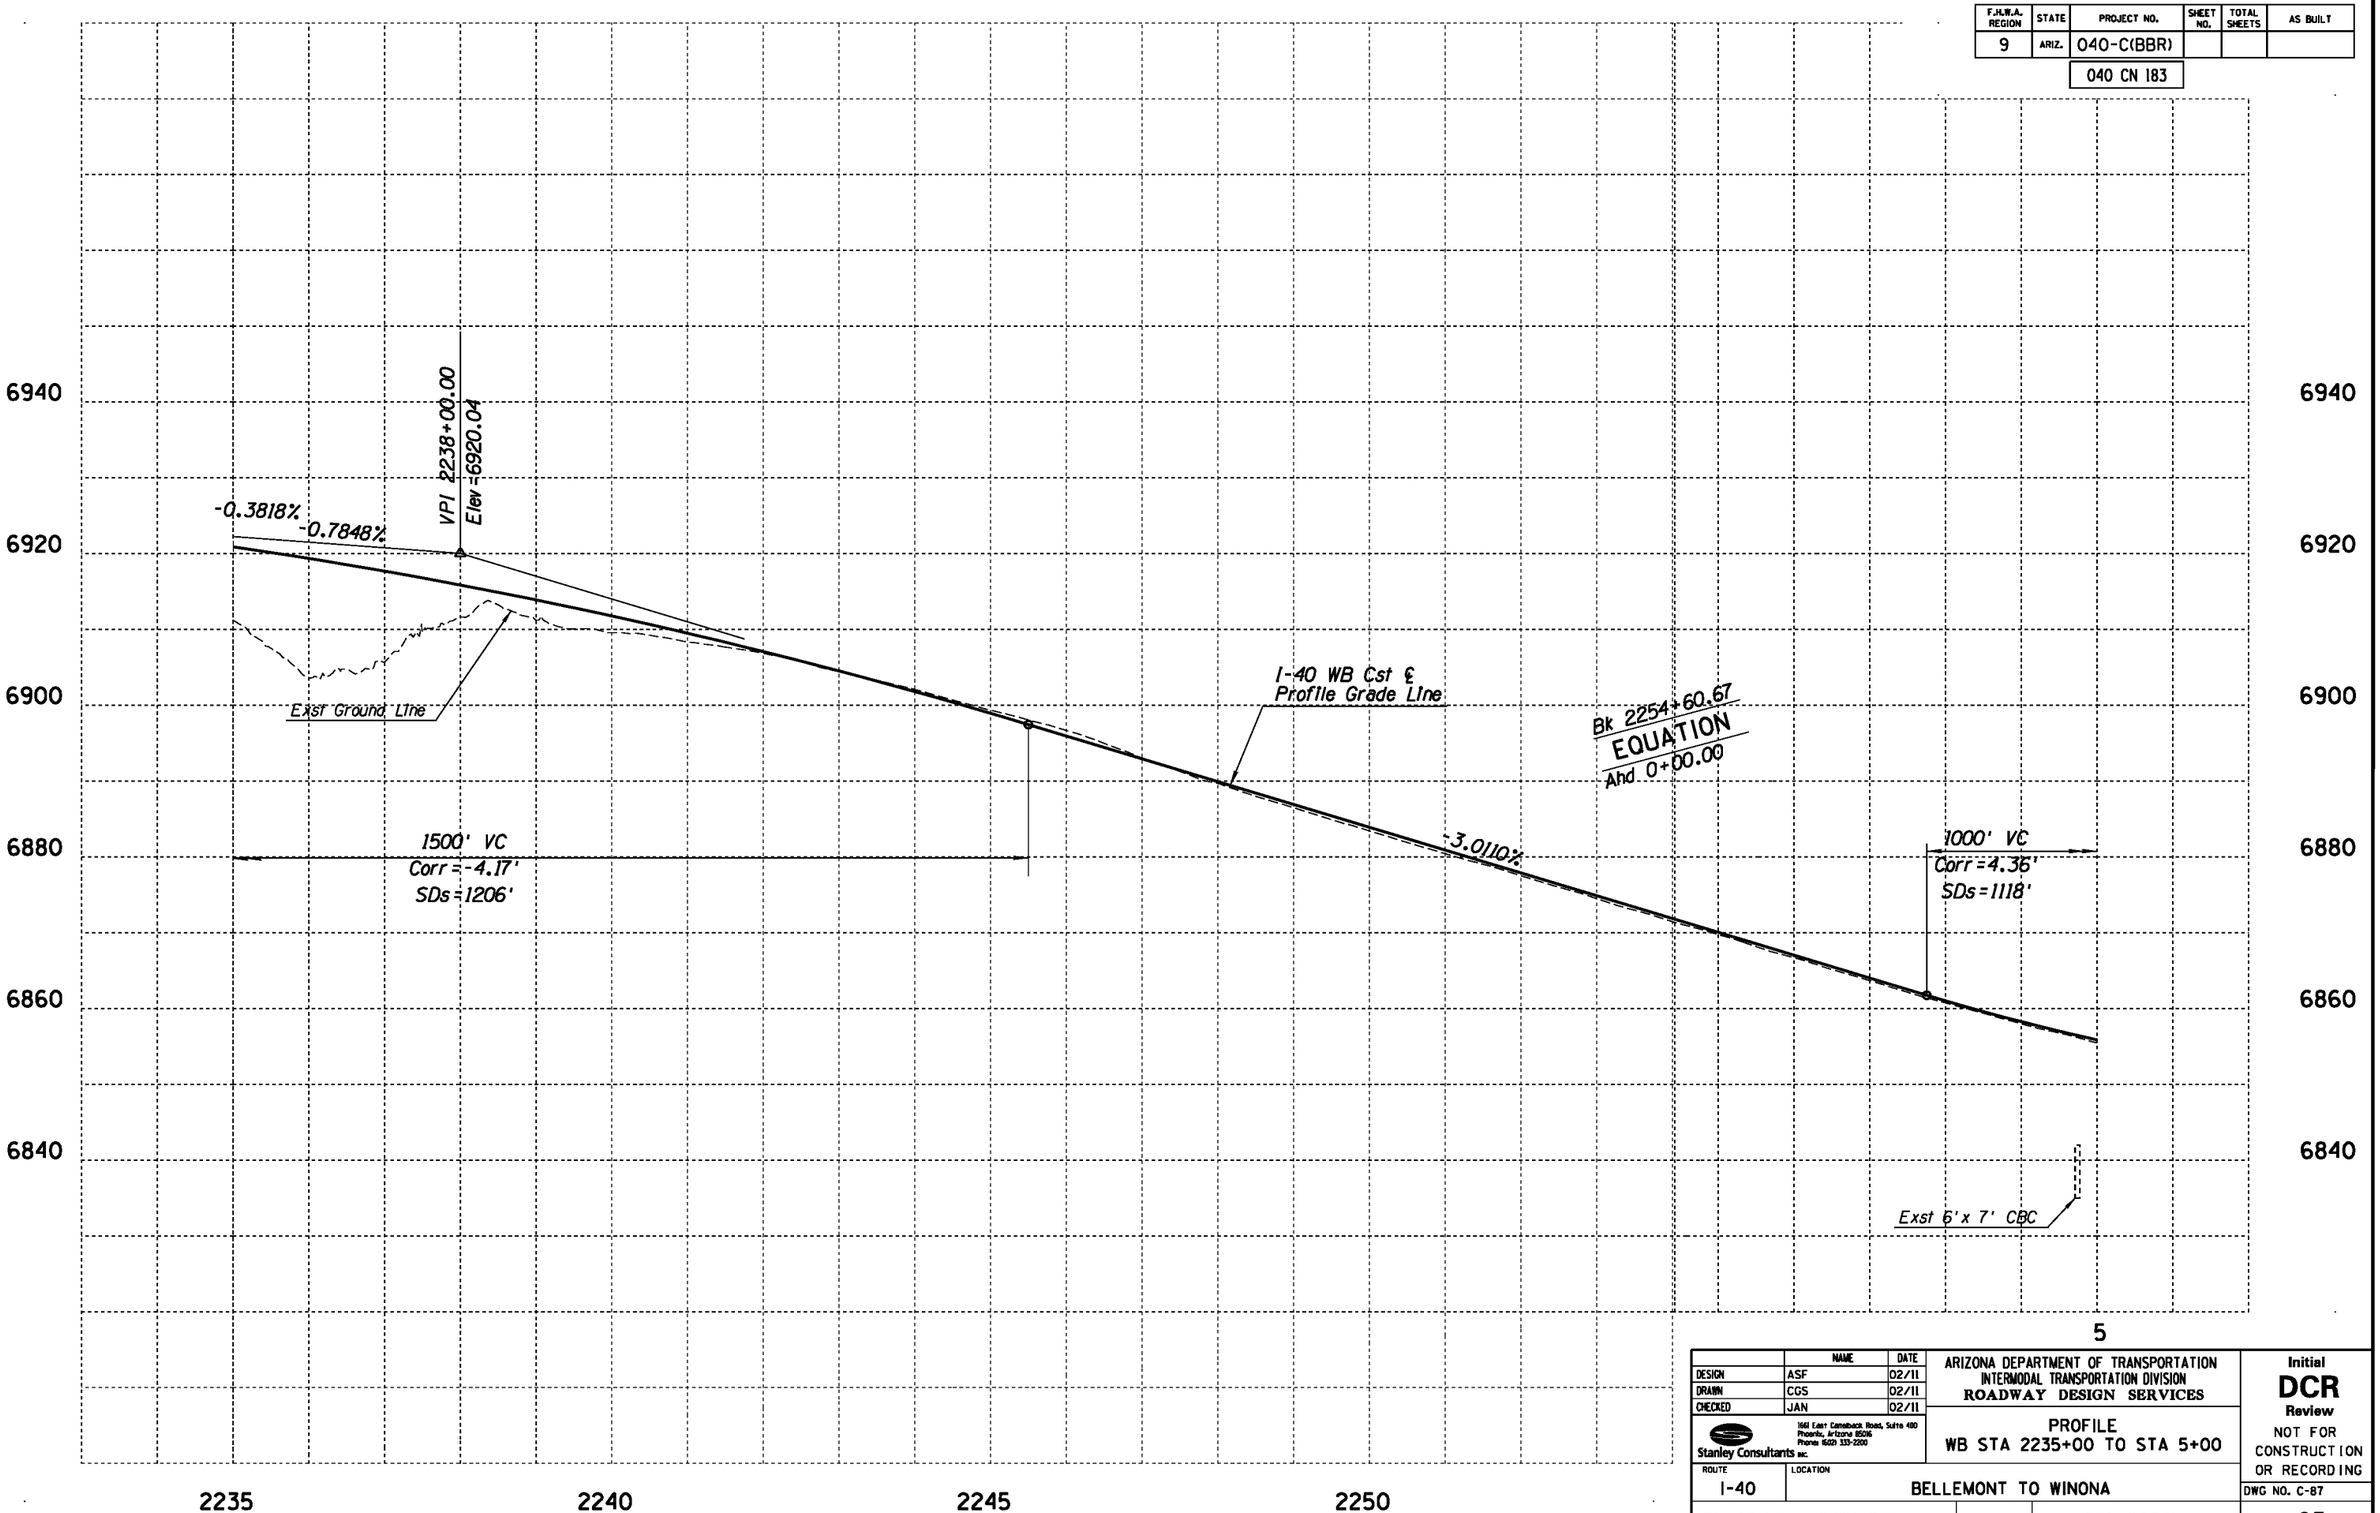

	NAME	DATE
DESIGN	ASF	02/11
DRAWN	CGS	02/11
CHECKED	JAN	02/11

Stanley Consultants INC.
1661 East Camelback Road, Suite 400
Phoenix, Arizona 85016
Phone: (602) 333-2200

ARIZONA DEPARTMENT OF TRANSPORTATION
INTERMODAL TRANSPORTATION DIVISION
ROADWAY DESIGN SERVICES

PROFILE
WB STA 2235+00 TO STA 5+00

Initial
DCR
Review
NOT FOR CONSTRUCTION OR RECORDING

ROUTE	LOCATION
I-40	BELLEMONT TO WINONA

DWG NO. C-87

TRACS NO. H7586 01L | 040-C(BBR) | ___ OF ___

NO.	DESCRIPTION OF REVISION	MADE BY	DATE	NO.	DESCRIPTION OF REVISION	MADE BY	DATE

1/31/2011 qt\21580\11-cadd\03-Civ\h7586v031a.dgn

F.H.W.A. REGION	STATE	PROJECT NO.	SHEET NO.	TOTAL SHEETS	AS BUILT
9	ARIZ.	040-C(BBR)			
		040 CN 183			

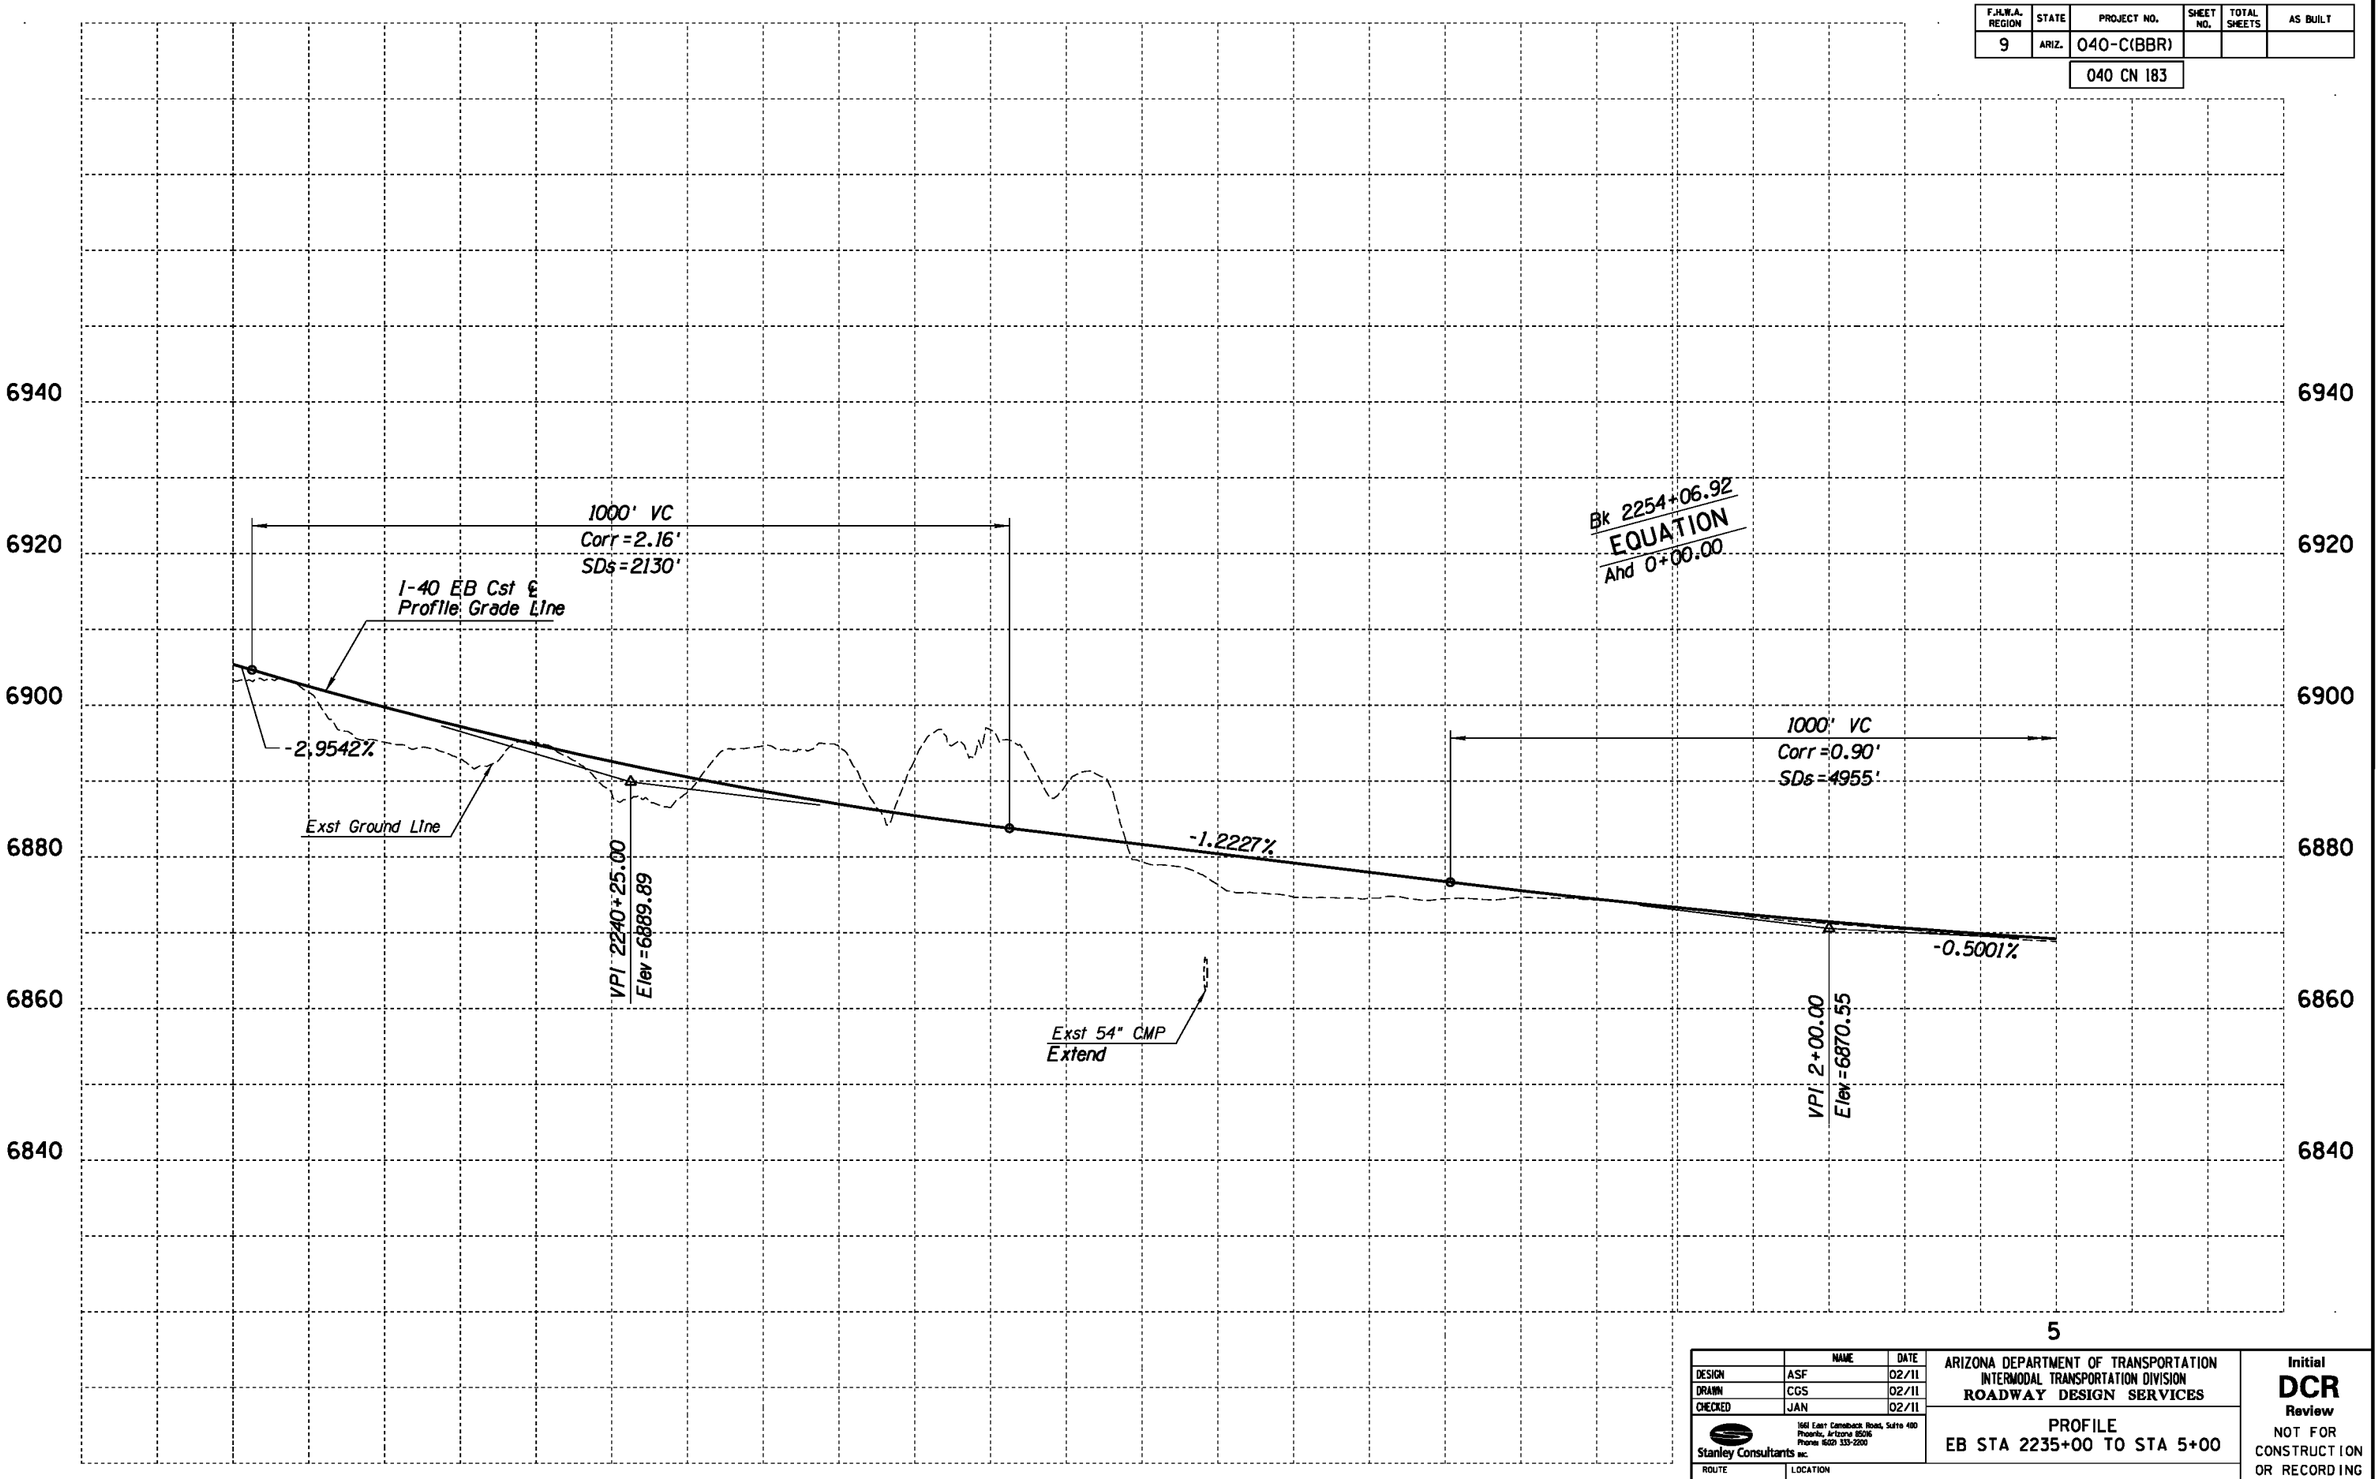

	NAME	DATE
DESIGN	ASF	02/11
DRAWN	CGS	02/11
CHECKED	JAN	02/11

Stanley Consultants INC.
1661 East Camelback Road, Suite 400
Phoenix, Arizona 85016
Phone: (602) 333-2200

ARIZONA DEPARTMENT OF TRANSPORTATION
INTERMODAL TRANSPORTATION DIVISION
ROADWAY DESIGN SERVICES

PROFILE
EB STA 2235+00 TO STA 5+00

Initial
DCR
Review
NOT FOR CONSTRUCTION OR RECORDING

ROUTE	LOCATION	
I-40	BELLEMONT TO WINONA	
TRACS NO. H7586 01L		040-C(BBR)

DWG NO. C-88

___ OF ___

NO.	DESCRIPTION OF REVISION	MADE BY	DATE
1			
2			

1/31/2011 g:\21580\11-cadd\03-Civ\h7586v031b.dgn

F.H.W.A. REGION	STATE	PROJECT NO.	SHEET NO.	TOTAL SHEETS	AS BUILT
9	ARIZ.	040-C(BBR)			
		040 CN 183			

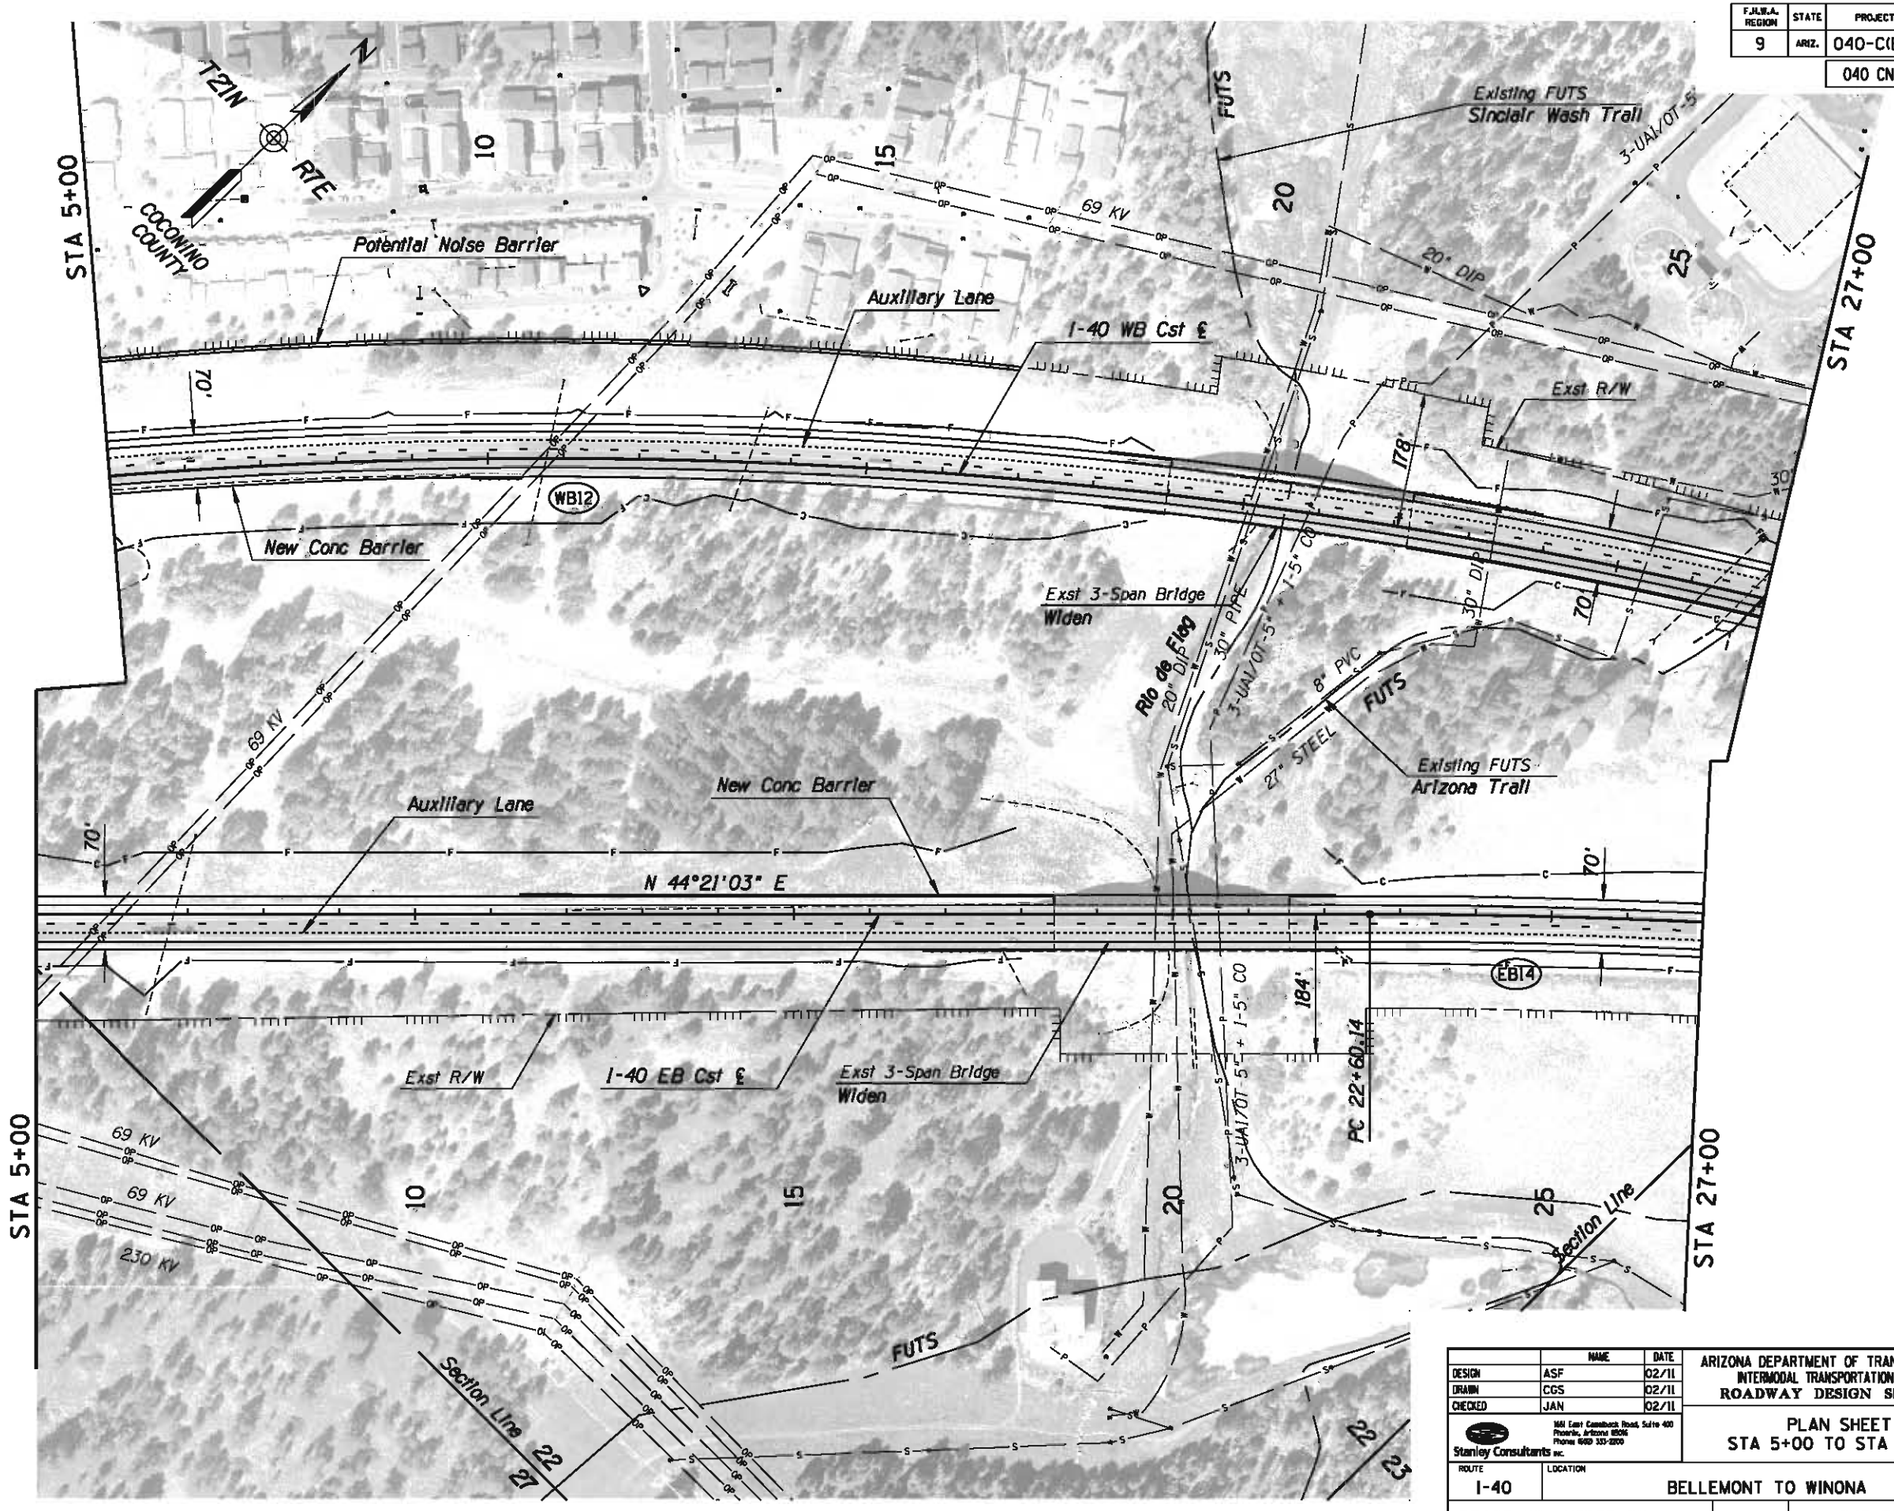

WB12 PI 12+38.15
Δ= 28°20'48"Rt
D= 0°48'25"
R=7100.00'
L=3512.67'
T=1793.06'
Super =0.025'/ft

	NAME	DATE
DESIGN	ASF	02/11
DRAWN	CGS	02/11
CHECKED	JAN	02/11

Stanley Consultants inc.
1661 East Camelback Road, Suite 400
Phoenix, Arizona 85016
Phone: (602) 333-2200

ARIZONA DEPARTMENT OF TRANSPORTATION
INTERMODAL TRANSPORTATION DIVISION
ROADWAY DESIGN SERVICES

PLAN SHEET
STA 5+00 TO STA 27+00

ROUTE: I-40
LOCATION: BELLEMONT TO WINONA

TRACS NO. H7586 01L | 040-C(BBR)

Initial
DCR
Review
NOT FOR CONSTRUCTION OR RECORDING

DWG NO. C-89
___ OF ___

NO.	DESCRIPTION OF REVISION	MADE BY	DATE

1/31/2011 q:\21580\11-cadd\03-Civ\h7586p032.dgn

F.H.W.A. REGION	STATE	PROJECT NO.	SHEET NO.	TOTAL SHEETS	AS BUILT
9	ARIZ.	040-C(BBR)			
		040 CN 183			

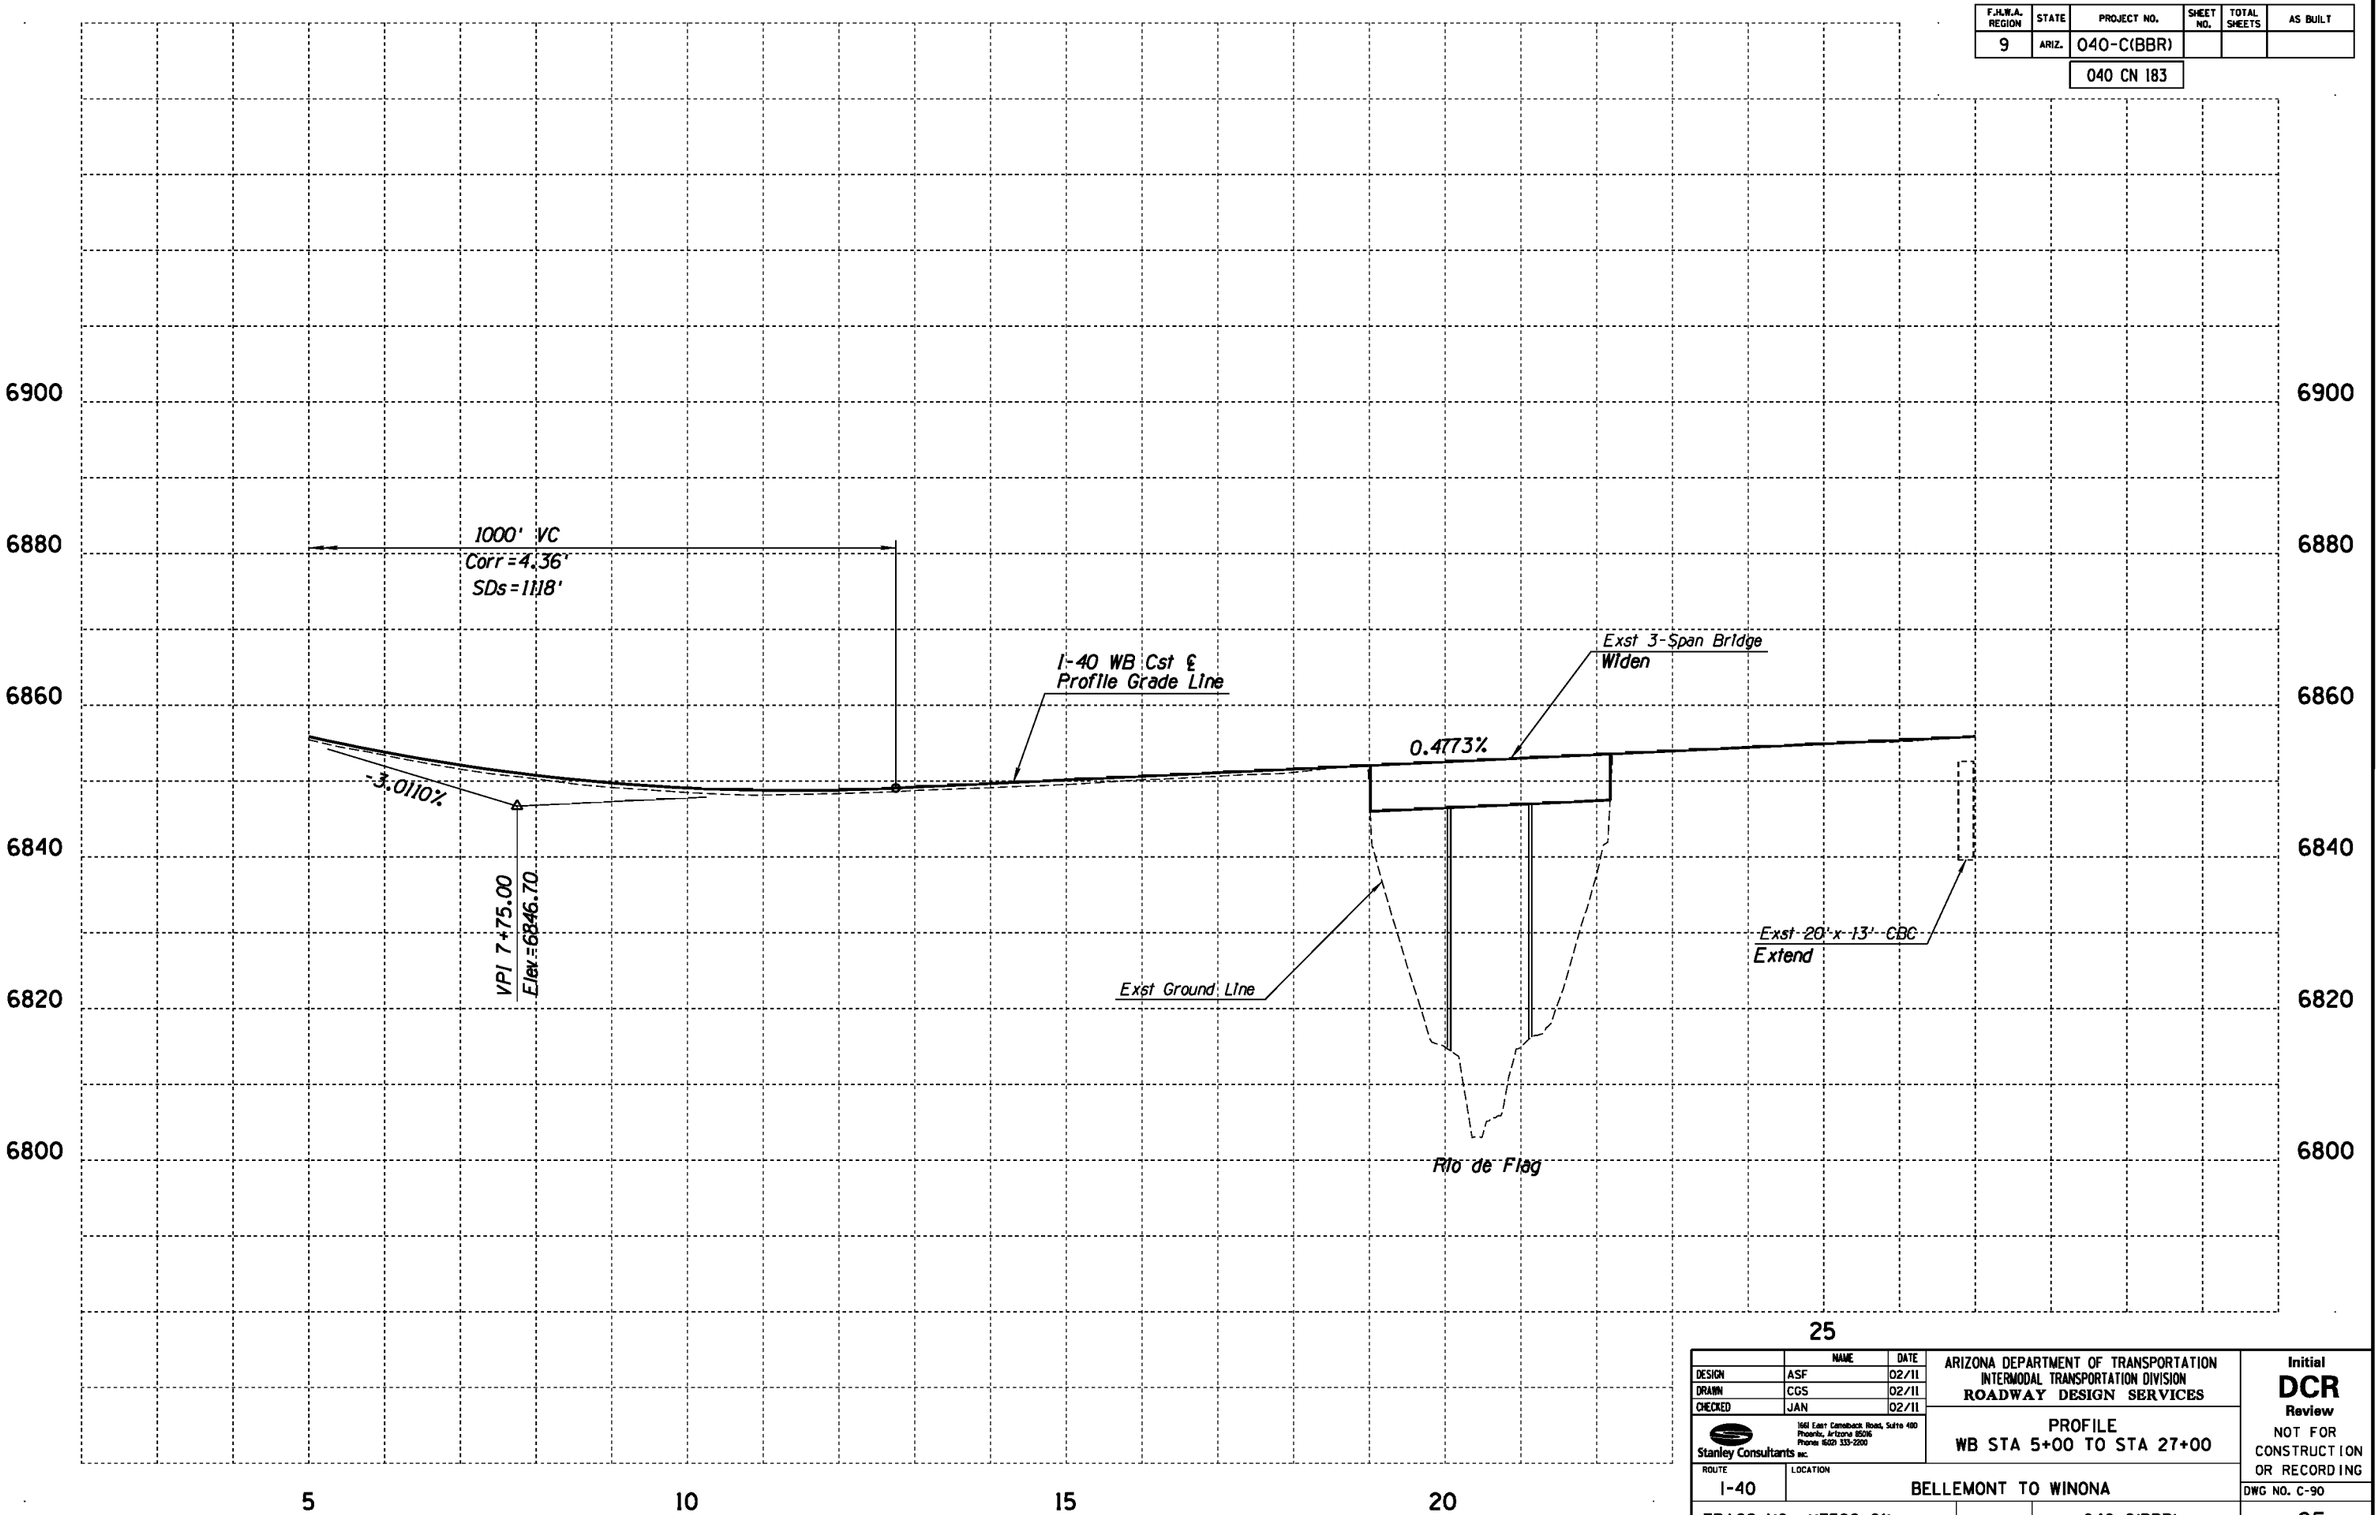

	NAME	DATE
DESIGN	ASF	02/11
DRAWN	CGS	02/11
CHECKED	JAN	02/11

Stanley Consultants INC.
1661 East Camelback Road, Suite 400
Phoenix, Arizona 85016
Phone: (602) 333-2200

ARIZONA DEPARTMENT OF TRANSPORTATION
INTERMODAL TRANSPORTATION DIVISION
ROADWAY DESIGN SERVICES

PROFILE
WB STA 5+00 TO STA 27+00

Initial
DCR
Review
NOT FOR CONSTRUCTION OR RECORDING

ROUTE: I-40
LOCATION: BELLEMONT TO WINONA

DWG NO. C-90

TRACS NO. H7586 01L | 040-C(BBR) | ___ OF ___

NO.	DESCRIPTION OF REVISION	MADE BY	DATE
1			
2			

1/31/2011 g:\21580\11-cadd\03-Civ\h7586v032a.dgn

F.H.W.A. REGION	STATE	PROJECT NO.	SHEET NO.	TOTAL SHEETS	AS BUILT
9	ARIZ.	040-C(BBR)			
		040 CN 183			

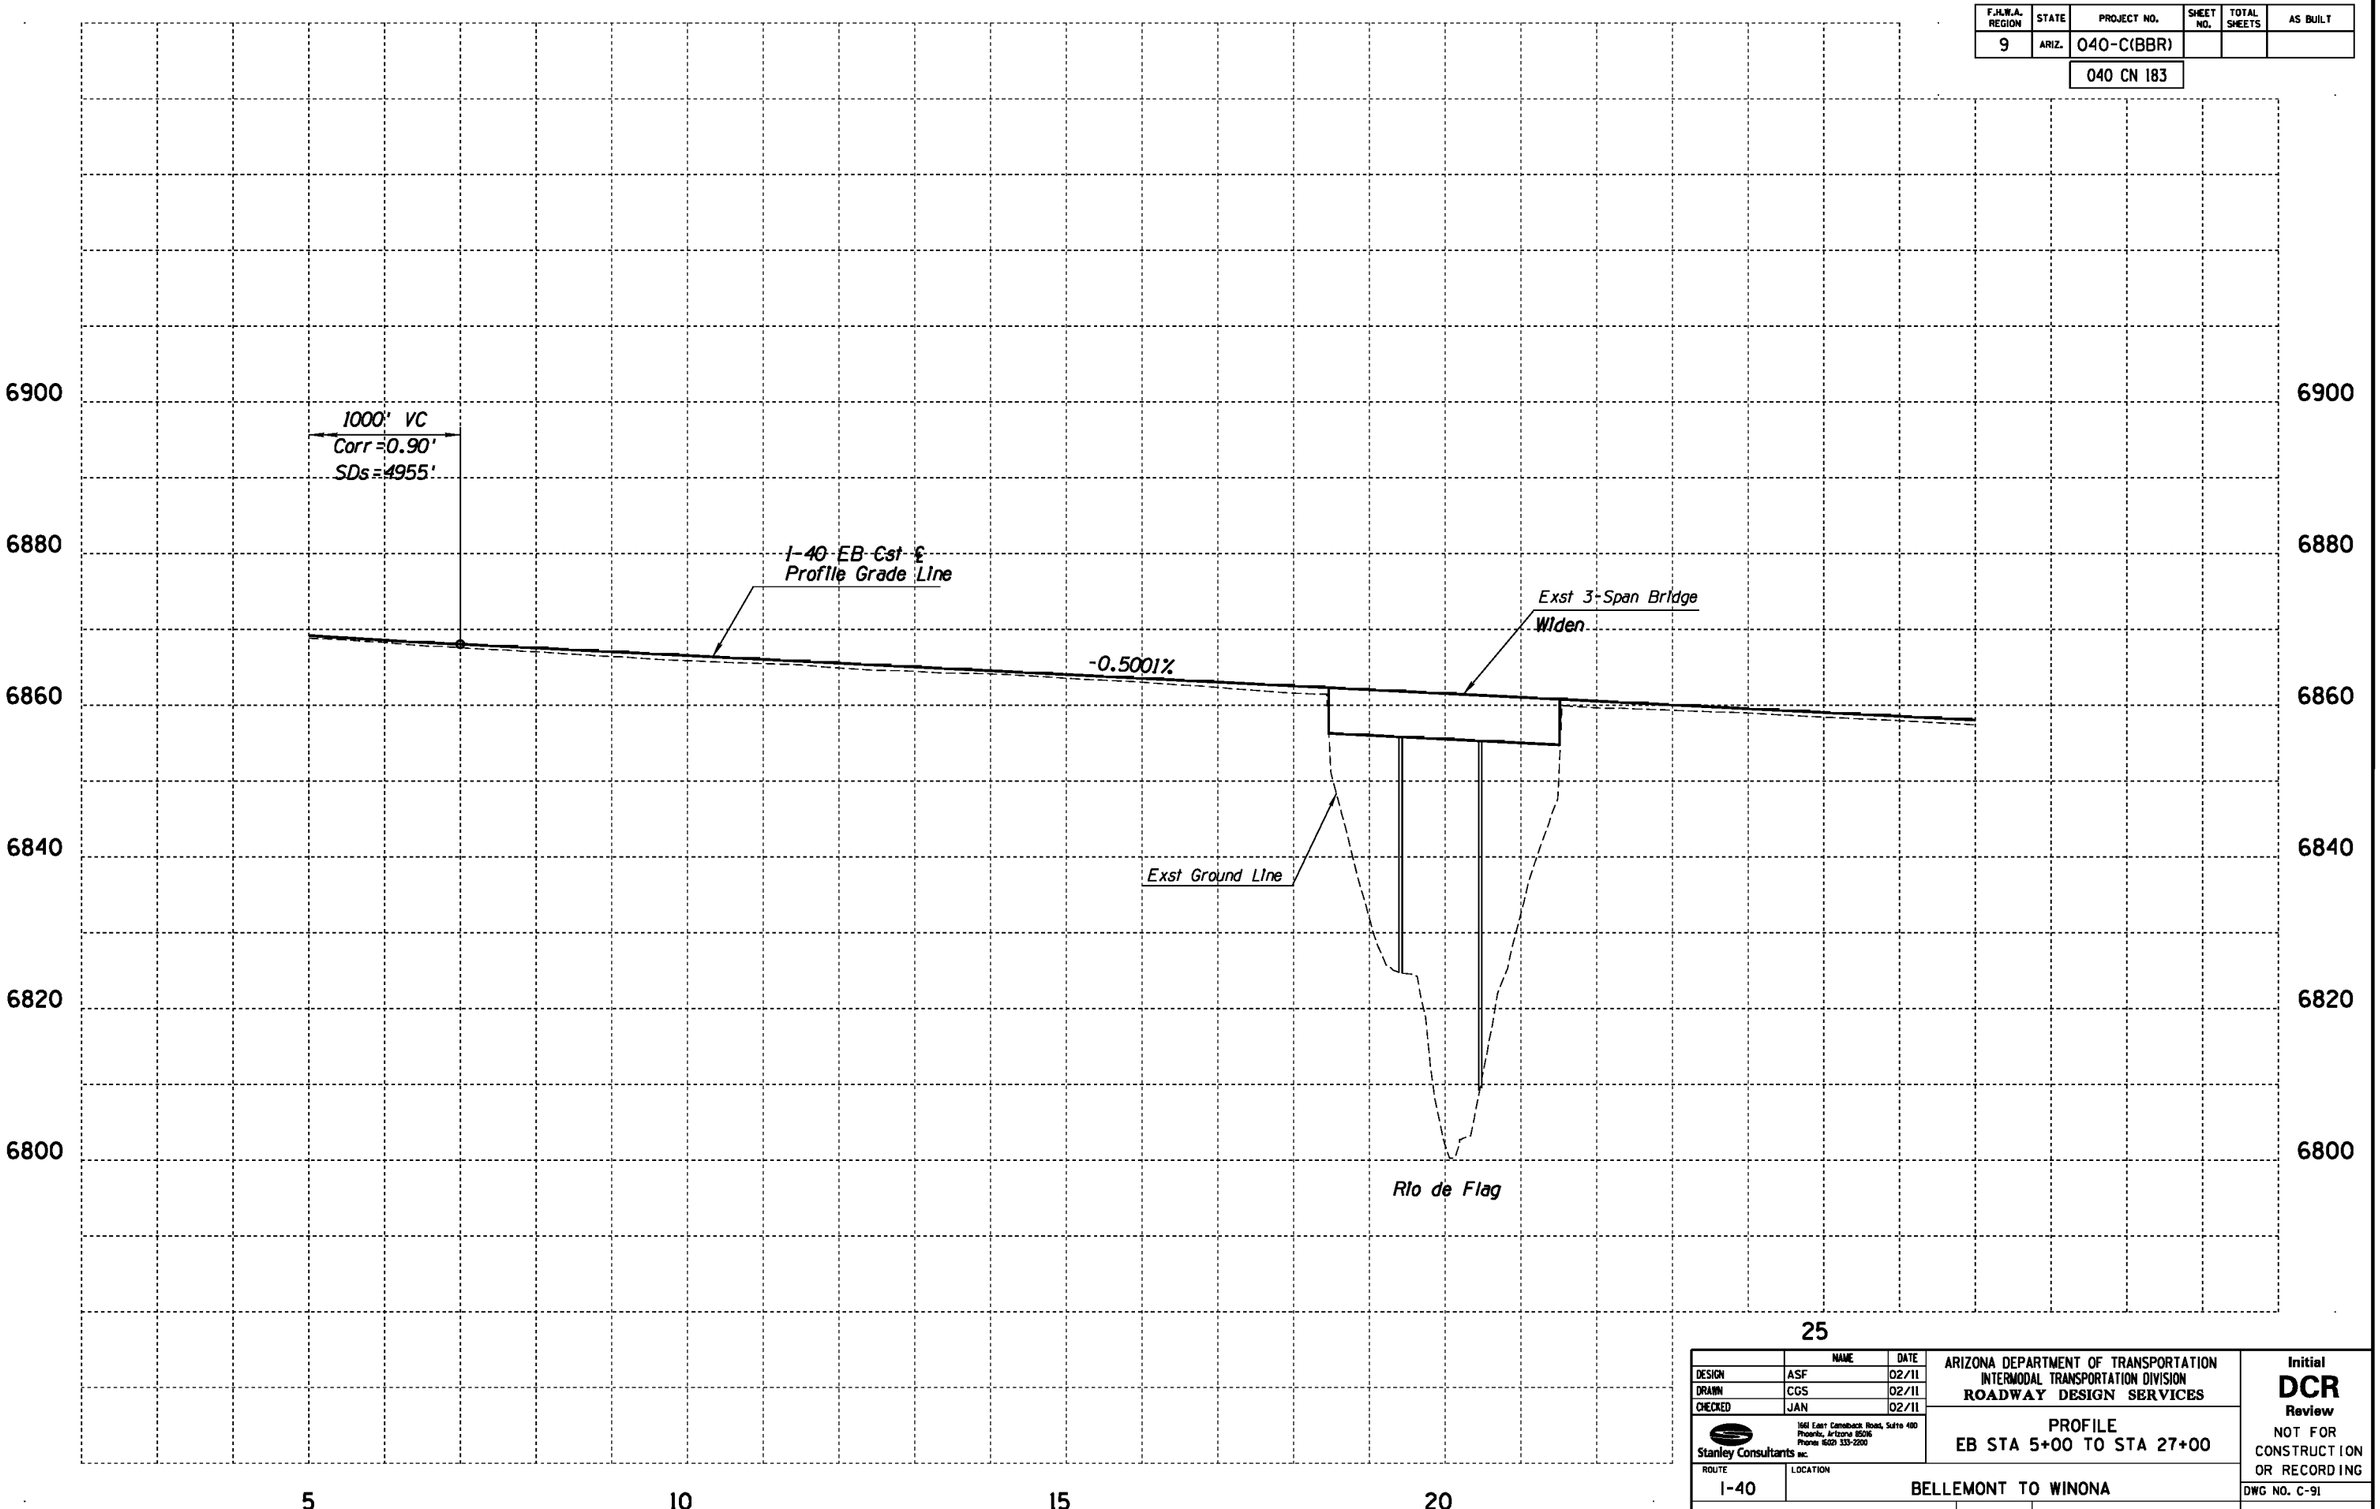

	NAME	DATE
DESIGN	ASF	02/11
DRAWN	CGS	02/11
CHECKED	JAN	02/11

Stanley Consultants INC.
1661 East Camelback Road, Suite 400
Phoenix, Arizona 85016
Phone (602) 333-2200

ARIZONA DEPARTMENT OF TRANSPORTATION
INTERMODAL TRANSPORTATION DIVISION
ROADWAY DESIGN SERVICES

PROFILE
EB STA 5+00 TO STA 27+00

Initial
DCR
Review
NOT FOR CONSTRUCTION OR RECORDING

ROUTE: I-40
LOCATION: BELLEMONT TO WINONA

DWG NO. C-91

TRACS NO. H7586 01L | 040-C(BBR) | ___ OF ___

NO.	DESCRIPTION OF REVISION	MADE BY	DATE

1/31/2011 g:\21580\11-cadd\03-Civ\h7586v0326.dgn

F.H.W.A. REGION	STATE	PROJECT NO.	SHEET NO.	TOTAL SHEETS	AS BUILT
9	ARIZ.	040-C(BBR)			
		040 CN 183			

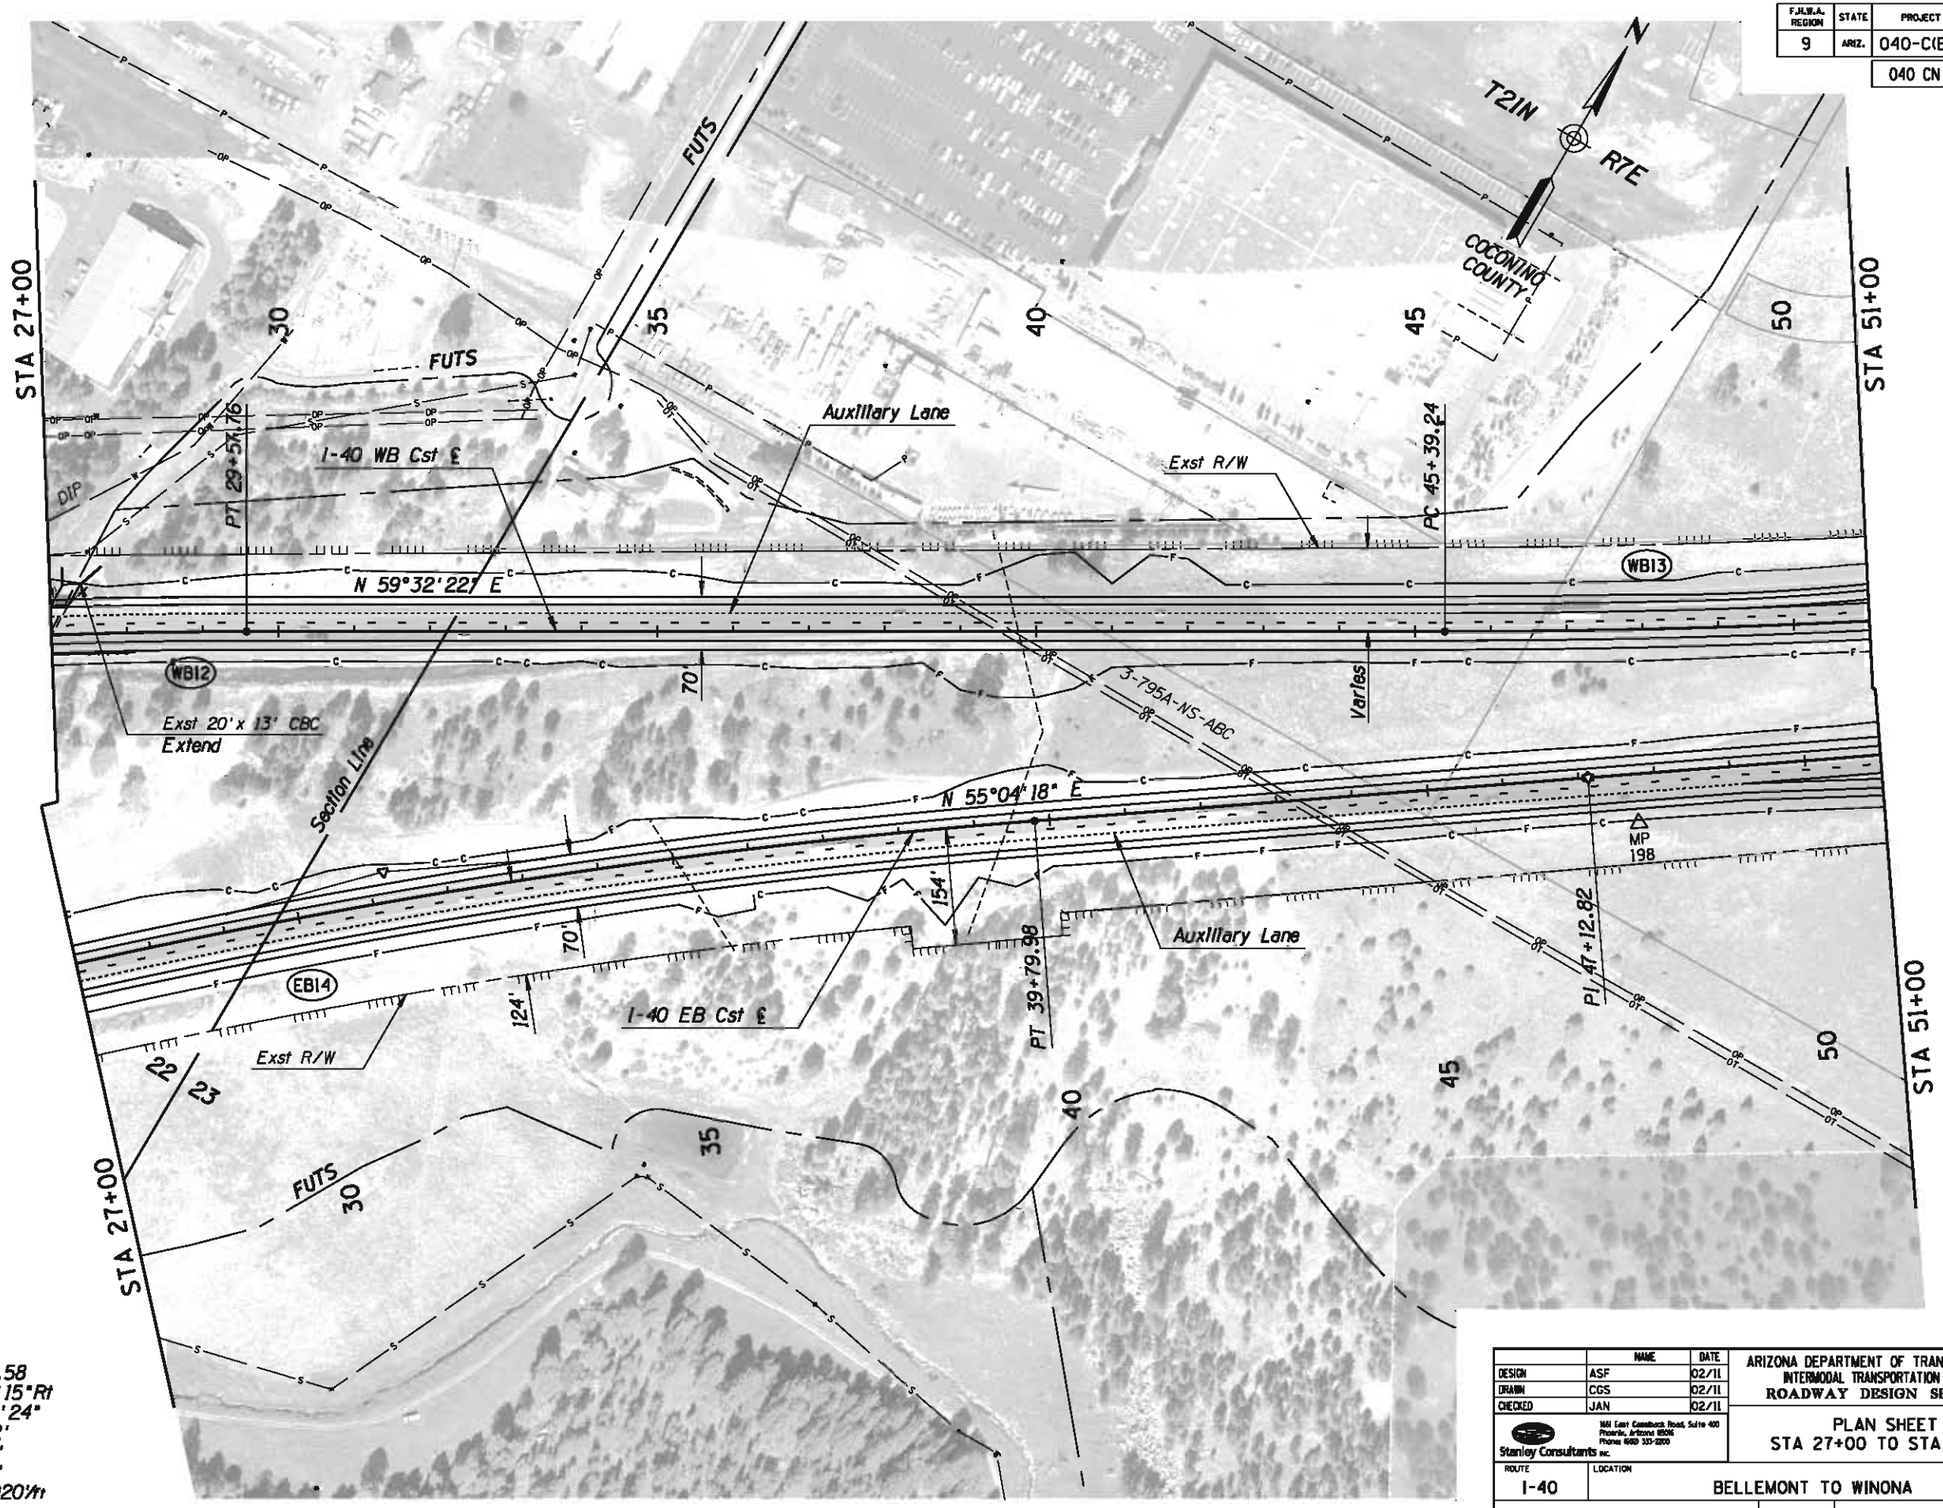

EB14 PI 31+22.58
Δ= 10°43'15"Rt
D= 0°37'24"
R=9191.32'
L=1719.84'
T=862.44'
Super=0.020'/ft

	NAME	DATE
DESIGN	ASF	02/11
DRAWN	CGS	02/11
CHECKED	JAN	02/11

Stanley Consultants INC.
1661 East Camelback Road, Suite 400
Phoenix, Arizona 85016
Phone: (602) 333-2200

ARIZONA DEPARTMENT OF TRANSPORTATION
INTERMODAL TRANSPORTATION DIVISION
ROADWAY DESIGN SERVICES

PLAN SHEET
STA 27+00 TO STA 51+00

ROUTE: I-40
LOCATION: BELLEMONT TO WINONA

Initial
DCR
Review
NOT FOR CONSTRUCTION OR RECORDING

DWG NO. C-92

TRACS NO. H7586 01L | 040-C(BBR) | ___ OF ___

NO.1 DESCRIPTION OF REVISION | MADE BY | DATE
NO.2 DESCRIPTION OF REVISION | MADE BY | DATE

1/31/2011 q:\21580\11-cadd\03-Civ\h7586p033.dgn

F.H.W.A. REGION	STATE	PROJECT NO.	SHEET NO.	TOTAL SHEETS	AS BUILT
9	ARIZ.	040-C(BBR)			
		040 CN 183			

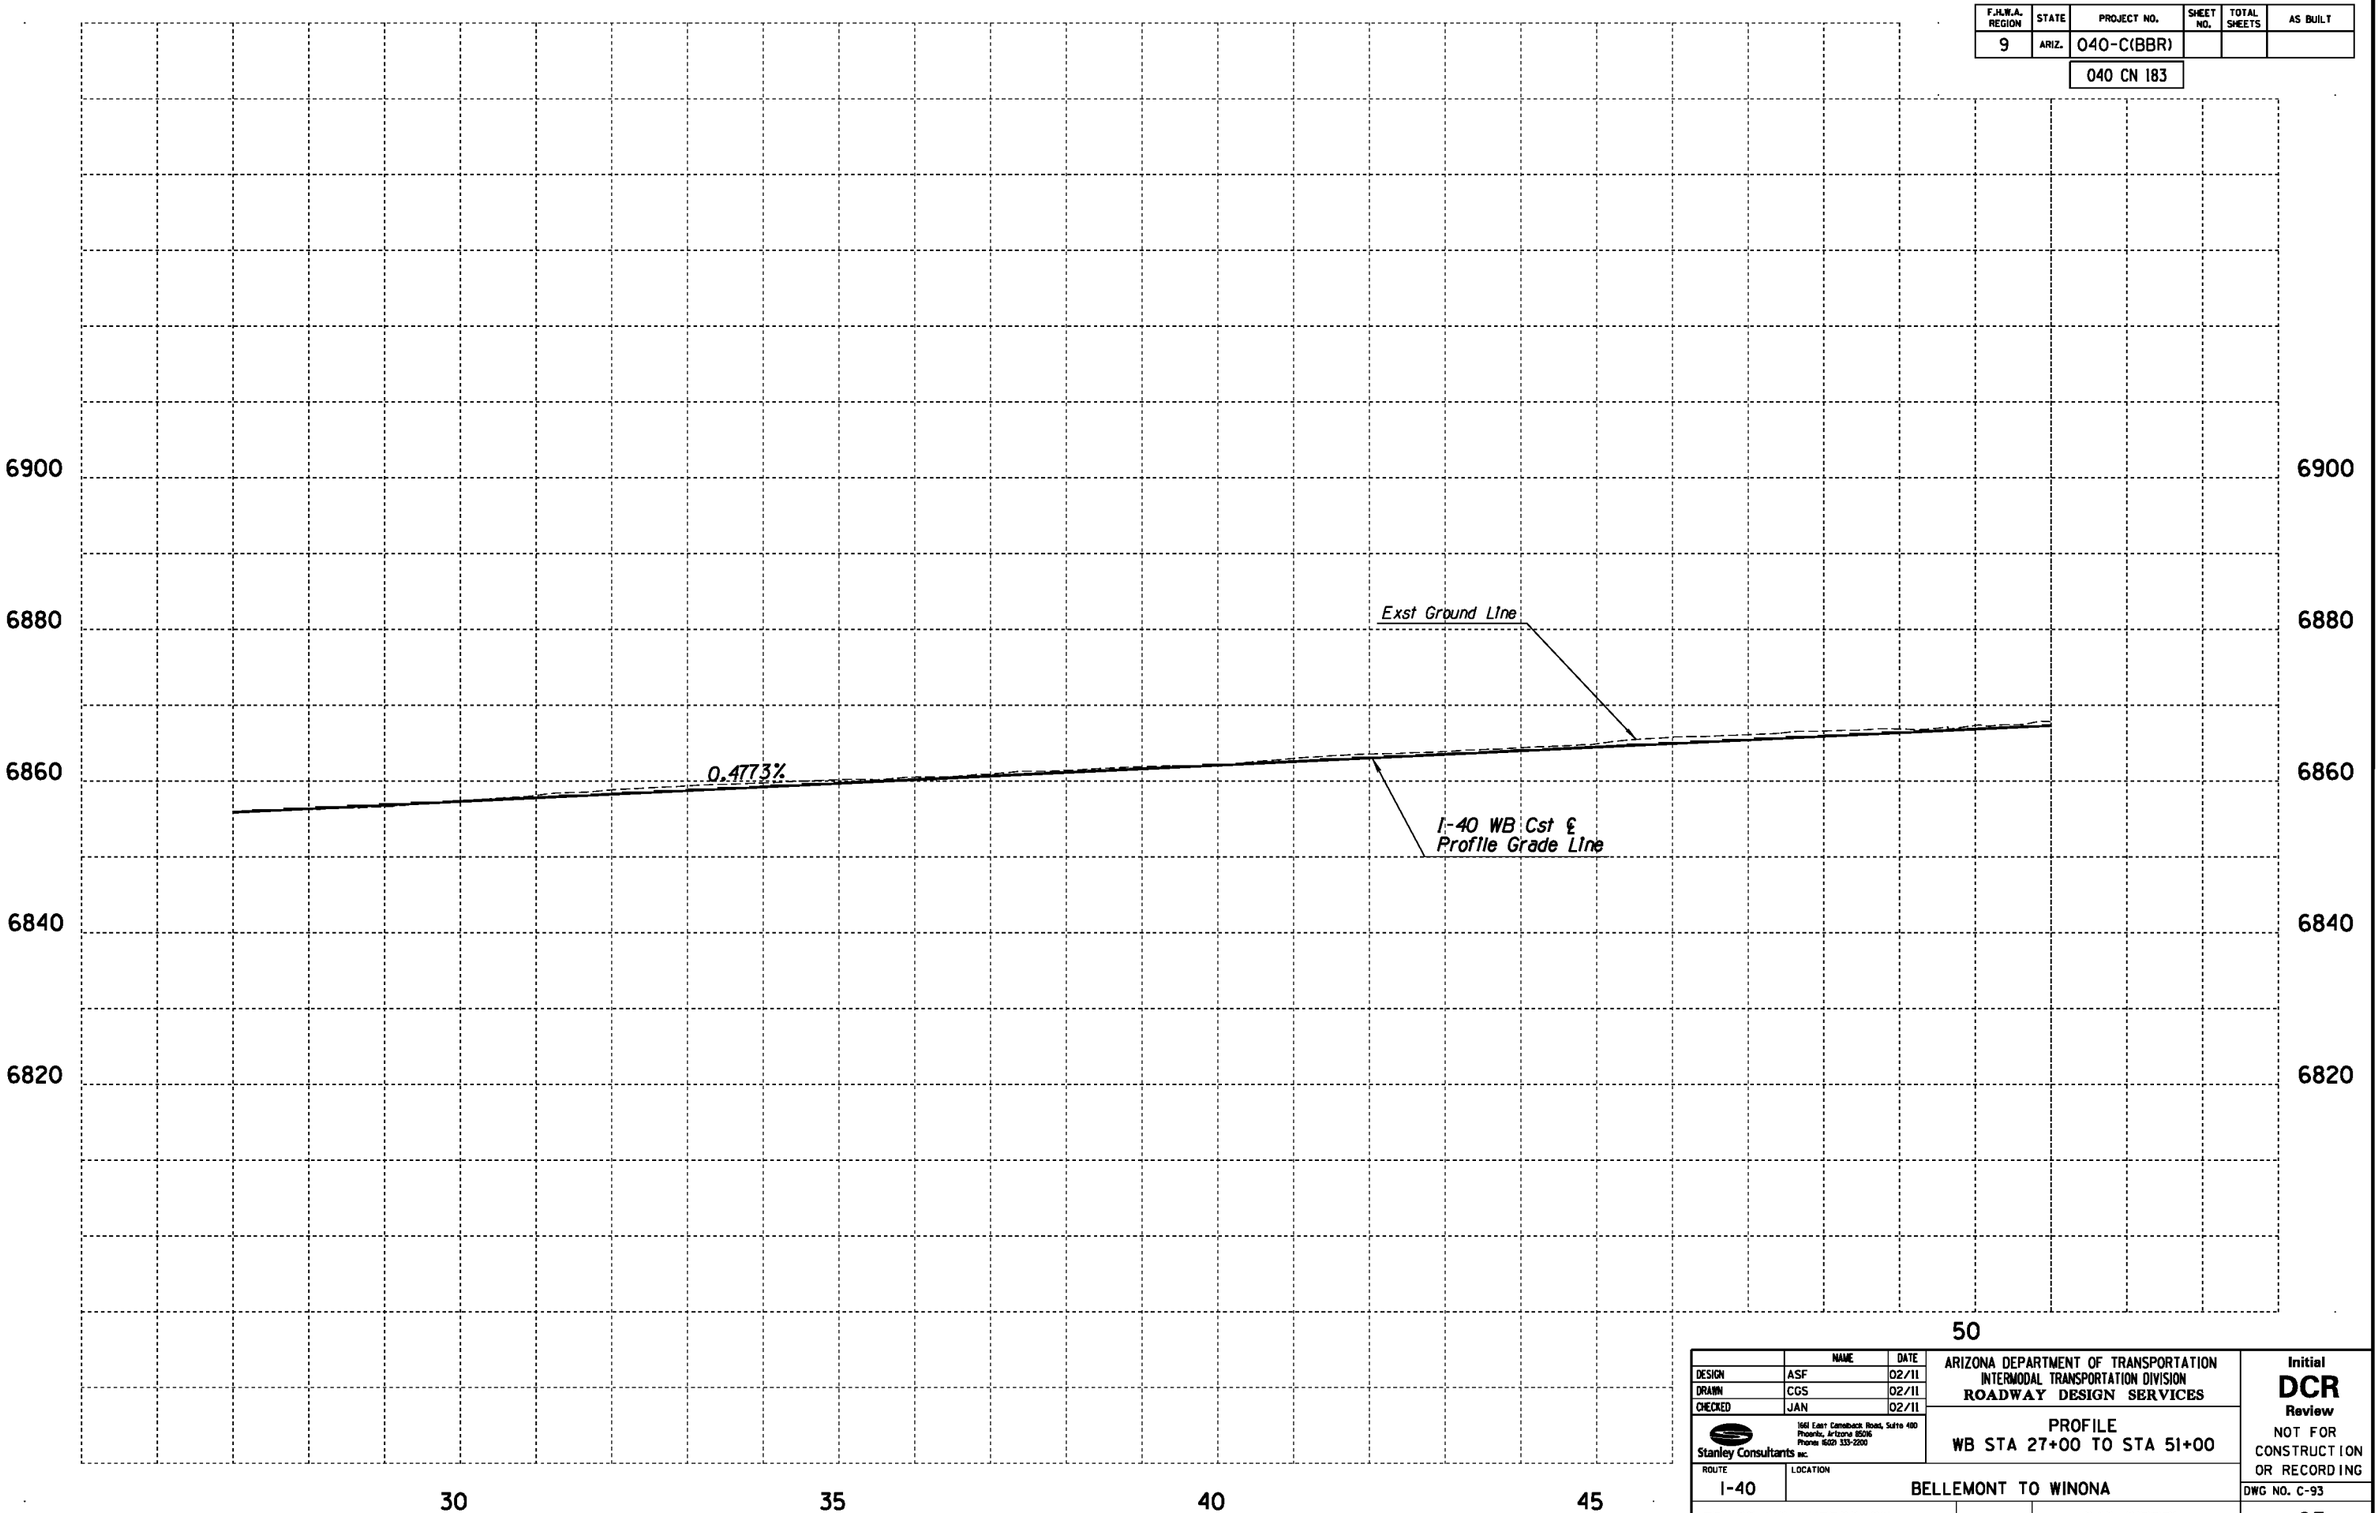

	NAME	DATE
DESIGN	ASF	02/11
DRAWN	CGS	02/11
CHECKED	JAN	02/11

Stanley Consultants INC.
1661 East Camelback Road, Suite 400
Phoenix, Arizona 85016
Phone: (602) 333-2200

ARIZONA DEPARTMENT OF TRANSPORTATION
INTERMODAL TRANSPORTATION DIVISION
ROADWAY DESIGN SERVICES

PROFILE
WB STA 27+00 TO STA 51+00

Initial
DCR
Review
NOT FOR CONSTRUCTION OR RECORDING

ROUTE	LOCATION
I-40	BELLEMONT TO WINONA

DWG NO. C-93

TRACS NO. H7586 01L | 040-C(BBR) | ___ OF ___

NO.	DESCRIPTION OF REVISION	MADE BY	DATE
NO.1	DESCRIPTION OF REVISION	MADE BY	DATE
NO.2	DESCRIPTION OF REVISION	MADE BY	DATE

1/31/2011 g:\21580\11-cadd\03-Civ\h7586v033a.dgn

F.H.W.A. REGION	STATE	PROJECT NO.	SHEET NO.	TOTAL SHEETS	AS BUILT
9	ARIZ.	040-C(BBR)			

040 CN 183

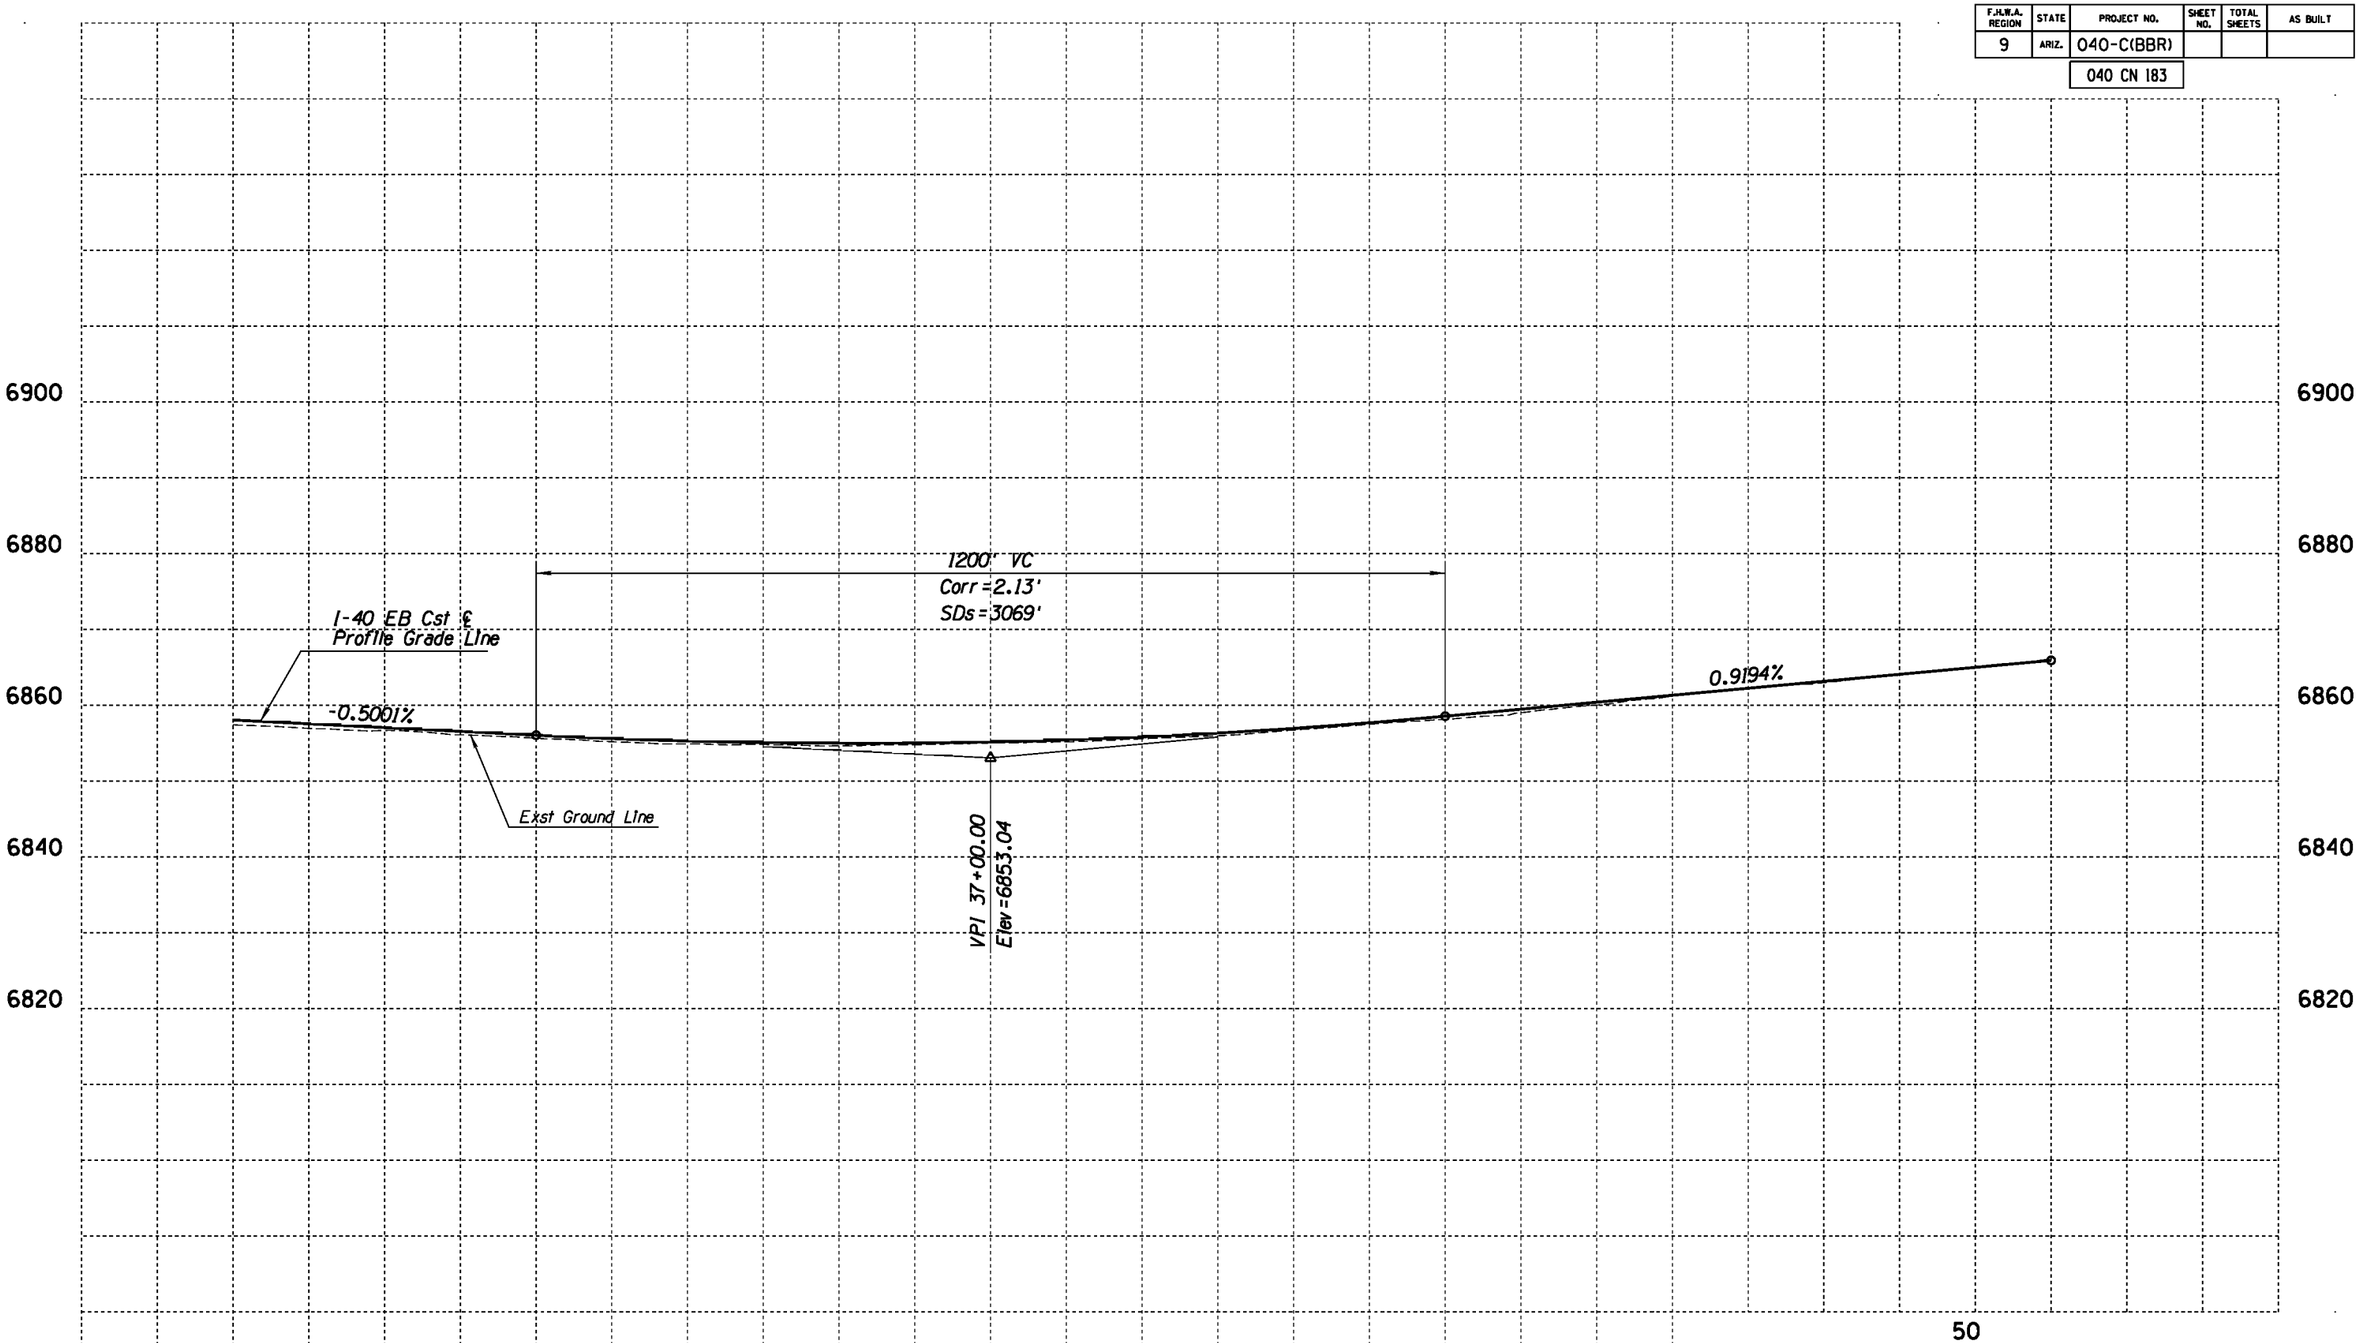

	NAME	DATE
DESIGN	ASF	02/11
DRAWN	CGS	02/11
CHECKED	JAN	02/11

Stanley Consultants INC.
1661 East Camelback Road, Suite 400
Phoenix, Arizona 85016
Phone (602) 333-2200

ARIZONA DEPARTMENT OF TRANSPORTATION
INTERMODAL TRANSPORTATION DIVISION
ROADWAY DESIGN SERVICES

PROFILE
EB STA 27+00 TO STA 51+00

Initial
DCR
Review
NOT FOR CONSTRUCTION OR RECORDING

ROUTE	LOCATION
I-40	BELLEMONT TO WINONA

DWG NO. C-94

TRACS NO. H7586 01L | 040-C(BBR) | ___ OF ___

NO.	DESCRIPTION OF REVISION	MADE BY	DATE

1/31/2011 q:\21580\11-cadd\03-Civ\h7586v033b.dgn

F.H.W.A. REGION	STATE	PROJECT NO.	SHEET NO.	TOTAL SHEETS	AS BUILT
9	ARIZ.	040-C(BBR)			
		040 CN 183			

WB13 PI 57+87.07
Δ= 12°25'00"Lt
D= 0°29'58"
R=11471.16'
L=2485.93'
T=1247.85'
Super =0.020'/ft

EB15 PI 62+40.84
Δ= 7°56'56"Lt
D= 0°30'00"
R=11459.16'
L=1589.75'
T=796.15'
Super =0.020'/ft

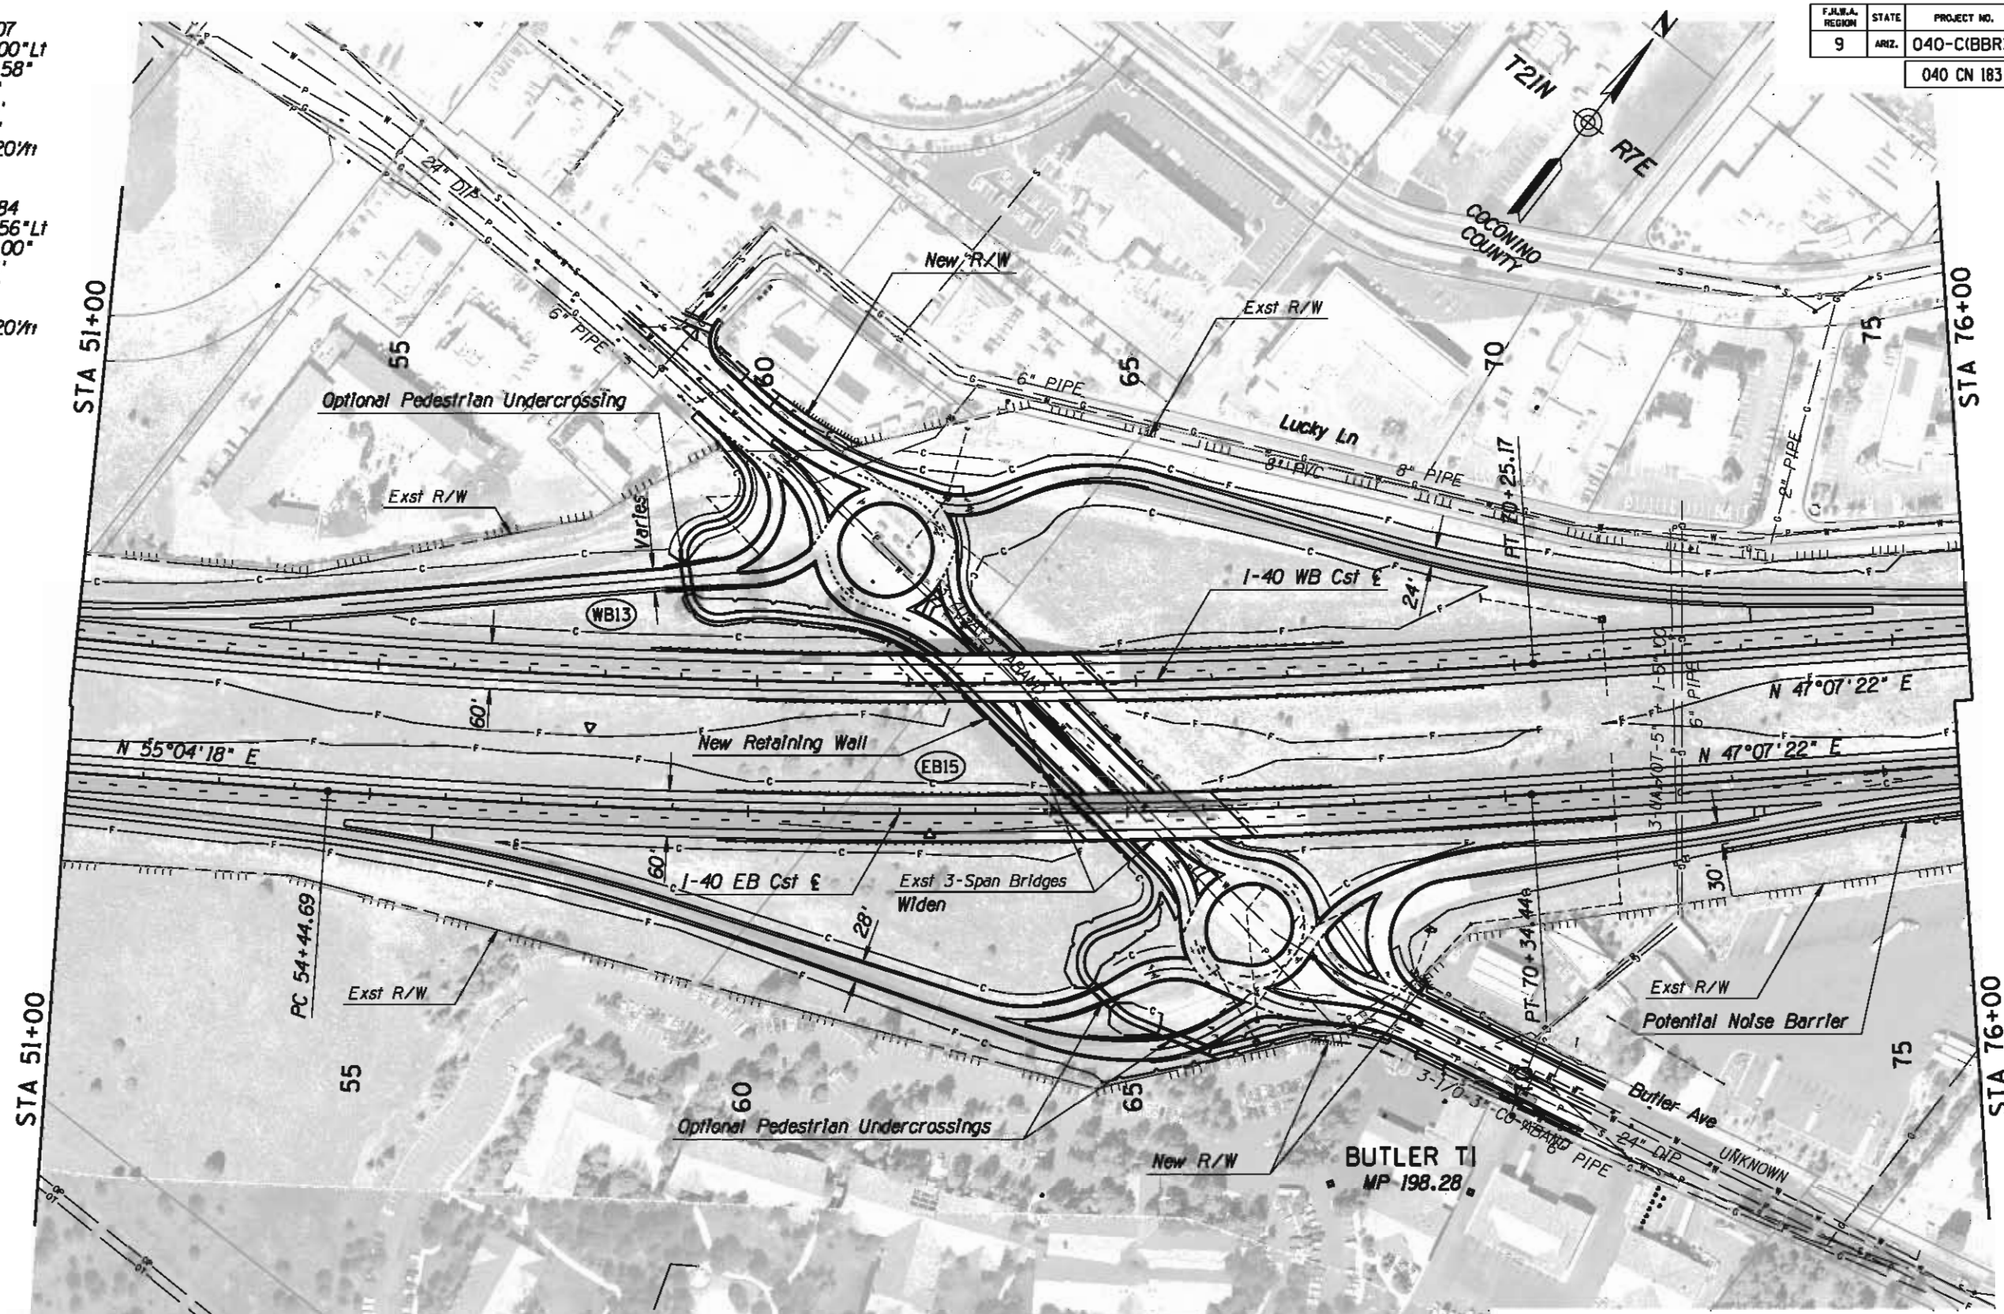

Note:
"Roundabout" Alternative Is Shown; However, a Recommended Alternative for the Butler TI Has Not Been Identified.

	NAME	DATE
DESIGN	ASF	02/11
DRAWN	CGS	02/11
CHECKED	JAN	02/11

Stanley Consultants INC.
1661 East Camelback Road, Suite 400
Phoenix, Arizona 85016
Phone (602) 333-2200

ARIZONA DEPARTMENT OF TRANSPORTATION
INTERMODAL TRANSPORTATION DIVISION
ROADWAY DESIGN SERVICES

PLAN SHEET
STA 51+00 TO STA 76+00

ROUTE: I-40
LOCATION: BELLEMONT TO WINONA

Initial
DCR
Review
NOT FOR CONSTRUCTION OR RECORDING

DWG NO. C-95

TRACS NO. H7586 01L | 040-C(BBR) | ___ OF ___

1/31/2011 q:\21580\11-cadd\03-Civ\h7586p034.dgn

F.H.W.A. REGION	STATE	PROJECT NO.	SHEET NO.	TOTAL SHEETS	AS BUILT
9	ARIZ.	040-C(BBR)			

040 CN 183

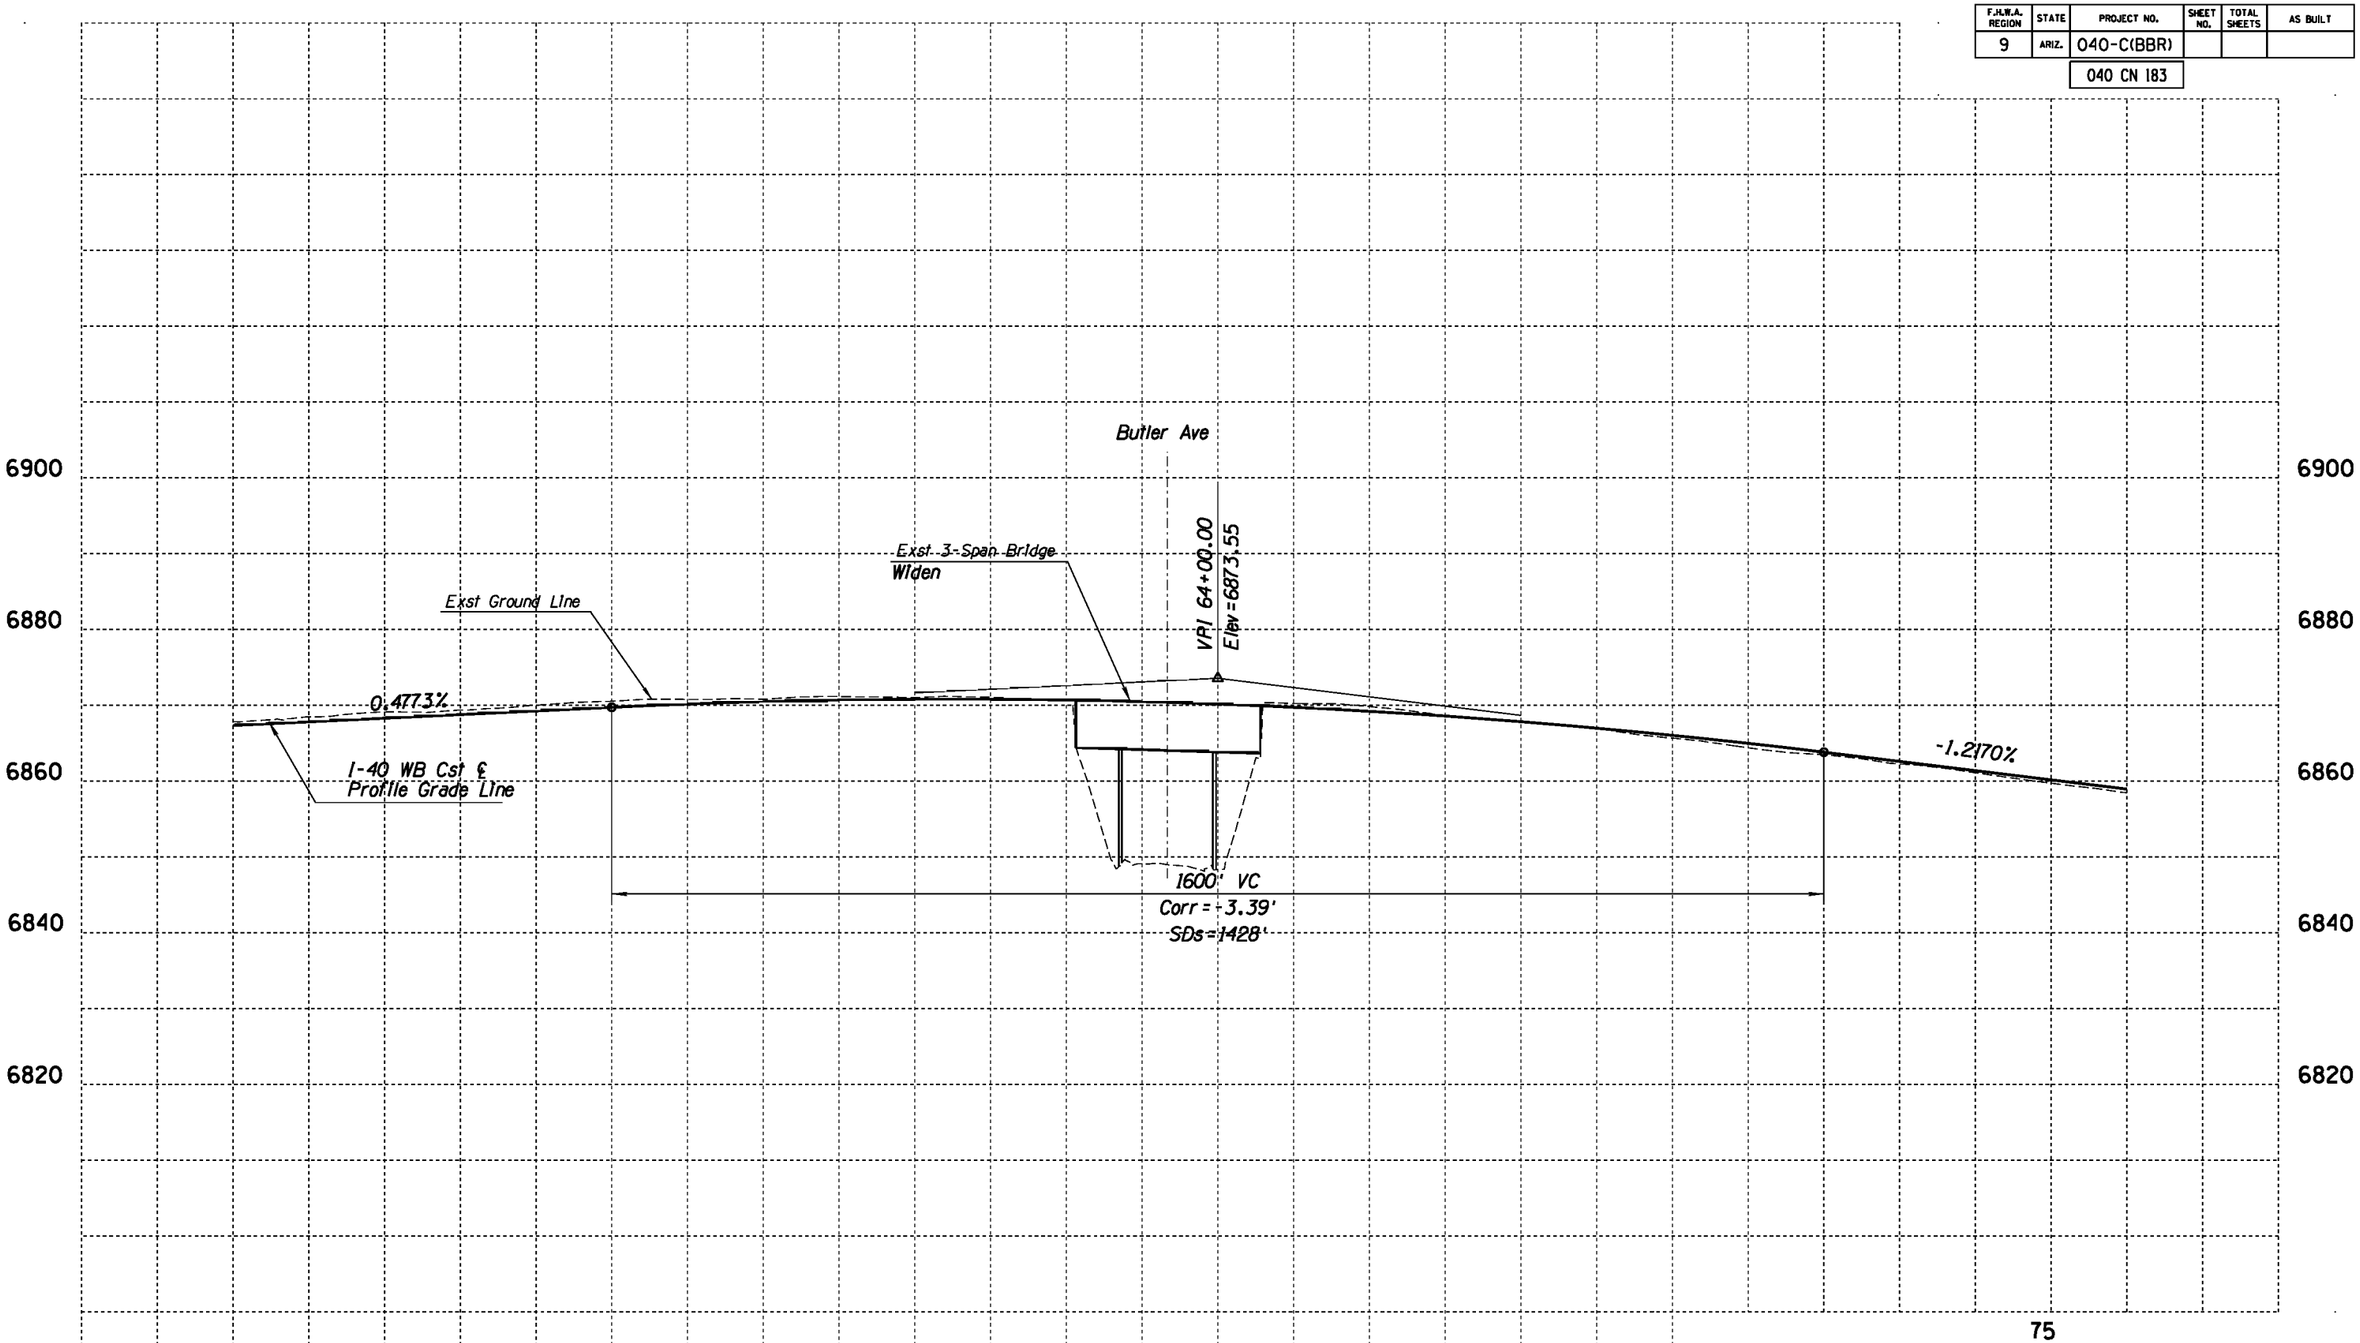

	NAME	DATE
DESIGN	ASF	02/11
DRAWN	CGS	02/11
CHECKED	JAN	02/11

Stanley Consultants INC.
1661 East Camelback Road, Suite 400
Phoenix, Arizona 85016
Phone: (602) 333-2200

ARIZONA DEPARTMENT OF TRANSPORTATION
INTERMODAL TRANSPORTATION DIVISION
ROADWAY DESIGN SERVICES

PROFILE
WB STA 51+00 TO STA 76+00

Initial
DCR
Review
NOT FOR CONSTRUCTION OR RECORDING

ROUTE: I-40
LOCATION: BELLEMONT TO WINONA

DWG NO. C-96

TRACS NO. H7586 01L | 040-C(BBR) | ___ OF ___

NO.	DESCRIPTION OF REVISION	MADE BY	DATE
1			
2			

1/31/2011 q:\21580\11-cadd\03-Civ\h7586v034a.dgn

F.H.W.A. REGION	STATE	PROJECT NO.	SHEET NO.	TOTAL SHEETS	AS BUILT
9	ARIZ.	040-C(BBR)			
		040 CN 183			

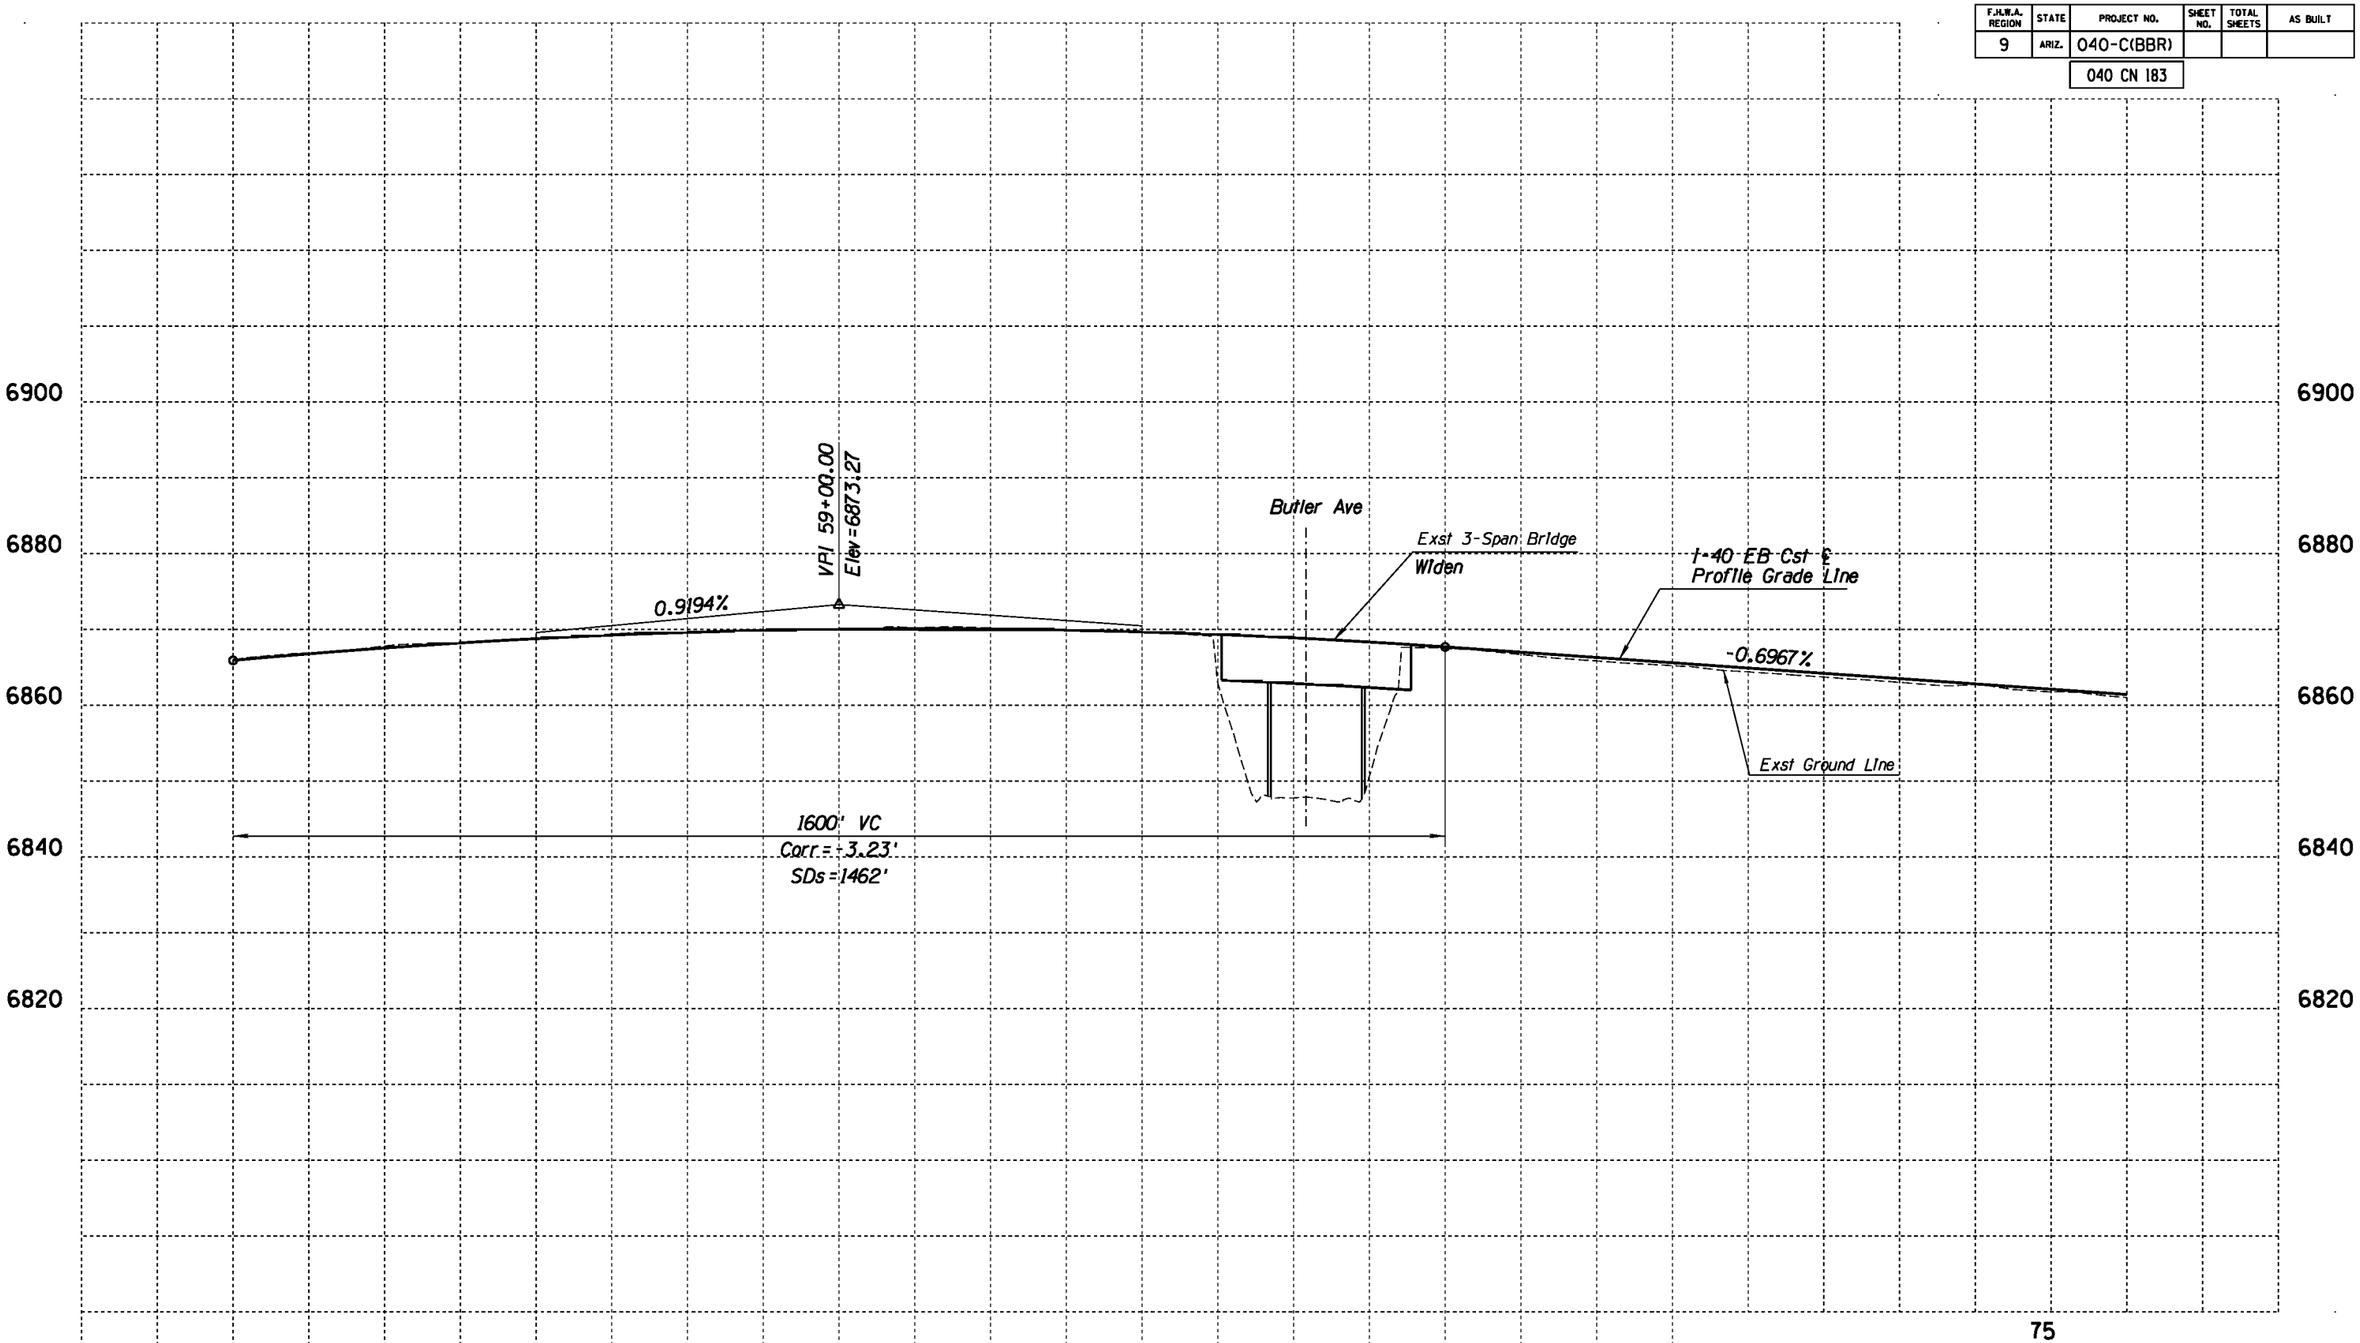

	NAME	DATE
DESIGN	ASF	02/11
DRAWN	CGS	02/11
CHECKED	JAN	02/11

Stanley Consultants INC.
1661 East Camelback Road, Suite 400
Phoenix, Arizona 85016
Phone: (602) 333-2200

ARIZONA DEPARTMENT OF TRANSPORTATION
INTERMODAL TRANSPORTATION DIVISION
ROADWAY DESIGN SERVICES

PROFILE
EB STA 51+00 TO STA 76+00

Initial
DCR
Review
NOT FOR CONSTRUCTION OR RECORDING

ROUTE: I-40
LOCATION: BELLEMONT TO WINONA

DWG NO. C-97

TRACS NO. H7586 01L | 040-C(BBR) | ___ OF ___

NO.	DESCRIPTION OF REVISION	MADE BY	DATE
NO.1	DESCRIPTION OF REVISION	MADE BY	DATE
NO.2	DESCRIPTION OF REVISION	MADE BY	DATE

1/31/2011 q:\21580\11-cadd\03-Civ\h7586v0346.dgn

F.H.W.A. REGION	STATE	PROJECT NO.	SHEET NO.	TOTAL SHEETS	AS BUILT
9	ARIZ.	040-C(BBR)			
		040 CN 183			

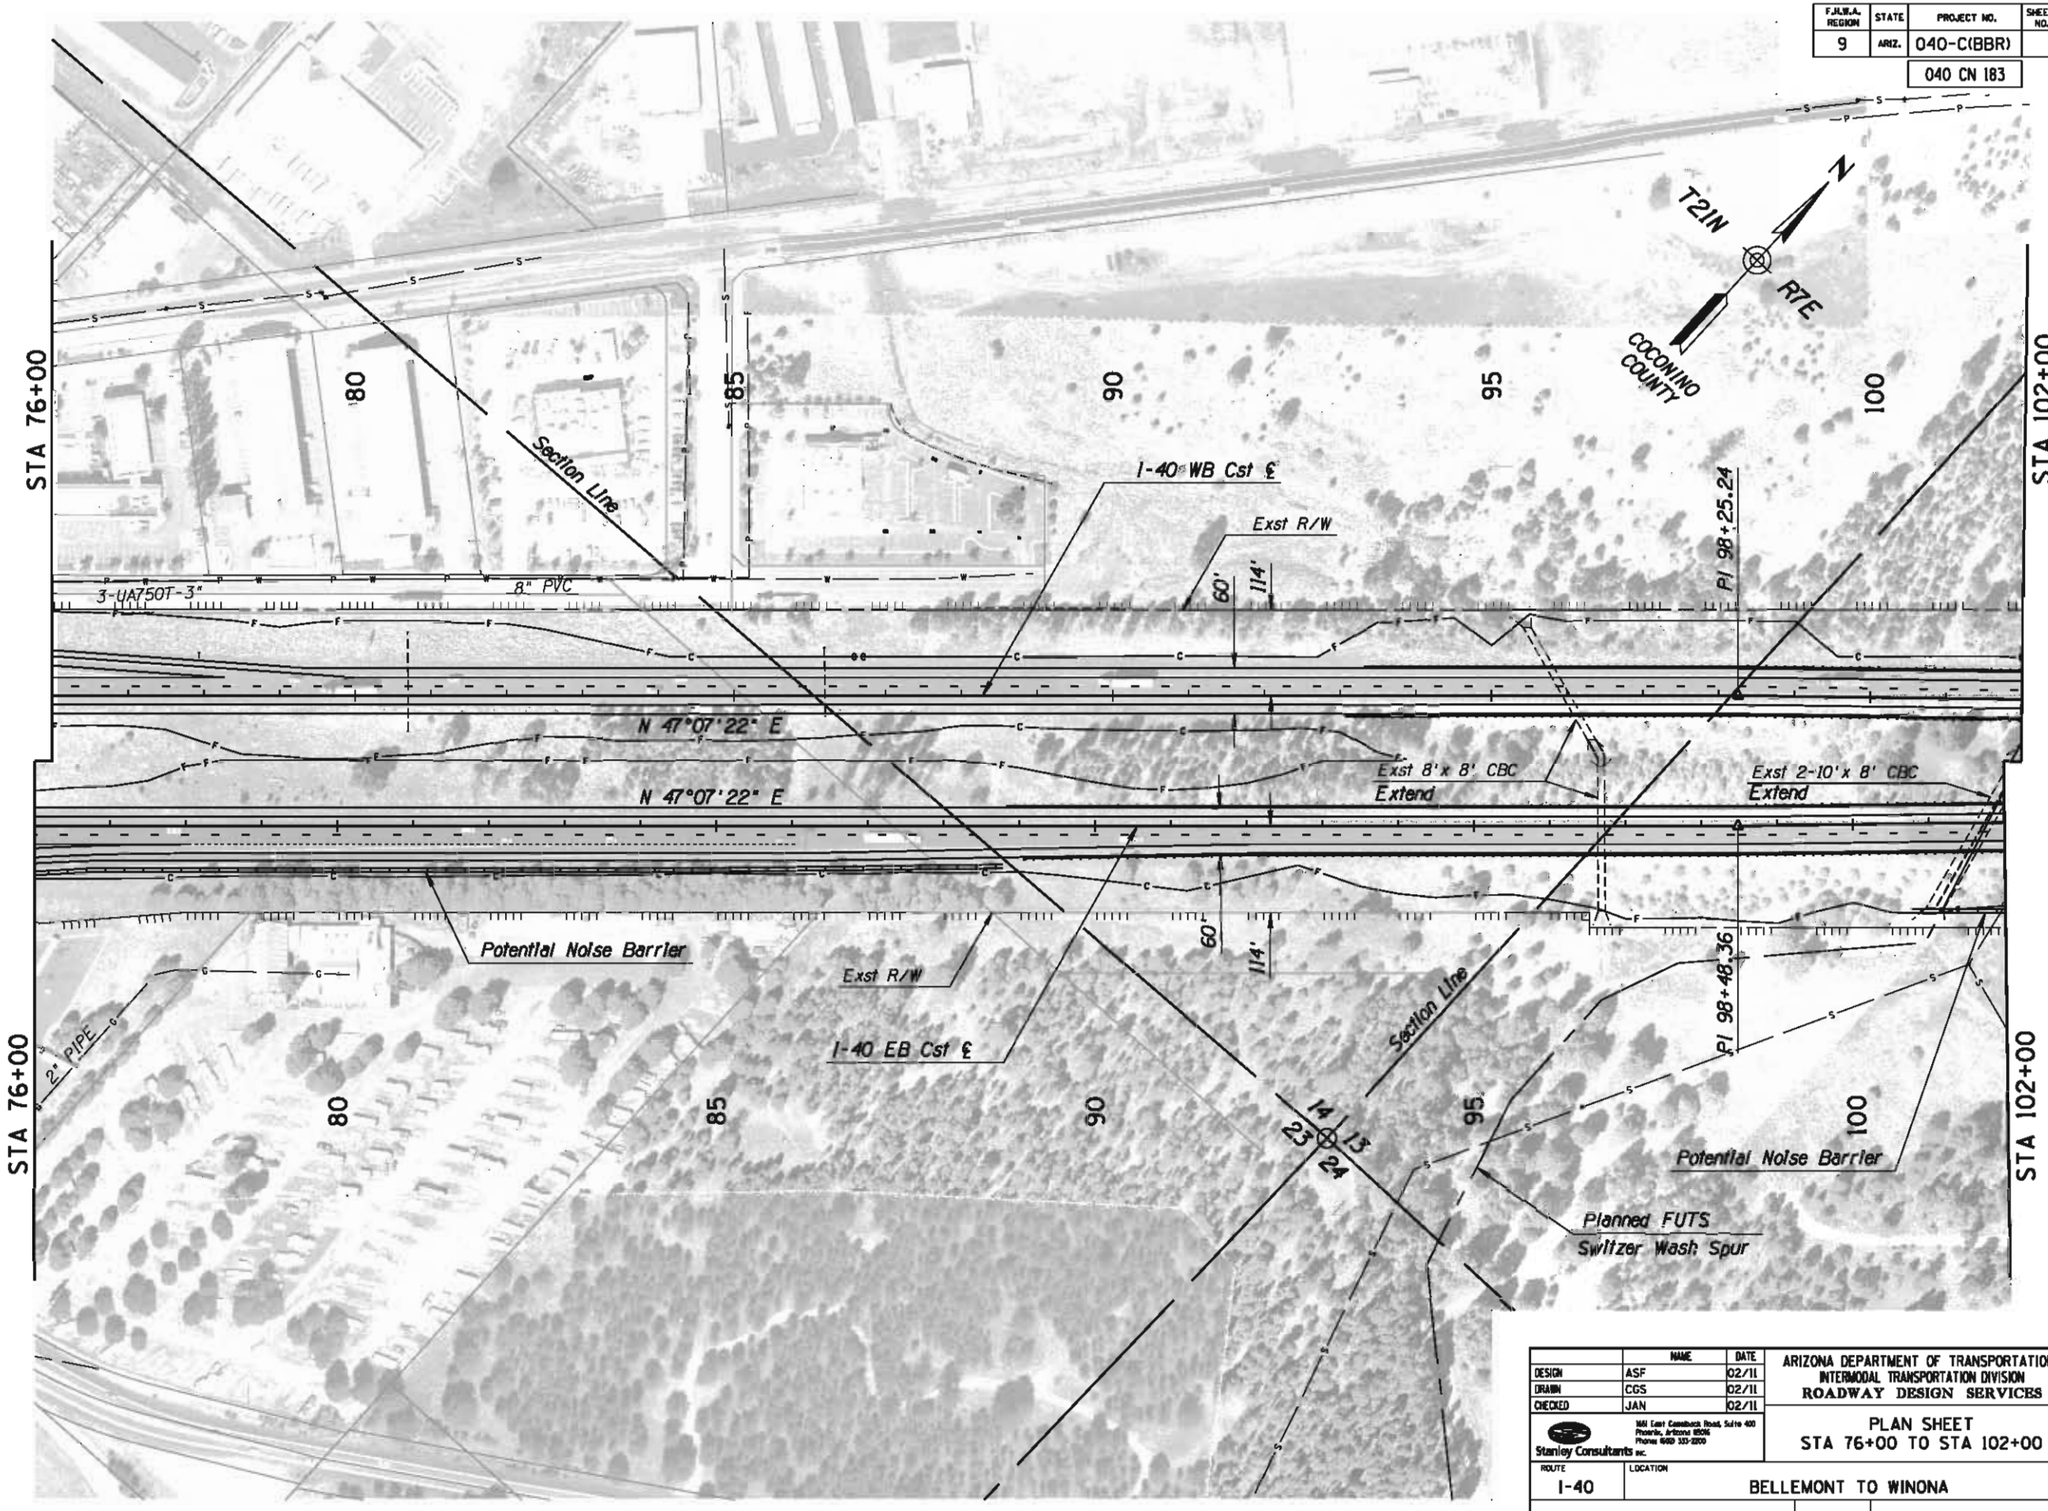

	NAME	DATE
DESIGN	ASF	02/11
DRAWN	CGS	02/11
CHECKED	JAN	02/11

Stanley Consultants inc.
1661 East Camelback Road, Suite 400
Phoenix, Arizona 85016
Phone (602) 333-2200

ARIZONA DEPARTMENT OF TRANSPORTATION
INTERMODAL TRANSPORTATION DIVISION
ROADWAY DESIGN SERVICES

PLAN SHEET
STA 76+00 TO STA 102+00

Initial
DCR
Review
NOT FOR CONSTRUCTION OR RECORDING

ROUTE: I-40
LOCATION: BELLEMONT TO WINONA

DWG NO. C-98

TRACS NO. H7586 01L | 040-C(BBR) | ___ OF ___

NO.	DESCRIPTION OF REVISION	DATE	MADE BY
NO.1			
NO.2			

1/31/2011 q:\21580\11-cadd\03-Civ\h7586p035.dgn

F.H.W.A. REGION	STATE	PROJECT NO.	SHEET NO.	TOTAL SHEETS	AS BUILT
9	ARIZ.	040-C(BBR)			

040 CN 183

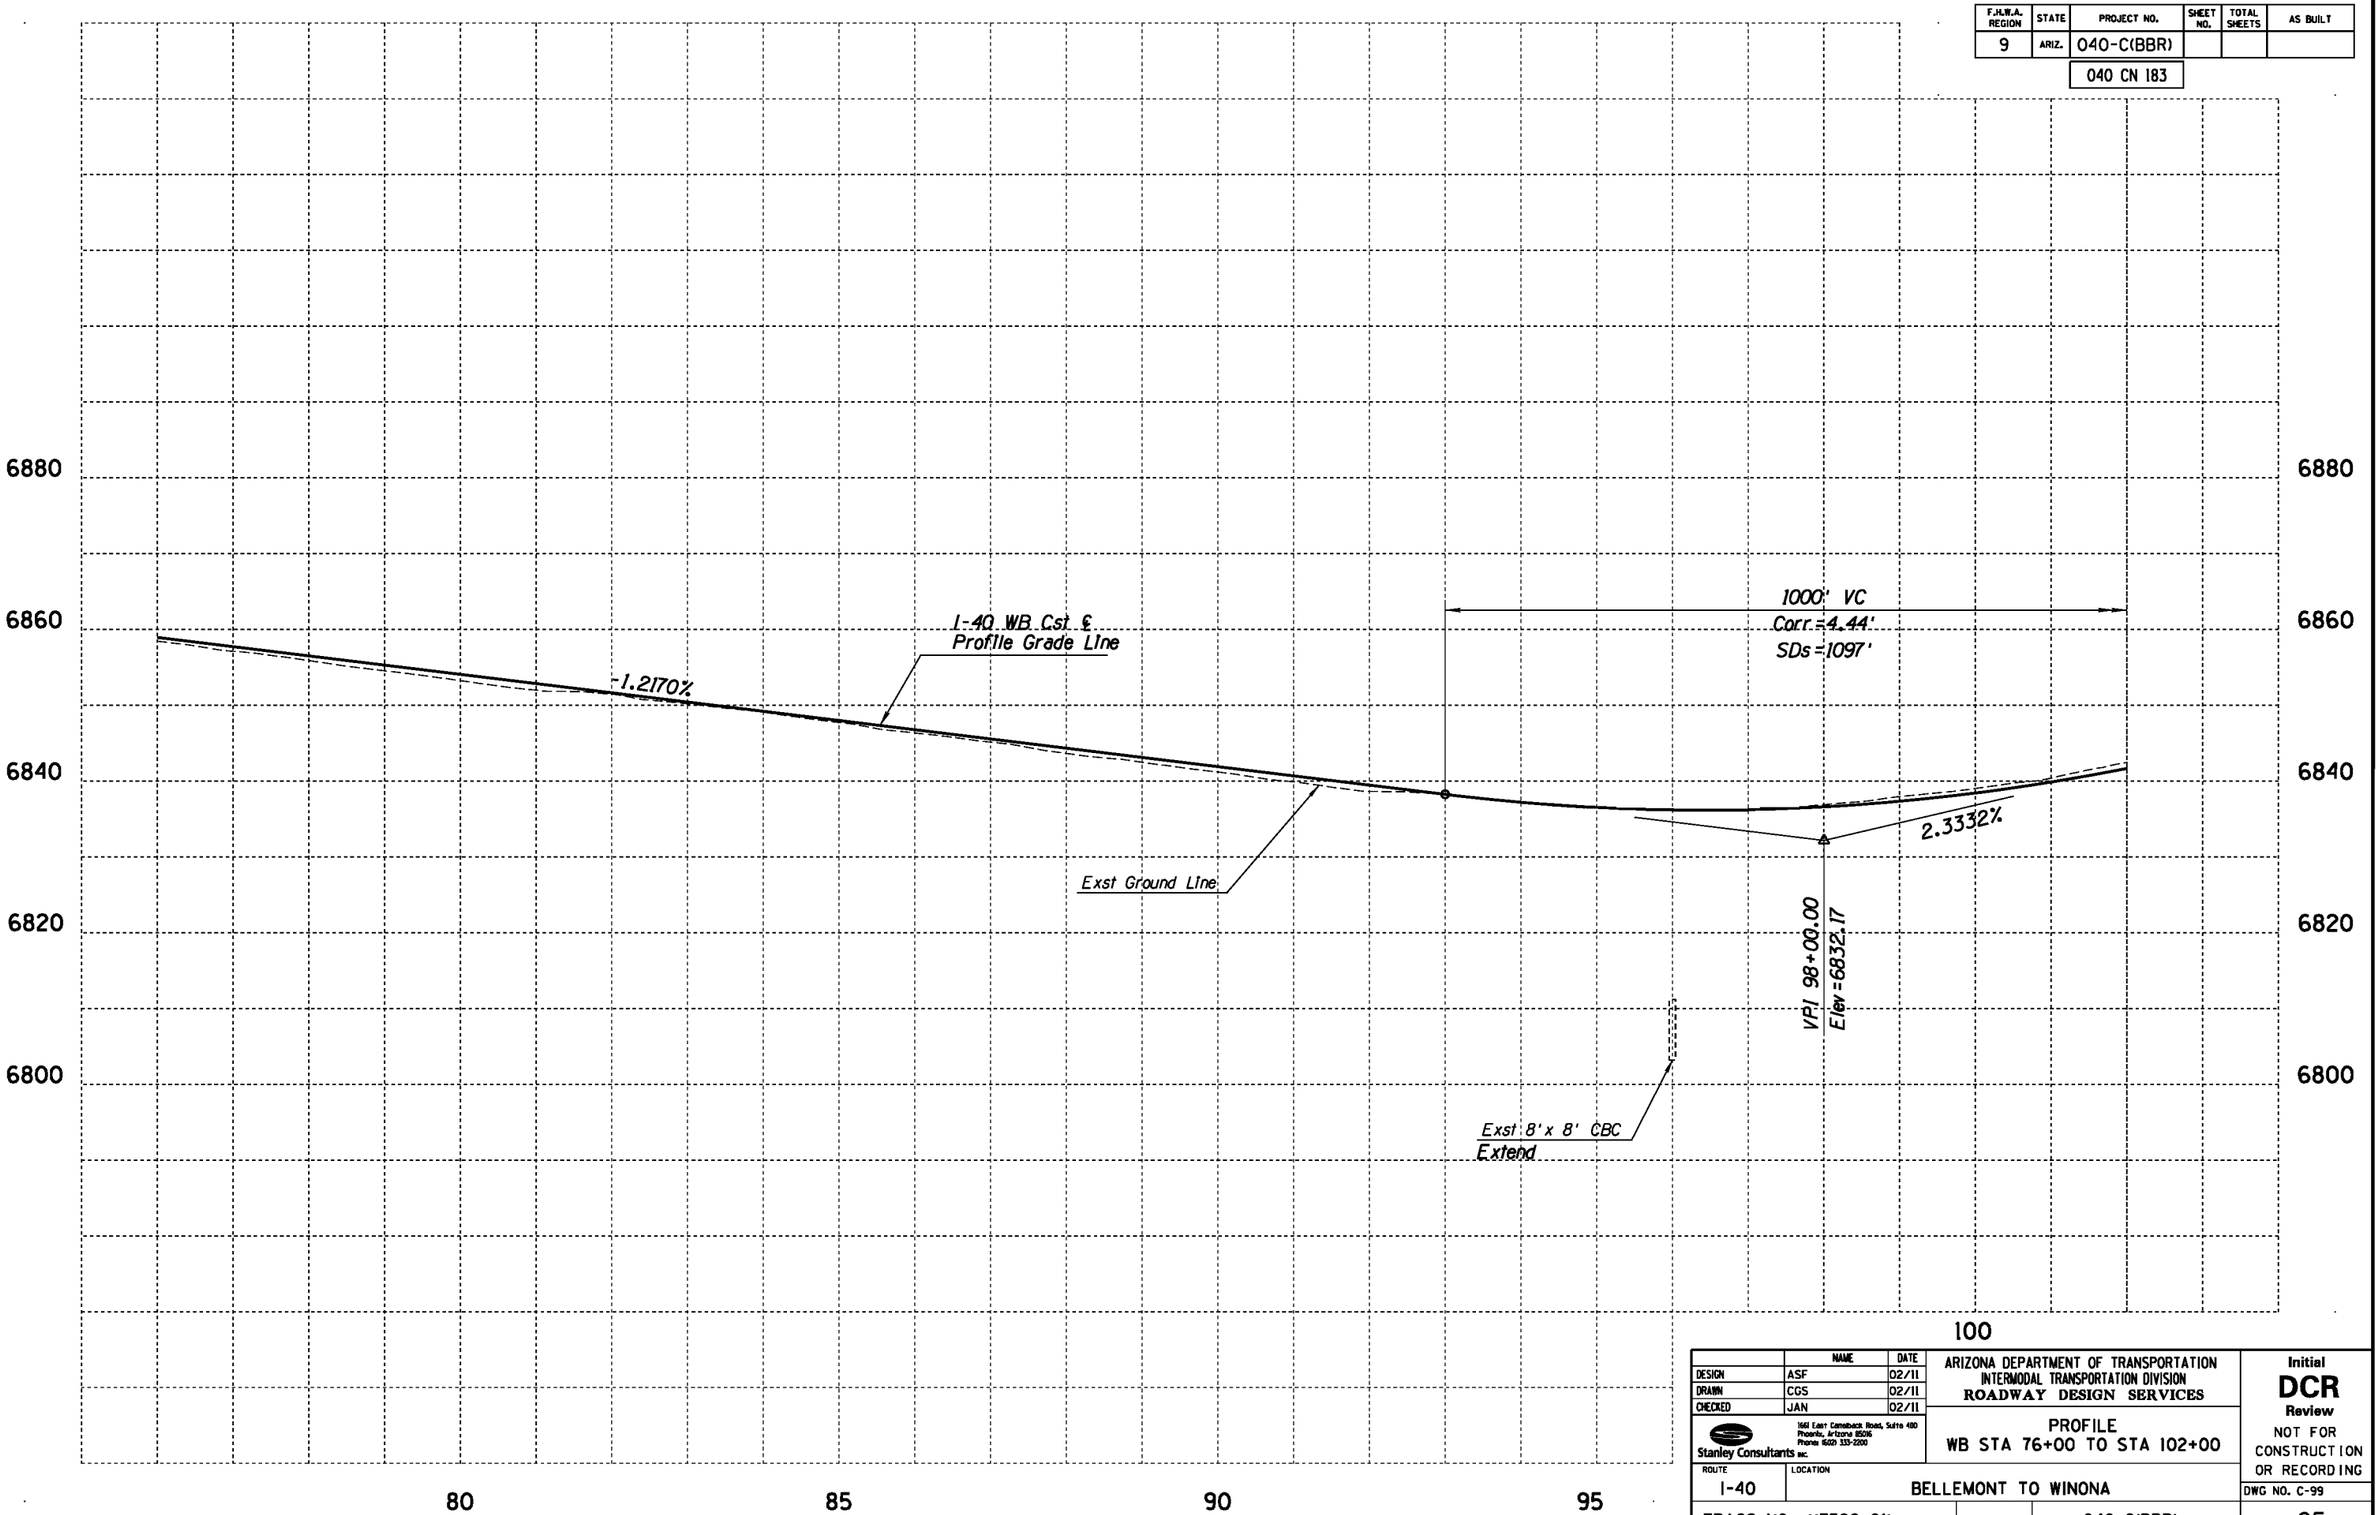

	NAME	DATE
DESIGN	ASF	02/11
DRAWN	CGS	02/11
CHECKED	JAN	02/11

Stanley Consultants inc.
1661 East Camelback Road, Suite 400
Phoenix, Arizona 85016
Phone: (602) 333-2200

ARIZONA DEPARTMENT OF TRANSPORTATION
INTERMODAL TRANSPORTATION DIVISION
ROADWAY DESIGN SERVICES

PROFILE
WB STA 76+00 TO STA 102+00

Initial
DCR
Review
NOT FOR CONSTRUCTION OR RECORDING

ROUTE: I-40
LOCATION: BELLEMONT TO WINONA

TRACS NO. H7586 01L
040-C(BBR)

DWG NO. C-99
___ OF ___

NO.	DESCRIPTION OF REVISION	MADE BY	DATE
NO.1	DESCRIPTION OF REVISION	MADE BY	DATE
NO.2	DESCRIPTION OF REVISION	MADE BY	DATE

1/31/2011 q:\21580\11-cadd\03-Civ\h7586v035a.dgn

F.H.W.A. REGION	STATE	PROJECT NO.	SHEET NO.	TOTAL SHEETS	AS BUILT
9	ARIZ.	040-C(BBR)			
		040 CN 183			

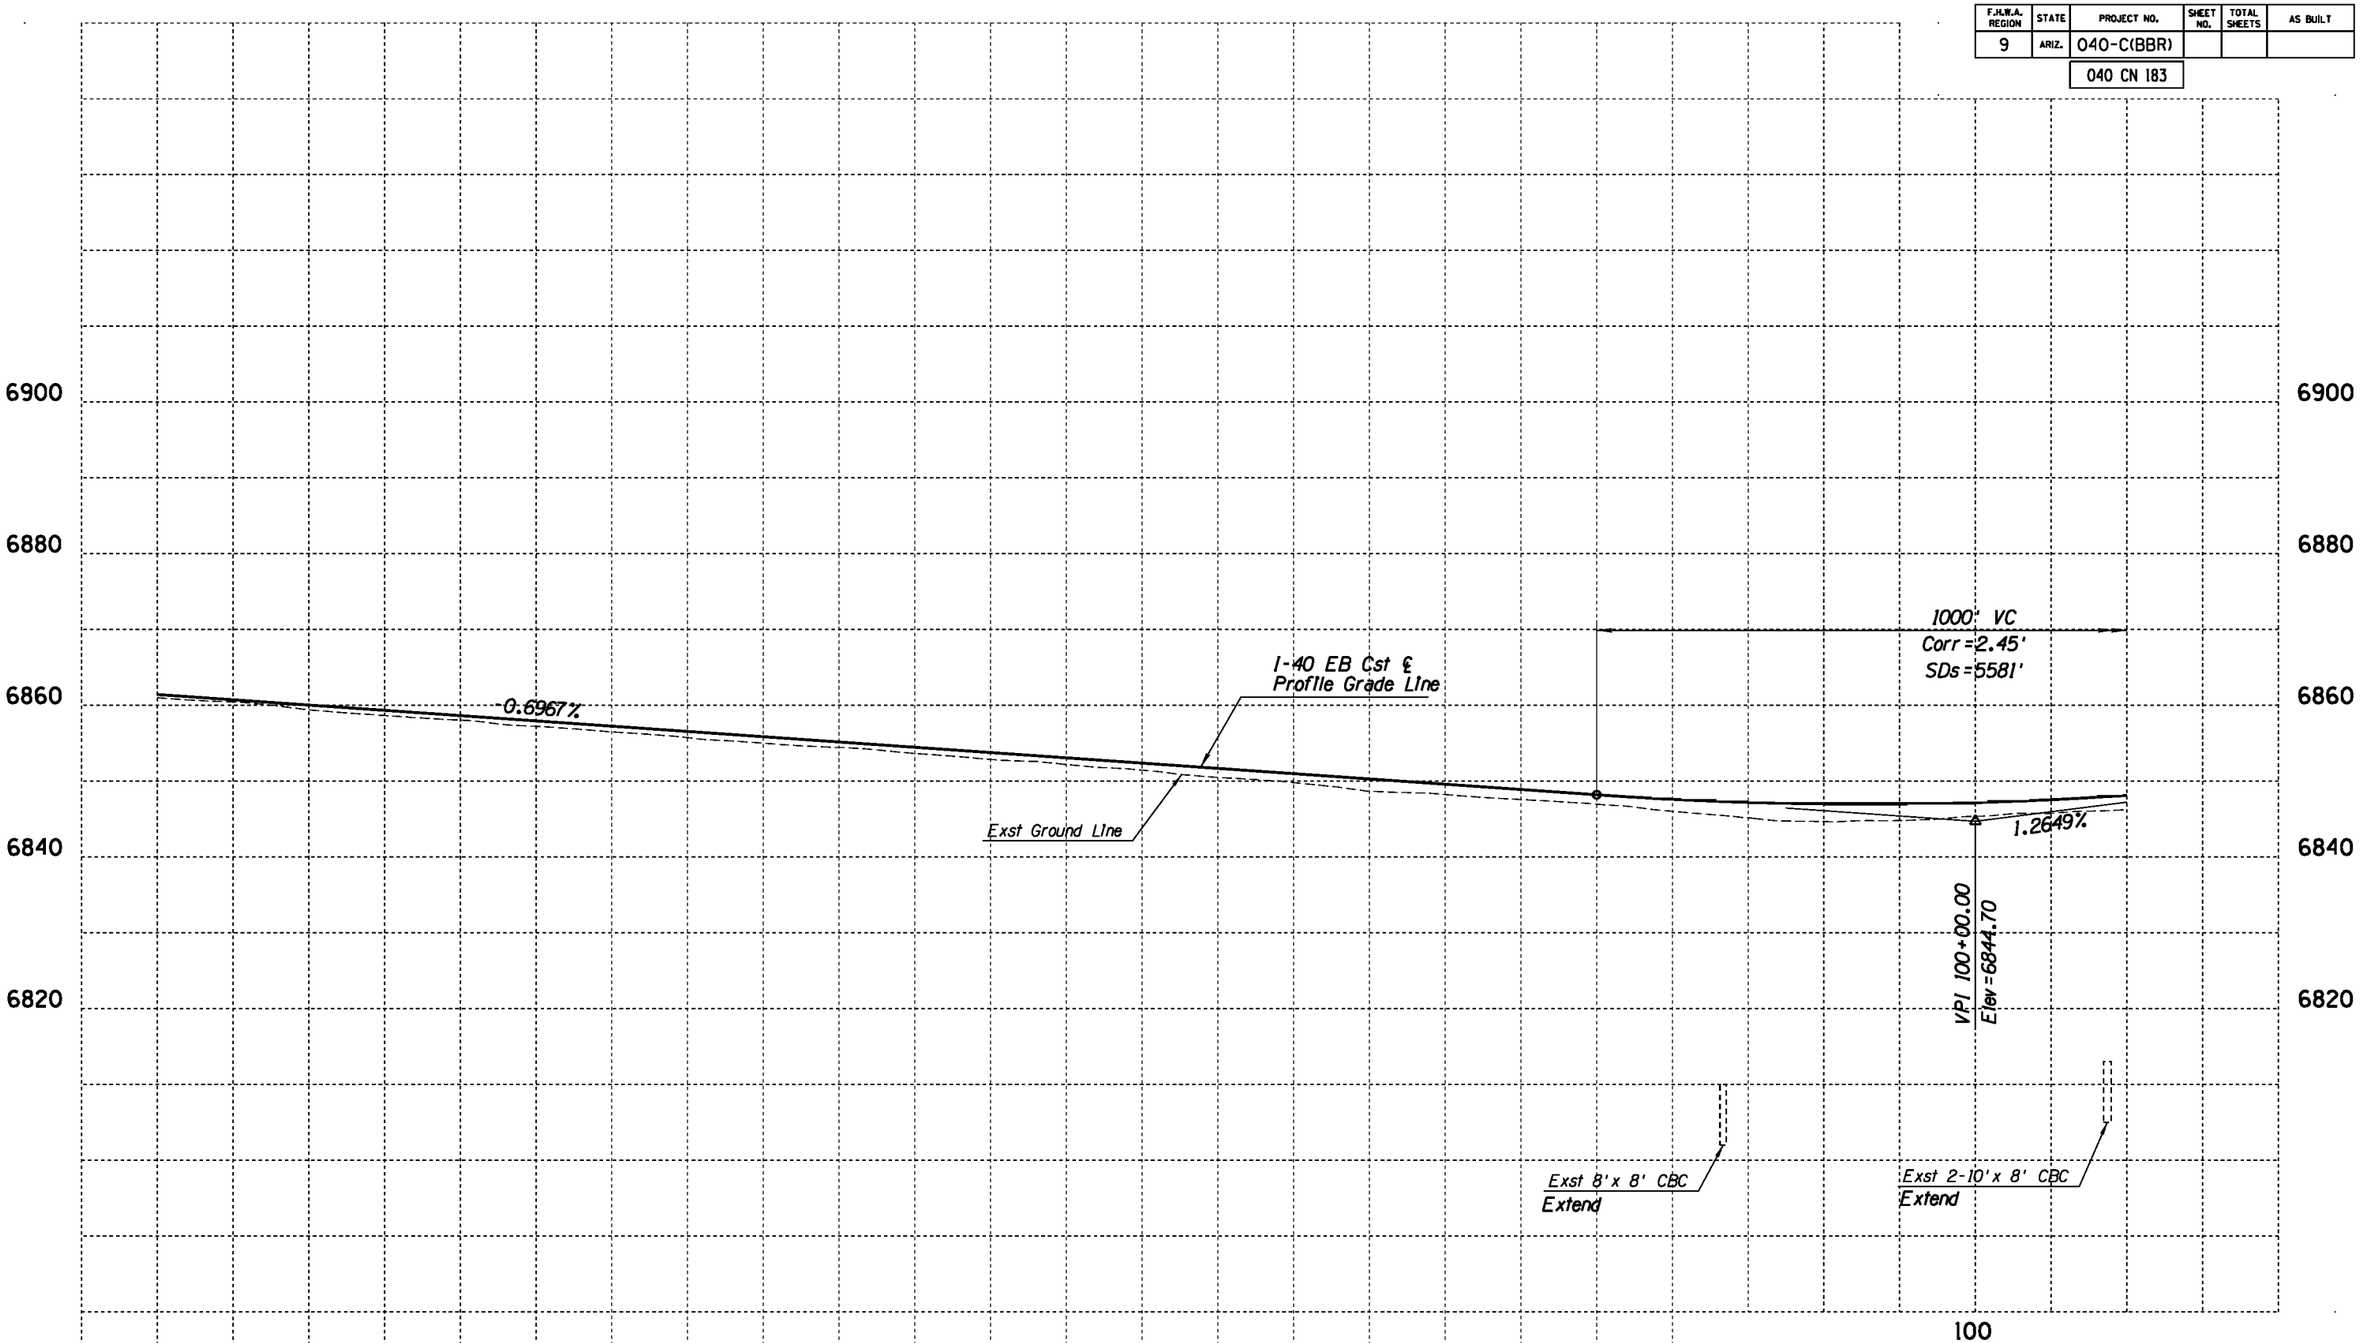

	NAME	DATE
DESIGN	ASF	02/11
DRAWN	CGS	02/11
CHECKED	JAN	02/11

Stanley Consultants INC.
1661 East Camelback Road, Suite 400
Phoenix, Arizona 85016
Phone: (602) 333-2200

ARIZONA DEPARTMENT OF TRANSPORTATION
INTERMODAL TRANSPORTATION DIVISION
ROADWAY DESIGN SERVICES

PROFILE
EB STA 76+00 TO STA 102+00

Initial
DCR
Review
NOT FOR CONSTRUCTION OR RECORDING

ROUTE: I-40
LOCATION: BELLEMONT TO WINONA

TRACS NO. H7586 01L | 040-C(BBR) | DWG NO. C-100 | ___ OF ___

NO.	DESCRIPTION OF REVISION	MADE BY	DATE
1			
2			

1/31/2011 q:\21580\11-cadd\03-Civ\h7586v035b.dgn

F.H.W.A. REGION	STATE	PROJECT NO.	SHEET NO.	TOTAL SHEETS	AS BUILT
9	ARIZ.	040-C(BBR)			
		040 CN 183			

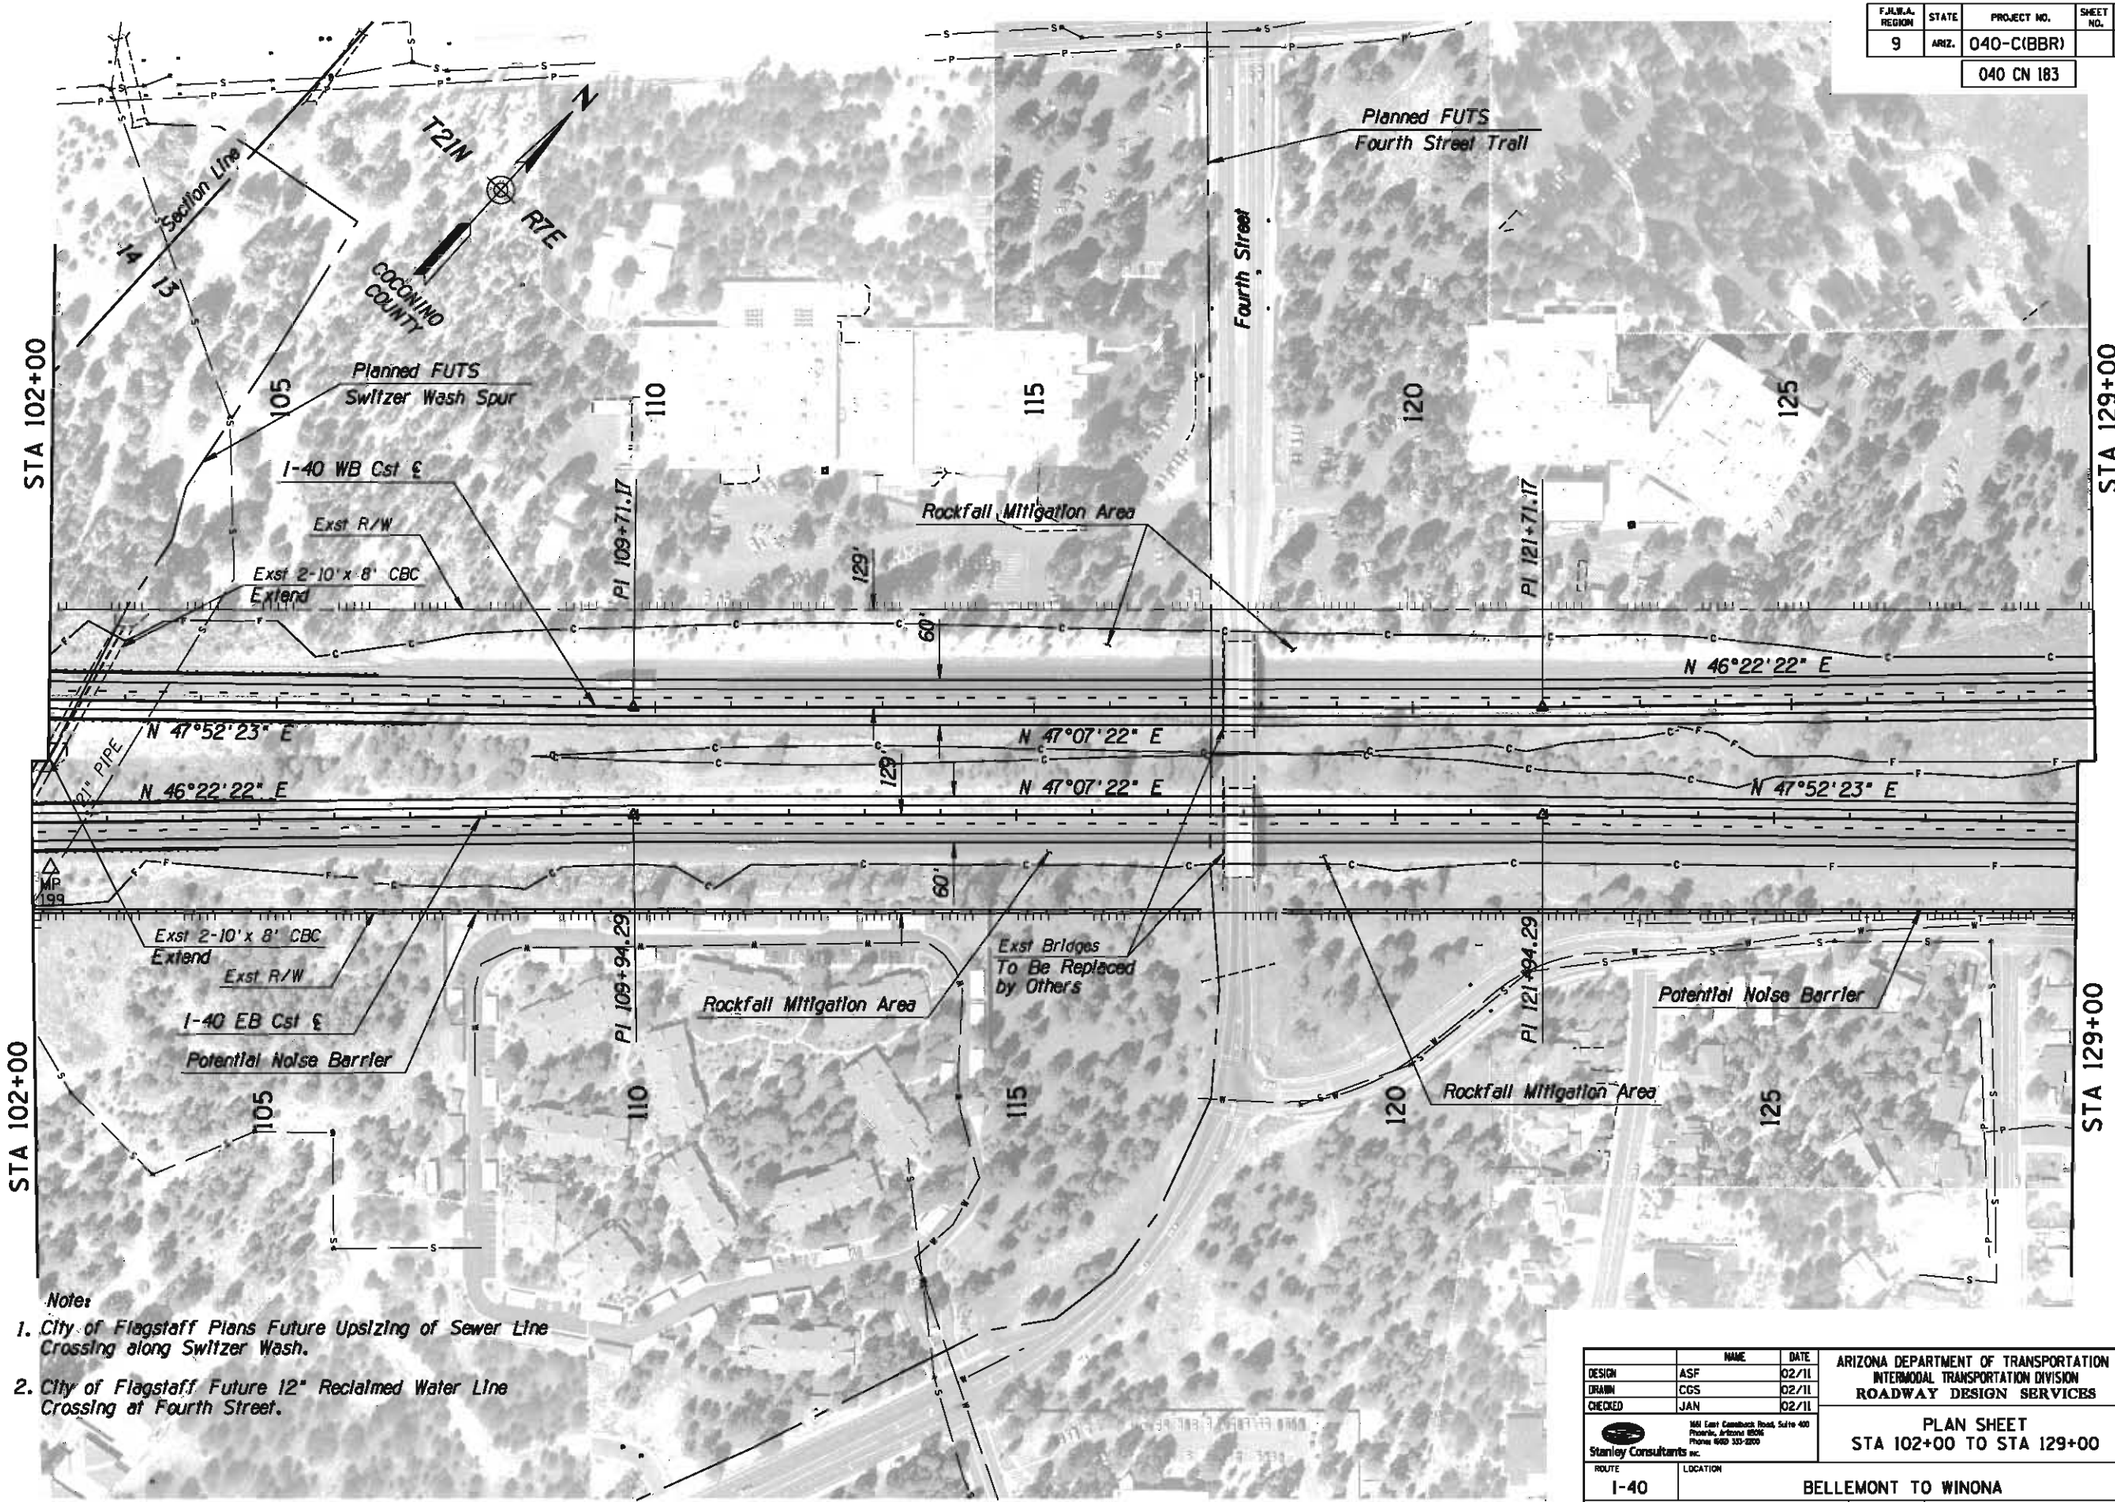

Note:

1. City of Flagstaff Plans Future Upsizing of Sewer Line Crossing along Switzer Wash.
2. City of Flagstaff Future 12" Reclaimed Water Line Crossing at Fourth Street.

	NAME	DATE
DESIGN	ASF	02/11
DRAWN	CGS	02/11
CHECKED	JAN	02/11

Stanley Consultants INC.
1661 East Camelback Road, Suite 400
Phoenix, Arizona 85016
Phone: (602) 333-2200

ARIZONA DEPARTMENT OF TRANSPORTATION
INTERMODAL TRANSPORTATION DIVISION
ROADWAY DESIGN SERVICES

PLAN SHEET
STA 102+00 TO STA 129+00

ROUTE: I-40
LOCATION: BELLEMONT TO WINONA

TRACS NO. H7586 01L | 040-C(BBR)

Initial
DCR
Review
NOT FOR CONSTRUCTION OR RECORDING

DWG NO. C-101

___ OF ___

NO.1 DESCRIPTION OF REVISION | MADE BY | DATE
NO.2 DESCRIPTION OF REVISION | MADE BY | DATE

17317/2011 q:\21580\11-cadd\03-Civ\h7586p036.dgn

F.H.W.A. REGION	STATE	PROJECT NO.	SHEET NO.	TOTAL SHEETS	AS BUILT
9	ARIZ.	040-C(BBR)			
		040 CN 183			

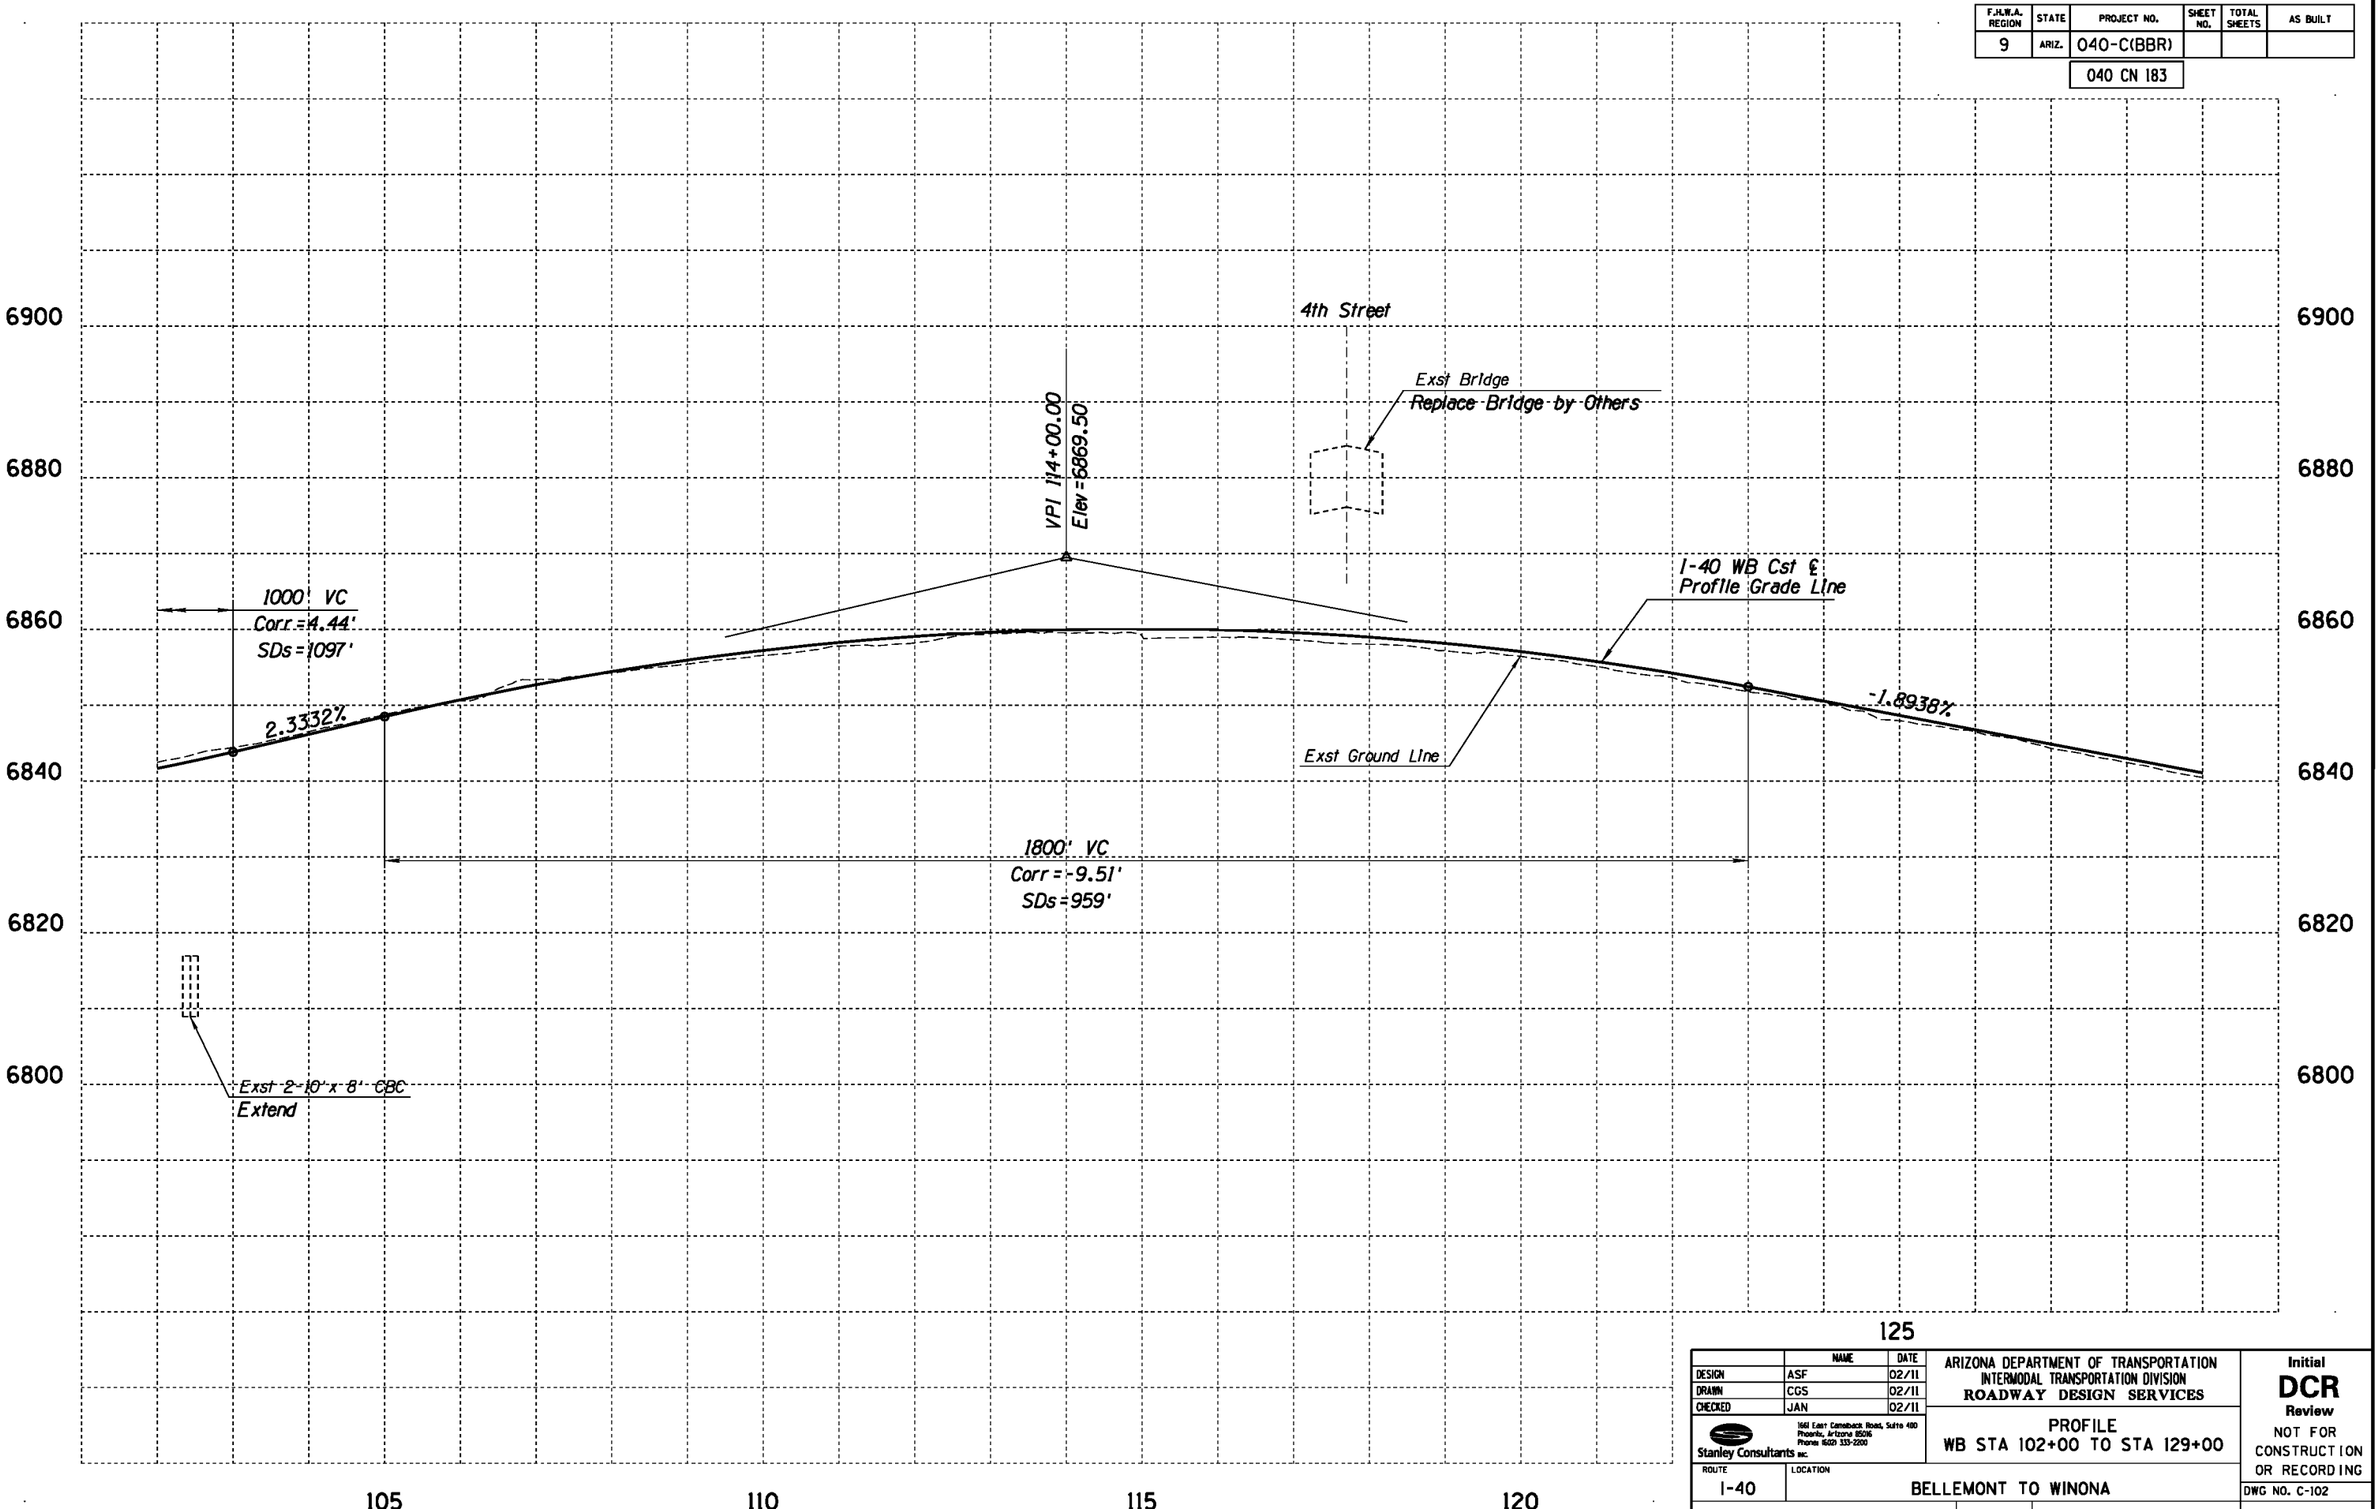

	NAME	DATE
DESIGN	ASF	02/11
DRAWN	CGS	02/11
CHECKED	JAN	02/11

Stanley Consultants inc.
1661 East Camelback Road, Suite 400
Phoenix, Arizona 85016
Phone (602) 333-2200

ARIZONA DEPARTMENT OF TRANSPORTATION
INTERMODAL TRANSPORTATION DIVISION
ROADWAY DESIGN SERVICES

PROFILE
WB STA 102+00 TO STA 129+00

ROUTE: I-40
LOCATION: BELLEMONT TO WINONA

Initial
DCR
Review
NOT FOR CONSTRUCTION OR RECORDING

DWG NO. C-102

TRACS NO. H7586 01L | 040-C(BBR) | ___ OF ___

NO.	DESCRIPTION OF REVISION	MADE BY	DATE

1/31/2011 q:\21580\11-cadd\03-Civ\h7586v036a.dgn

F.H.W.A. REGION	STATE	PROJECT NO.	SHEET NO.	TOTAL SHEETS	AS BUILT
9	ARIZ.	040-C(BBR)			
		040 CN 183			

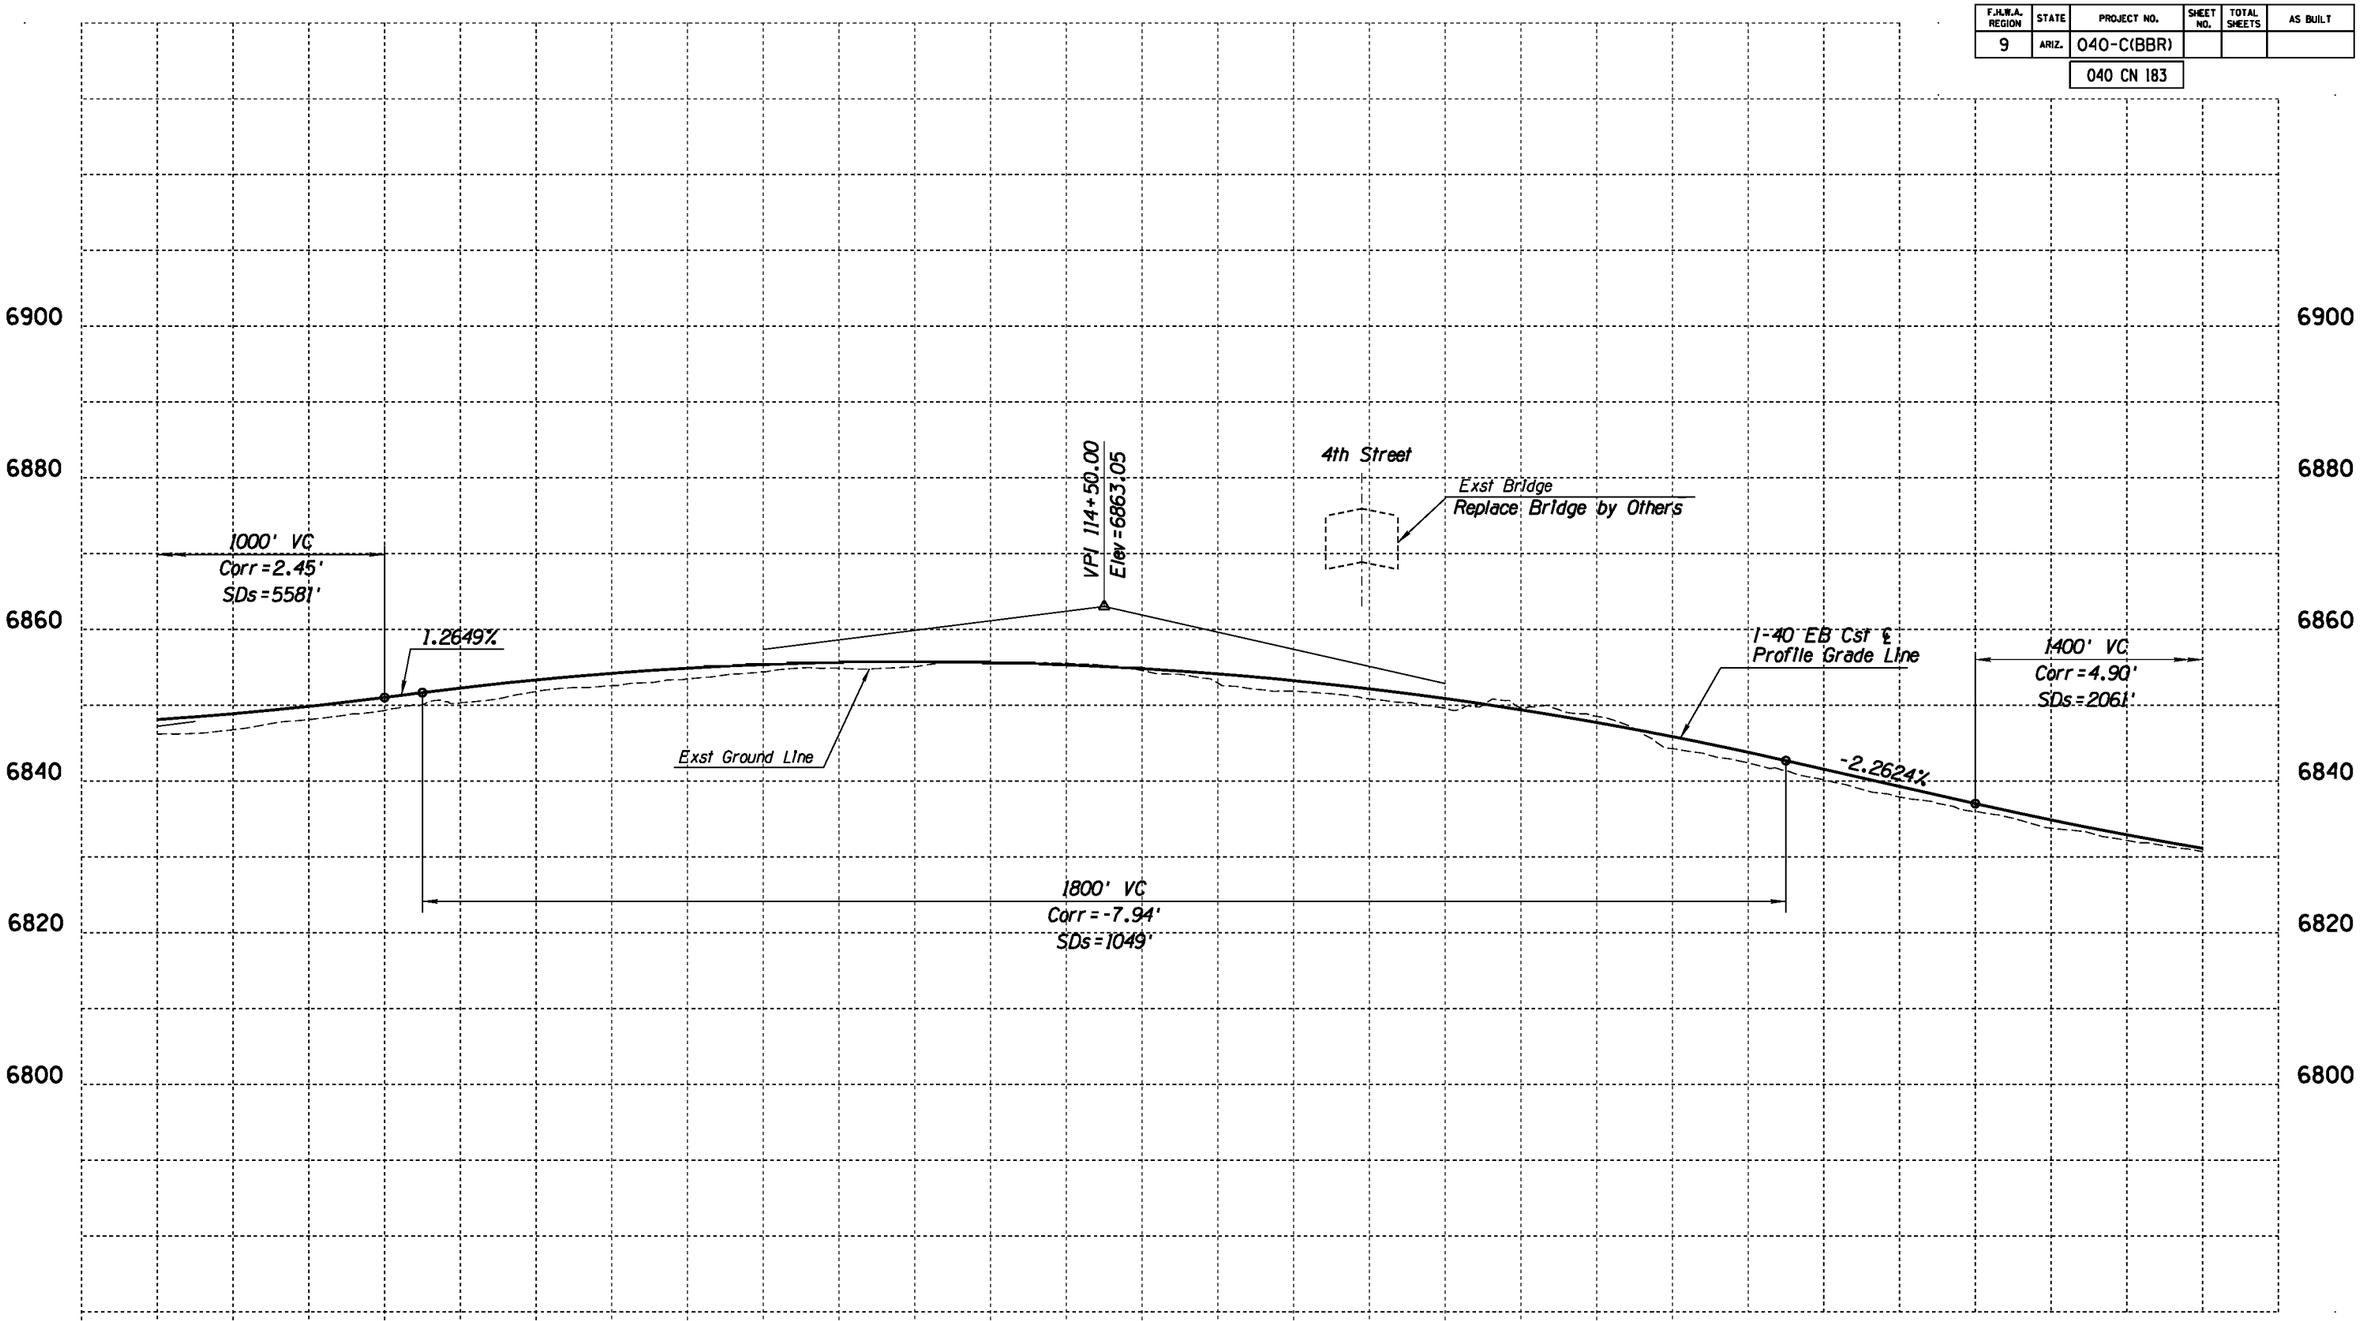

	NAME	DATE
DESIGN	ASF	02/11
DRAWN	CGS	02/11
CHECKED	JAN	02/11

Stanley Consultants INC.
1661 East Camelback Road, Suite 400
Phoenix, Arizona 85016
Phone (602) 333-2200

ARIZONA DEPARTMENT OF TRANSPORTATION
INTERMODAL TRANSPORTATION DIVISION
ROADWAY DESIGN SERVICES

PROFILE
EB STA 102+00 TO STA 129+00

Initial
DCR
Review
NOT FOR CONSTRUCTION OR RECORDING

ROUTE	LOCATION
I-40	BELLEMONT TO WINONA

DWG NO. C-103

TRACS NO. H7586 01L | 040-C(BBR) | ___ OF ___

NO.	DESCRIPTION OF REVISION	MADE BY	DATE

1/31/2011 qt\21580\11-cadd\03-Civ\h7586v036b.dgn

F.H.W.A. REGION	STATE	PROJECT NO.	SHEET NO.	TOTAL SHEETS	AS BUILT
9	ARIZ.	040-C(BBR)			
		040 CN 183			

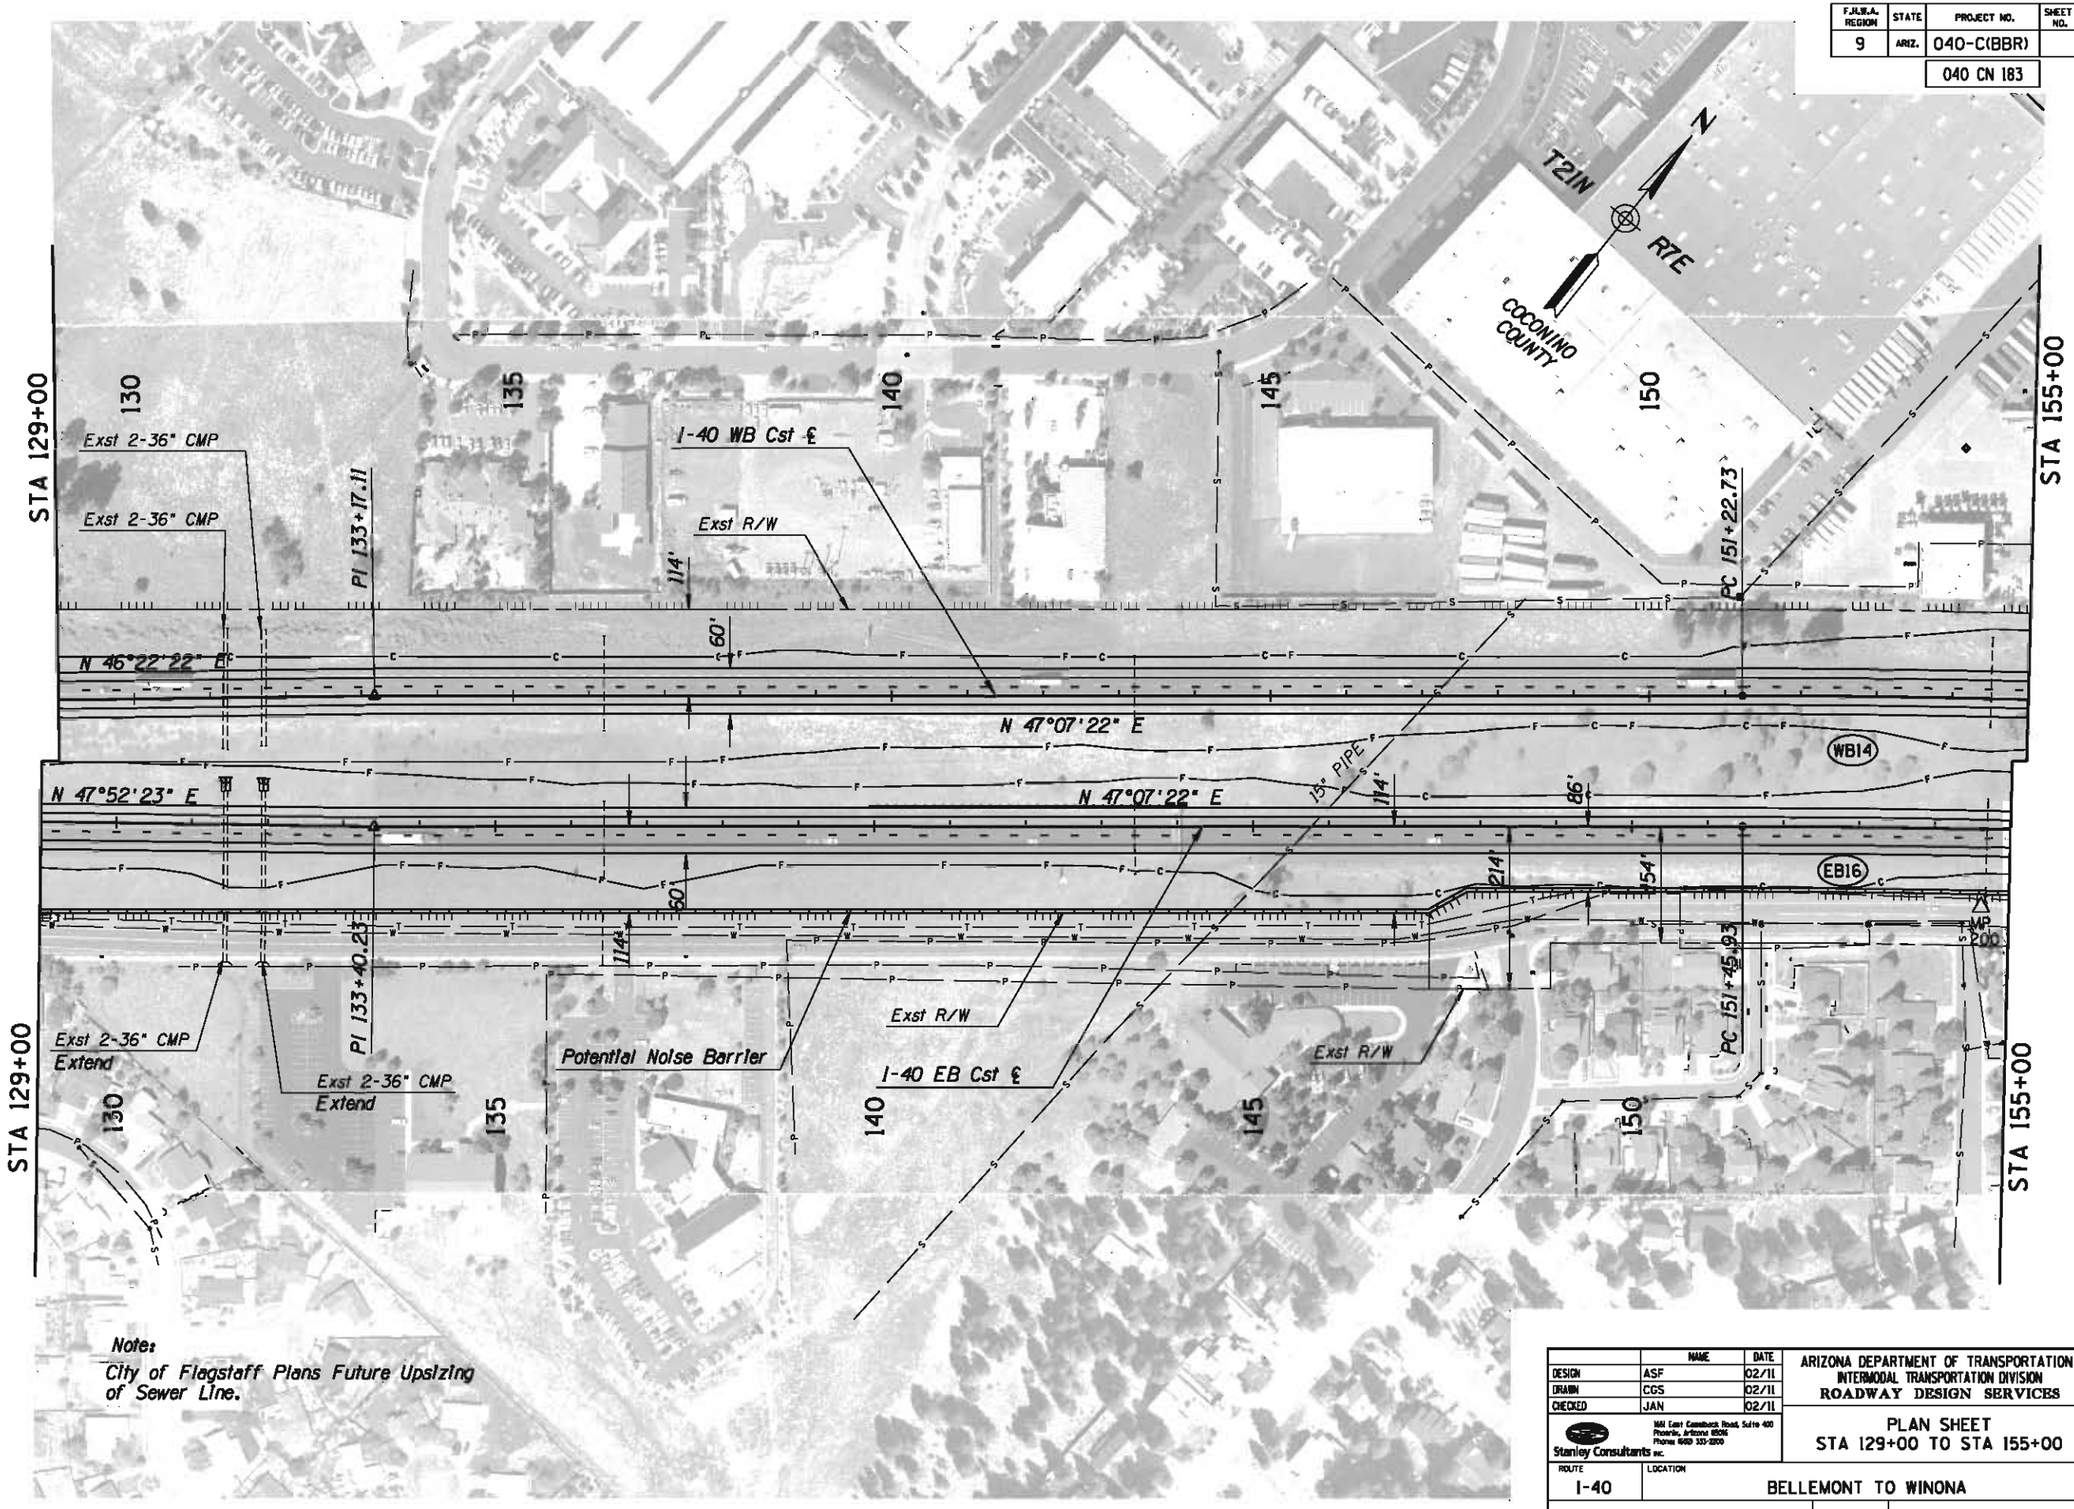

Note:
City of Flagstaff Plans Future Upsizing of Sewer Line.

	NAME	DATE
DESIGN	ASF	02/11
DRAWN	CGS	02/11
CHECKED	JAN	02/11

Stanley Consultants inc.
1661 East Camelback Road, Suite 400
Phoenix, Arizona 85016
Phone (602) 333-2200

ARIZONA DEPARTMENT OF TRANSPORTATION
INTERMODAL TRANSPORTATION DIVISION
ROADWAY DESIGN SERVICES

PLAN SHEET
STA 129+00 TO STA 155+00

Initial
DCR
Review
NOT FOR CONSTRUCTION OR RECORDING

ROUTE: I-40
LOCATION: BELLEMONT TO WINONA

DWG NO. C-104

TRACS NO. H7586 01L | 040-C(BBR) | ___ OF ___

NO.	DESCRIPTION OF REVISION	MADE BY	DATE
NO.1	DESCRIPTION OF REVISION	MADE BY	DATE
NO.2	DESCRIPTION OF REVISION	MADE BY	DATE

1/31/2011 q:\21580\11-cadd\03-Civ\h7586p037.dgn

F.H.W.A. REGION	STATE	PROJECT NO.	SHEET NO.	TOTAL SHEETS	AS BUILT
9	ARIZ.	040-C(BBR)			
		040 CN 183			

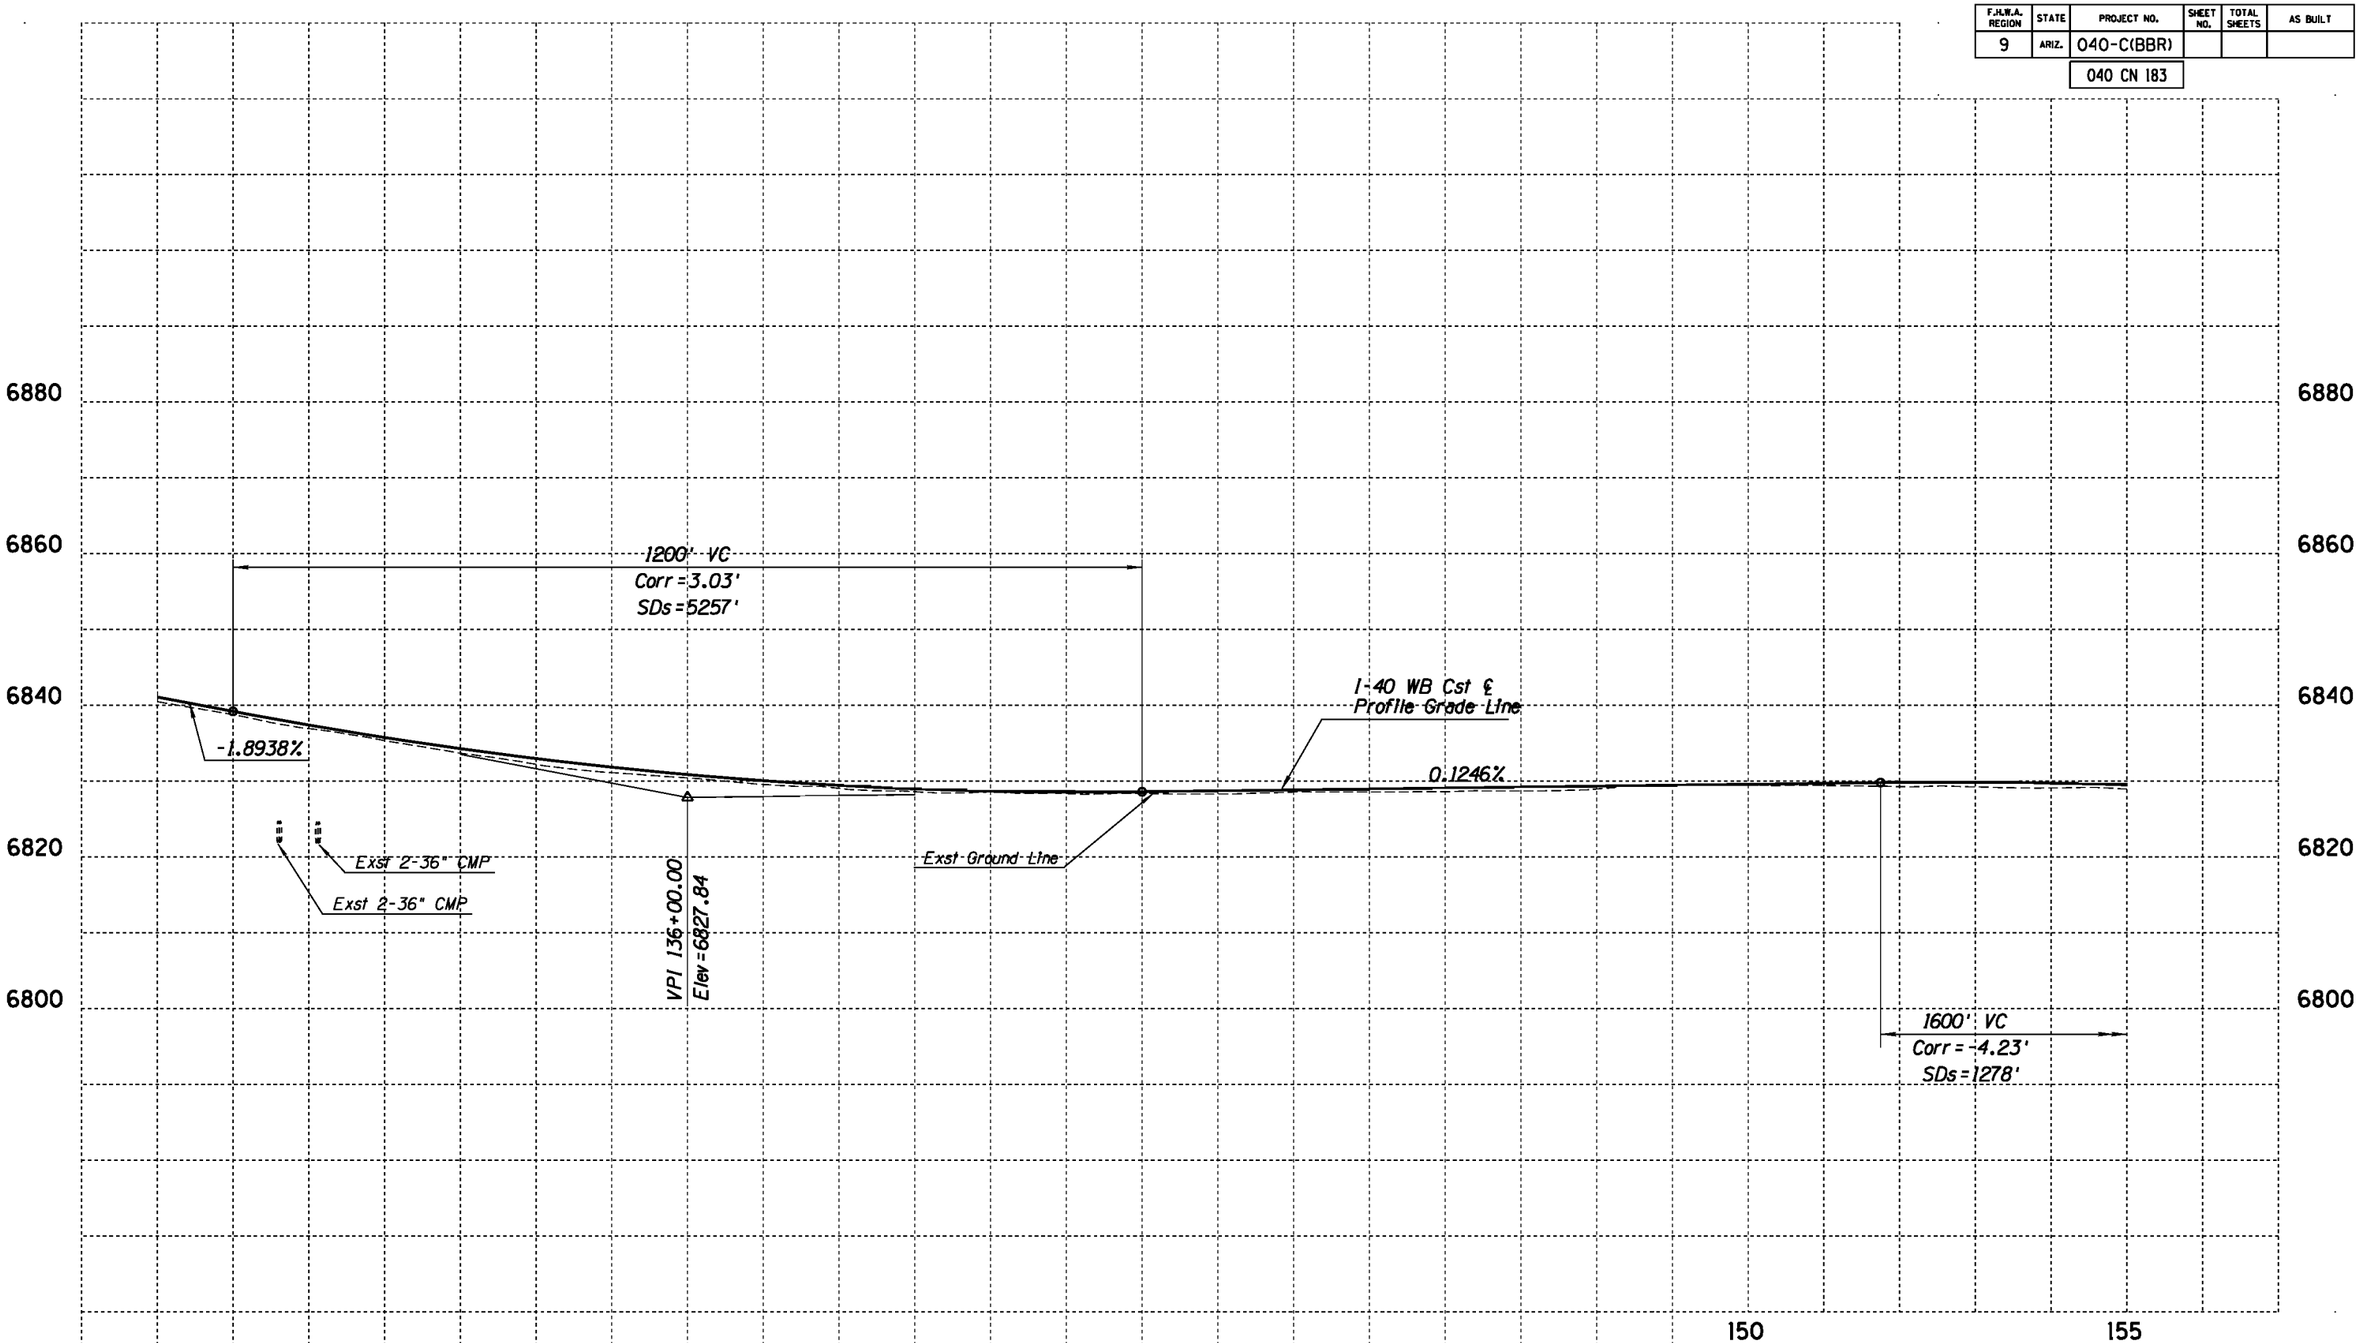

	NAME	DATE
DESIGN	ASF	02/11
DRAWN	CGS	02/11
CHECKED	JAN	02/11

Stanley Consultants INC.
1661 East Camelback Road, Suite 400
Phoenix, Arizona 85016
Phone: (602) 333-2200

ARIZONA DEPARTMENT OF TRANSPORTATION
INTERMODAL TRANSPORTATION DIVISION
ROADWAY DESIGN SERVICES

PROFILE
WB STA 129+00 TO STA 155+00

ROUTE: I-40
LOCATION: BELLEMONT TO WINONA

Initial
DCR
Review
NOT FOR CONSTRUCTION OR RECORDING

DWG NO. C-105

TRACS NO. H7586 01L | 040-C(BBR) | ___ OF ___

NO.	DESCRIPTION OF REVISION	MADE BY	DATE
1			
2			

1/31/2011 q:\21580\11-cadd\03-Civ\h7586v037a.dgn

F.H.W.A. REGION	STATE	PROJECT NO.	SHEET NO.	TOTAL SHEETS	AS BUILT
9	ARIZ.	040-C(BBR)			
		040 CN 183			

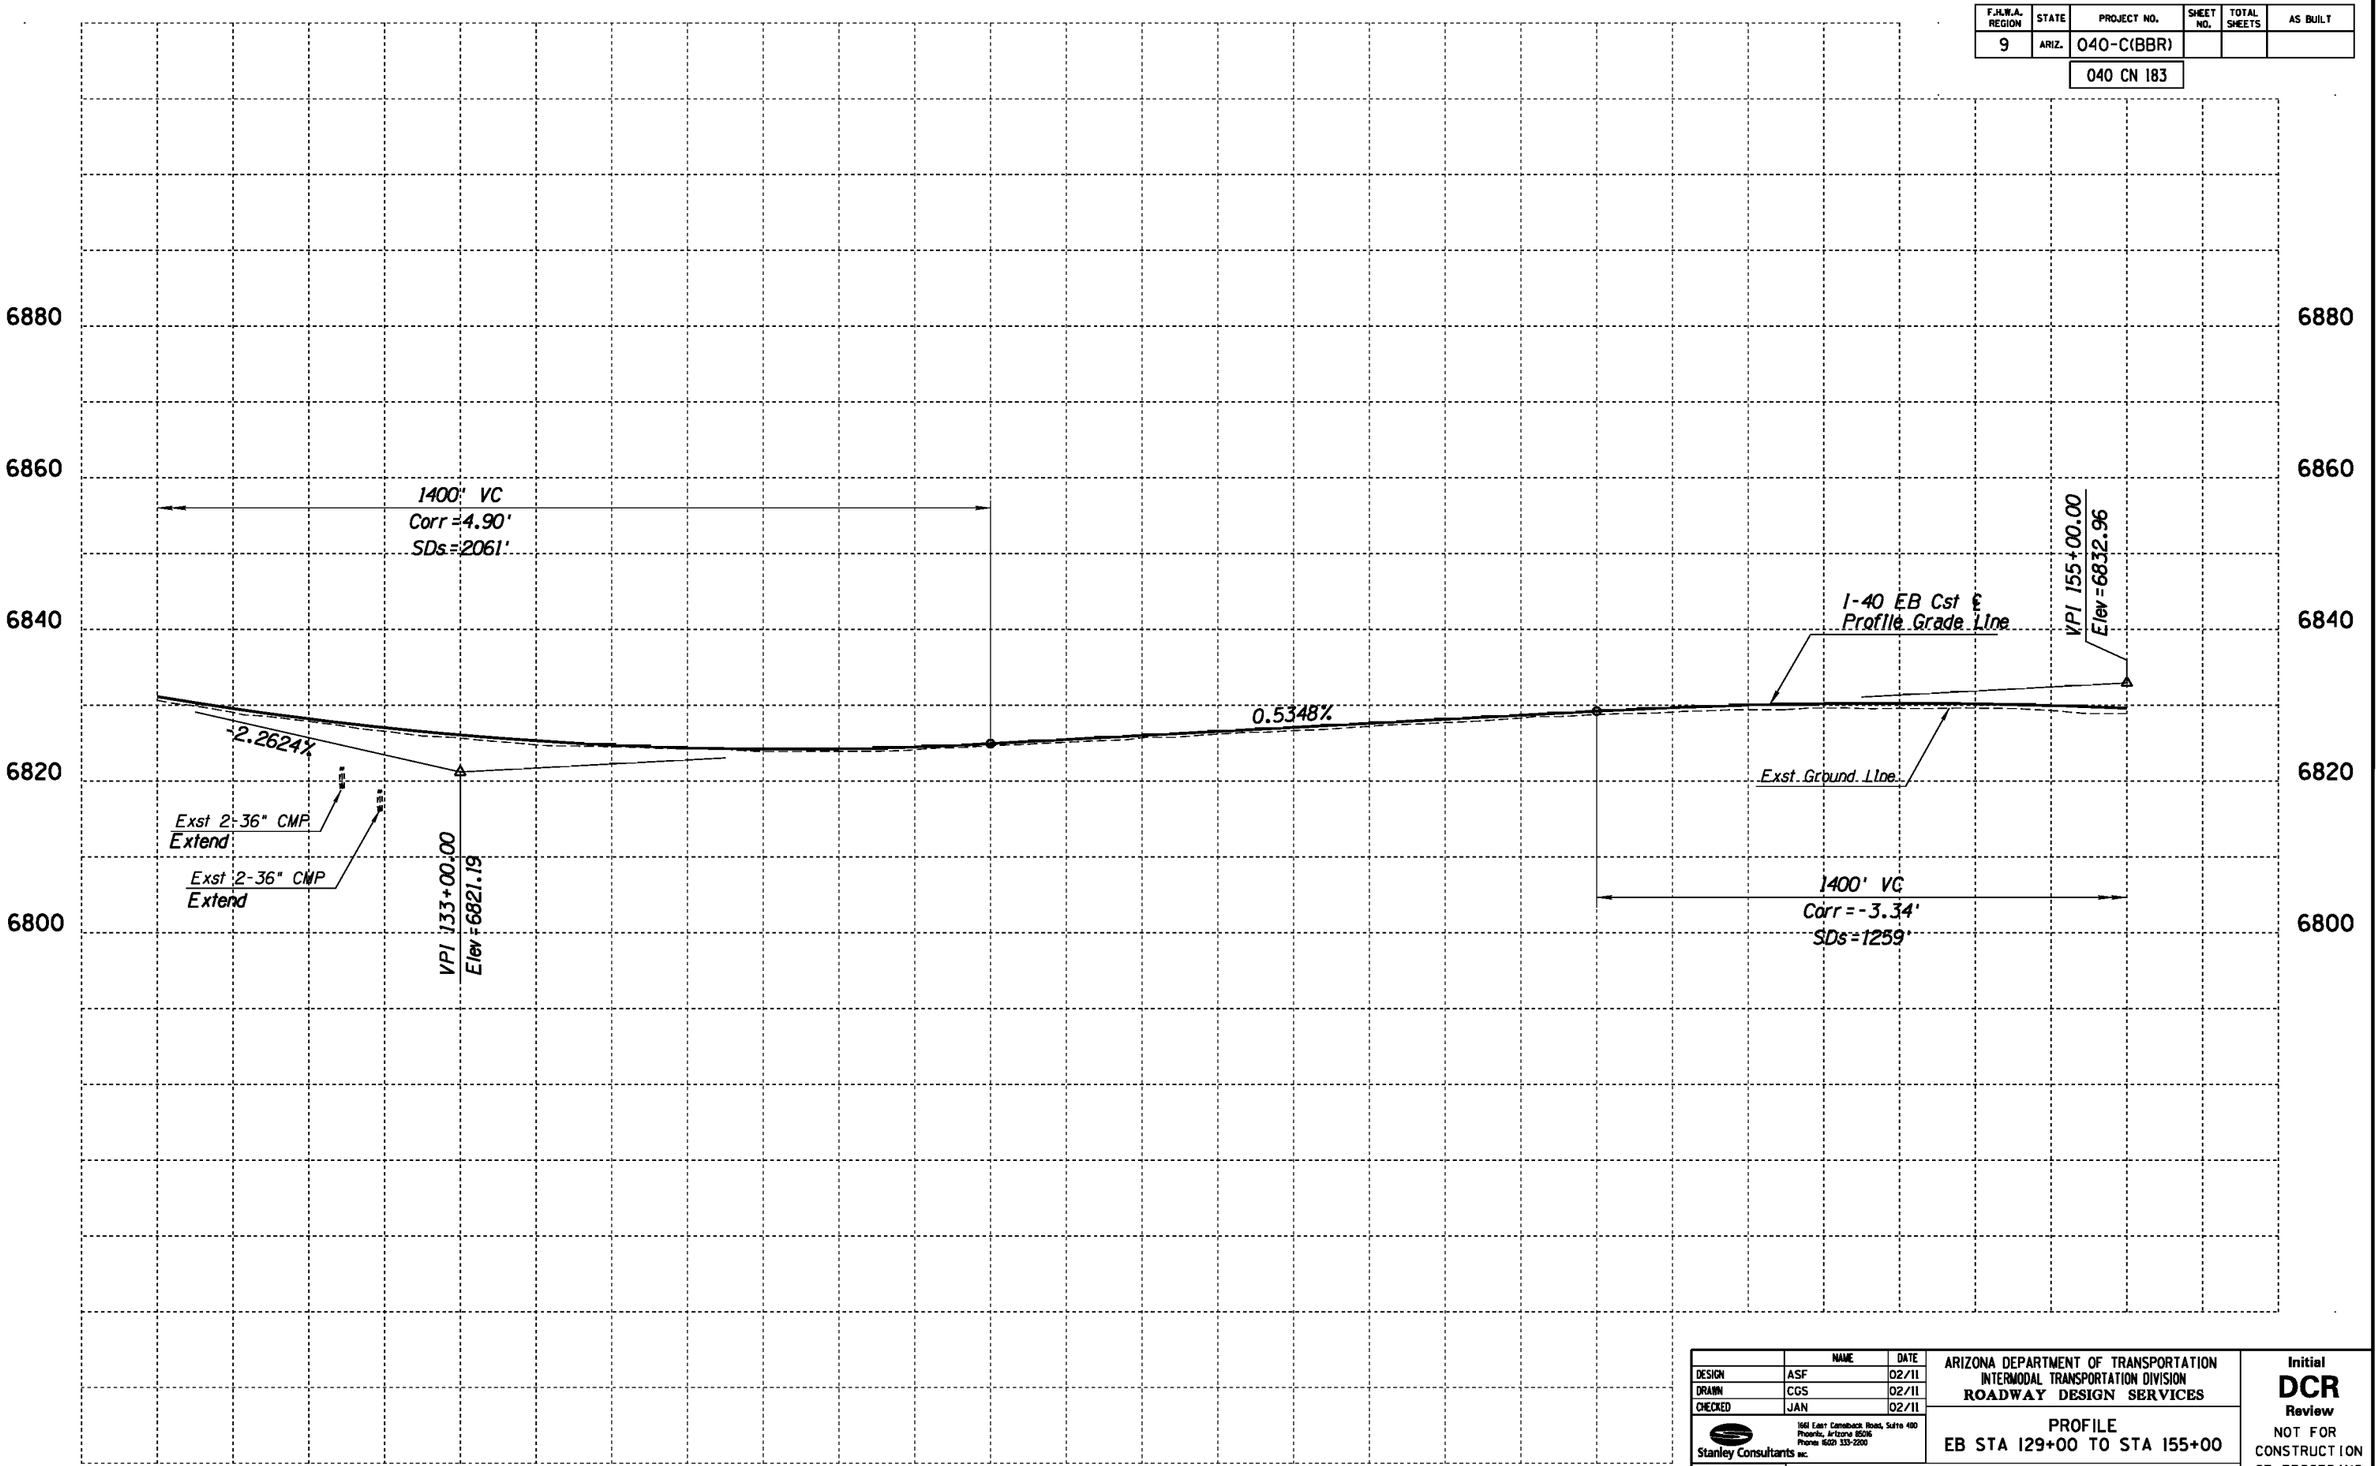

	NAME	DATE
DESIGN	ASF	02/11
DRAWN	CGS	02/11
CHECKED	JAN	02/11

Stanley Consultants INC.
1661 East Camelback Road, Suite 400
Phoenix, Arizona 85016
Phone (602) 333-2200

ARIZONA DEPARTMENT OF TRANSPORTATION
INTERMODAL TRANSPORTATION DIVISION
ROADWAY DESIGN SERVICES

PROFILE
EB STA 129+00 TO STA 155+00

Initial
DCR
Review
NOT FOR CONSTRUCTION OR RECORDING

ROUTE: I-40
LOCATION: BELLEMONT TO WINONA

DWG NO. C-106

TRACS NO. H7586 01L | 040-C(BBR) | ___ OF ___

NO.	DESCRIPTION OF REVISION	MADE BY	DATE

1/31/2011 q:\21580\11-cadd\03-Civ\h7586v0376.dgn

F.H.W.A. REGION	STATE	PROJECT NO.	SHEET NO.	TOTAL SHEETS	AS BUILT
9	ARIZ.	040-C(BBR)			
		040 CN 183			

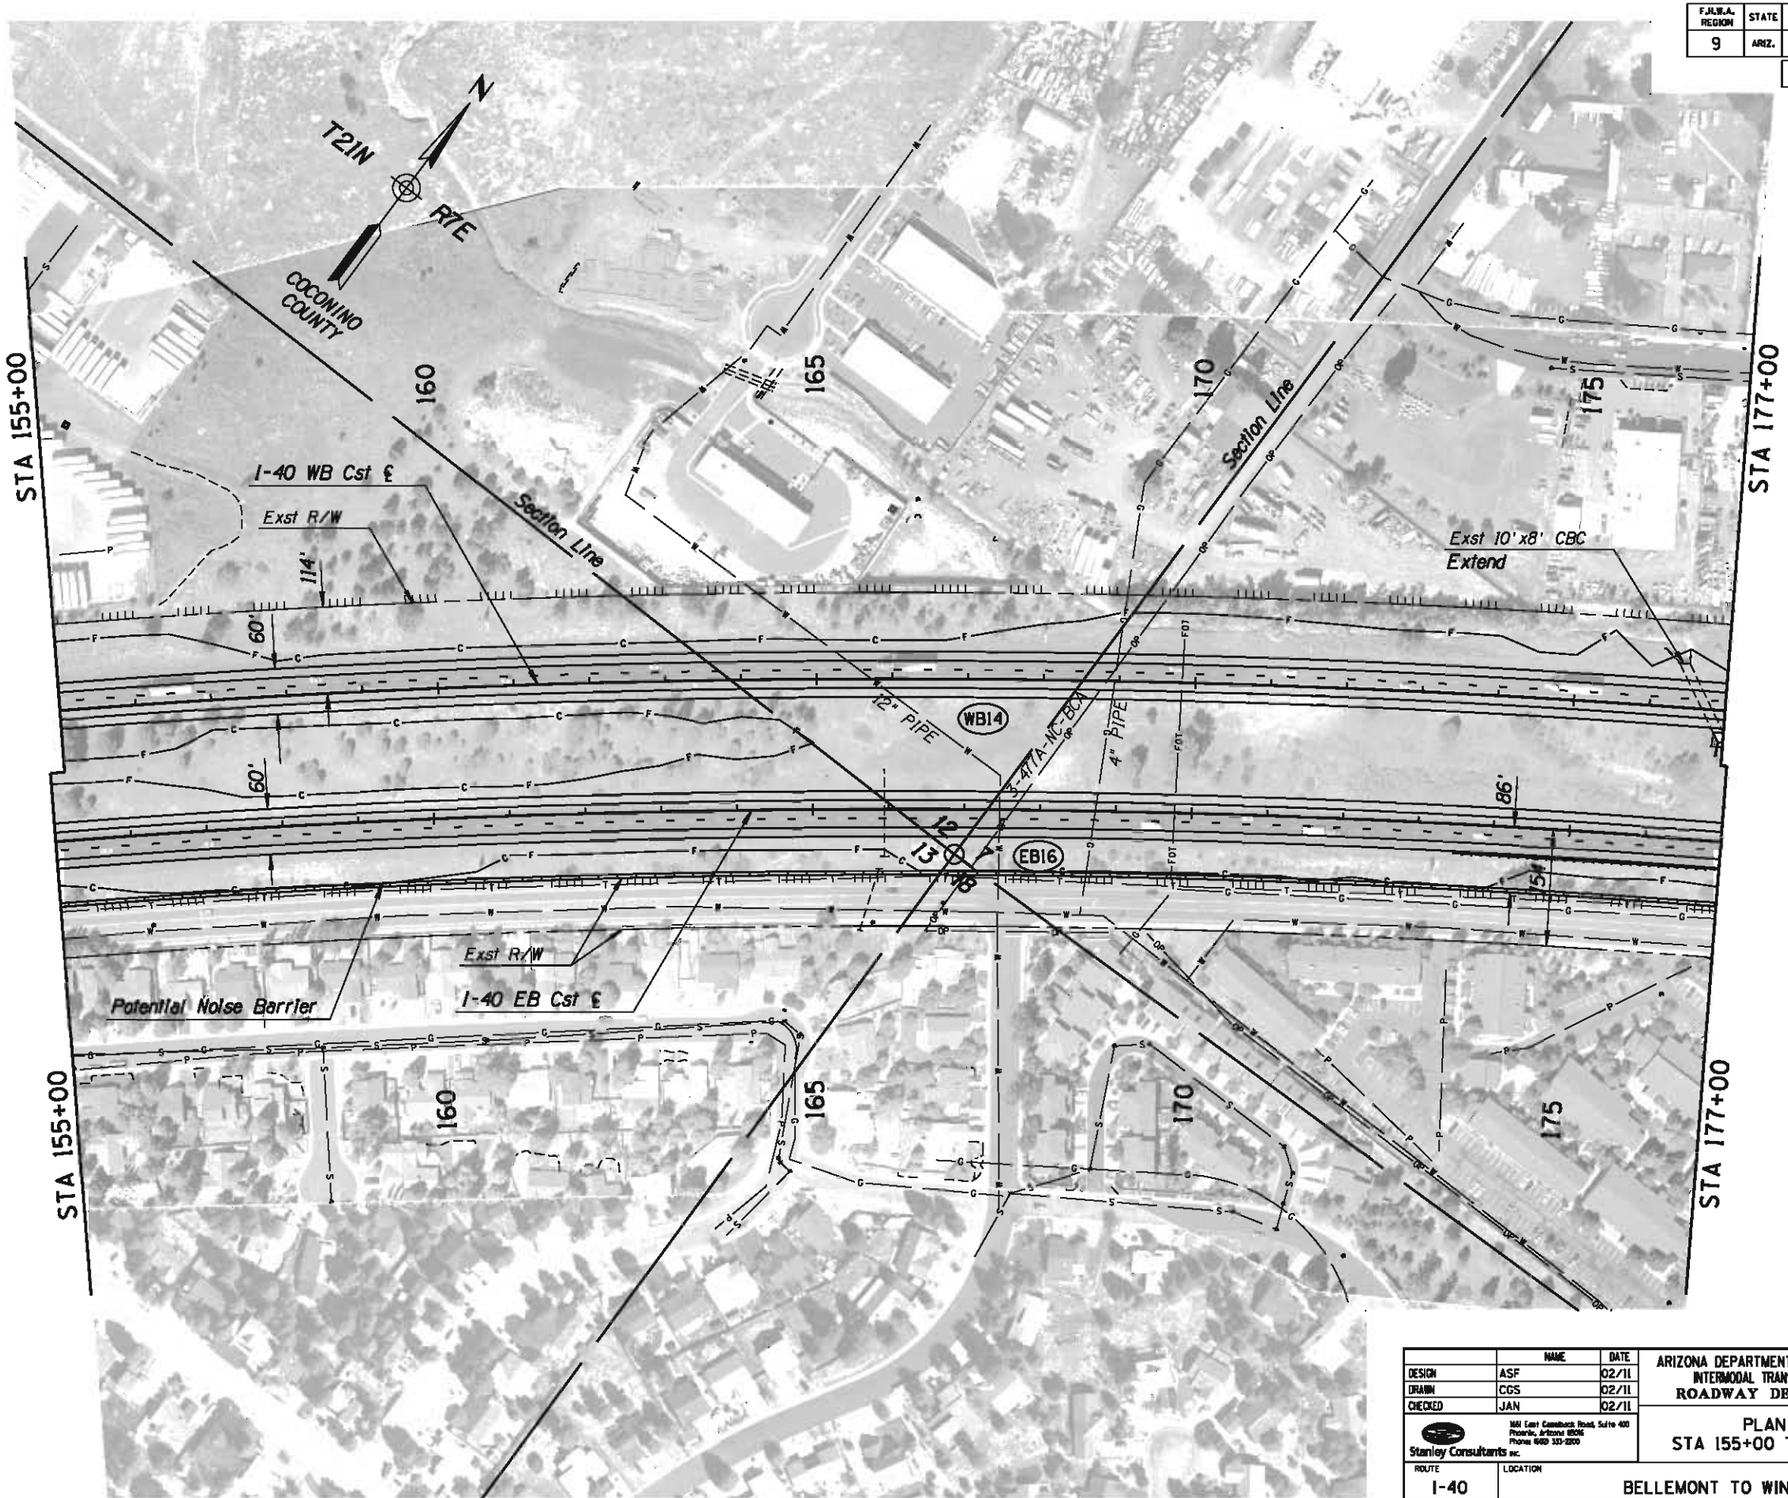

	NAME	DATE
DESIGN	ASF	02/11
DRAWN	CGS	02/11
CHECKED	JAN	02/11

Stanley Consultants INC.
1661 East Camelback Road, Suite 400
Phoenix, Arizona 85016
Phone: (602) 333-2200

ARIZONA DEPARTMENT OF TRANSPORTATION
INTERMODAL TRANSPORTATION DIVISION
ROADWAY DESIGN SERVICES

PLAN SHEET
STA 155+00 TO STA 177+00

ROUTE: I-40
LOCATION: BELLEMONT TO WINONA

TRACS NO. H7586 01L | 040-C(BBR)

Initial
DCR
Review
NOT FOR CONSTRUCTION OR RECORDING

DWG NO. C-107
___ OF ___

NO. | DESCRIPTION OF REVISION | DATE | MADE BY

NO. | DESCRIPTION OF REVISION | DATE | MADE BY

1/31/2011 q:\21580\11-cadd\03-Civ\h7586p038.dgn

F.H.W.A. REGION	STATE	PROJECT NO.	SHEET NO.	TOTAL SHEETS	AS BUILT
9	ARIZ.	040-C(BBR)			

040 CN 183

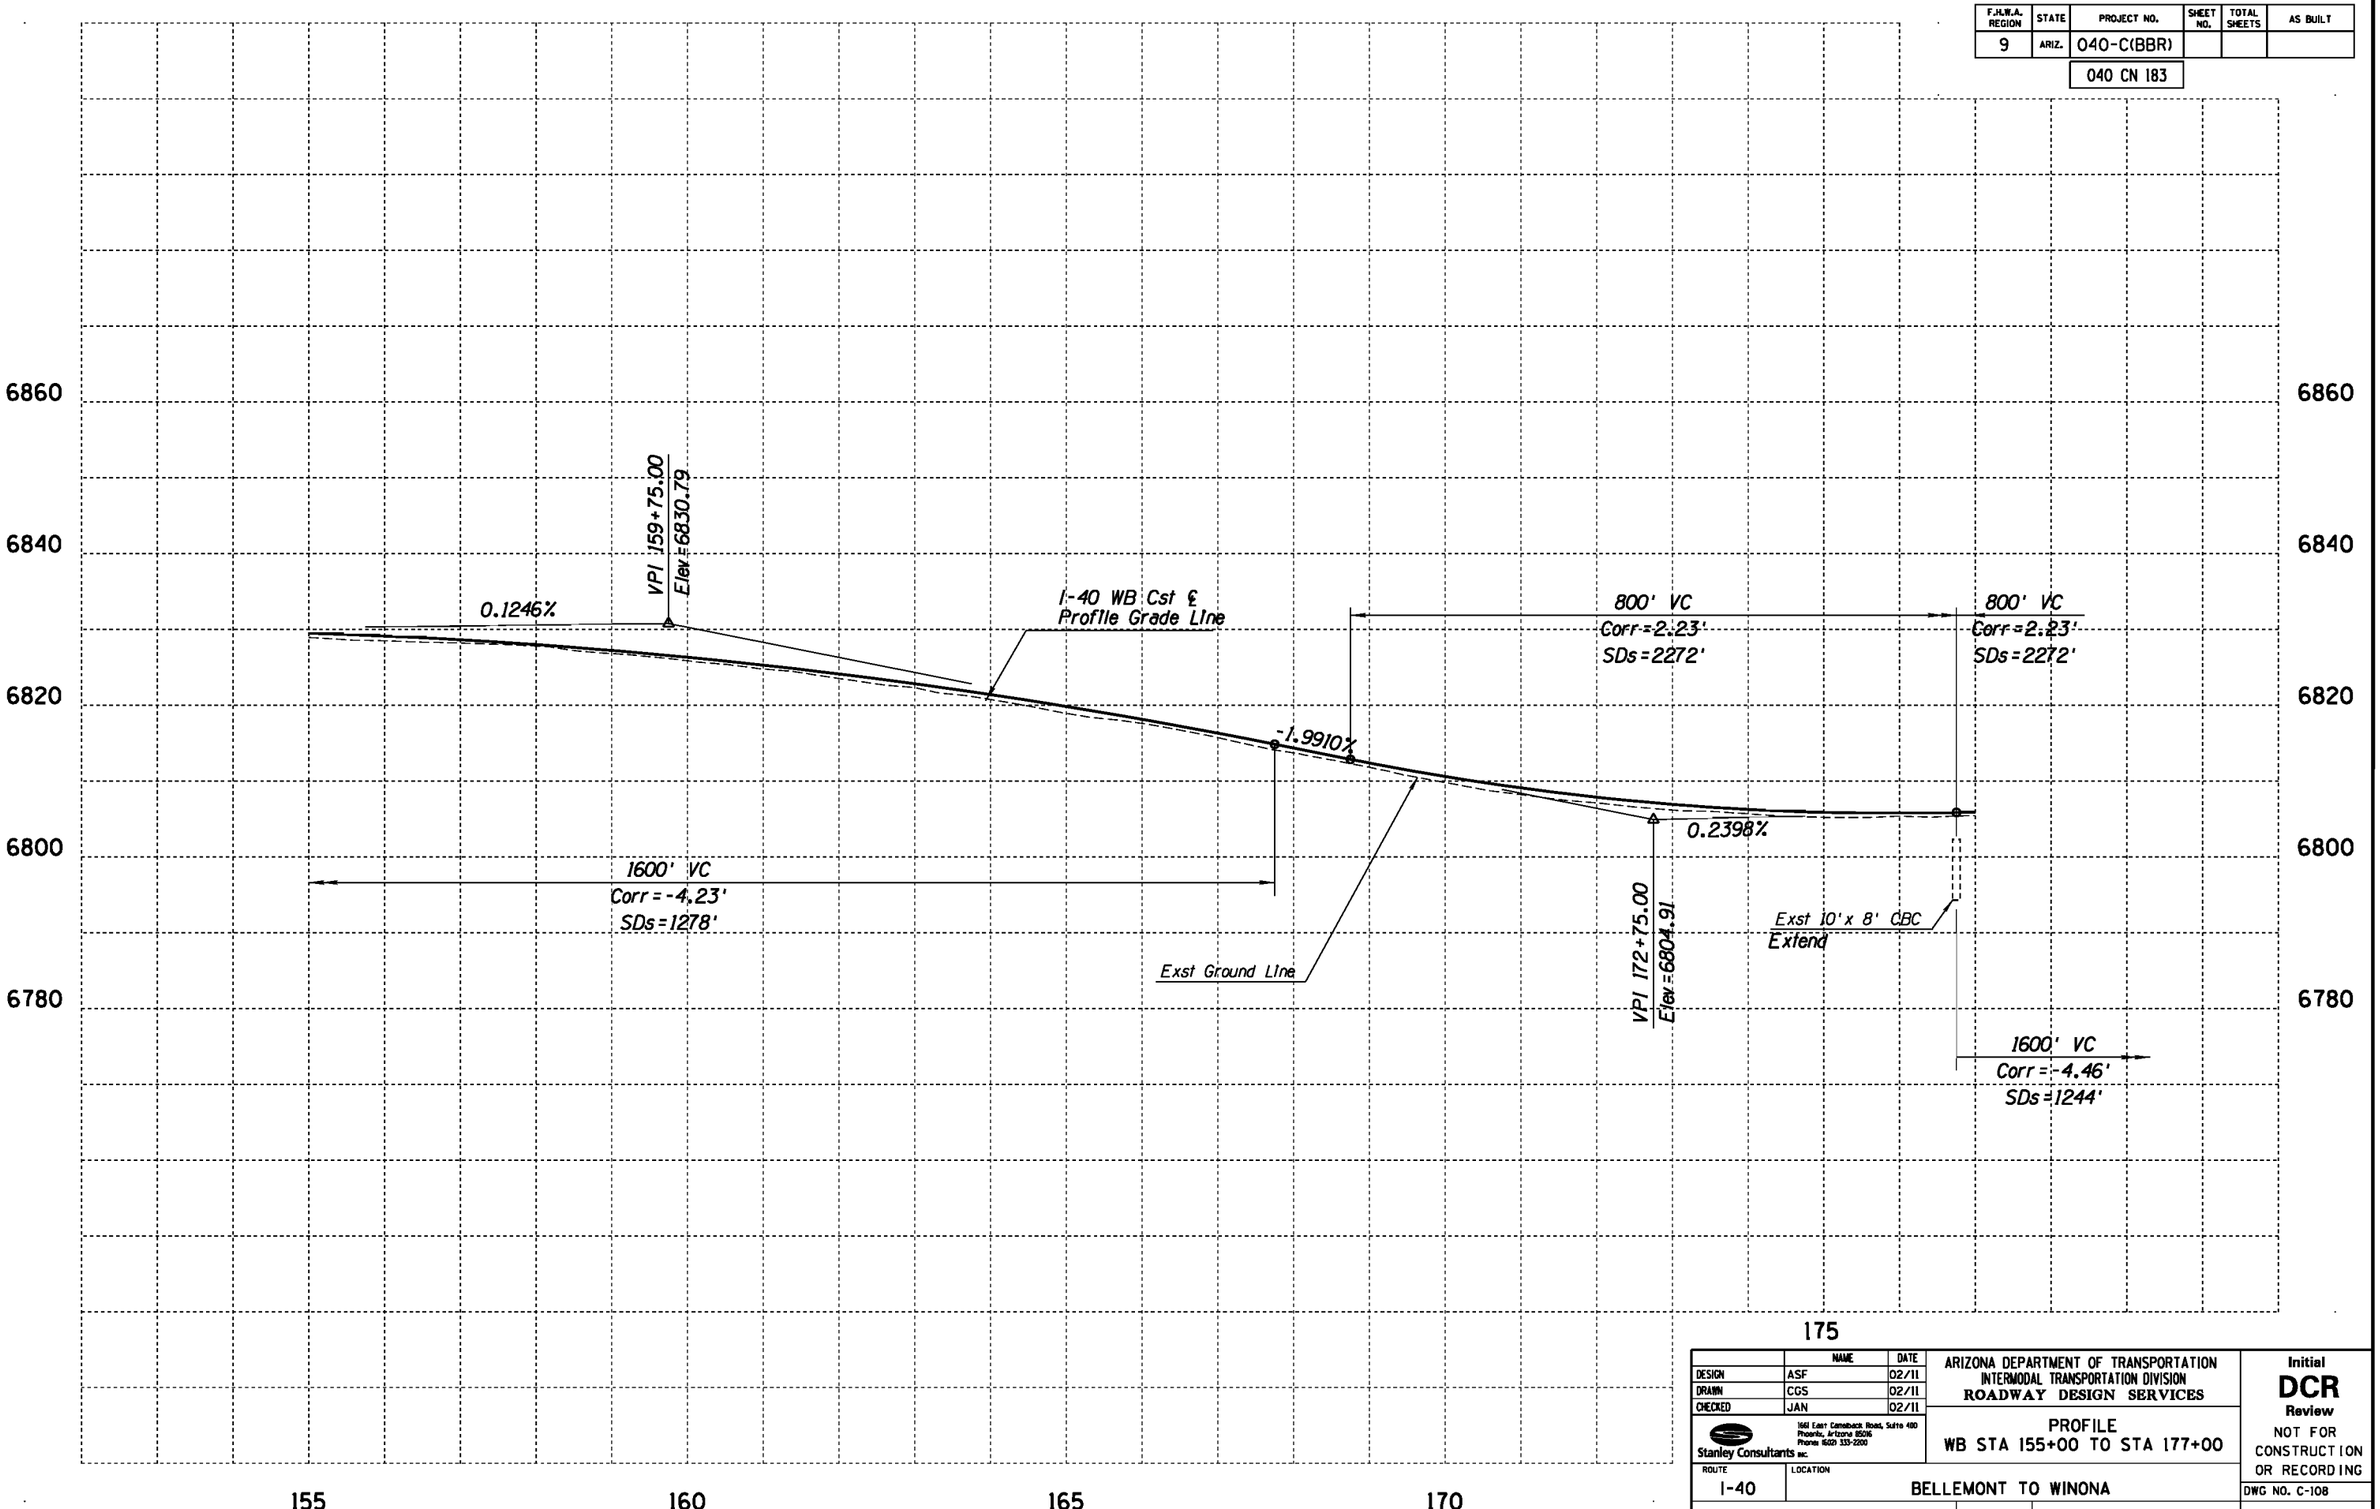

	NAME	DATE
DESIGN	ASF	02/11
DRAWN	CGS	02/11
CHECKED	JAN	02/11

Stanley Consultants INC.
1661 East Camelback Road, Suite 400
Phoenix, Arizona 85016
Phone (602) 333-2200

ARIZONA DEPARTMENT OF TRANSPORTATION
INTERMODAL TRANSPORTATION DIVISION
ROADWAY DESIGN SERVICES

PROFILE
WB STA 155+00 TO STA 177+00

Initial
DCR
Review
NOT FOR CONSTRUCTION OR RECORDING

ROUTE: I-40
LOCATION: BELLEMONT TO WINONA

DWG NO. C-108

TRACS NO. H7586 01L | 040-C(BBR) | ___ OF ___

NO.	DESCRIPTION OF REVISION	MADE BY	DATE

1/31/2011 gt\21580\11-cadd\03-Civ\h7586v038a.dgn

F.H.W.A. REGION	STATE	PROJECT NO.	SHEET NO.	TOTAL SHEETS	AS BUILT
9	ARIZ.	040-C(BBR)			
		040 CN 183			

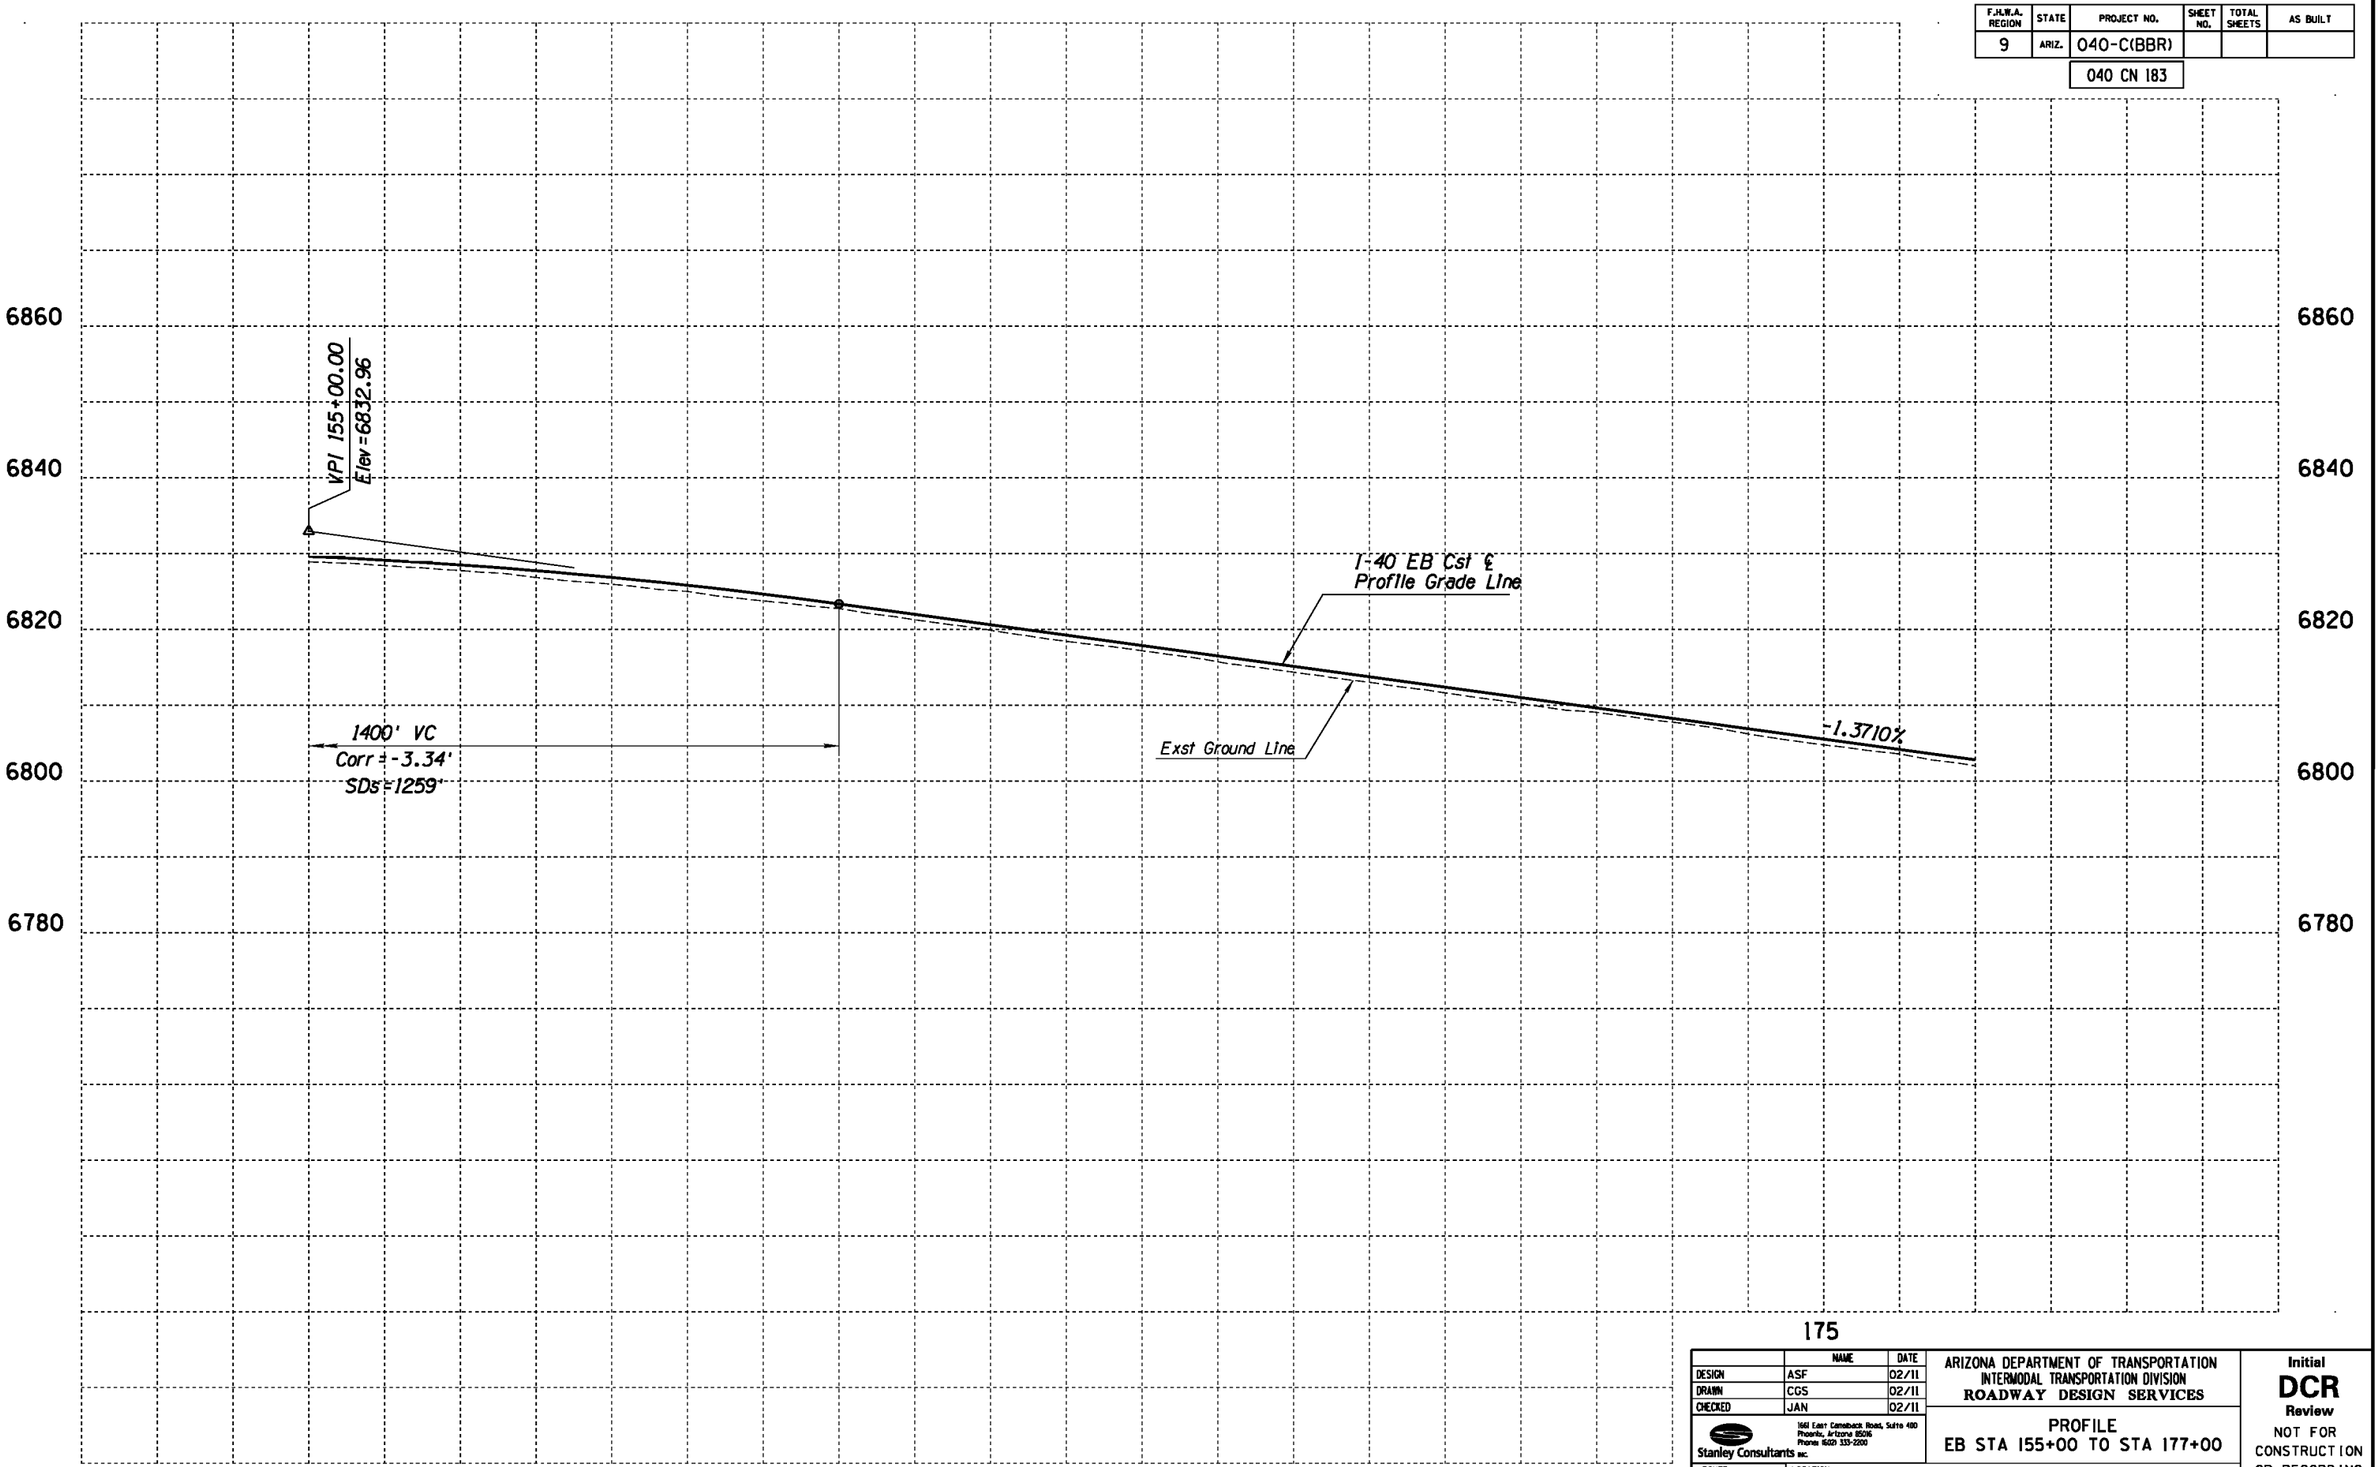

	NAME	DATE
DESIGN	ASF	02/11
DRAWN	CGS	02/11
CHECKED	JAN	02/11

Stanley Consultants INC.
1661 East Camelback Road, Suite 400
Phoenix, Arizona 85016
Phone (602) 333-2200

ARIZONA DEPARTMENT OF TRANSPORTATION
INTERMODAL TRANSPORTATION DIVISION
ROADWAY DESIGN SERVICES

PROFILE
EB STA 155+00 TO STA 177+00

Initial
DCR
Review
NOT FOR CONSTRUCTION OR RECORDING

ROUTE	LOCATION
I-40	BELLEMONT TO WINONA

DWG NO. C-109

TRACS NO. H7586 01L | 040-C(BBR) | ___ OF ___

NO.	DESCRIPTION OF REVISION	MADE BY	DATE

1/31/2011 q:\21580\11-cadd\03-Civ\h7586v0386.dgn

F.A.H.W.A. REGION	STATE	PROJECT NO.	SHEET NO.	TOTAL SHEETS	AS BUILT
9	ARIZ.	040-C(BBR)			

040 CN 183

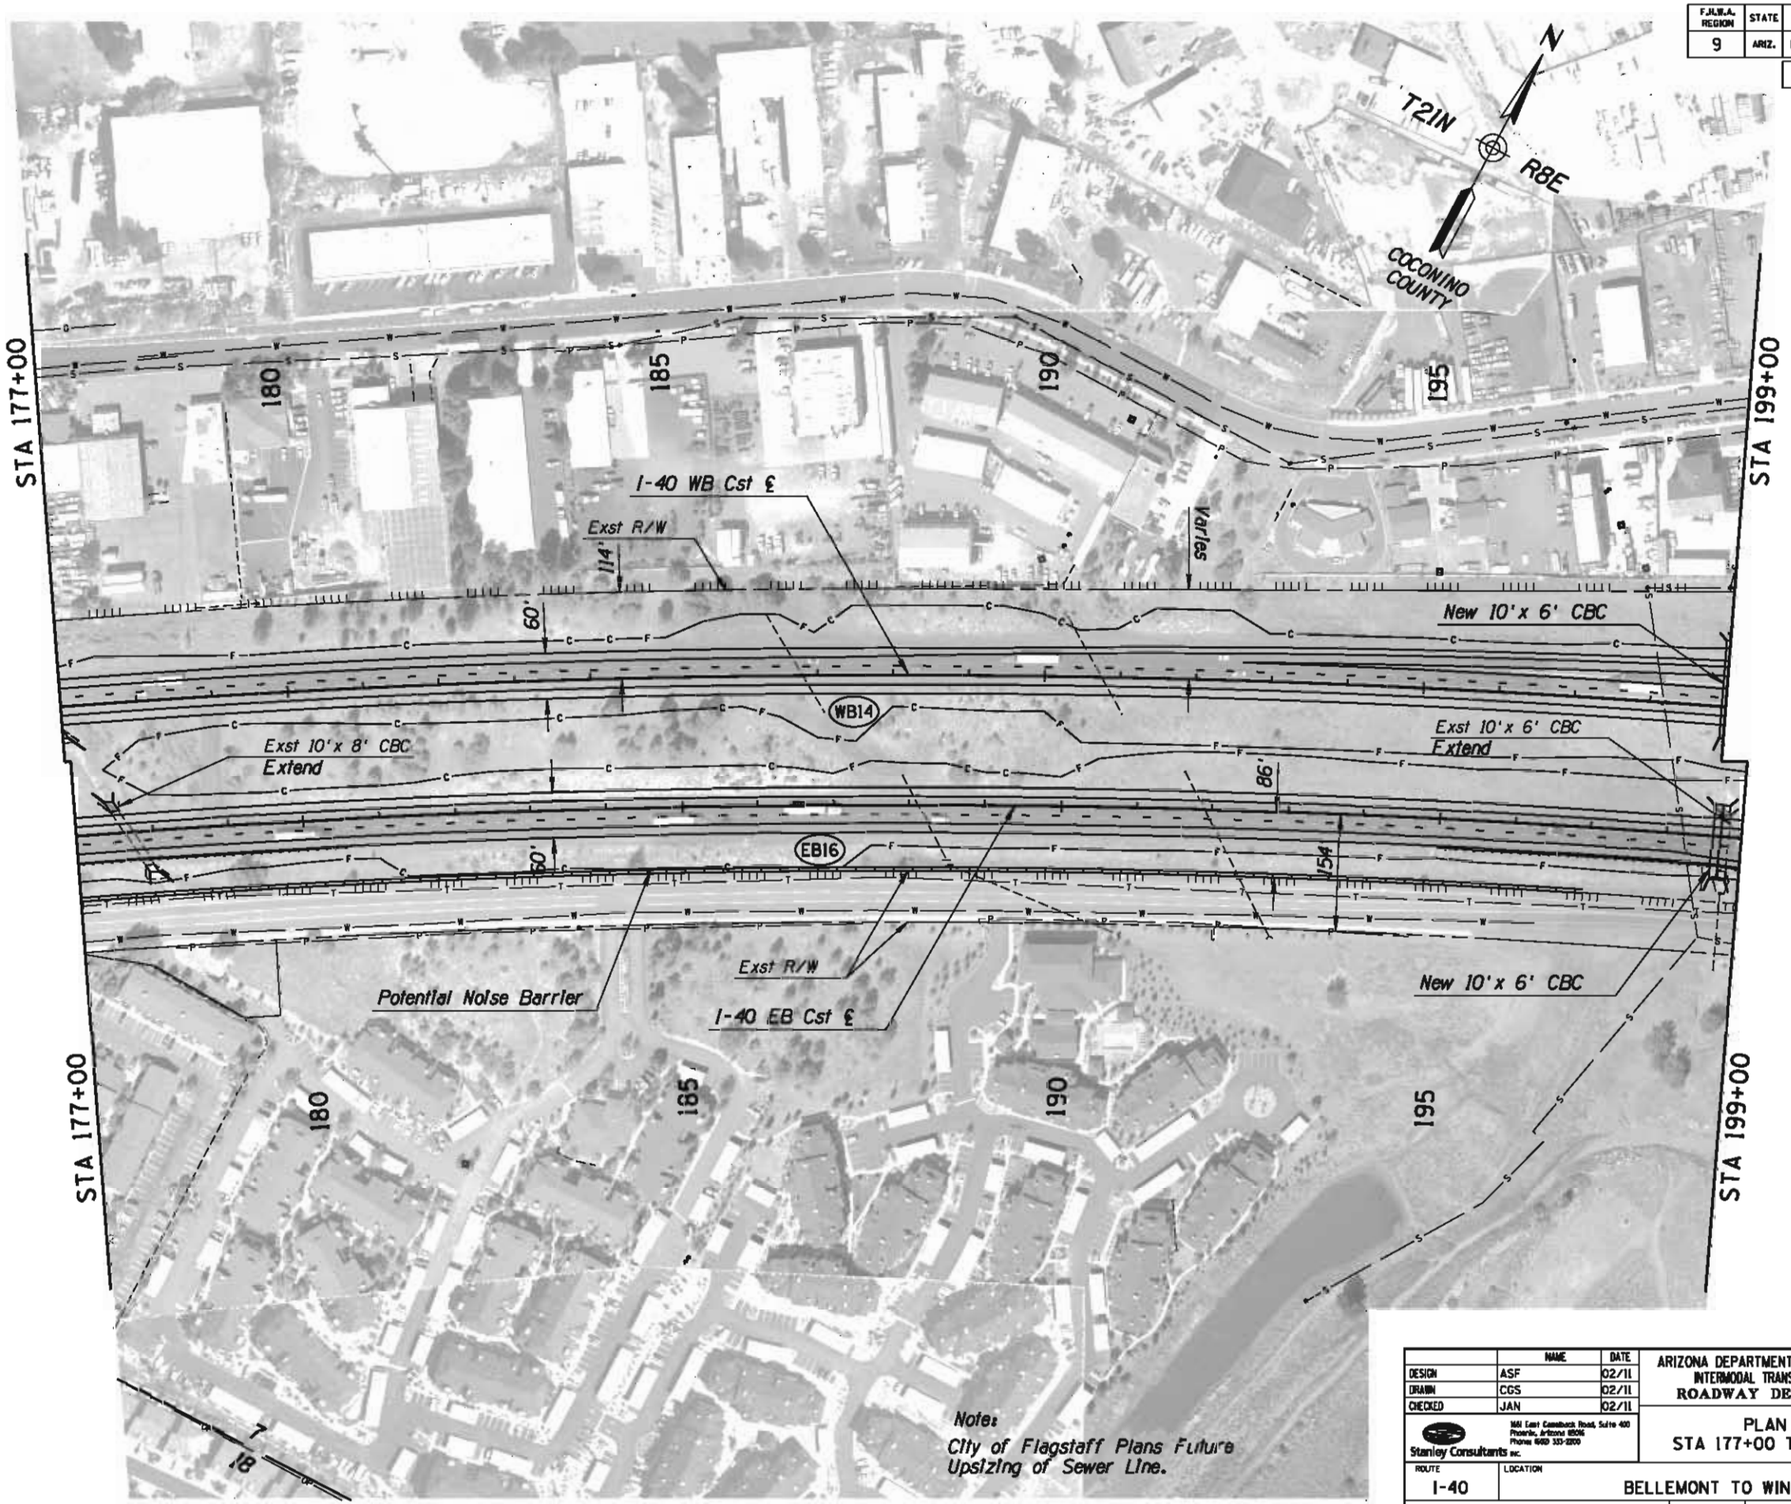

	NAME	DATE
DESIGN	ASF	02/11
DRAWN	CGS	02/11
CHECKED	JAN	02/11

Stanley Consultants INC.
1661 East Camelback Road, Suite 400
Phoenix, Arizona 85016
Phone (602) 333-2200

ARIZONA DEPARTMENT OF TRANSPORTATION
INTERMODAL TRANSPORTATION DIVISION
ROADWAY DESIGN SERVICES

PLAN SHEET
STA 177+00 TO STA 199+00

Initial
DCR
Review
NOT FOR CONSTRUCTION OR RECORDING

ROUTE	LOCATION
I-40	BELLEMONT TO WINONA

DWG NO. C-110

TRACS NO. H7586 01L | 040-C(BBR) | ___ OF ___

NO.	DESCRIPTION OF REVISION	MADE BY	DATE
NO.1			
NO.2			

1/31/2011 q:\21580\11-cadd\03-Civ\h7586p039.dgn

F.H.W.A. REGION	STATE	PROJECT NO.	SHEET NO.	TOTAL SHEETS	AS BUILT
9	ARIZ.	040-C(BBR)			

040 CN 183

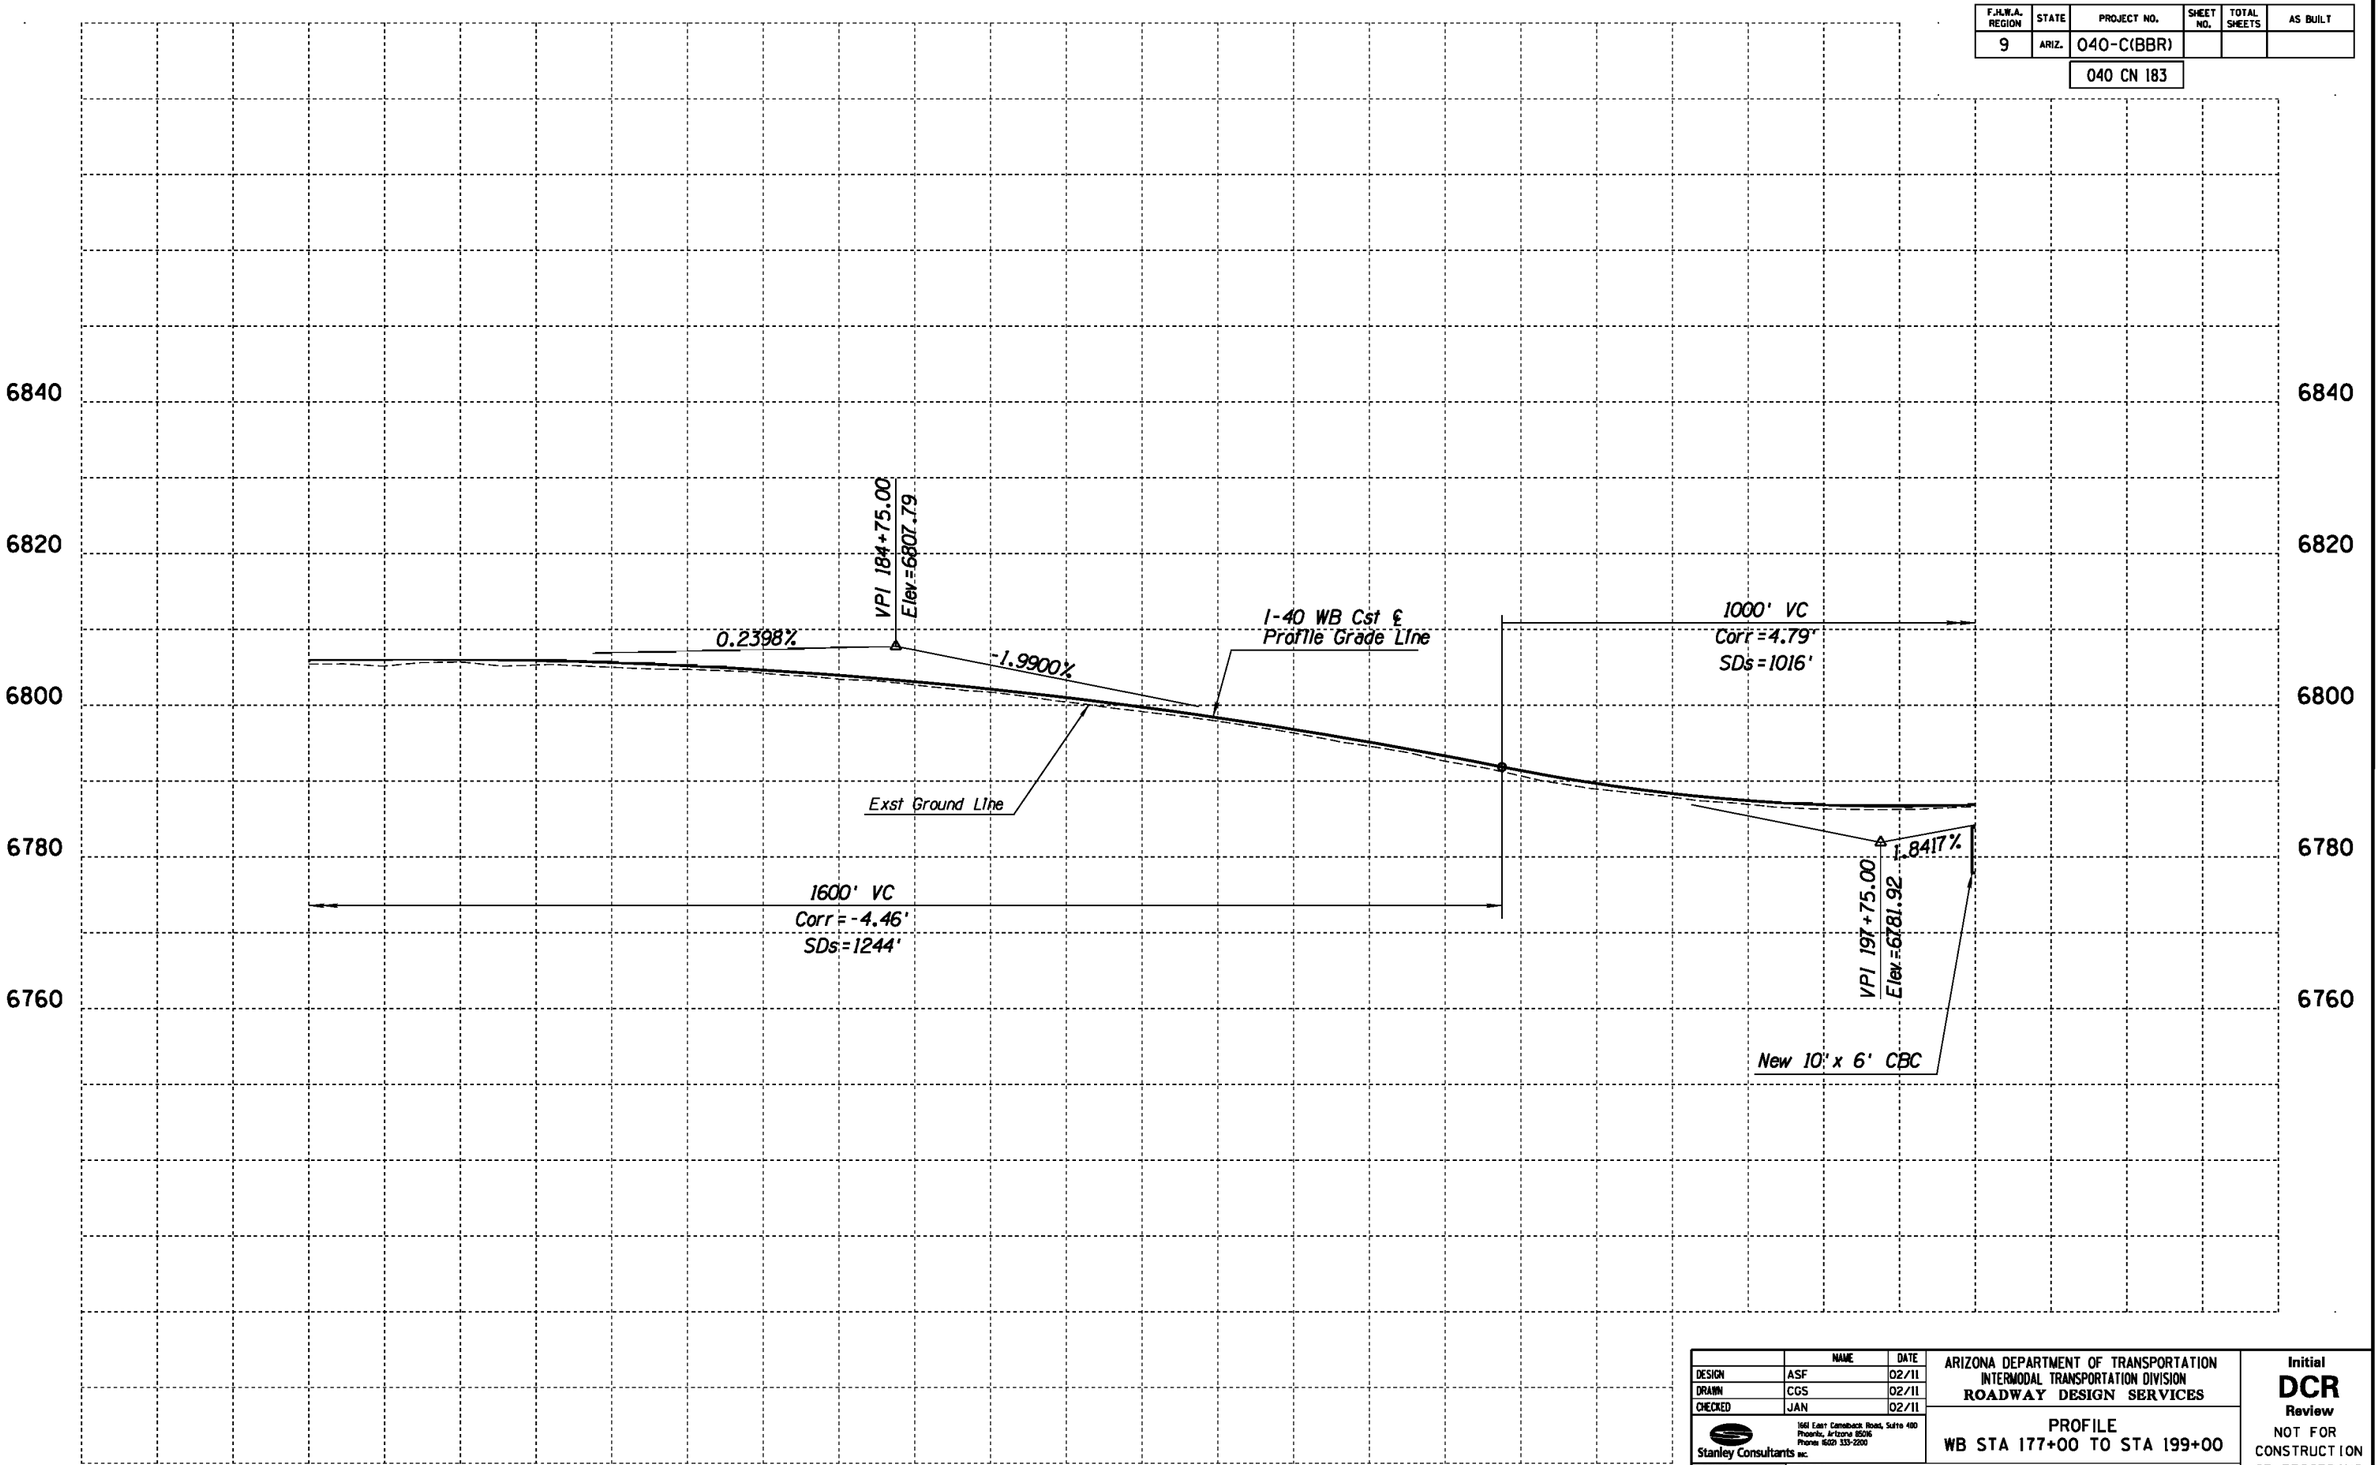

	NAME	DATE
DESIGN	ASF	02/11
DRAWN	CGS	02/11
CHECKED	JAN	02/11

Stanley Consultants INC.
1661 East Camelback Road, Suite 400
Phoenix, Arizona 85016
Phone: (602) 333-2200

ARIZONA DEPARTMENT OF TRANSPORTATION
INTERMODAL TRANSPORTATION DIVISION
ROADWAY DESIGN SERVICES

PROFILE
WB STA 177+00 TO STA 199+00

Initial
DCR
Review
NOT FOR CONSTRUCTION OR RECORDING

ROUTE	LOCATION
I-40	BELLEMONT TO WINONA

TRACS NO. H7586 01L | 040-C(BBR) | DWG NO. C-111 | ___ OF ___

NO.	DESCRIPTION OF REVISION	MADE BY	DATE
1			
2			

1/31/2011 g:\21580\11-cadd\03-Civ\h7586v039a.dgn

F.H.W.A. REGION	STATE	PROJECT NO.	SHEET NO.	TOTAL SHEETS	AS BUILT
9	ARIZ.	040-C(BBR)			
		040 CN 183			

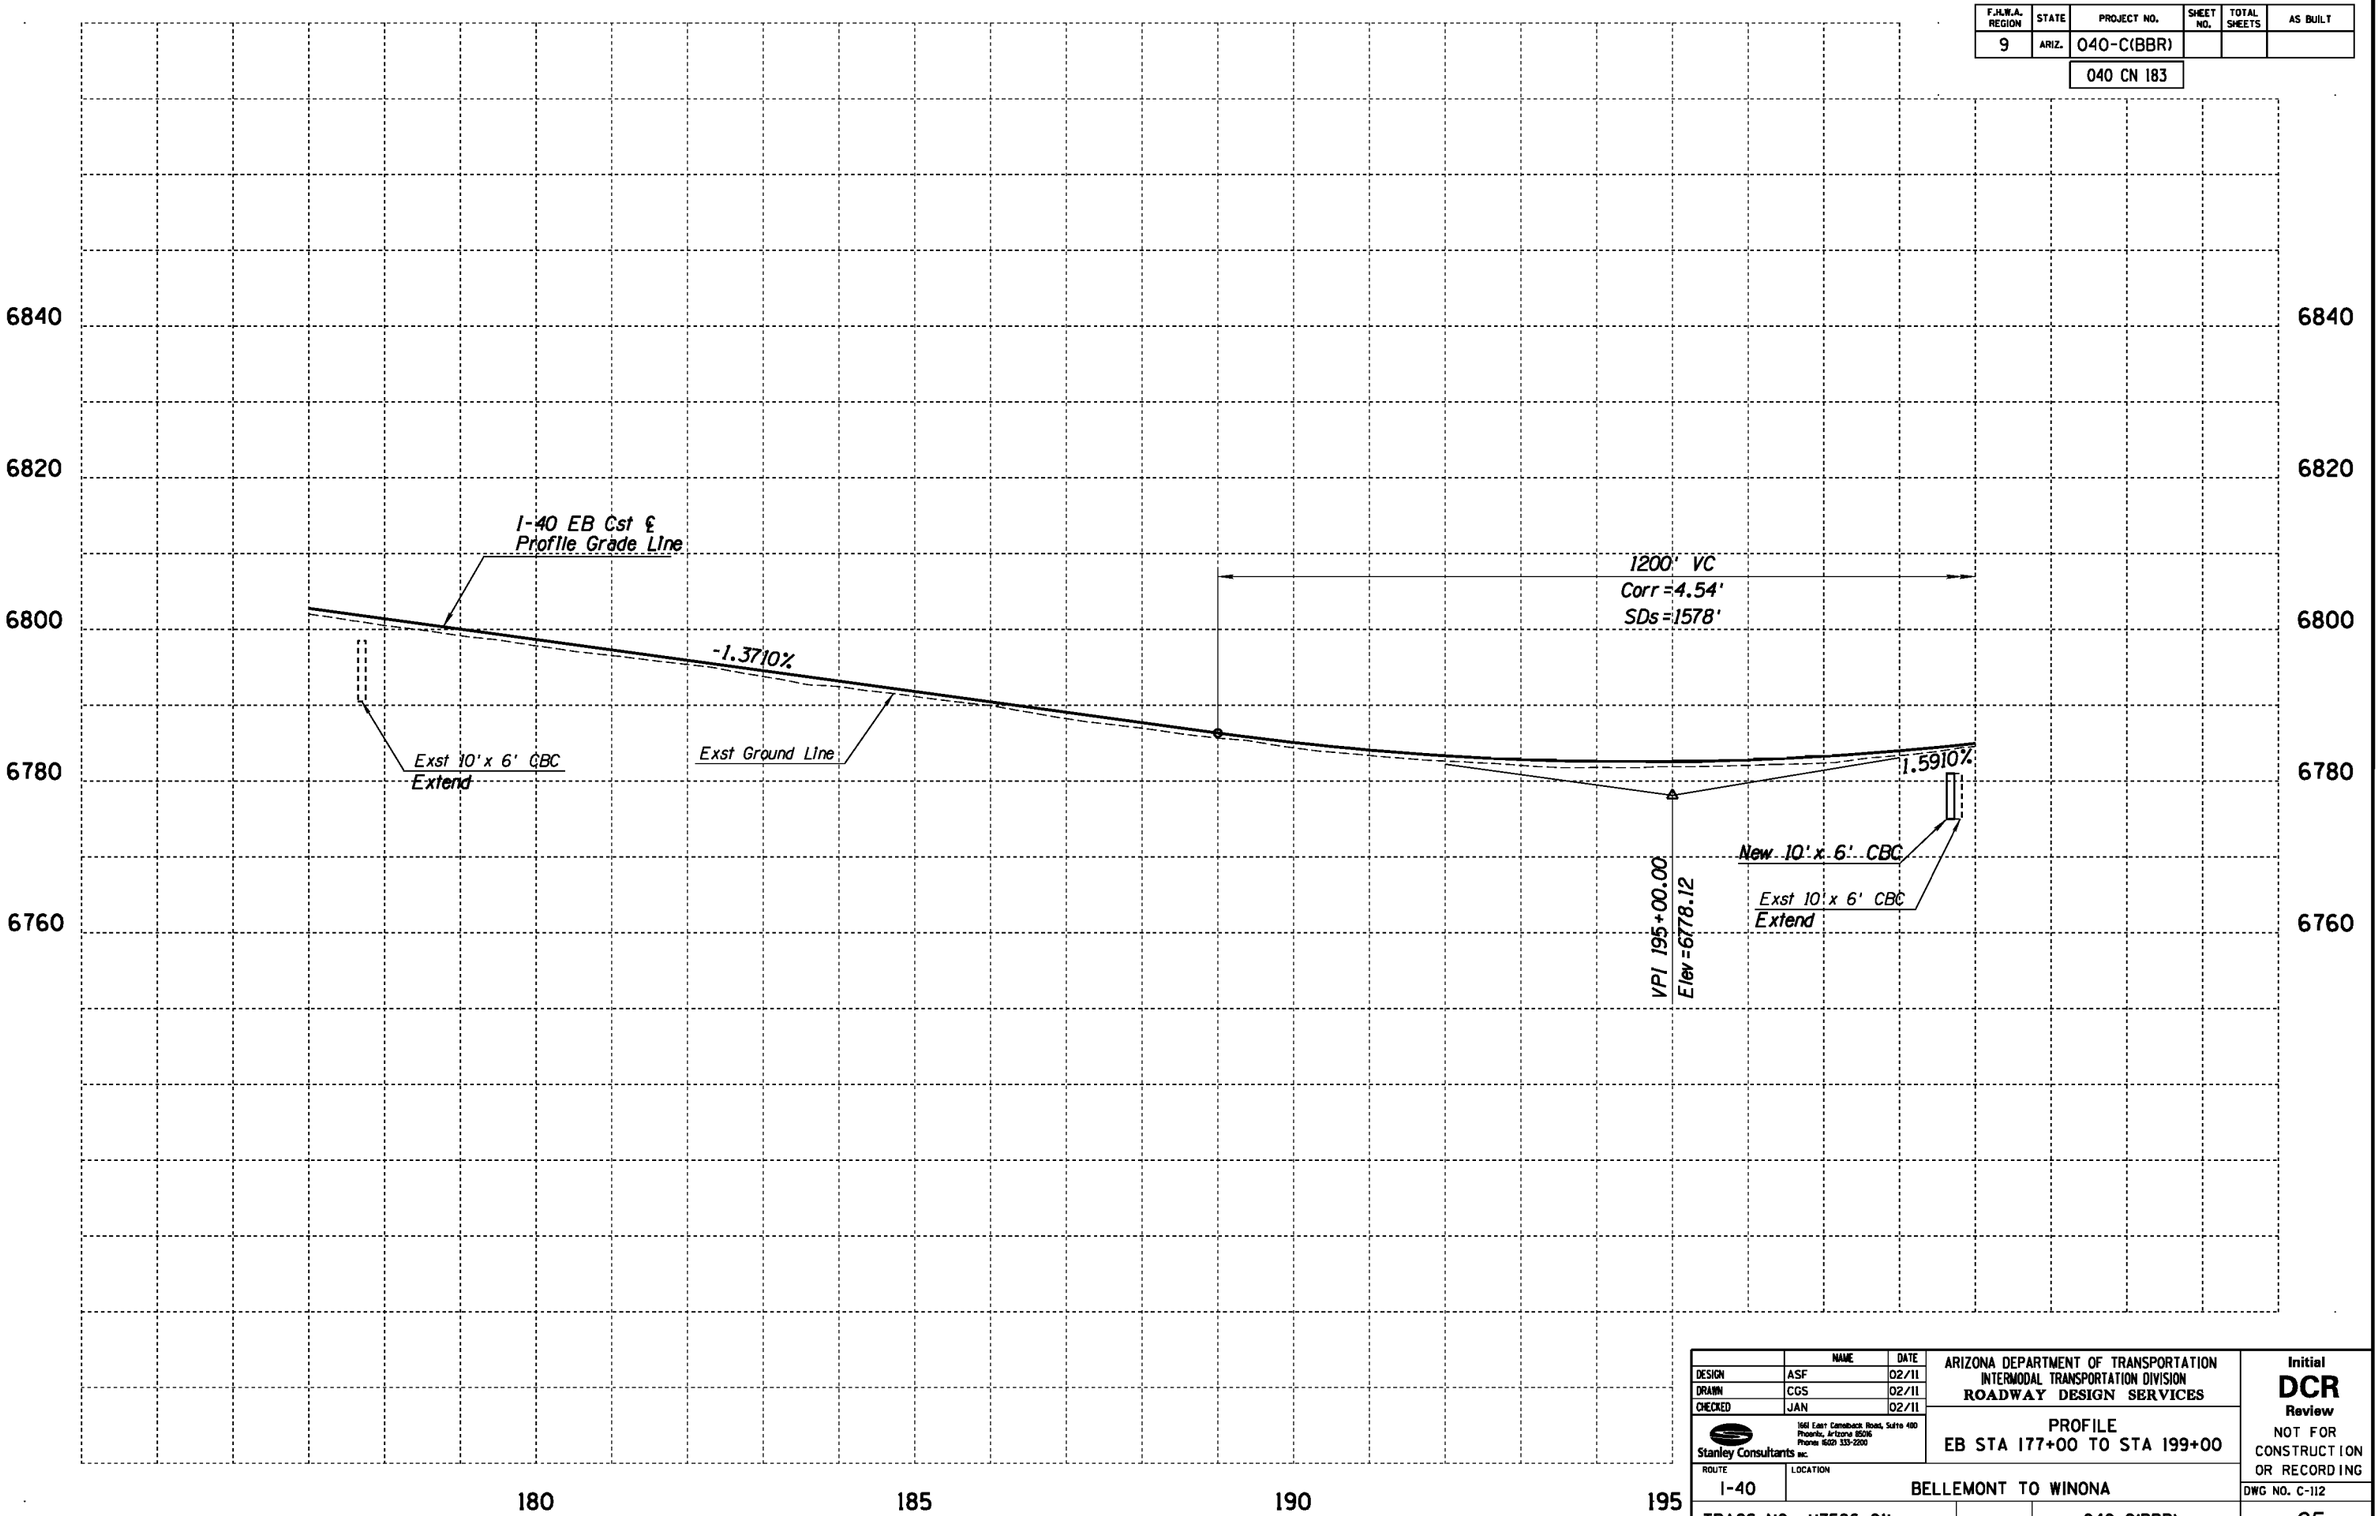

	NAME	DATE
DESIGN	ASF	02/11
DRAWN	CGS	02/11
CHECKED	JAN	02/11

Stanley Consultants INC.
1661 East Camelback Road, Suite 400
Phoenix, Arizona 85016
Phone: (602) 333-2200

ARIZONA DEPARTMENT OF TRANSPORTATION
INTERMODAL TRANSPORTATION DIVISION
ROADWAY DESIGN SERVICES

PROFILE
EB STA 177+00 TO STA 199+00

Initial
DCR
Review
NOT FOR CONSTRUCTION OR RECORDING

ROUTE: I-40
LOCATION: BELLEMONT TO WINONA

TRACS NO. H7586 01L | 040-C(BBR)

DWG NO. C-112

___ OF ___

NO.	DESCRIPTION OF REVISION	MADE BY	DATE

1/31/2011 g:\21580\11-cadd\03-Civ\h7586v0396.dgn

F.H.W.A. REGION	STATE	PROJECT NO.	SHEET NO.	TOTAL SHEETS	AS BUILT
9	ARIZ.	040-C(BBR)			
		040 CN 183			

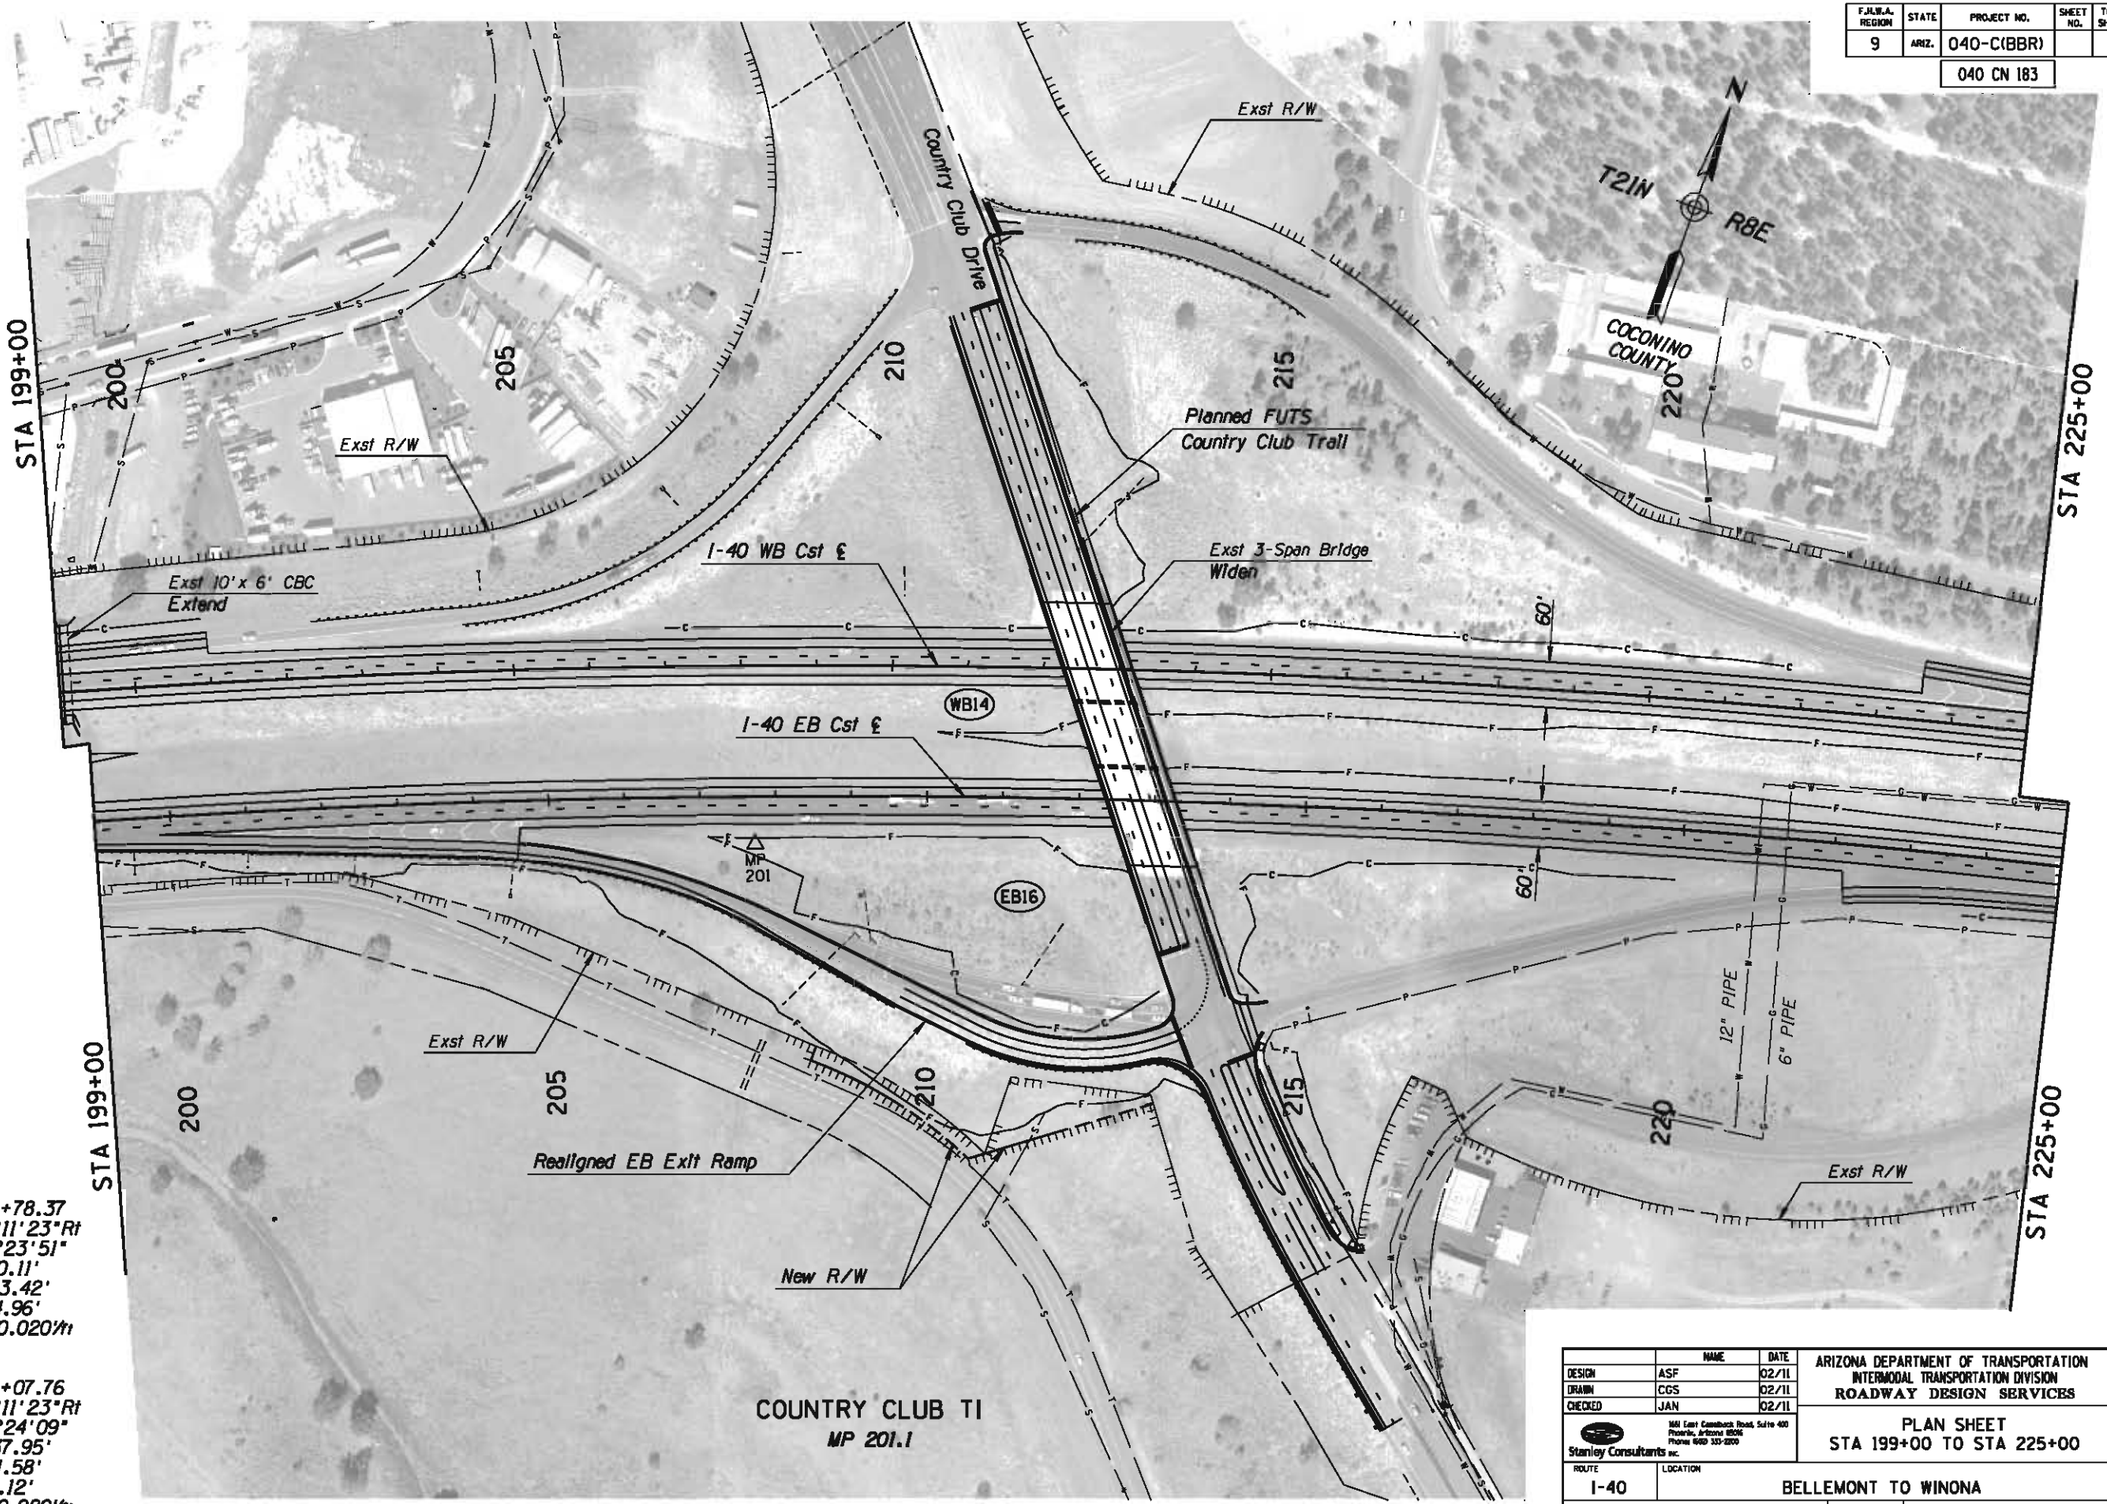

WB14 PI 229+78.37
Δ= 57°11'23"Rt
D= 0°23'51"
R=14410.11'
L=14383.42'
T=7854.96'
Super =0.020'/ft

EB16 PI 229+07.76
Δ= 57°11'23"Rt
D= 0°24'09"
R=14237.95'
L=14211.58'
T=7761.12'
Super =0.020'/ft

	NAME	DATE
DESIGN	ASF	02/11
DRAWN	CGS	02/11
CHECKED	JAN	02/11

Stanley Consultants inc.
1661 East Camelback Road, Suite 400
Phoenix, Arizona 85016
Phone: (602) 333-2200

ARIZONA DEPARTMENT OF TRANSPORTATION
INTERMODAL TRANSPORTATION DIVISION
ROADWAY DESIGN SERVICES

PLAN SHEET
STA 199+00 TO STA 225+00

ROUTE: I-40
LOCATION: BELLEMONT TO WINONA

Initial
DCR
Review
NOT FOR CONSTRUCTION OR RECORDING

DWG NO. C-113

TRACS NO. H7586 01L | 040-C(BBR) | ___ OF ___

1/31/2011 q:\21580\11-cadd\03-Civ\h7586p040.dgn

NO.	DESCRIPTION OF REVISION	MADE BY	DATE

F.H.W.A. REGION	STATE	PROJECT NO.	SHEET NO.	TOTAL SHEETS	AS BUILT
9	ARIZ.	040-C(BBR)			
		040 CN 183			

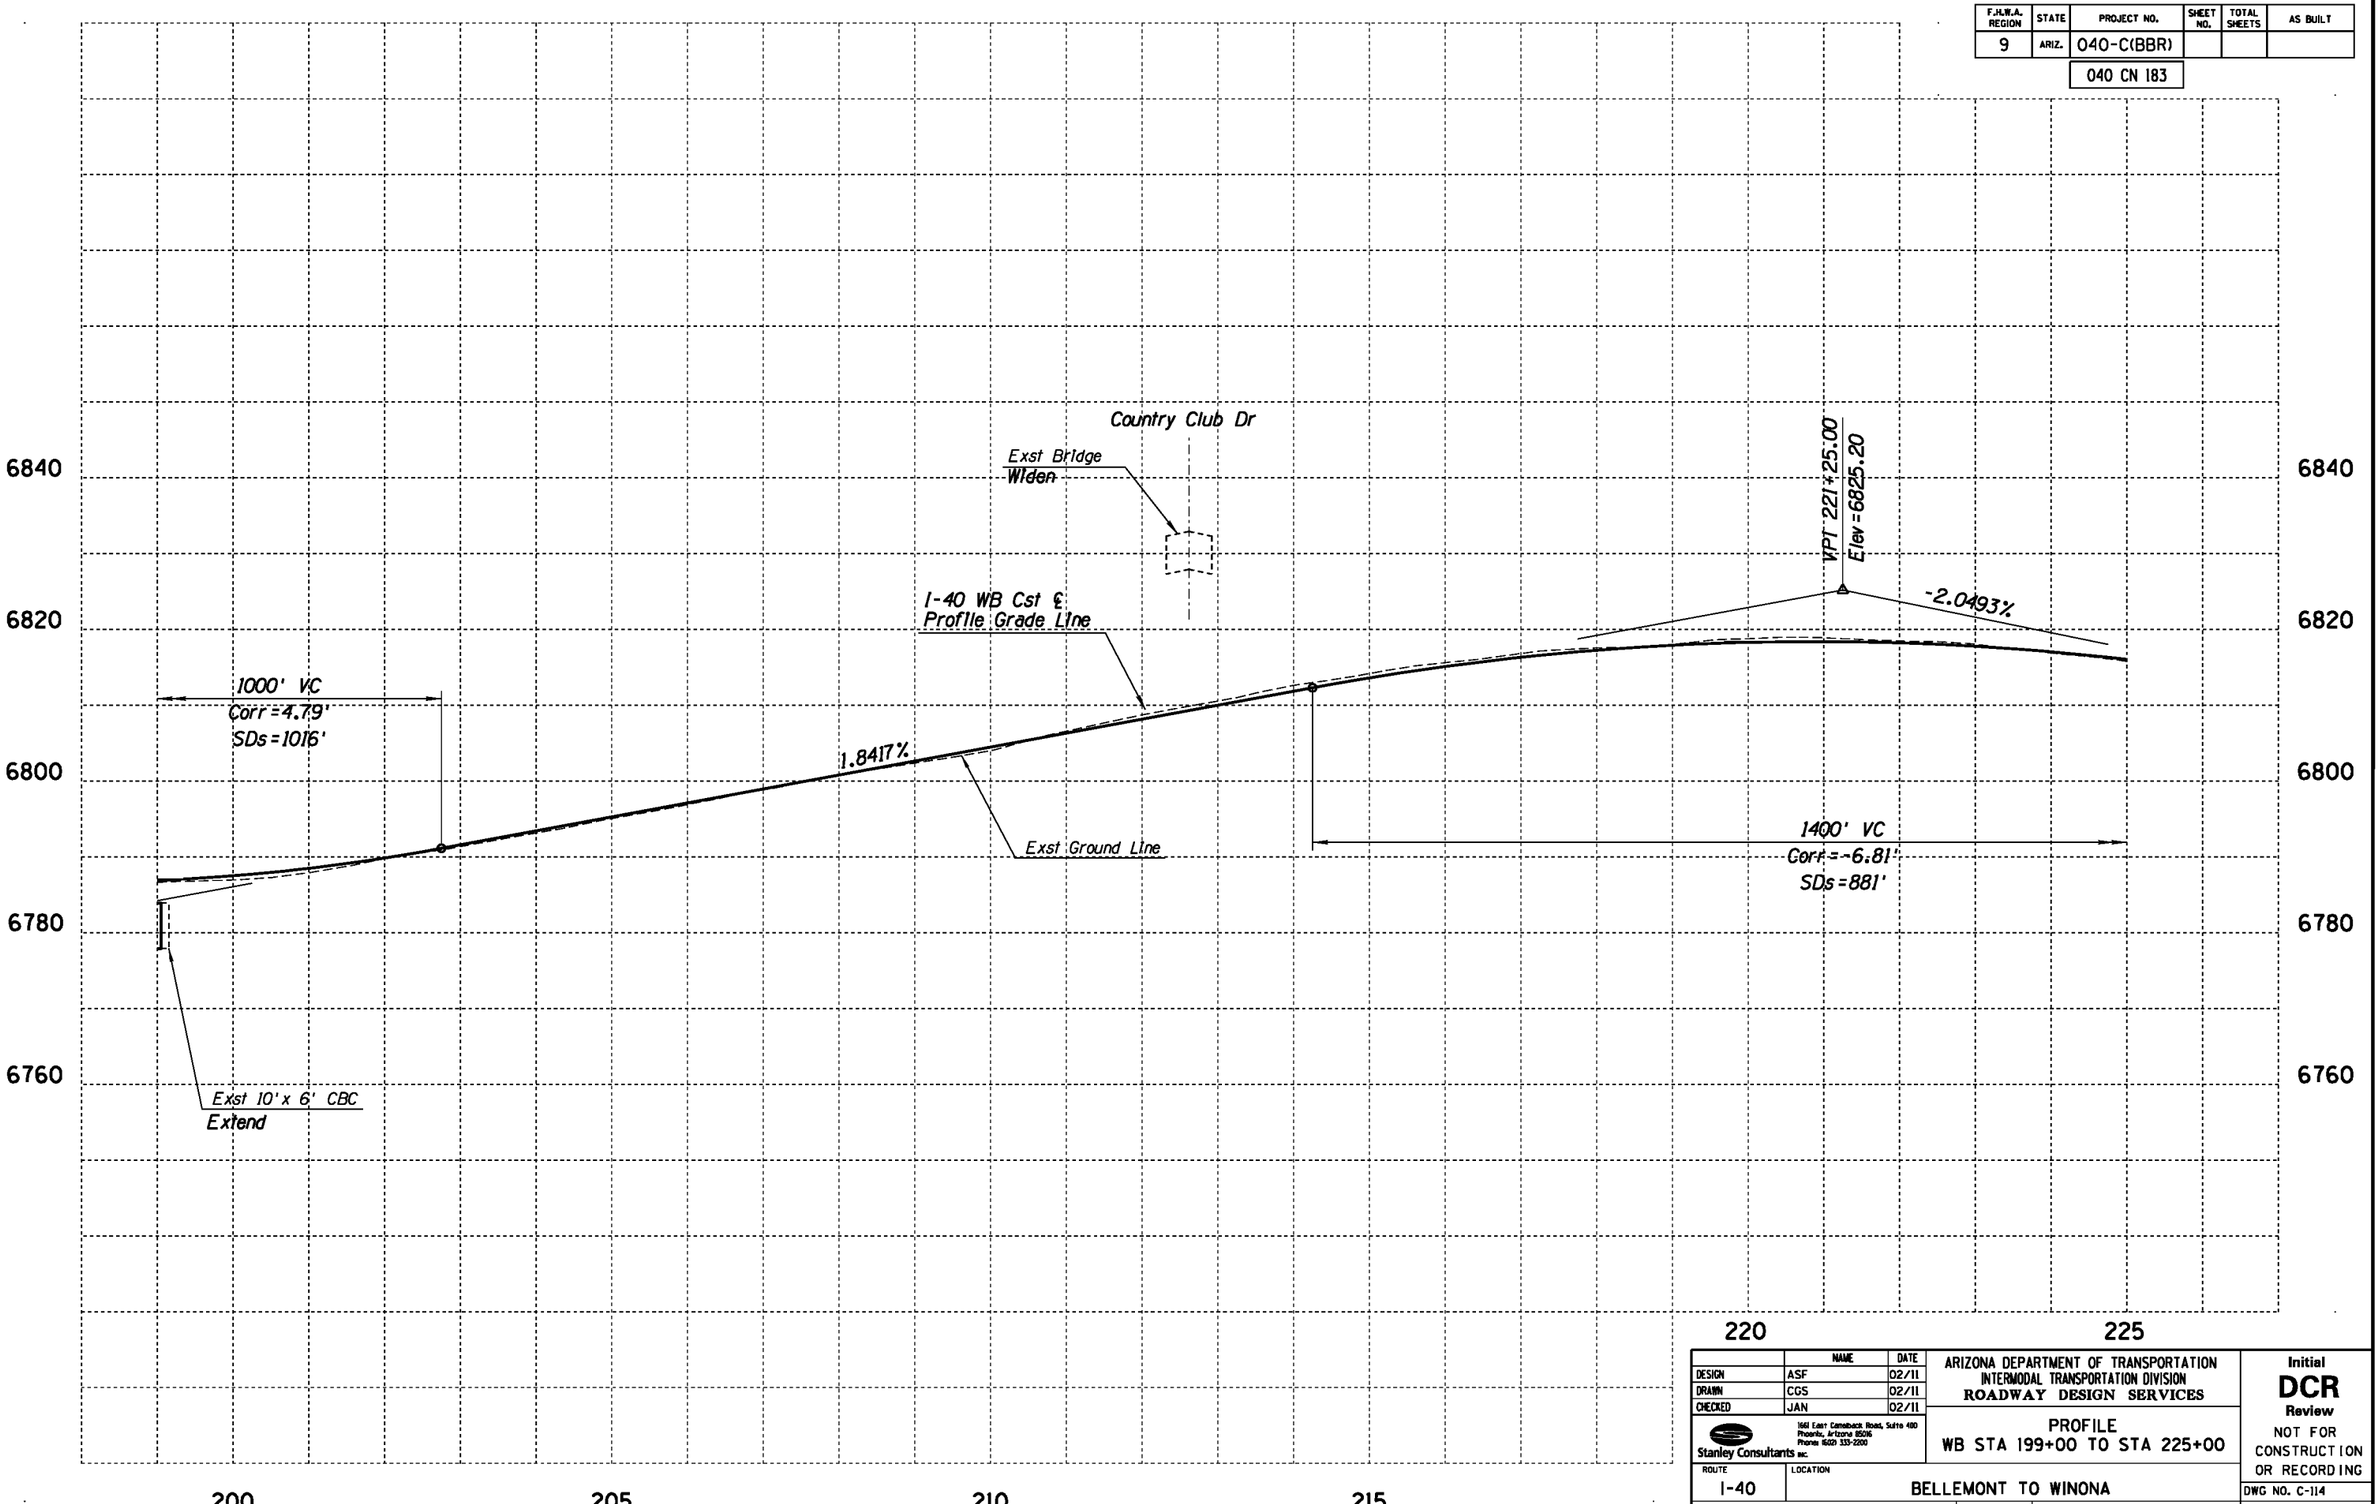

	NAME	DATE
DESIGN	ASF	02/11
DRAWN	CGS	02/11
CHECKED	JAN	02/11

Stanley Consultants INC.
1661 East Camelback Road, Suite 400
Phoenix, Arizona 85016
Phone (602) 333-2200

ARIZONA DEPARTMENT OF TRANSPORTATION
INTERMODAL TRANSPORTATION DIVISION
ROADWAY DESIGN SERVICES

PROFILE
WB STA 199+00 TO STA 225+00

ROUTE: I-40
LOCATION: BELLEMONT TO WINONA

Initial
DCR
Review
NOT FOR CONSTRUCTION OR RECORDING

DWG NO. C-114

TRACS NO. H7586 01L | 040-C(BBR) | ___ OF ___

NO.	DESCRIPTION OF REVISION	MADE BY	DATE

1/31/2011 gt\21580\11-cadd\03-Civ\h7586v040a.dgn

F.H.W.A. REGION	STATE	PROJECT NO.	SHEET NO.	TOTAL SHEETS	AS BUILT
9	ARIZ.	040-C(BBR)			
		040 CN 183			

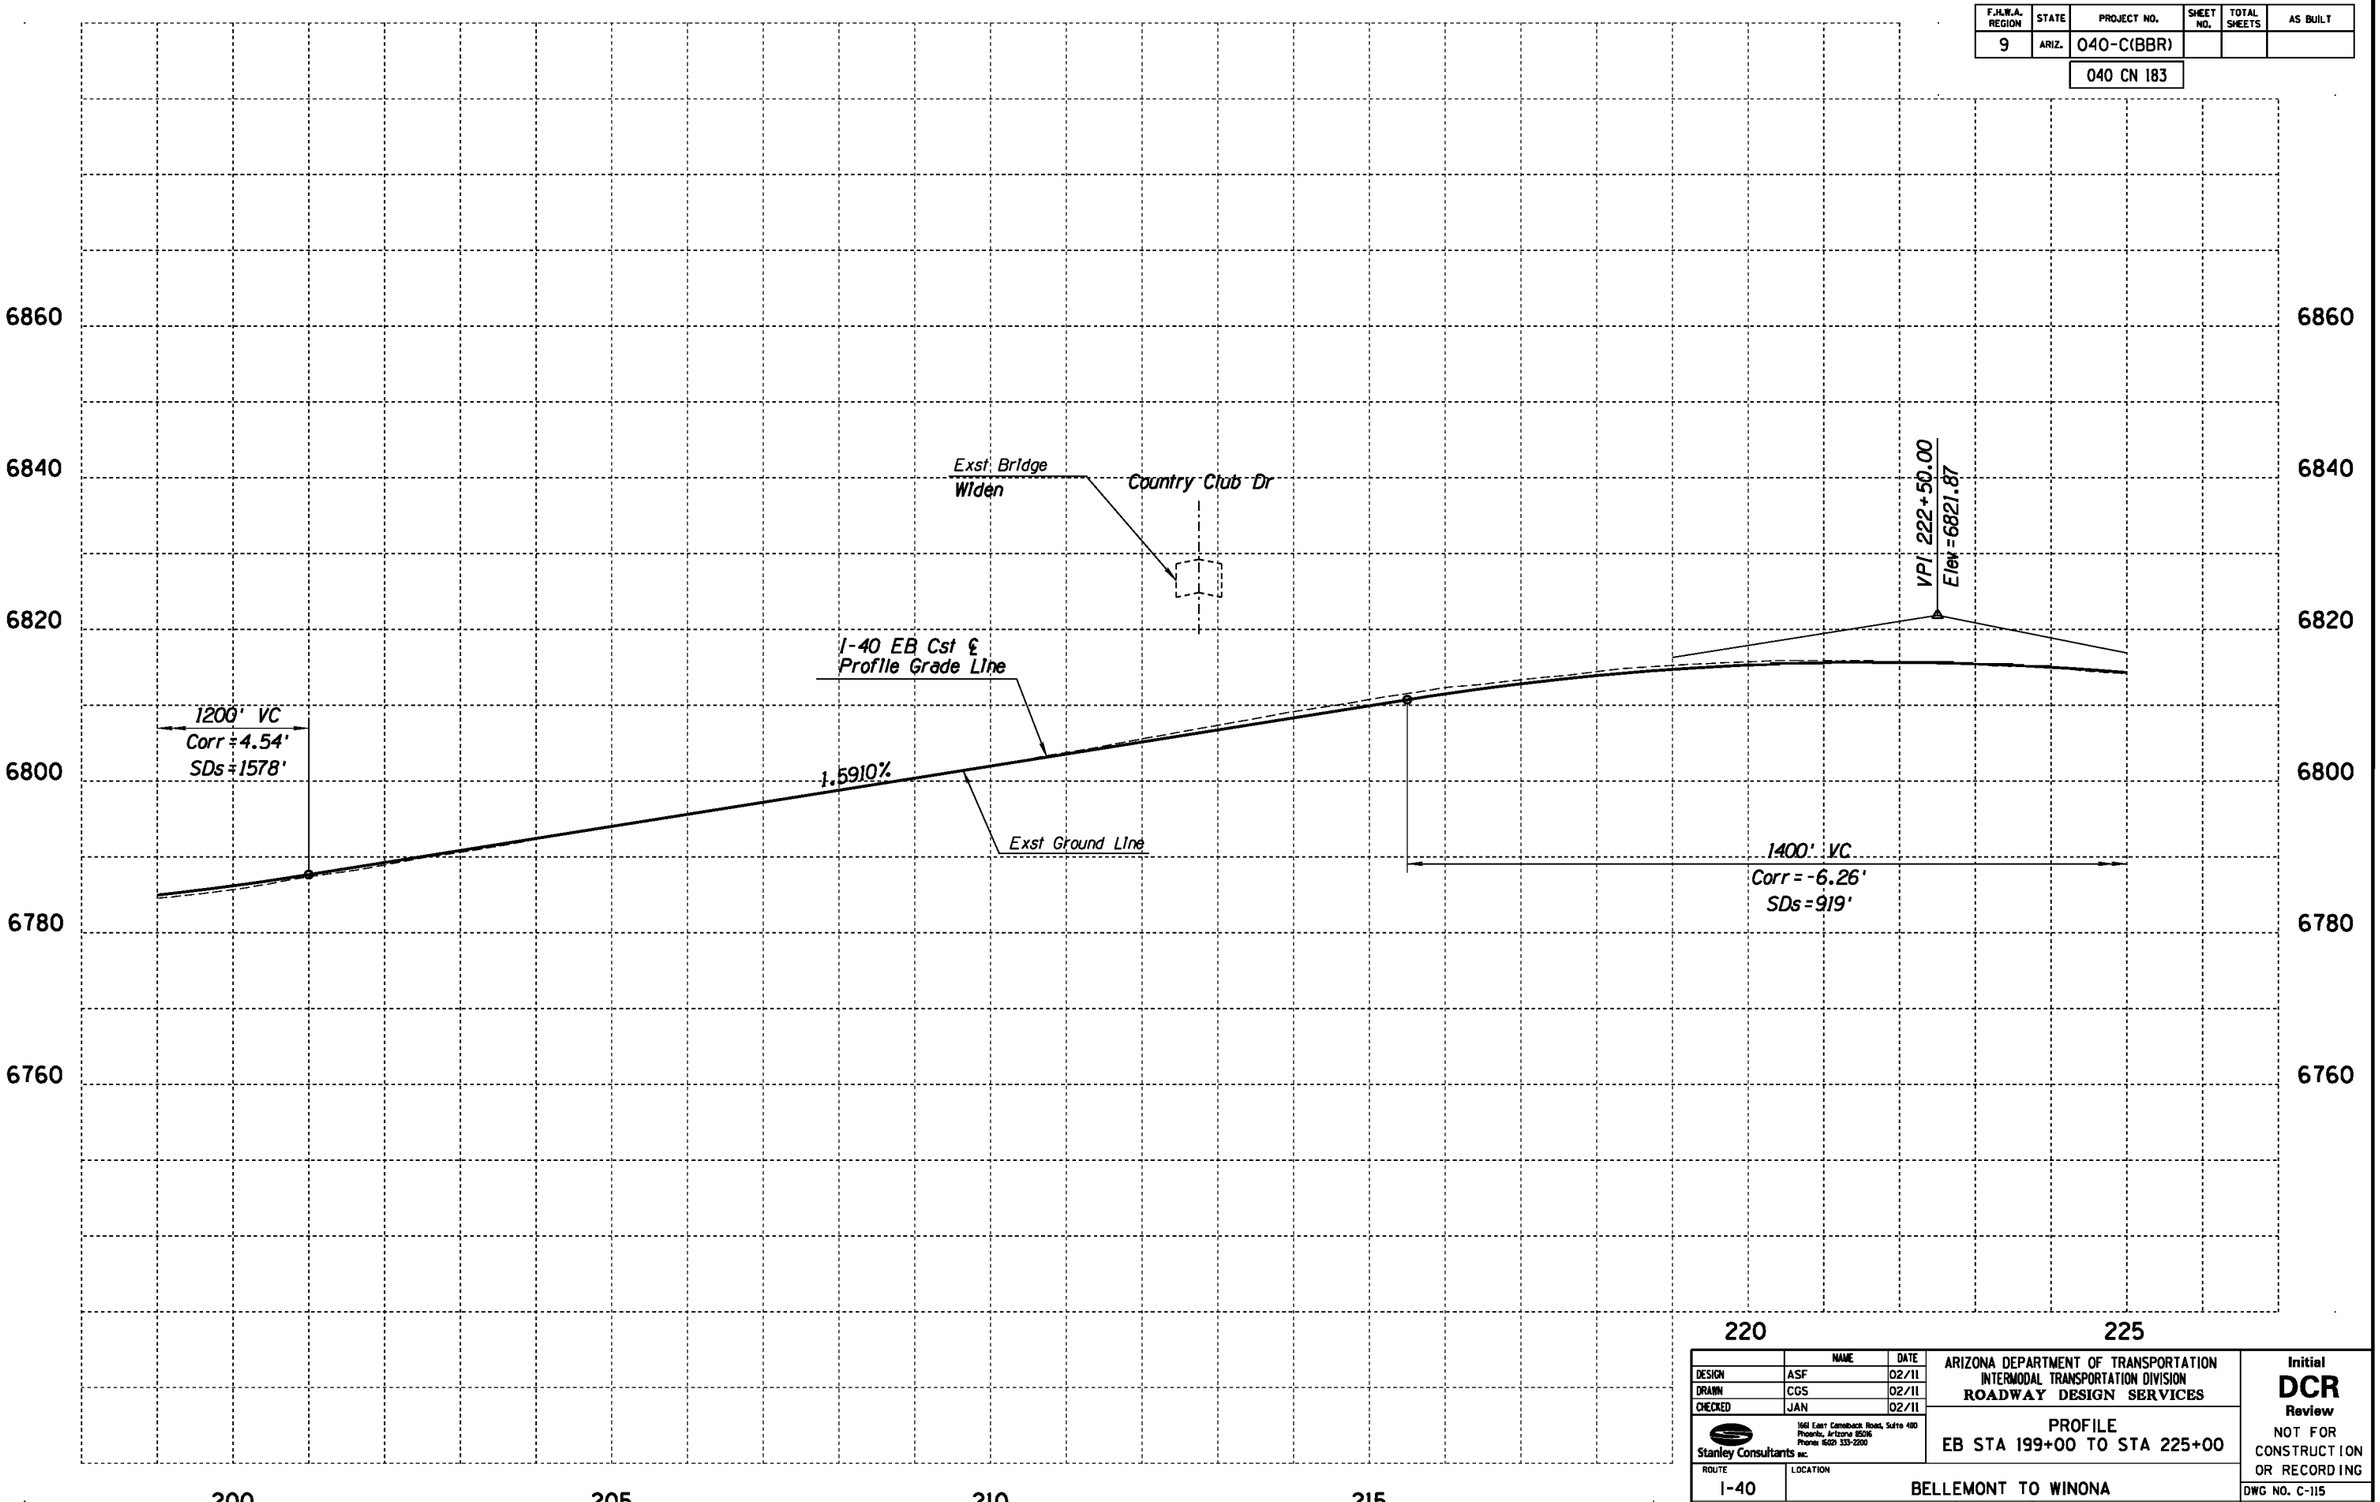

	NAME	DATE
DESIGN	ASF	02/11
DRAWN	CGS	02/11
CHECKED	JAN	02/11

Stanley Consultants INC.
1661 East Camelback Road, Suite 400
Phoenix, Arizona 85016
Phone (602) 333-2200

ARIZONA DEPARTMENT OF TRANSPORTATION
INTERMODAL TRANSPORTATION DIVISION
ROADWAY DESIGN SERVICES

PROFILE
EB STA 199+00 TO STA 225+00

Initial
DCR
Review
NOT FOR CONSTRUCTION OR RECORDING

ROUTE: I-40
LOCATION: BELLEMONT TO WINONA

DWG NO. C-115

TRACS NO. H7586 01L | 040-C(BBR) | ___ OF ___

NO.	DESCRIPTION OF REVISION	MADE BY	DATE

1/31/2011 q:\21580\11-cadd\03-Civ\h7586v040b.dgn

F.H.W.A. REGION	STATE	PROJECT NO.	SHEET NO.	TOTAL SHEETS	AS BUILT
9	ARIZ.	040-C(BBR)			
		040 CN 183			

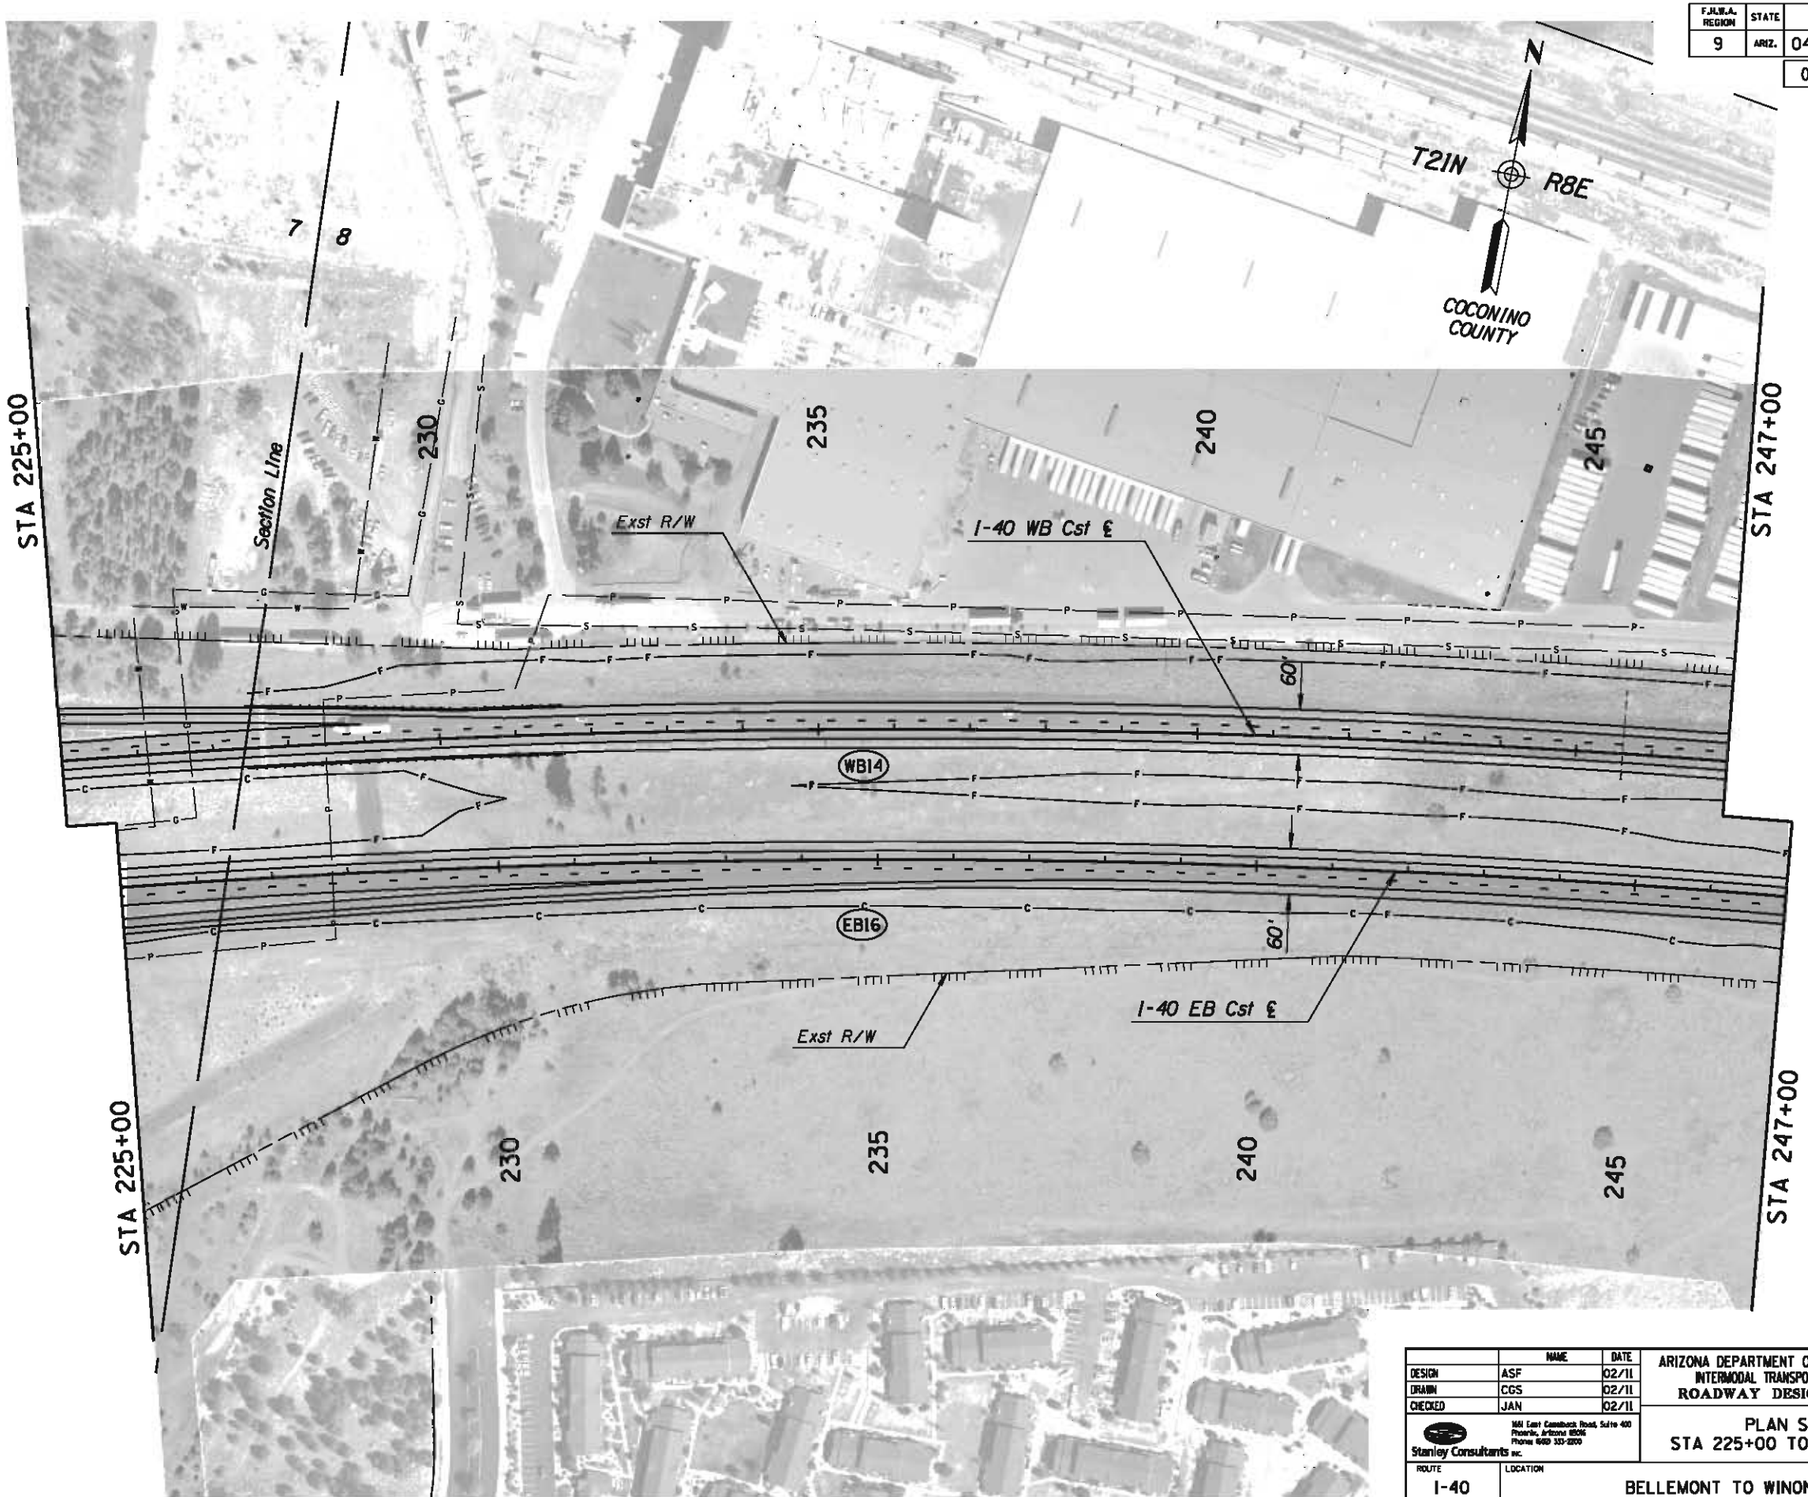

	NAME	DATE
DESIGN	ASF	02/11
DRAWN	CGS	02/11
CHECKED	JAN	02/11

Stanley Consultants inc.
1661 East Camelback Road, Suite 400
Phoenix, Arizona 85016
Phone: (602) 333-2200

ARIZONA DEPARTMENT OF TRANSPORTATION
INTERMODAL TRANSPORTATION DIVISION
ROADWAY DESIGN SERVICES

PLAN SHEET
STA 225+00 TO STA 247+00

Initial
DCR
Review
NOT FOR CONSTRUCTION OR RECORDING

ROUTE: I-40
LOCATION: BELLEMONT TO WINONA

DWG NO. C-116

TRACS NO. H7586 01L | 040-C(BBR) | ___ OF ___

NO.	DESCRIPTION OF REVISION	DATE	MADE BY
NO.	DESCRIPTION OF REVISION	DATE	MADE BY

1/31/2011 q:\21580\11-cadd\03-Civ\h7586p041.dgn

F.H.W.A. REGION	STATE	PROJECT NO.	SHEET NO.	TOTAL SHEETS	AS BUILT
9	ARIZ.	040-C(BBR)			

040 CN 183

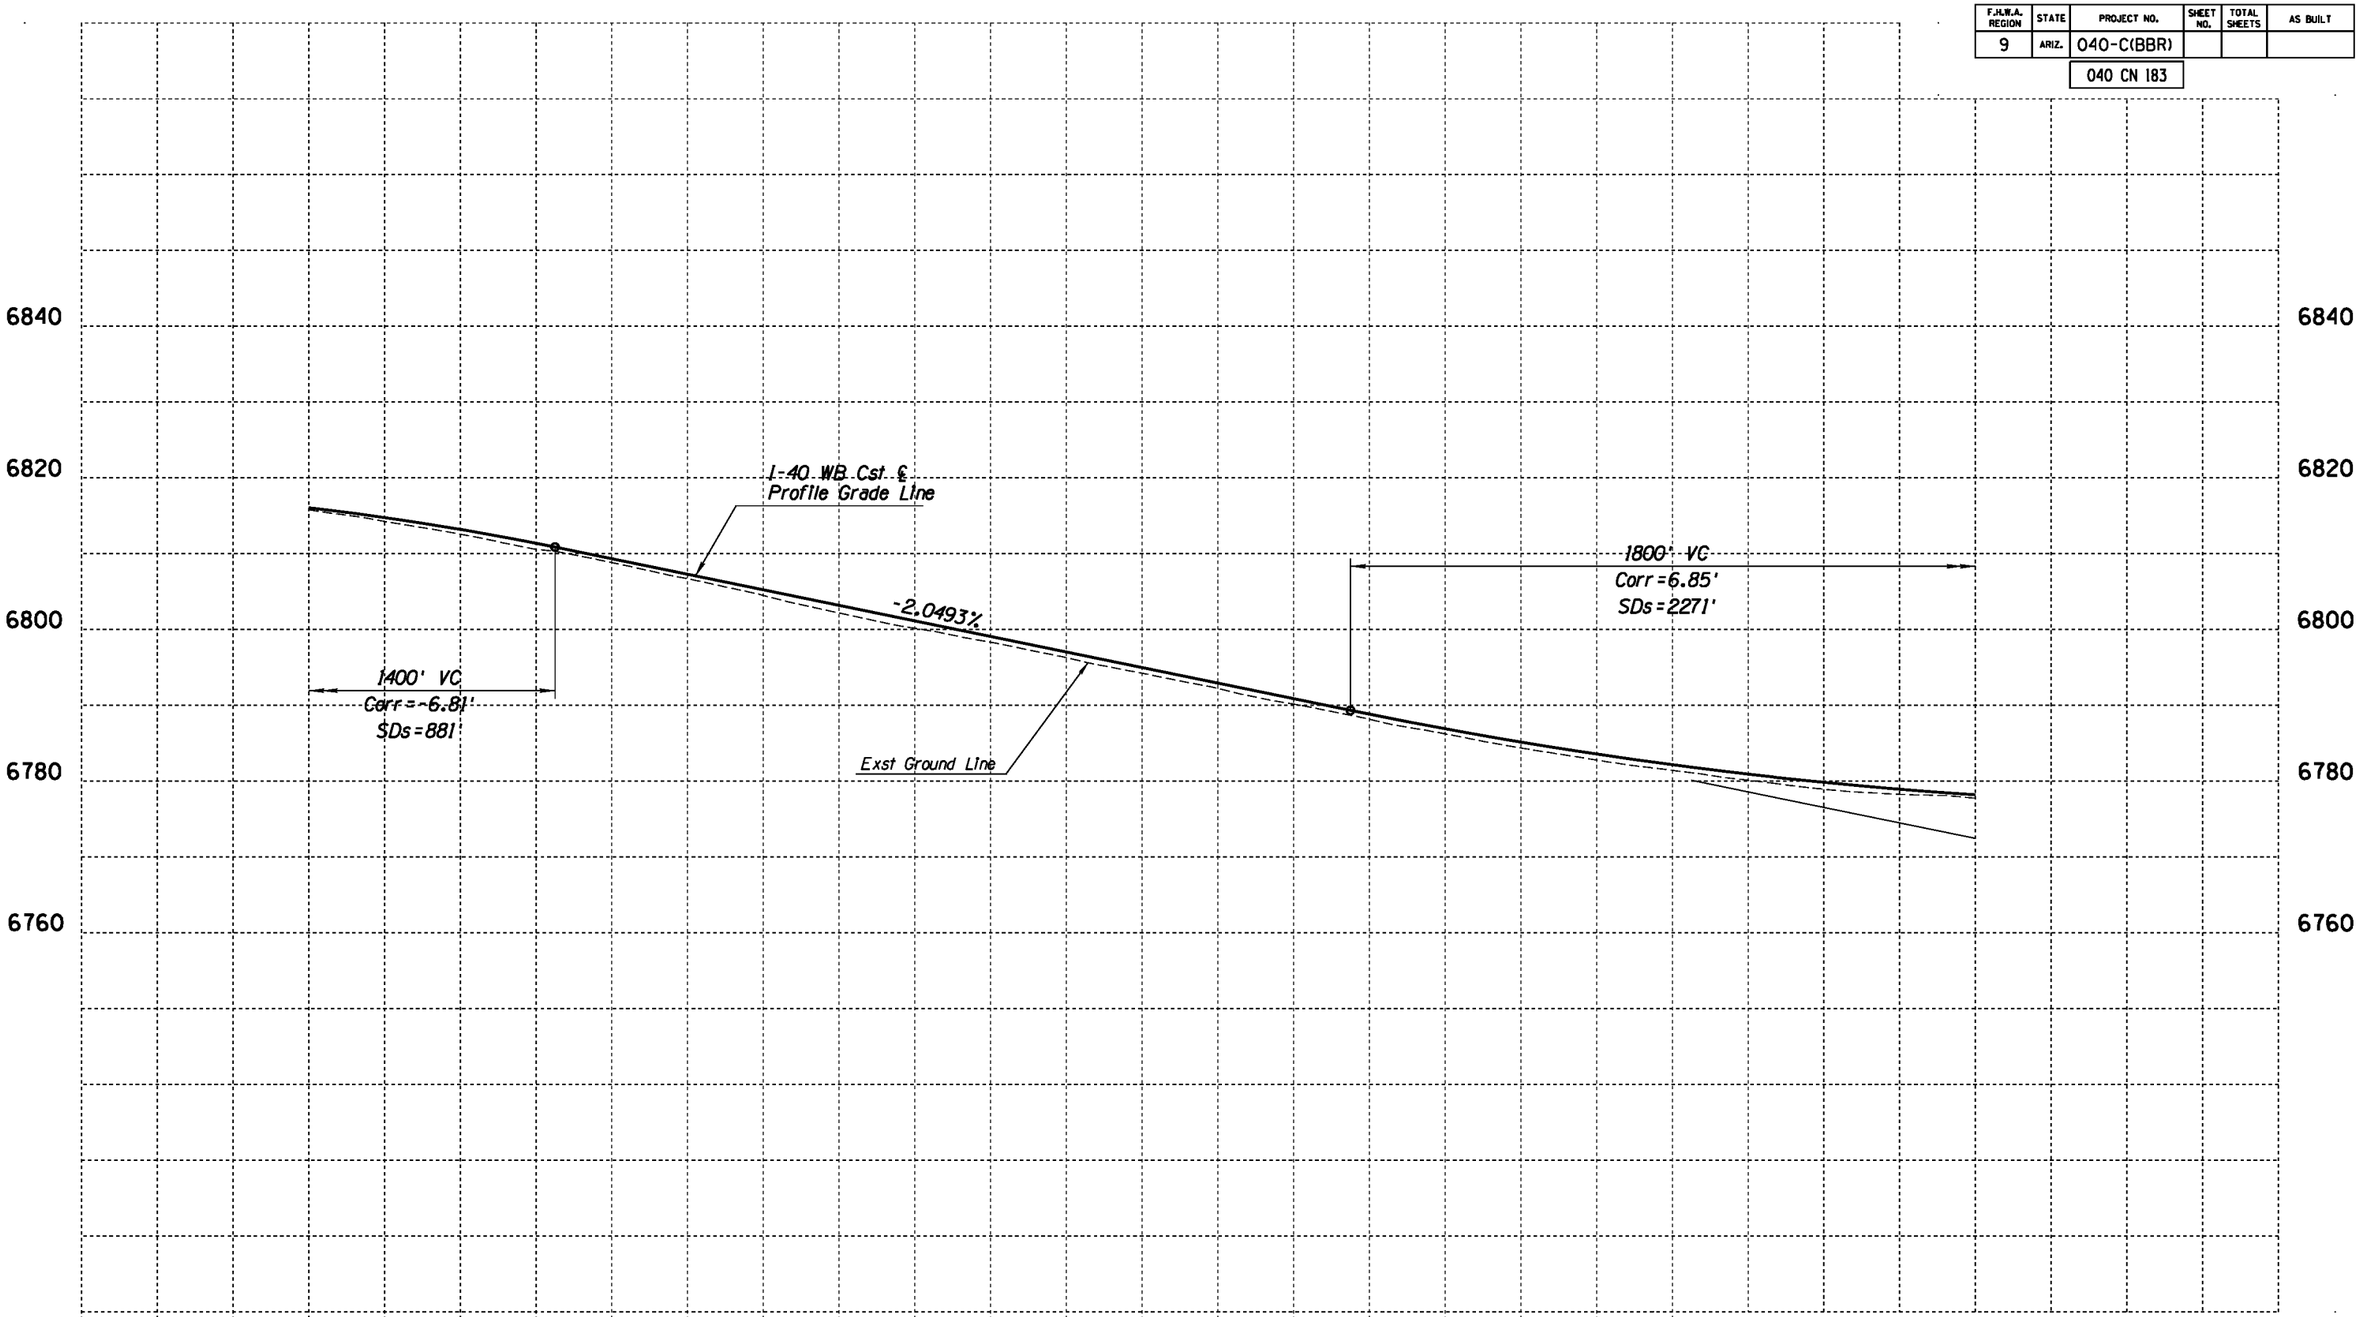

	NAME	DATE
DESIGN	ASF	02/11
DRAWN	CGS	02/11
CHECKED	JAN	02/11

Stanley Consultants INC.
1661 East Camelback Road, Suite 400
Phoenix, Arizona 85016
Phone (602) 333-2200

ARIZONA DEPARTMENT OF TRANSPORTATION
INTERMODAL TRANSPORTATION DIVISION
ROADWAY DESIGN SERVICES

PROFILE
WB STA 225+00 TO STA 247+00

Initial
DCR
Review
NOT FOR CONSTRUCTION OR RECORDING

ROUTE: I-40
LOCATION: BELLEMONT TO WINONA

DWG NO. C-117

TRACS NO. H7586 01L | 040-C(BBR) | ___ OF ___

NO.	DESCRIPTION OF REVISION	MADE BY	DATE

1/31/2011 qt\21580\11-cadd\03-Civ\h7586v041a.dgn

F.H.W.A. REGION	STATE	PROJECT NO.	SHEET NO.	TOTAL SHEETS	AS BUILT
9	ARIZ.	040-C(BBR)			

040 CN 183

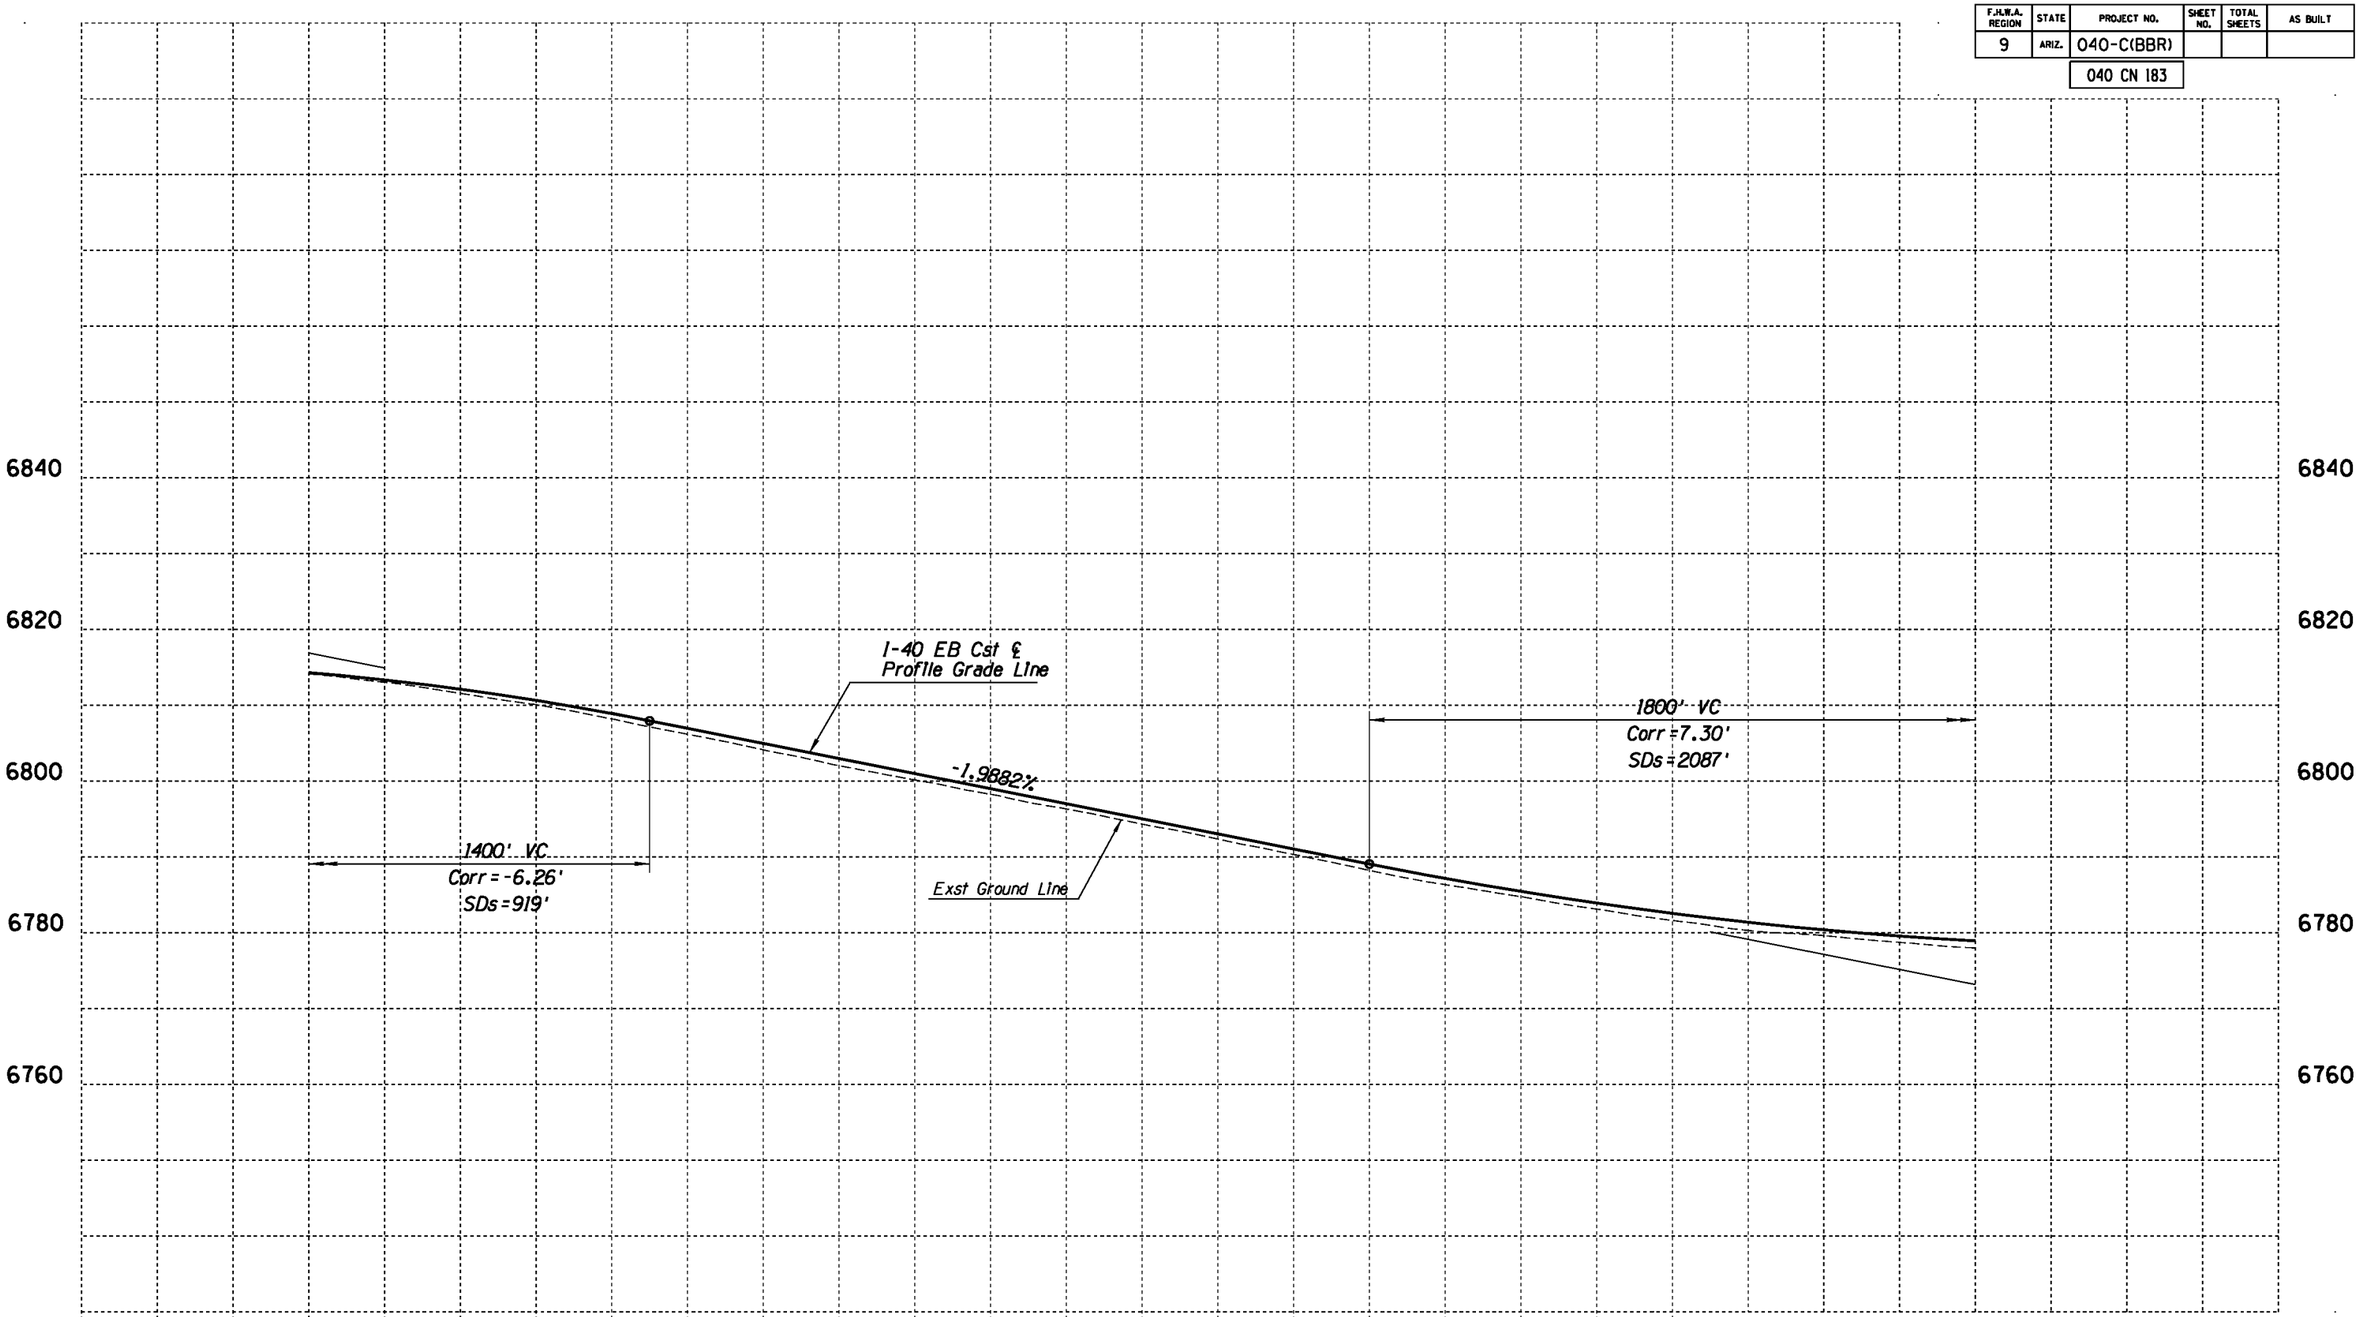

	NAME	DATE
DESIGN	ASF	02/11
DRAWN	CGS	02/11
CHECKED	JAN	02/11

Stanley Consultants INC.
1661 East Camelback Road, Suite 400
Phoenix, Arizona 85016
Phone (602) 333-2200

ARIZONA DEPARTMENT OF TRANSPORTATION
INTERMODAL TRANSPORTATION DIVISION
ROADWAY DESIGN SERVICES

PROFILE
EB STA 225+00 TO STA 247+00

Initial
DCR
Review
NOT FOR CONSTRUCTION OR RECORDING

ROUTE: I-40
LOCATION: BELLEMONT TO WINONA

DWG NO. C-118

TRACS NO. H7586 01L | 040-C(BBR) | ___ OF ___

NO.	DESCRIPTION OF REVISION	MADE BY	DATE

1/31/2011 q:\21580\11-cadd\03-Civ\h7586v041b.dgn

F.H.W.A. REGION	STATE	PROJECT NO.	SHEET NO.	TOTAL SHEETS	AS BUILT
9	ARIZ.	040-C(BBR)			
		040 CN 183			

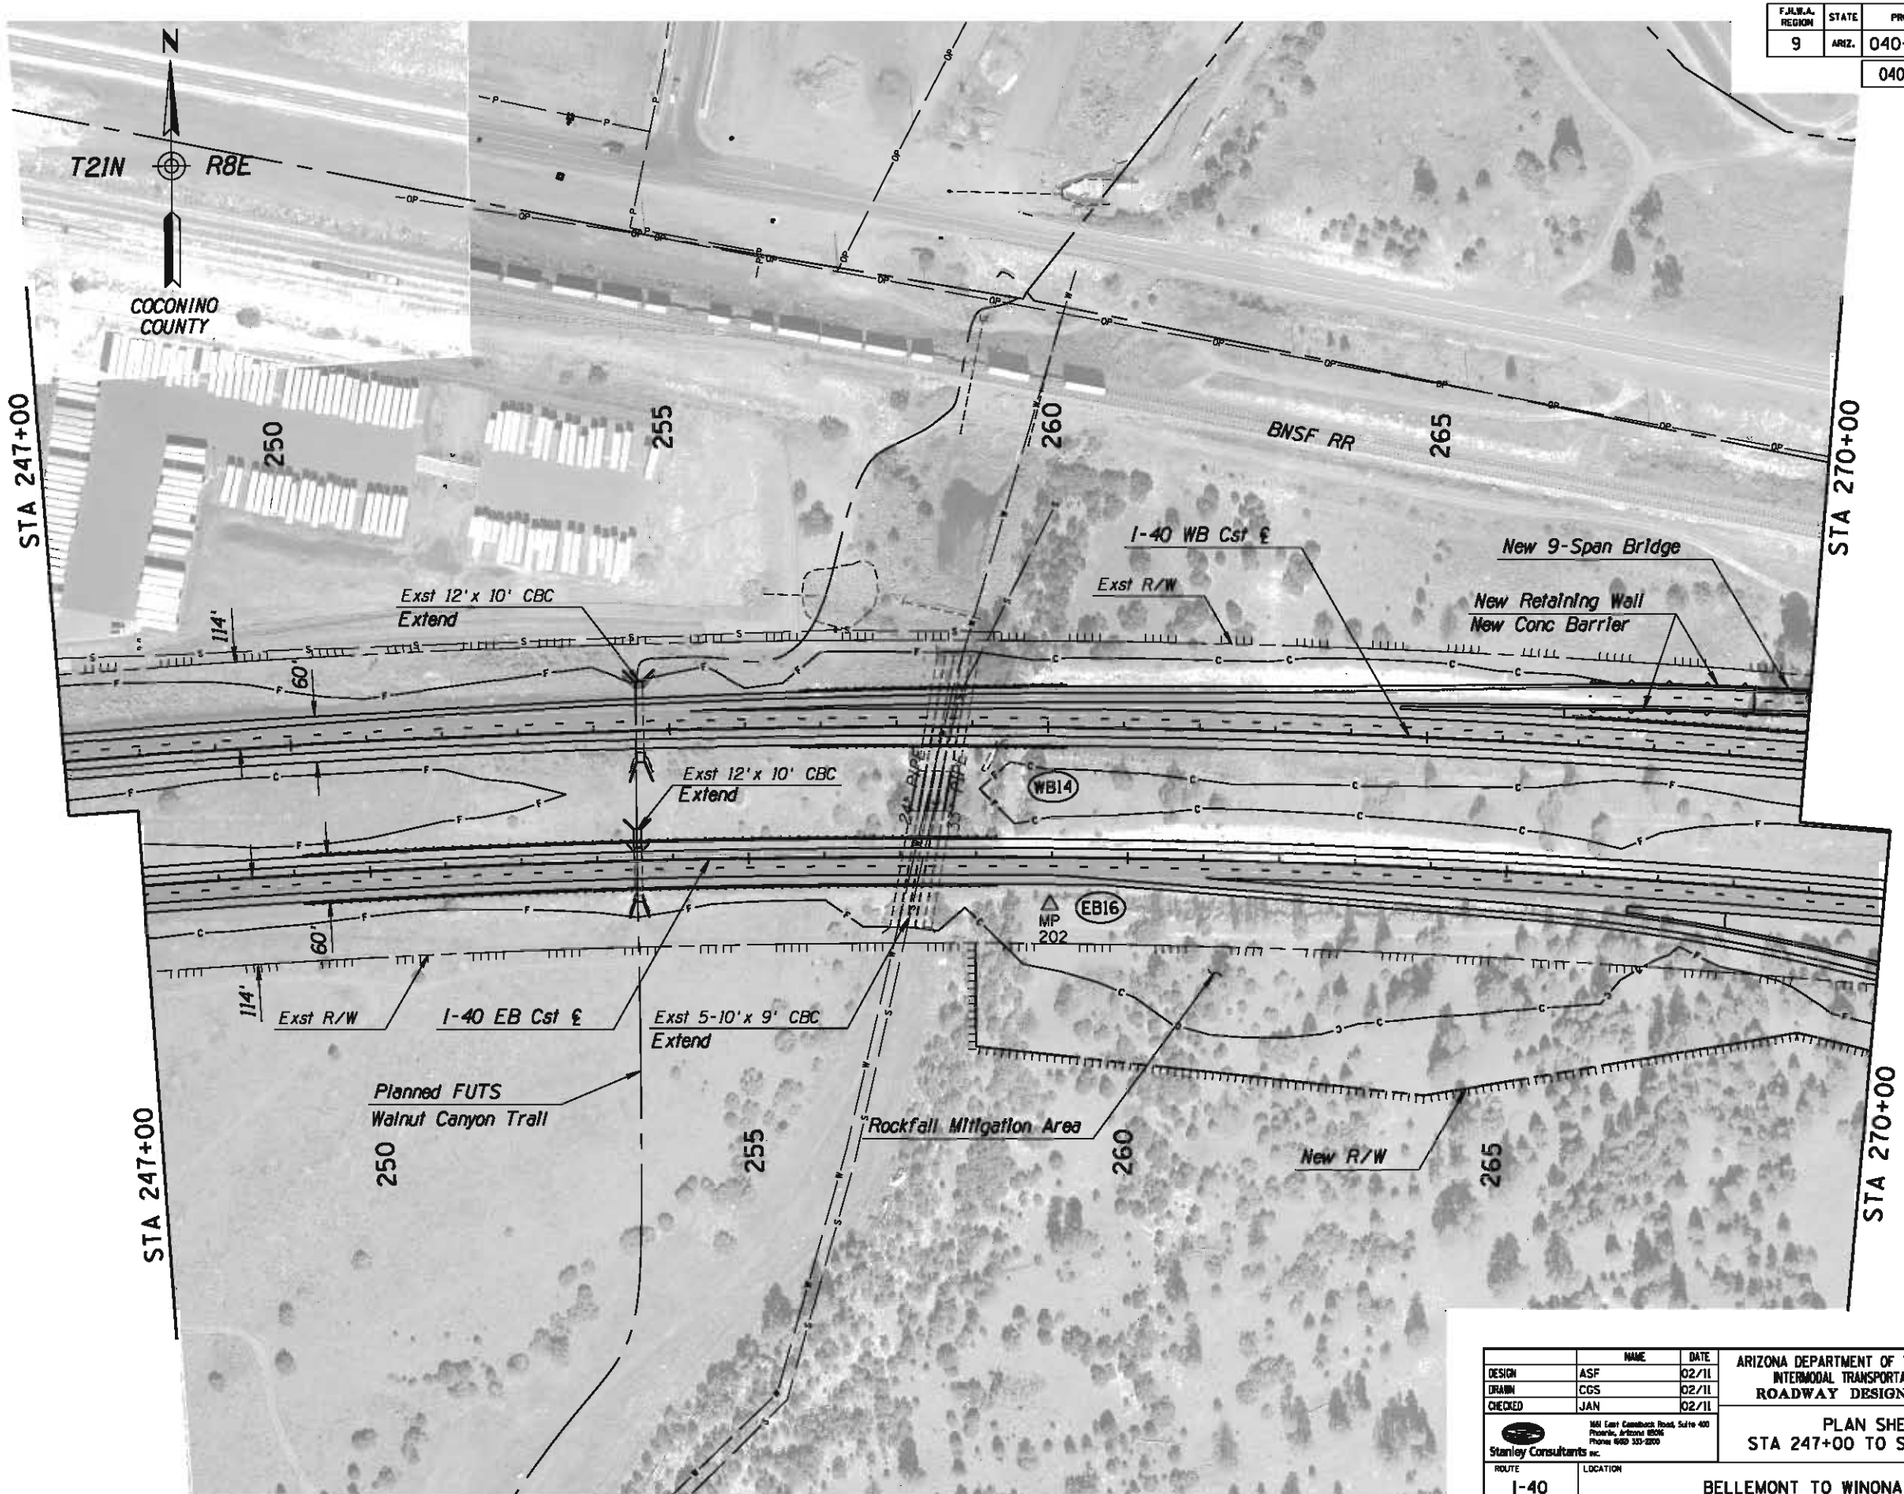

	NAME	DATE
DESIGN	ASF	02/11
DRAWN	CGS	02/11
CHECKED	JAN	02/11

Stanley Consultants INC.
1661 East Camelback Road, Suite 400
Phoenix, Arizona 85016
Phone: (602) 333-2200

ARIZONA DEPARTMENT OF TRANSPORTATION
INTERMODAL TRANSPORTATION DIVISION
ROADWAY DESIGN SERVICES

PLAN SHEET
STA 247+00 TO STA 270+00

Initial
DCR
Review
NOT FOR CONSTRUCTION OR RECORDING

ROUTE	LOCATION
I-40	BELLEMONT TO WINONA

DWG NO. C-119

TRACS NO. H7586 01L | 040-C(BBR) | ___ OF ___

NO.	DESCRIPTION OF REVISION	DATE	MADE BY
NO.1			
NO.2			

17317/2011 q:\21580\11-cadd\03-Civ\h7586p042.dgn

F.H.W.A. REGION	STATE	PROJECT NO.	SHEET NO.	TOTAL SHEETS	AS BUILT
9	ARIZ.	040-C(BBR)			

040 CN 183

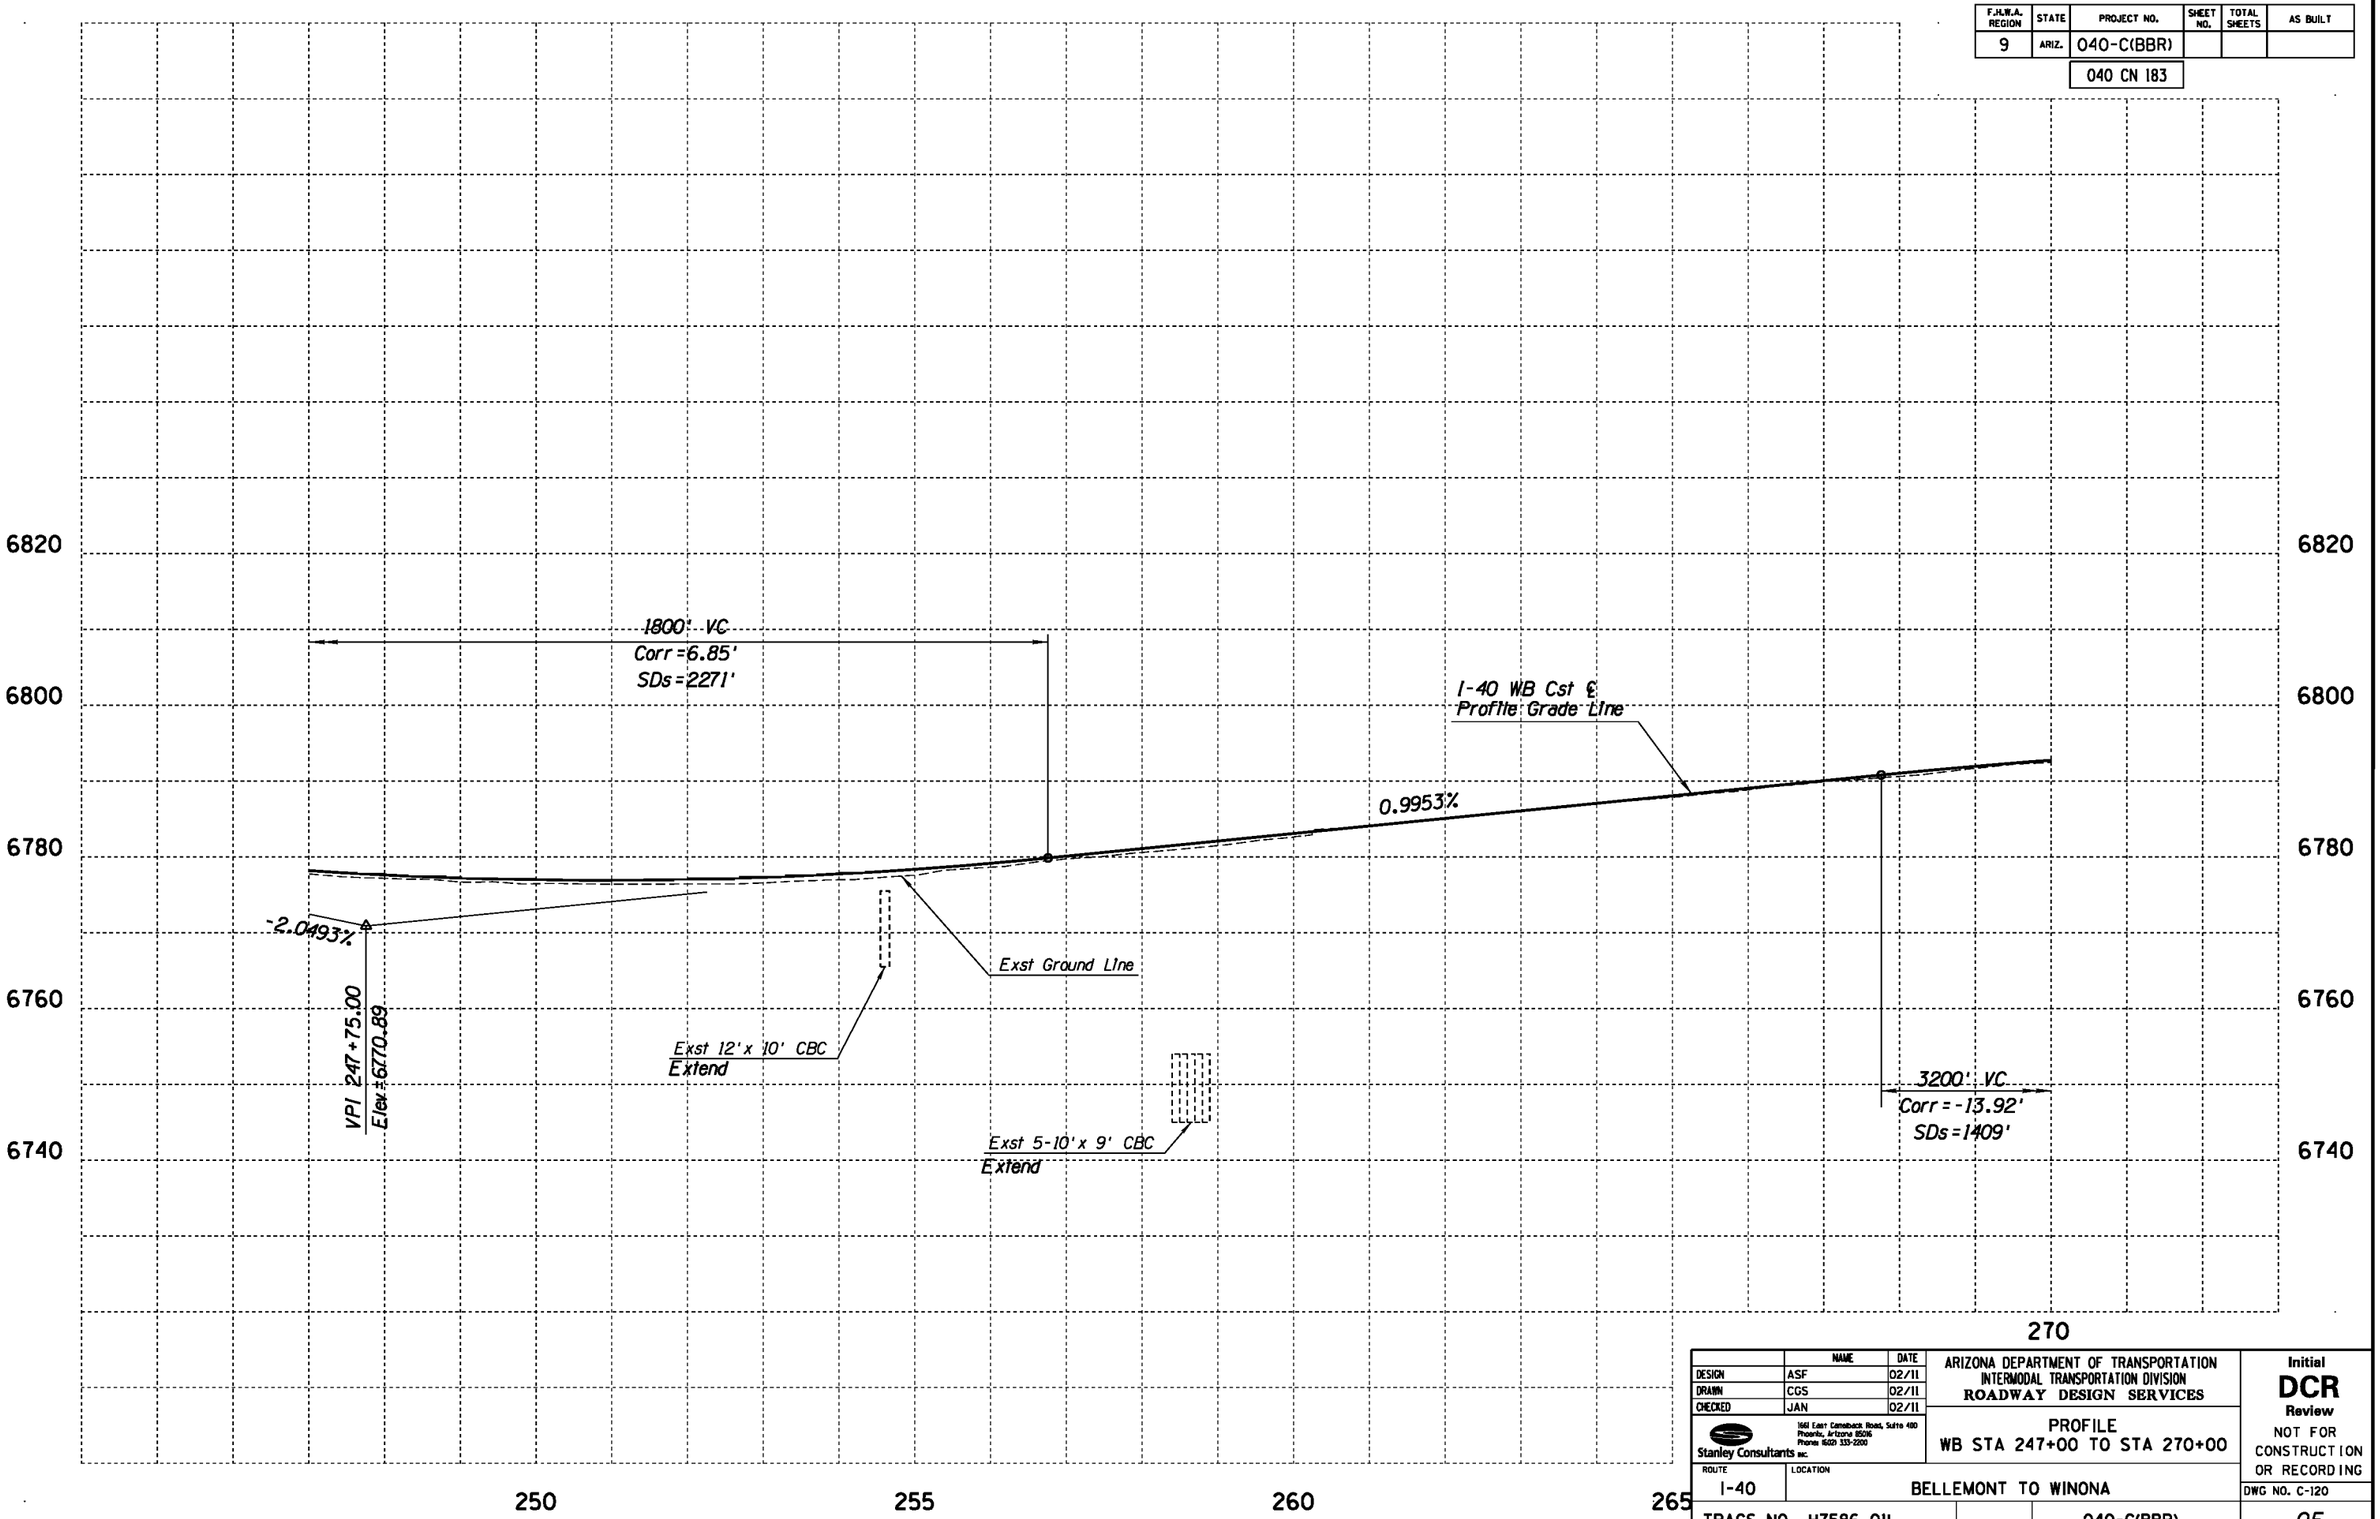

	NAME	DATE
DESIGN	ASF	02/11
DRAWN	CGS	02/11
CHECKED	JAN	02/11

Stanley Consultants INC.
1661 East Camelback Road, Suite 400
Phoenix, Arizona 85016
Phone (602) 333-2200

ARIZONA DEPARTMENT OF TRANSPORTATION
INTERMODAL TRANSPORTATION DIVISION
ROADWAY DESIGN SERVICES

PROFILE
WB STA 247+00 TO STA 270+00

ROUTE: I-40
LOCATION: BELLEMONT TO WINONA

Initial
DCR
Review
NOT FOR CONSTRUCTION OR RECORDING

DWG NO. C-120

TRACS NO. H7586 01L | 040-C(BBR) | ___ OF ___

NO.	DESCRIPTION OF REVISION	MADE BY	DATE
NO.1	DESCRIPTION OF REVISION	MADE BY	DATE
NO.2	DESCRIPTION OF REVISION	MADE BY	DATE

1/31/2011 qt\21580\11-cadd\03-Civ\h7586v042a.dgn

F.H.W.A. REGION	STATE	PROJECT NO.	SHEET NO.	TOTAL SHEETS	AS BUILT
9	ARIZ.	040-C(BBR)			
		040 CN 183			

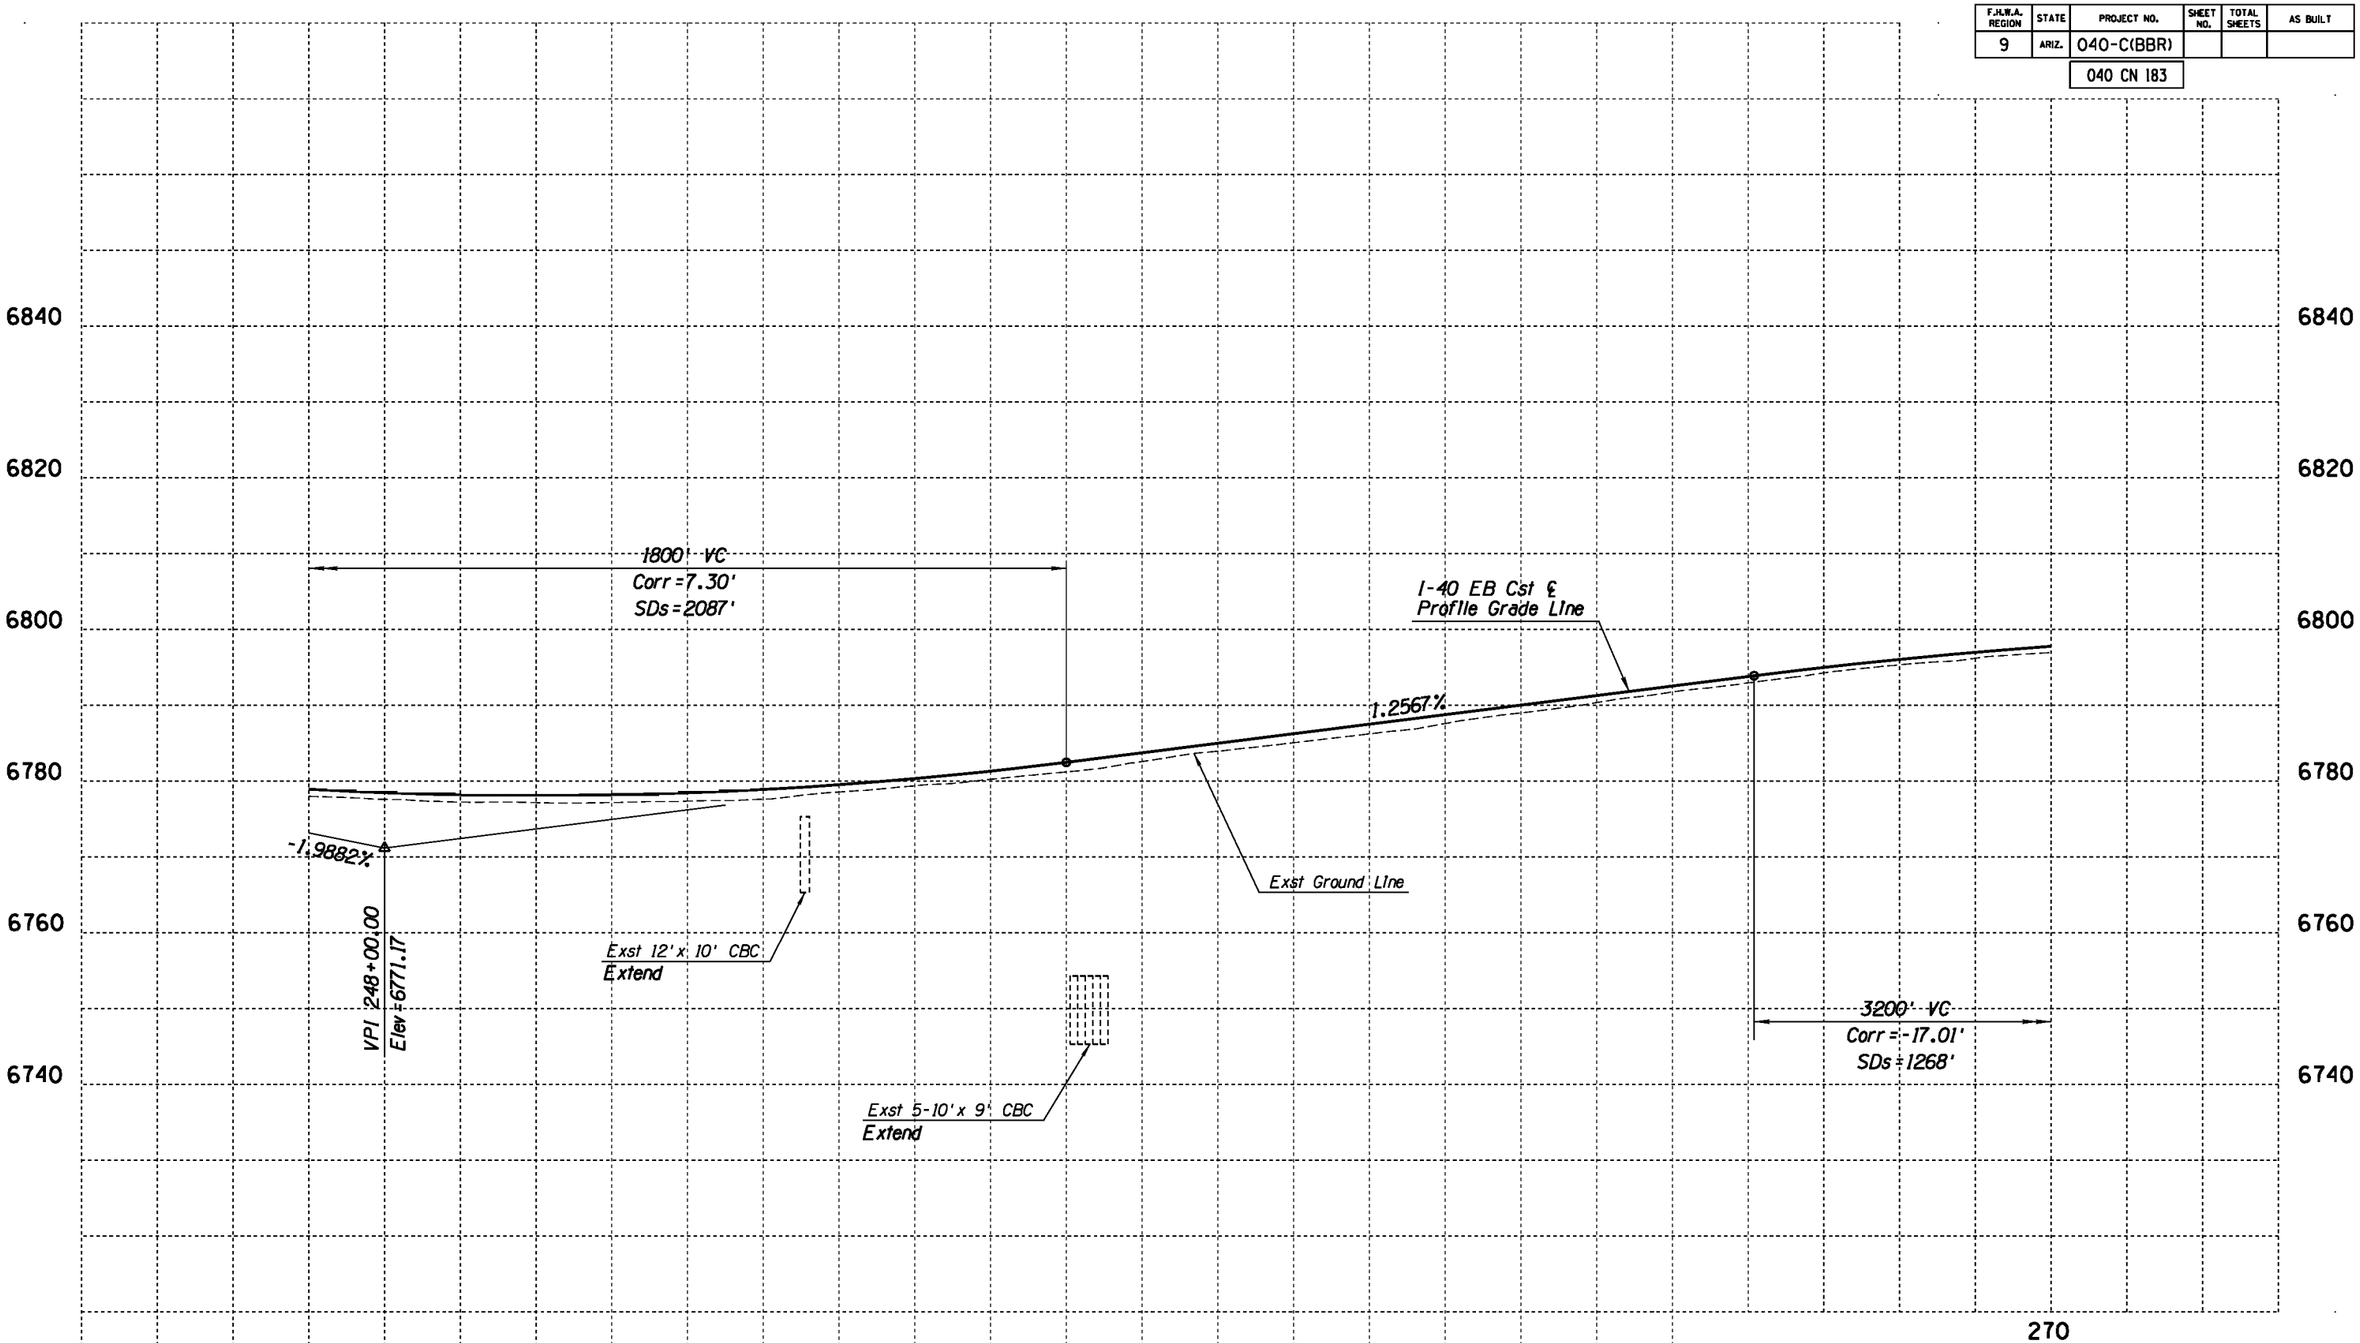

	NAME	DATE
DESIGN	ASF	02/11
DRAWN	CGS	02/11
CHECKED	JAN	02/11

Stanley Consultants INC.
1661 East Camelback Road, Suite 400
Phoenix, Arizona 85016
Phone: (602) 333-2200

ARIZONA DEPARTMENT OF TRANSPORTATION
INTERMODAL TRANSPORTATION DIVISION
ROADWAY DESIGN SERVICES

PROFILE
EB STA 247+00 TO STA 270+00

ROUTE: I-40
LOCATION: BELLEMONT TO WINONA

Initial
DCR
Review
NOT FOR CONSTRUCTION OR RECORDING

DWG NO. C-121

TRACS NO. H7586 01L | 040-C(BBR) | ___ OF ___

NO.	DESCRIPTION OF REVISION	MADE BY	DATE
NO.1	DESCRIPTION OF REVISION	MADE BY	DATE
NO.2	DESCRIPTION OF REVISION	MADE BY	DATE

1/31/2011 q:\21580\11-cadd\03-Civ\h7586v0426.dgn

F.A.H.W.A. REGION	STATE	PROJECT NO.	SHEET NO.	TOTAL SHEETS	AS BUILT
9	ARIZ.	040-C(BBR)			
		040 CN 183			

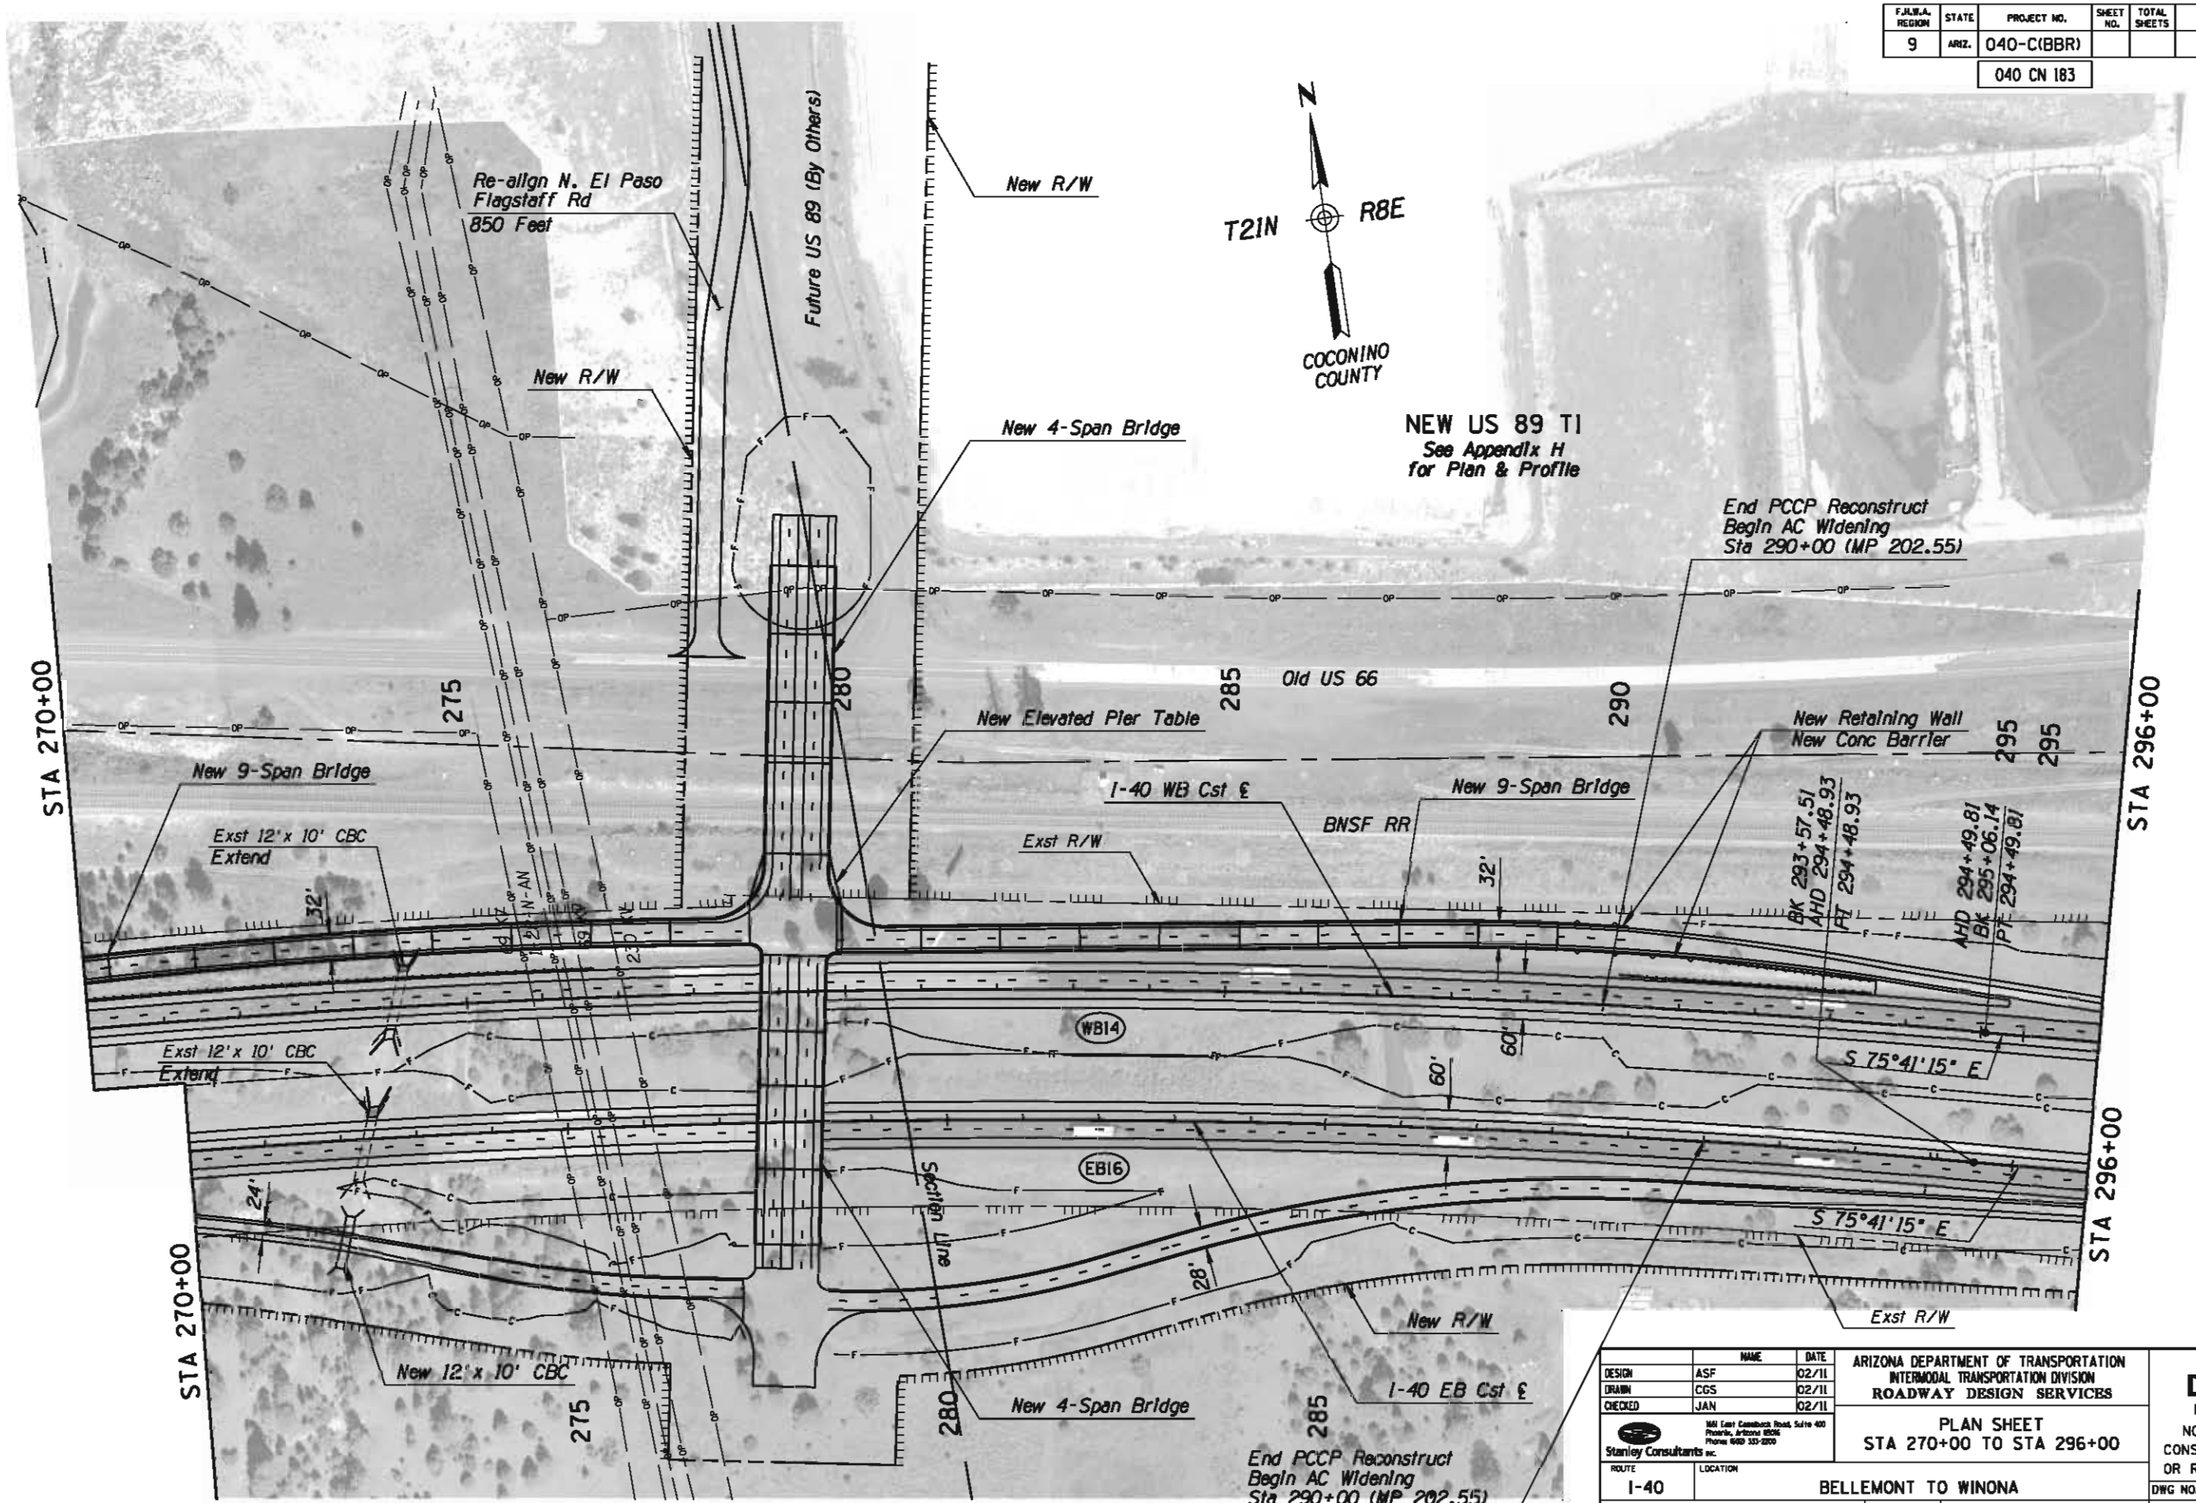

	NAME	DATE
DESIGN	ASF	02/11
DRAWN	CGS	02/11
CHECKED	JAN	02/11

Stanley Consultants INC.
1661 East Camelback Road, Suite 400
Phoenix, Arizona 85016
Phone (602) 333-2200

ARIZONA DEPARTMENT OF TRANSPORTATION
INTERMODAL TRANSPORTATION DIVISION
ROADWAY DESIGN SERVICES

PLAN SHEET
STA 270+00 TO STA 296+00

ROUTE: I-40
LOCATION: BELLEMONT TO WINONA

Initial
DCR
Review
NOT FOR CONSTRUCTION OR RECORDING

DWG NO. C-122

TRACS NO. H7586 OIL | 040-C(BBR) | ___ OF ___

1/31/2011 q:\21580\11-cadd\03-Civ\h7586p043.dgn

NO. | DESCRIPTION OF REVISION | DATE | MADE BY

F.H.W.A. REGION	STATE	PROJECT NO.	SHEET NO.	TOTAL SHEETS	AS BUILT
9	ARIZ.	040-C(BBR)			
		040 CN 183			

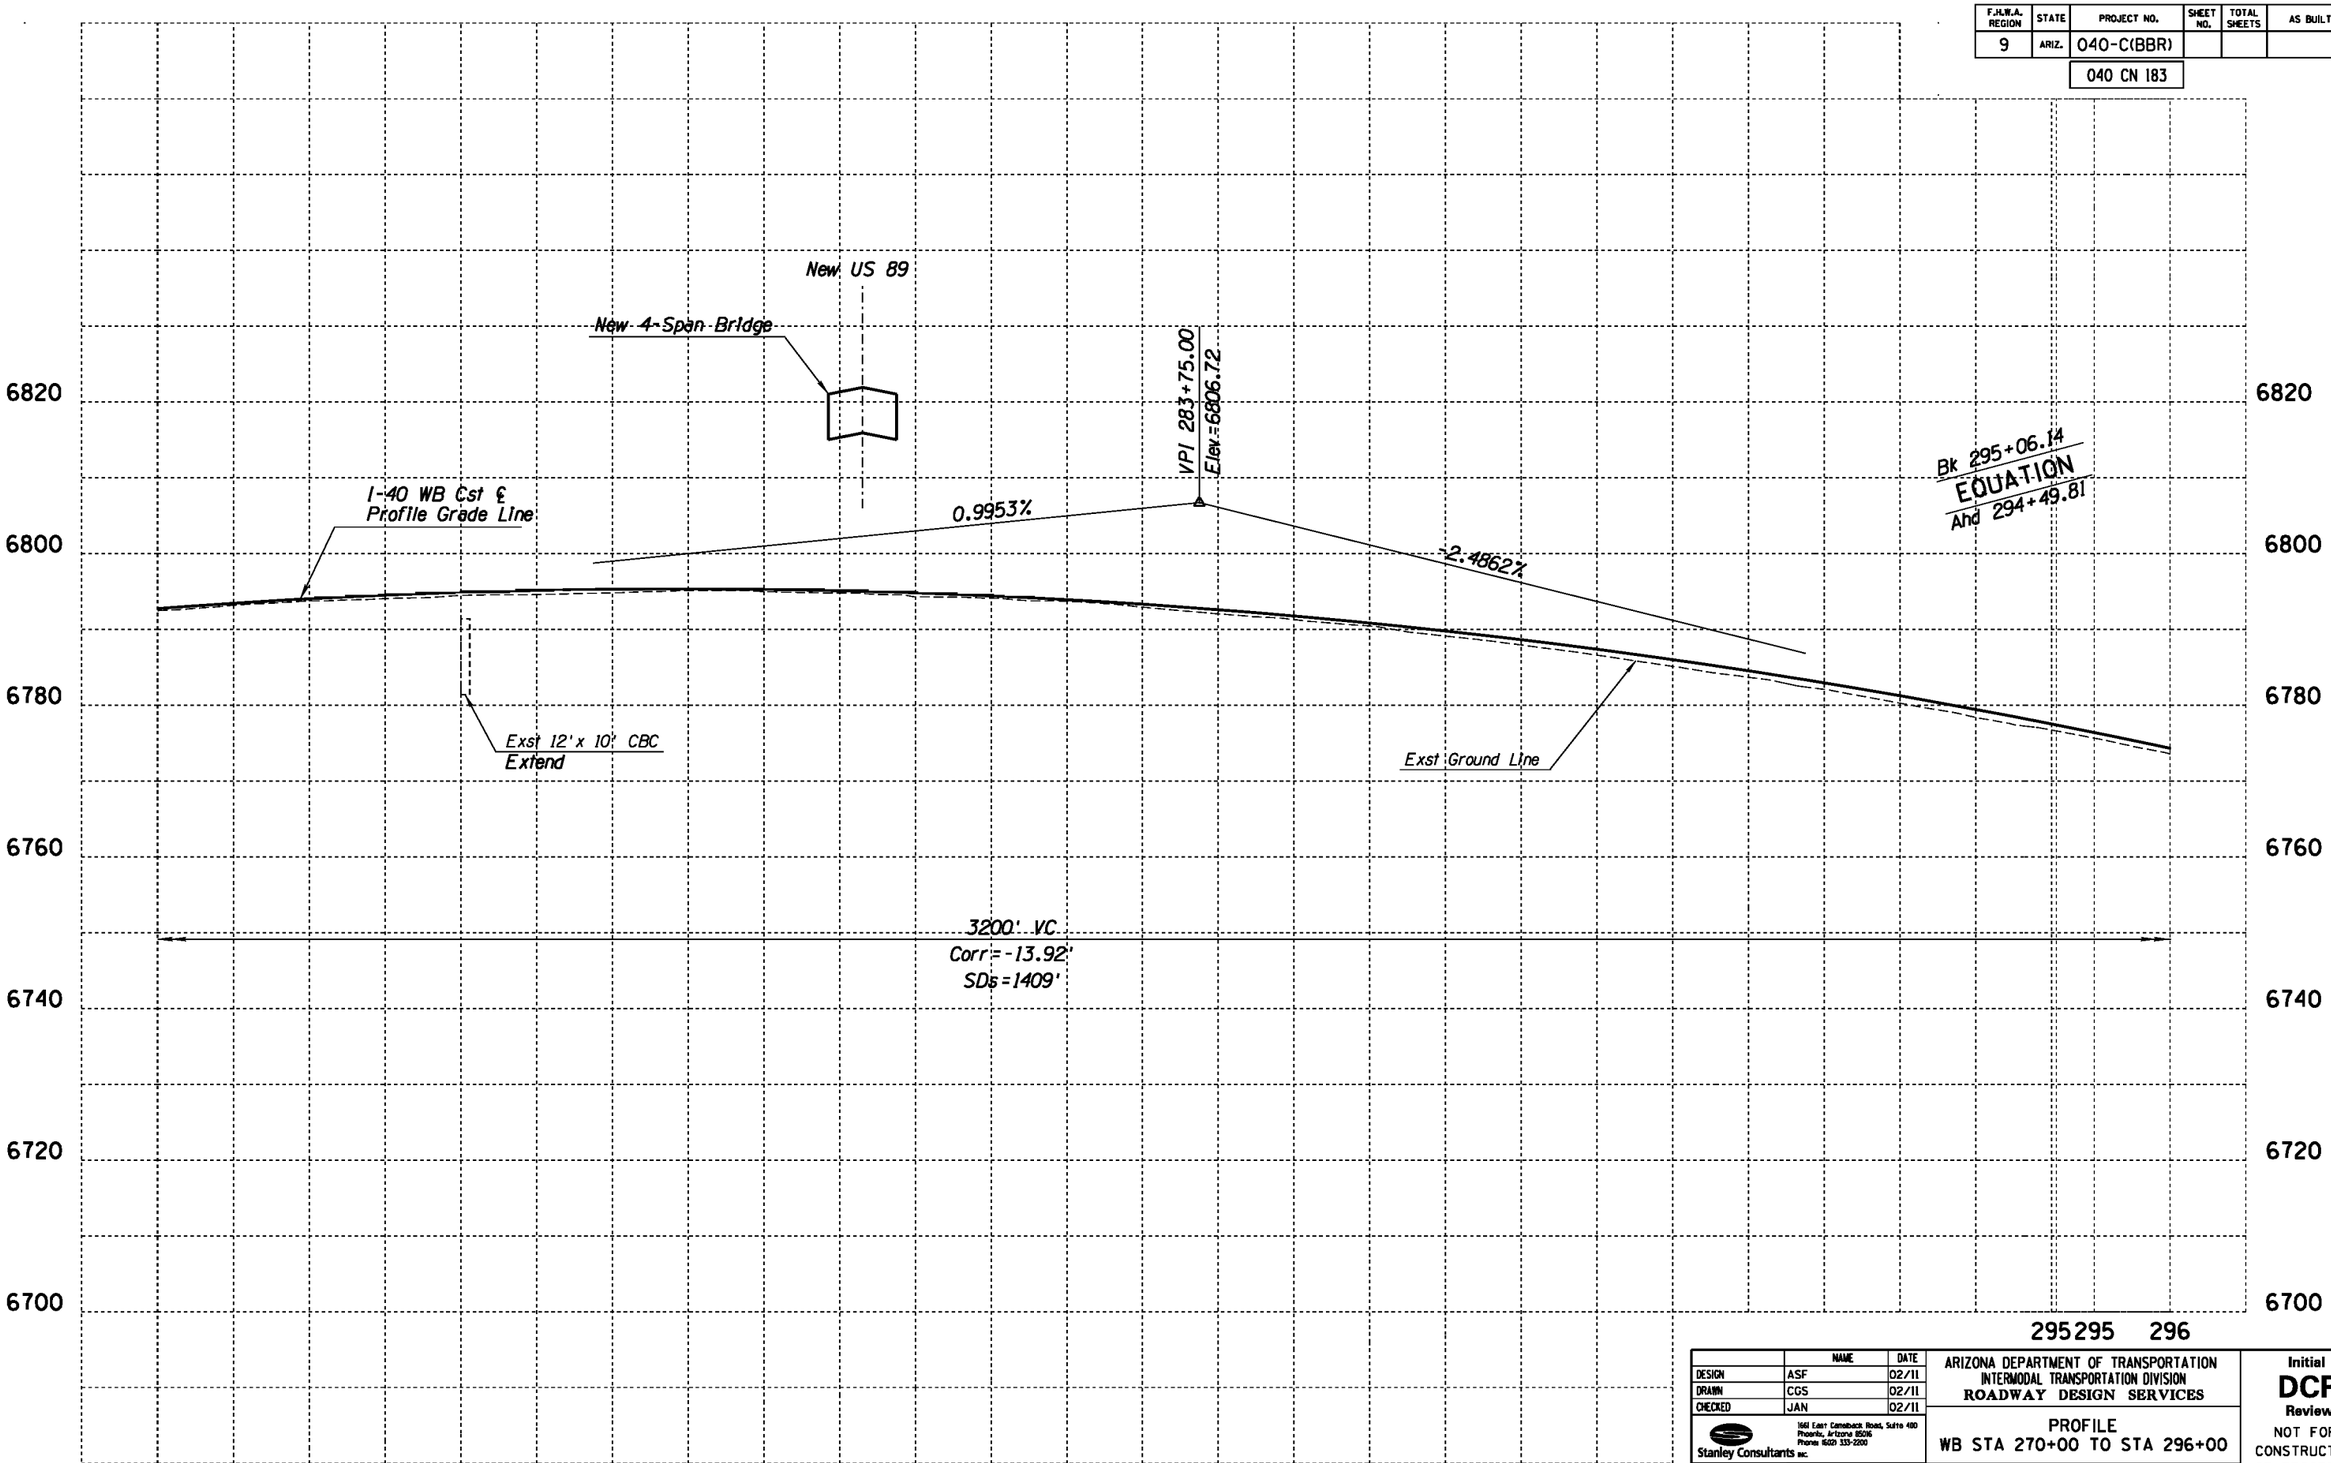

	NAME	DATE
DESIGN	ASF	02/11
DRAWN	CGS	02/11
CHECKED	JAN	02/11

Stanley Consultants INC.
1661 East Camelback Road, Suite 400
Phoenix, Arizona 85016
Phone: (602) 333-2200

ARIZONA DEPARTMENT OF TRANSPORTATION
INTERMODAL TRANSPORTATION DIVISION
ROADWAY DESIGN SERVICES

PROFILE
WB STA 270+00 TO STA 296+00

ROUTE: I-40
LOCATION: BELLEMONT TO WINONA

TRACS NO. H7586 01L | 040-C(BBR)

Initial
DCR
Review
NOT FOR CONSTRUCTION OR RECORDING

DWG NO. C-123
___ OF ___

NO.	DESCRIPTION OF REVISION	MADE BY	DATE

1/31/2011 q:\21580\11-cadd\03-Civ\h7586v043a.dgn

F.H.W.A. REGION	STATE	PROJECT NO.	SHEET NO.	TOTAL SHEETS	AS BUILT
9	ARIZ.	040-C(BBR)			

040 CN 183

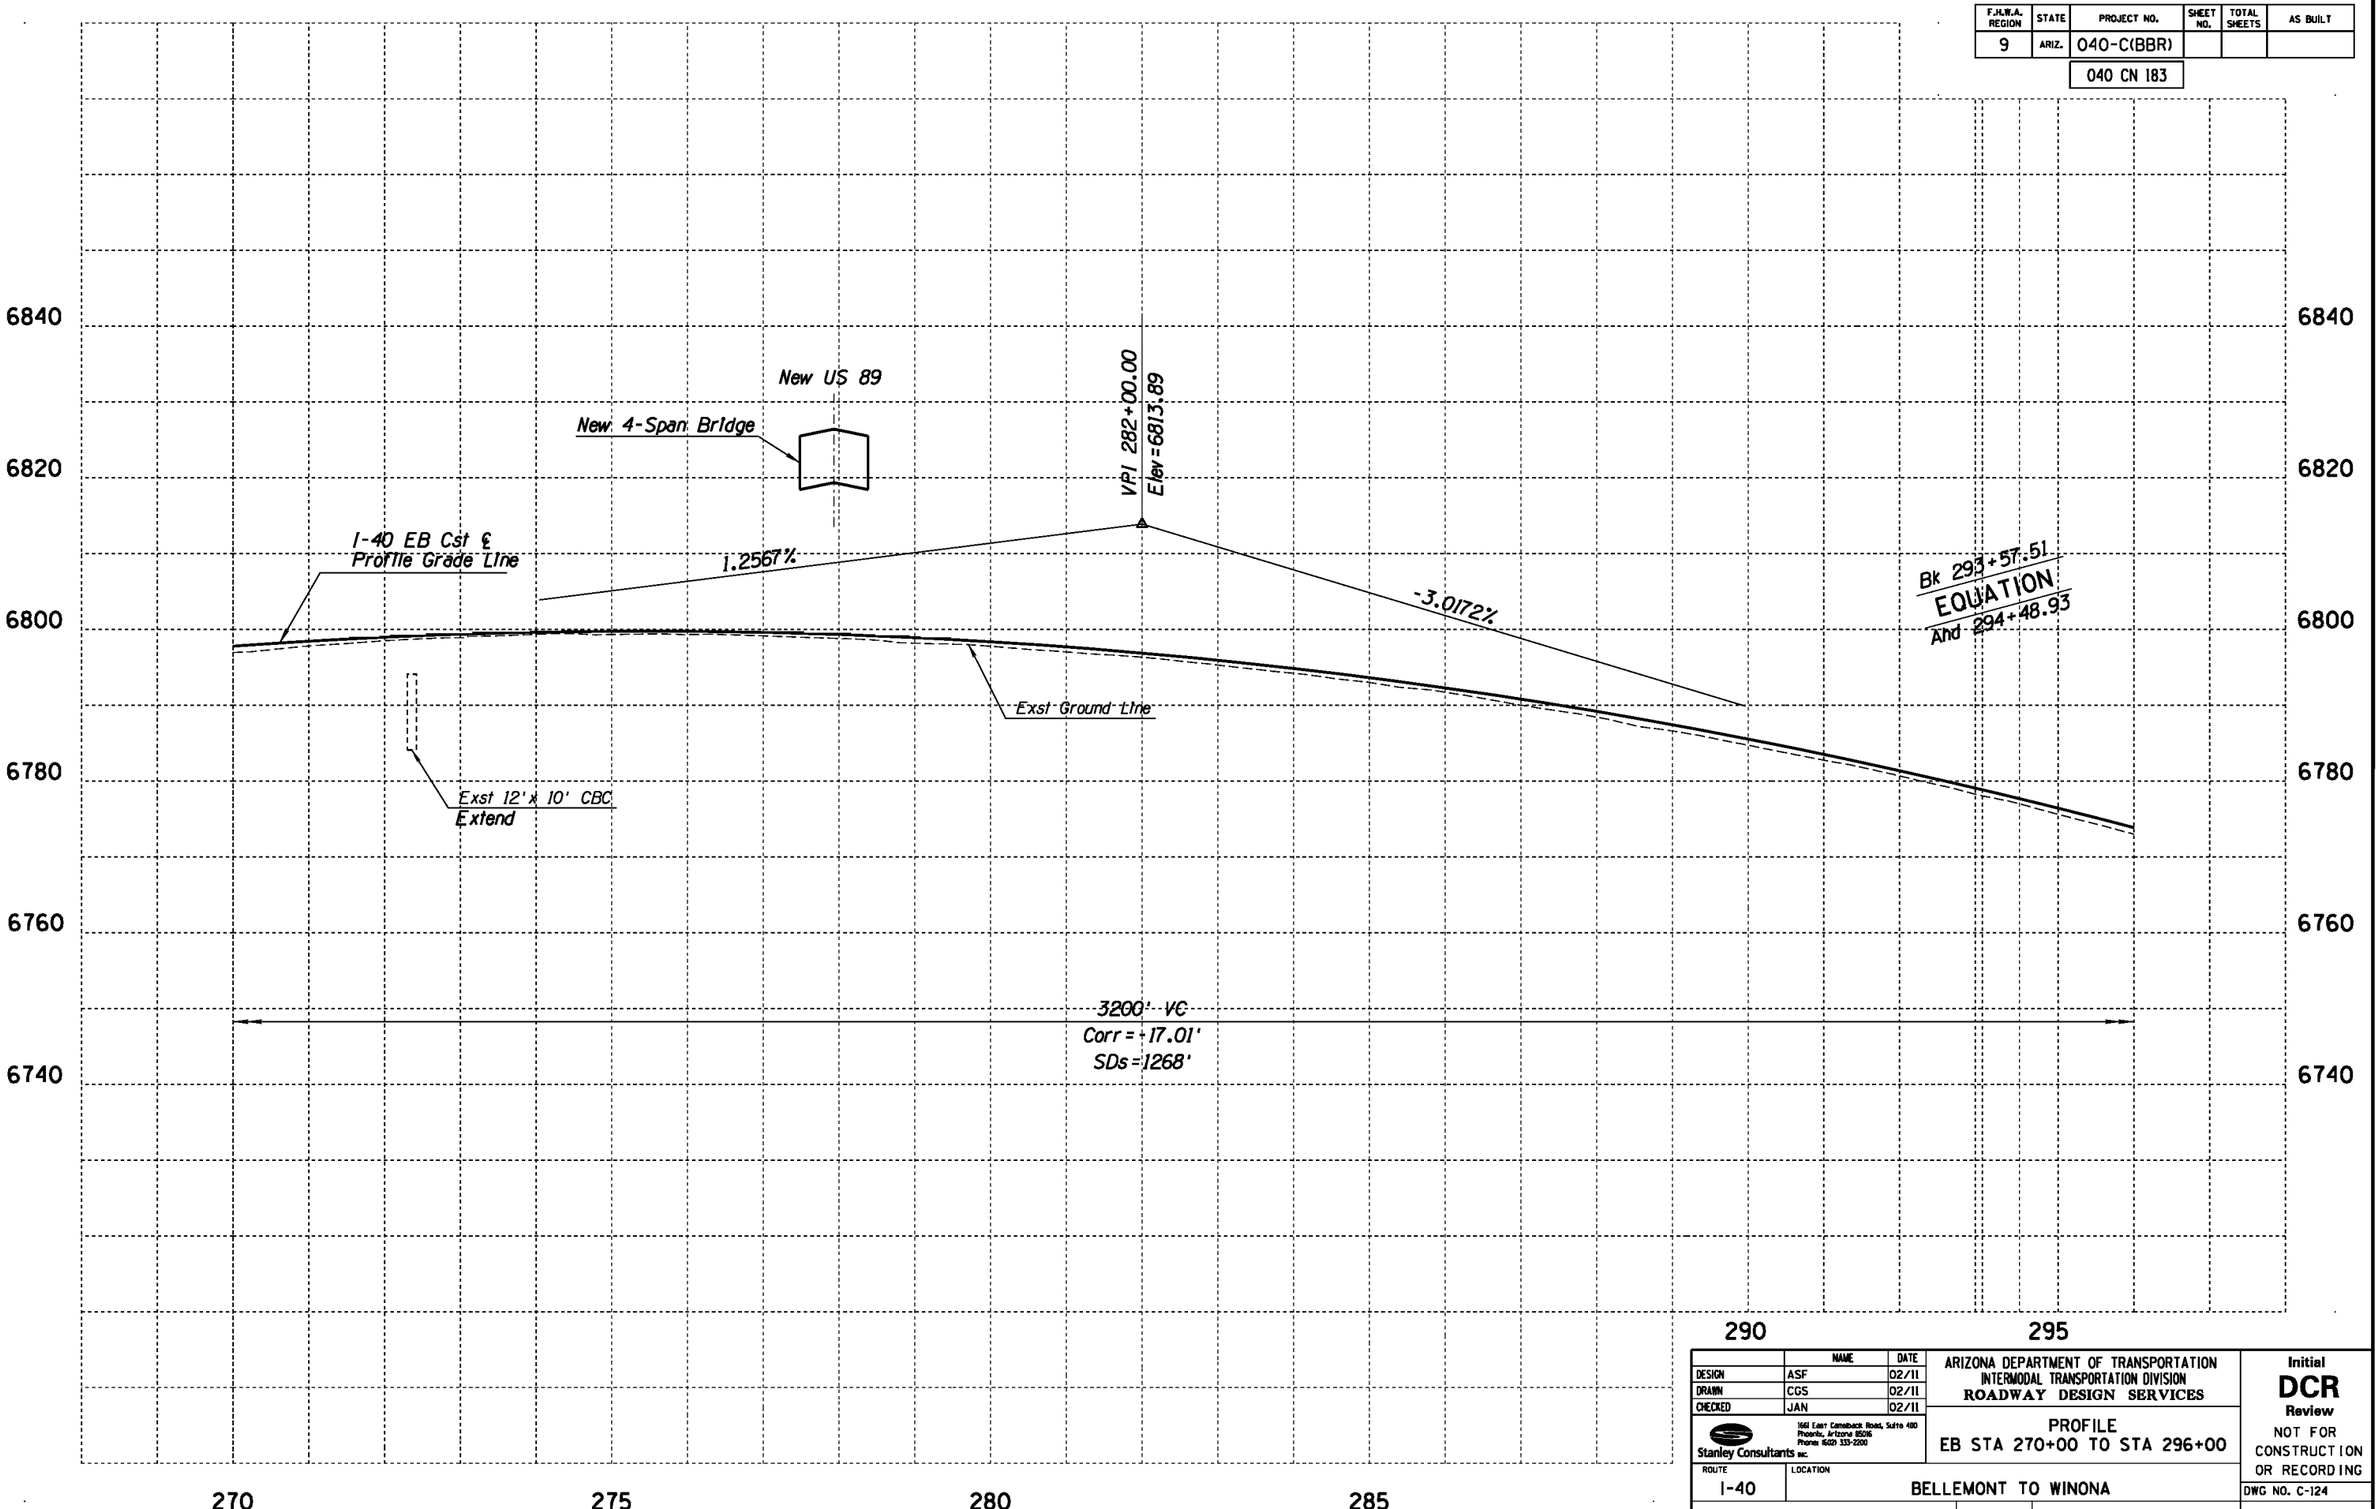

	NAME	DATE
DESIGN	ASF	02/11
DRAWN	CGS	02/11
CHECKED	JAN	02/11

Stanley Consultants INC.
1661 East Camelback Road, Suite 400
Phoenix, Arizona 85016
Phone (602) 333-2200

ARIZONA DEPARTMENT OF TRANSPORTATION
INTERMODAL TRANSPORTATION DIVISION
ROADWAY DESIGN SERVICES

PROFILE
EB STA 270+00 TO STA 296+00

Initial
DCR
Review
NOT FOR CONSTRUCTION OR RECORDING

ROUTE	LOCATION
I-40	BELLEMONT TO WINONA

DWG NO. C-124

TRACS NO. H7586 01L | 040-C(BBR) | ___ OF ___

NO.	DESCRIPTION OF REVISION	MADE BY	DATE

1/31/2011 qt\21580\11-cadd\03-Civ\h7586v0436.dgn

F.H.W.A. REGION	STATE	PROJECT NO.	SHEET NO.	TOTAL SHEETS	AS BUILT
9	ARIZ.	040-C(BBR)			

040 CN 183

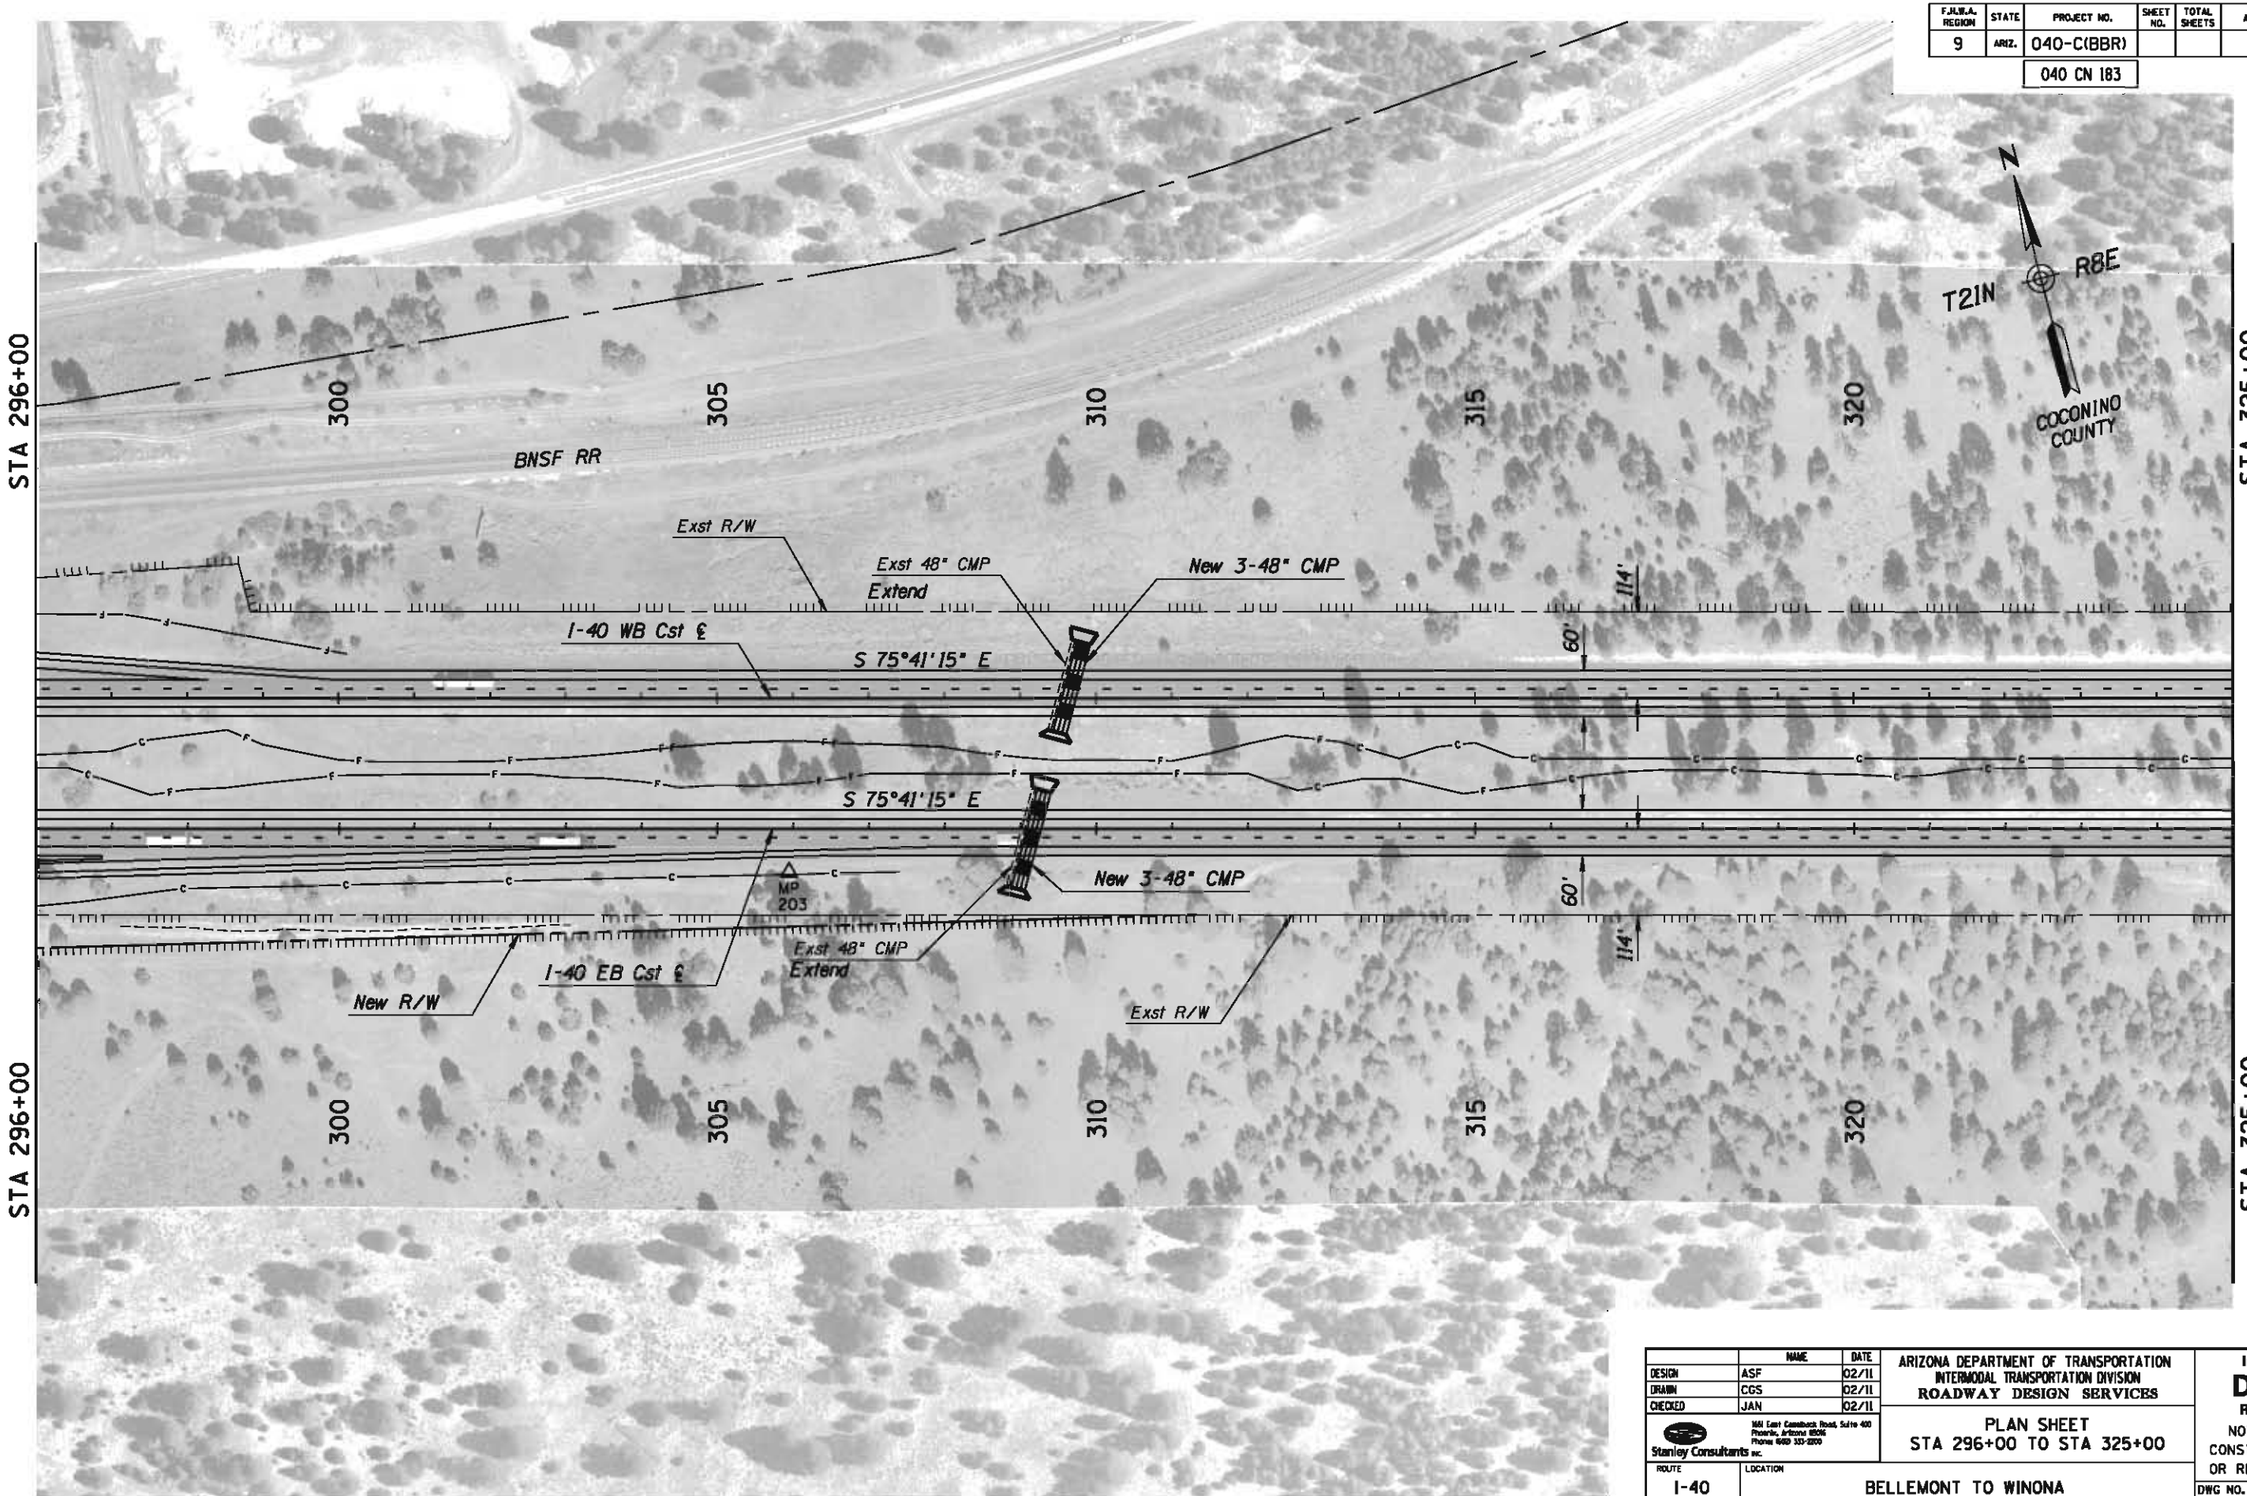

	NAME	DATE
DESIGN	ASF	02/11
DRAWN	CGS	02/11
CHECKED	JAN	02/11

Stanley Consultants inc.
1661 East Camelback Road, Suite 400
Phoenix, Arizona 85016
Phone: (602) 333-2200

ARIZONA DEPARTMENT OF TRANSPORTATION
INTERMODAL TRANSPORTATION DIVISION
ROADWAY DESIGN SERVICES

PLAN SHEET
STA 296+00 TO STA 325+00

Initial
DCR
Review
NOT FOR CONSTRUCTION OR RECORDING

ROUTE: I-40
LOCATION: BELLEMONT TO WINONA

DWG NO. C-125

TRACS NO. H7586 01L | 040-C(BBR) | ___ OF ___

NO.	DESCRIPTION OF REVISION	DATE	MADE BY

1/31/2011 q:\21580\11-cadd\03-Civ\h7586p044.dgn

F.H.W.A. REGION	STATE	PROJECT NO.	SHEET NO.	TOTAL SHEETS	AS BUILT
9	ARIZ.	040-C(BBR)			
		040 CN 183			

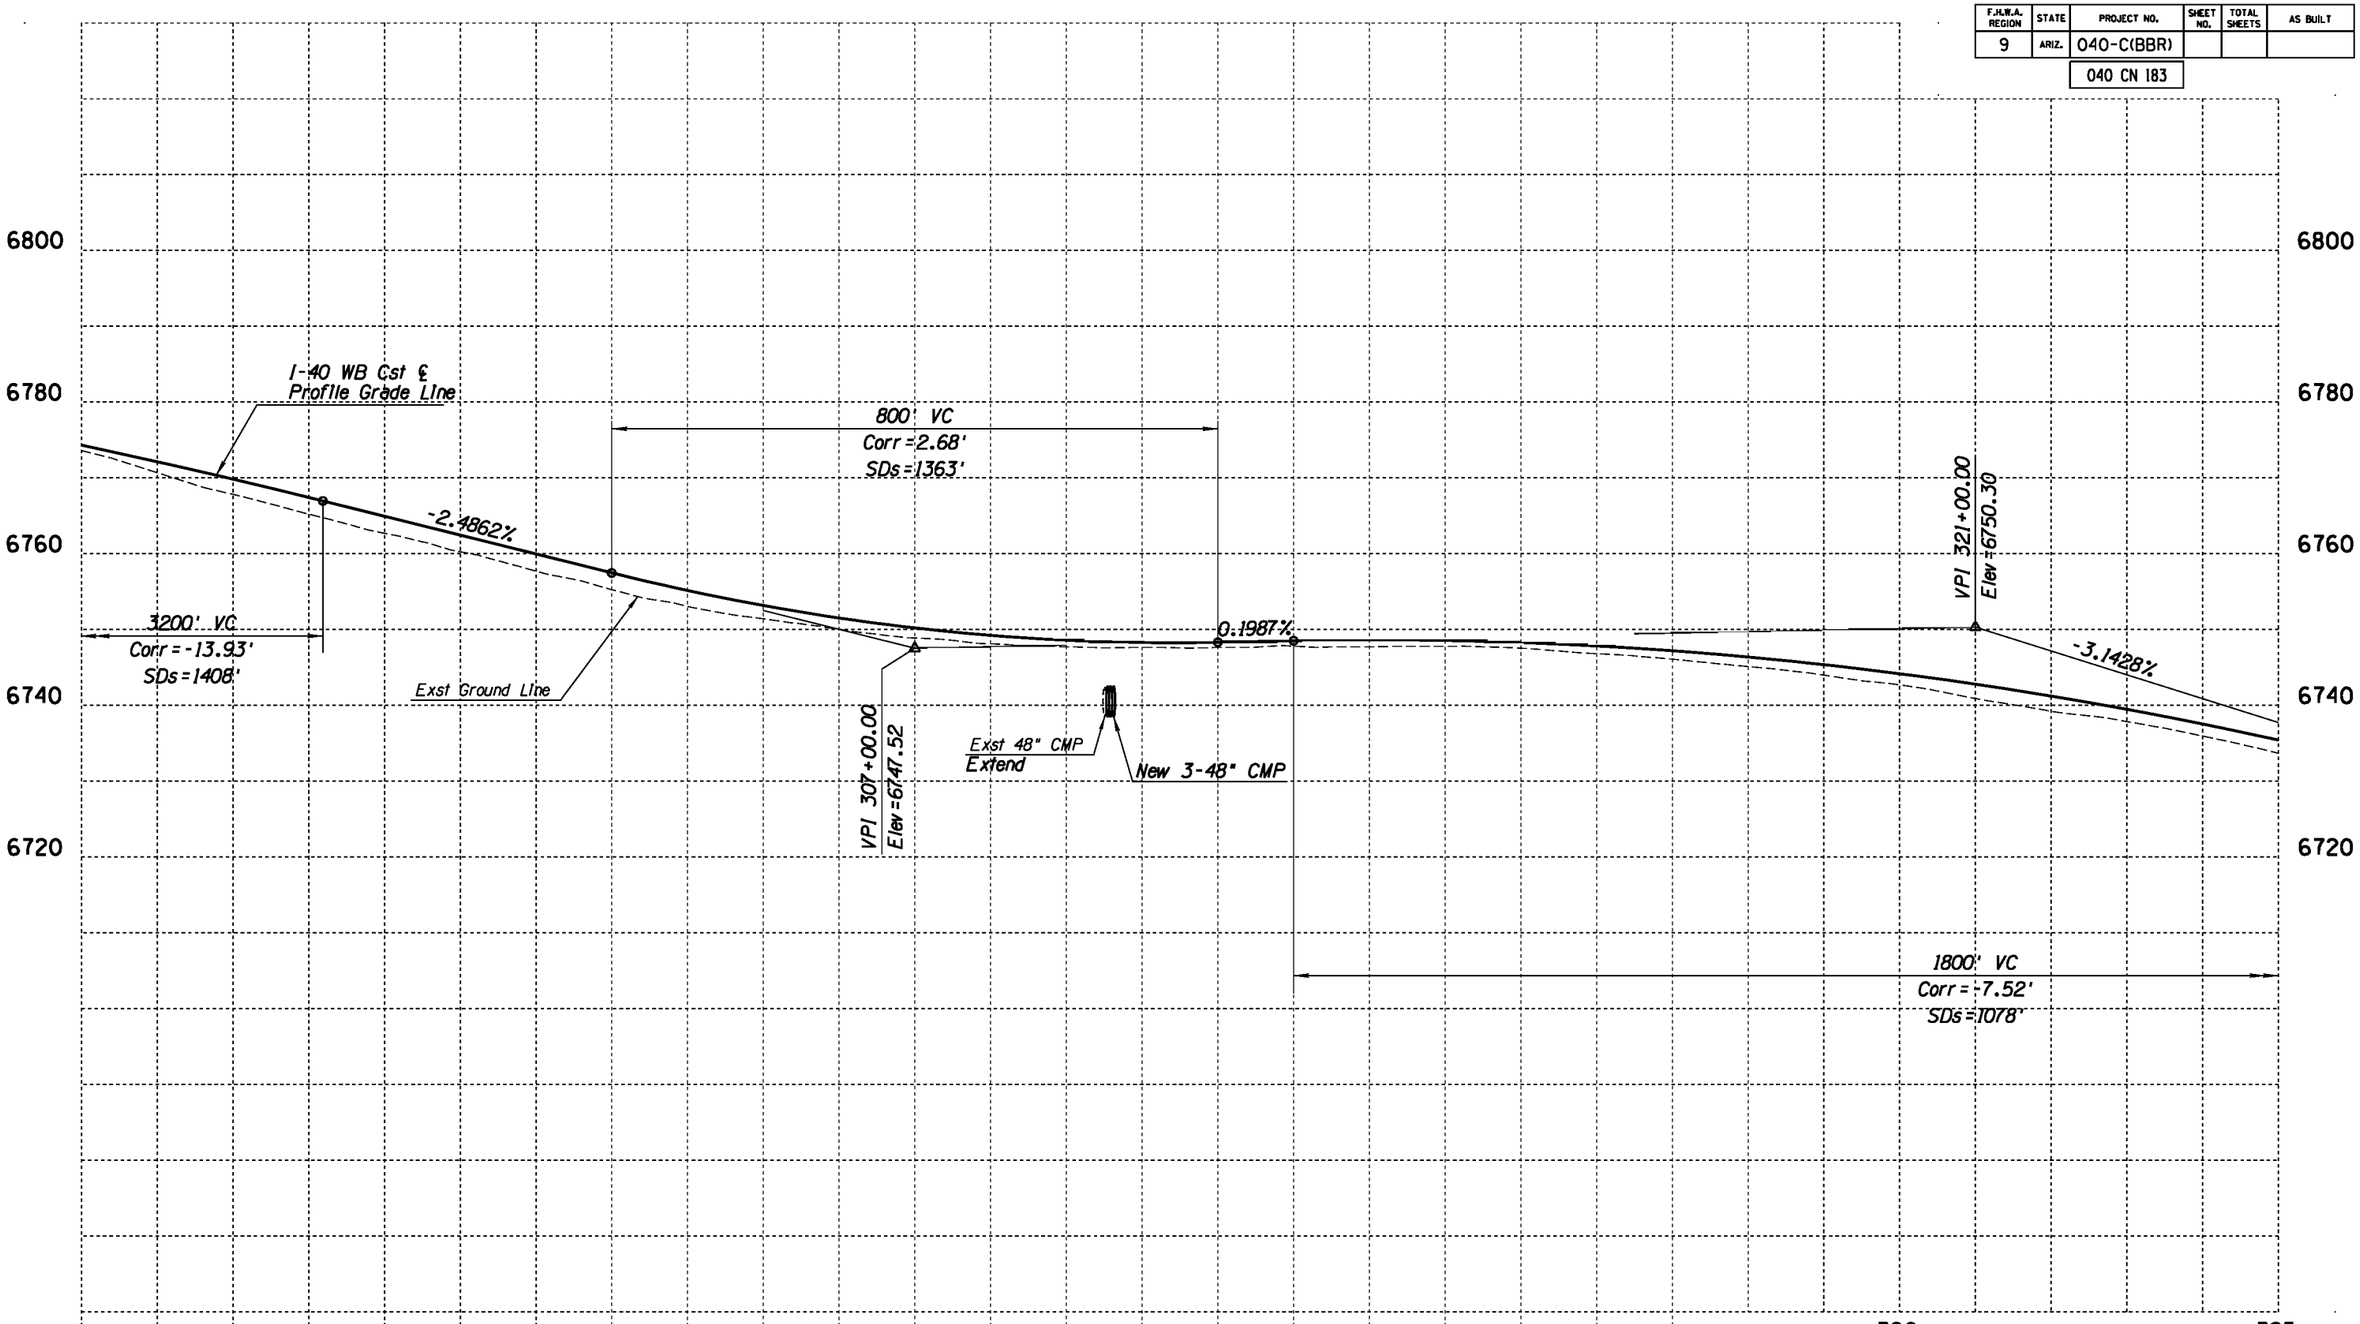

	NAME	DATE
DESIGN	ASF	02/11
DRAWN	CGS	02/11
CHECKED	JAN	02/11

Stanley Consultants INC.
1661 East Camelback Road, Suite 400
Phoenix, Arizona 85016
Phone: (602) 333-2200

ARIZONA DEPARTMENT OF TRANSPORTATION
INTERMODAL TRANSPORTATION DIVISION
ROADWAY DESIGN SERVICES

PROFILE
WB STA 296+00 TO STA 325+00

Initial
DCR
Review
NOT FOR CONSTRUCTION OR RECORDING

ROUTE: I-40
LOCATION: BELLEMONT TO WINONA

DWG NO. C-126

TRACS NO. H7586 01L | 040-C(BBR) | ___ OF ___

NO.	DESCRIPTION OF REVISION	MADE BY	DATE
NO. 1	DESCRIPTION OF REVISION	MADE BY	DATE
NO. 2	DESCRIPTION OF REVISION	MADE BY	DATE

1/31/2011 g:\21580\11-cadd\03-Civ\h7586v044a.dgn

F.H.W.A. REGION	STATE	PROJECT NO.	SHEET NO.	TOTAL SHEETS	AS BUILT
9	ARIZ.	040-C(BBR)			

040 CN 183

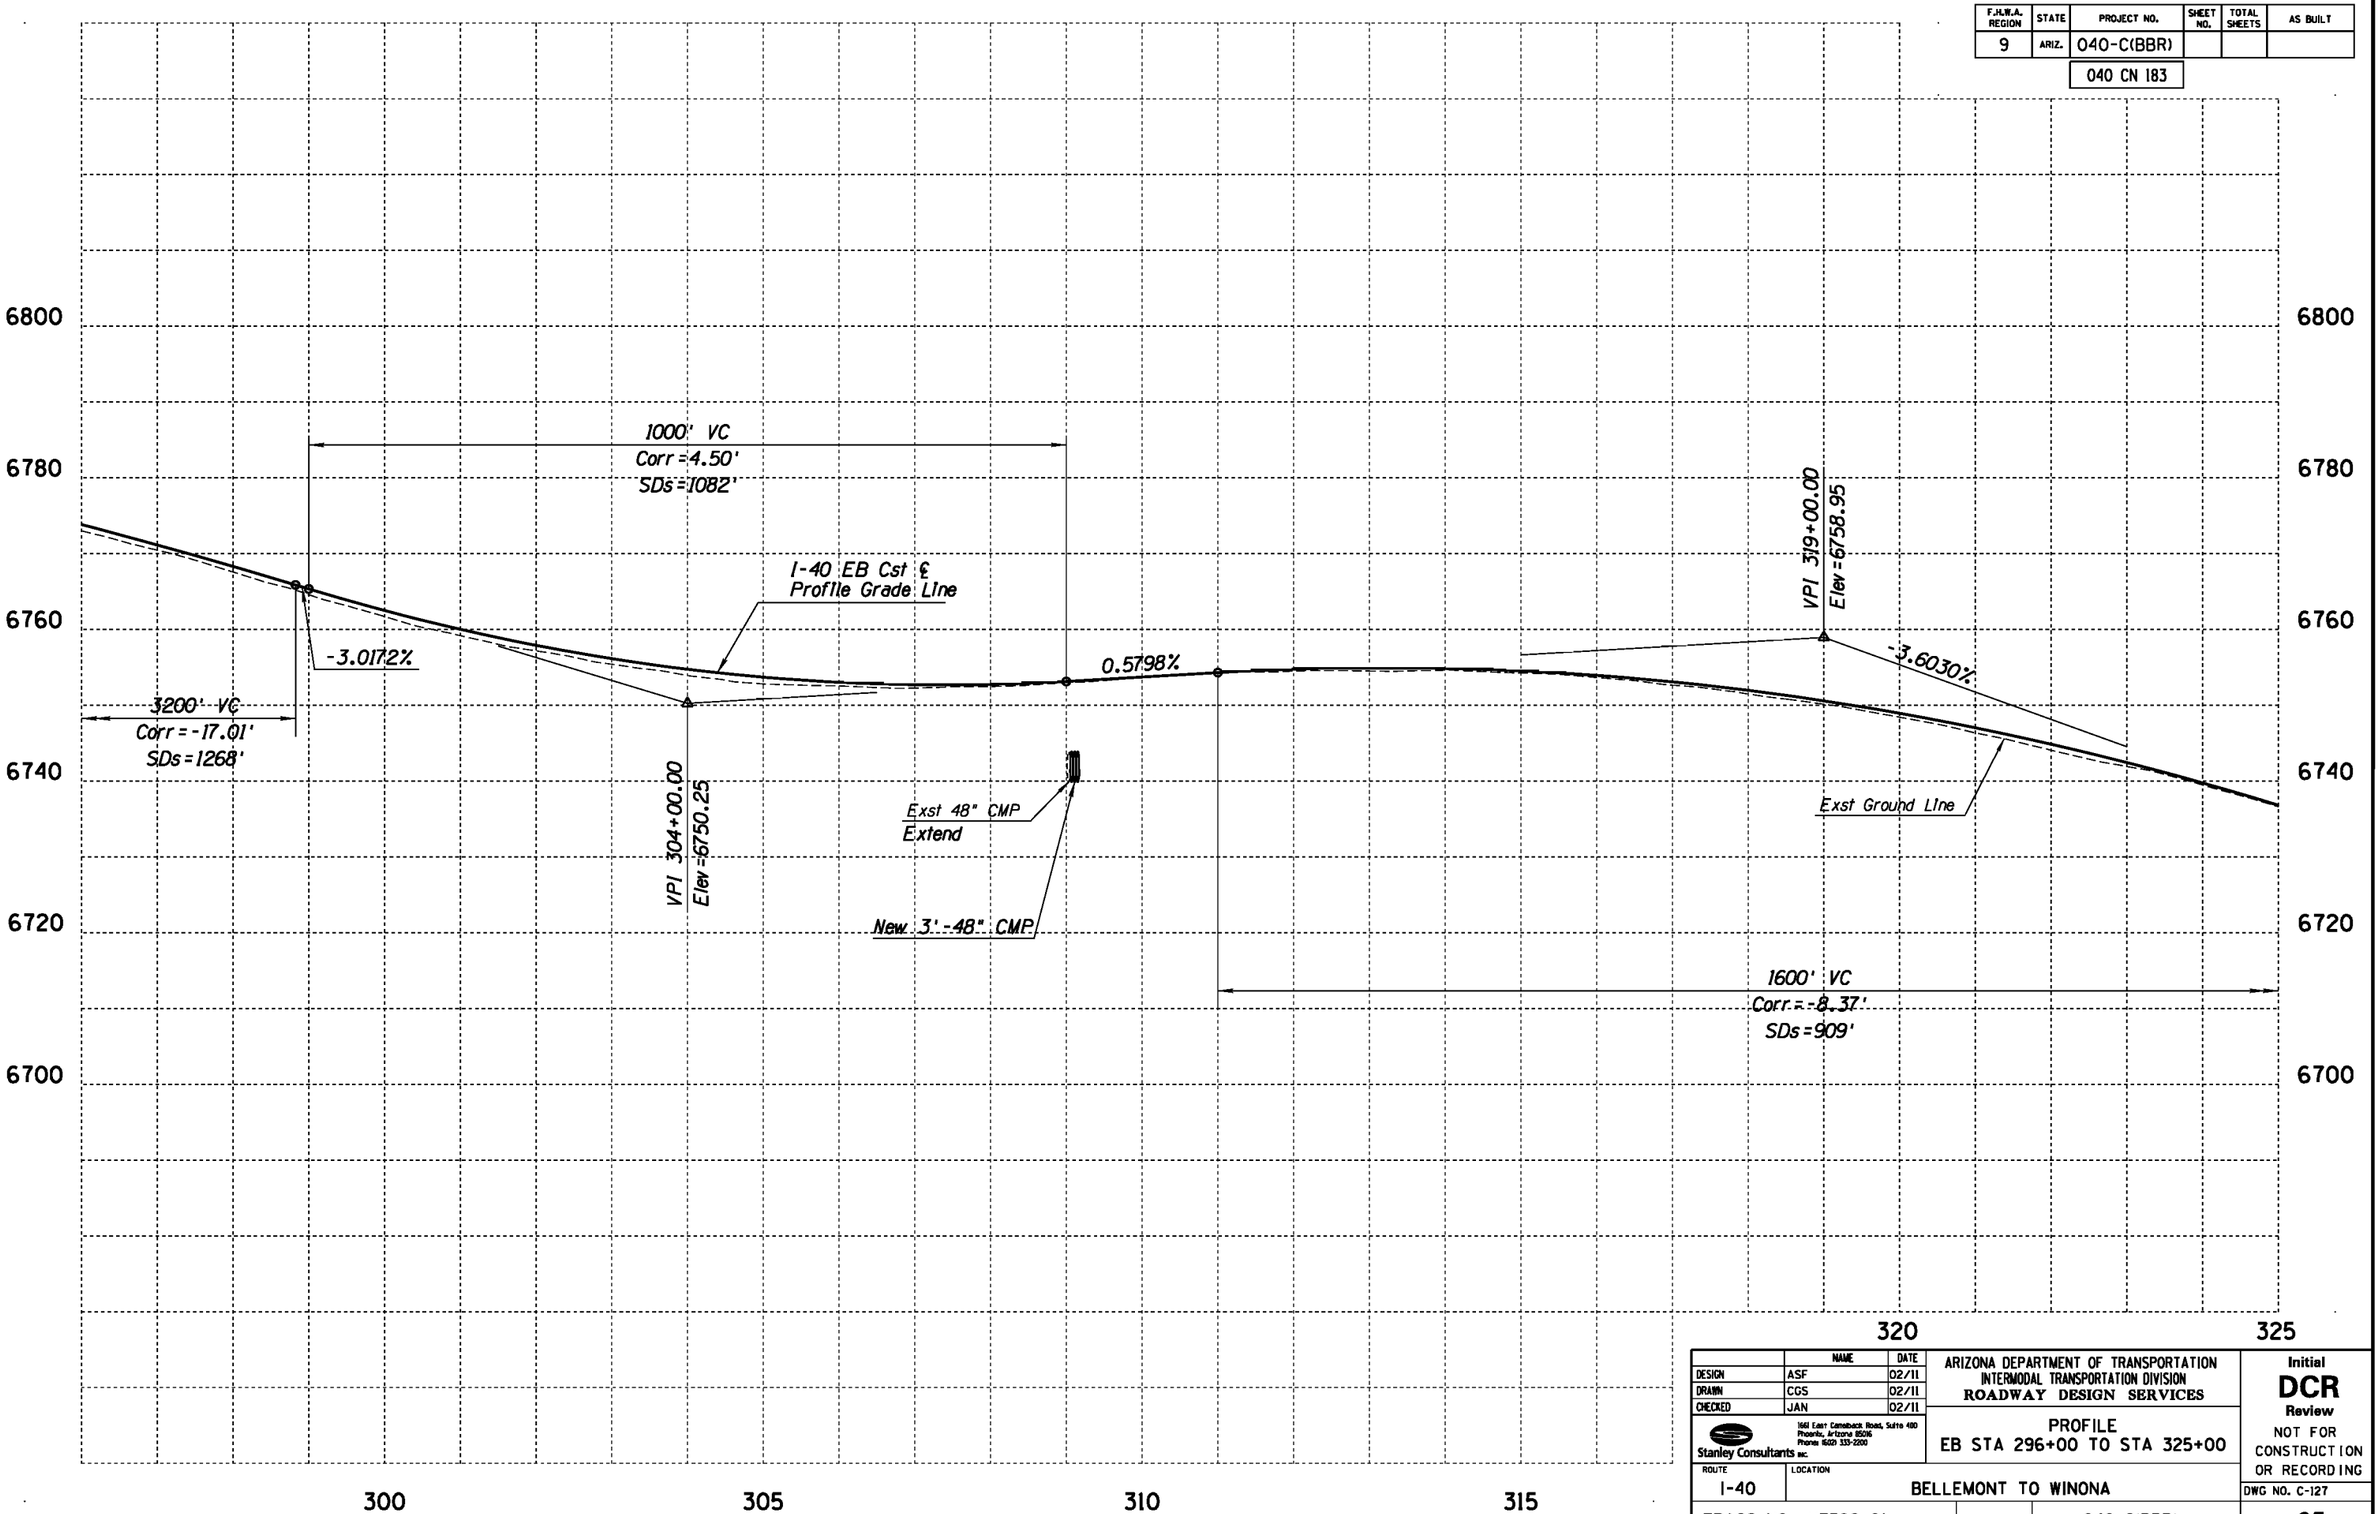

	NAME	DATE
DESIGN	ASF	02/11
DRAWN	CGS	02/11
CHECKED	JAN	02/11

Stanley Consultants INC.
1661 East Camelback Road, Suite 400
Phoenix, Arizona 85016
Phone (602) 333-2200

ARIZONA DEPARTMENT OF TRANSPORTATION
INTERMODAL TRANSPORTATION DIVISION
ROADWAY DESIGN SERVICES

PROFILE
EB STA 296+00 TO STA 325+00

ROUTE: I-40
LOCATION: BELLEMONT TO WINONA

TRACS NO. H7586 01L | 040-C(BBR)

Initial
DCR
Review
NOT FOR CONSTRUCTION OR RECORDING

DWG NO. C-127

___ OF ___

NO.	DESCRIPTION OF REVISION	MADE BY	DATE	NO.	DESCRIPTION OF REVISION	MADE BY	DATE

1/31/2011 qt\21580\11-cadd\03-Civ\h7586v044b.dgn

F.H.W.A. REGION	STATE	PROJECT NO.	SHEET NO.	TOTAL SHEETS	AS BUILT
9	ARIZ.	040-C(BBR)			
		040 CN 183			

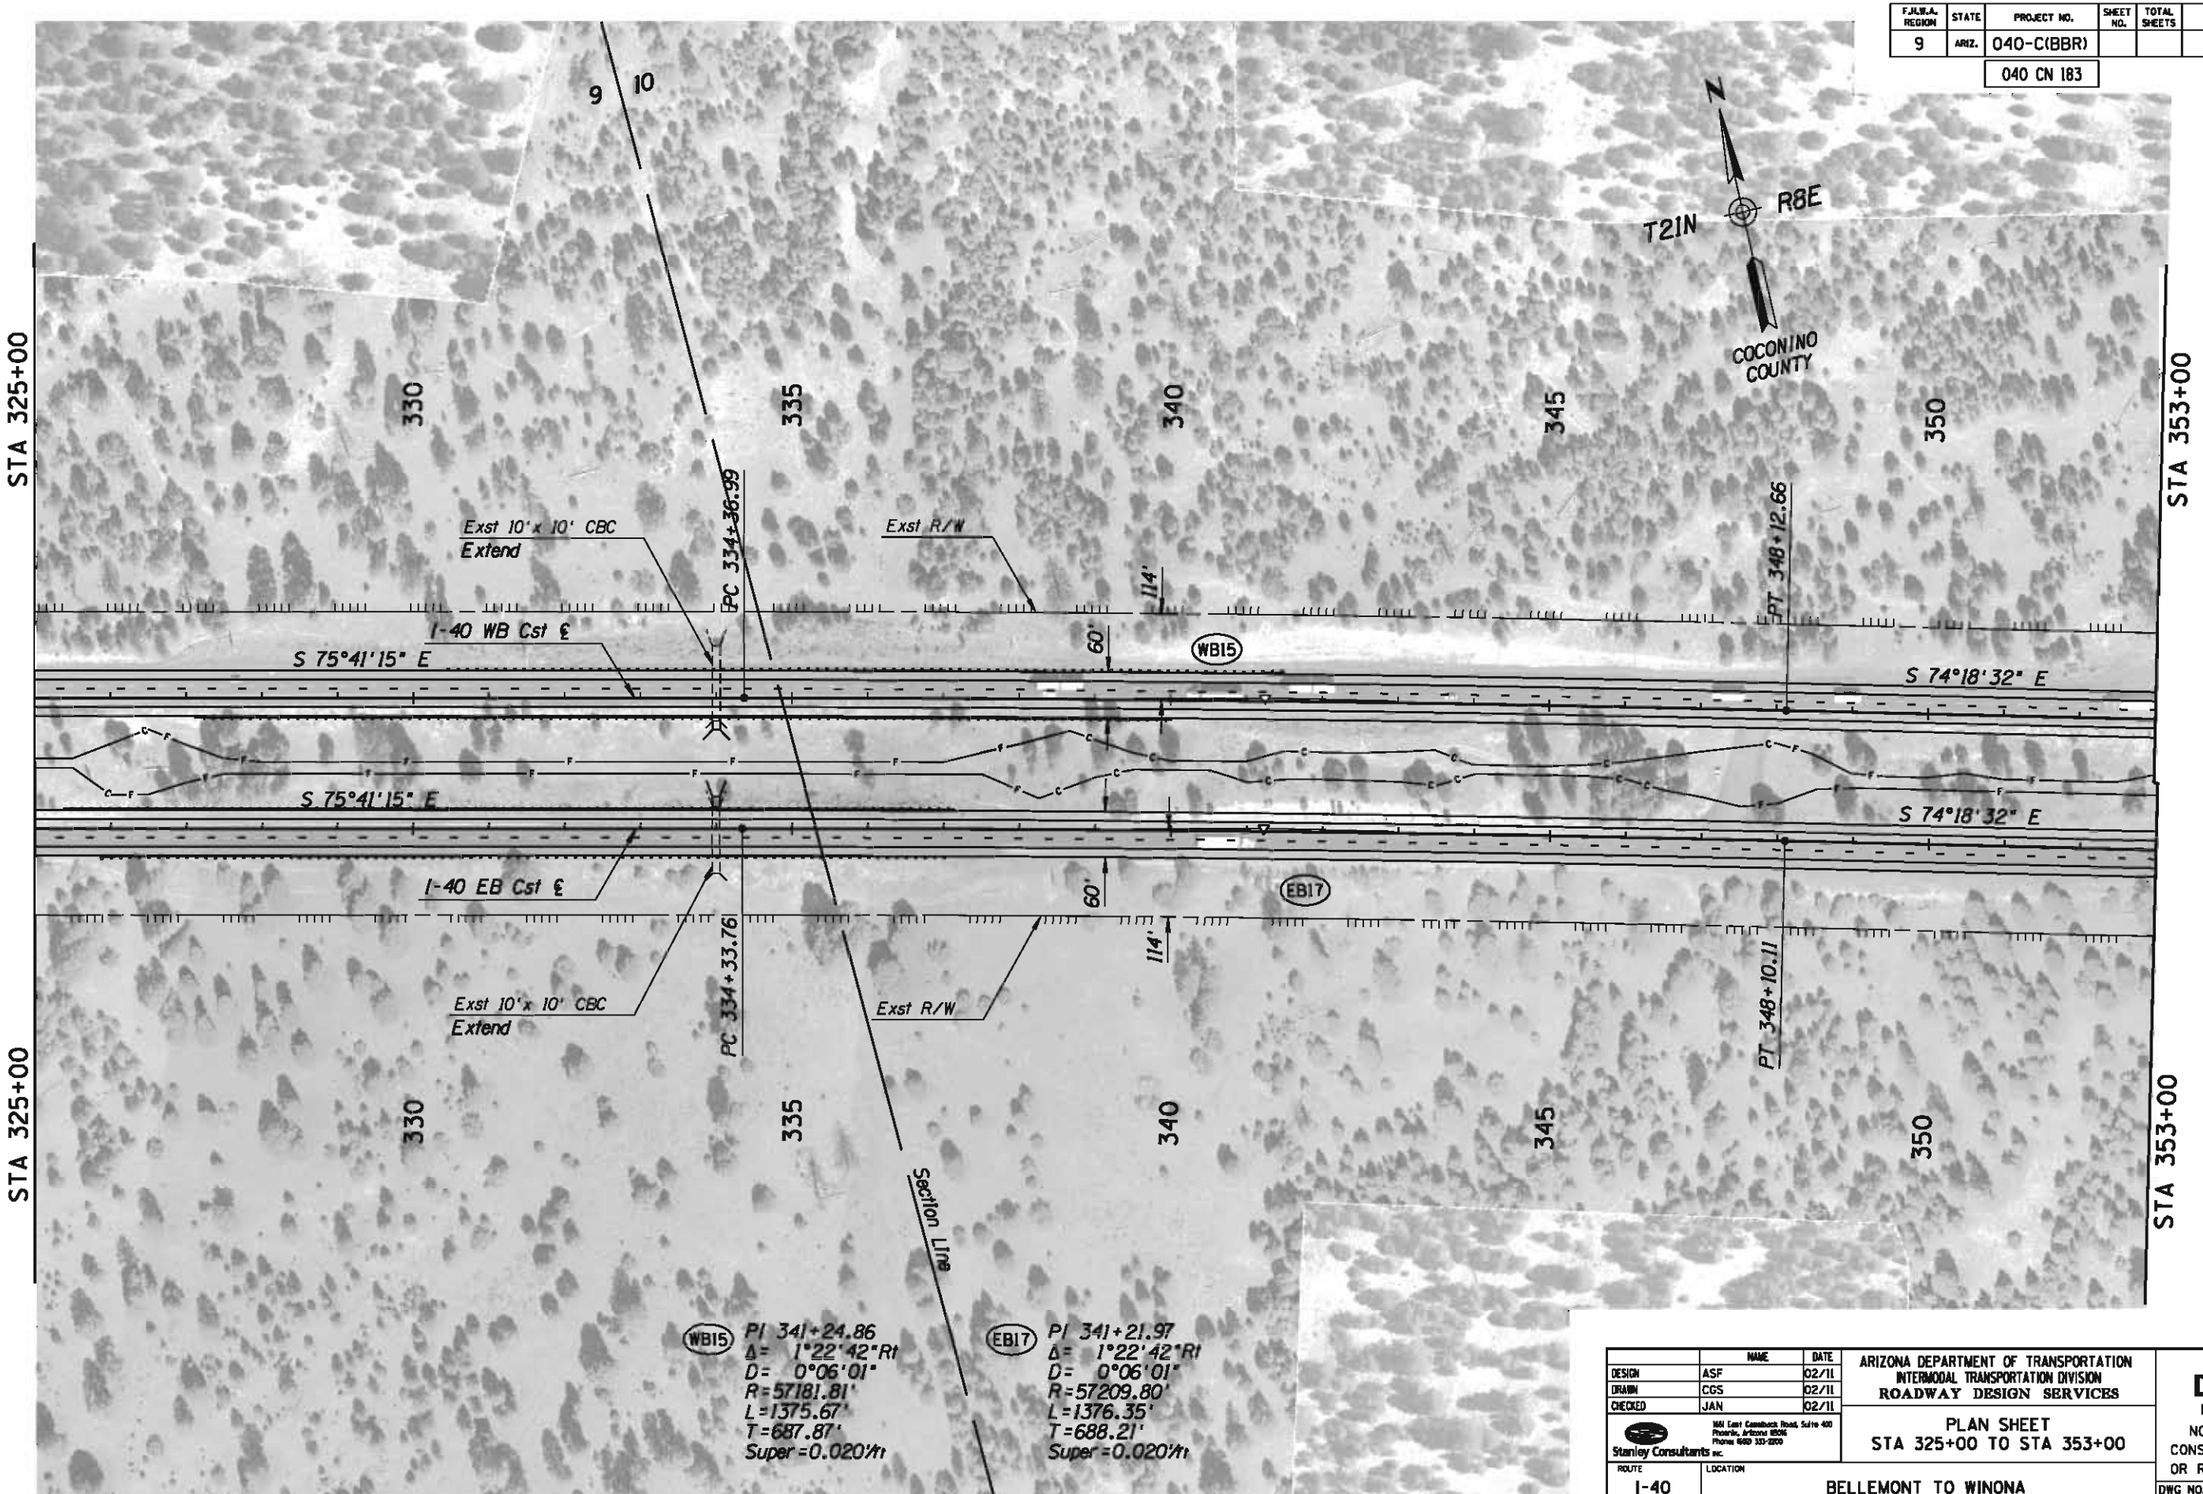

	NAME	DATE
DESIGN	ASF	02/11
DRAWN	CGS	02/11
CHECKED	JAN	02/11

Stanley Consultants inc.
1661 East Camelback Road, Suite 400
Phoenix, Arizona 85016
Phone (602) 333-2200

ARIZONA DEPARTMENT OF TRANSPORTATION
INTERMODAL TRANSPORTATION DIVISION
ROADWAY DESIGN SERVICES

PLAN SHEET
STA 325+00 TO STA 353+00

Initial
DCR
Review
NOT FOR CONSTRUCTION OR RECORDING

ROUTE: I-40
LOCATION: BELLEMONT TO WINONA

DWG NO. C-128

TRACS NO. H7586 01L | 040-C(BBR) | ___ OF ___

NO.	DESCRIPTION OF REVISION	DATE	MADE BY

1/31/2011 q:\21580\11-cadd\03-Civ\h7586p045.dgn

F.H.W.A. REGION	STATE	PROJECT NO.	SHEET NO.	TOTAL SHEETS	AS BUILT
9	ARIZ.	040-C(BBR)			
		040 CN 183			

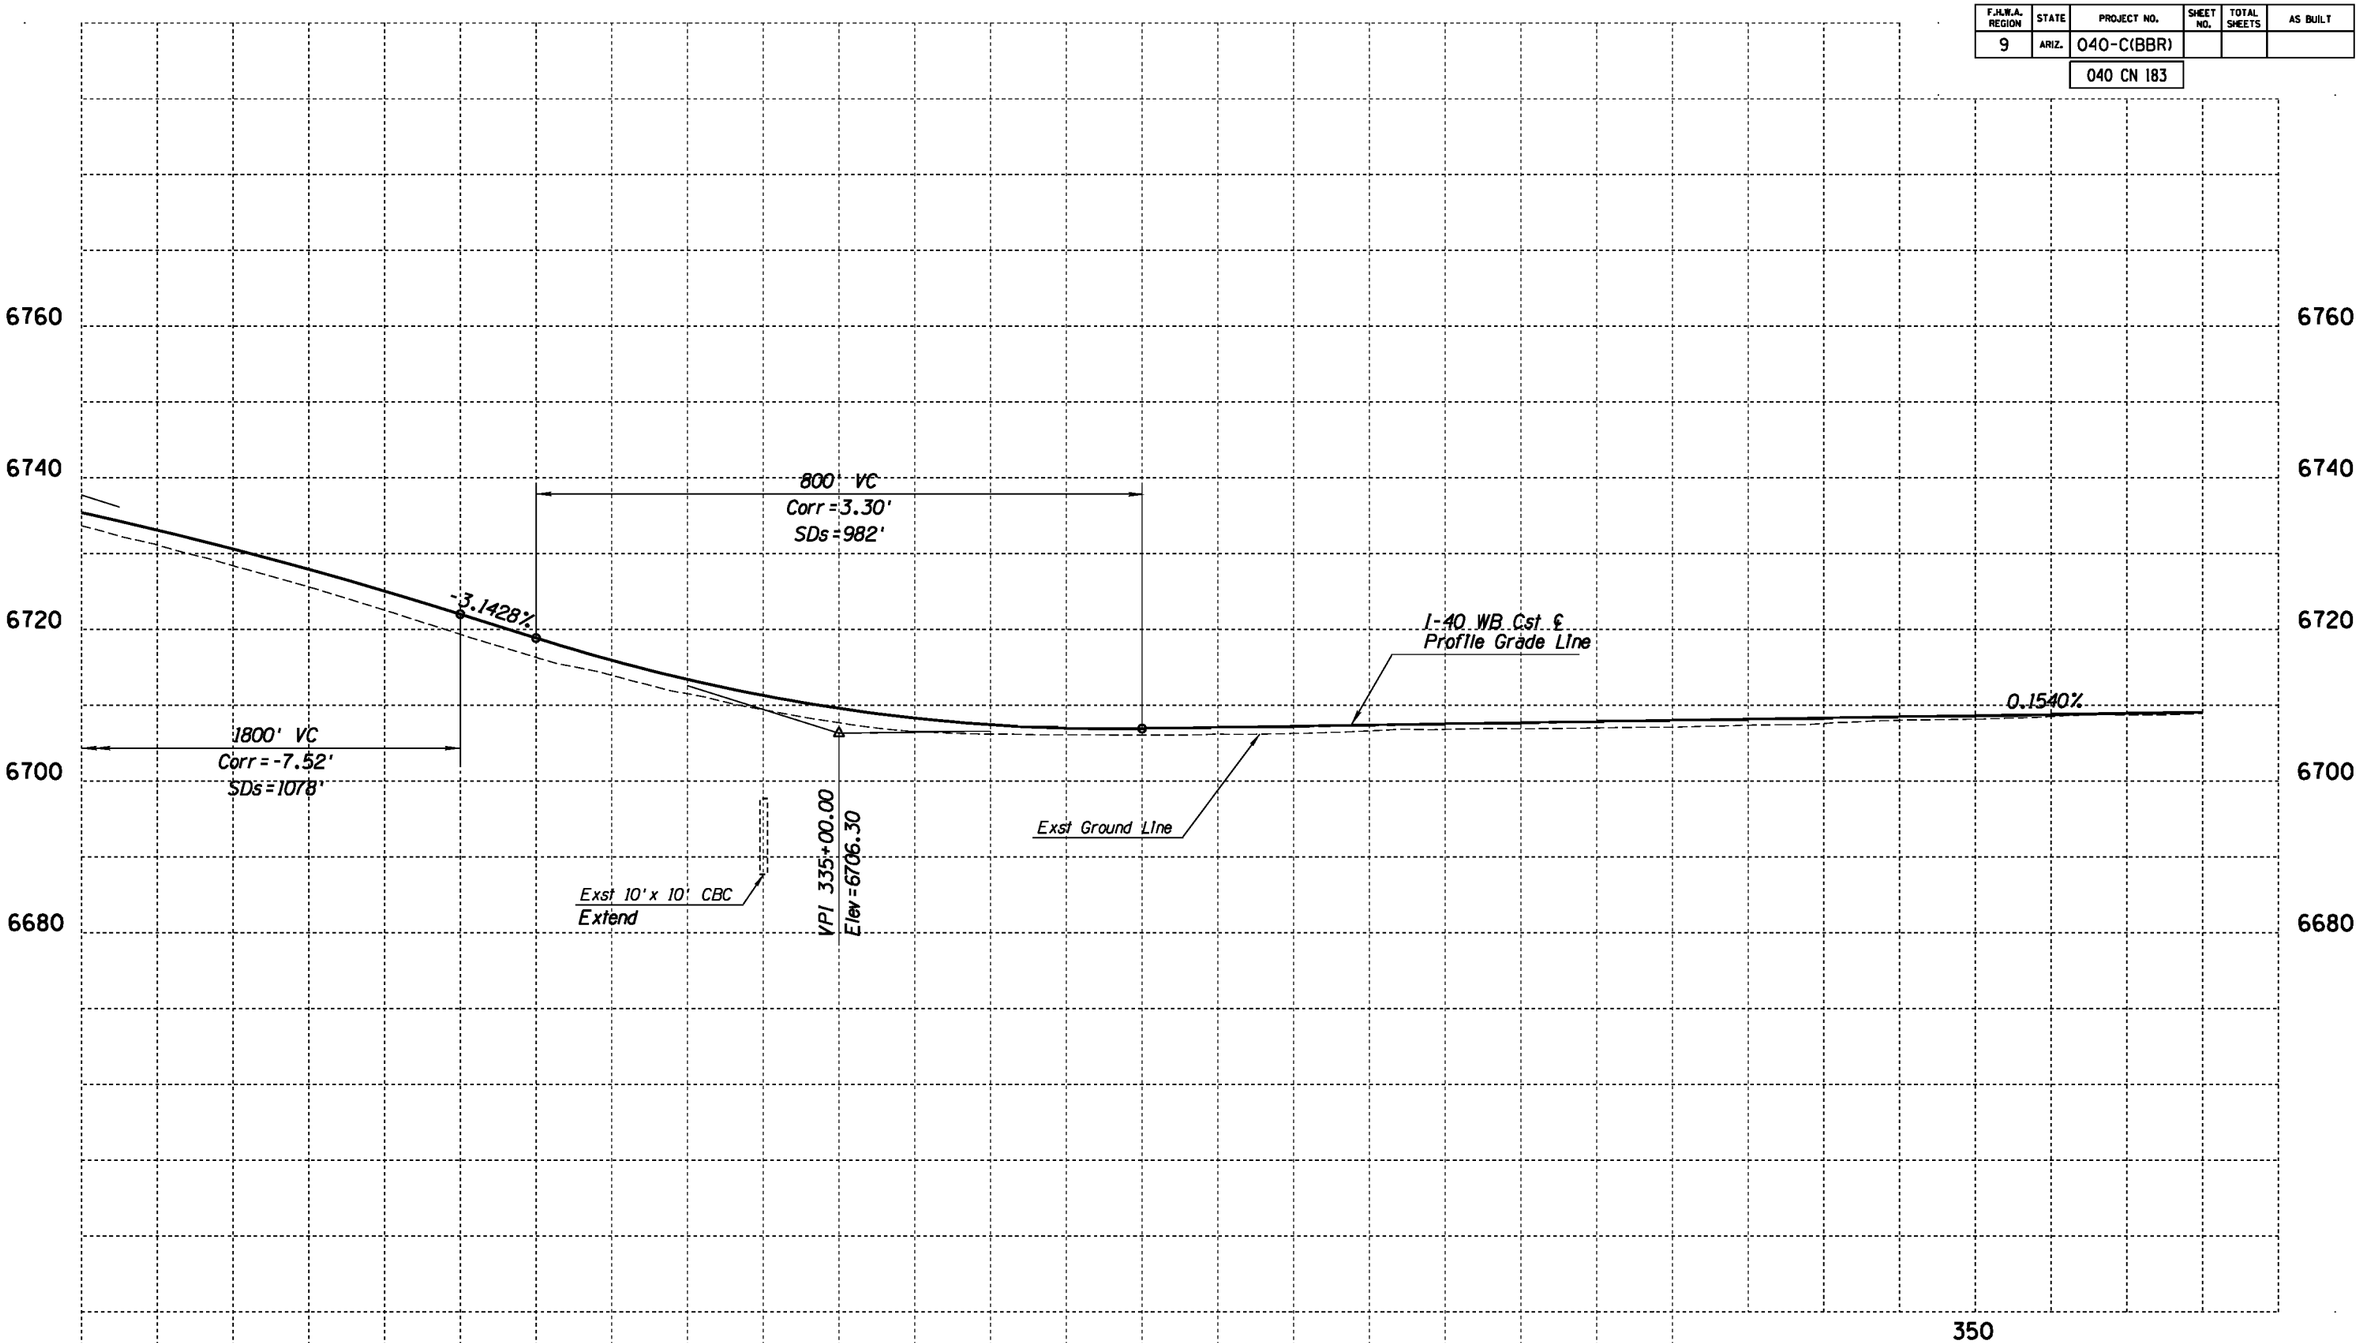

	NAME	DATE
DESIGN	ASF	02/11
DRAWN	CGS	02/11
CHECKED	JAN	02/11

Stanley Consultants INC.
1661 East Camelback Road, Suite 400
Phoenix, Arizona 85016
Phone: (602) 333-2200

ARIZONA DEPARTMENT OF TRANSPORTATION
INTERMODAL TRANSPORTATION DIVISION
ROADWAY DESIGN SERVICES

PROFILE
WB STA 325+00 TO STA 353+00

ROUTE: I-40
LOCATION: BELLEMONT TO WINONA

TRACS NO. H7586 01L | 040-C(BBR)

Initial
DCR
Review
NOT FOR CONSTRUCTION OR RECORDING

DWG NO. C-129

___ OF ___

NO.	DESCRIPTION OF REVISION	MADE BY	DATE
1			
2			

1/31/2011 q:\21580\11-cadd\03-Civ\h7586v045a.dgn

F.H.W.A. REGION	STATE	PROJECT NO.	SHEET NO.	TOTAL SHEETS	AS BUILT
9	ARIZ.	040-C(BBR)			
		040 CN 183			

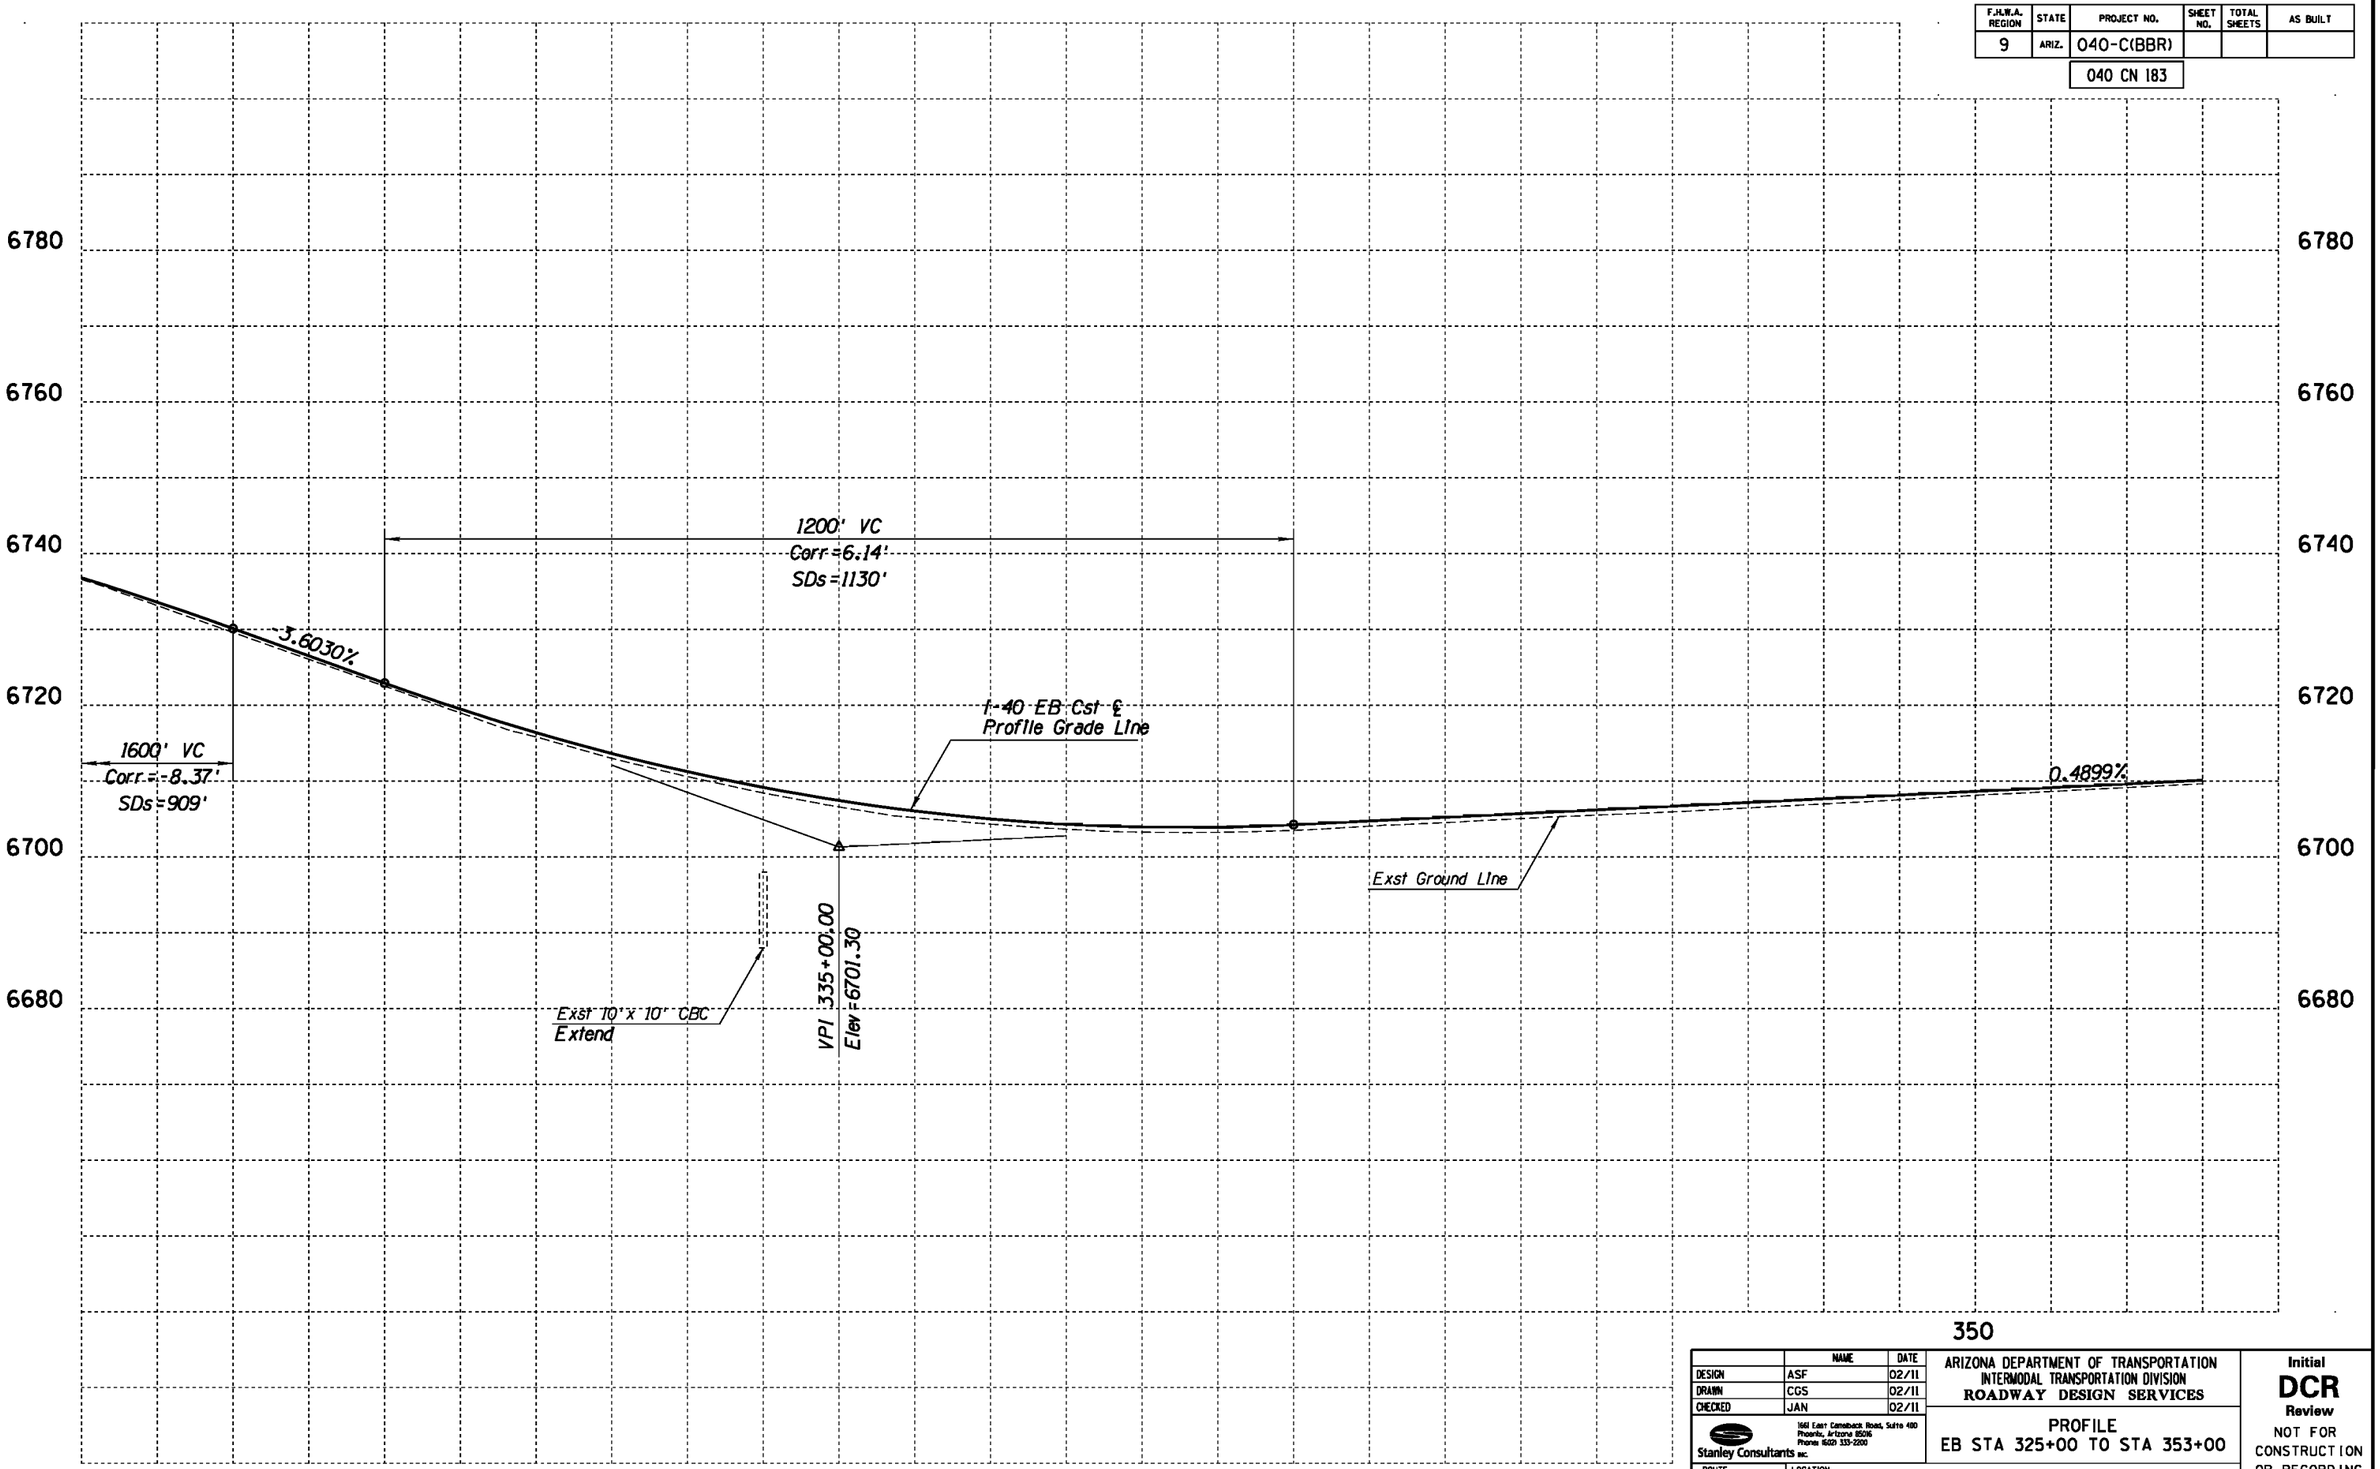

	NAME	DATE
DESIGN	ASF	02/11
DRAWN	CGS	02/11
CHECKED	JAN	02/11

Stanley Consultants INC.
1661 East Camelback Road, Suite 400
Phoenix, Arizona 85016
Phone: (602) 333-2200

ARIZONA DEPARTMENT OF TRANSPORTATION
INTERMODAL TRANSPORTATION DIVISION
ROADWAY DESIGN SERVICES

PROFILE
EB STA 325+00 TO STA 353+00

Initial
DCR
Review
NOT FOR CONSTRUCTION OR RECORDING

ROUTE: I-40
LOCATION: BELLEMONT TO WINONA

DWG NO. C-130

TRACS NO. H7586 01L | 040-C(BBR) | ___ OF ___

NO.	DESCRIPTION OF REVISION	MADE BY	DATE
1			
2			

1/31/2011 qt\21580\11-cadd\03-Civ\h7586v045b.dgn

F.H.W.A. REGION	STATE	PROJECT NO.	SHEET NO.	TOTAL SHEETS	AS BUILT
9	ARIZ.	040-C(BBR)			
		040 CN 183			

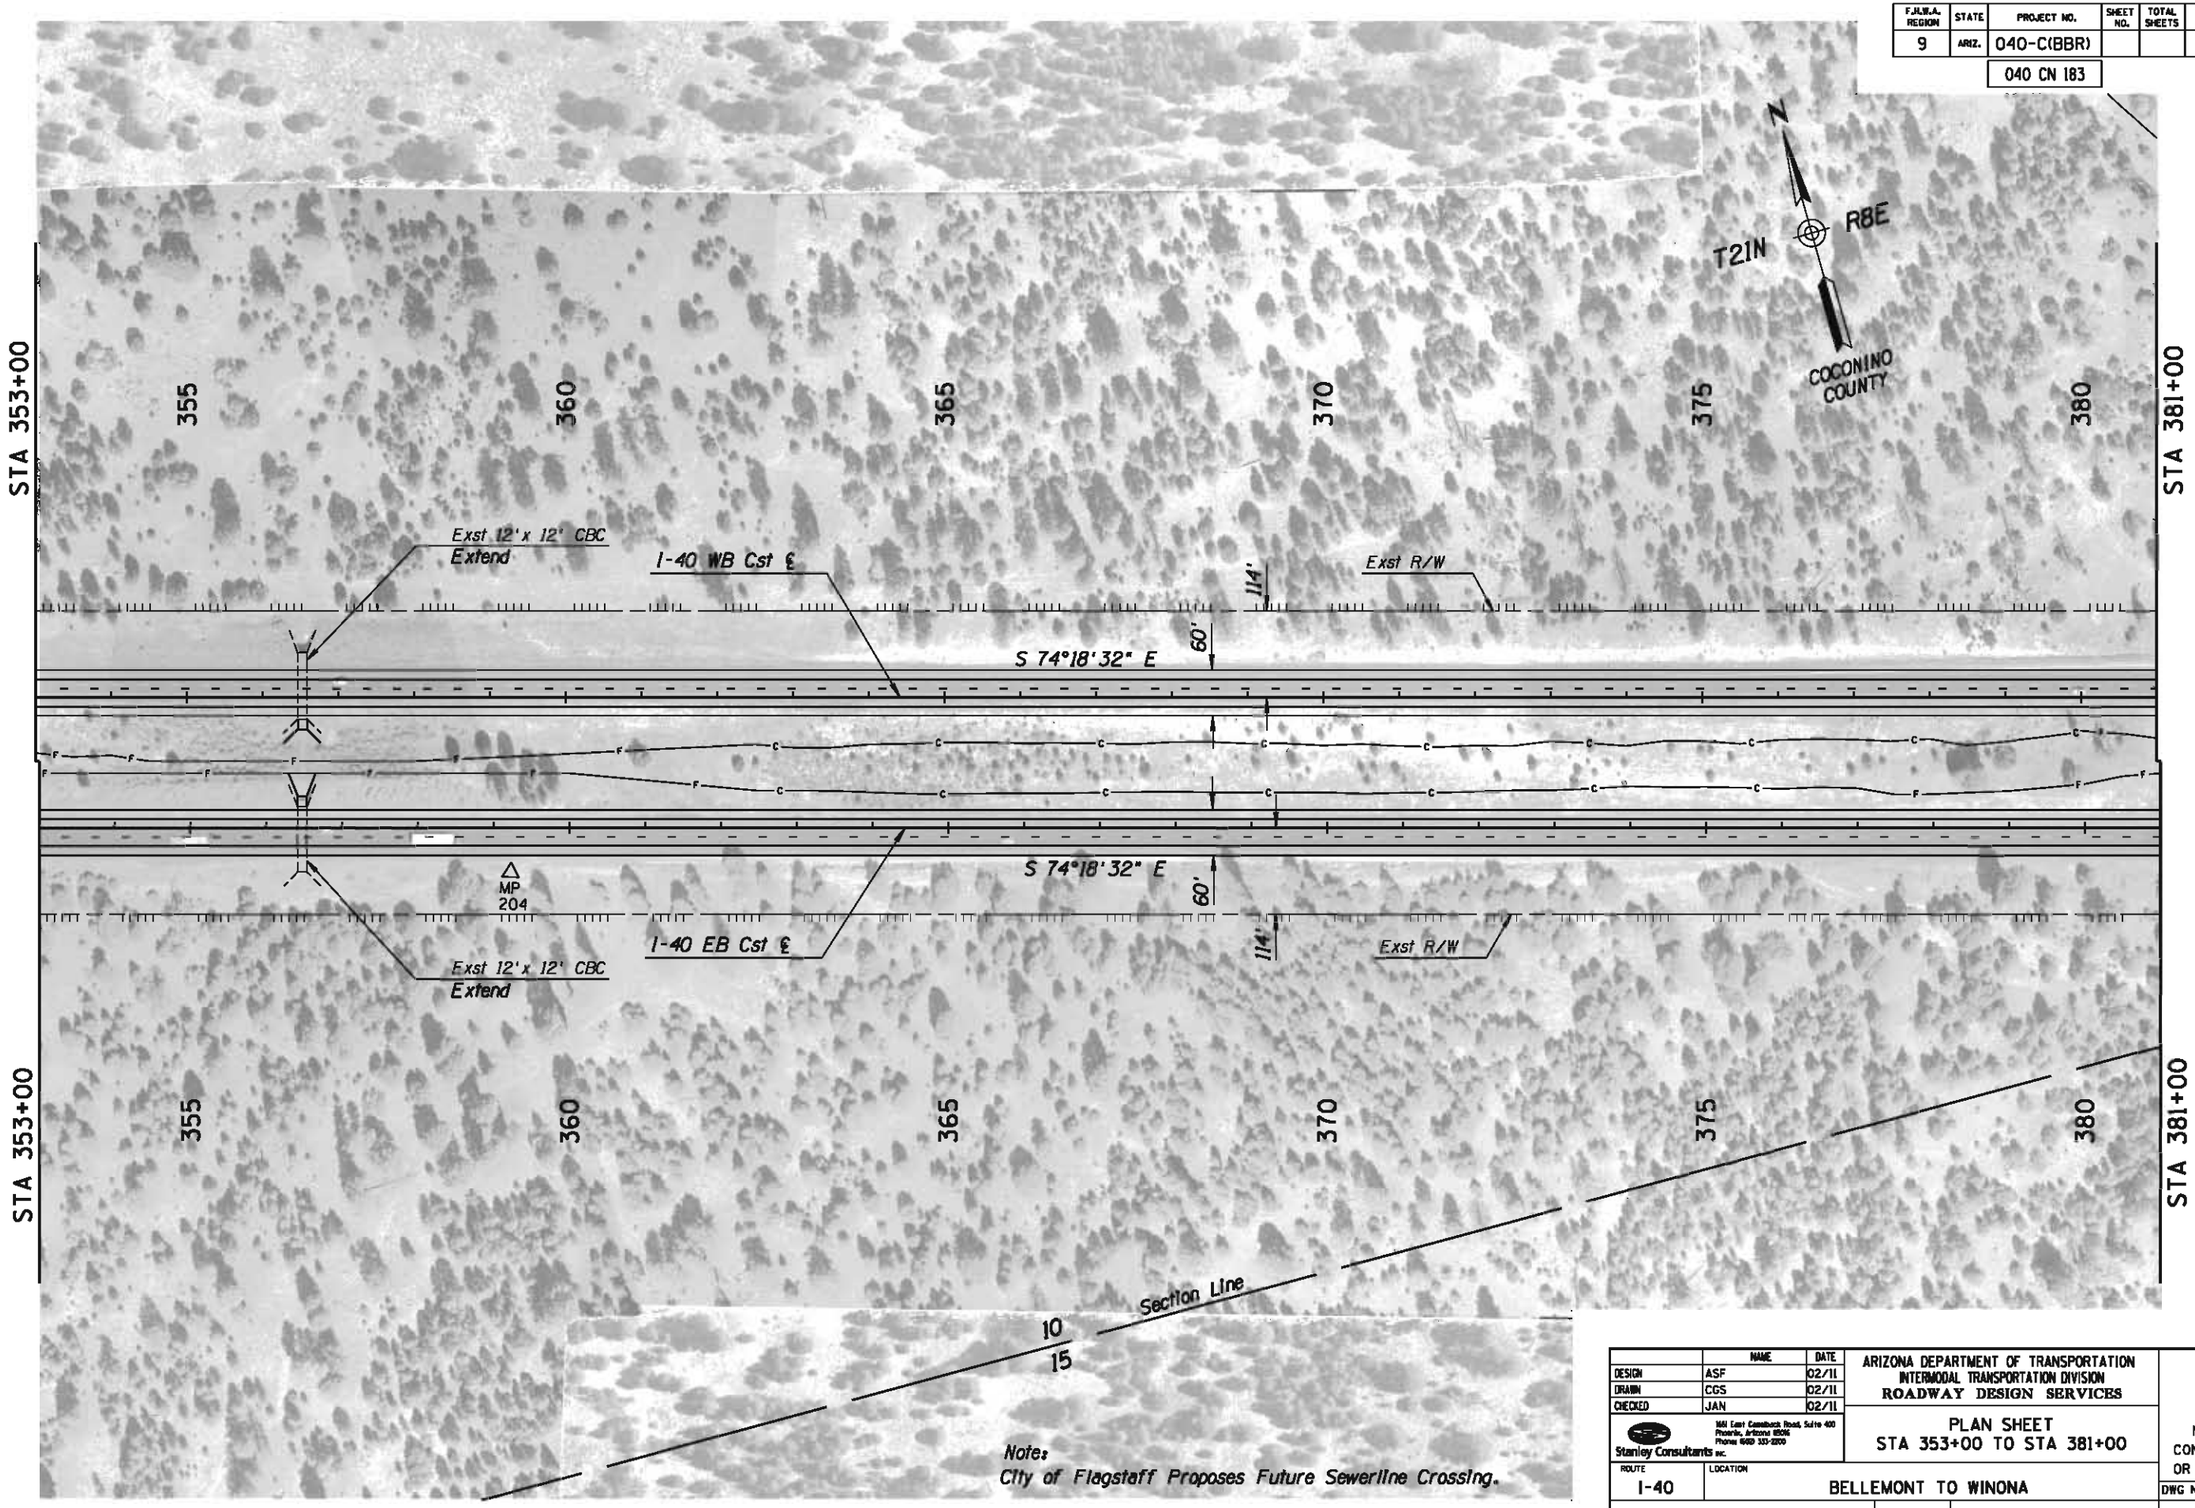

Note:
City of Flagstaff Proposes Future Sewerline Crossing.

	NAME	DATE
DESIGN	ASF	02/11
DRAWN	CGS	02/11
CHECKED	JAN	02/11

Stanley Consultants INC.
1661 East Camelback Road, Suite 400
Phoenix, Arizona 85016
Phone (602) 333-2200

ARIZONA DEPARTMENT OF TRANSPORTATION
INTERMODAL TRANSPORTATION DIVISION
ROADWAY DESIGN SERVICES

PLAN SHEET
STA 353+00 TO STA 381+00

ROUTE: I-40
LOCATION: BELLEMONT TO WINONA

TRACS NO. H7586 01L | 040-C(BBR)

Initial
DCR
Review
NOT FOR CONSTRUCTION OR RECORDING

DWG NO. 131

___ OF ___

NO. | DESCRIPTION OF REVISION | MADE BY | DATE

1/31/2011 q:\21580\11-cadd\03-Civ\h7586p046.dgn

F.H.W.A. REGION	STATE	PROJECT NO.	SHEET NO.	TOTAL SHEETS	AS BUILT
9	ARIZ.	040-C(BBR)			

040 CN 183

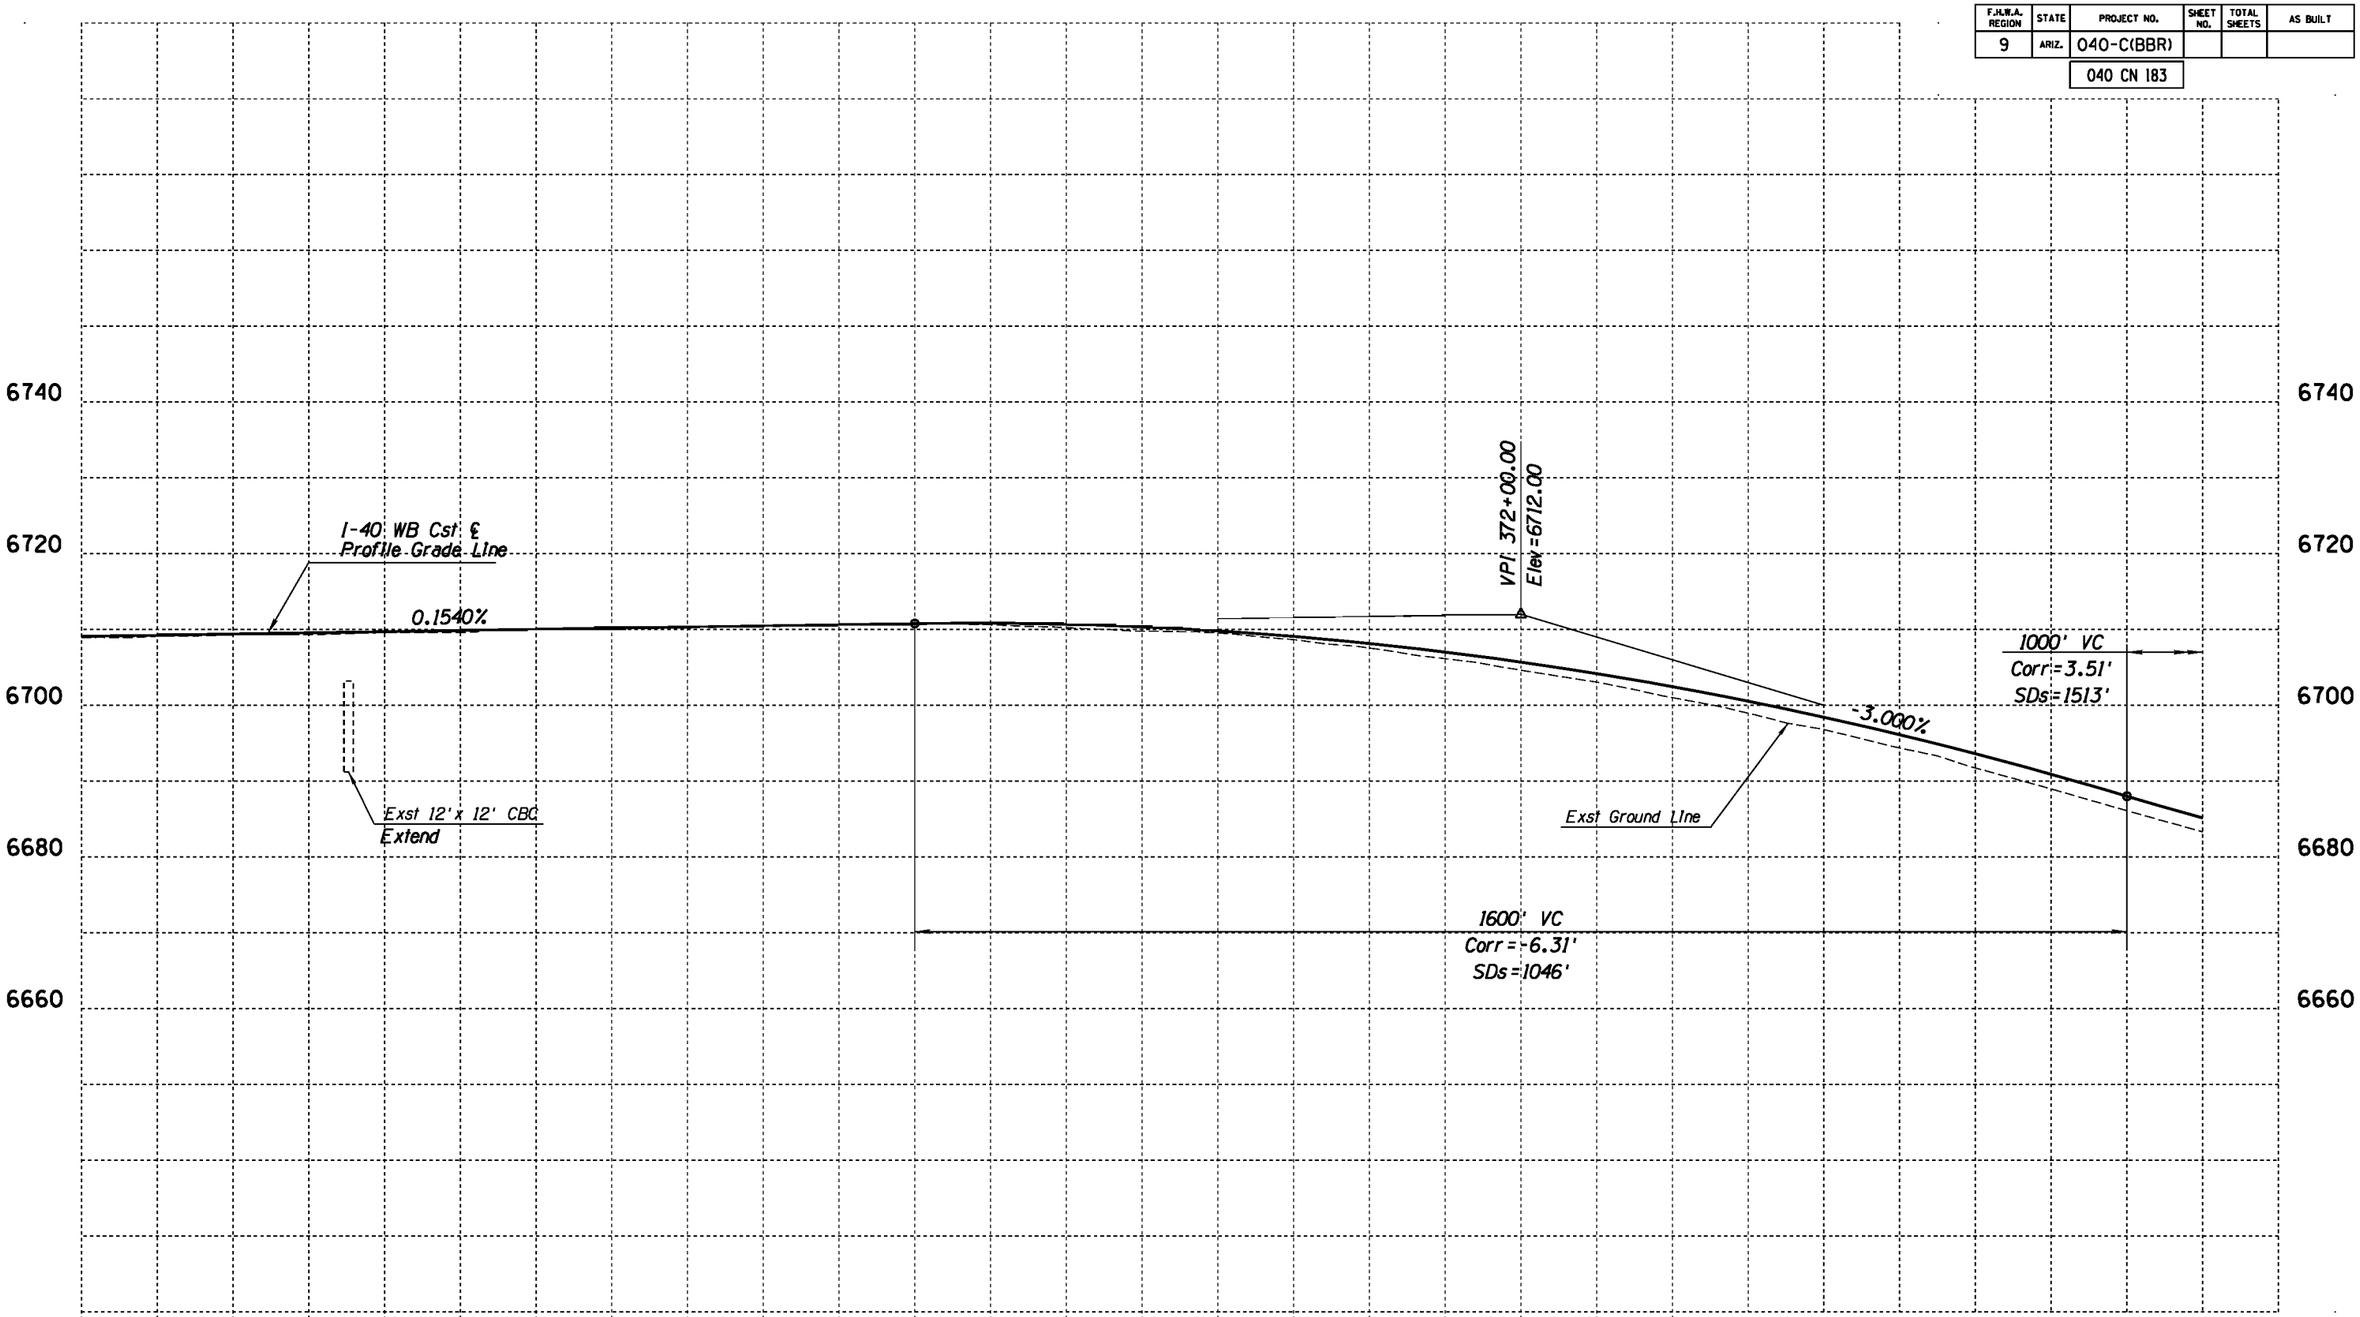

	NAME	DATE
DESIGN	ASF	02/11
DRAWN	CGS	02/11
CHECKED	JAN	02/11

Stanley Consultants INC.
1661 East Camelback Road, Suite 400
Phoenix, Arizona 85016
Phone (602) 333-2200

ARIZONA DEPARTMENT OF TRANSPORTATION
INTERMODAL TRANSPORTATION DIVISION
ROADWAY DESIGN SERVICES

PROFILE
WB STA 353+00 TO STA 381+00

Initial
DCR
Review
NOT FOR CONSTRUCTION OR RECORDING

ROUTE	LOCATION
I-40	BELLEMONT TO WINONA

DWG NO. C-132

TRACS NO. H7586 01L | 040-C(BBR) | ___ OF ___

NO.	DESCRIPTION OF REVISION	MADE BY	DATE

1/31/2011 qt\21580\11-cadd\03-Civ\h7586v046a.dgn

F.H.W.A. REGION	STATE	PROJECT NO.	SHEET NO.	TOTAL SHEETS	AS BUILT
9	ARIZ.	040-C(BBR)			

040 CN 183

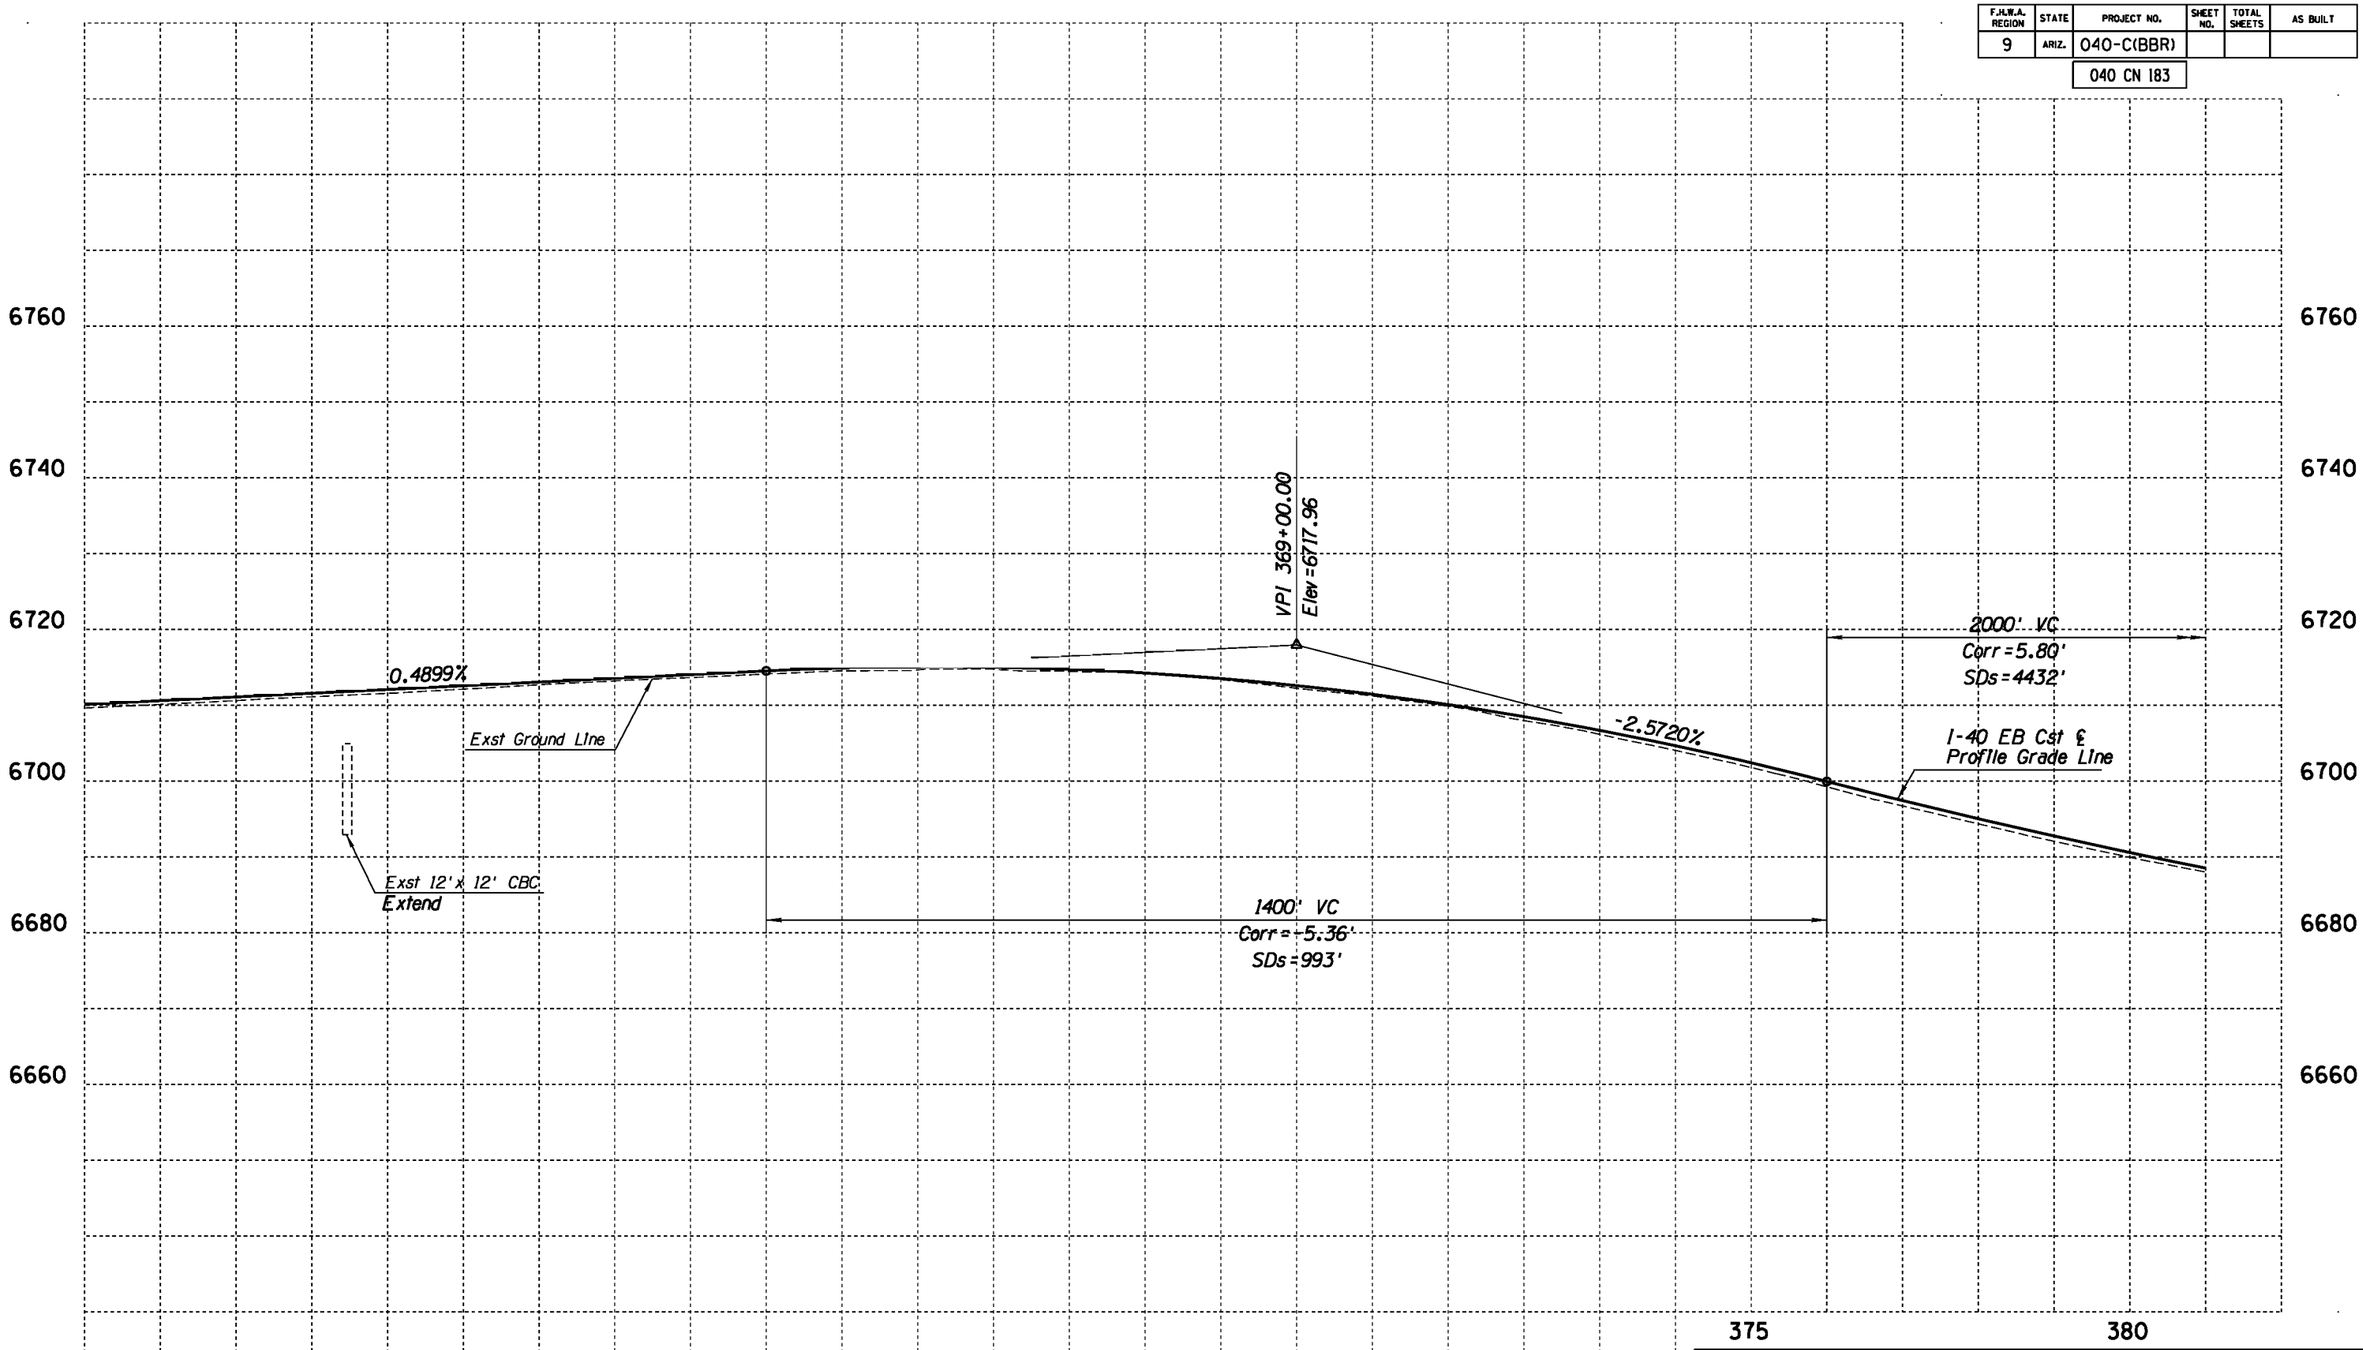

	NAME	DATE
DESIGN	ASF	02/11
DRAWN	CGS	02/11
CHECKED	JAN	02/11

Stanley Consultants INC.
1661 East Camelback Road, Suite 400
Phoenix, Arizona 85016
Phone (602) 333-2200

ARIZONA DEPARTMENT OF TRANSPORTATION
INTERMODAL TRANSPORTATION DIVISION
ROADWAY DESIGN SERVICES

PROFILE
EB STA 353+00 TO STA 381+00

Initial
DCR
Review
NOT FOR CONSTRUCTION OR RECORDING

ROUTE: I-40
LOCATION: BELLEMONT TO WINONA

DWG NO. C-133

TRACS NO. H7586 01L | 040-C(BBR) | ___ OF ___

NO.	DESCRIPTION OF REVISION	MADE BY	DATE

1/31/2011 q:\21580\11-cadd\03-Civ\h7586v0466.dgn

F.H.W.A. REGION	STATE	PROJECT NO.	SHEET NO.	TOTAL SHEETS	AS BUILT
9	ARIZ.	040-C(BBR)			
		040 CN 183			

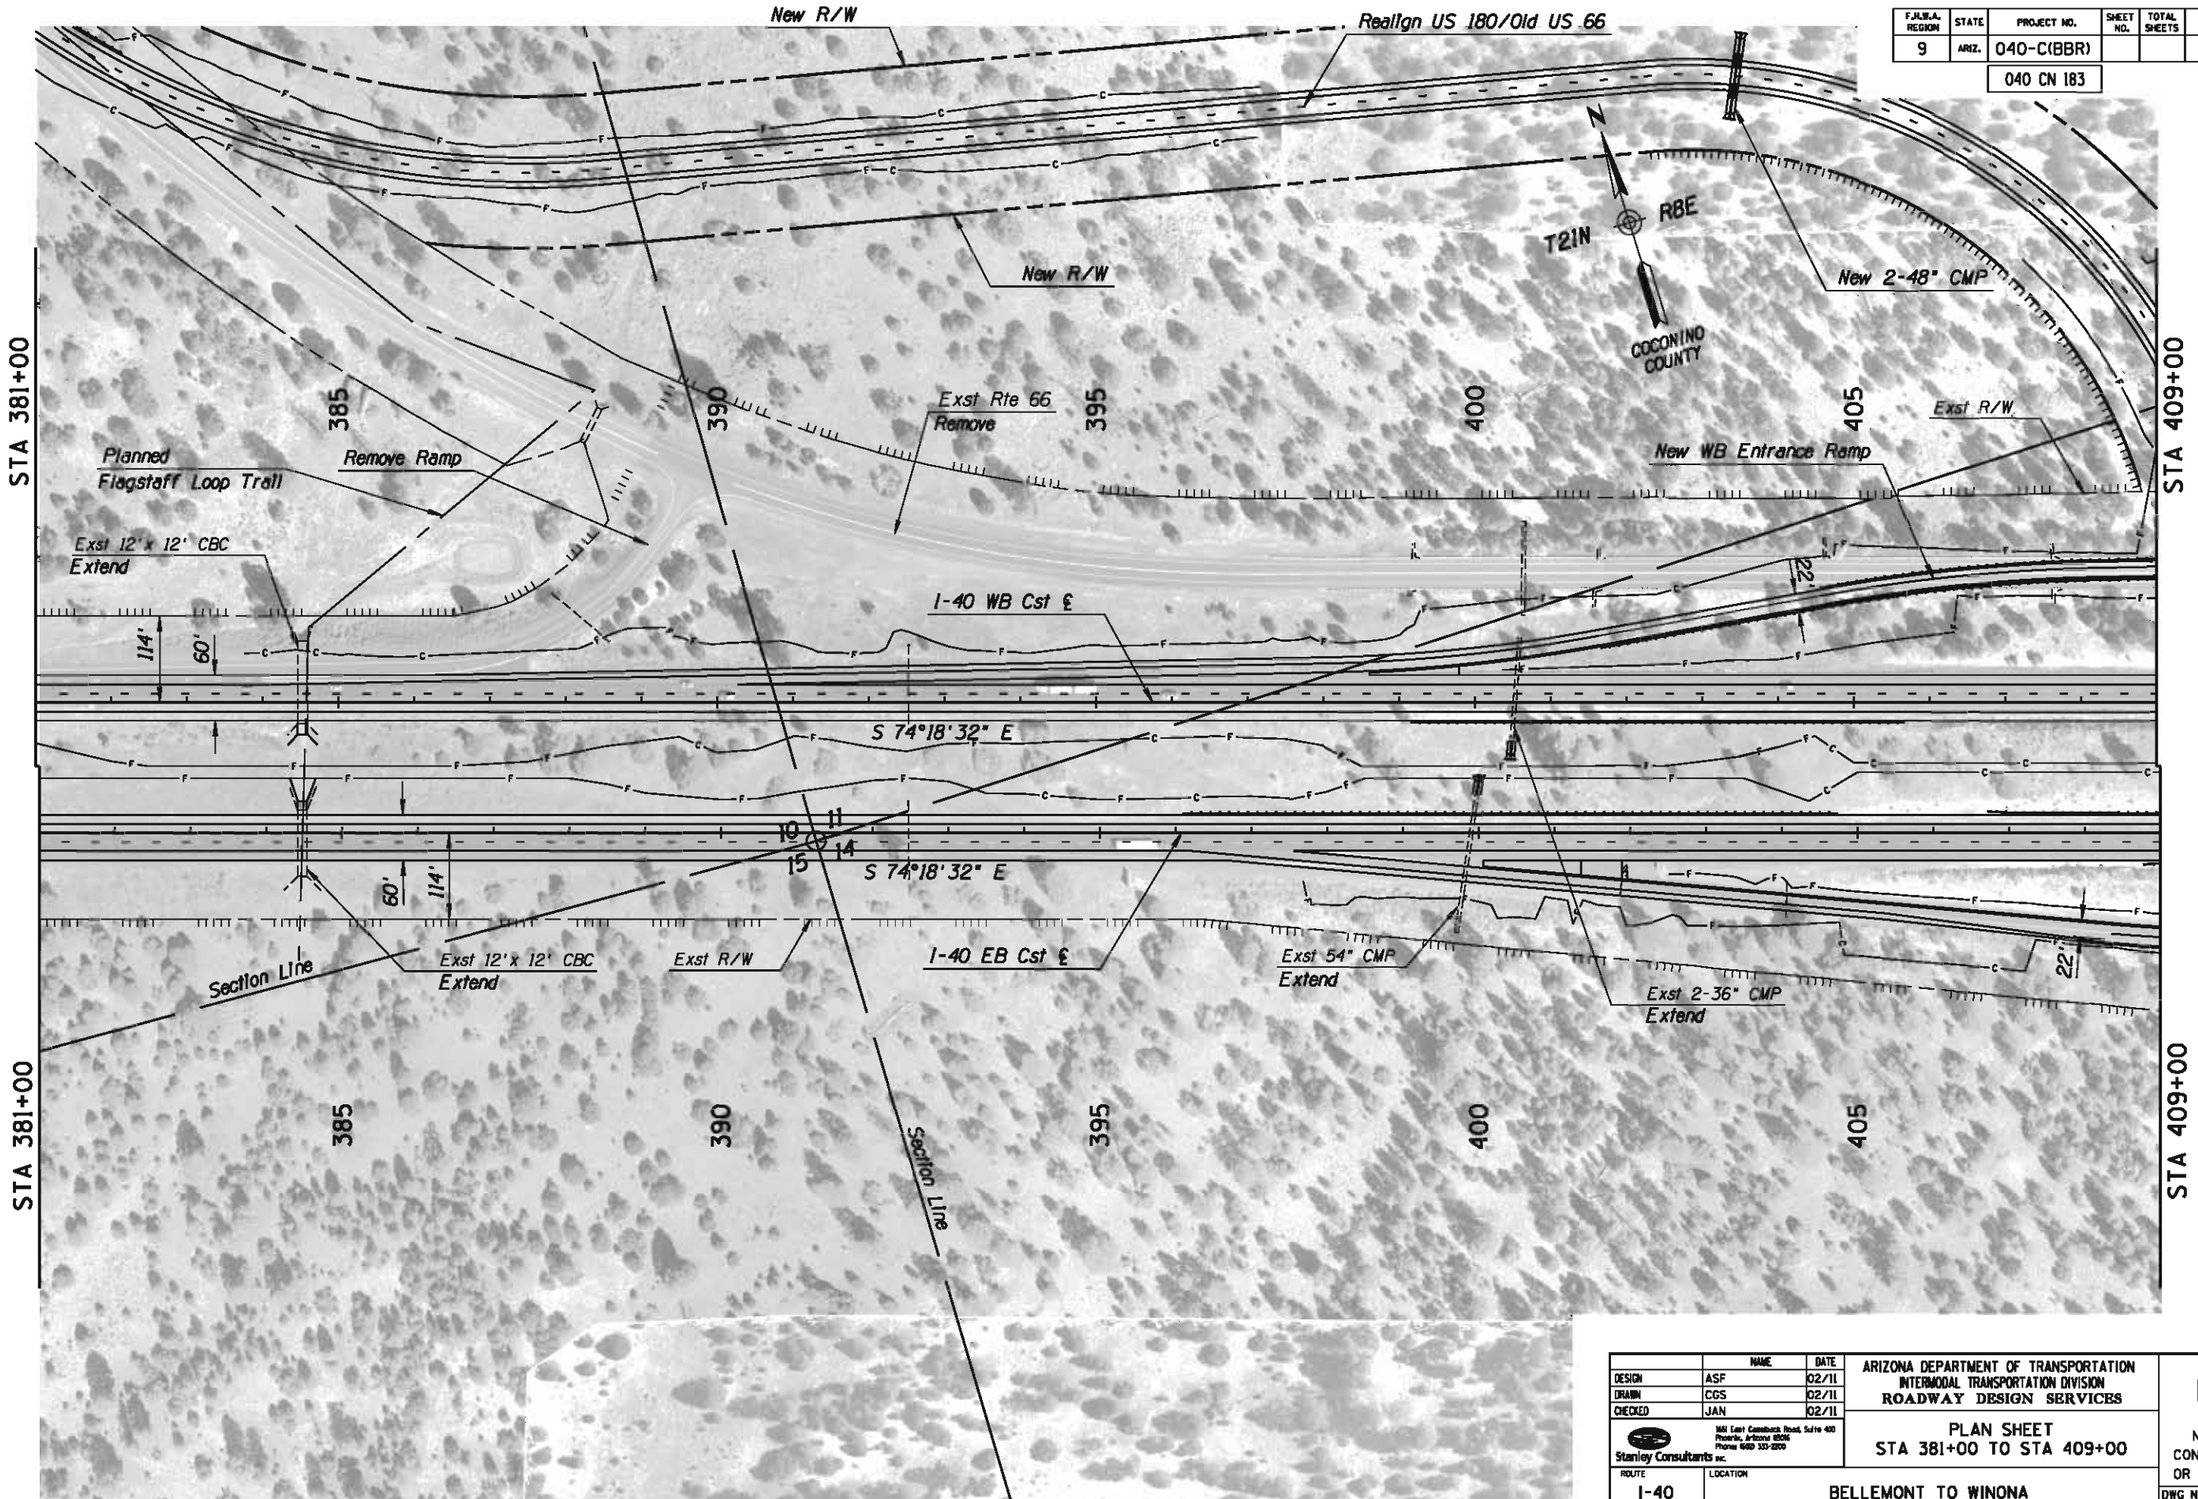

	NAME	DATE
DESIGN	ASF	02/11
DRAWN	CGS	02/11
CHECKED	JAN	02/11

Stanley Consultants INC.
1661 East Camelback Road, Suite 400
Phoenix, Arizona 85016
Phone: (602) 333-2200

ARIZONA DEPARTMENT OF TRANSPORTATION
INTERMODAL TRANSPORTATION DIVISION
ROADWAY DESIGN SERVICES

PLAN SHEET
STA 381+00 TO STA 409+00

Initial
DCR
Review
NOT FOR CONSTRUCTION OR RECORDING

ROUTE: I-40
LOCATION: BELLEMONT TO WINONA

DWG NO. C-134

TRACS NO. H7586 01L | 040-C(BBR) | ___ OF ___

NO.	DESCRIPTION OF REVISION	DATE	MADE BY

1/31/2011 q:\21580\11-cadd\03-Civ\h7586p047.dgn

F.H.W.A. REGION	STATE	PROJECT NO.	SHEET NO.	TOTAL SHEETS	AS BUILT
9	ARIZ.	040-C(BBR)			
		040 CN 183			

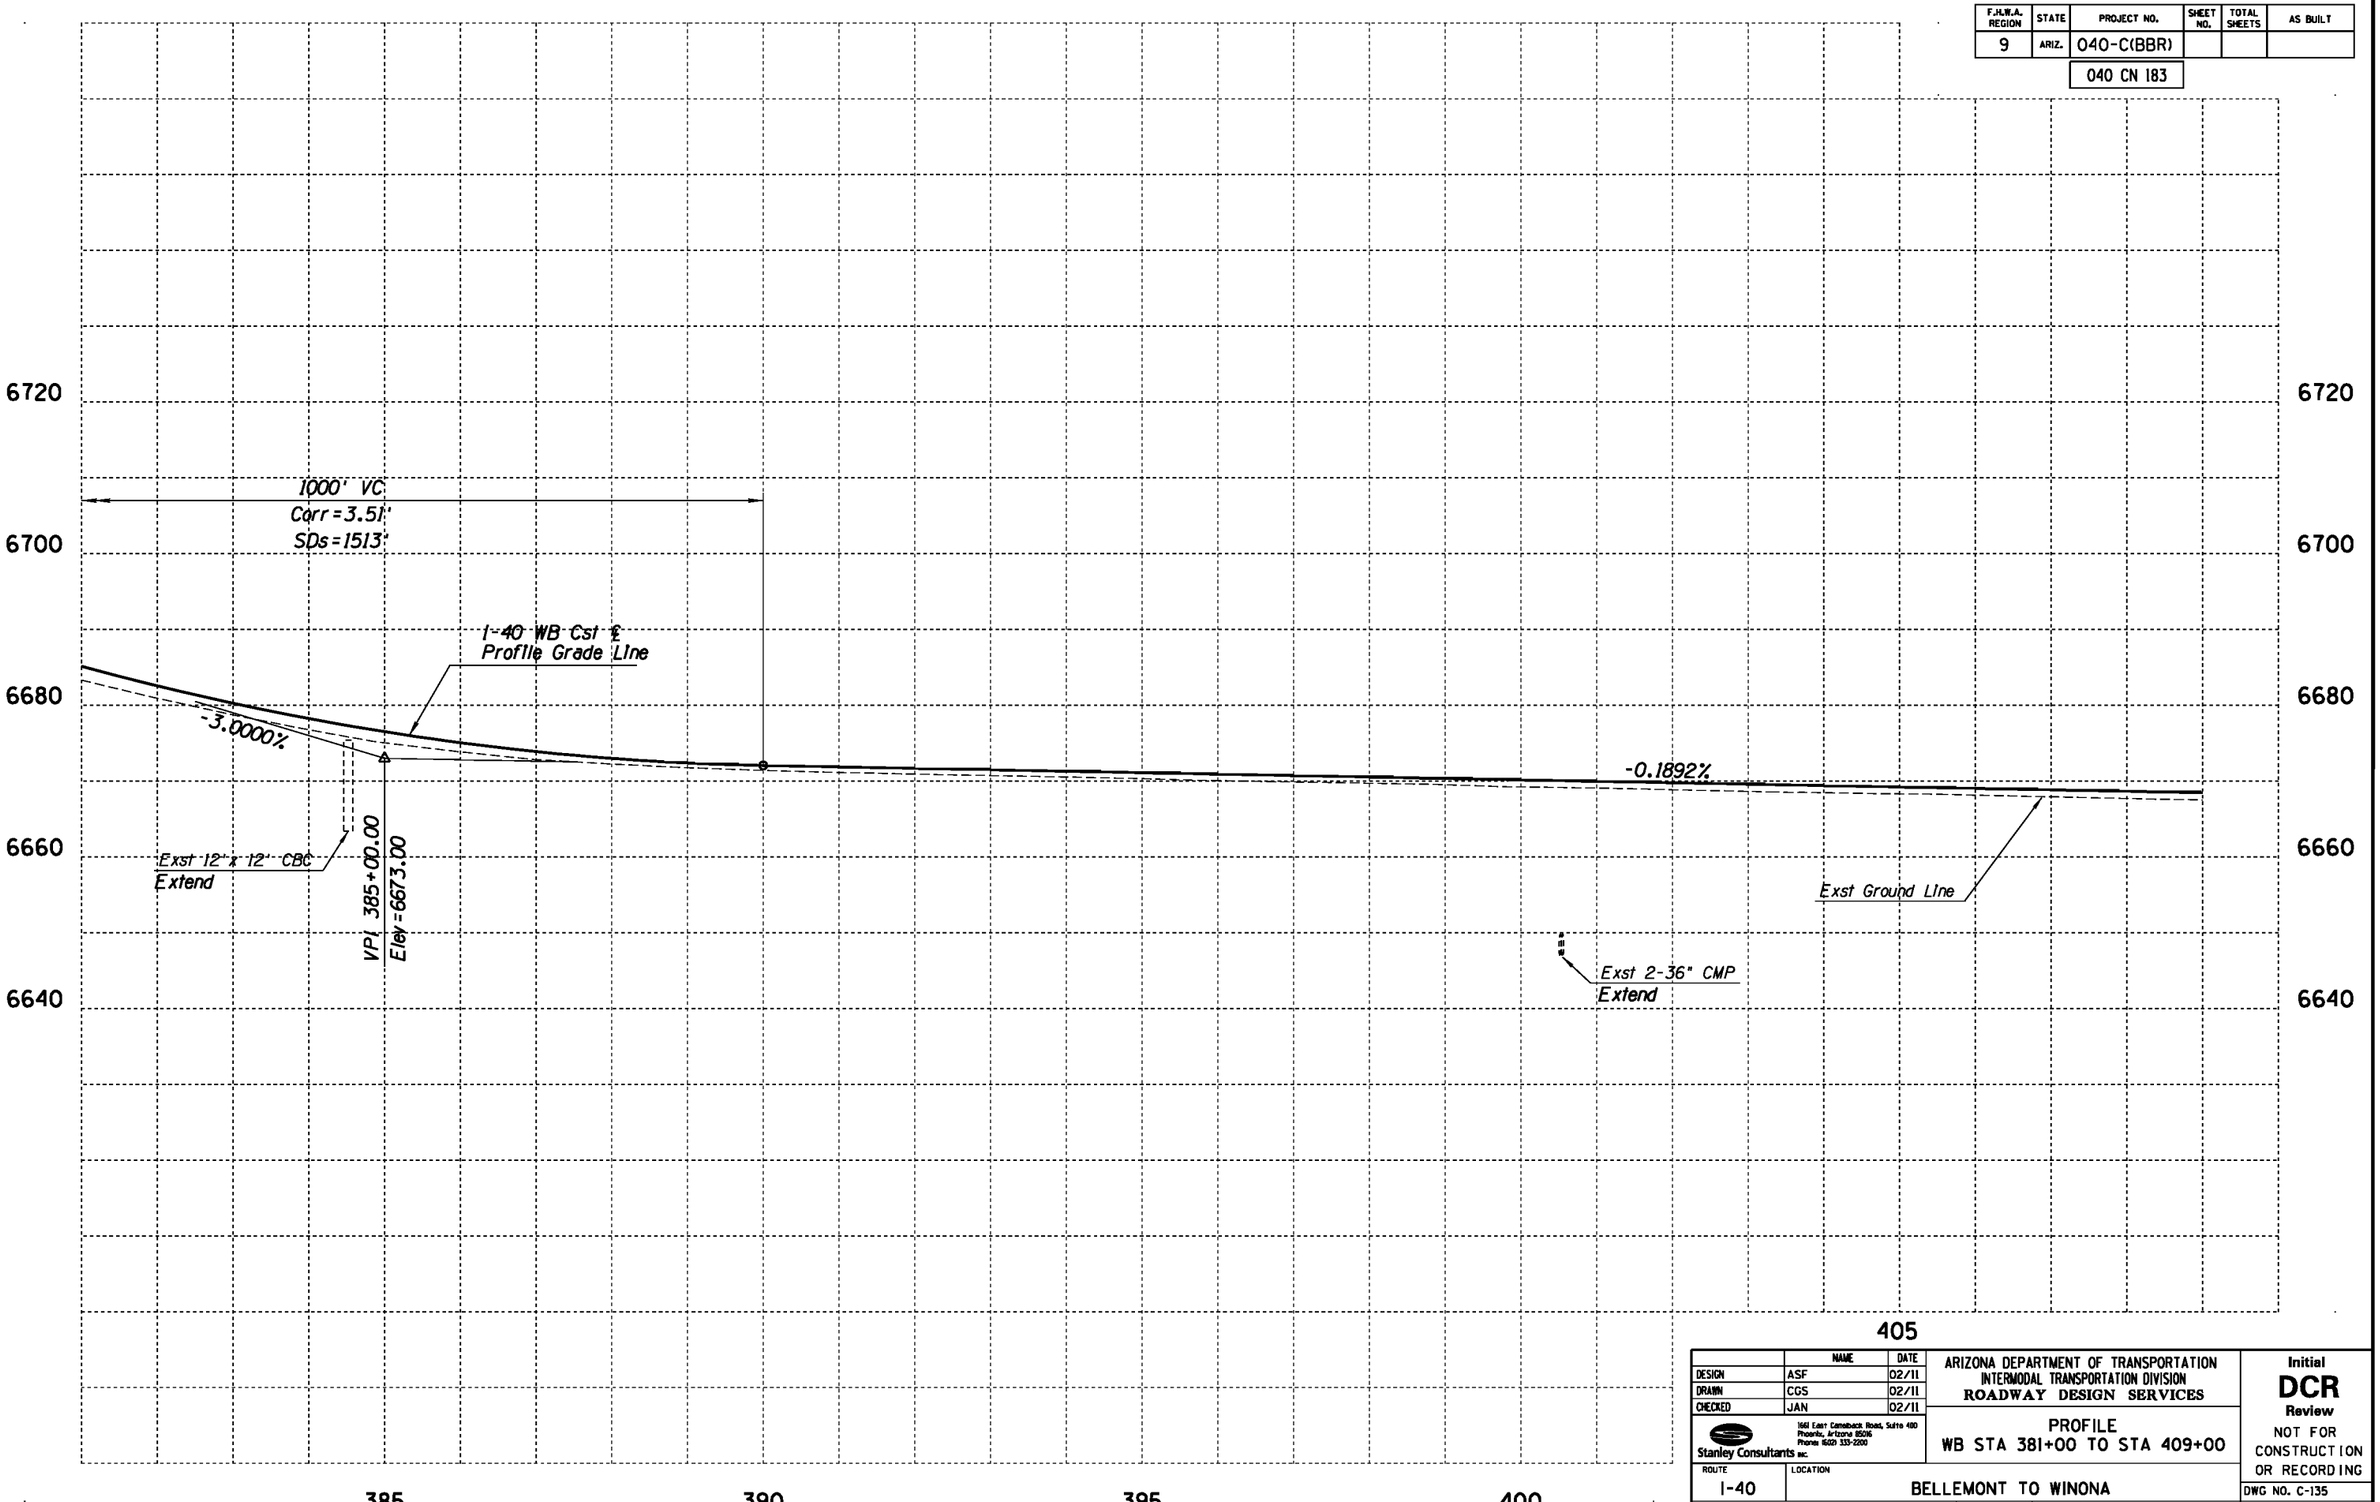

	NAME	DATE
DESIGN	ASF	02/11
DRAWN	CGS	02/11
CHECKED	JAN	02/11

Stanley Consultants inc.
1661 East Camelback Road, Suite 400
Phoenix, Arizona 85016
Phone (602) 333-2200

ARIZONA DEPARTMENT OF TRANSPORTATION
INTERMODAL TRANSPORTATION DIVISION
ROADWAY DESIGN SERVICES

PROFILE
WB STA 381+00 TO STA 409+00

ROUTE: I-40
LOCATION: BELLEMONT TO WINONA

Initial
DCR
Review
NOT FOR CONSTRUCTION OR RECORDING

DWG NO. C-135

TRACS NO. H7586 01L | 040-C(BBR) | ____ OF ____

NO.	DESCRIPTION OF REVISION	MADE BY	DATE	NO.	DESCRIPTION OF REVISION	MADE BY	DATE

1/31/2011 qt\21580\11-cadd\03-Civ\h7586v047a.dgn

F.H.W.A. REGION	STATE	PROJECT NO.	SHEET NO.	TOTAL SHEETS	AS BUILT
9	ARIZ.	040-C(BBR)			

040 CN 183

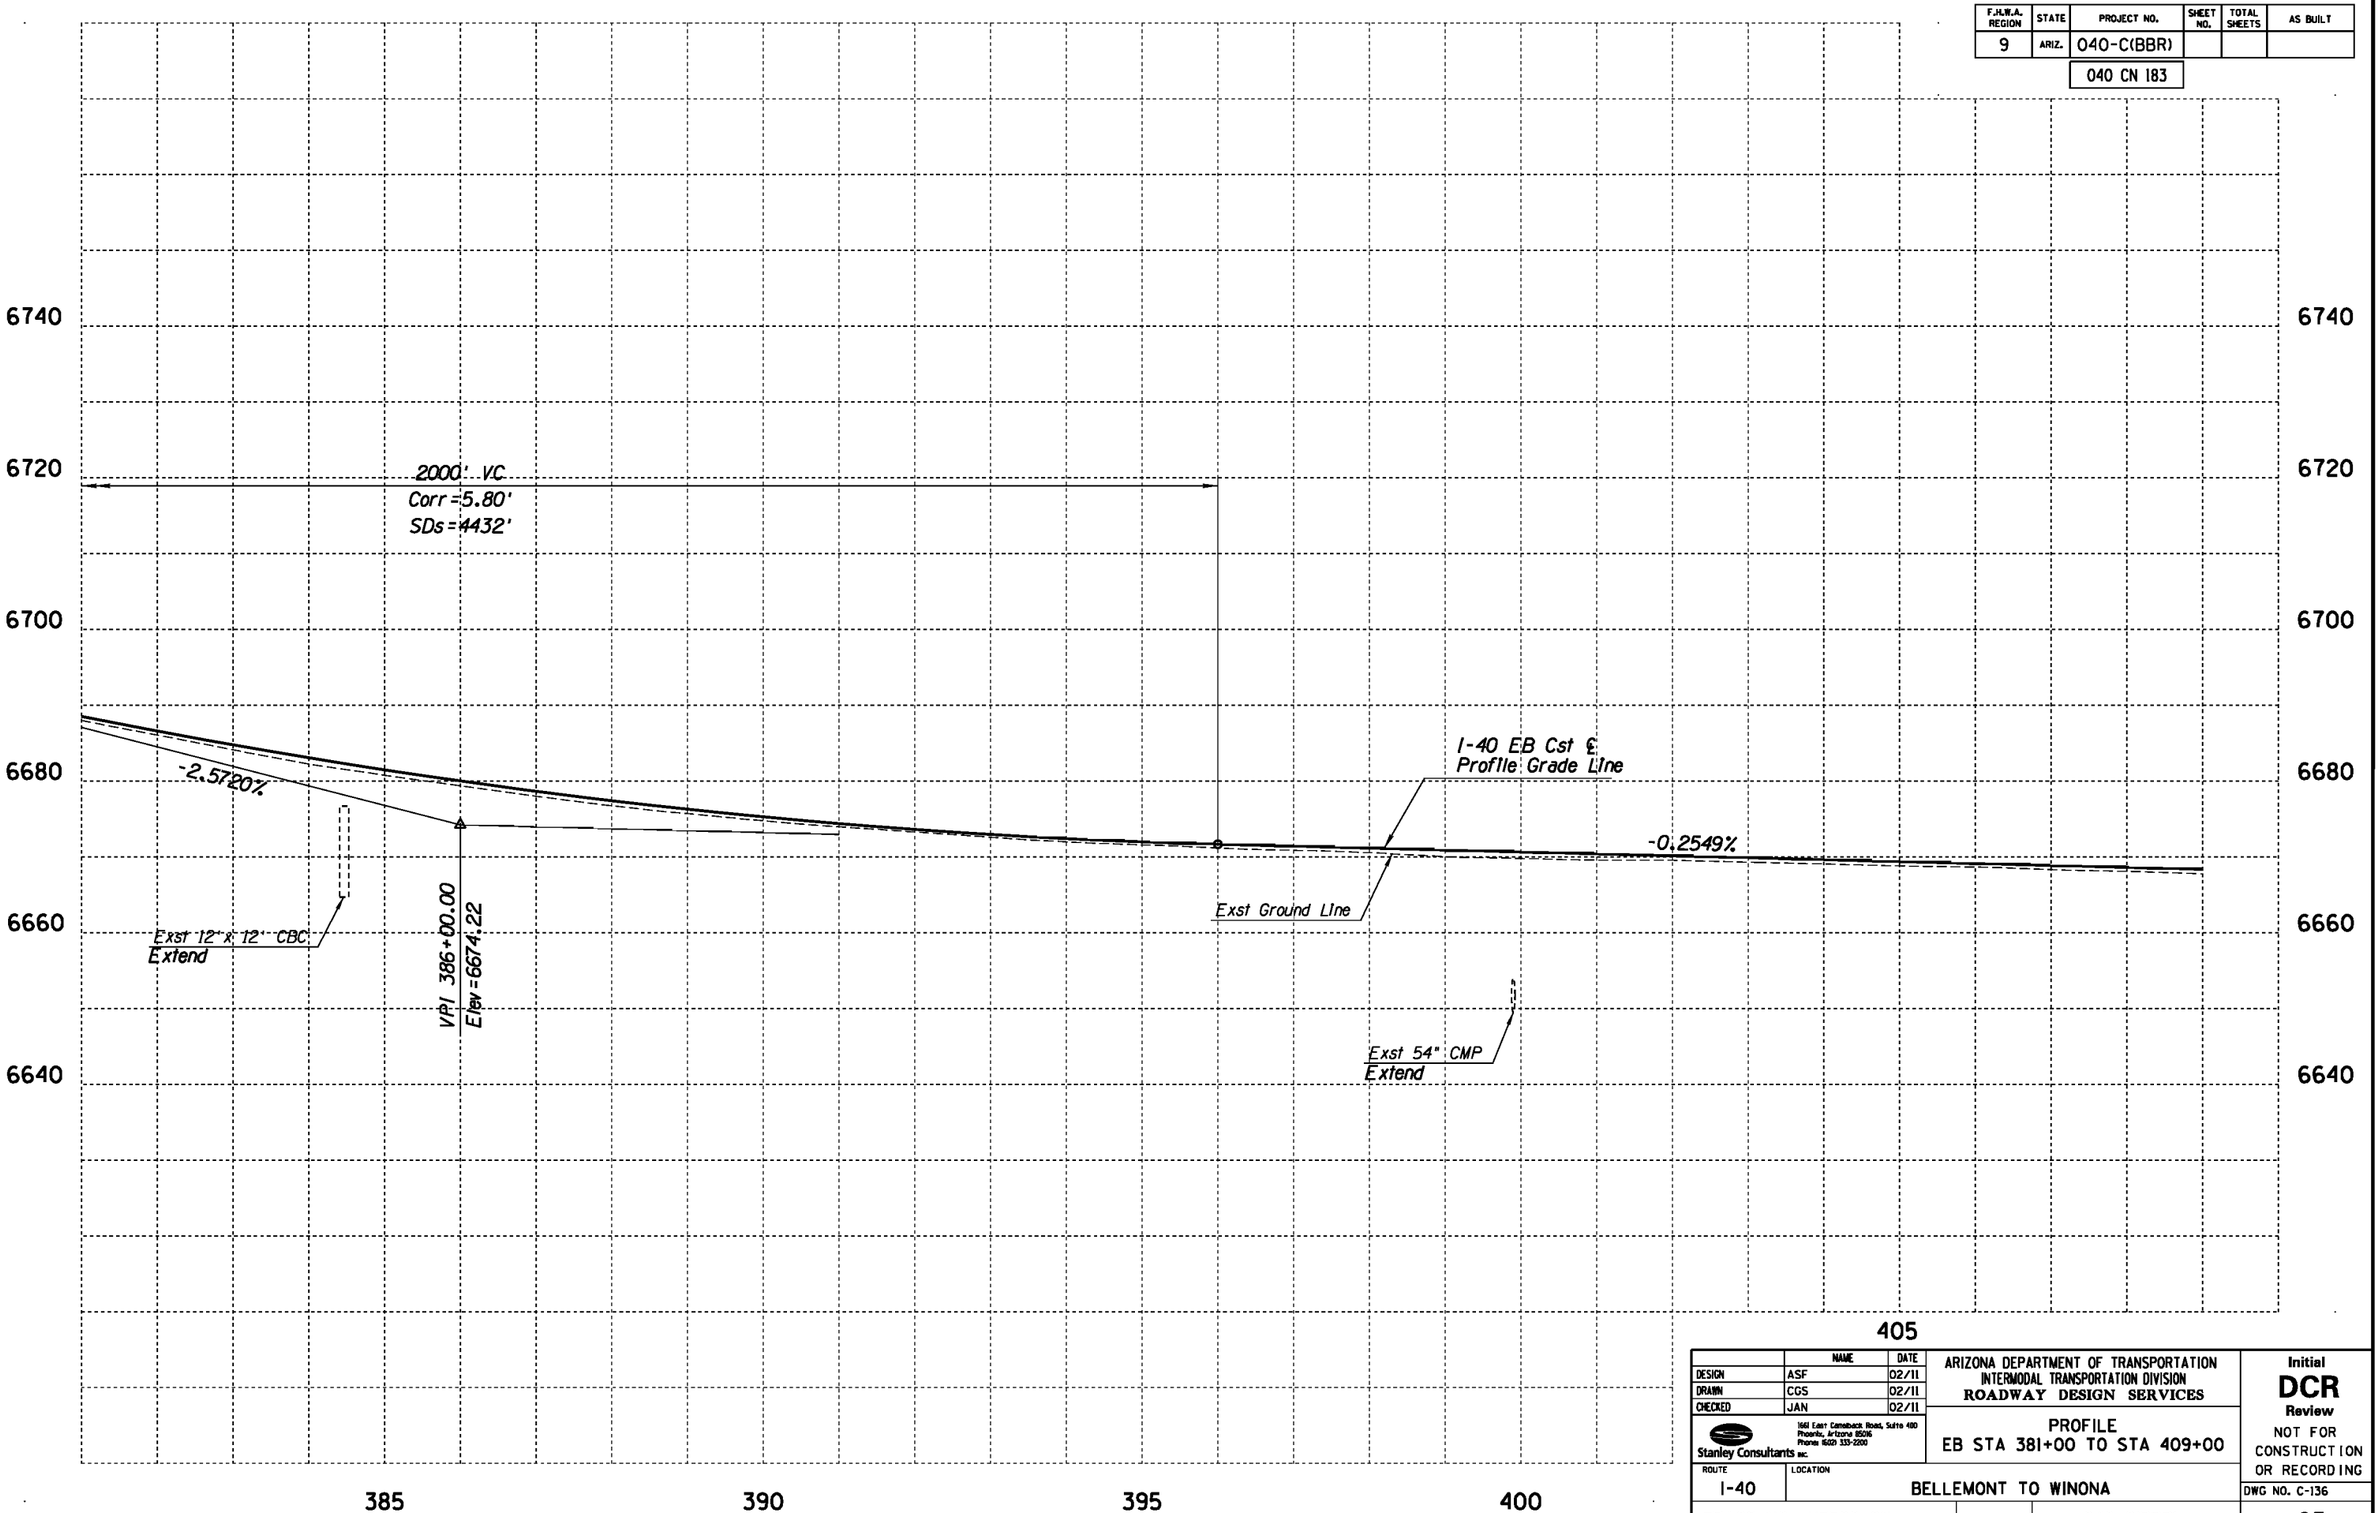

	NAME	DATE
DESIGN	ASF	02/11
DRAWN	CGS	02/11
CHECKED	JAN	02/11

Stanley Consultants INC.
1661 East Camelback Road, Suite 400
Phoenix, Arizona 85016
Phone: (602) 333-2200

ARIZONA DEPARTMENT OF TRANSPORTATION
INTERMODAL TRANSPORTATION DIVISION
ROADWAY DESIGN SERVICES

PROFILE
EB STA 381+00 TO STA 409+00

Initial
DCR
Review
NOT FOR CONSTRUCTION OR RECORDING

ROUTE: I-40
LOCATION: BELLEMONT TO WINONA

DWG NO. C-136

TRACS NO. H7586 01L | 040-C(BBR) | ___ OF ___

NO.	DESCRIPTION OF REVISION	MADE BY	DATE
1			
2			

1/31/2011 gt\21580\11-cadd\03-Civ\h7586v047b.dgn

F.H.W.A. REGION	STATE	PROJECT NO.	SHEET NO.	TOTAL SHEETS	AS BUILT
9	ARIZ.	040-C(BBR)			
		040 CN 183			

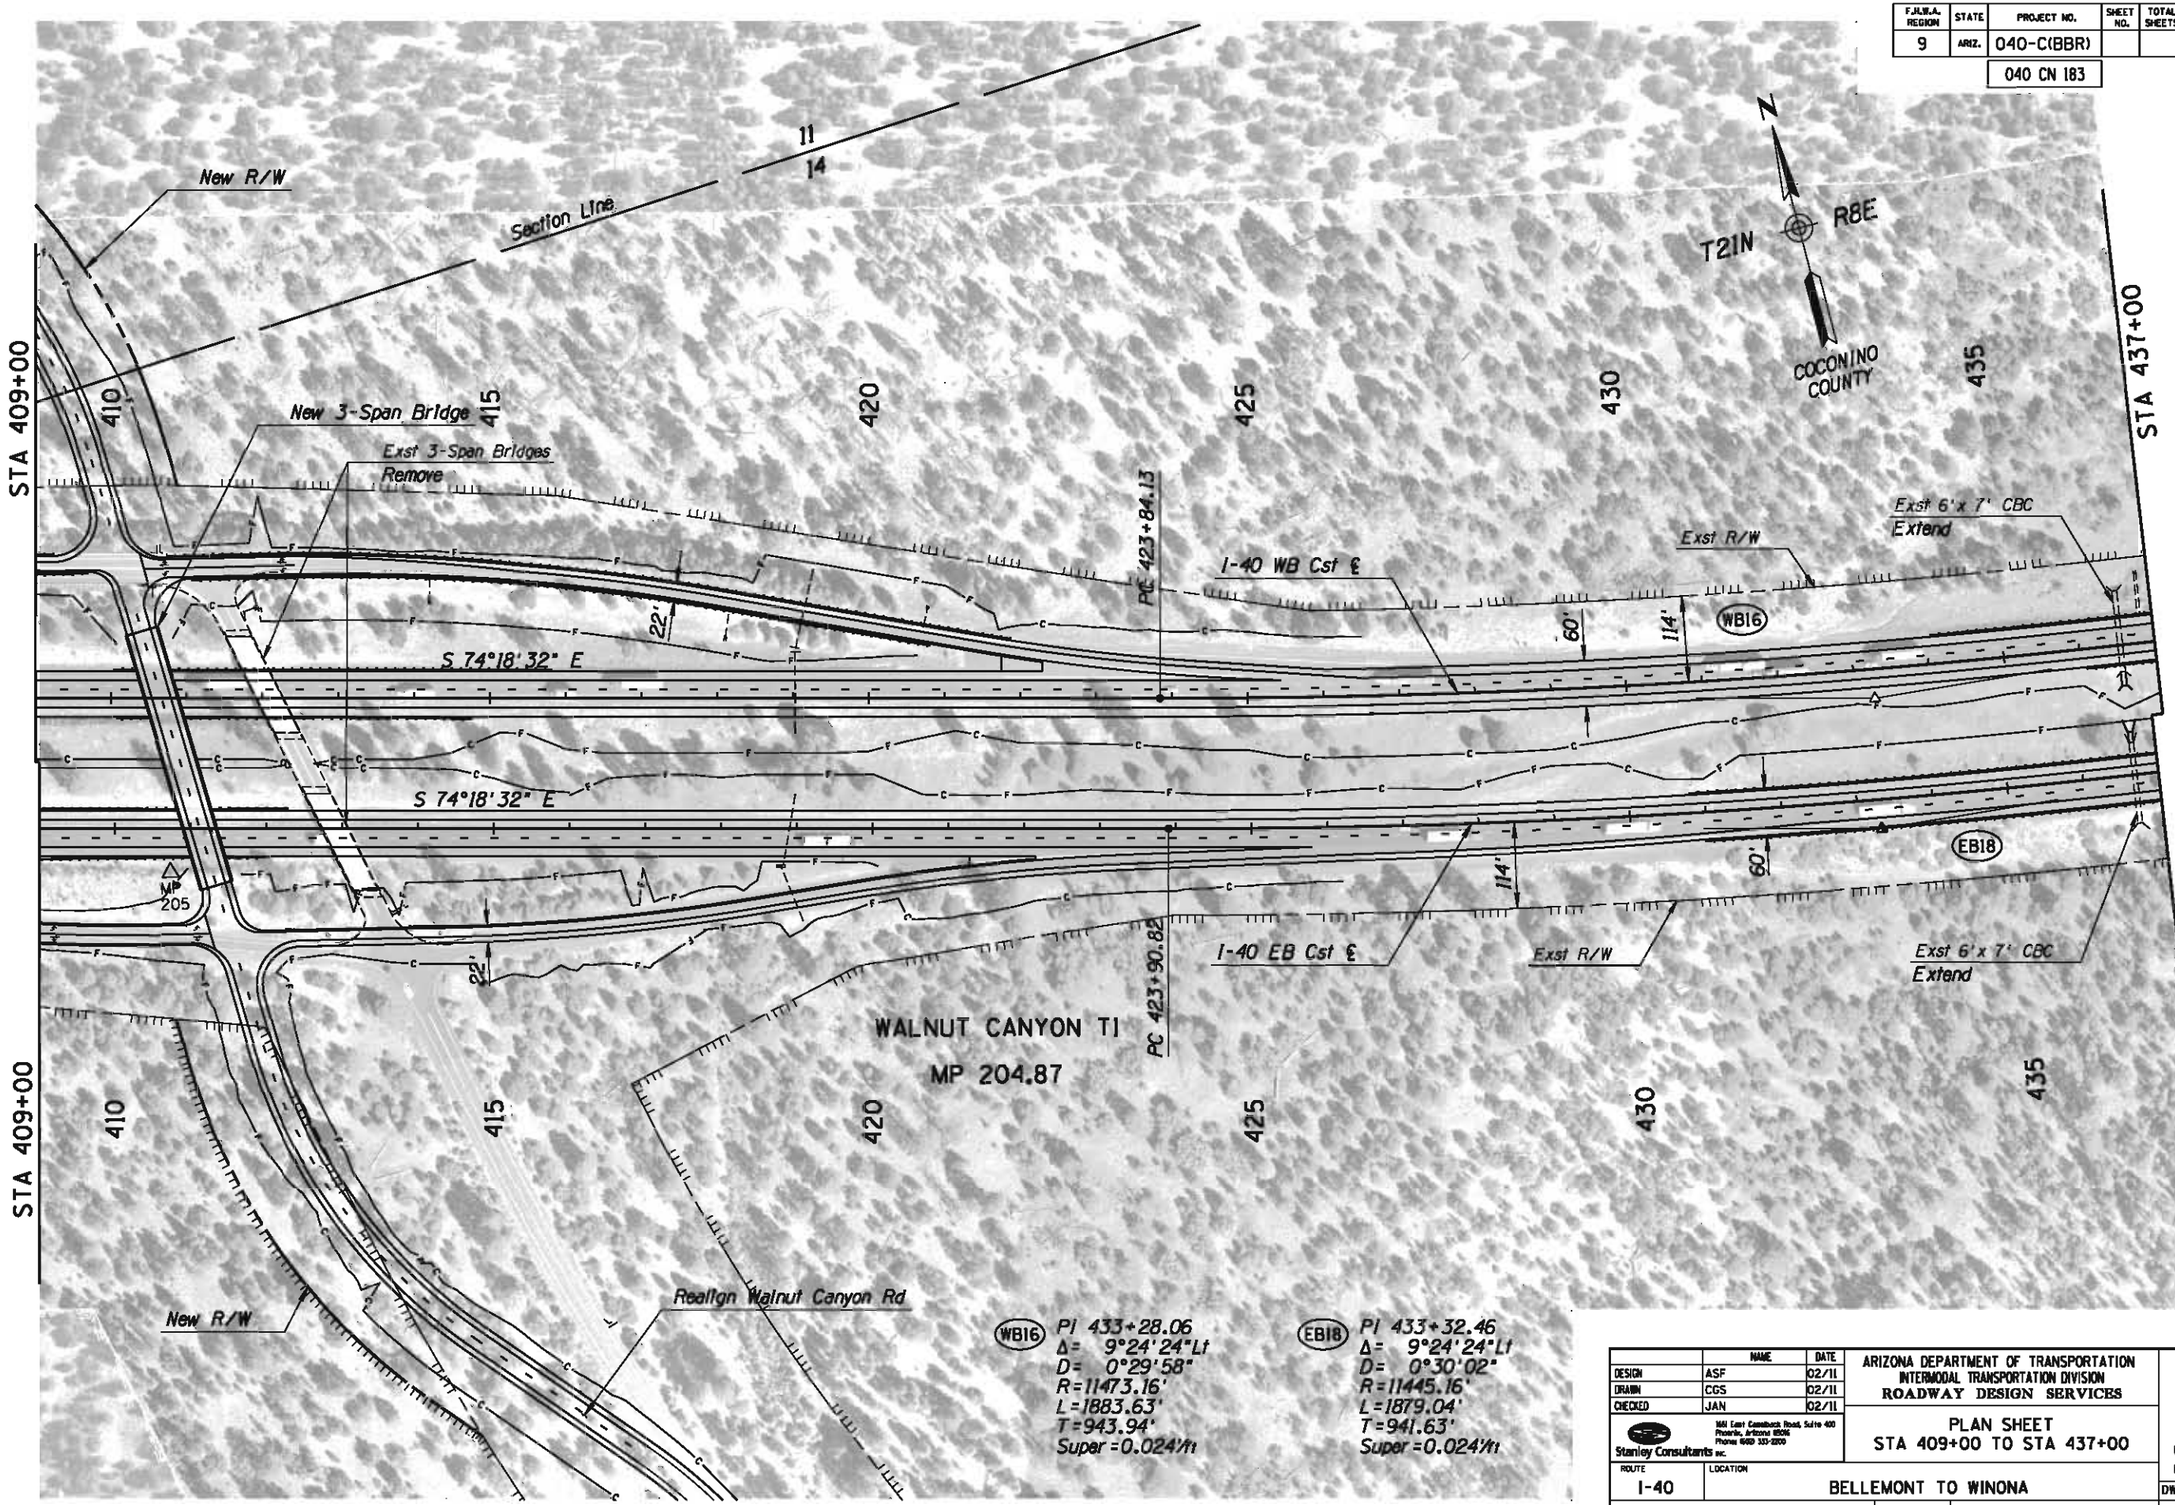

	NAME	DATE
DESIGN	ASF	02/11
DRAWN	CGS	02/11
CHECKED	JAN	02/11

Stanley Consultants inc.
1661 East Camelback Road, Suite 400
Phoenix, Arizona 85016
Phone (602) 333-2200

ARIZONA DEPARTMENT OF TRANSPORTATION
INTERMODAL TRANSPORTATION DIVISION
ROADWAY DESIGN SERVICES

PLAN SHEET
STA 409+00 TO STA 437+00

ROUTE: I-40
LOCATION: BELLEMONT TO WINONA

Initial
DCR
Review
NOT FOR CONSTRUCTION OR RECORDING

DWG NO. C-137

TRACS NO. H7586 01L | 040-C(BBR) | ___ OF ___

NO.	DESCRIPTION OF REVISION	MADE BY	DATE

1/31/2011 q:\21580\11-cadd\03-Civ\h7586p048.dgn

F.H.W.A. REGION	STATE	PROJECT NO.	SHEET NO.	TOTAL SHEETS	AS BUILT
9	ARIZ.	040-C(BBR)			
		040 CN 183			

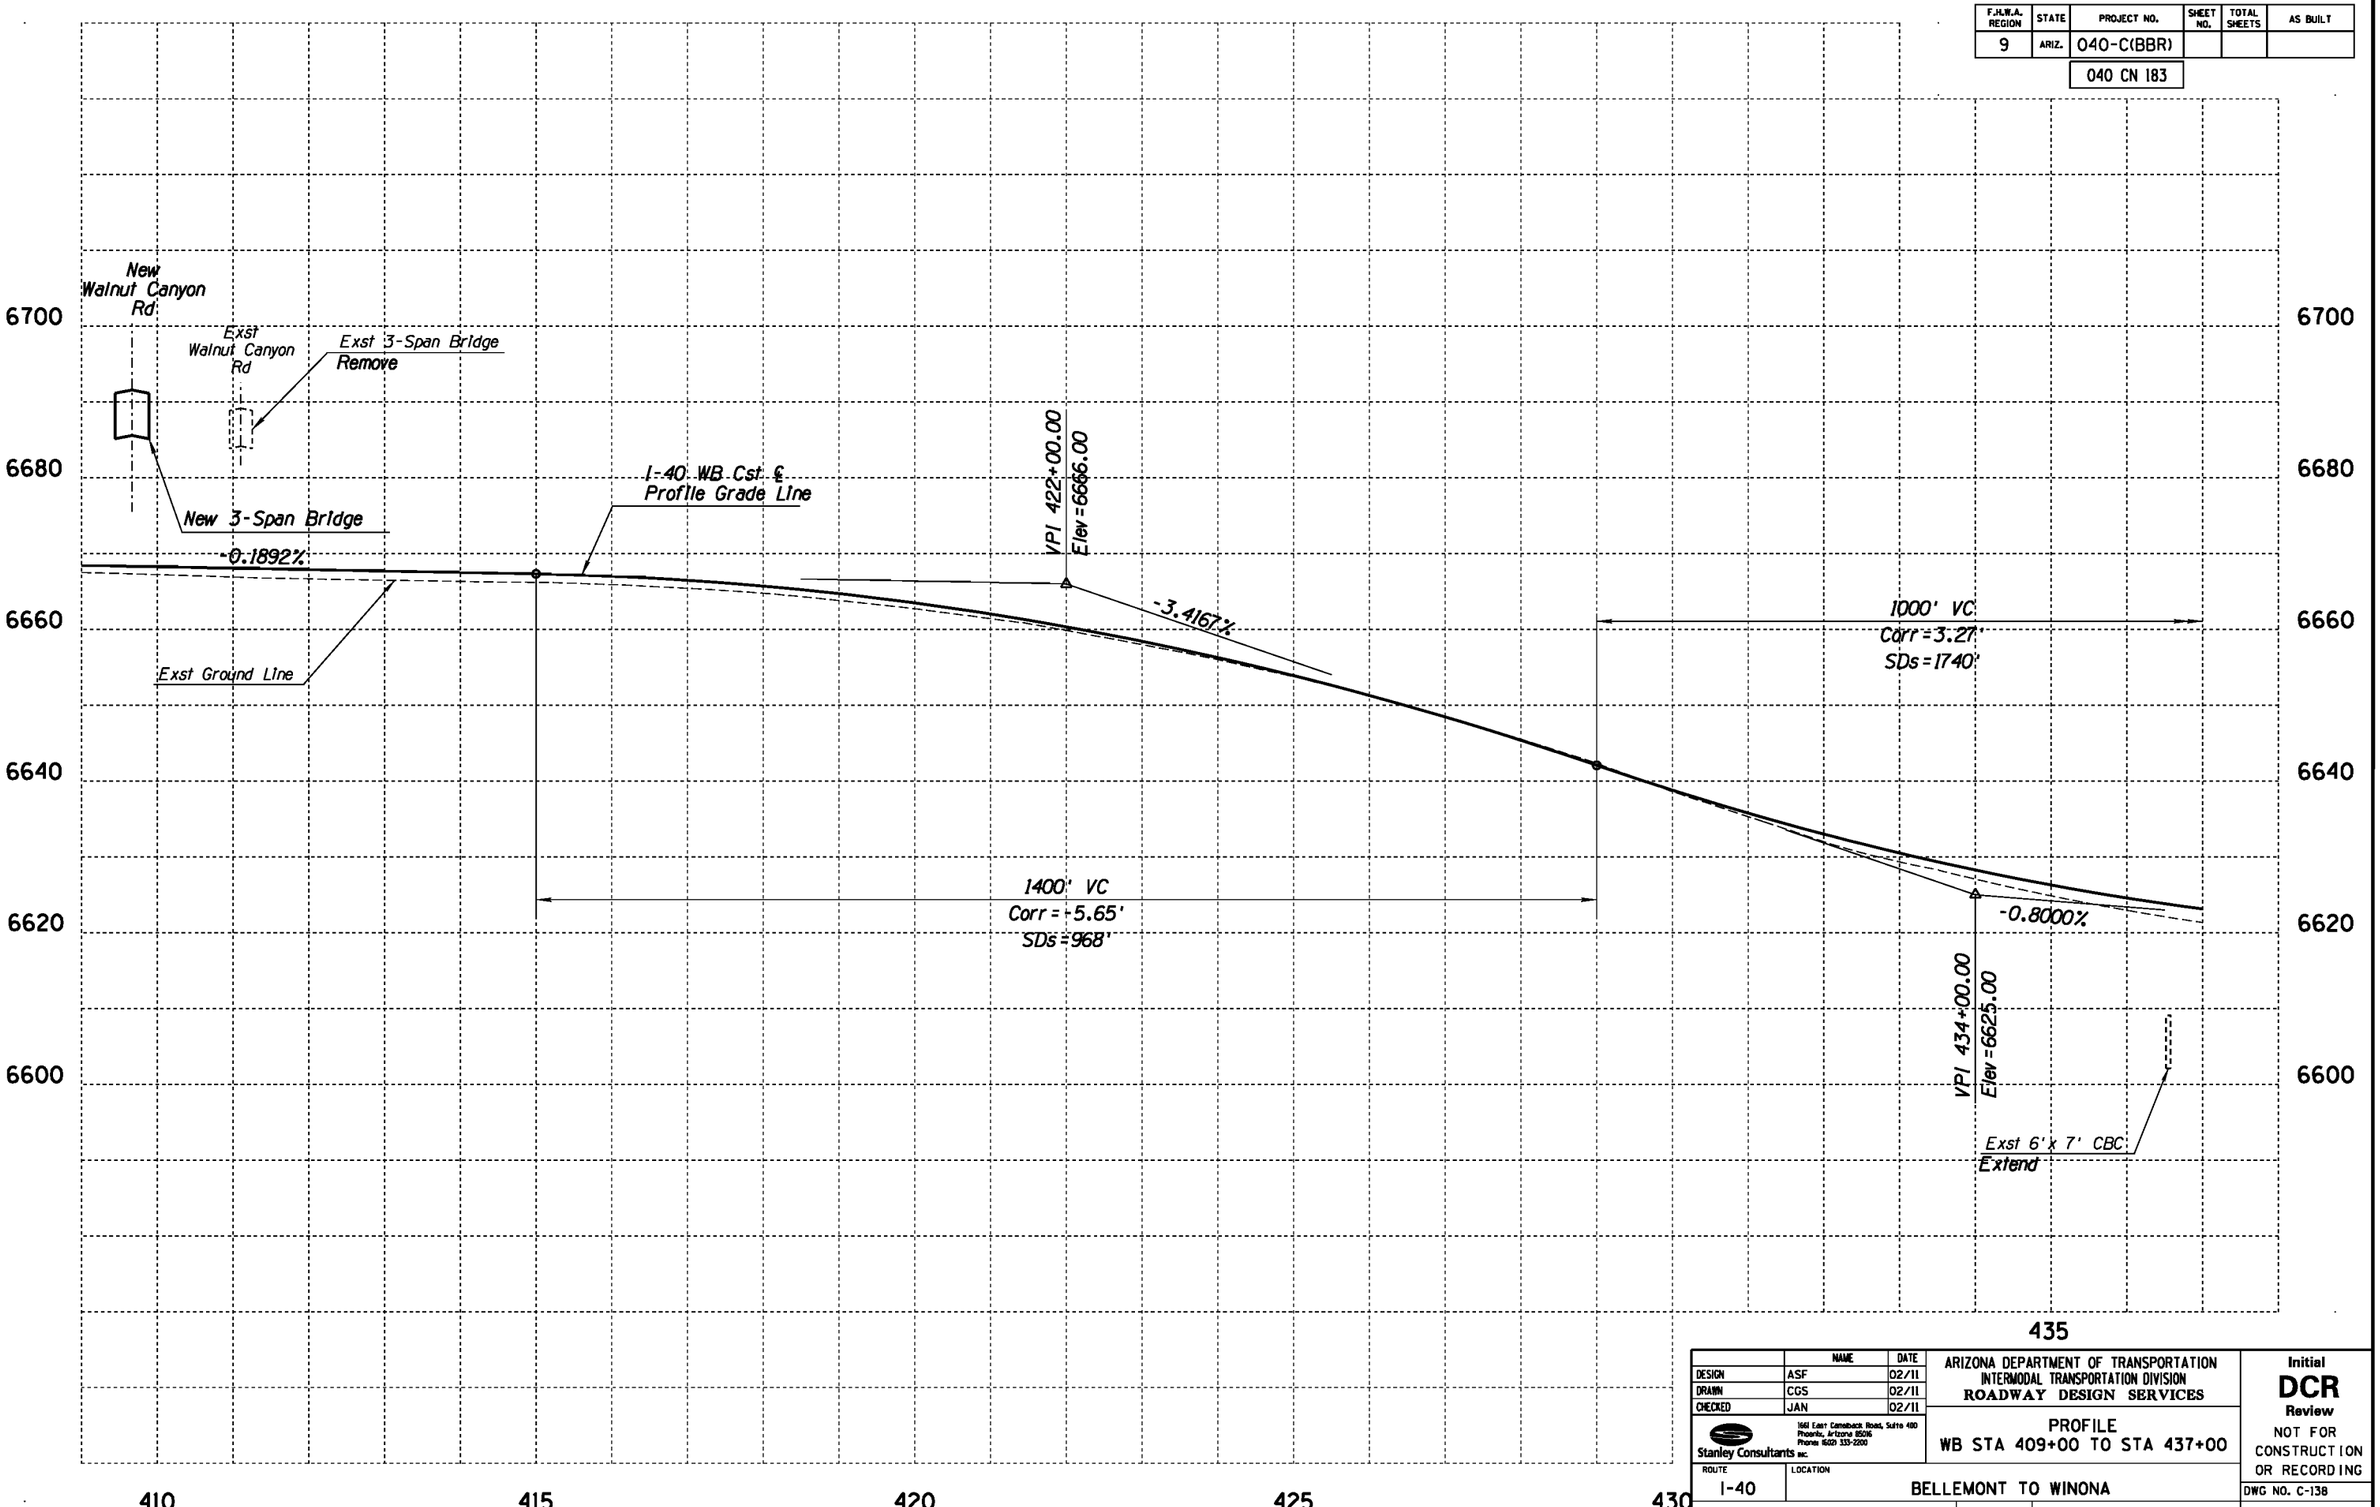

	NAME	DATE
DESIGN	ASF	02/11
DRAWN	CGS	02/11
CHECKED	JAN	02/11

Stanley Consultants INC.
1661 East Camelback Road, Suite 400
Phoenix, Arizona 85016
Phone (602) 333-2200

ARIZONA DEPARTMENT OF TRANSPORTATION
INTERMODAL TRANSPORTATION DIVISION
ROADWAY DESIGN SERVICES

PROFILE
WB STA 409+00 TO STA 437+00

Initial
DCR
Review
NOT FOR CONSTRUCTION OR RECORDING

ROUTE: I-40
LOCATION: BELLEMONT TO WINONA

DWG NO. C-138

TRACS NO. H7586 01L | 040-C(BBR) | ___ OF ___

NO.	DESCRIPTION OF REVISION	MADE BY	DATE

1/31/2011 qt\21580\11-cadd\03-Civ\h7586v048a.dgn

F.H.W.A. REGION	STATE	PROJECT NO.	SHEET NO.	TOTAL SHEETS	AS BUILT
9	ARIZ.	040-C(BBR)			

040 CN 183

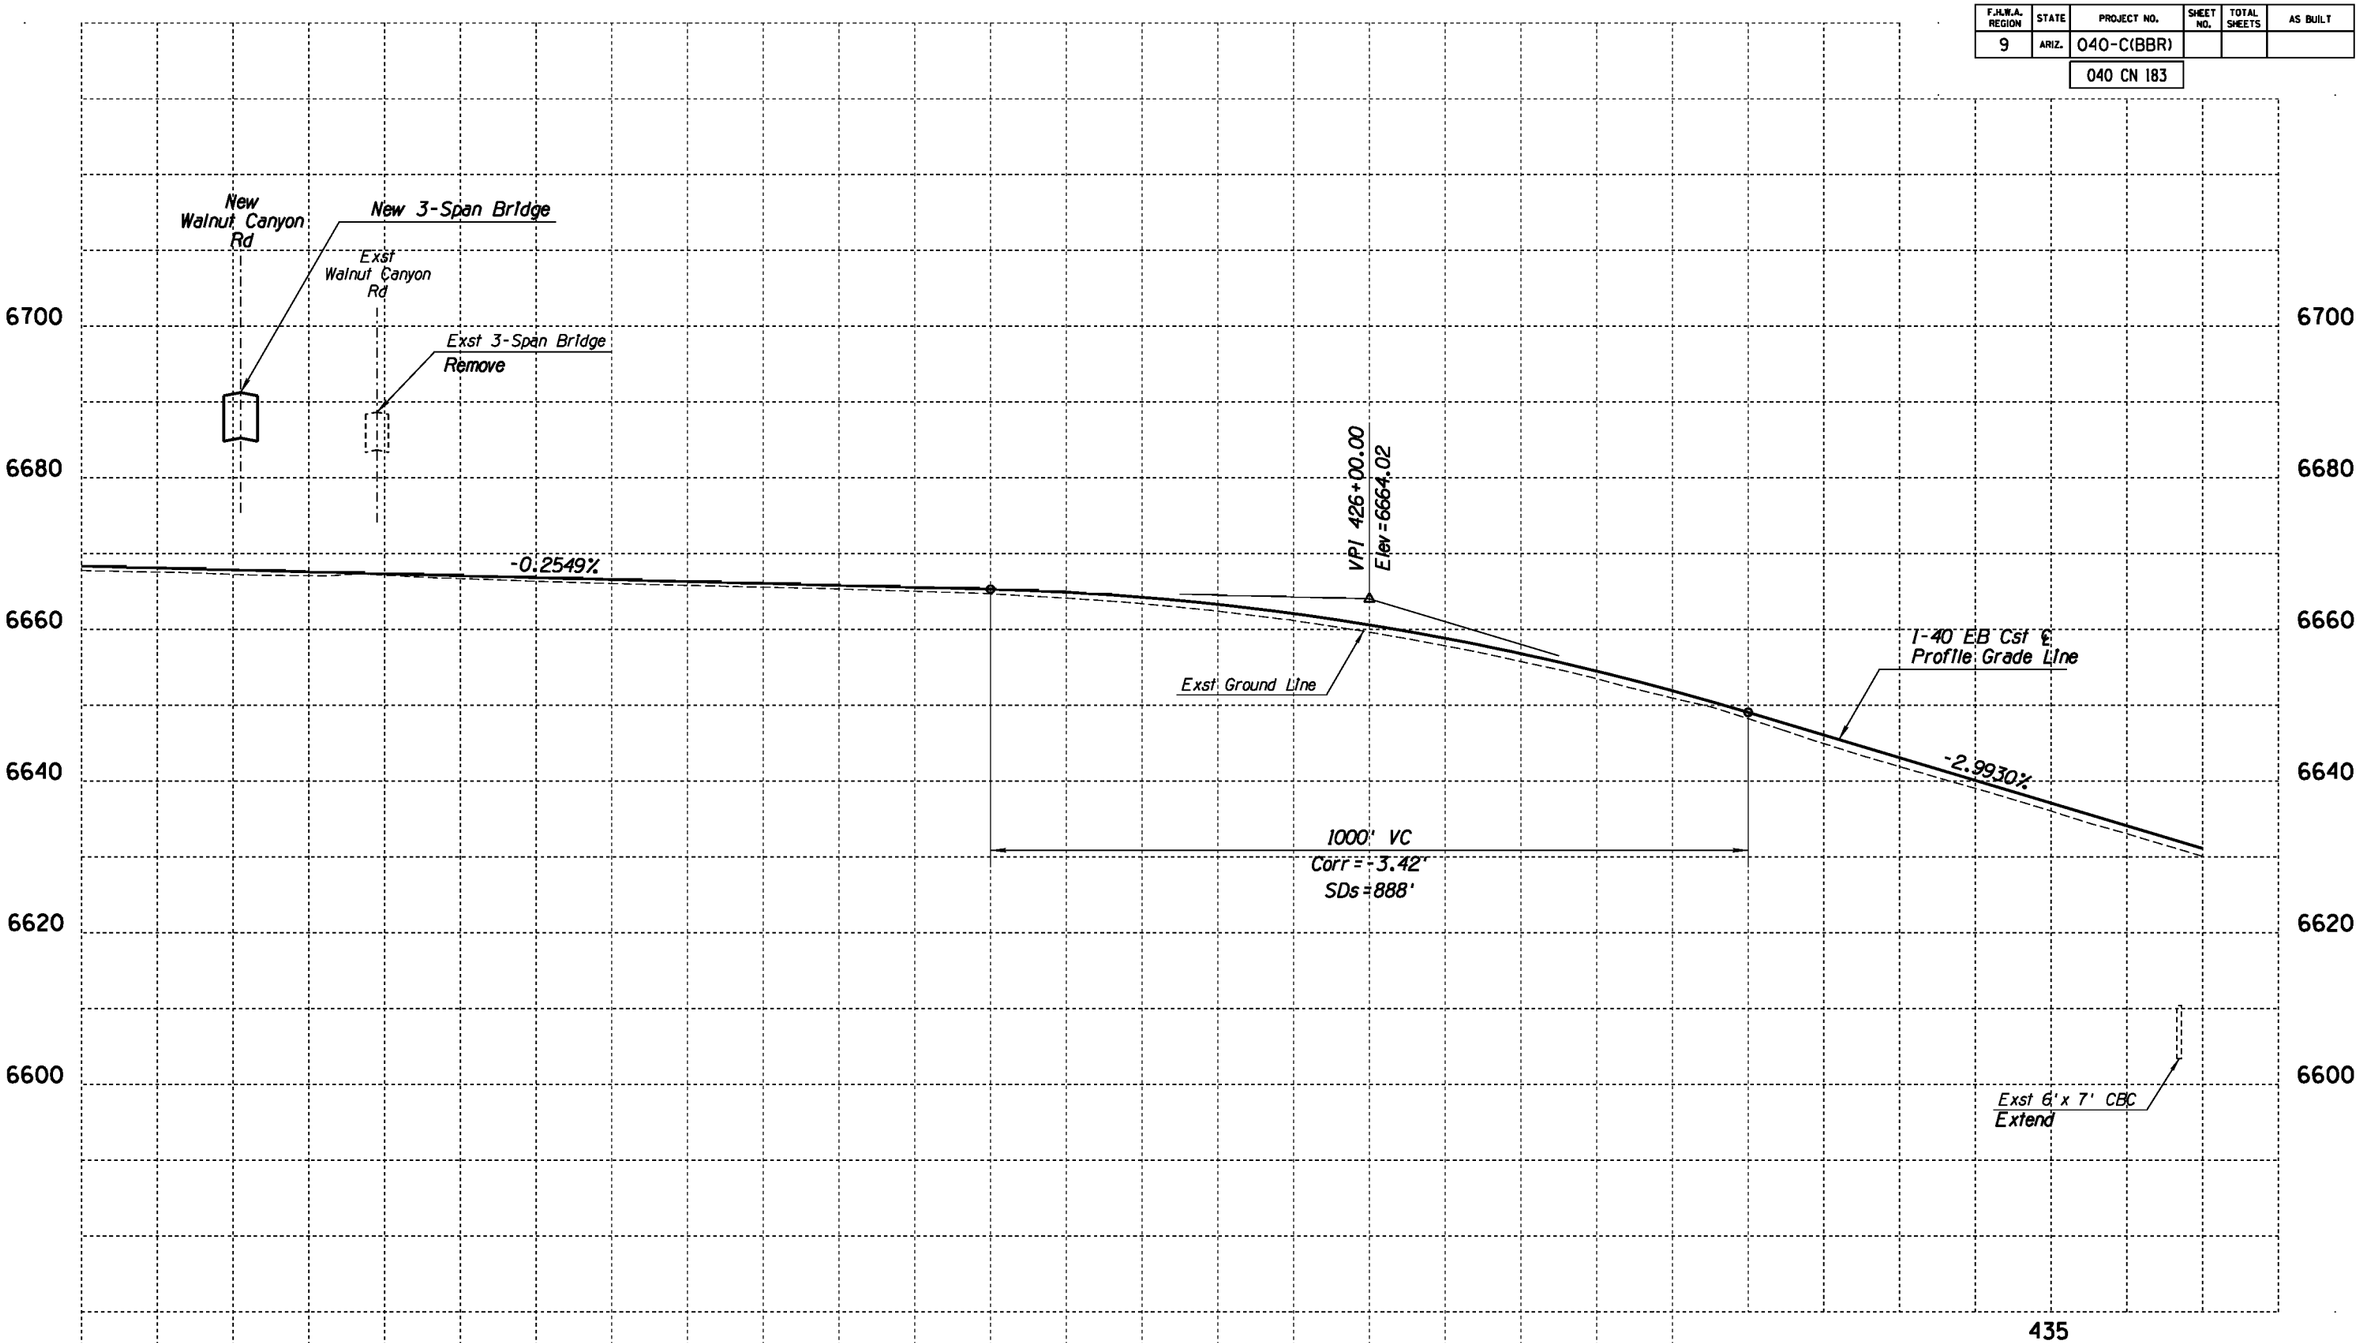

	NAME	DATE
DESIGN	ASF	02/11
DRAWN	CGS	02/11
CHECKED	JAN	02/11

Stanley Consultants INC.
1661 East Camelback Road, Suite 400
Phoenix, Arizona 85016
Phone: (602) 333-2200

ARIZONA DEPARTMENT OF TRANSPORTATION
INTERMODAL TRANSPORTATION DIVISION
ROADWAY DESIGN SERVICES

PROFILE
EB STA 409+00 TO STA 437+00

ROUTE: I-40
LOCATION: BELLEMONT TO WINONA

TRACS NO. H7586 01L | 040-C(BBR)

Initial
DCR
Review
NOT FOR CONSTRUCTION OR RECORDING

DWG NO. C-139

___ OF ___

NO.	DESCRIPTION OF REVISION	MADE BY	DATE
1			
2			

1/31/2011 gt\21580\11-cadd\03-Civ\h7586v048b.dgn

F.H.W.A. REGION	STATE	PROJECT NO.	SHEET NO.	TOTAL SHEETS	AS BUILT
9	ARIZ.	040-C(BBR)			
		040 CN 183			

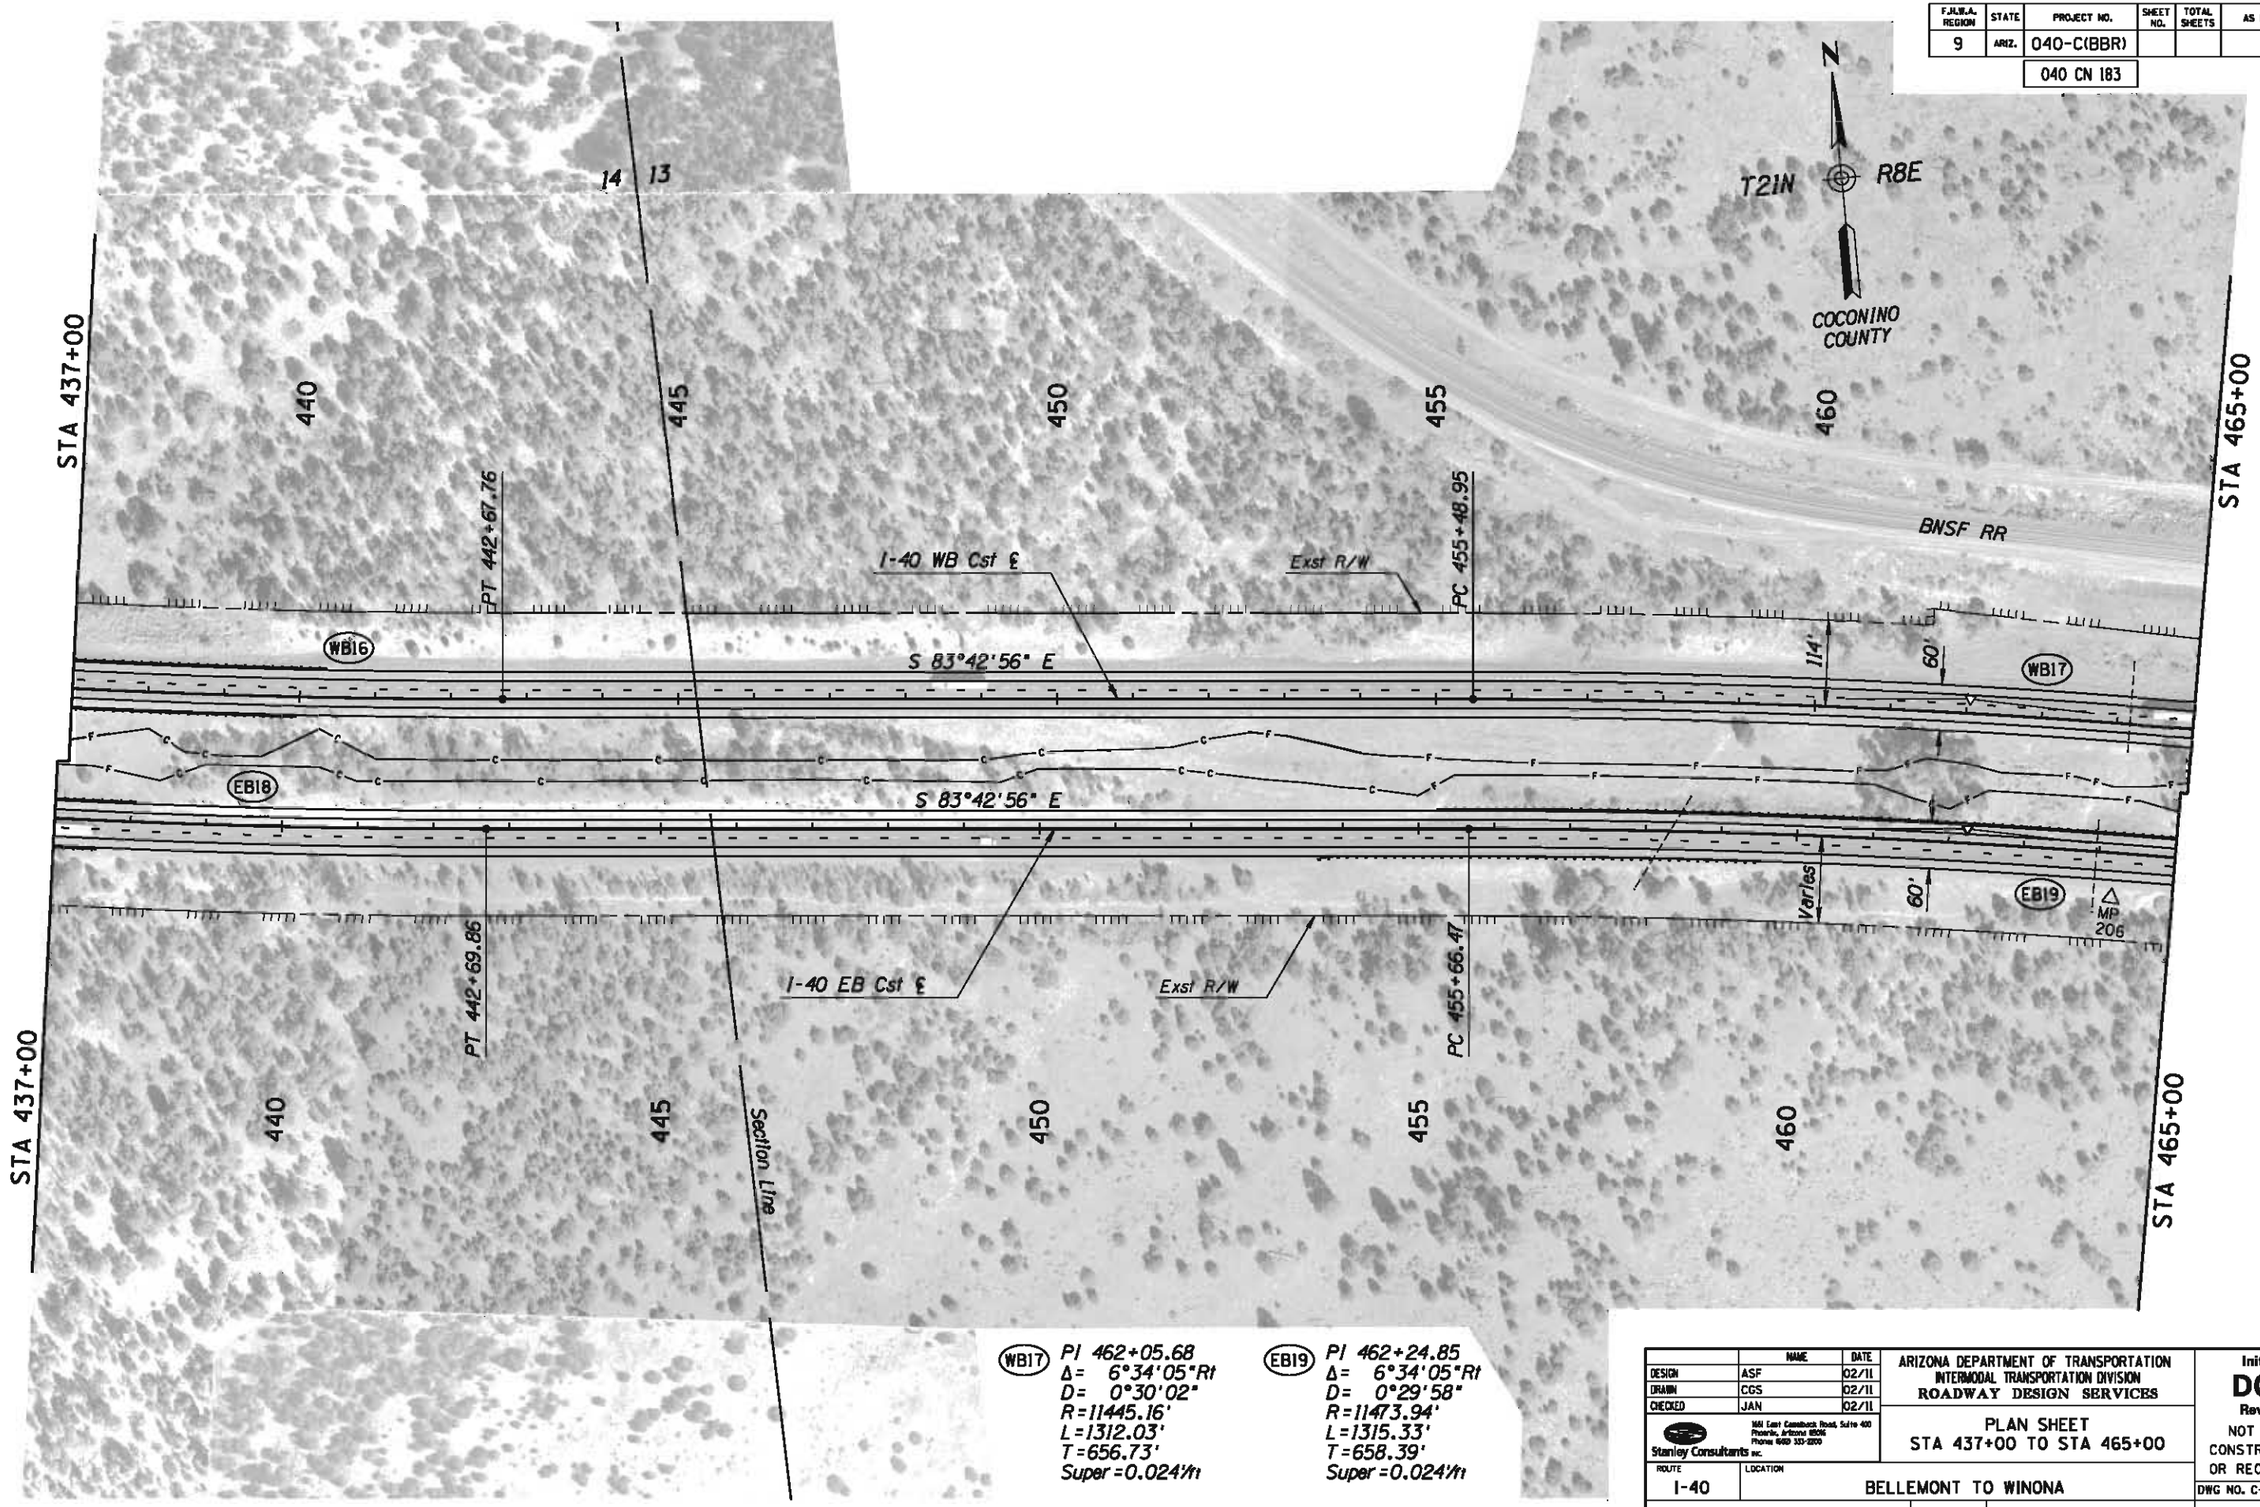

WB17 PI 462+05.68
Δ= 6°34'05"Rt
D= 0°30'02"
R=11445.16'
L=1312.03'
T=656.73'
Super=0.024'/ft

EB19 PI 462+24.85
Δ= 6°34'05"Rt
D= 0°29'58"
R=11473.94'
L=1315.33'
T=658.39'
Super=0.024'/ft

	NAME	DATE
DESIGN	ASF	02/11
DRAWN	CGS	02/11
CHECKED	JAN	02/11

Stanley Consultants INC.
1661 East Camelback Road, Suite 400
Phoenix, Arizona 85016
Phone (602) 333-2200

ARIZONA DEPARTMENT OF TRANSPORTATION
INTERMODAL TRANSPORTATION DIVISION
ROADWAY DESIGN SERVICES

PLAN SHEET
STA 437+00 TO STA 465+00

ROUTE: I-40
LOCATION: BELLEMONT TO WINONA

Initial
DCR
Review
NOT FOR CONSTRUCTION OR RECORDING

DWG NO. C-140

TRACS NO. H7586 01L | 040-C(BBR) | ___ OF ___

NO.	DESCRIPTION OF REVISION	MADE BY	DATE

1/31/2011 q:\21580\11-cadd\03-Civ\h7586p049.dgn

F.H.W.A. REGION	STATE	PROJECT NO.	SHEET NO.	TOTAL SHEETS	AS BUILT
9	ARIZ.	040-C(BBR)			

040 CN 183

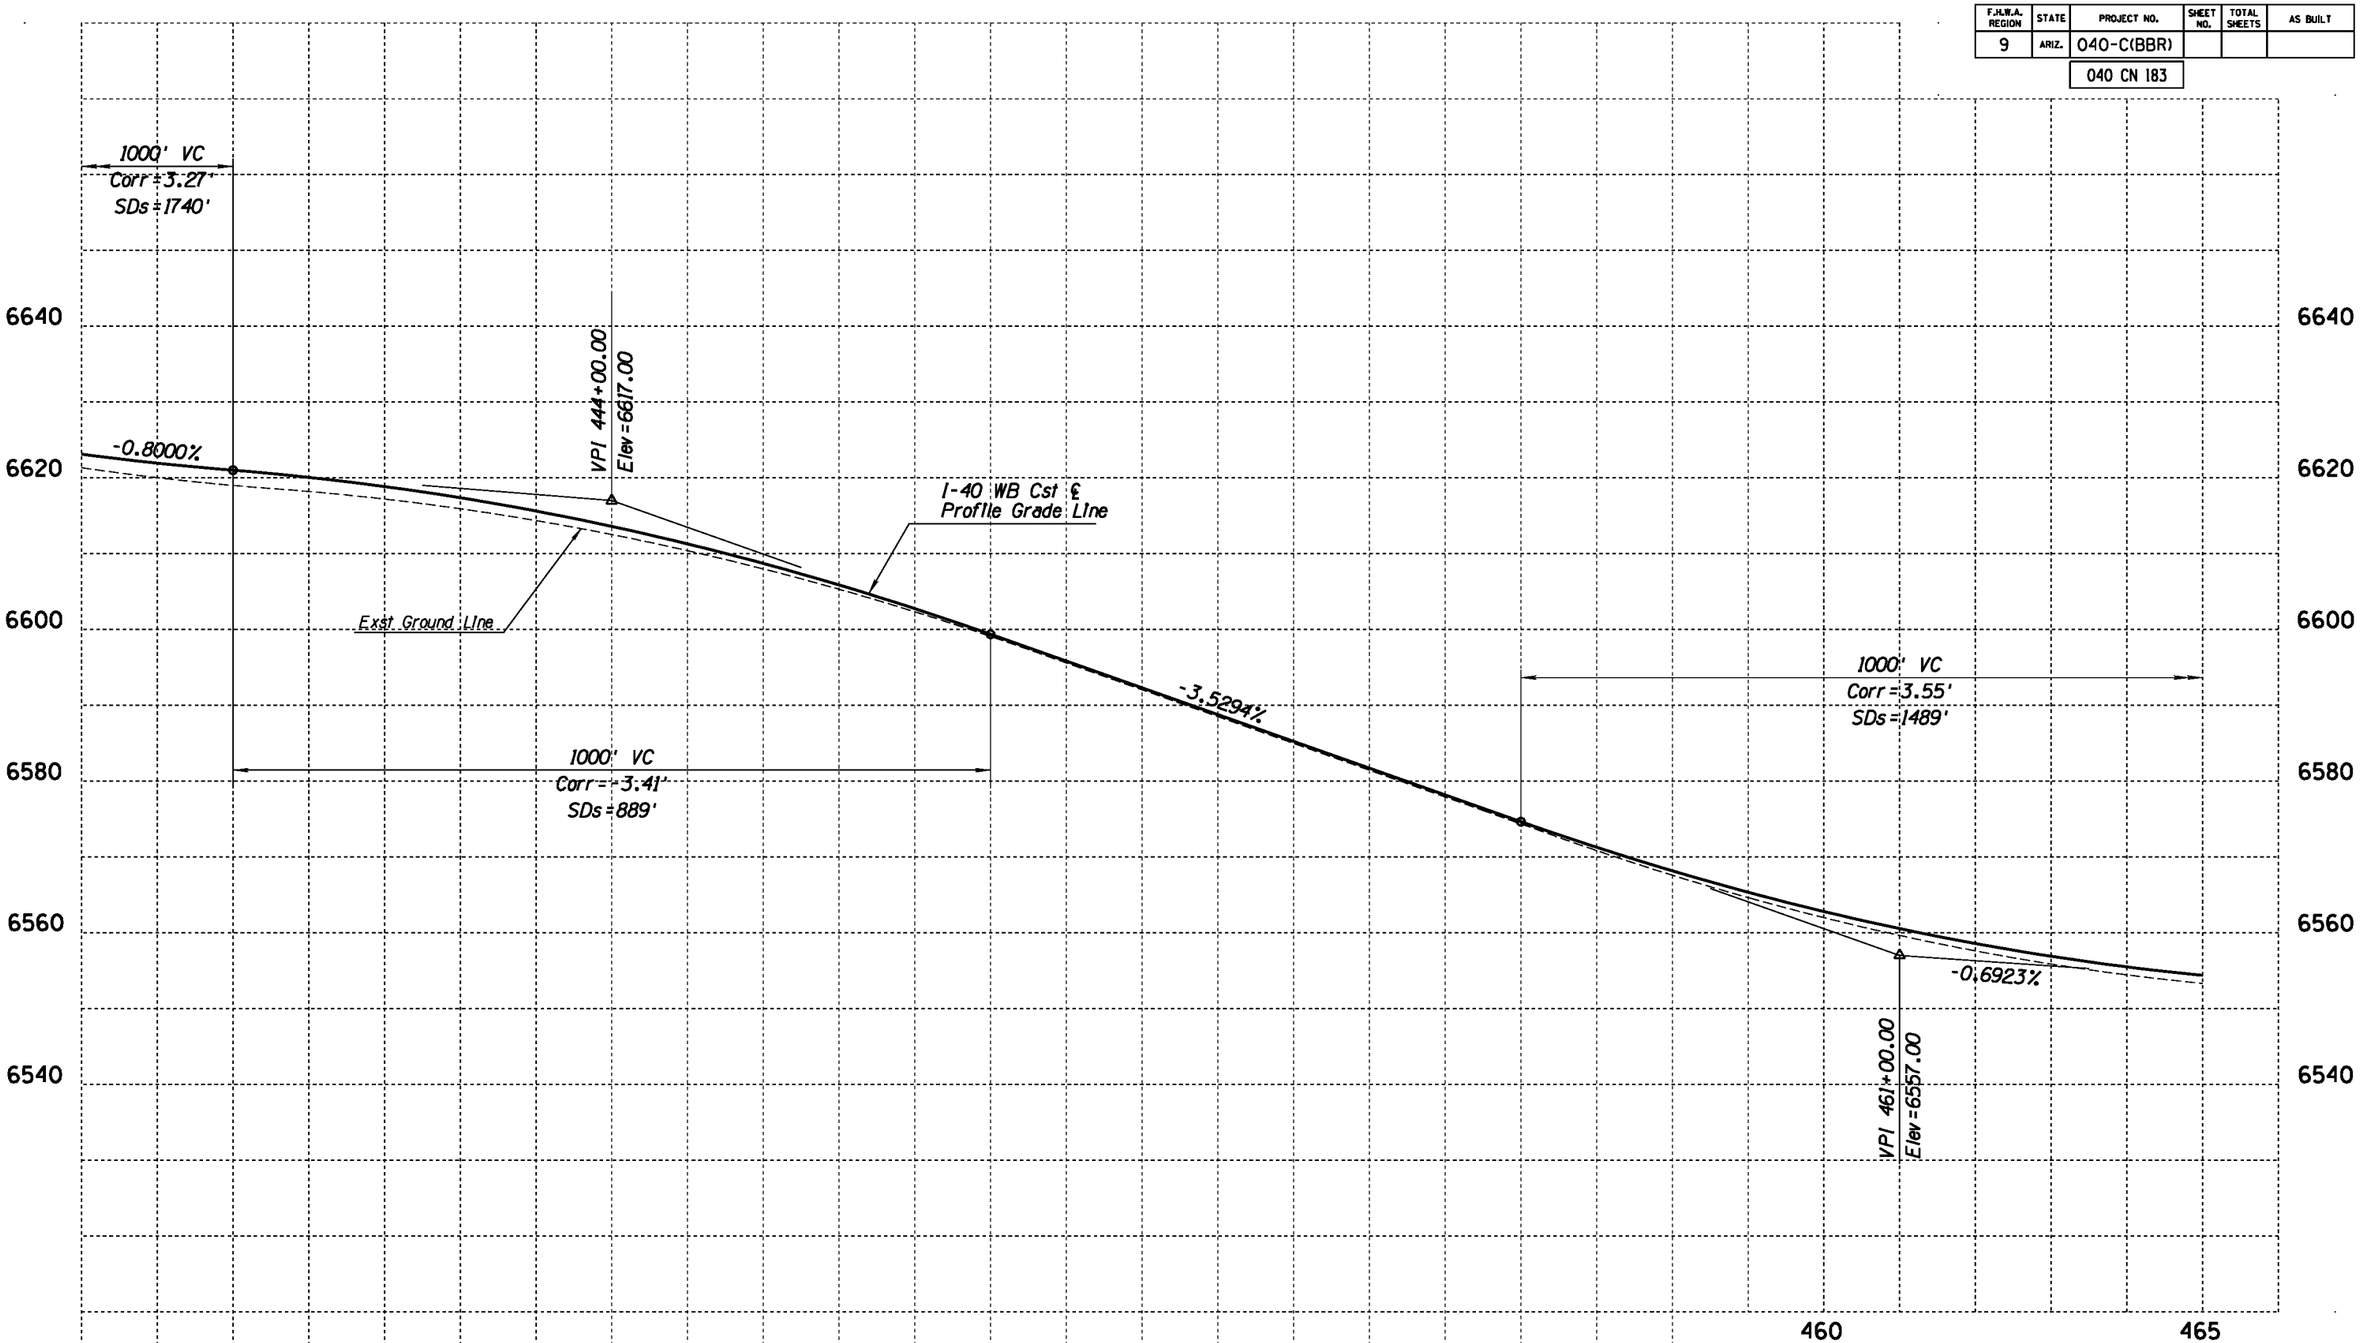

	NAME	DATE
DESIGN	ASF	02/11
DRAWN	CGS	02/11
CHECKED	JAN	02/11

Stanley Consultants INC.
1661 East Camelback Road, Suite 400
Phoenix, Arizona 85016
Phone: (602) 333-2200

ARIZONA DEPARTMENT OF TRANSPORTATION
INTERMODAL TRANSPORTATION DIVISION
ROADWAY DESIGN SERVICES

PROFILE
WB STA 437+00 TO STA 465+00

Initial
DCR
Review
NOT FOR CONSTRUCTION OR RECORDING

ROUTE: I-40
LOCATION: BELLEMONT TO WINONA

DWG NO. C-141

TRACS NO. H7586 01L | 040-C(BBR) | ___ OF ___

NO.	DESCRIPTION OF REVISION	MADE BY	DATE	NO.	DESCRIPTION OF REVISION	MADE BY	DATE

1/31/2011 qt\21580\11-cadd\03-Civ\h7586v049a.dgn

F.H.W.A. REGION	STATE	PROJECT NO.	SHEET NO.	TOTAL SHEETS	AS BUILT
9	ARIZ.	040-C(BBR)			
		040 CN 183			

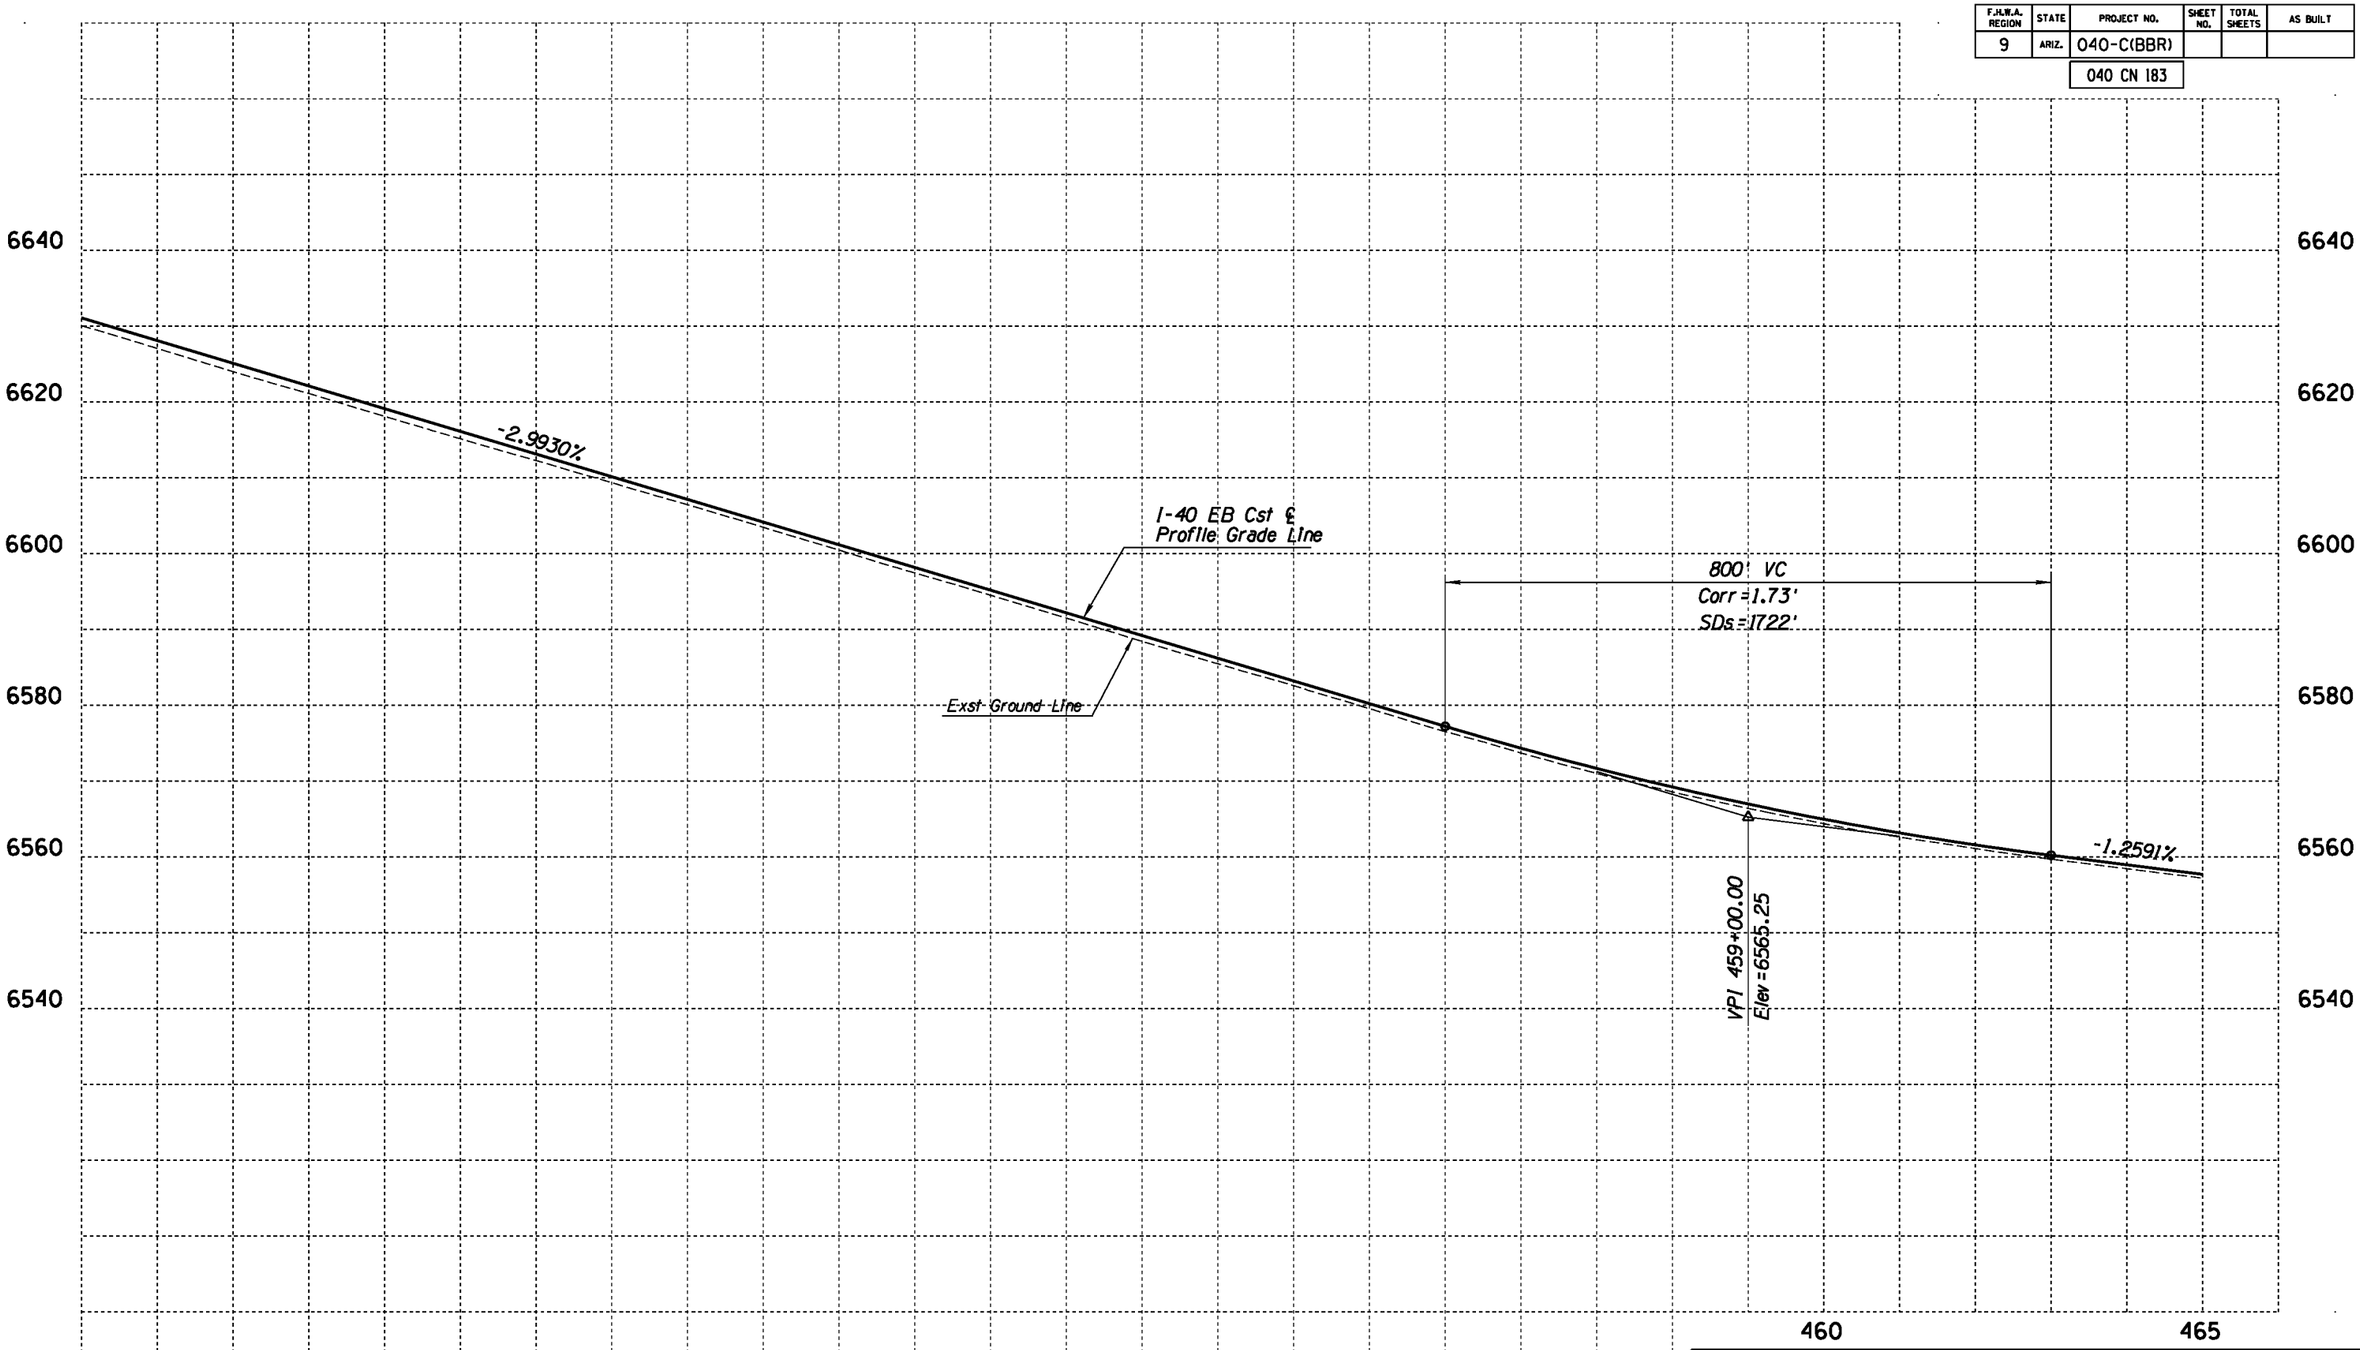

	NAME	DATE
DESIGN	ASF	02/11
DRAWN	CGS	02/11
CHECKED	JAN	02/11

Stanley Consultants INC.
1661 East Camelback Road, Suite 400
Phoenix, Arizona 85016
Phone (602) 333-2200

ARIZONA DEPARTMENT OF TRANSPORTATION
INTERMODAL TRANSPORTATION DIVISION
ROADWAY DESIGN SERVICES

PROFILE
EB STA 437+00 TO STA 465+00

Initial
DCR
Review
NOT FOR CONSTRUCTION OR RECORDING

ROUTE: I-40
LOCATION: BELLEMONT TO WINONA

DWG NO. C-142

TRACS NO. H7586 01L | 040-C(BBR) | ___ OF ___

NO.	DESCRIPTION OF REVISION	MADE BY	DATE

1/31/2011 qt\21580\11-cadd\03-Civ\h7586v049b.dgn

F.H.W.A. REGION	STATE	PROJECT NO.	SHEET NO.	TOTAL SHEETS	AS BUILT
9	ARIZ.	040-C(BBR)			
		040 CN 183			

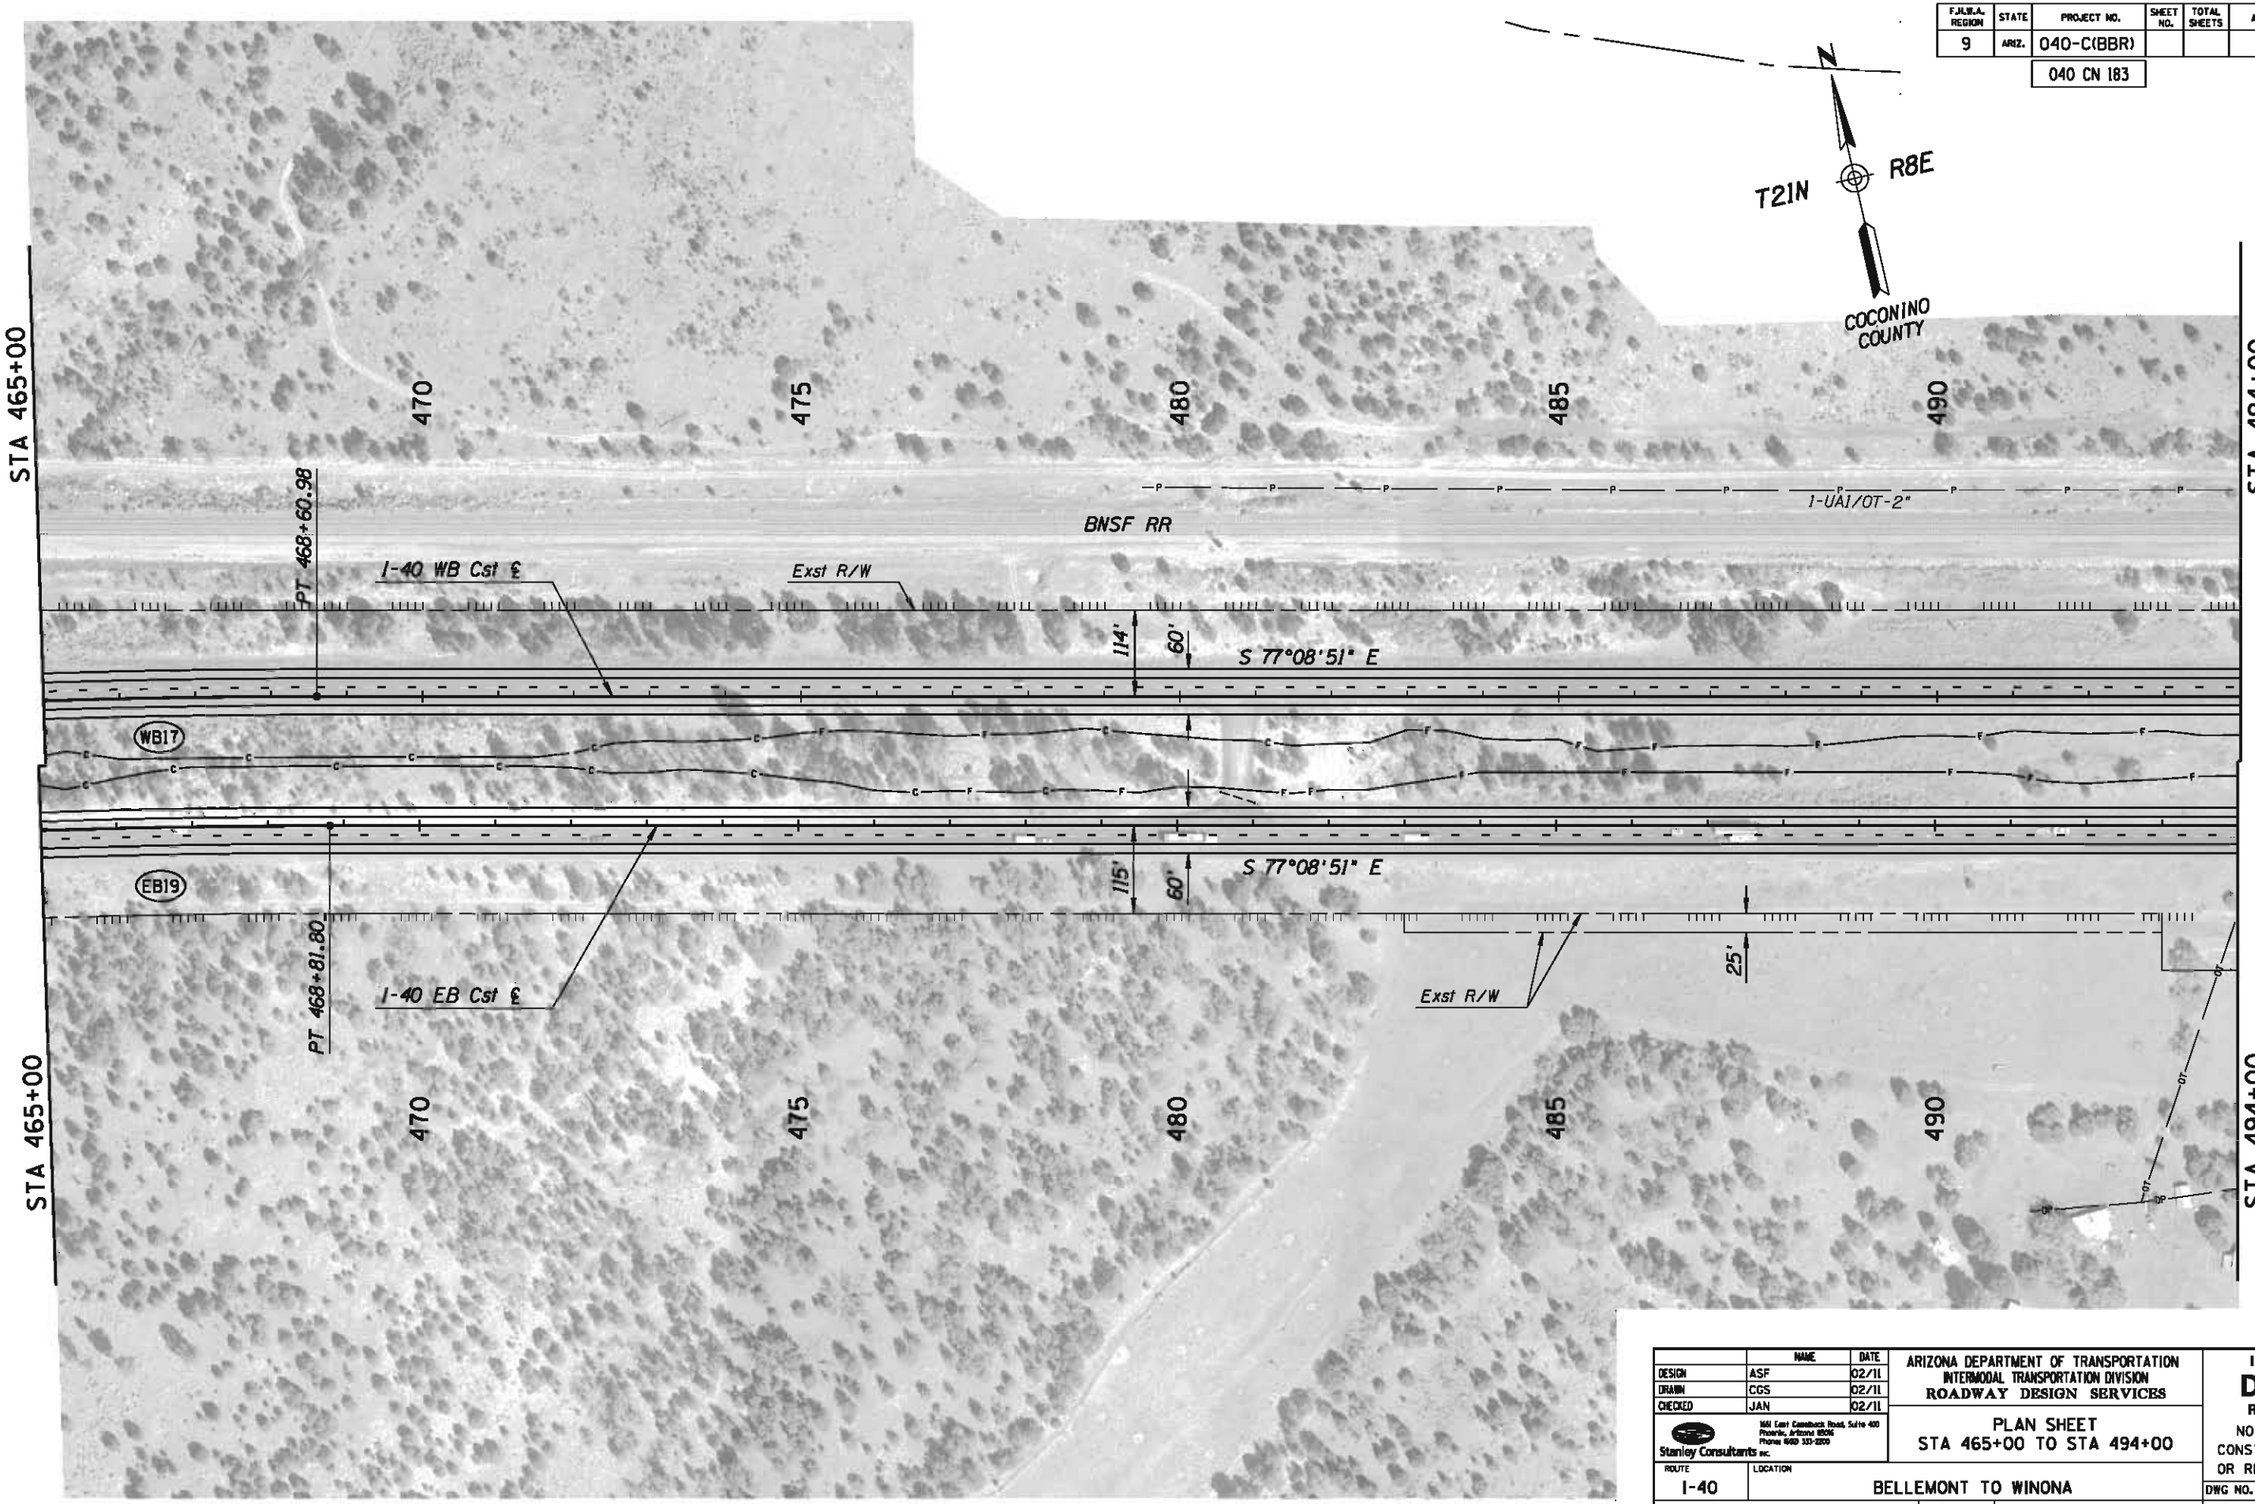

	NAME	DATE
DESIGN	ASF	02/11
DRAWN	CGS	02/11
CHECKED	JAN	02/11

Stanley Consultants inc.
1661 East Camelback Road, Suite 400
Phoenix, Arizona 85016
Phone (602) 333-2200

ARIZONA DEPARTMENT OF TRANSPORTATION
INTERMODAL TRANSPORTATION DIVISION
ROADWAY DESIGN SERVICES

PLAN SHEET
STA 465+00 TO STA 494+00

Initial
DCR
Review
NOT FOR CONSTRUCTION OR RECORDING

ROUTE: I-40
LOCATION: BELLEMONT TO WINONA

DWG NO. C-143

TRACS NO. H7586 01L | 040-C(BBR) | ___ OF ___

1/31/2011 q:\21580\11-cadd\03-Civ\h7586p050.dgn

NO.	DESCRIPTION OF REVISION	MADE BY	DATE
NO.1	DESCRIPTION OF REVISION	MADE BY	DATE
NO.2	DESCRIPTION OF REVISION	MADE BY	DATE

F.H.W.A. REGION	STATE	PROJECT NO.	SHEET NO.	TOTAL SHEETS	AS BUILT
9	ARIZ.	040-C(BBR)			

040 CN 183

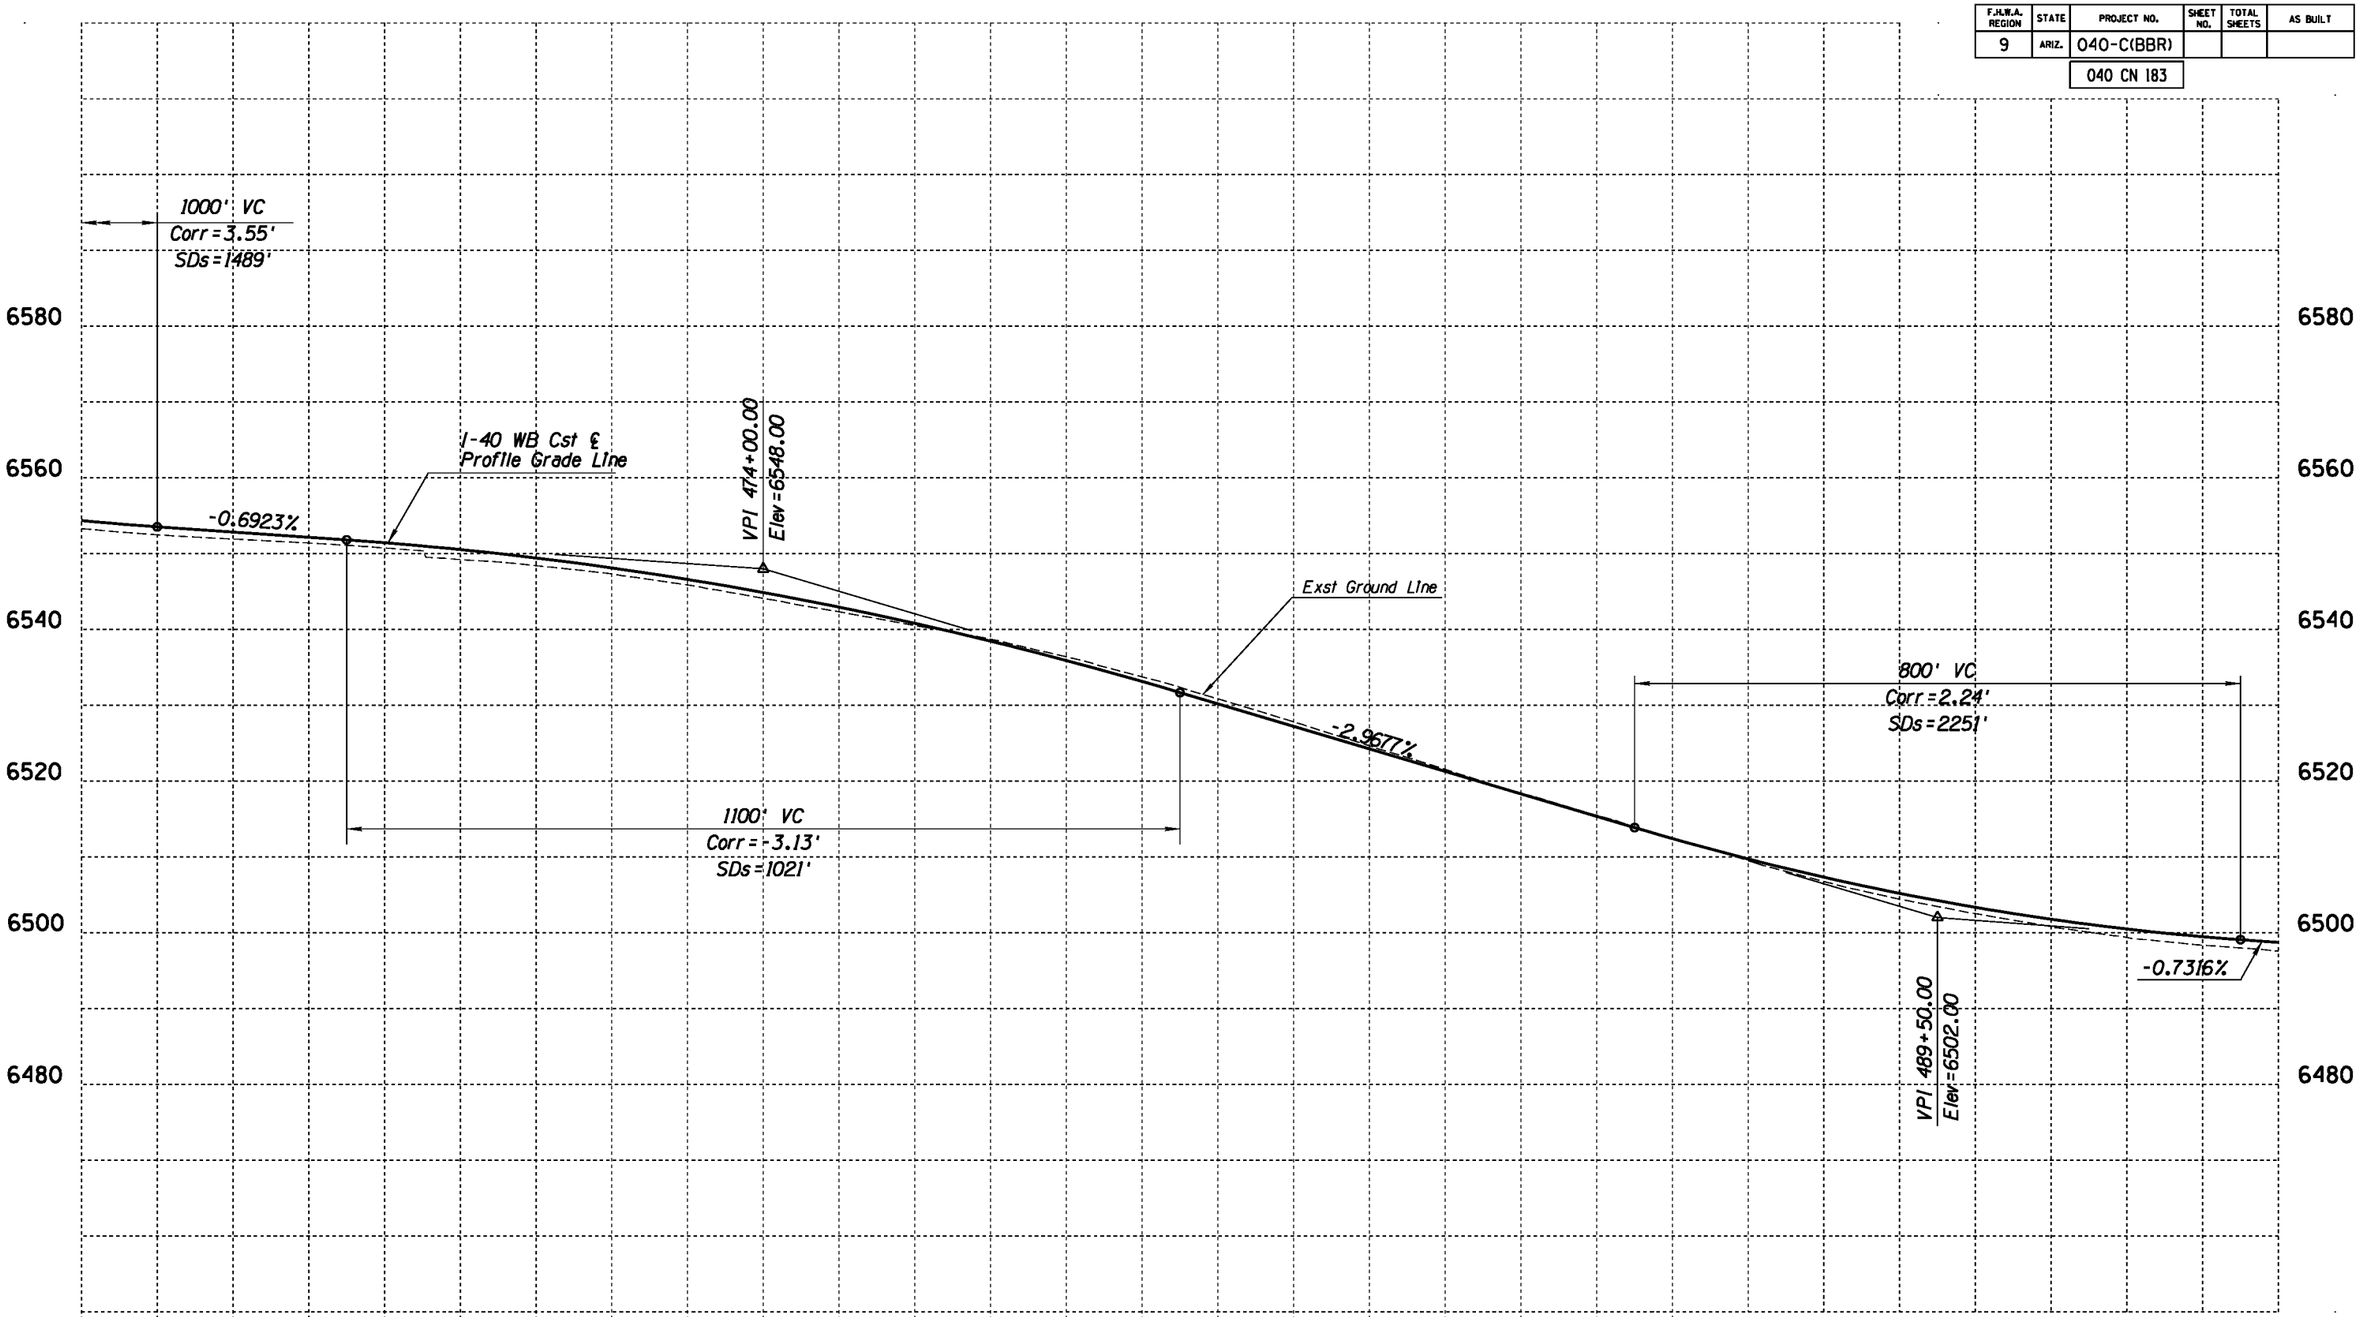

	NAME	DATE
DESIGN	ASF	02/11
DRAWN	CGS	02/11
CHECKED	JAN	02/11

Stanley Consultants INC.
1661 East Camelback Road, Suite 400
Phoenix, Arizona 85016
Phone (602) 333-2200

ARIZONA DEPARTMENT OF TRANSPORTATION
INTERMODAL TRANSPORTATION DIVISION
ROADWAY DESIGN SERVICES

PROFILE
WB STA 465+00 TO STA 494+00

ROUTE: I-40
LOCATION: BELLEMONT TO WINONA

Initial
DCR
Review
NOT FOR CONSTRUCTION OR RECORDING

DWG NO. C-144

TRACS NO. H7586 01L | 040-C(BBR) | ___ OF ___

NO.	DESCRIPTION OF REVISION	MADE BY	DATE	NO.	DESCRIPTION OF REVISION	MADE BY	DATE

1/31/2011 q:\21580\11-cadd\03-Civ\h7586v050a.dgn

F.H.W.A. REGION	STATE	PROJECT NO.	SHEET NO.	TOTAL SHEETS	AS BUILT
9	ARIZ.	040-C(BBR)			
		040 CN 183			

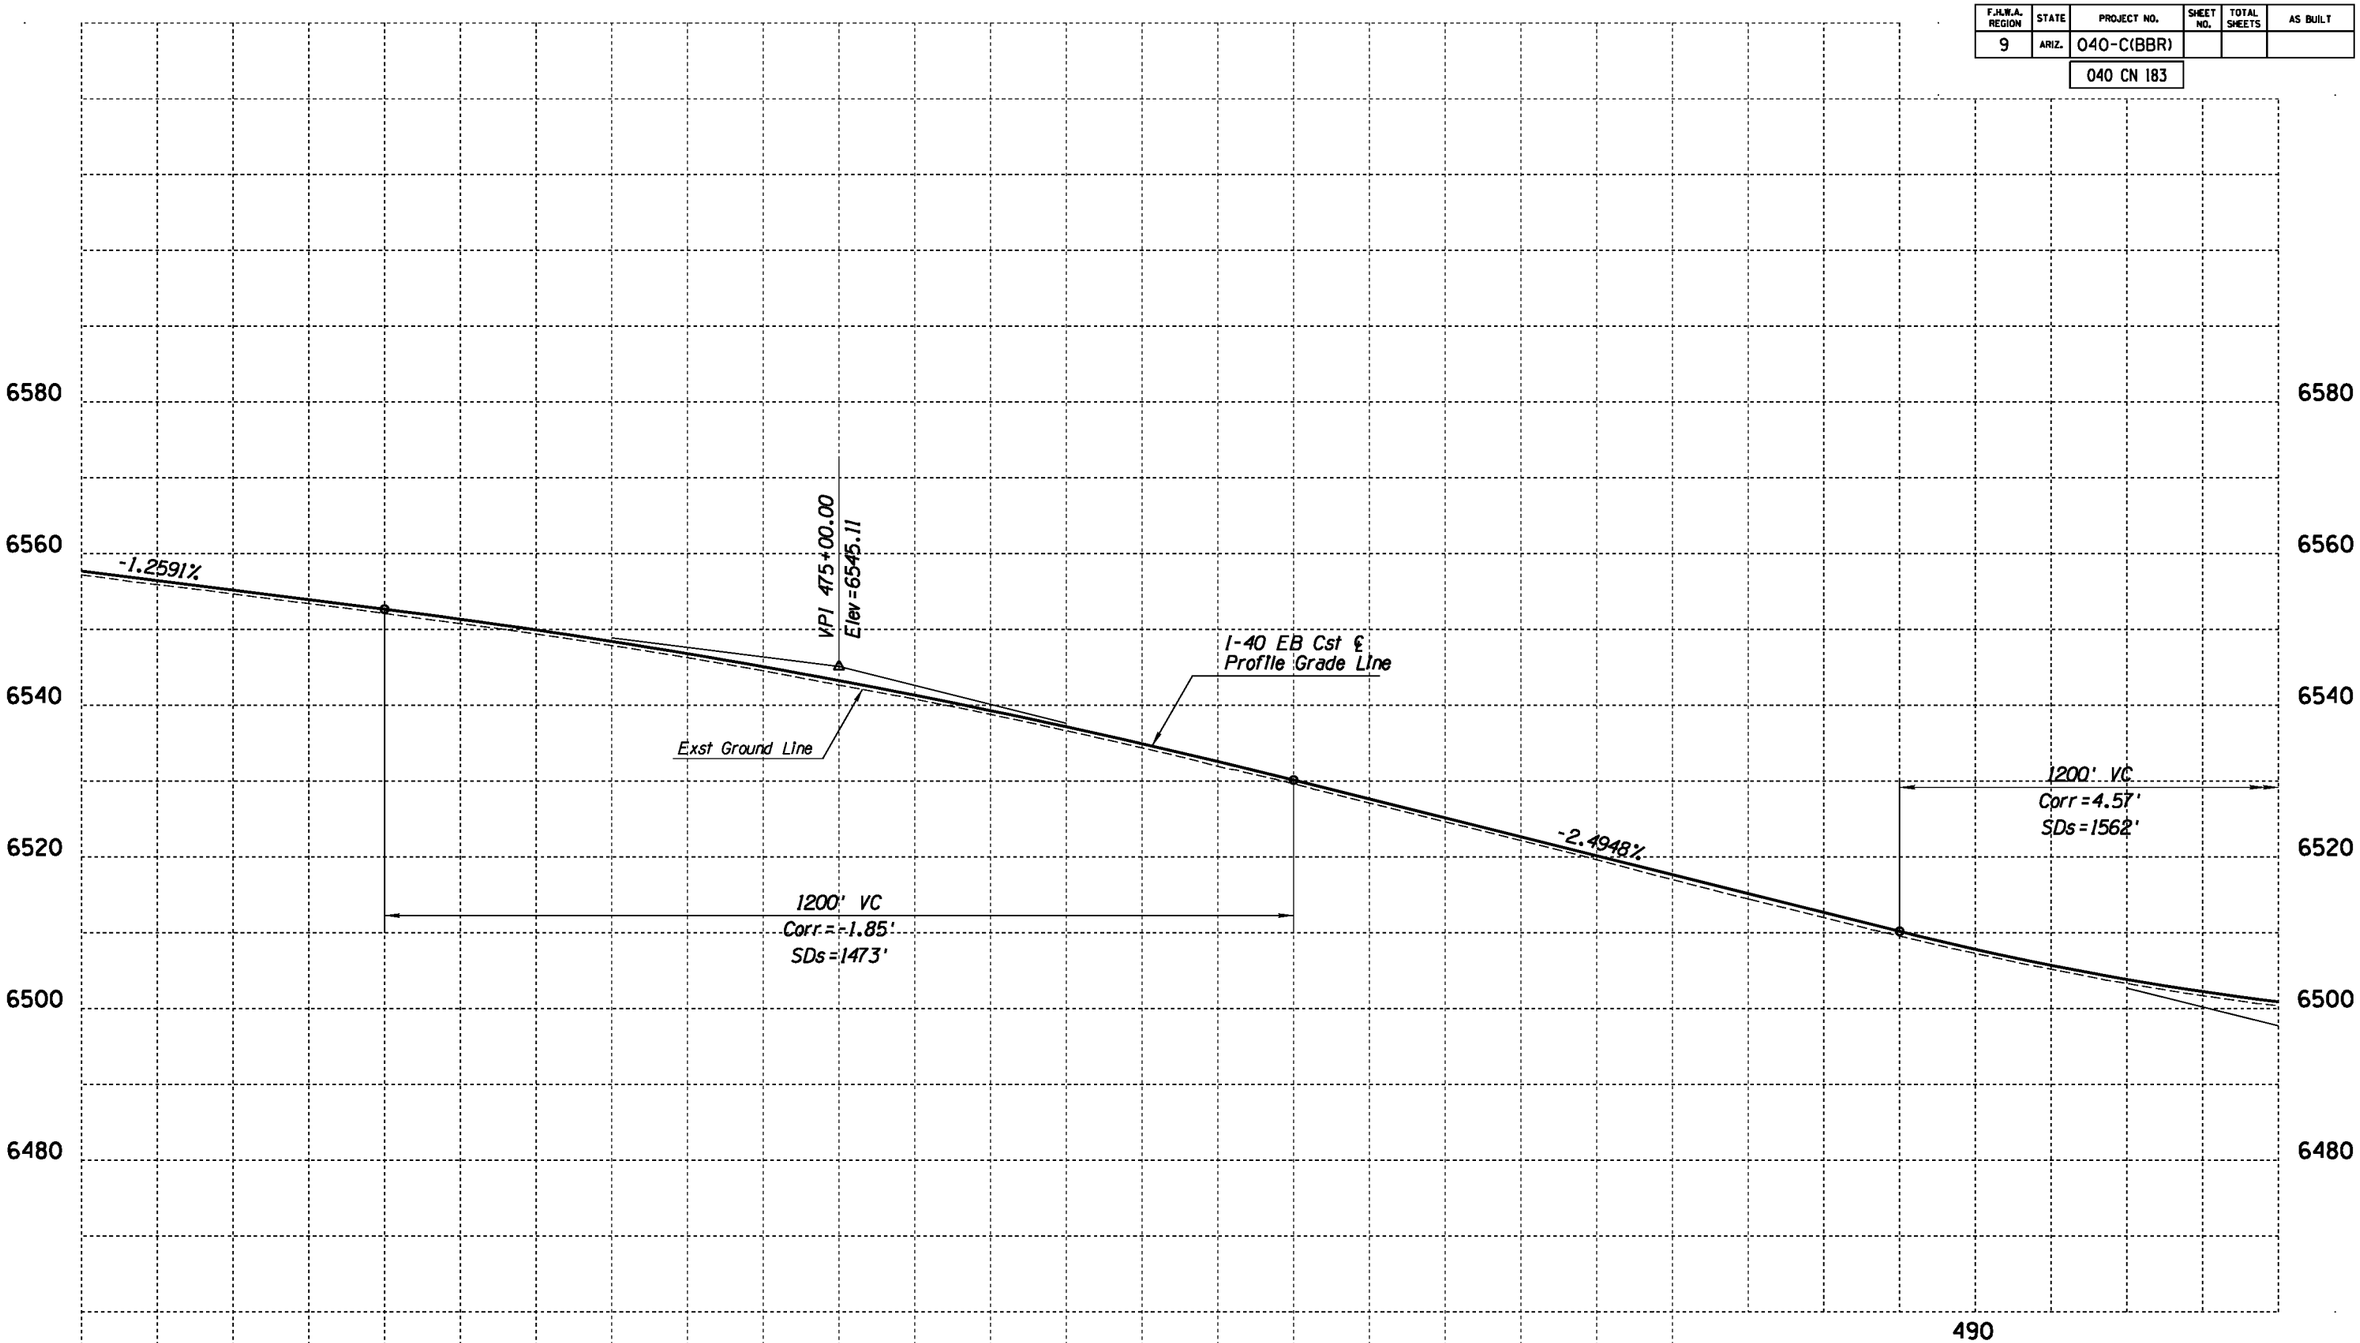

	NAME	DATE
DESIGN	ASF	02/11
DRAWN	CGS	02/11
CHECKED	JAN	02/11

Stanley Consultants INC.
1661 East Camelback Road, Suite 400
Phoenix, Arizona 85016
Phone: (602) 333-2200

ARIZONA DEPARTMENT OF TRANSPORTATION
INTERMODAL TRANSPORTATION DIVISION
ROADWAY DESIGN SERVICES

PROFILE
EB STA 465+00 TO STA 494+00

Initial
DCR
Review
NOT FOR CONSTRUCTION OR RECORDING

ROUTE: I-40
LOCATION: BELLEMONT TO WINONA

DWG NO. C-145

TRACS NO. H7586 01L | 040-C(BBR) | ___ OF ___

NO.	DESCRIPTION OF REVISION	MADE BY	DATE
NO.1	DESCRIPTION OF REVISION	MADE BY	DATE
NO.2	DESCRIPTION OF REVISION	MADE BY	DATE

1/31/2011 gt\21580\11-cadd\03-Civ\h7586v050b.dgn

F.H.W.A. REGION	STATE	PROJECT NO.	SHEET NO.	TOTAL SHEETS	AS BUILT
9	ARIZ.	040-C(BBR)			
		040 CN 183			

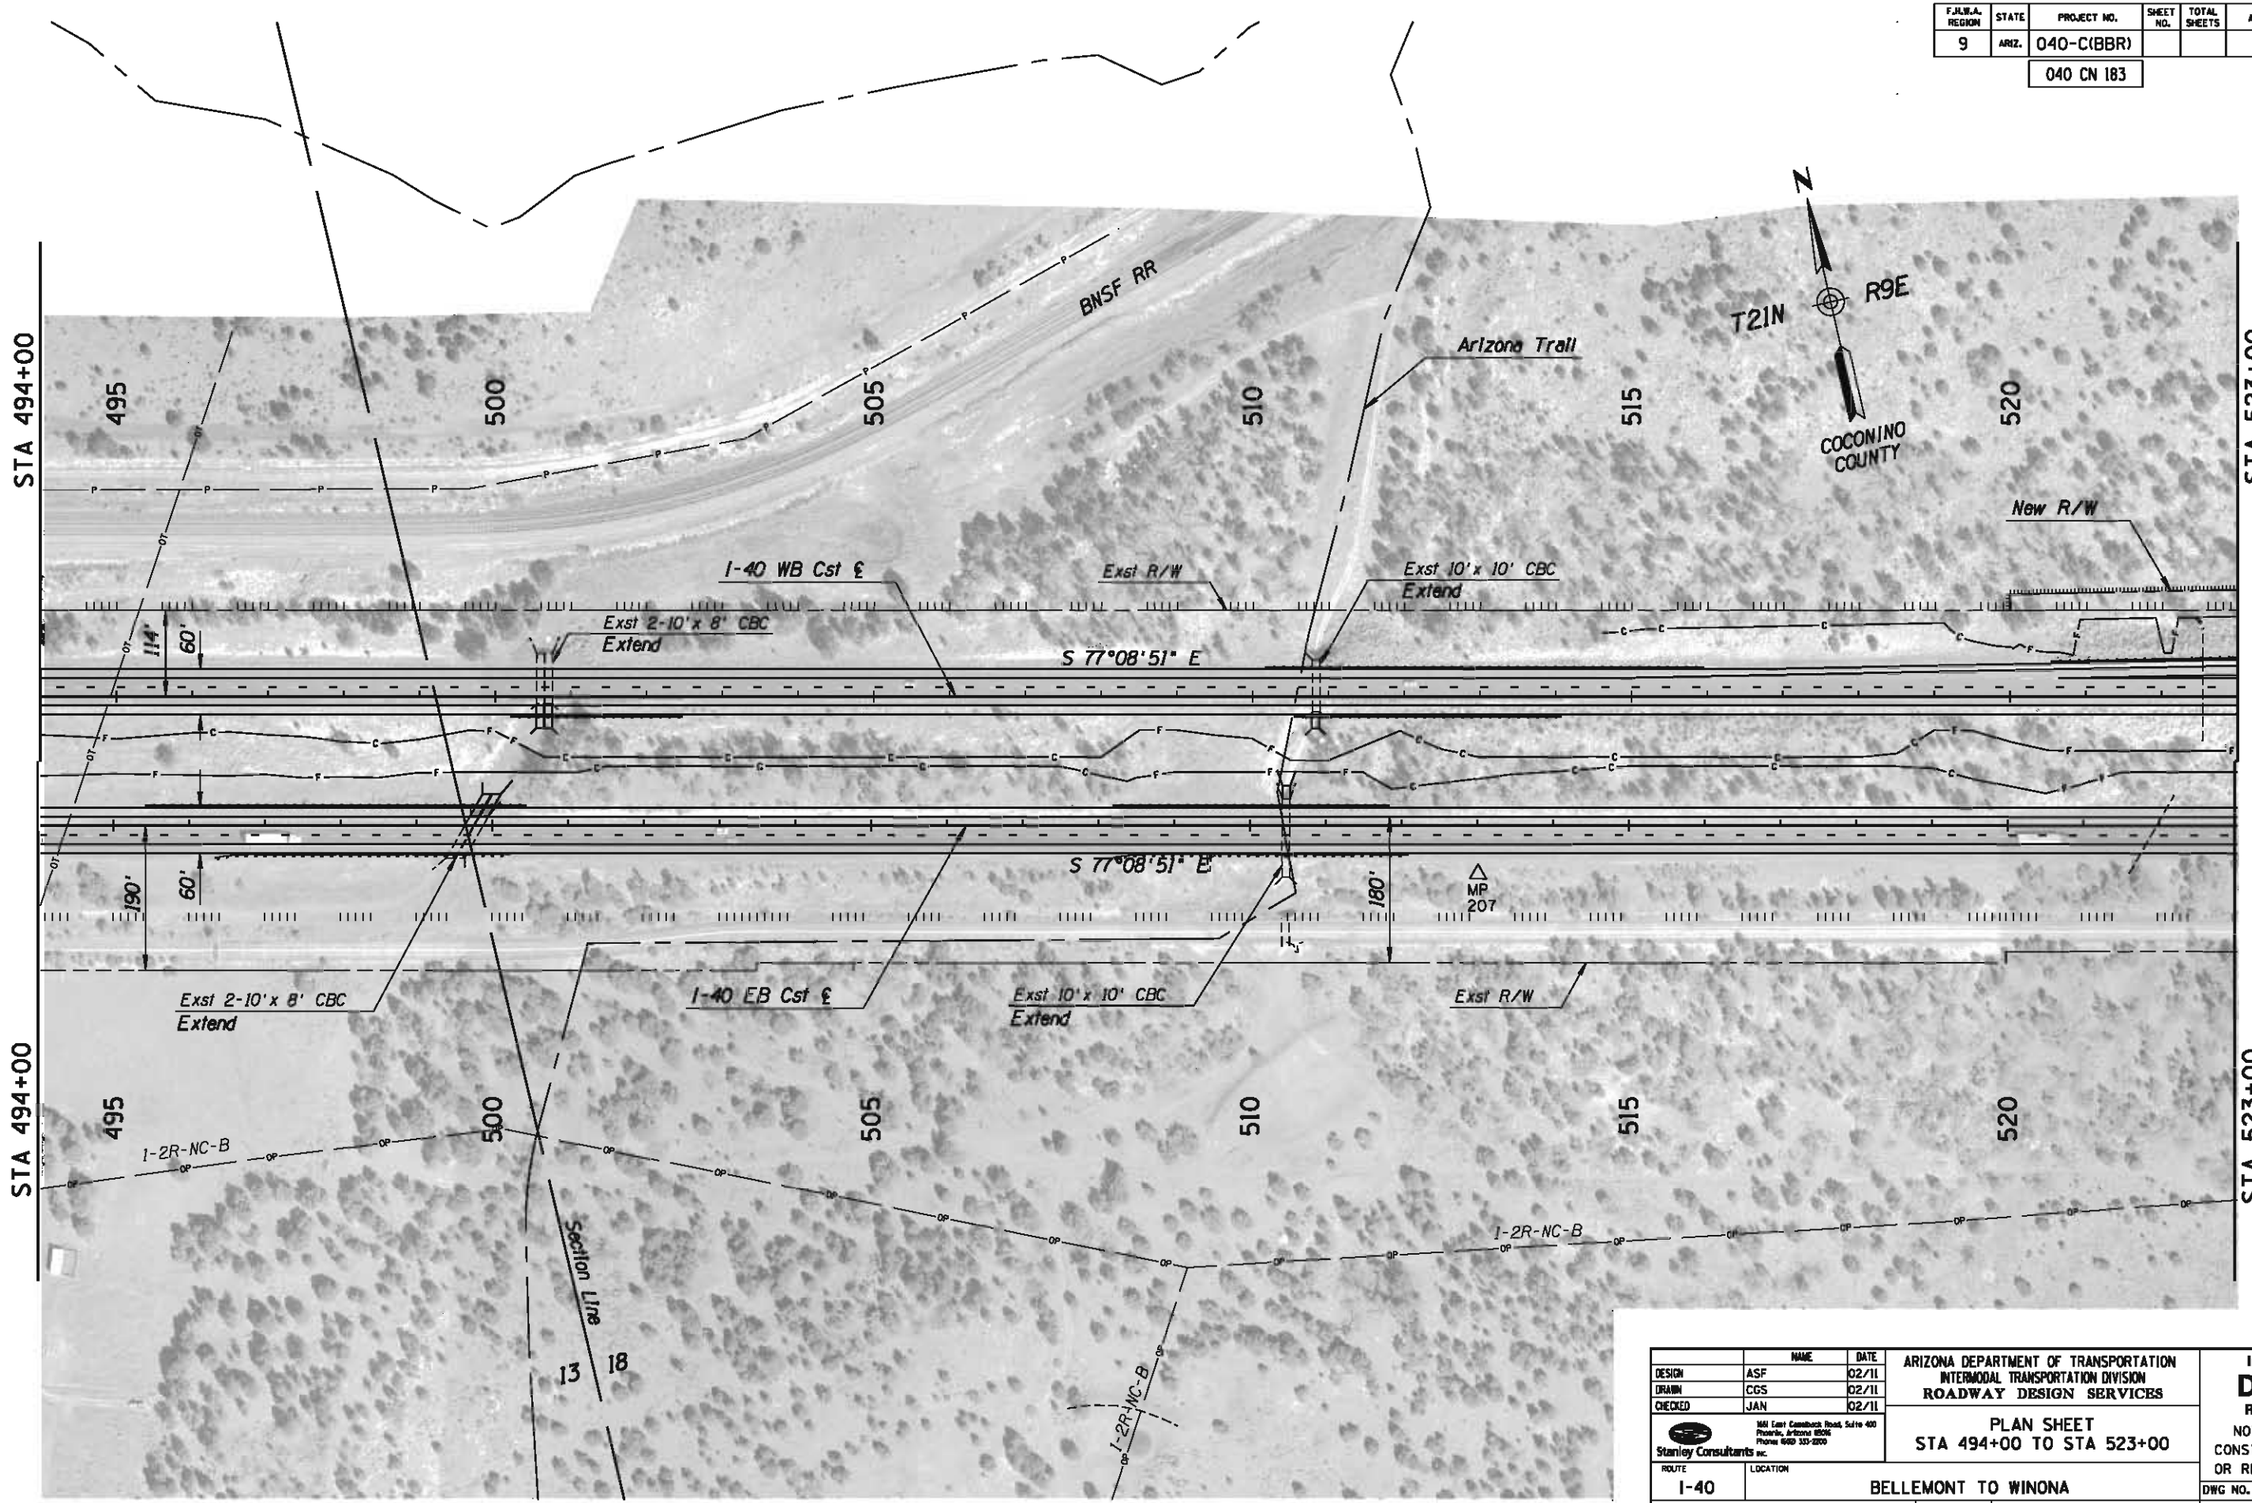

	NAME	DATE
DESIGN	ASF	02/11
DRAWN	CGS	02/11
CHECKED	JAN	02/11

Stanley Consultants inc.
1661 East Camelback Road, Suite 400
Phoenix, Arizona 85016
Phone (602) 333-2200

ARIZONA DEPARTMENT OF TRANSPORTATION
INTERMODAL TRANSPORTATION DIVISION
ROADWAY DESIGN SERVICES

PLAN SHEET
STA 494+00 TO STA 523+00

ROUTE: I-40
LOCATION: BELLEMONT TO WINONA

Initial
DCR
Review
NOT FOR CONSTRUCTION OR RECORDING

DWG NO. C-146

TRACS NO. H7586 01L | 040-C(BBR) | ___ OF ___

NO.	DESCRIPTION OF REVISION	MADE BY	DATE
NO.1	DESCRIPTION OF REVISION	MADE BY	DATE
NO.2	DESCRIPTION OF REVISION	MADE BY	DATE

1/31/2011 q:\21580\11-cadd\03-Civ\h7586p051.dgn

F.H.W.A. REGION	STATE	PROJECT NO.	SHEET NO.	TOTAL SHEETS	AS BUILT
9	ARIZ.	040-C(BBR)			

040 CN 183

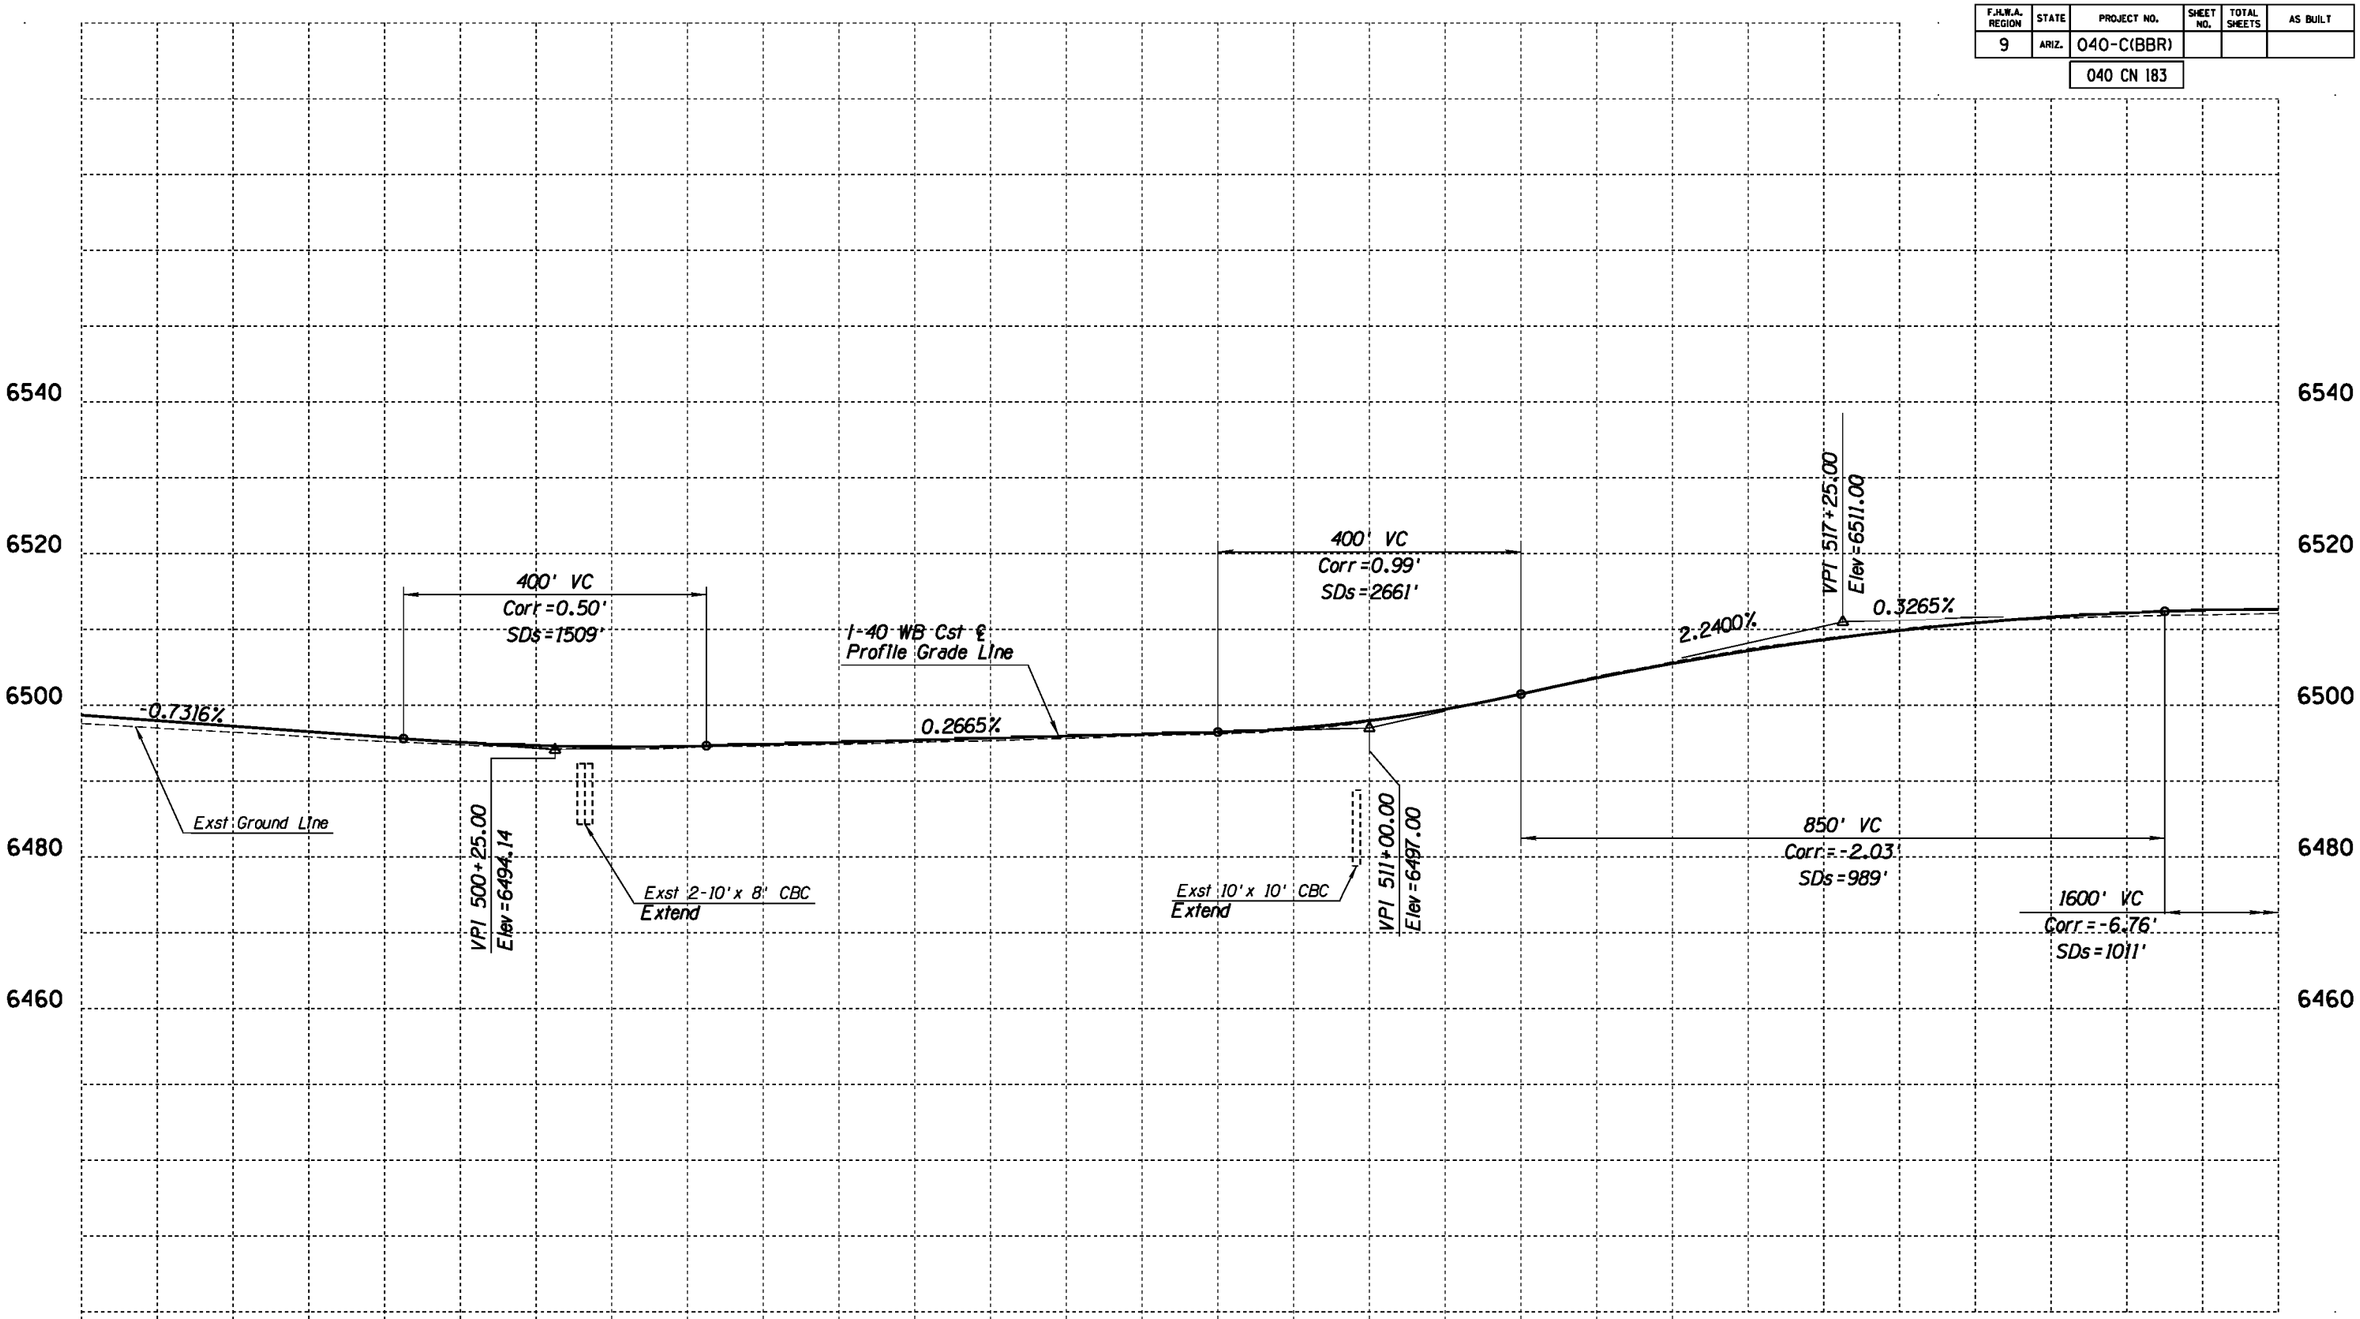

	NAME	DATE
DESIGN	ASF	02/11
DRAWN	CGS	02/11
CHECKED	JAN	02/11

Stanley Consultants INC.
1661 East Camelback Road, Suite 400
Phoenix, Arizona 85016
Phone (602) 333-2200

ARIZONA DEPARTMENT OF TRANSPORTATION
INTERMODAL TRANSPORTATION DIVISION
ROADWAY DESIGN SERVICES

PROFILE
WB STA 494+00 TO STA 523+00

Initial
DCR
Review
NOT FOR CONSTRUCTION OR RECORDING

ROUTE	LOCATION
I-40	BELLEMONT TO WINONA

DWG NO. C-147

TRACS NO. H7586 01L | 040-C(BBR) | ___ OF ___

NO.	DESCRIPTION OF REVISION	MADE BY	DATE

1/31/2011 qt\21580\11-cadd\03-Civ\h7586v051a.dgn

F.H.W.A. REGION	STATE	PROJECT NO.	SHEET NO.	TOTAL SHEETS	AS BUILT
9	ARIZ.	040-C(BBR)			
		040 CN 183			

	NAME	DATE
DESIGN	ASF	02/11
DRAWN	CGS	02/11
CHECKED	JAN	02/11

Stanley Consultants INC.
1661 East Camelback Road, Suite 400
Phoenix, Arizona 85016
Phone (602) 333-2200

ARIZONA DEPARTMENT OF TRANSPORTATION
INTERMODAL TRANSPORTATION DIVISION
ROADWAY DESIGN SERVICES

PROFILE
EB STA 494+00 TO STA 523+00

ROUTE	LOCATION
I-40	BELLEMONT TO WINONA

TRACS NO. H7586 01L | 040-C(BBR)

Initial
DCR
Review
NOT FOR CONSTRUCTION OR RECORDING

DWG NO. C-148

____ OF ____

NO.	DESCRIPTION OF REVISION	MADE BY	DATE

1/31/2011 qt\21580\11-cadd\03-Civ\h7586v051b.dgn

F.A.H.W.A. REGION	STATE	PROJECT NO.	SHEET NO.	TOTAL SHEETS	AS BUILT
9	ARIZ.	040-C(BBR)			
		040 CN 183			

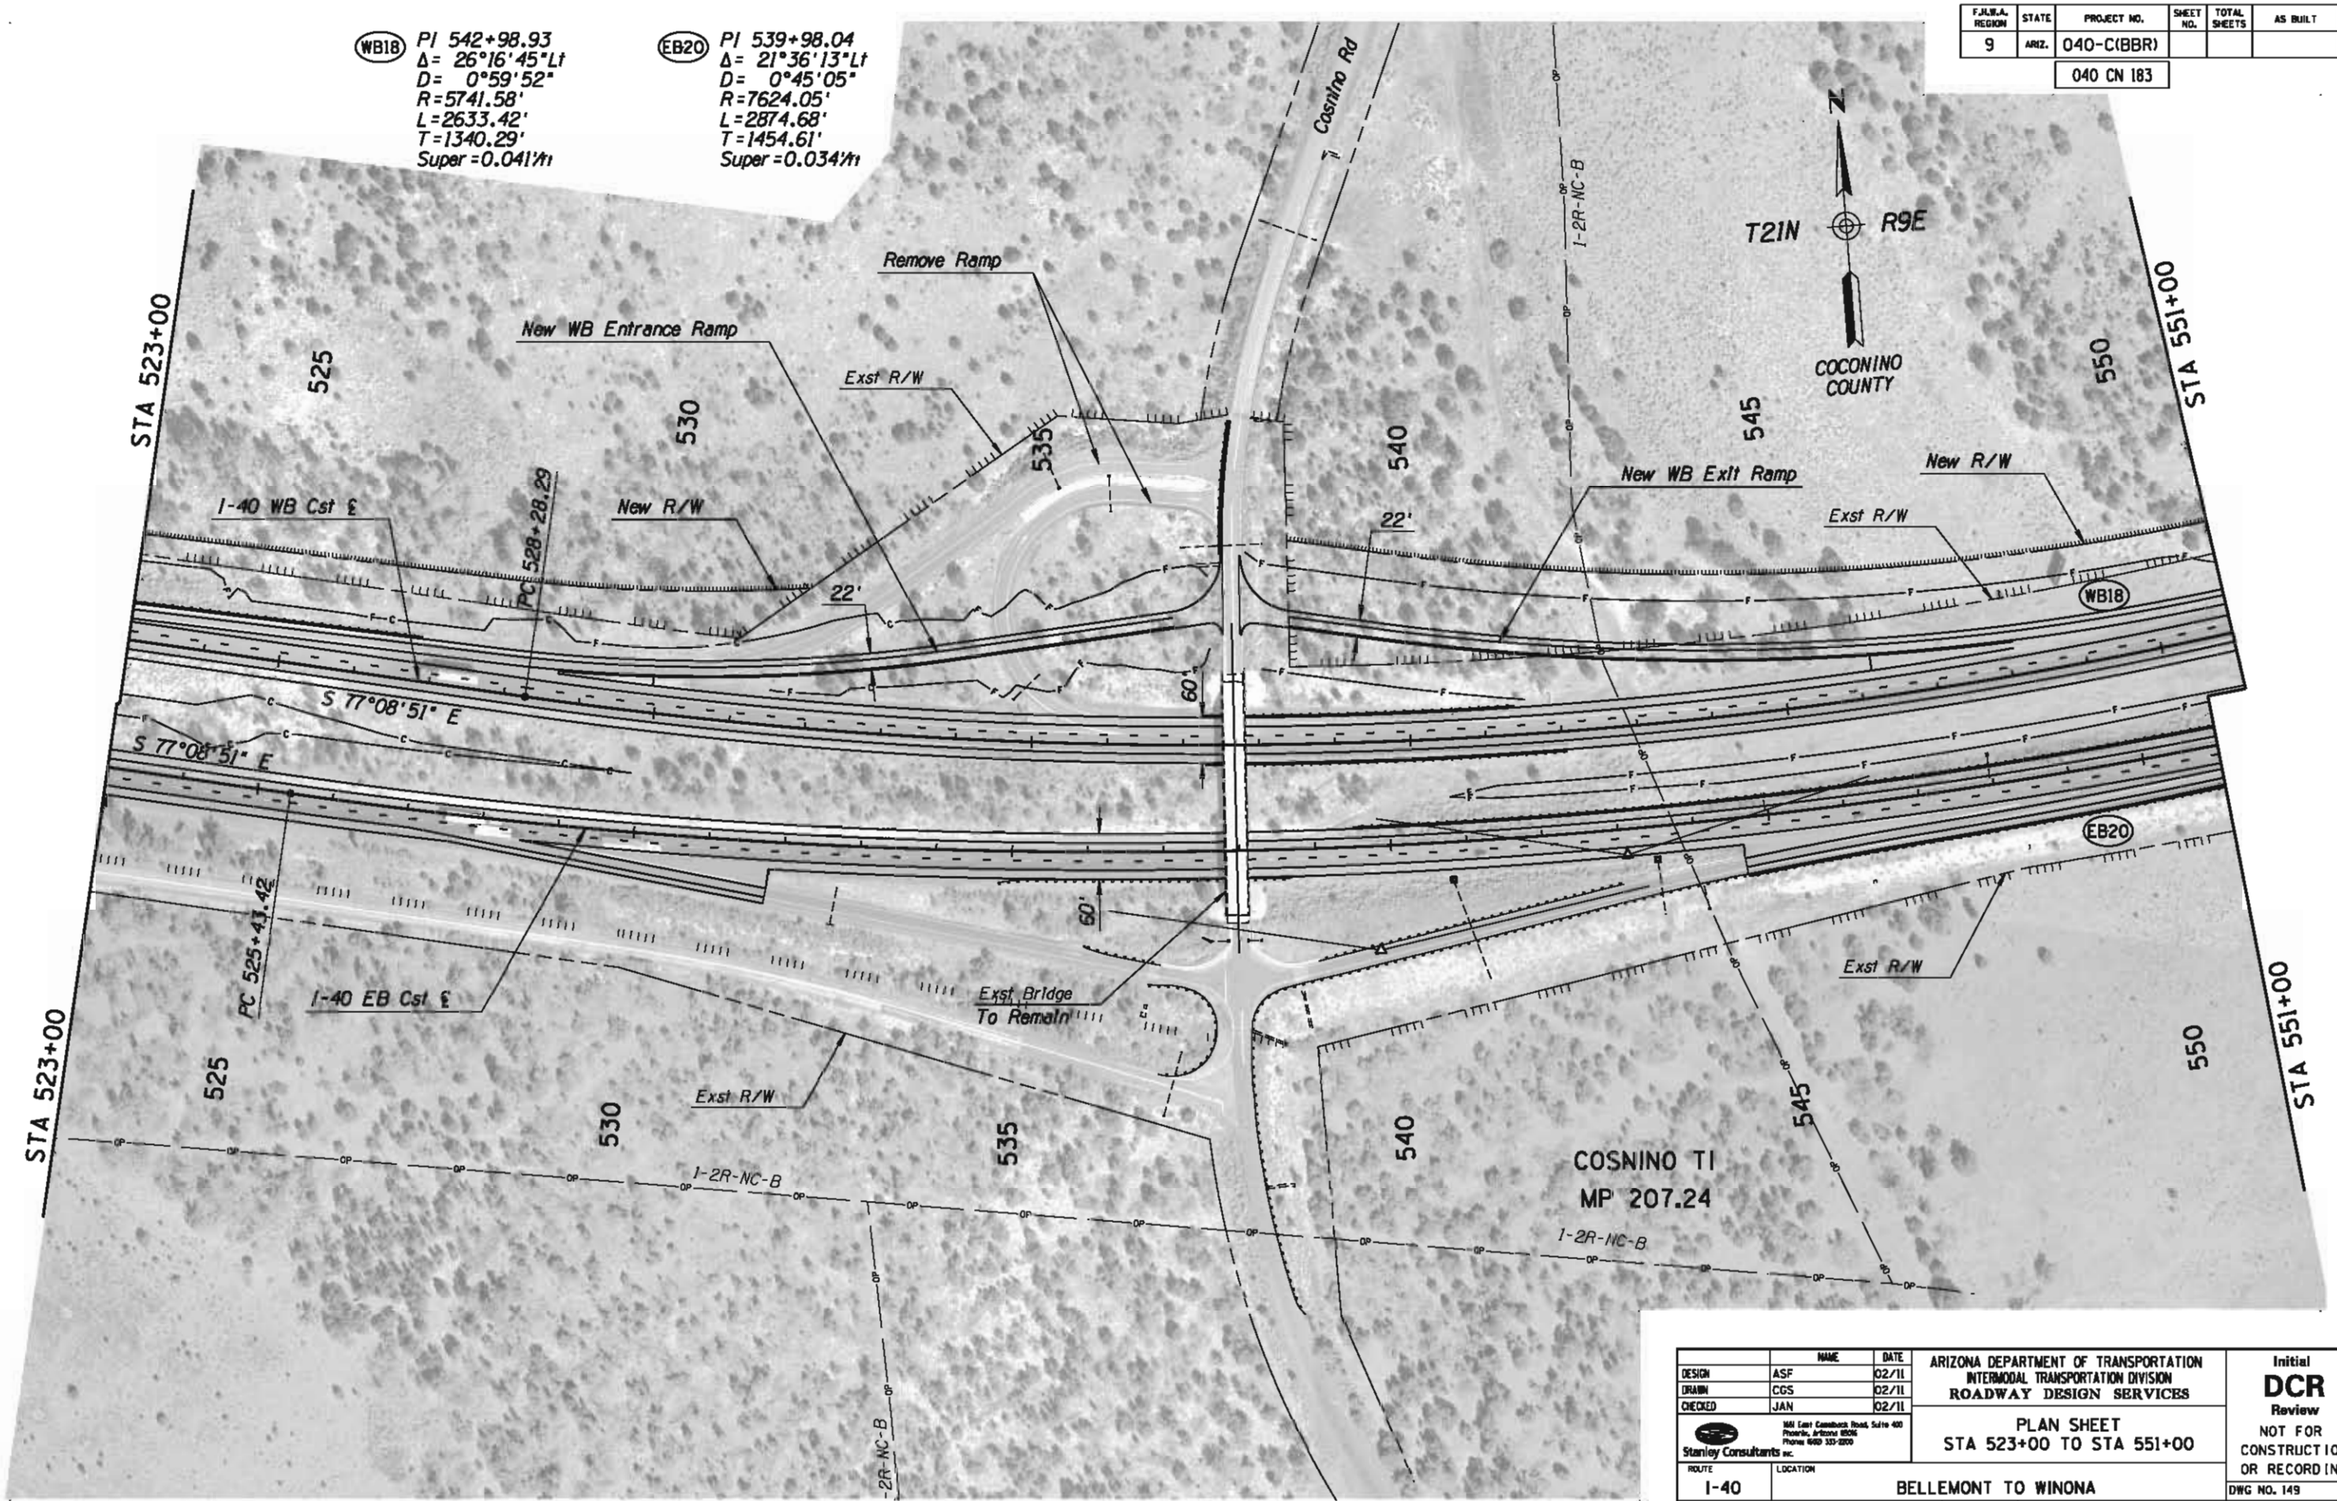

	NAME	DATE
DESIGN	ASF	02/11
DRAWN	CGS	02/11
CHECKED	JAN	02/11

Stanley Consultants inc.
1661 East Camelback Road, Suite 400
Phoenix, Arizona 85016
Phone (602) 333-2200

ARIZONA DEPARTMENT OF TRANSPORTATION
INTERMODAL TRANSPORTATION DIVISION
ROADWAY DESIGN SERVICES

PLAN SHEET
STA 523+00 TO STA 551+00

Initial
DCR
Review
NOT FOR CONSTRUCTION OR RECORDING

ROUTE	LOCATION
I-40	BELLEMONT TO WINONA

DWG NO. 149

TRACS NO. H7586 01L | 040-C(BBR) | ___ OF ___

1/31/2011 q:\21580\11-cadd\03-Civ\h7586p052.dgn

NO. | DESCRIPTION OF REVISION | MADE BY | DATE

F.H.W.A. REGION	STATE	PROJECT NO.	SHEET NO.	TOTAL SHEETS	AS BUILT
9	ARIZ.	040-C(BBR)			

040 CN 183

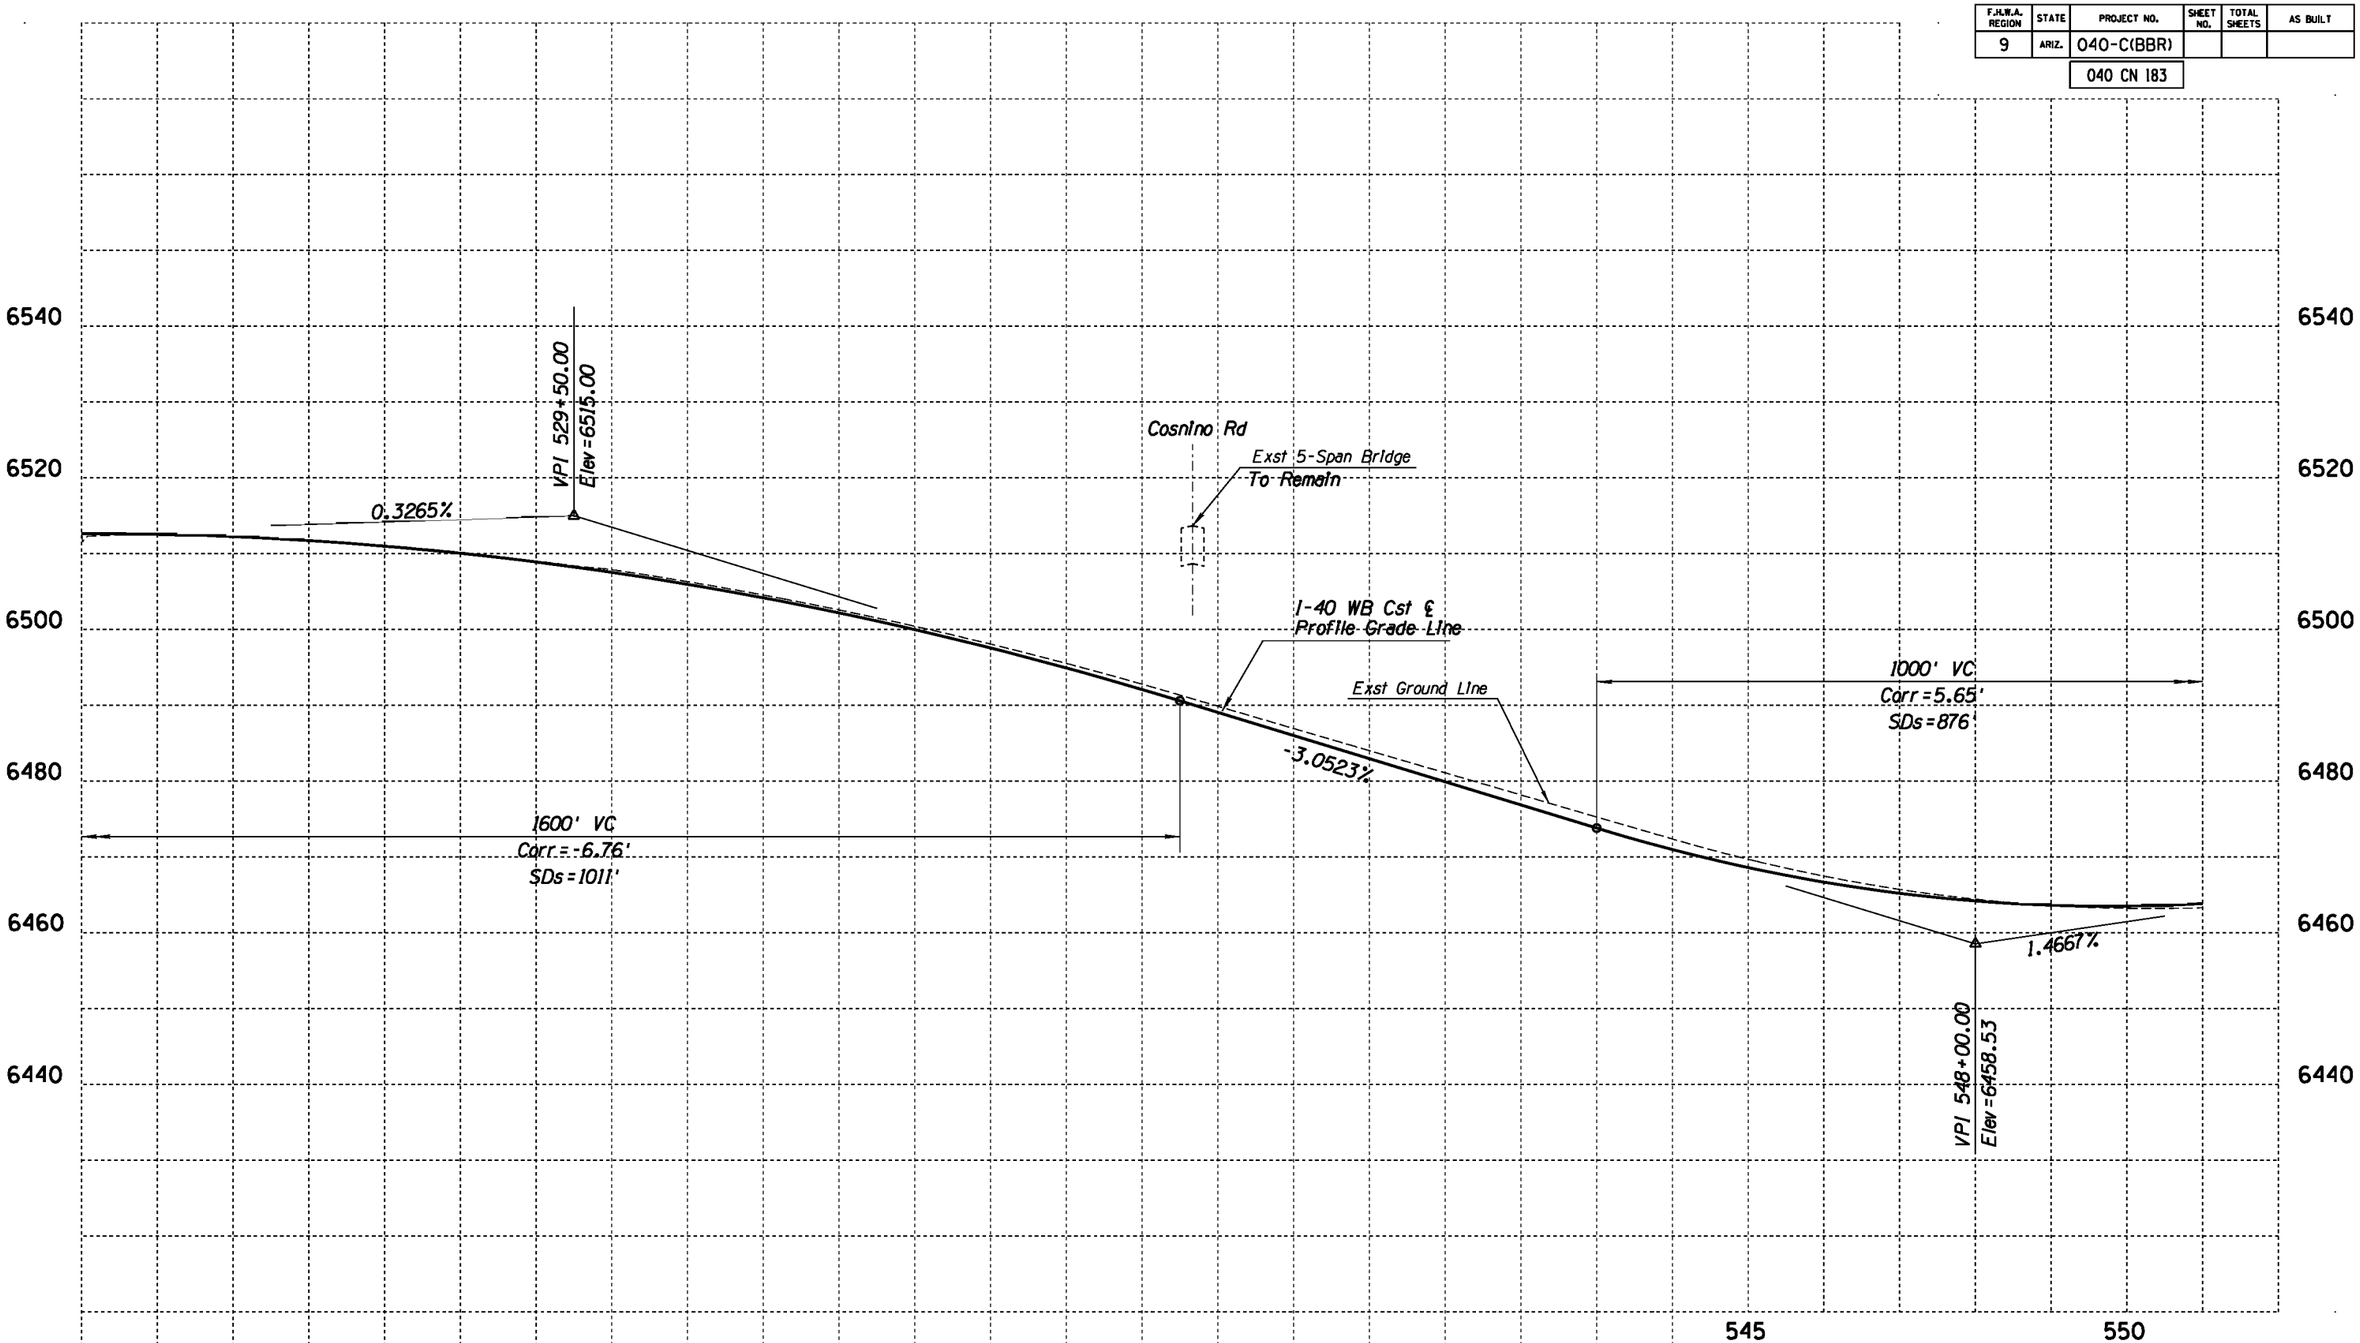

	NAME	DATE
DESIGN	ASF	02/11
DRAWN	CGS	02/11
CHECKED	JAN	02/11

Stanley Consultants INC.
1661 East Camelback Road, Suite 400
Phoenix, Arizona 85016
Phone: (602) 333-2200

ARIZONA DEPARTMENT OF TRANSPORTATION
INTERMODAL TRANSPORTATION DIVISION
ROADWAY DESIGN SERVICES

PROFILE
WB STA 523+00 TO STA 551+00

Initial
DCR
Review
NOT FOR CONSTRUCTION OR RECORDING

ROUTE: I-40
LOCATION: BELLEMONT TO WINONA

DWG NO. C-150

TRACS NO. H7586 01L | 040-C(BBR) | ___ OF ___

NO.	DESCRIPTION OF REVISION	MADE BY	DATE	NO.	DESCRIPTION OF REVISION	MADE BY	DATE

1/31/2011 q:\21580\11-cadd\03-Civ\h7586v052a.dgn

F.H.W.A. REGION	STATE	PROJECT NO.	SHEET NO.	TOTAL SHEETS	AS BUILT
9	ARIZ.	040-C(BBR)			

040 CN 183

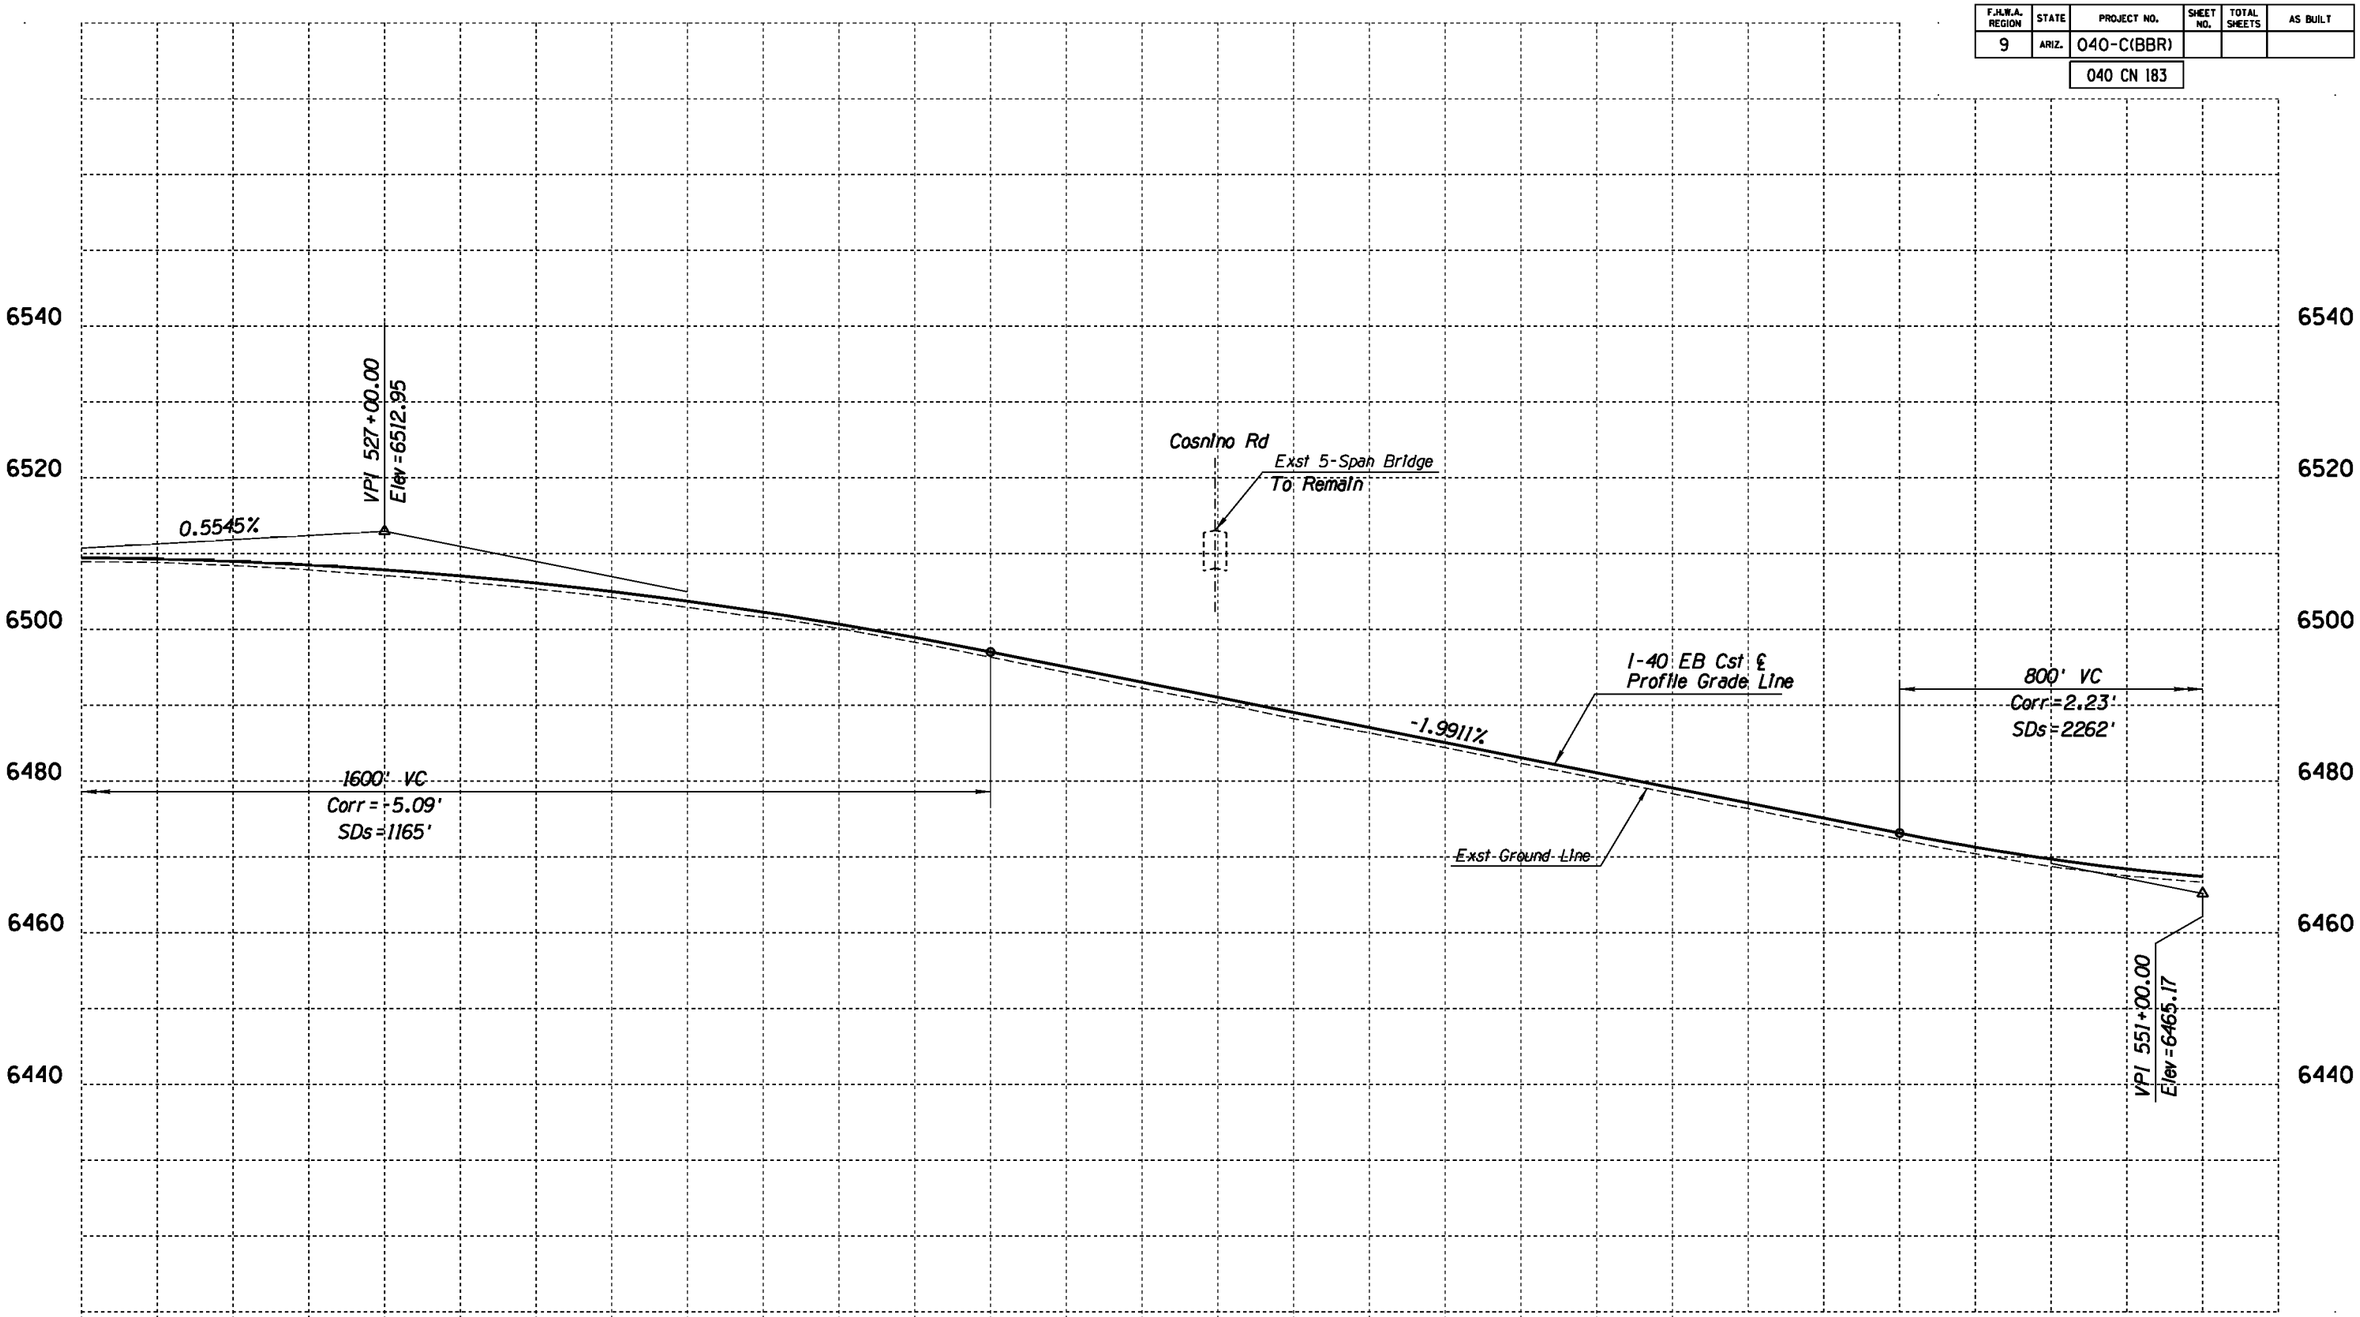

	NAME	DATE
DESIGN	ASF	02/11
DRAWN	CGS	02/11
CHECKED	JAN	02/11

Stanley Consultants inc.
1661 East Camelback Road, Suite 400
Phoenix, Arizona 85016
Phone (602) 333-2200

ARIZONA DEPARTMENT OF TRANSPORTATION
INTERMODAL TRANSPORTATION DIVISION
ROADWAY DESIGN SERVICES

PROFILE
EB STA 523+00 TO STA 551+00

Initial
DCR
Review
NOT FOR CONSTRUCTION OR RECORDING

ROUTE: I-40
LOCATION: BELLEMONT TO WINONA

DWG NO. C-151

TRACS NO. H7586 01L | 040-C(BBR) | ___ OF ___

NO.	DESCRIPTION OF REVISION	MADE BY	DATE
NO.1	DESCRIPTION OF REVISION	MADE BY	DATE
NO.2	DESCRIPTION OF REVISION	MADE BY	DATE

1/31/2011 q:\21580\11-cadd\03-Civ\h7586v052b.dgn

F.H.W.A. REGION	STATE	PROJECT NO.	SHEET NO.	TOTAL SHEETS	AS BUILT
9	ARIZ.	040-C(BBR)			
		040 CN 183			

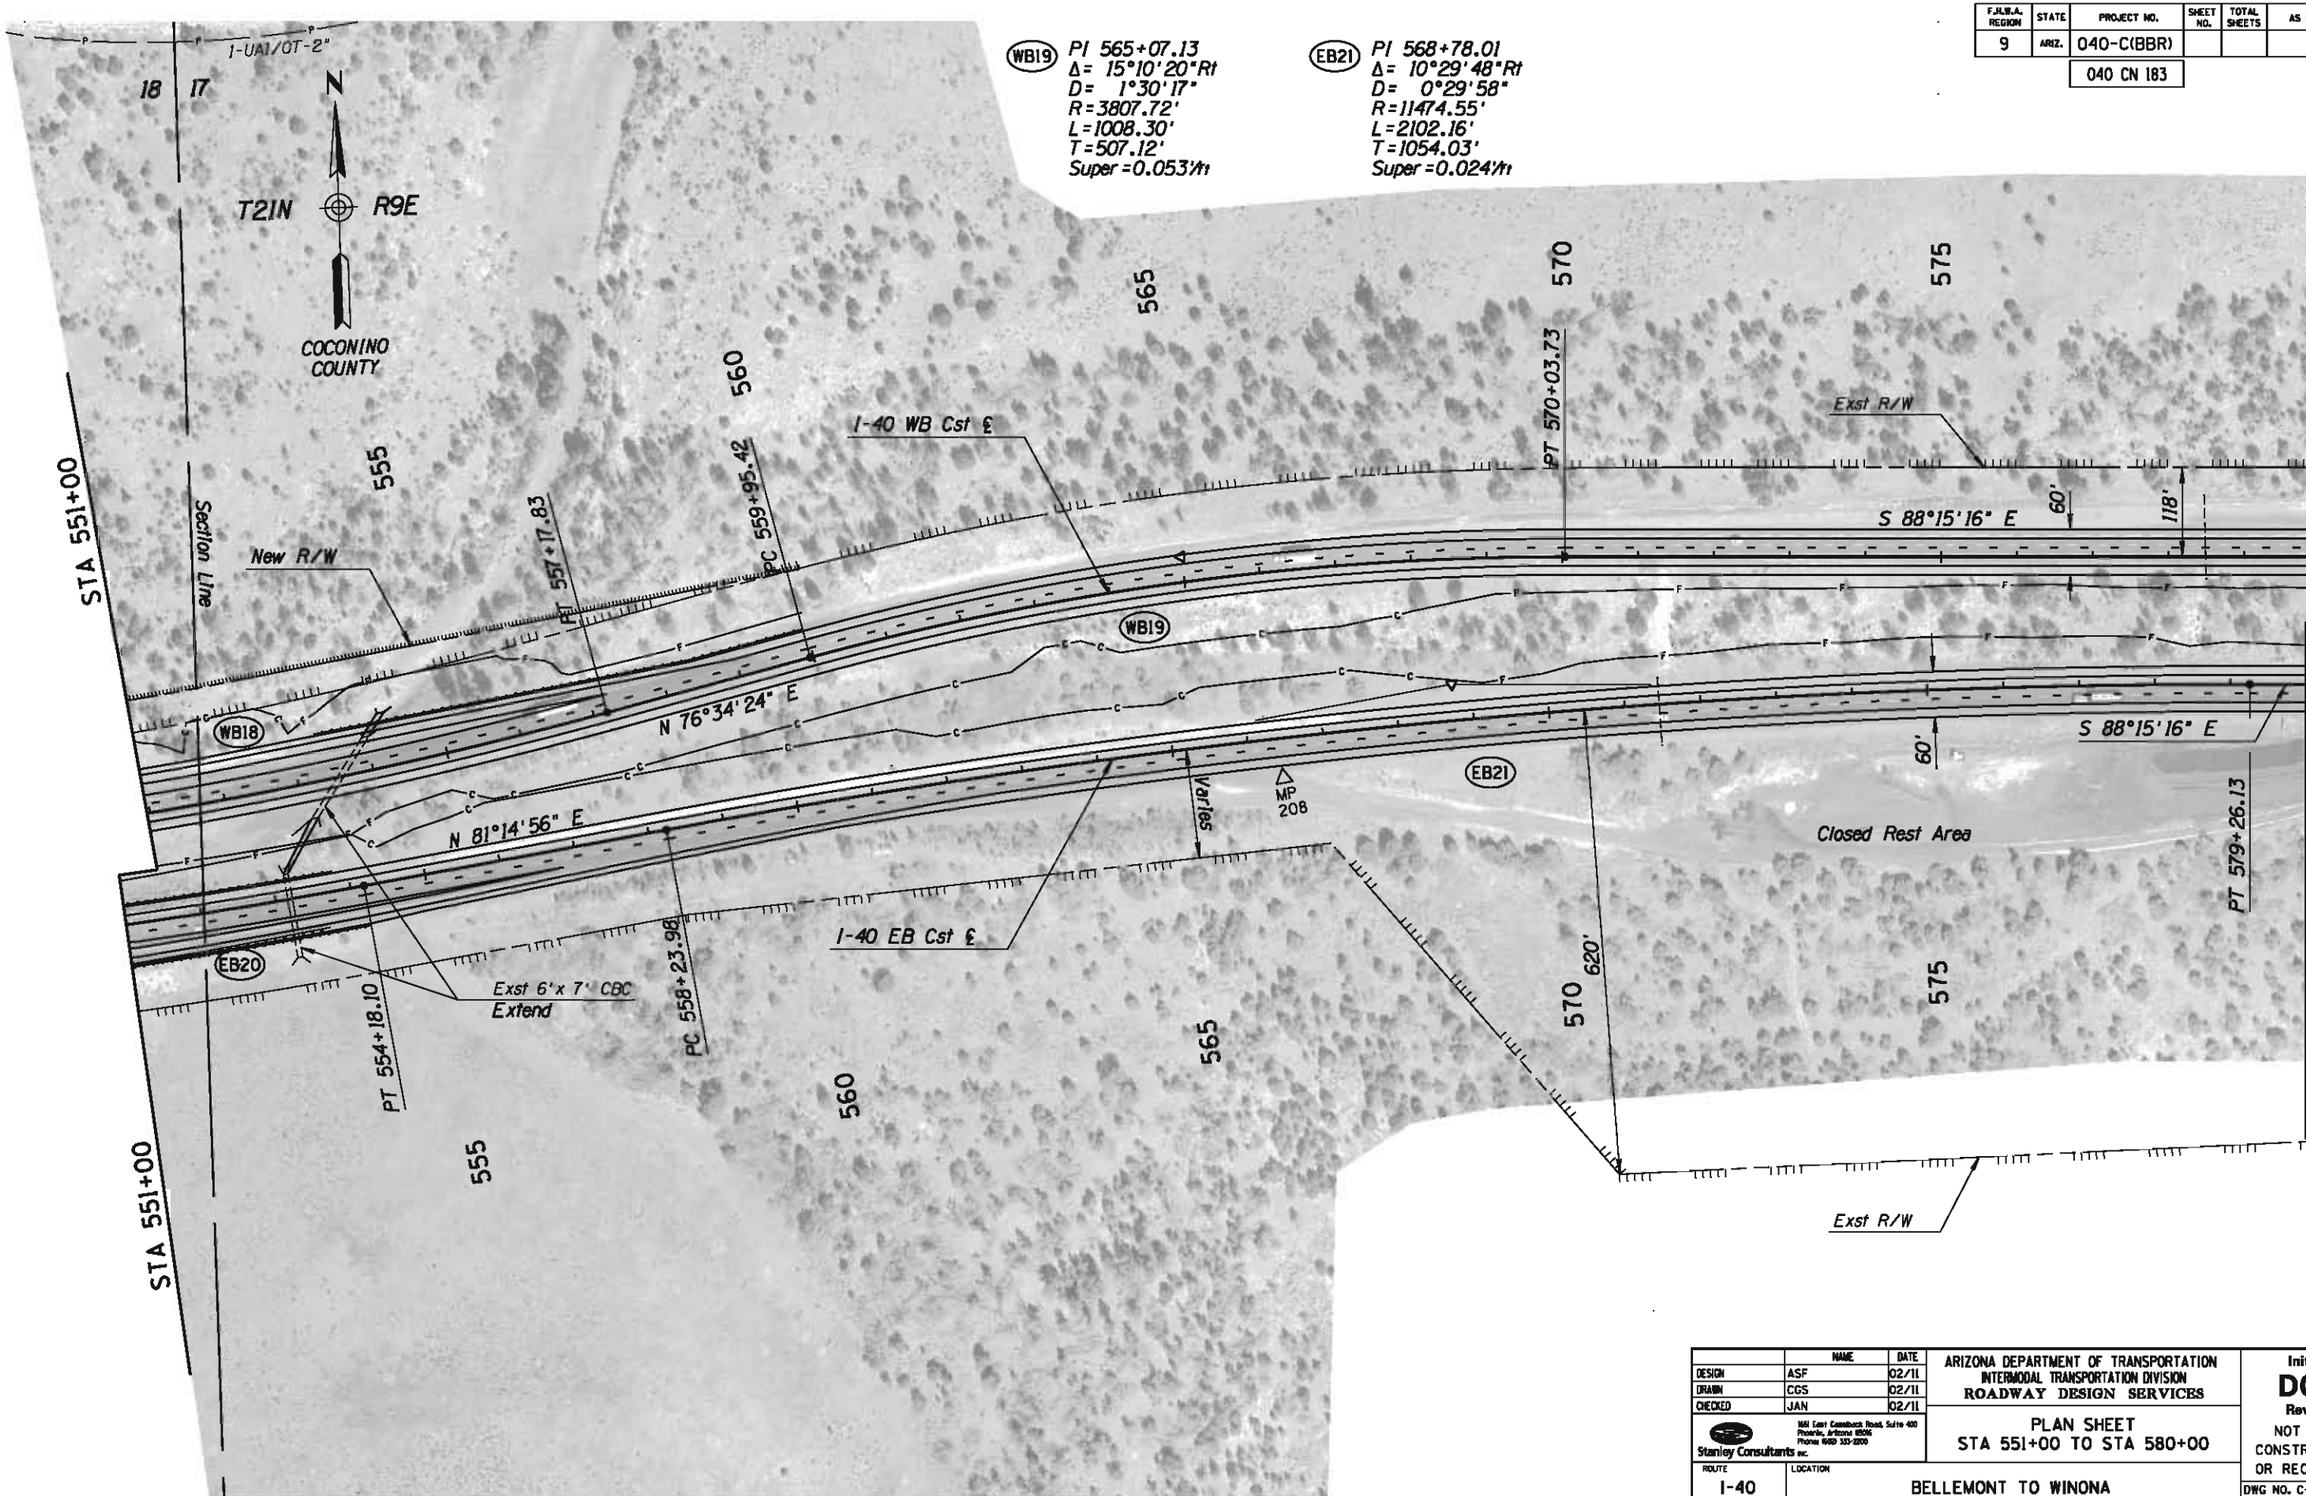

	NAME	DATE
DESIGN	ASF	02/11
DRAWN	CGS	02/11
CHECKED	JAN	02/11

Stanley Consultants inc.
1661 East Camelback Road, Suite 400
Phoenix, Arizona 85016
Phone: (602) 333-2200

ARIZONA DEPARTMENT OF TRANSPORTATION
INTERMODAL TRANSPORTATION DIVISION
ROADWAY DESIGN SERVICES

PLAN SHEET
STA 551+00 TO STA 580+00

Initial
DCR
Review
NOT FOR CONSTRUCTION OR RECORDING

ROUTE: I-40
LOCATION: BELLEMONT TO WINONA

DWG NO. C-152

TRACS NO. H7586 01L | 040-C(BBR) | ___ OF ___

1/31/2011 q:\21580\11-cadd\03-Civ\h7586p053.dgn

NO.1 DESCRIPTION OF REVISION | MADE BY | DATE
NO.2 DESCRIPTION OF REVISION | MADE BY | DATE

F.H.W.A. REGION	STATE	PROJECT NO.	SHEET NO.	TOTAL SHEETS	AS BUILT
9	ARIZ.	040-C(BBR)			

040 CN 183

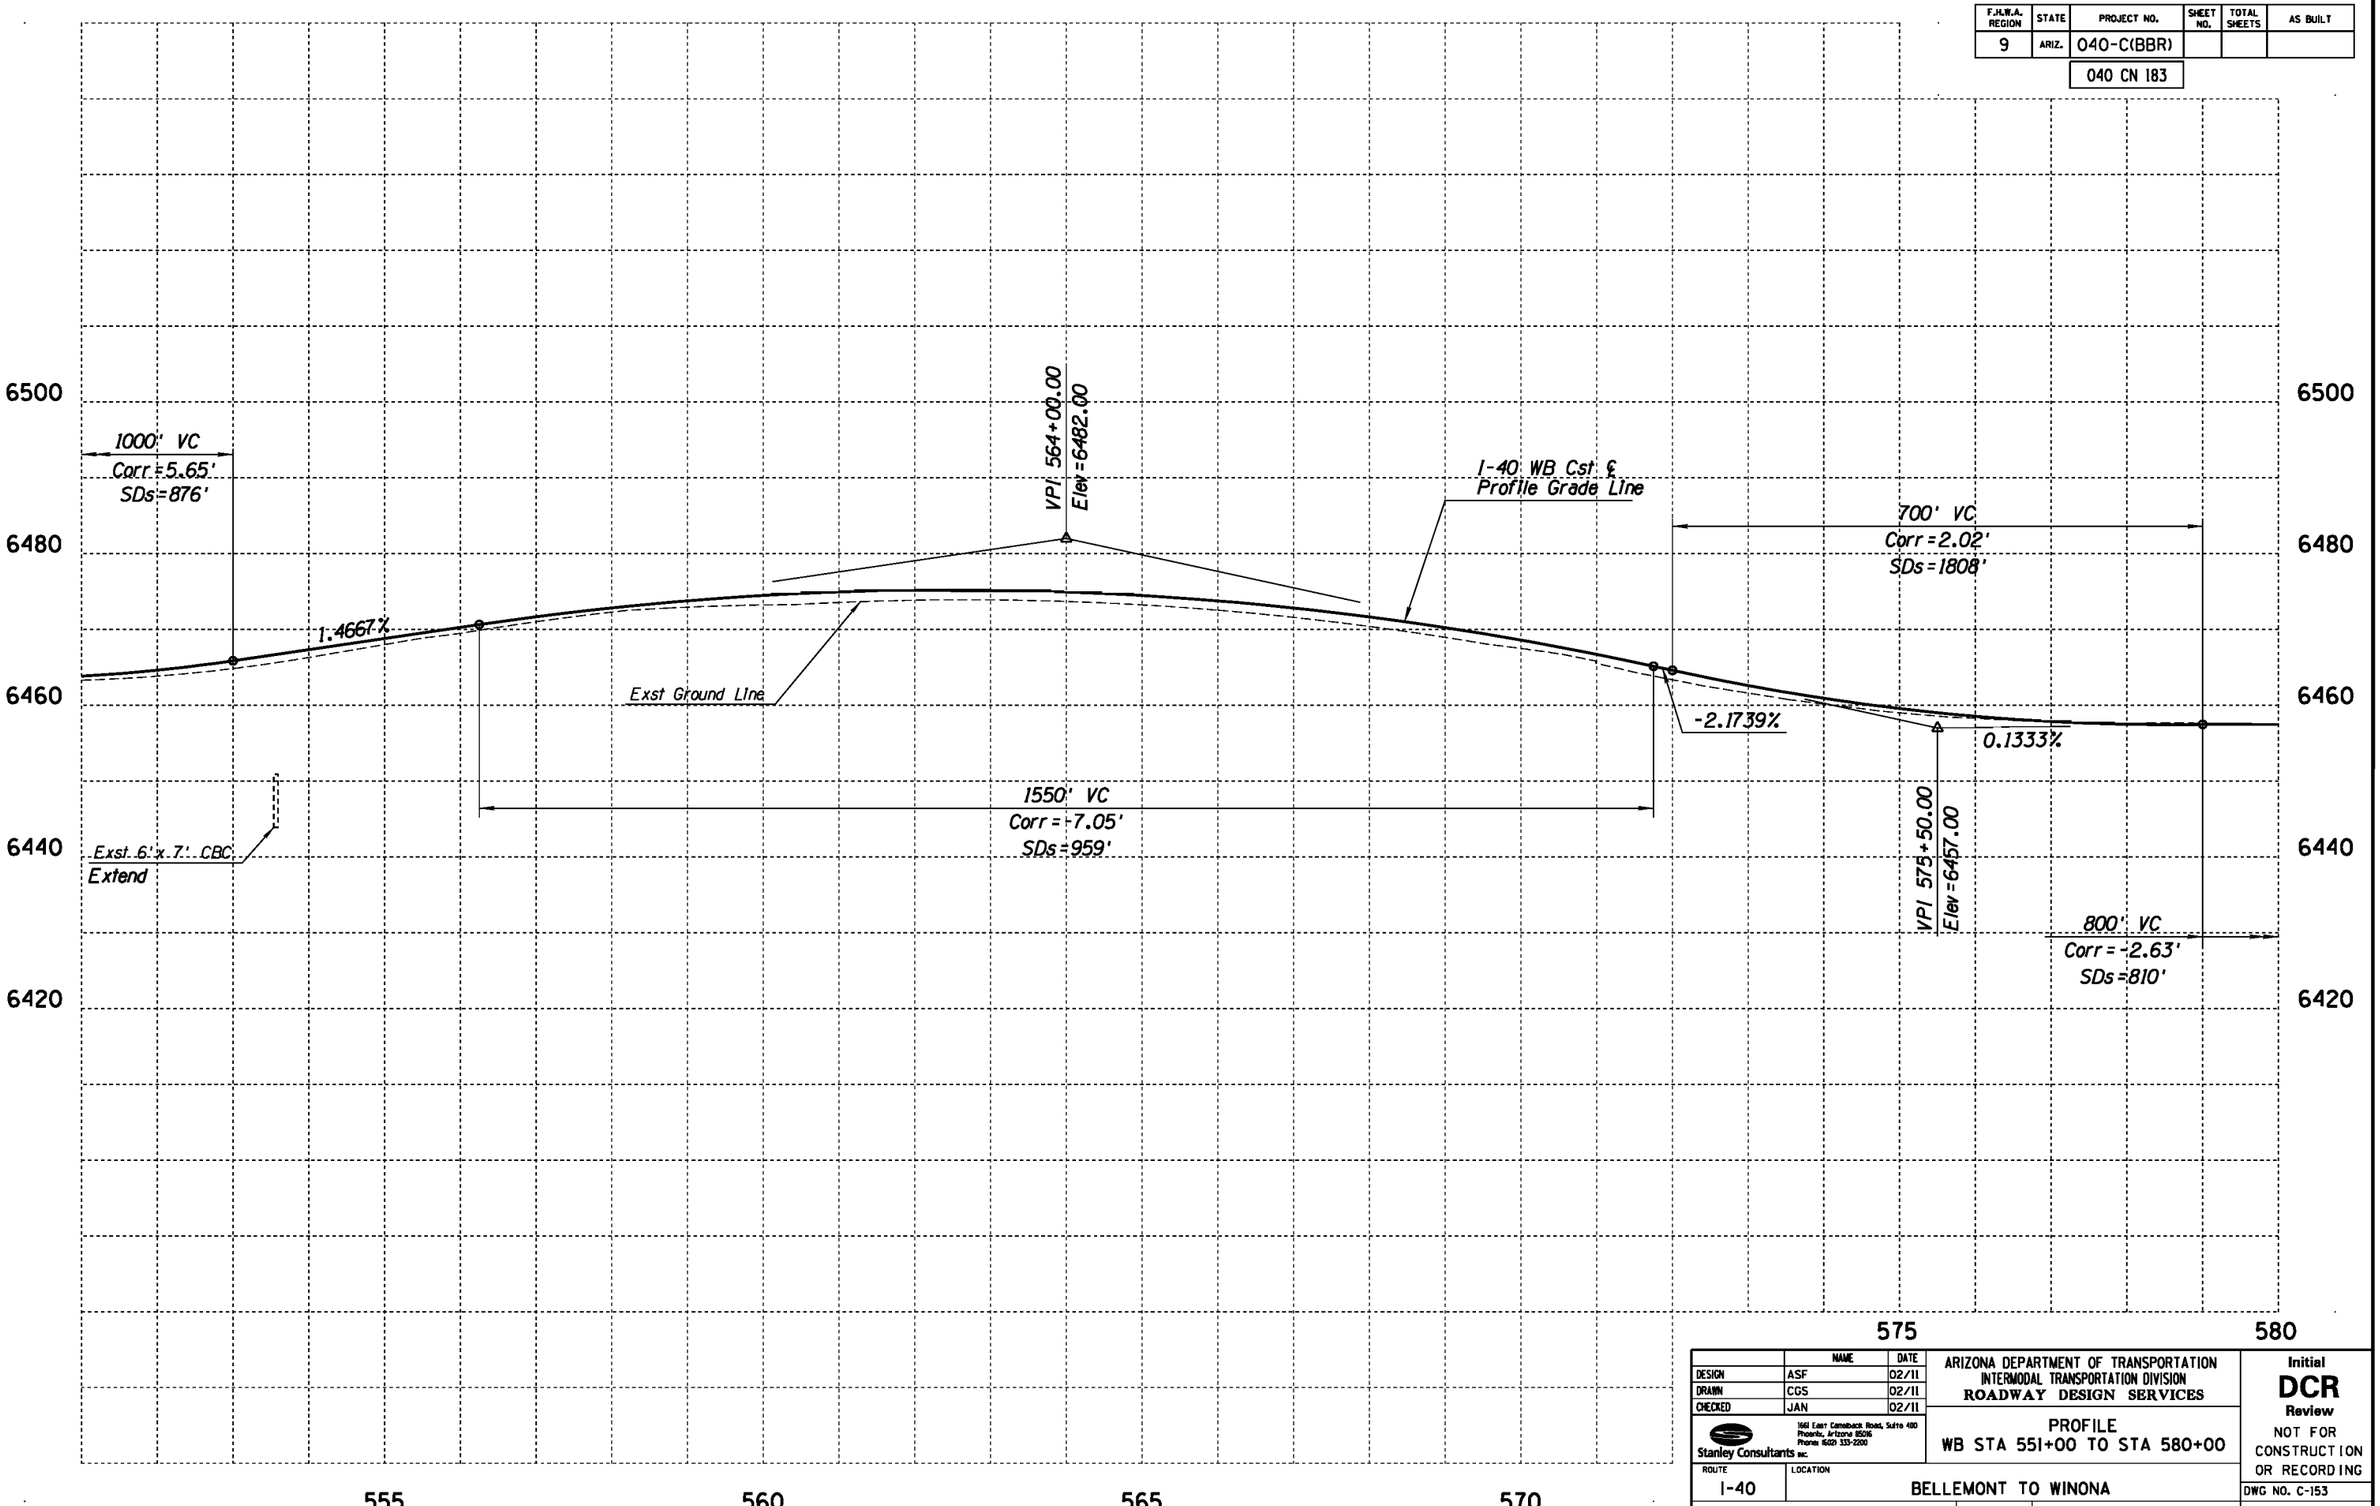

	NAME	DATE
DESIGN	ASF	02/11
DRAWN	CGS	02/11
CHECKED	JAN	02/11

Stanley Consultants inc.
1661 East Camelback Road, Suite 400
Phoenix, Arizona 85016
Phone (602) 333-2200

ARIZONA DEPARTMENT OF TRANSPORTATION
INTERMODAL TRANSPORTATION DIVISION
ROADWAY DESIGN SERVICES

PROFILE
WB STA 551+00 TO STA 580+00

Initial
DCR
Review
NOT FOR CONSTRUCTION OR RECORDING

ROUTE: I-40
LOCATION: BELLEMONT TO WINONA

DWG NO. C-153

TRACS NO. H7586 01L | 040-C(BBR) | ___ OF ___

NO.	DESCRIPTION OF REVISION	MADE BY	DATE
NO.1	DESCRIPTION OF REVISION	MADE BY	DATE
NO.2	DESCRIPTION OF REVISION	MADE BY	DATE

1/31/2011 q:\21580\11-cadd\03-Civ\h7586v053a.dgn

F.H.W.A. REGION	STATE	PROJECT NO.	SHEET NO.	TOTAL SHEETS	AS BUILT
9	ARIZ.	040-C(BBR)			

040 CN 183

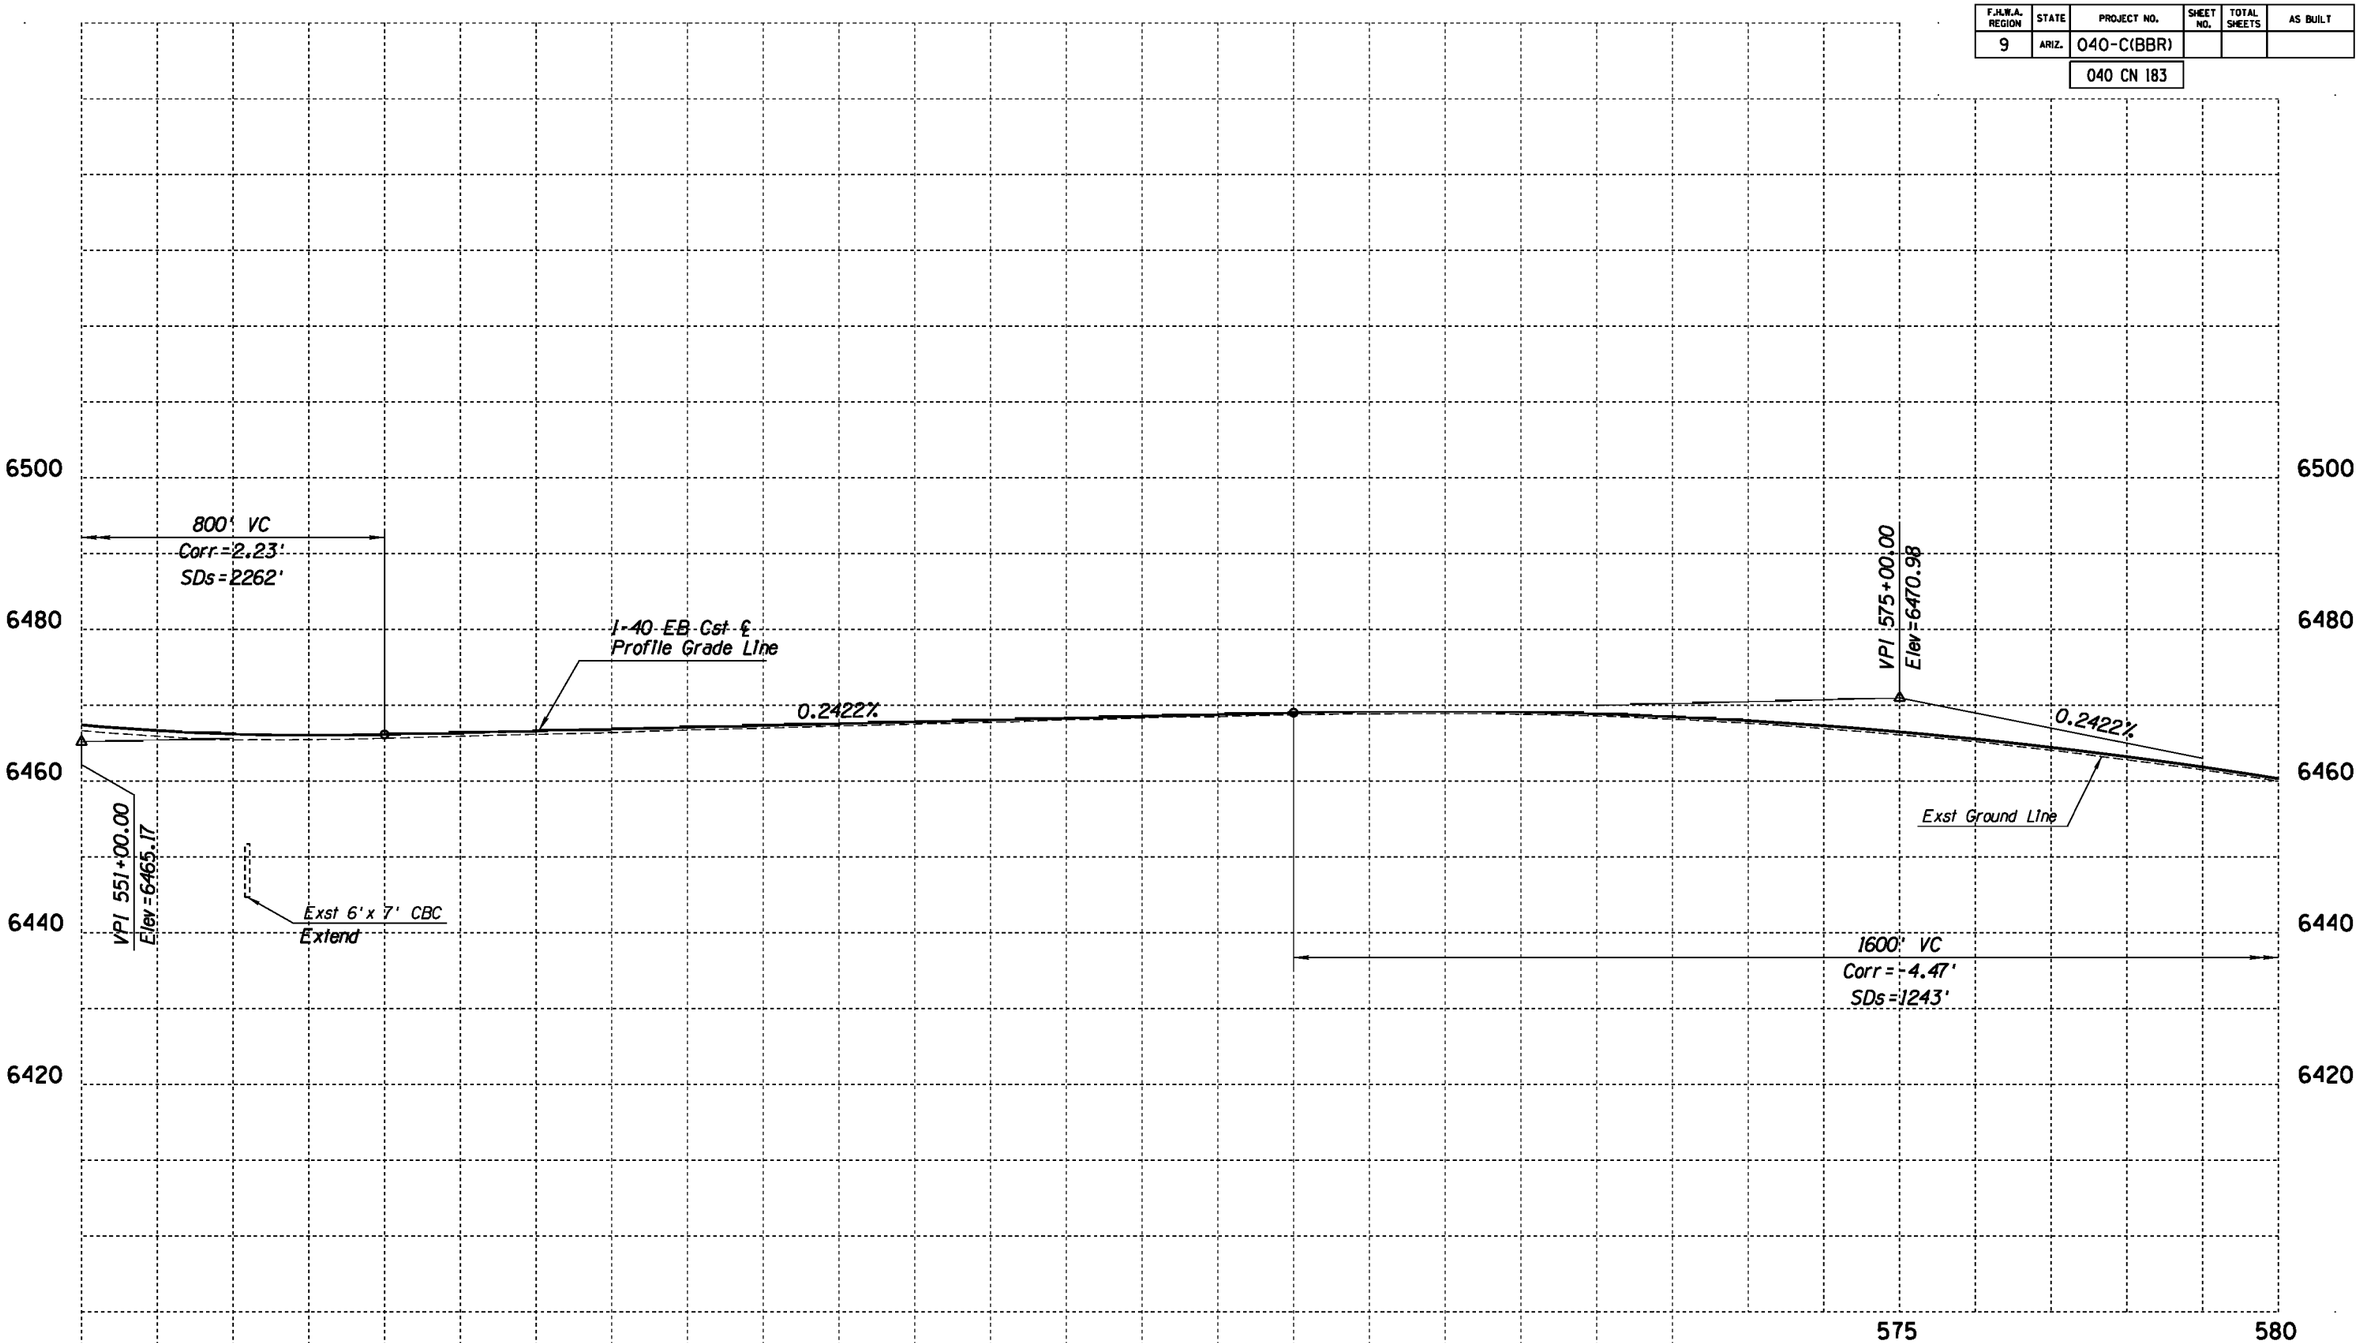

	NAME	DATE
DESIGN	ASF	02/11
DRAWN	CGS	02/11
CHECKED	JAN	02/11

Stanley Consultants INC.
1661 East Camelback Road, Suite 400
Phoenix, Arizona 85016
Phone (602) 333-2200

ARIZONA DEPARTMENT OF TRANSPORTATION
INTERMODAL TRANSPORTATION DIVISION
ROADWAY DESIGN SERVICES

PROFILE
EB STA 551+00 TO STA 580+00

Initial
DCR
Review
NOT FOR CONSTRUCTION OR RECORDING

ROUTE: I-40
LOCATION: BELLEMONT TO WINONA

DWG NO. C-154

TRACS NO. H7586 01L | 040-C(BBR) | ___ OF ___

NO.	DESCRIPTION OF REVISION	MADE BY	DATE

1/31/2011 q:\21580\11-cadd\03-Civ\h7586v0536.dgn

F.H.W.A. REGION	STATE	PROJECT NO.	SHEET NO.	TOTAL SHEETS	AS BUILT
9	ARIZ.	040-C(BBR)			
		040 CN 183			

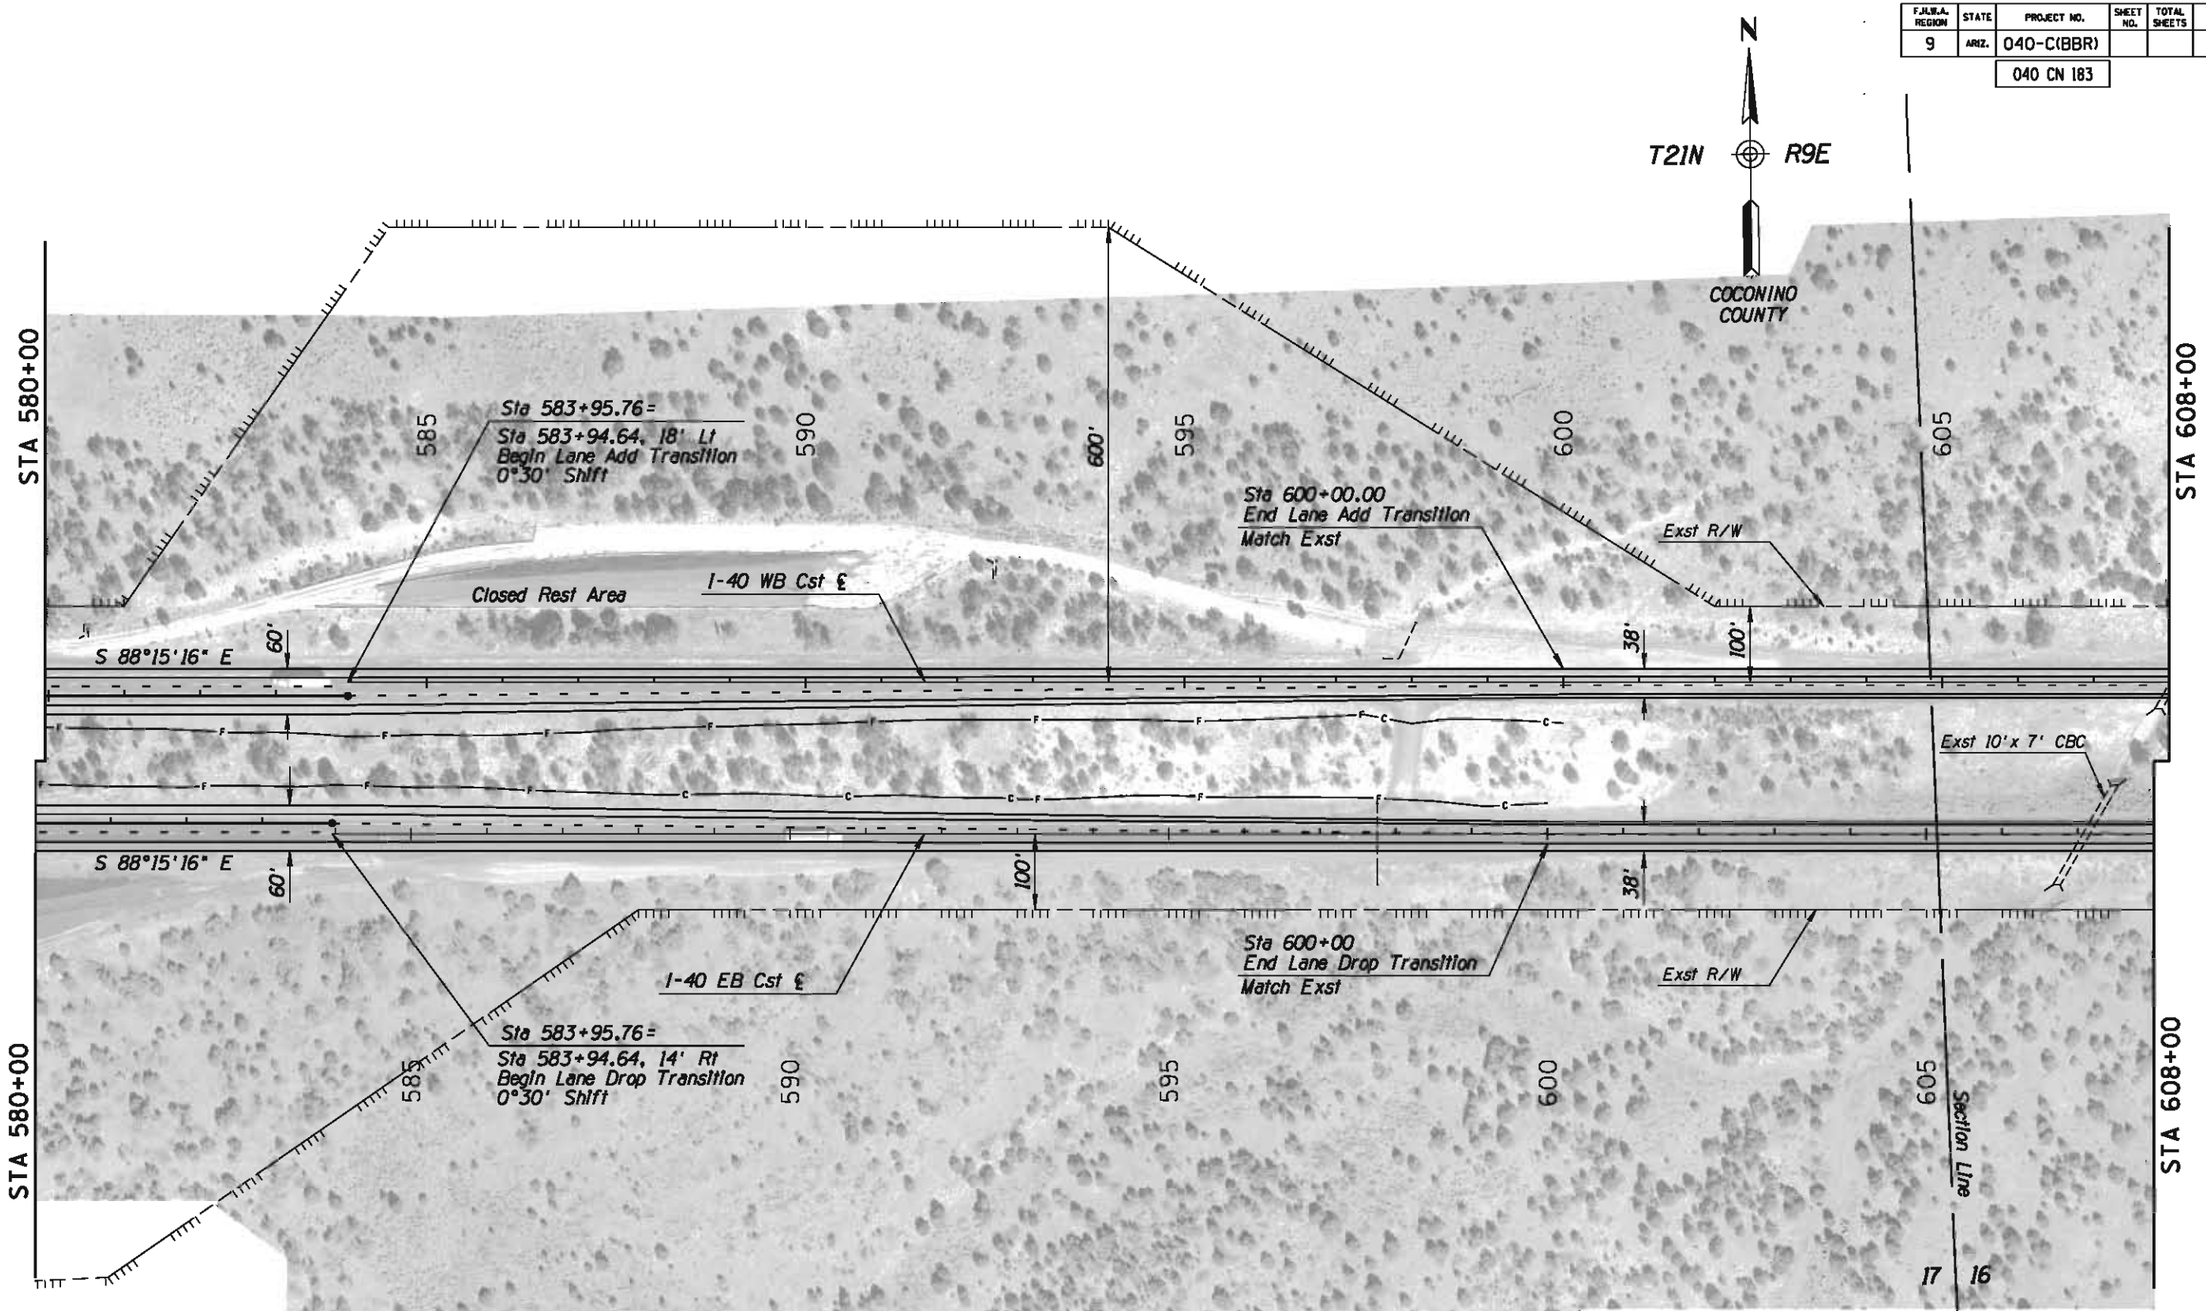

	NAME	DATE
DESIGN	ASF	02/11
DRAWN	CGS	02/11
CHECKED	JAN	02/11

Stanley Consultants INC.
1661 East Camelback Road, Suite 400
Phoenix, Arizona 85016
Phone (602) 333-2200

ARIZONA DEPARTMENT OF TRANSPORTATION
INTERMODAL TRANSPORTATION DIVISION
ROADWAY DESIGN SERVICES

PLAN SHEET
STA 580+00 TO STA 608+00

Initial
DCR
Review
NOT FOR CONSTRUCTION OR RECORDING

ROUTE: I-40
LOCATION: BELLEMONT TO WINONA

DWG NO. C-155

TRACS NO. H7586 01L | 040-C(BBR) | ___ OF ___

NO.	DESCRIPTION OF REVISION	DATE	MADE BY

17317/2011 q:\21580\11-cadd\03-Civ\h7586p054.dgn

F.H.W.A. REGION	STATE	PROJECT NO.	SHEET NO.	TOTAL SHEETS	AS BUILT
9	ARIZ.	040-C(BBR)			

040 CN 183

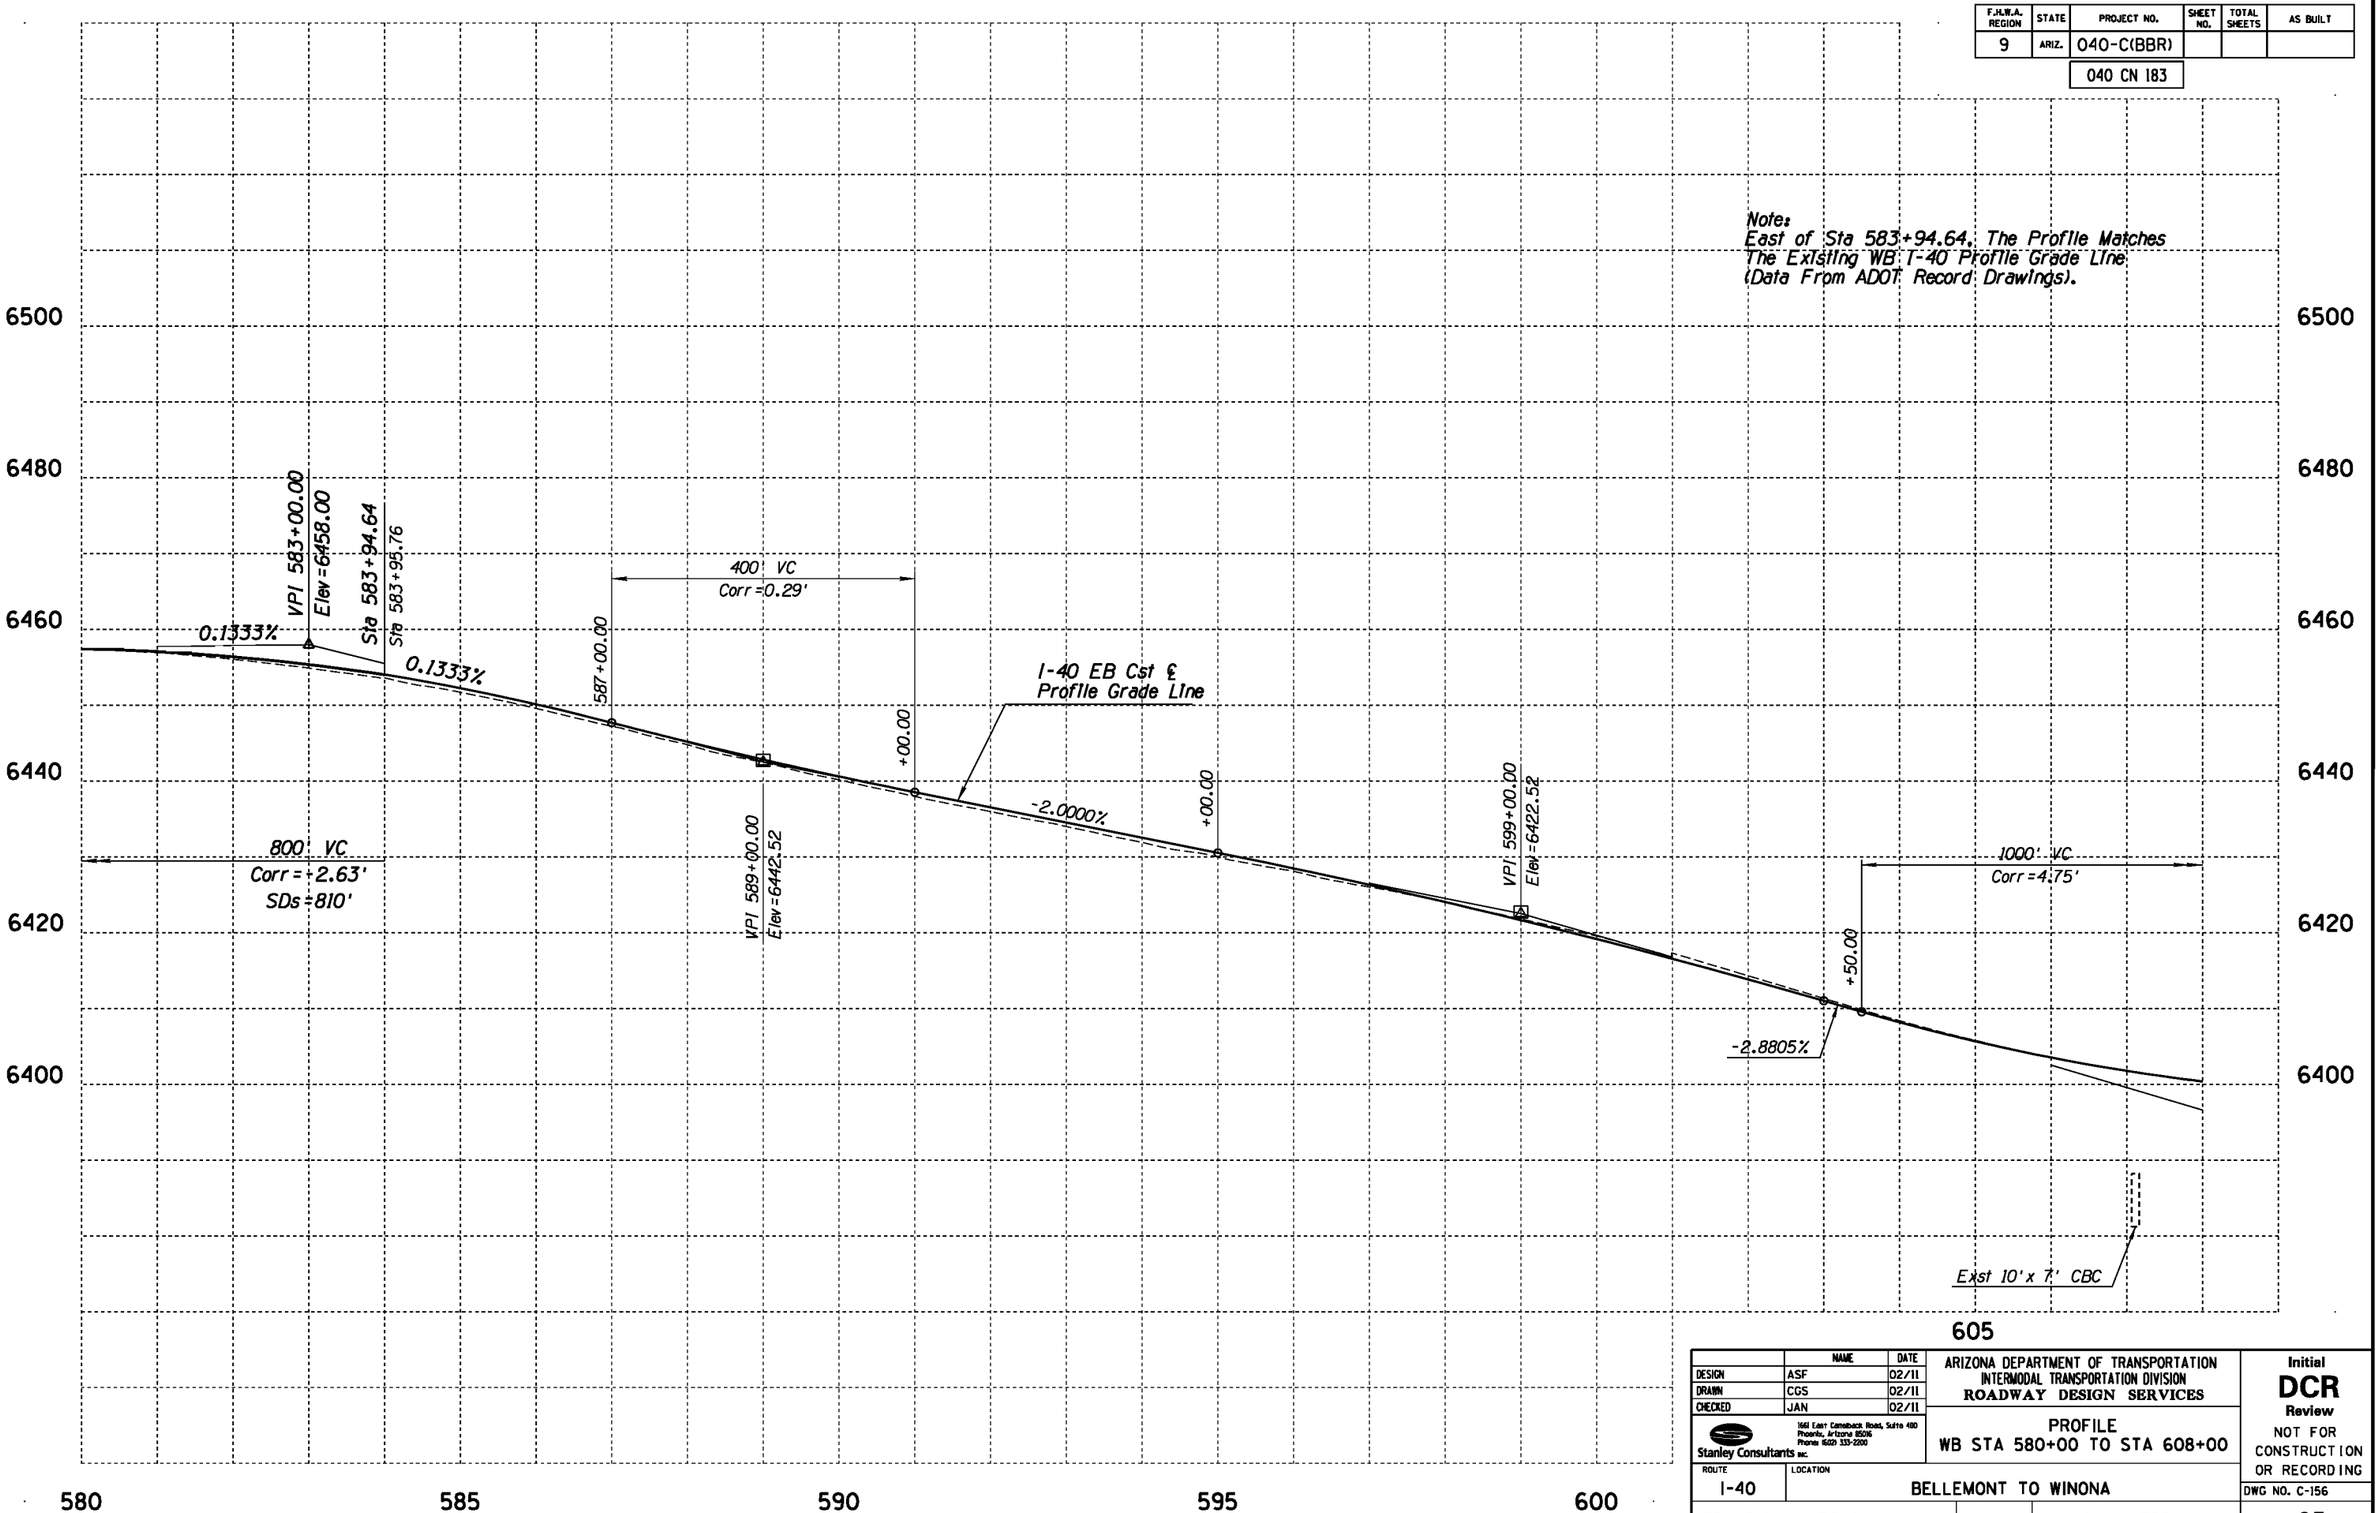

	NAME	DATE
DESIGN	ASF	02/11
DRAWN	CGS	02/11
CHECKED	JAN	02/11

Stanley Consultants inc.
1661 East Camelback Road, Suite 400
Phoenix, Arizona 85016
Phone (602) 333-2200

ARIZONA DEPARTMENT OF TRANSPORTATION
INTERMODAL TRANSPORTATION DIVISION
ROADWAY DESIGN SERVICES

PROFILE
WB STA 580+00 TO STA 608+00

ROUTE: I-40
LOCATION: BELLEMONT TO WINONA

TRACS NO. H7586 01L | 040-C(BBR)

Initial
DCR
Review
NOT FOR CONSTRUCTION OR RECORDING

DWG NO. C-156

___ OF ___

NO.	DESCRIPTION OF REVISION	MADE BY	DATE

1/31/2011 qt\21580\11-cadd\03-Civ\h7586v054a.dgn

F.H.W.A. REGION	STATE	PROJECT NO.	SHEET NO.	TOTAL SHEETS	AS BUILT
9	ARIZ.	040-C(BBR)			
		040 CN 183			

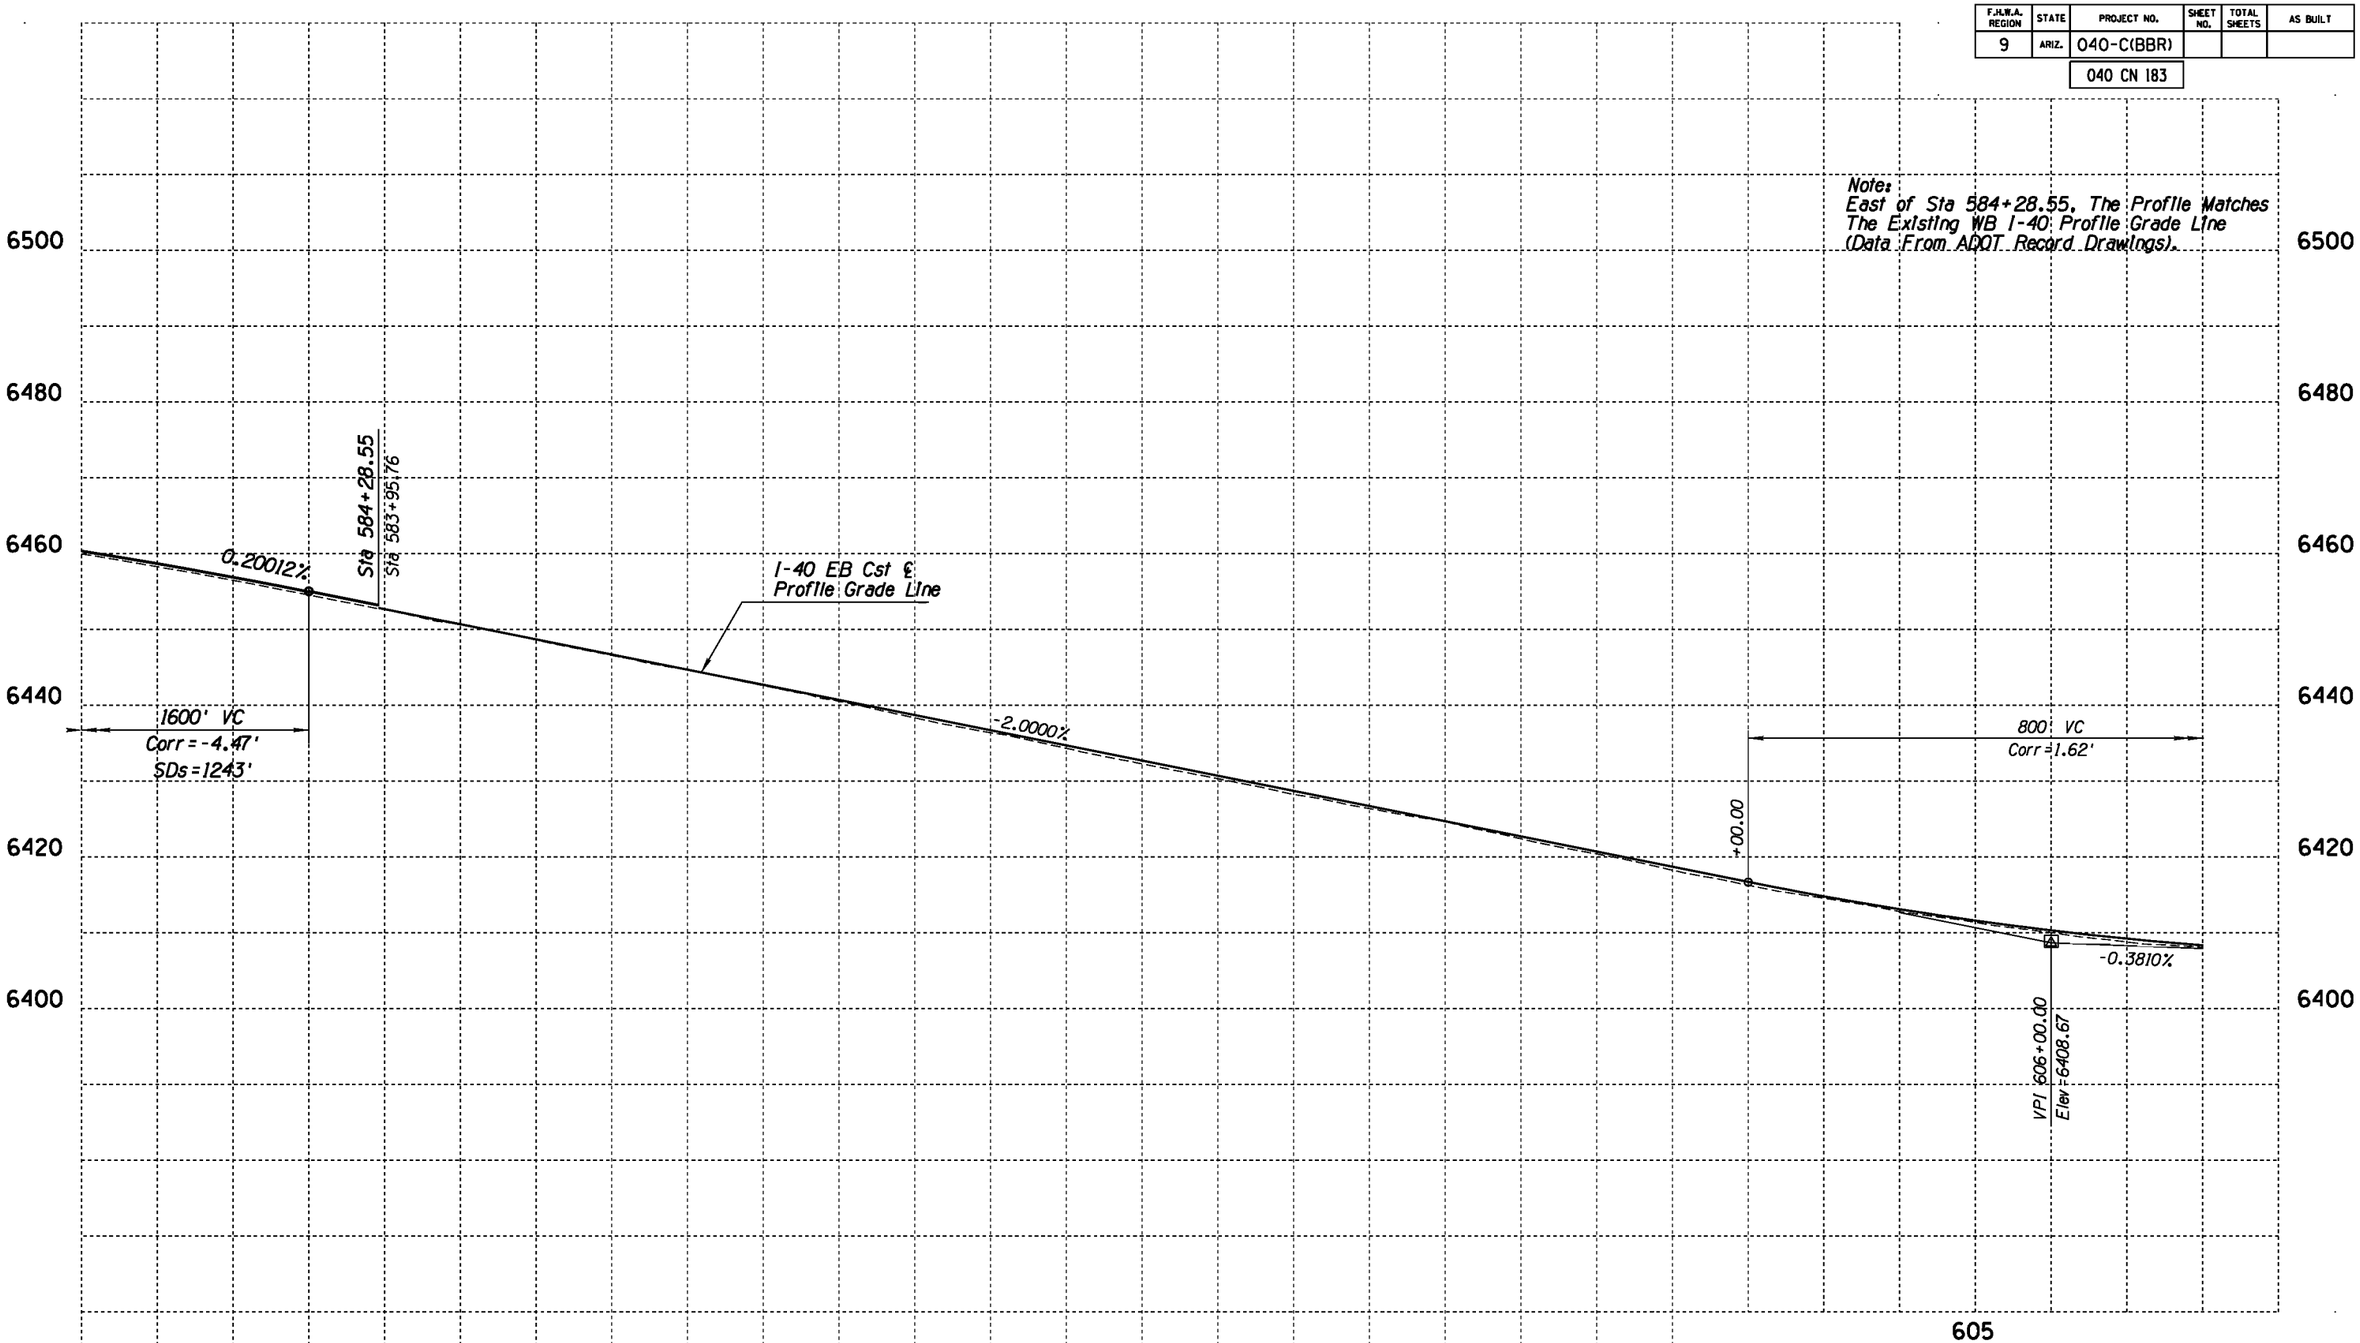

	NAME	DATE
DESIGN	ASF	02/11
DRAWN	CGS	02/11
CHECKED	JAN	02/11

Stanley Consultants INC.
1661 East Camelback Road, Suite 400
Phoenix, Arizona 85016
Phone: (602) 333-2200

ARIZONA DEPARTMENT OF TRANSPORTATION
INTERMODAL TRANSPORTATION DIVISION
ROADWAY DESIGN SERVICES

PROFILE
EB STA 580+00 TO STA 608+00

Initial
DCR
Review
NOT FOR CONSTRUCTION OR RECORDING

ROUTE	LOCATION
I-40	BELLEMONT TO WINONA

DWG NO. C-157

TRACS NO. H7586 01L | 040-C(BBR) | ___ OF ___

NO.	DESCRIPTION OF REVISION	MADE BY	DATE
1			
2			

1/31/2011 gt\21580\11-cadd\03-Civ\h7586v054b.dgn

F.H.W.A. REGION	STATE	PROJECT NO.	SHEET NO.	TOTAL SHEETS	AS BUILT
9	ARIZ.	040-C(BBR)			
		040 CN 183			

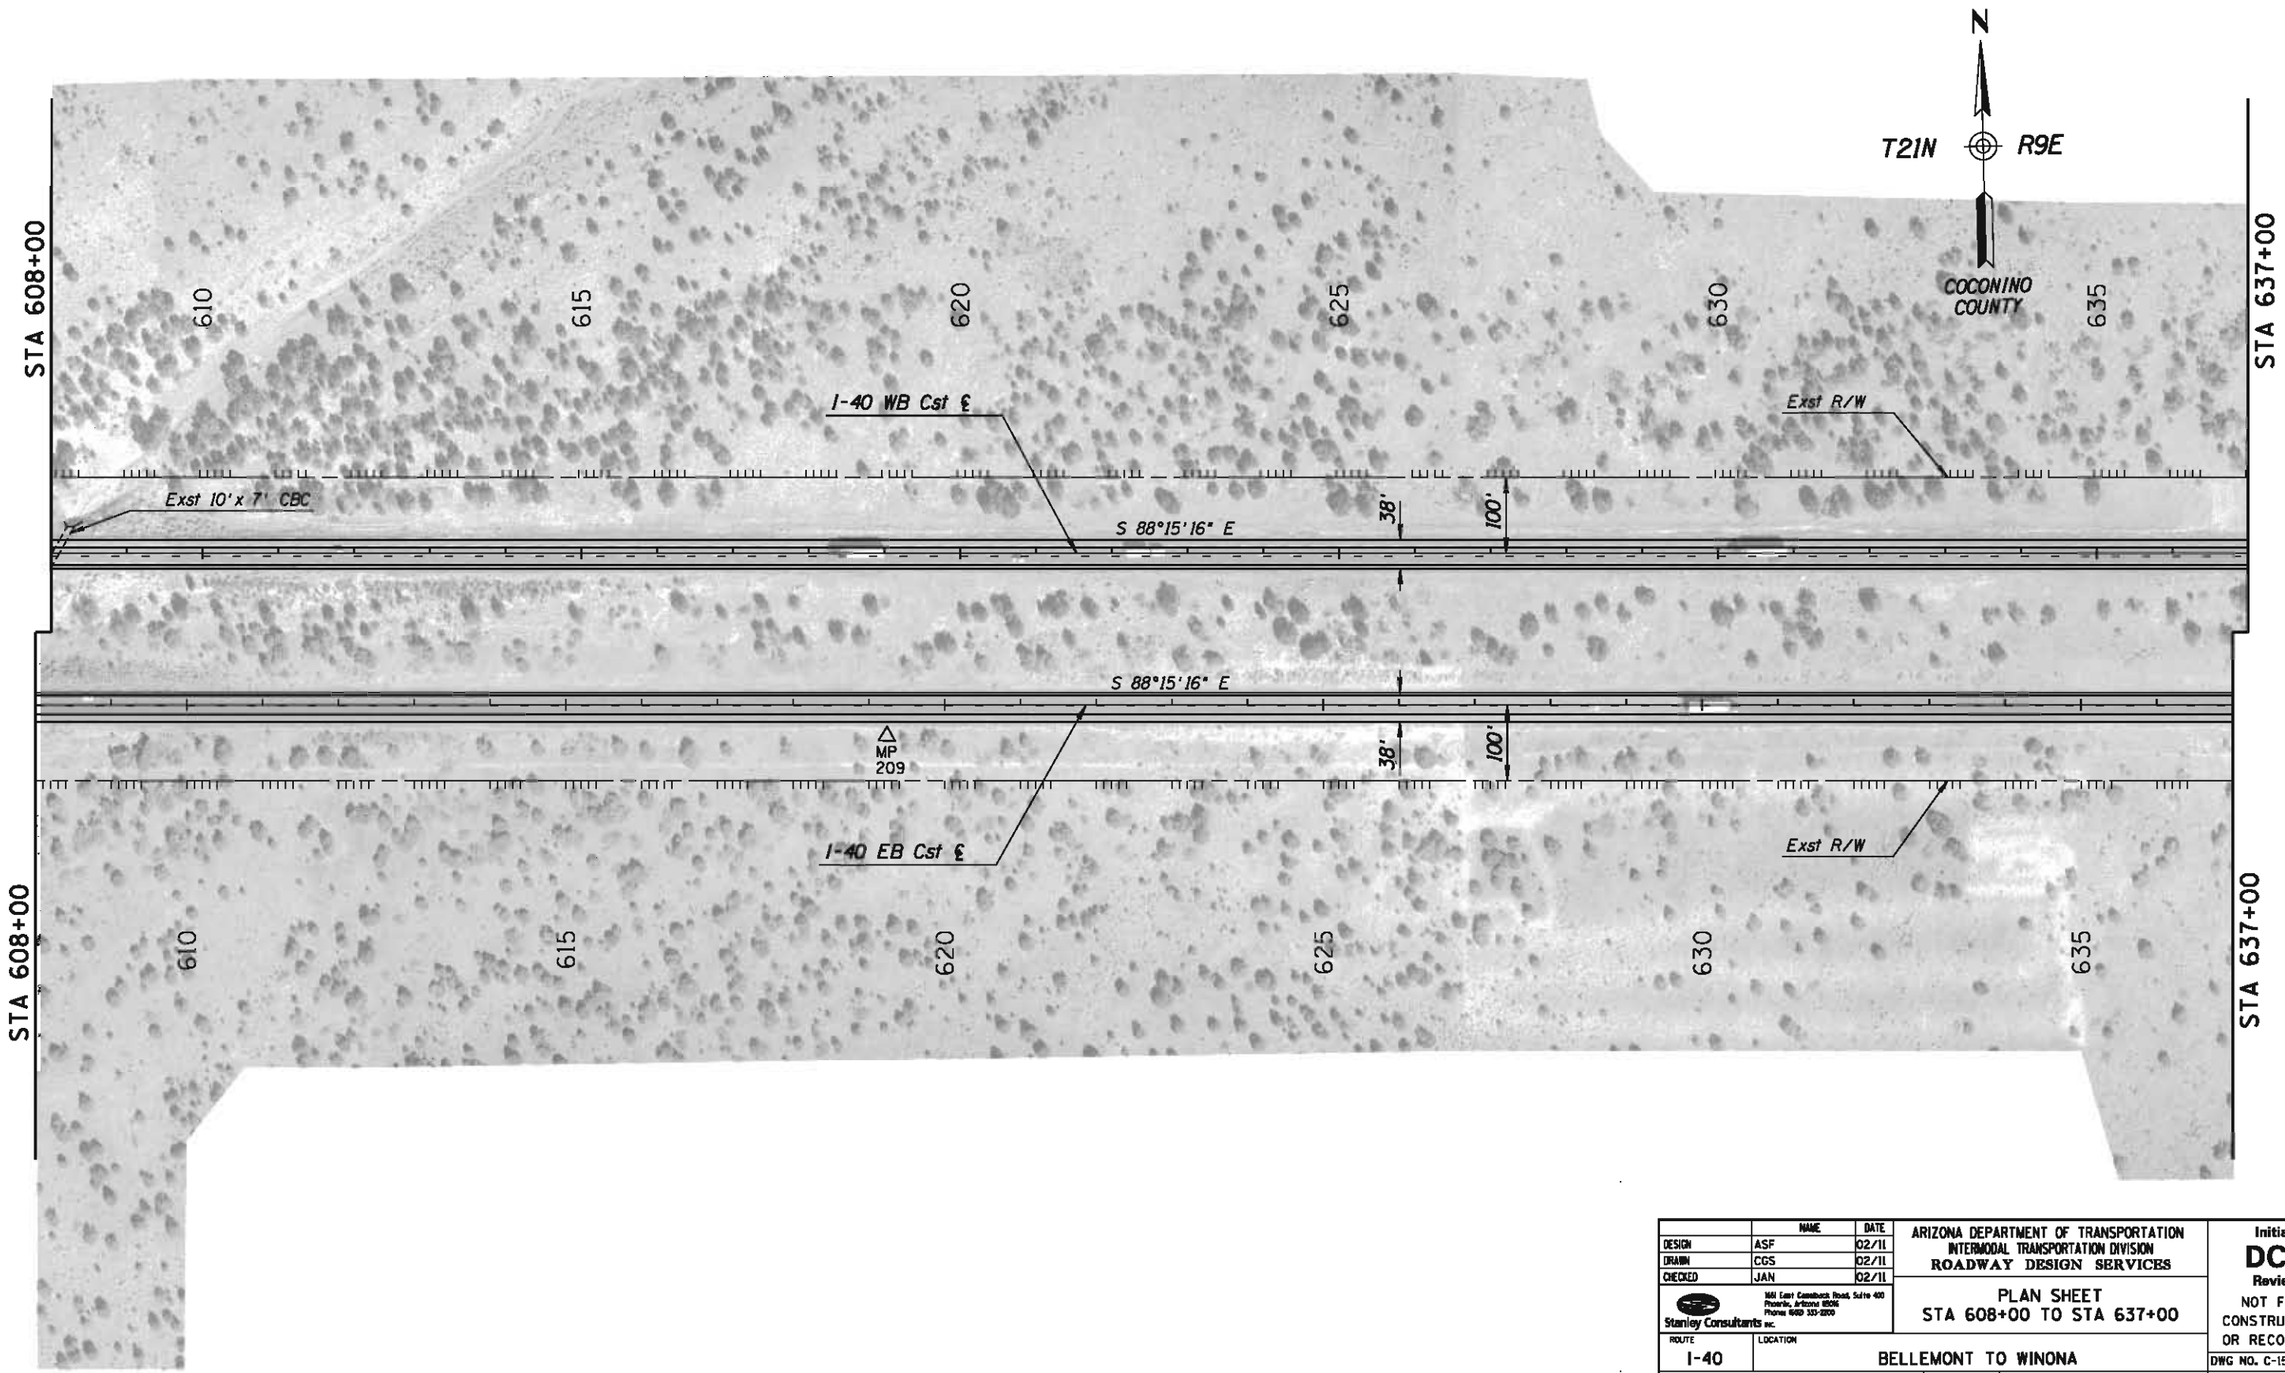

	NAME	DATE
DESIGN	ASF	02/11
DRAWN	CGS	02/11
CHECKED	JAN	02/11

Stanley Consultants inc.
1661 East Camelback Road, Suite 400
Phoenix, Arizona 85016
Phone: (602) 333-2200

ARIZONA DEPARTMENT OF TRANSPORTATION
INTERMODAL TRANSPORTATION DIVISION
ROADWAY DESIGN SERVICES

PLAN SHEET
STA 608+00 TO STA 637+00

Initial
DCR
Review
NOT FOR CONSTRUCTION OR RECORDING

ROUTE	LOCATION
I-40	BELLEMONT TO WINONA

DWG NO. C-158

TRACS NO. H7586 01L | 040-C(BBR) | ___ OF ___

1/31/2011 q:\21580\11-cadd\03-Civ\h7586p055.dgn

NO.	DESCRIPTION OF REVISION	MADE BY	DATE

F.H.W.A. REGION	STATE	PROJECT NO.	SHEET NO.	TOTAL SHEETS	AS BUILT
9	ARIZ.	040-C(BBR)			

040 CN 183

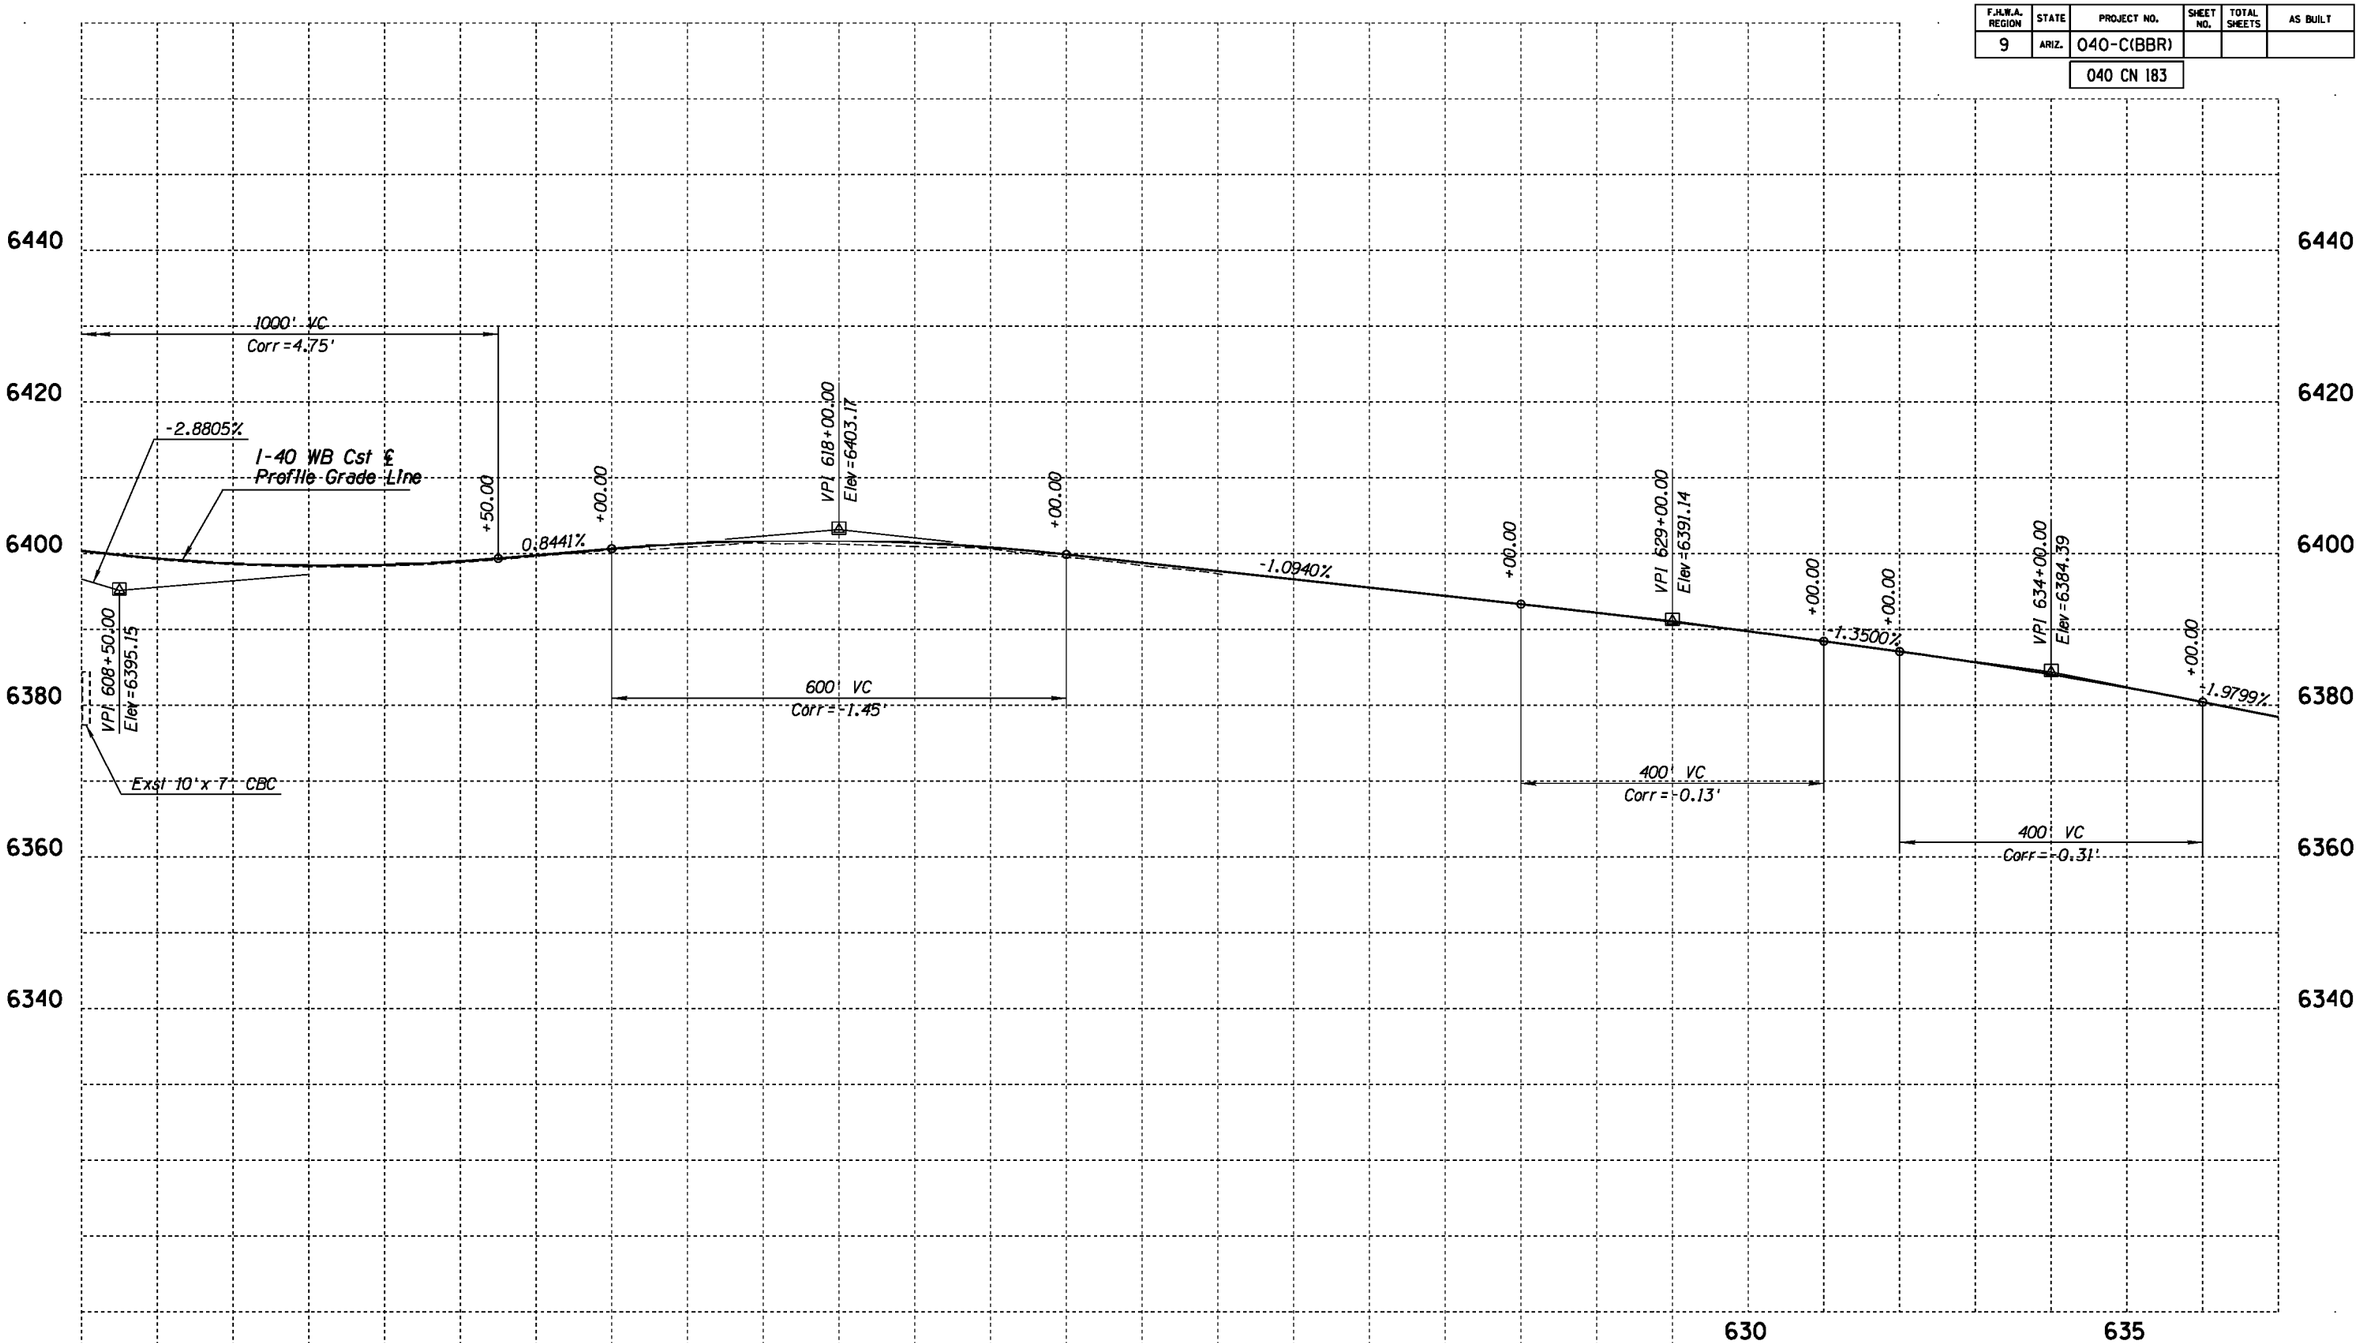

	NAME	DATE
DESIGN	ASF	02/11
DRAWN	CGS	02/11
CHECKED	JAN	02/11

Stanley Consultants INC.
1661 East Camelback Road, Suite 400
Phoenix, Arizona 85016
Phone: (602) 333-2200

ARIZONA DEPARTMENT OF TRANSPORTATION
INTERMODAL TRANSPORTATION DIVISION
ROADWAY DESIGN SERVICES

PROFILE
WB STA 608+00 TO STA 637+00

Initial
DCR
Review
NOT FOR CONSTRUCTION OR RECORDING

ROUTE	LOCATION
I-40	BELLEMONT TO WINONA

DWG NO. C-159

TRACS NO. H7586 01L | 040-C(BBR) | ___ OF ___

NO.	DESCRIPTION OF REVISION	MADE BY	DATE
1			
2			

1/31/2011 gt\21580\11-cadd\03-Civ\h7586v055a.dgn

F.H.W.A. REGION	STATE	PROJECT NO.	SHEET NO.	TOTAL SHEETS	AS BUILT
9	ARIZ.	040-C(BBR)			

040 CN 183

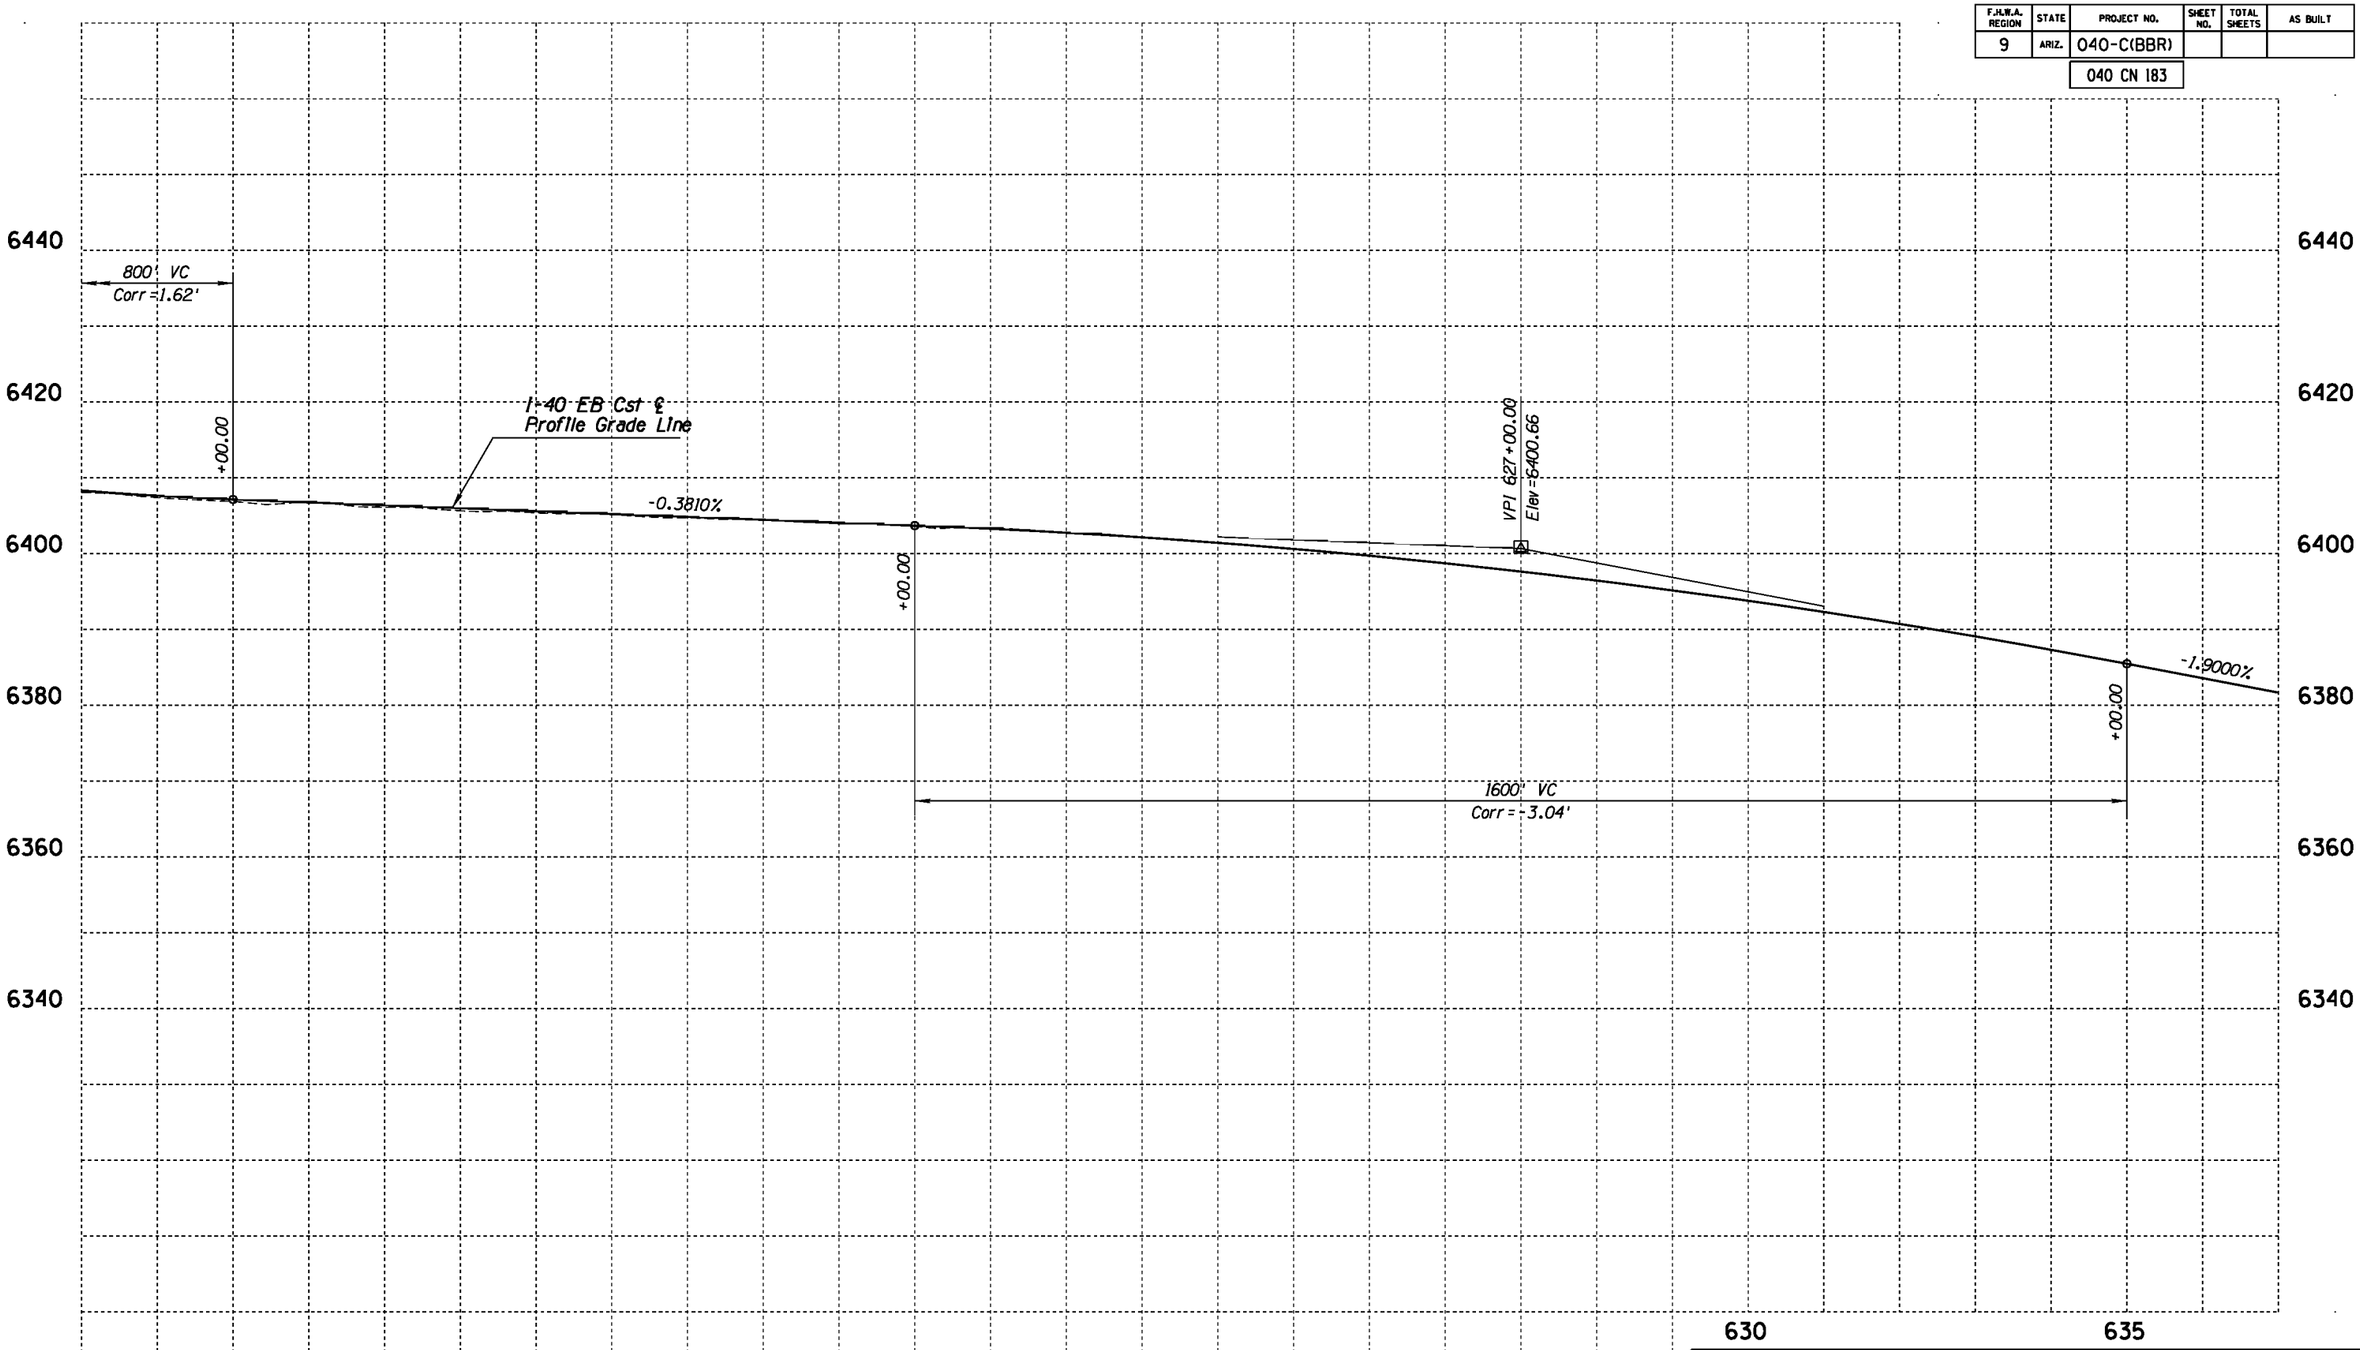

	NAME	DATE
DESIGN	ASF	02/11
DRAWN	CGS	02/11
CHECKED	JAN	02/11

Stanley Consultants INC.
1661 East Camelback Road, Suite 400
Phoenix, Arizona 85016
Phone: (602) 333-2200

ARIZONA DEPARTMENT OF TRANSPORTATION
INTERMODAL TRANSPORTATION DIVISION
ROADWAY DESIGN SERVICES

PROFILE
EB STA 608+00 TO STA 637+00

Initial
DCR
Review
NOT FOR CONSTRUCTION OR RECORDING

ROUTE: I-40
LOCATION: BELLEMONT TO WINONA

DWG NO. C-160

TRACS NO. H7586 01L | 040-C(BBR) | ___ OF ___

NO.	DESCRIPTION OF REVISION	MADE BY	DATE	NO.	DESCRIPTION OF REVISION	MADE BY	DATE

1/31/2011 g:\21580\11-cadd\03-Civ\h7586v055b.dgn

F.H.W.A. REGION	STATE	PROJECT NO.	SHEET NO.	TOTAL SHEETS	AS BUILT
9	ARIZ.	040-C(BBR)			
		040 CN 183			

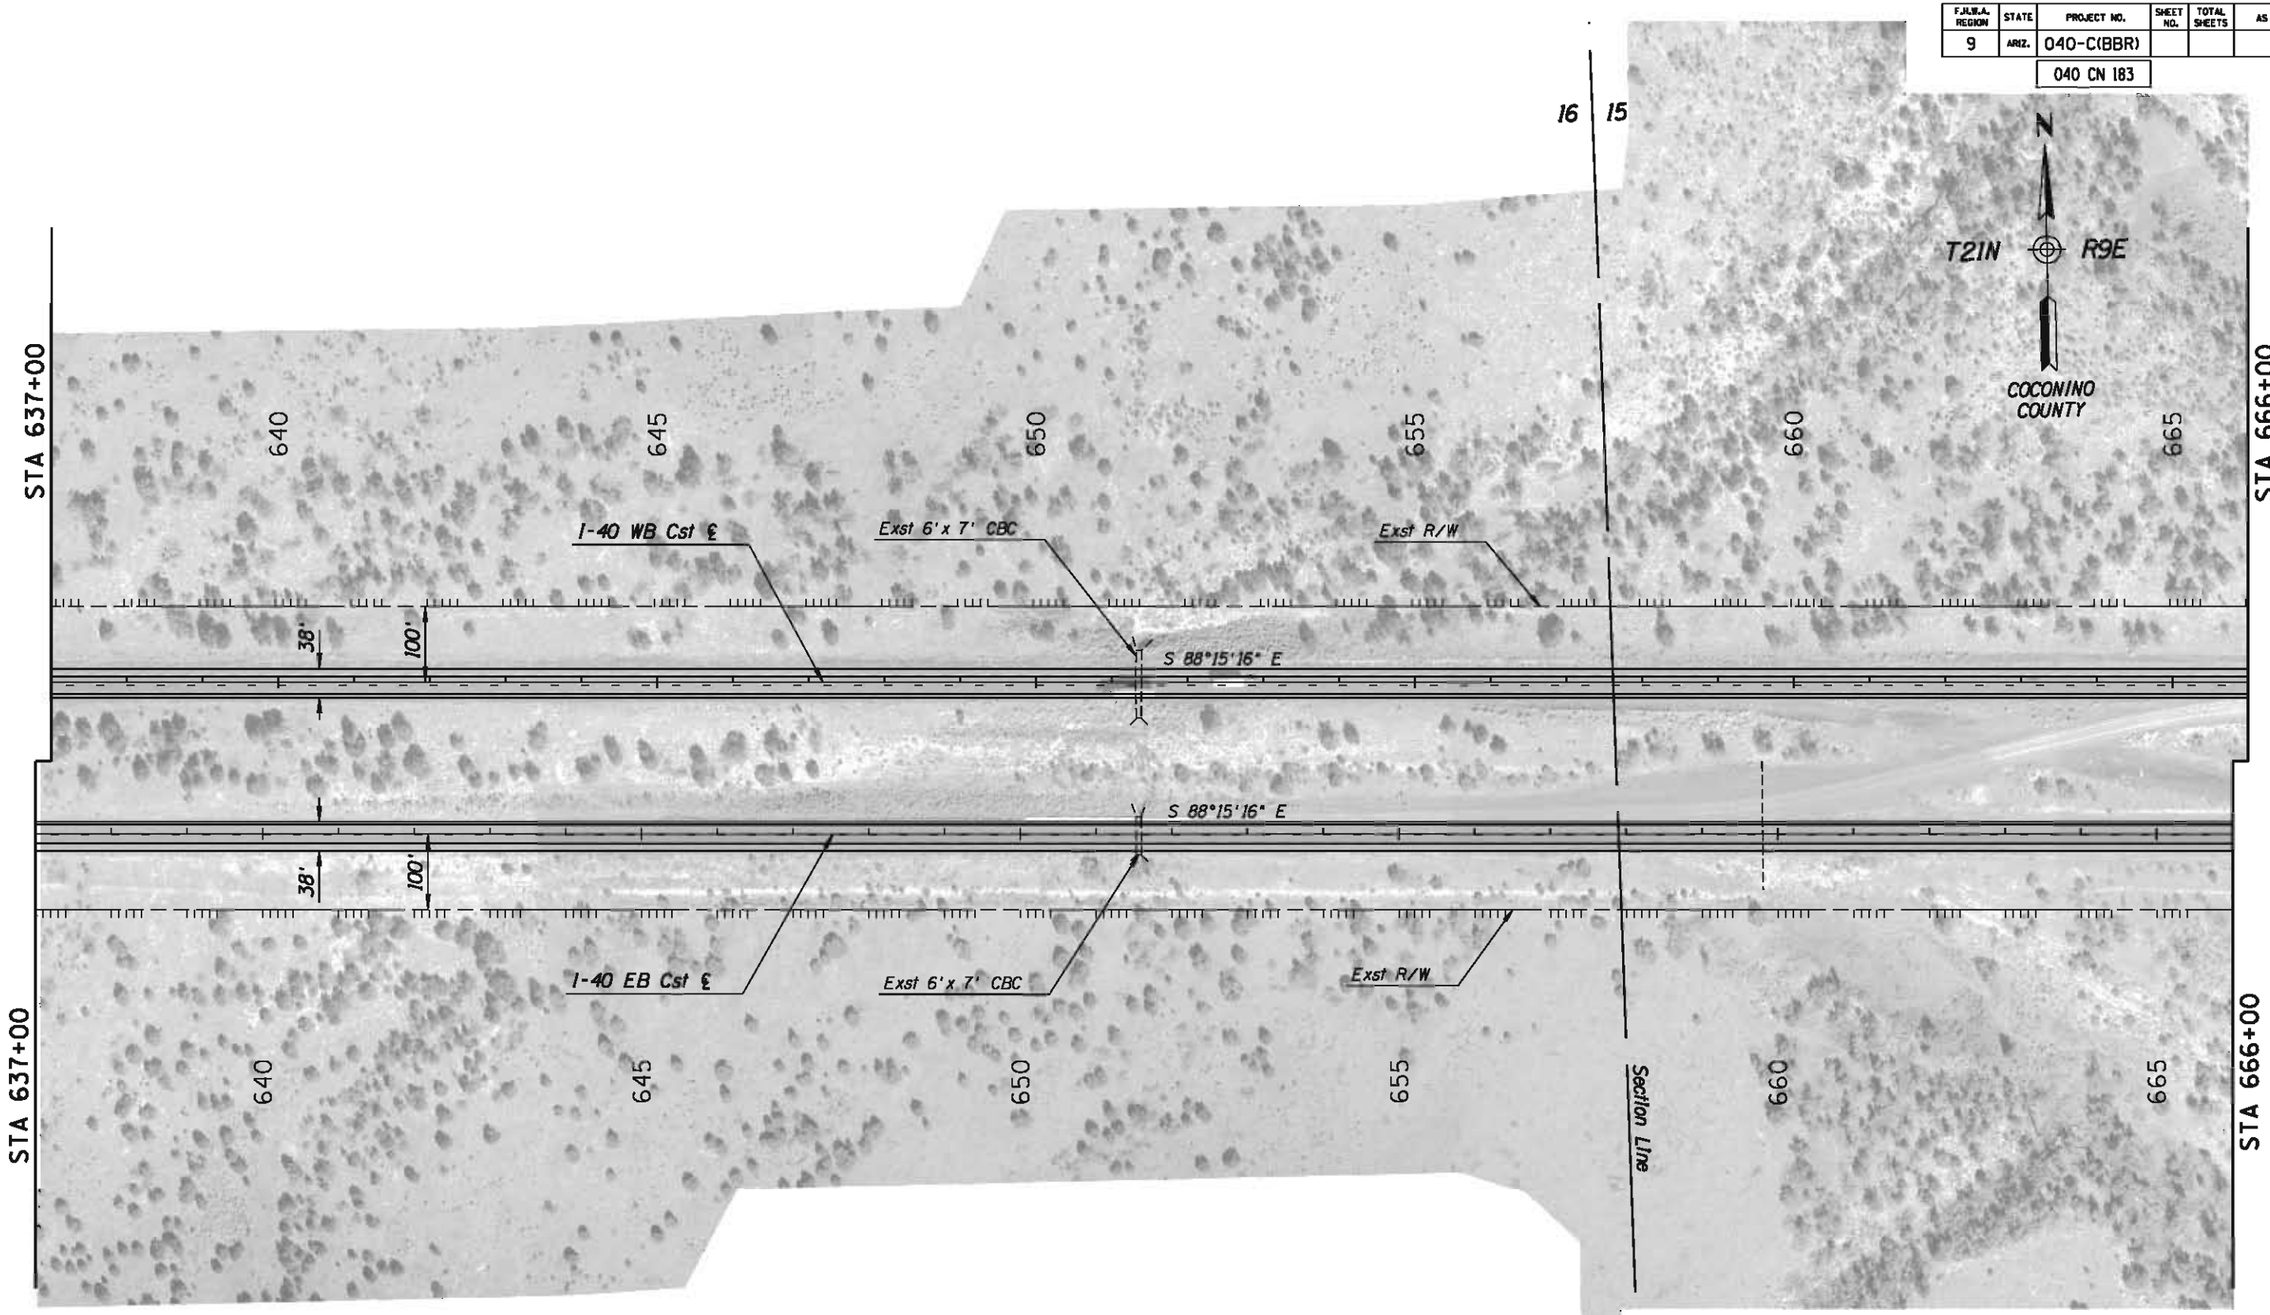

	NAME	DATE
DESIGN	ASF	02/11
DRAWN	CGS	02/11
CHECKED	JAN	02/11

Stanley Consultants inc.
1661 East Camelback Road, Suite 400
Phoenix, Arizona 85016
Phone (602) 333-2200

ARIZONA DEPARTMENT OF TRANSPORTATION
INTERMODAL TRANSPORTATION DIVISION
ROADWAY DESIGN SERVICES

PLAN SHEET
STA 637+00 TO STA 666+00

ROUTE: I-40
LOCATION: BELLEMONT TO WINONA

Initial
DCR
Review
NOT FOR CONSTRUCTION OR RECORDING

DWG NO. C-161

TRACS NO. H7586 01L | 040-C(BBR) | ___ OF ___

NO.	DESCRIPTION OF REVISION	MADE BY	DATE

1/31/2011 q:\21580\11-cadd\03-Civ\h7586p056.dgn

F.H.W.A. REGION	STATE	PROJECT NO.	SHEET NO.	TOTAL SHEETS	AS BUILT
9	ARIZ.	040-C(BBR)			

040 CN 183

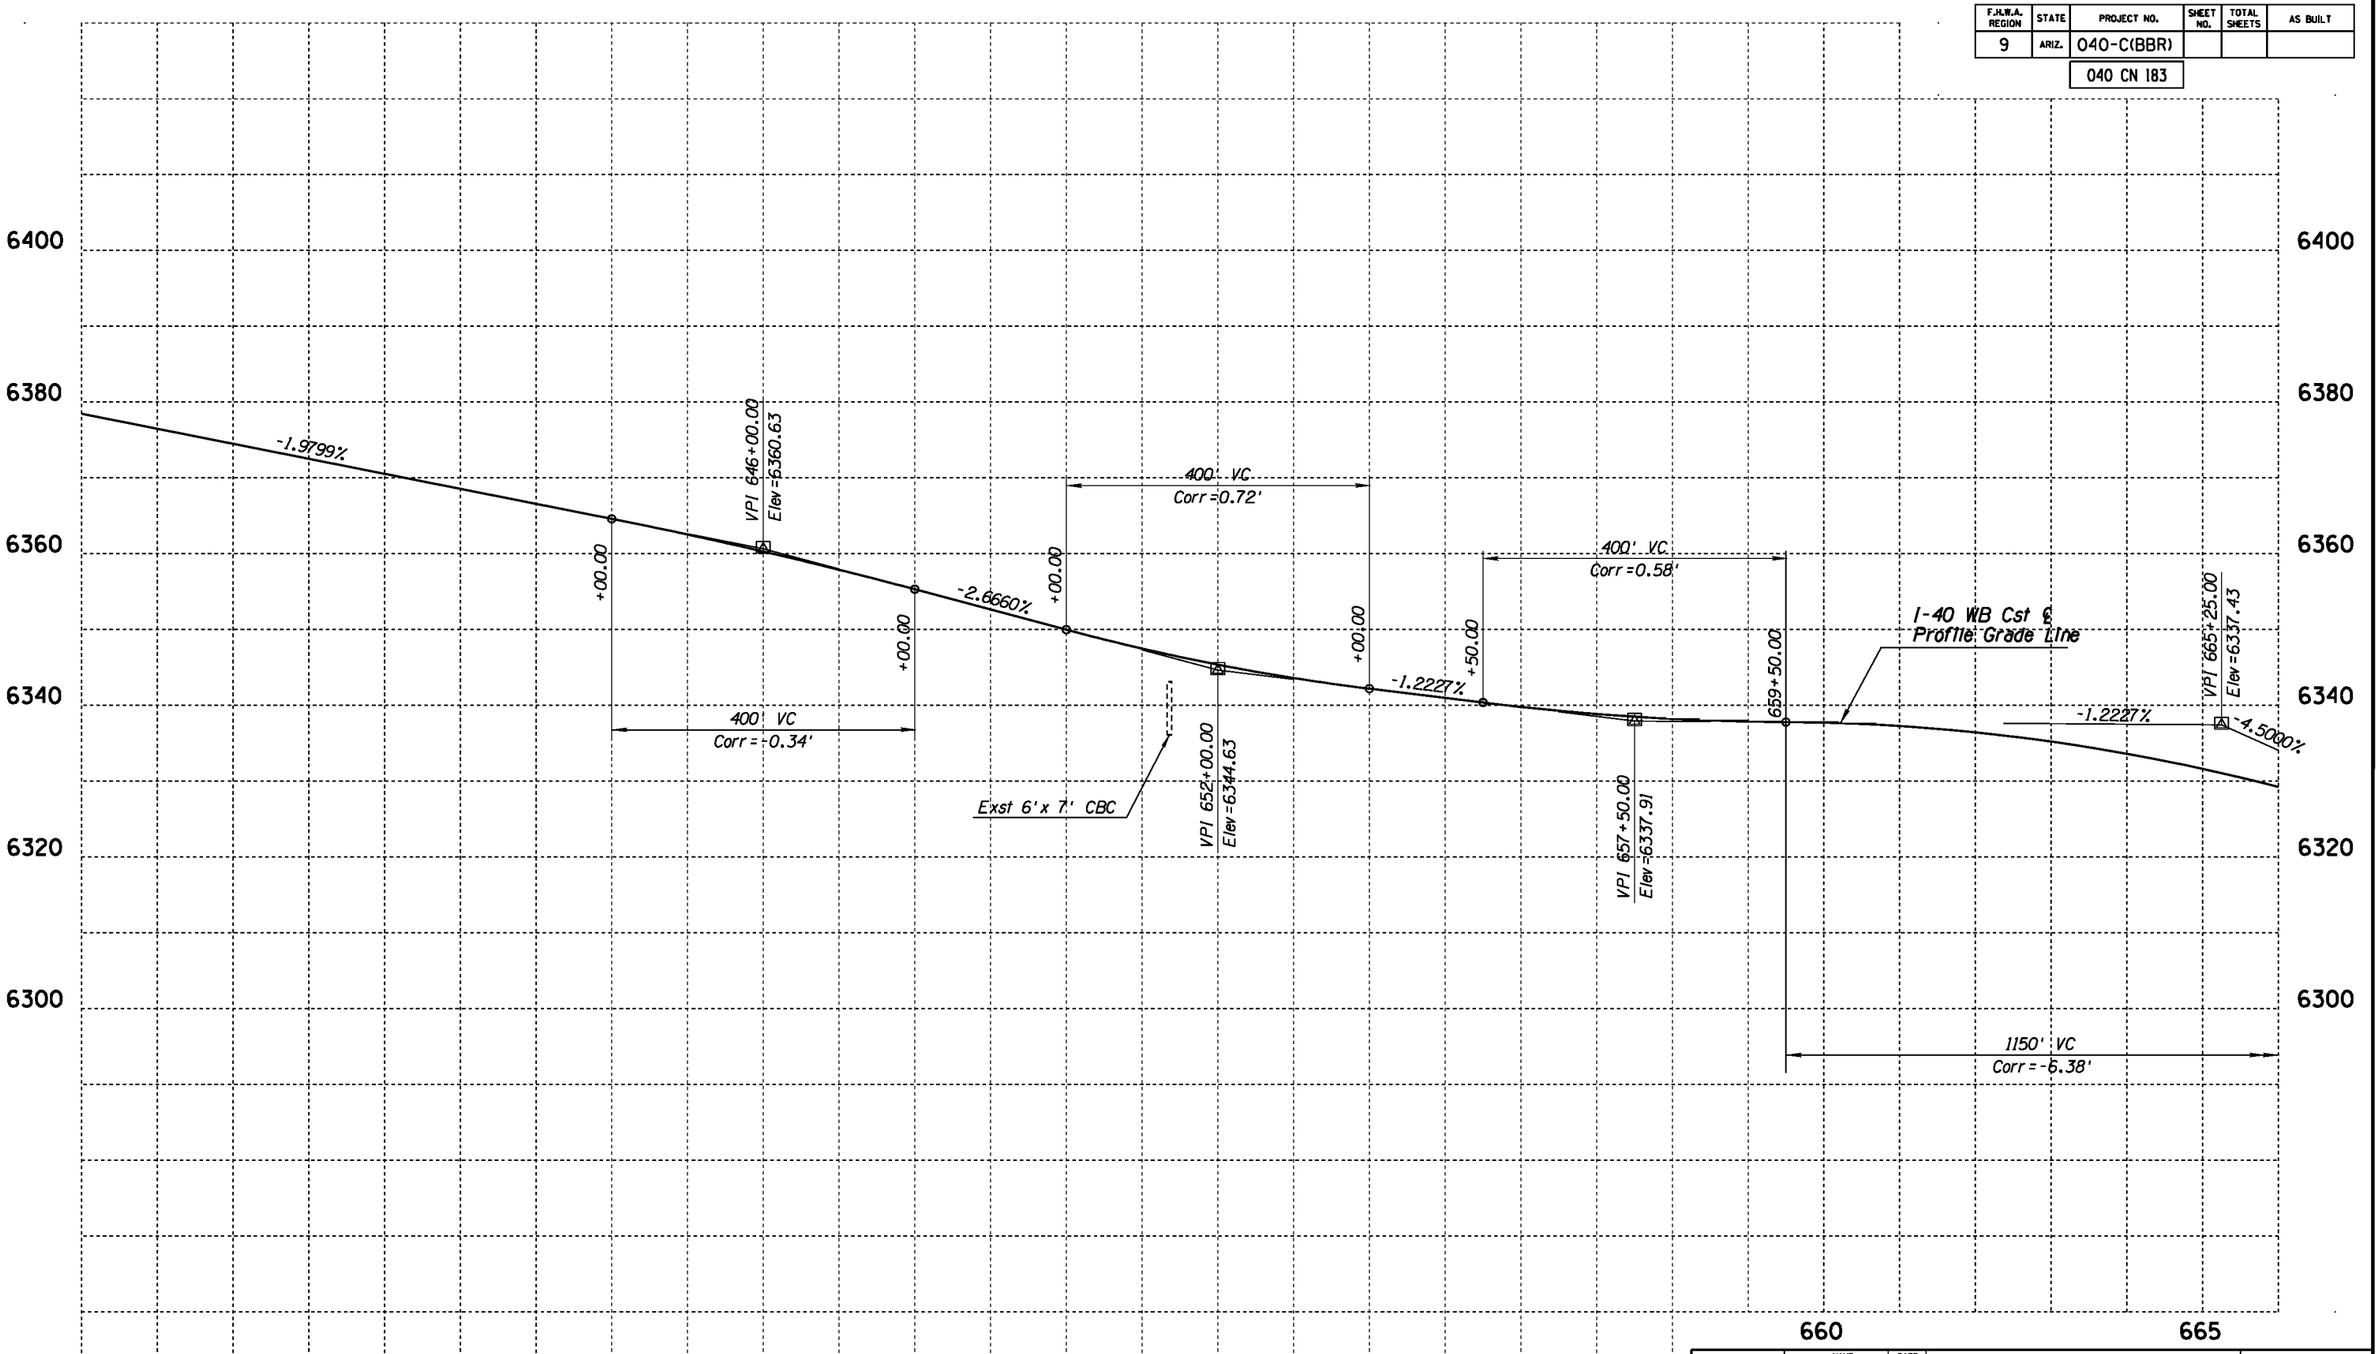

	NAME	DATE
DESIGN	ASF	02/11
DRAWN	CGS	02/11
CHECKED	JAN	02/11

Stanley Consultants INC.
1661 East Camelback Road, Suite 400
Phoenix, Arizona 85016
Phone: (602) 333-2200

ARIZONA DEPARTMENT OF TRANSPORTATION
INTERMODAL TRANSPORTATION DIVISION
ROADWAY DESIGN SERVICES

PROFILE
WB STA 637+00 TO STA 666+00

ROUTE: I-40
LOCATION: BELLEMONT TO WINONA

Initial
DCR
Review
NOT FOR CONSTRUCTION OR RECORDING

DWG NO. C-162

TRACS NO. H7586 01L | 040-C(BBR) | ___ OF ___

NO.	DESCRIPTION OF REVISION	MADE BY	DATE	NO.	DESCRIPTION OF REVISION	MADE BY	DATE

1/31/2011 q:\21580\11-cadd\03-Civ\h7586v056a.dgn

F.H.W.A. REGION	STATE	PROJECT NO.	SHEET NO.	TOTAL SHEETS	AS BUILT
9	ARIZ.	040-C(BBR)			
		040 CN 183			

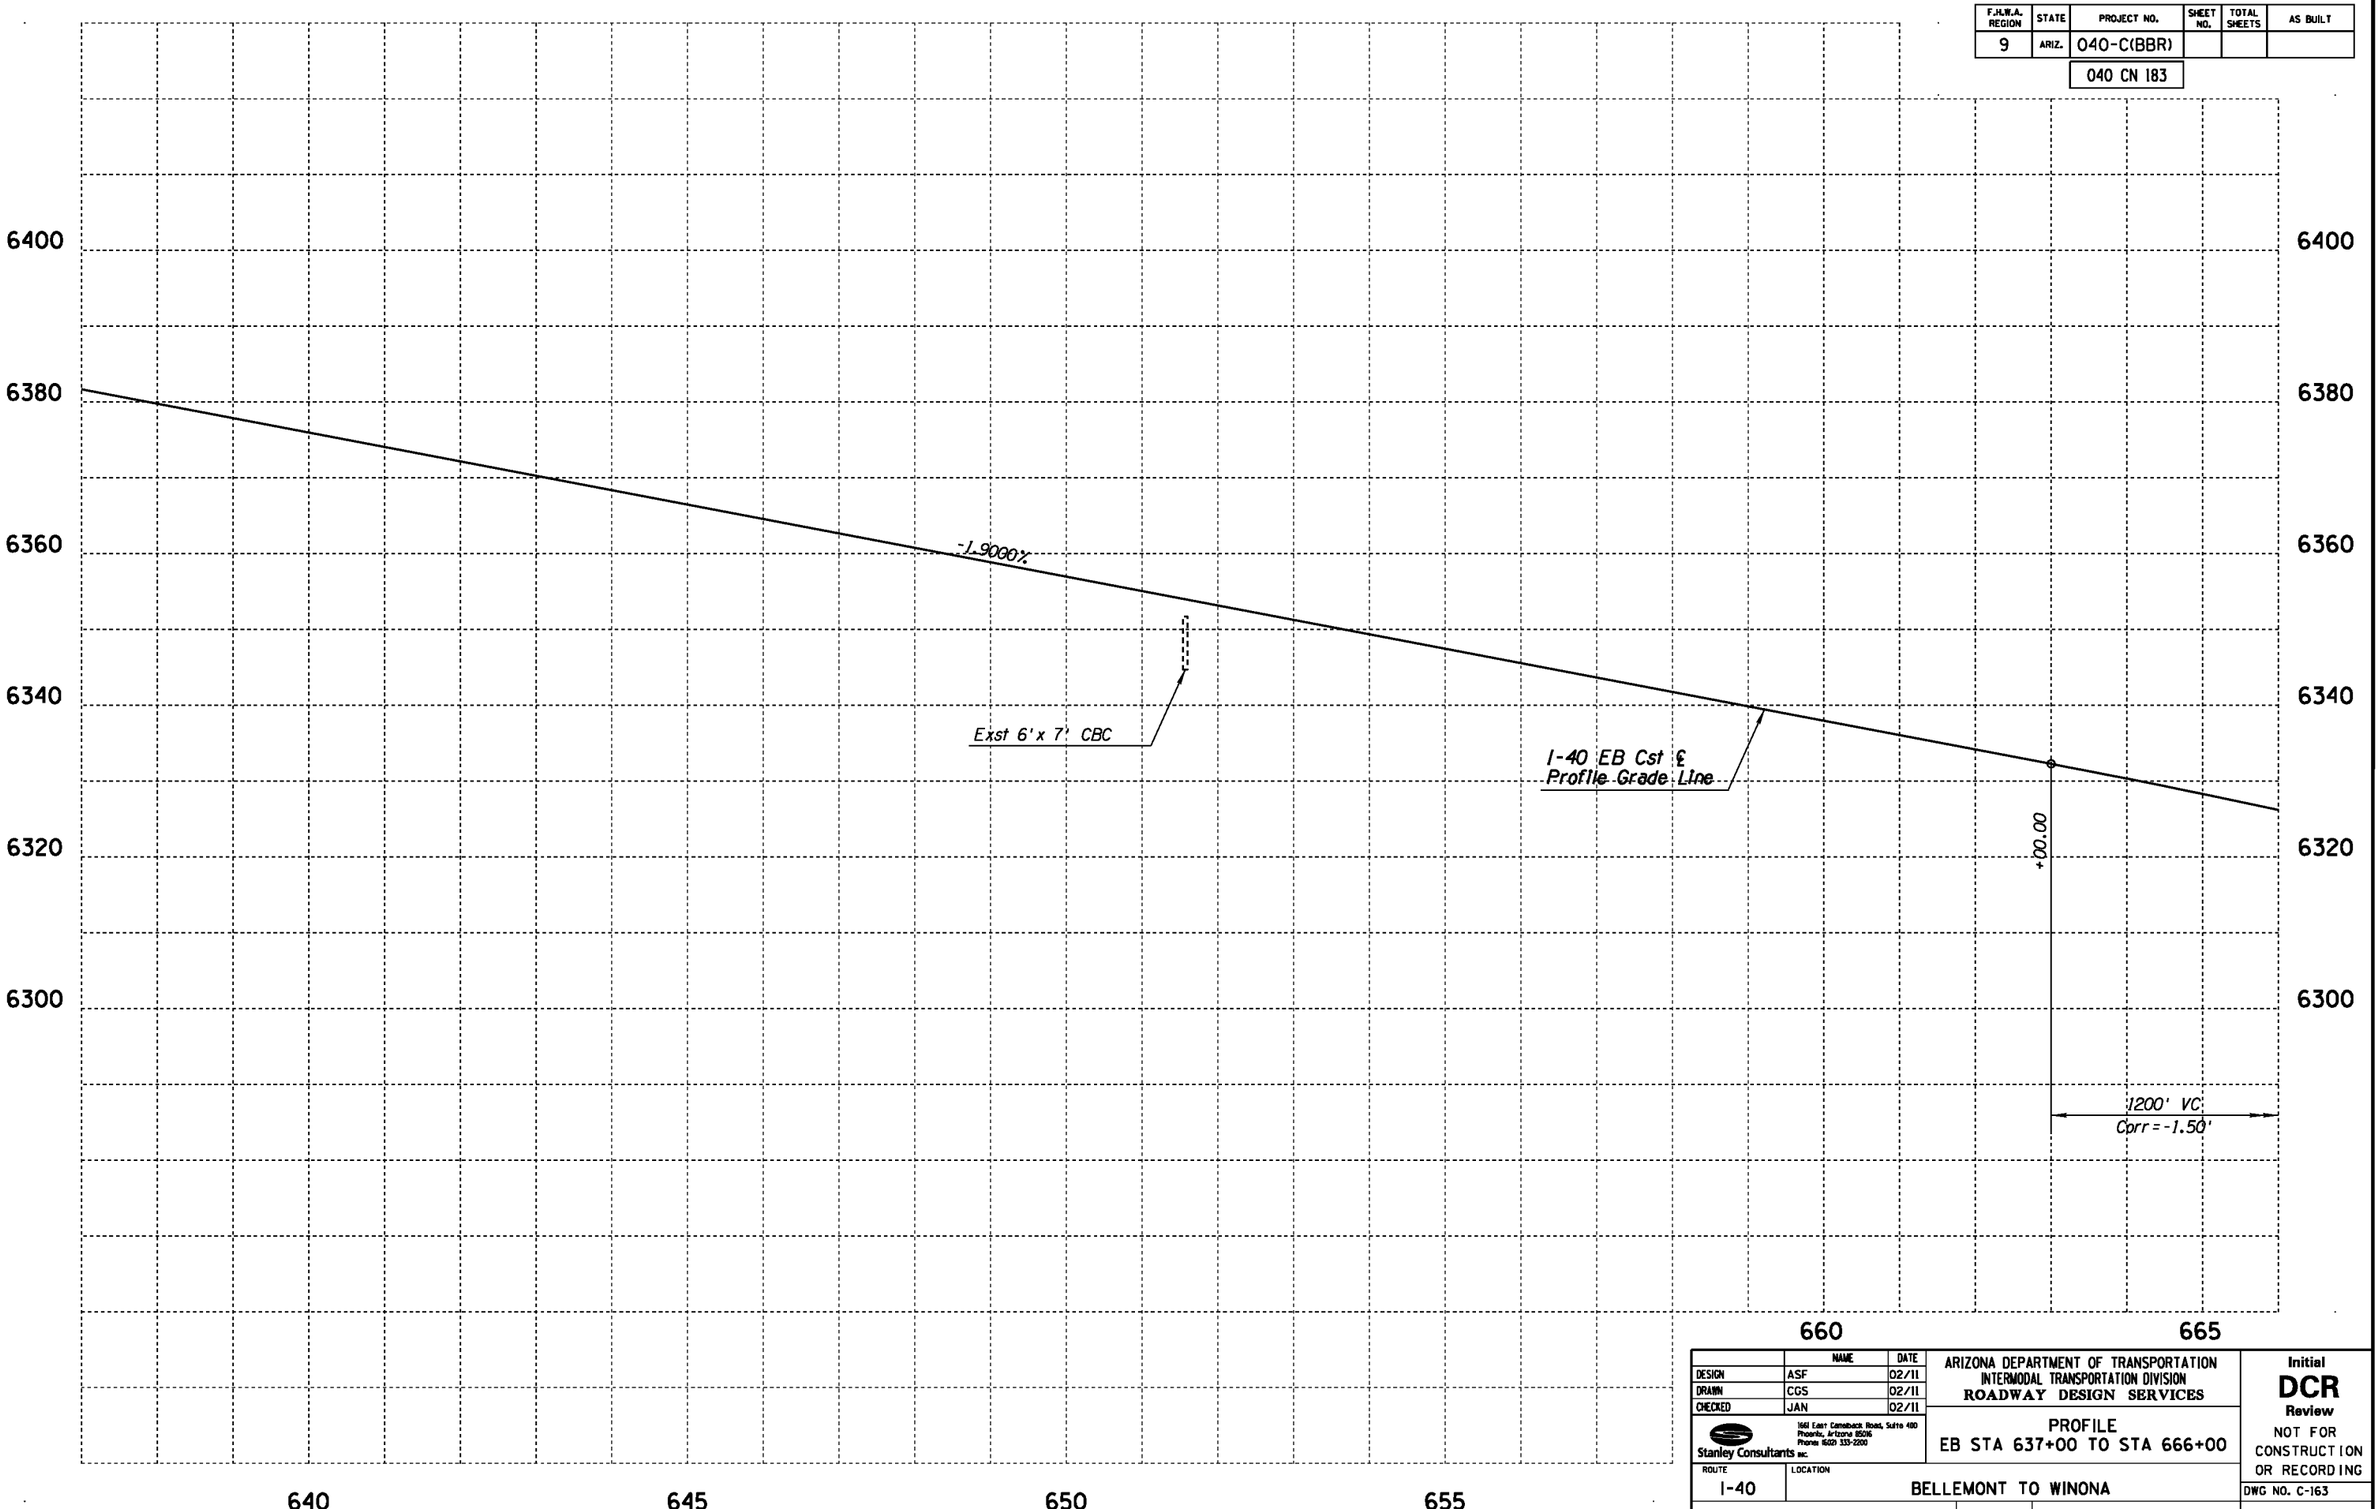

	NAME	DATE
DESIGN	ASF	02/11
DRAWN	CGS	02/11
CHECKED	JAN	02/11

Stanley Consultants INC.
1661 East Camelback Road, Suite 400
Phoenix, Arizona 85016
Phone (602) 333-2200

ARIZONA DEPARTMENT OF TRANSPORTATION
INTERMODAL TRANSPORTATION DIVISION
ROADWAY DESIGN SERVICES

PROFILE
EB STA 637+00 TO STA 666+00

Initial
DCR
Review
NOT FOR CONSTRUCTION OR RECORDING

ROUTE	LOCATION
I-40	BELLEMONT TO WINONA

DWG NO. C-163

TRACS NO. H7586 01L | 040-C(BBR) | ___ OF ___

NO.	DESCRIPTION OF REVISION	MADE BY	DATE

1/31/2011 qt\21580\11-cadd\03-Civ\h7586v0566.dgn

F.H.W.A. REGION	STATE	PROJECT NO.	SHEET NO.	TOTAL SHEETS	AS BUILT
9	ARIZ.	040-C(BBR)			
		040 CN 183			

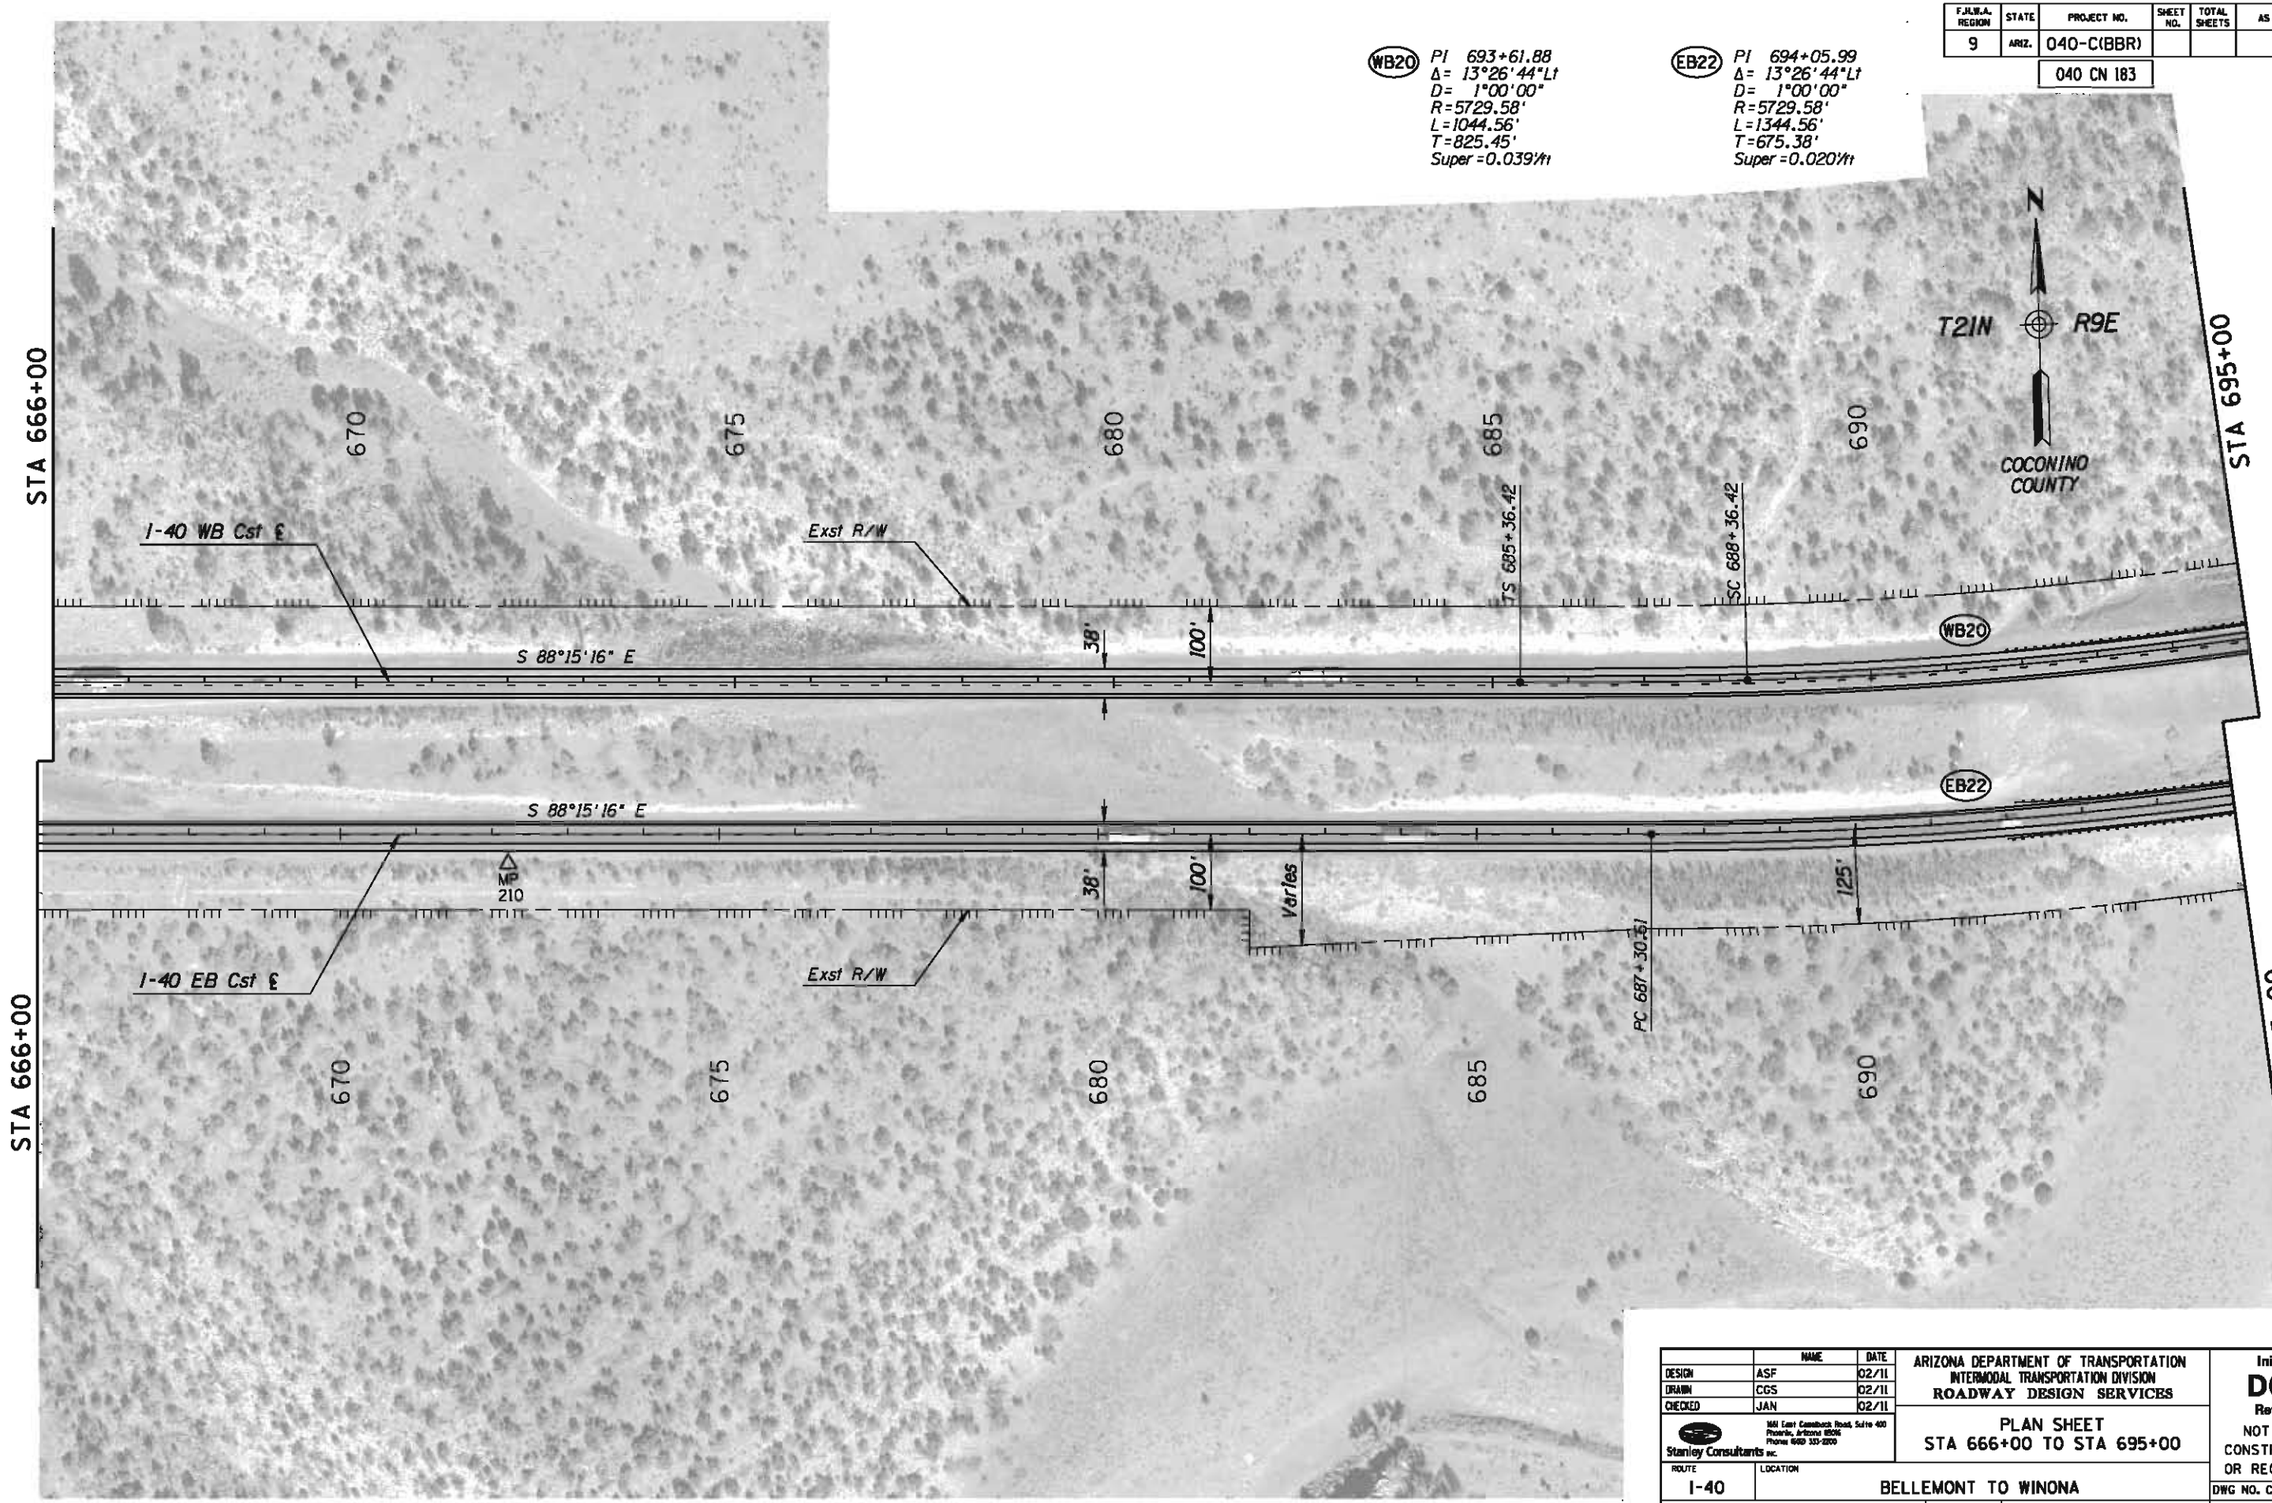

	NAME	DATE
DESIGN	ASF	02/11
DRAWN	CGS	02/11
CHECKED	JAN	02/11

Stanley Consultants inc.
1661 East Camelback Road, Suite 400
Phoenix, Arizona 85016
Phone (602) 333-2200

ARIZONA DEPARTMENT OF TRANSPORTATION
INTERMODAL TRANSPORTATION DIVISION
ROADWAY DESIGN SERVICES

PLAN SHEET
STA 666+00 TO STA 695+00

Initial
DCR
Review
NOT FOR CONSTRUCTION OR RECORDING

ROUTE: I-40
LOCATION: BELLEMONT TO WINONA

DWG NO. C-164

TRACS NO. H7586 01L | 040-C(BBR) | ___ OF ___

NO.	DESCRIPTION OF REVISION	MADE BY	DATE
NO.1	DESCRIPTION OF REVISION	MADE BY	DATE
NO.2	DESCRIPTION OF REVISION	MADE BY	DATE

1/31/2011 q:\21580\11-cadd\03-Civ\h7586p057.dgn

F.H.W.A. REGION	STATE	PROJECT NO.	SHEET NO.	TOTAL SHEETS	AS BUILT
9	ARIZ.	040-C(BBR)			

040 CN 183

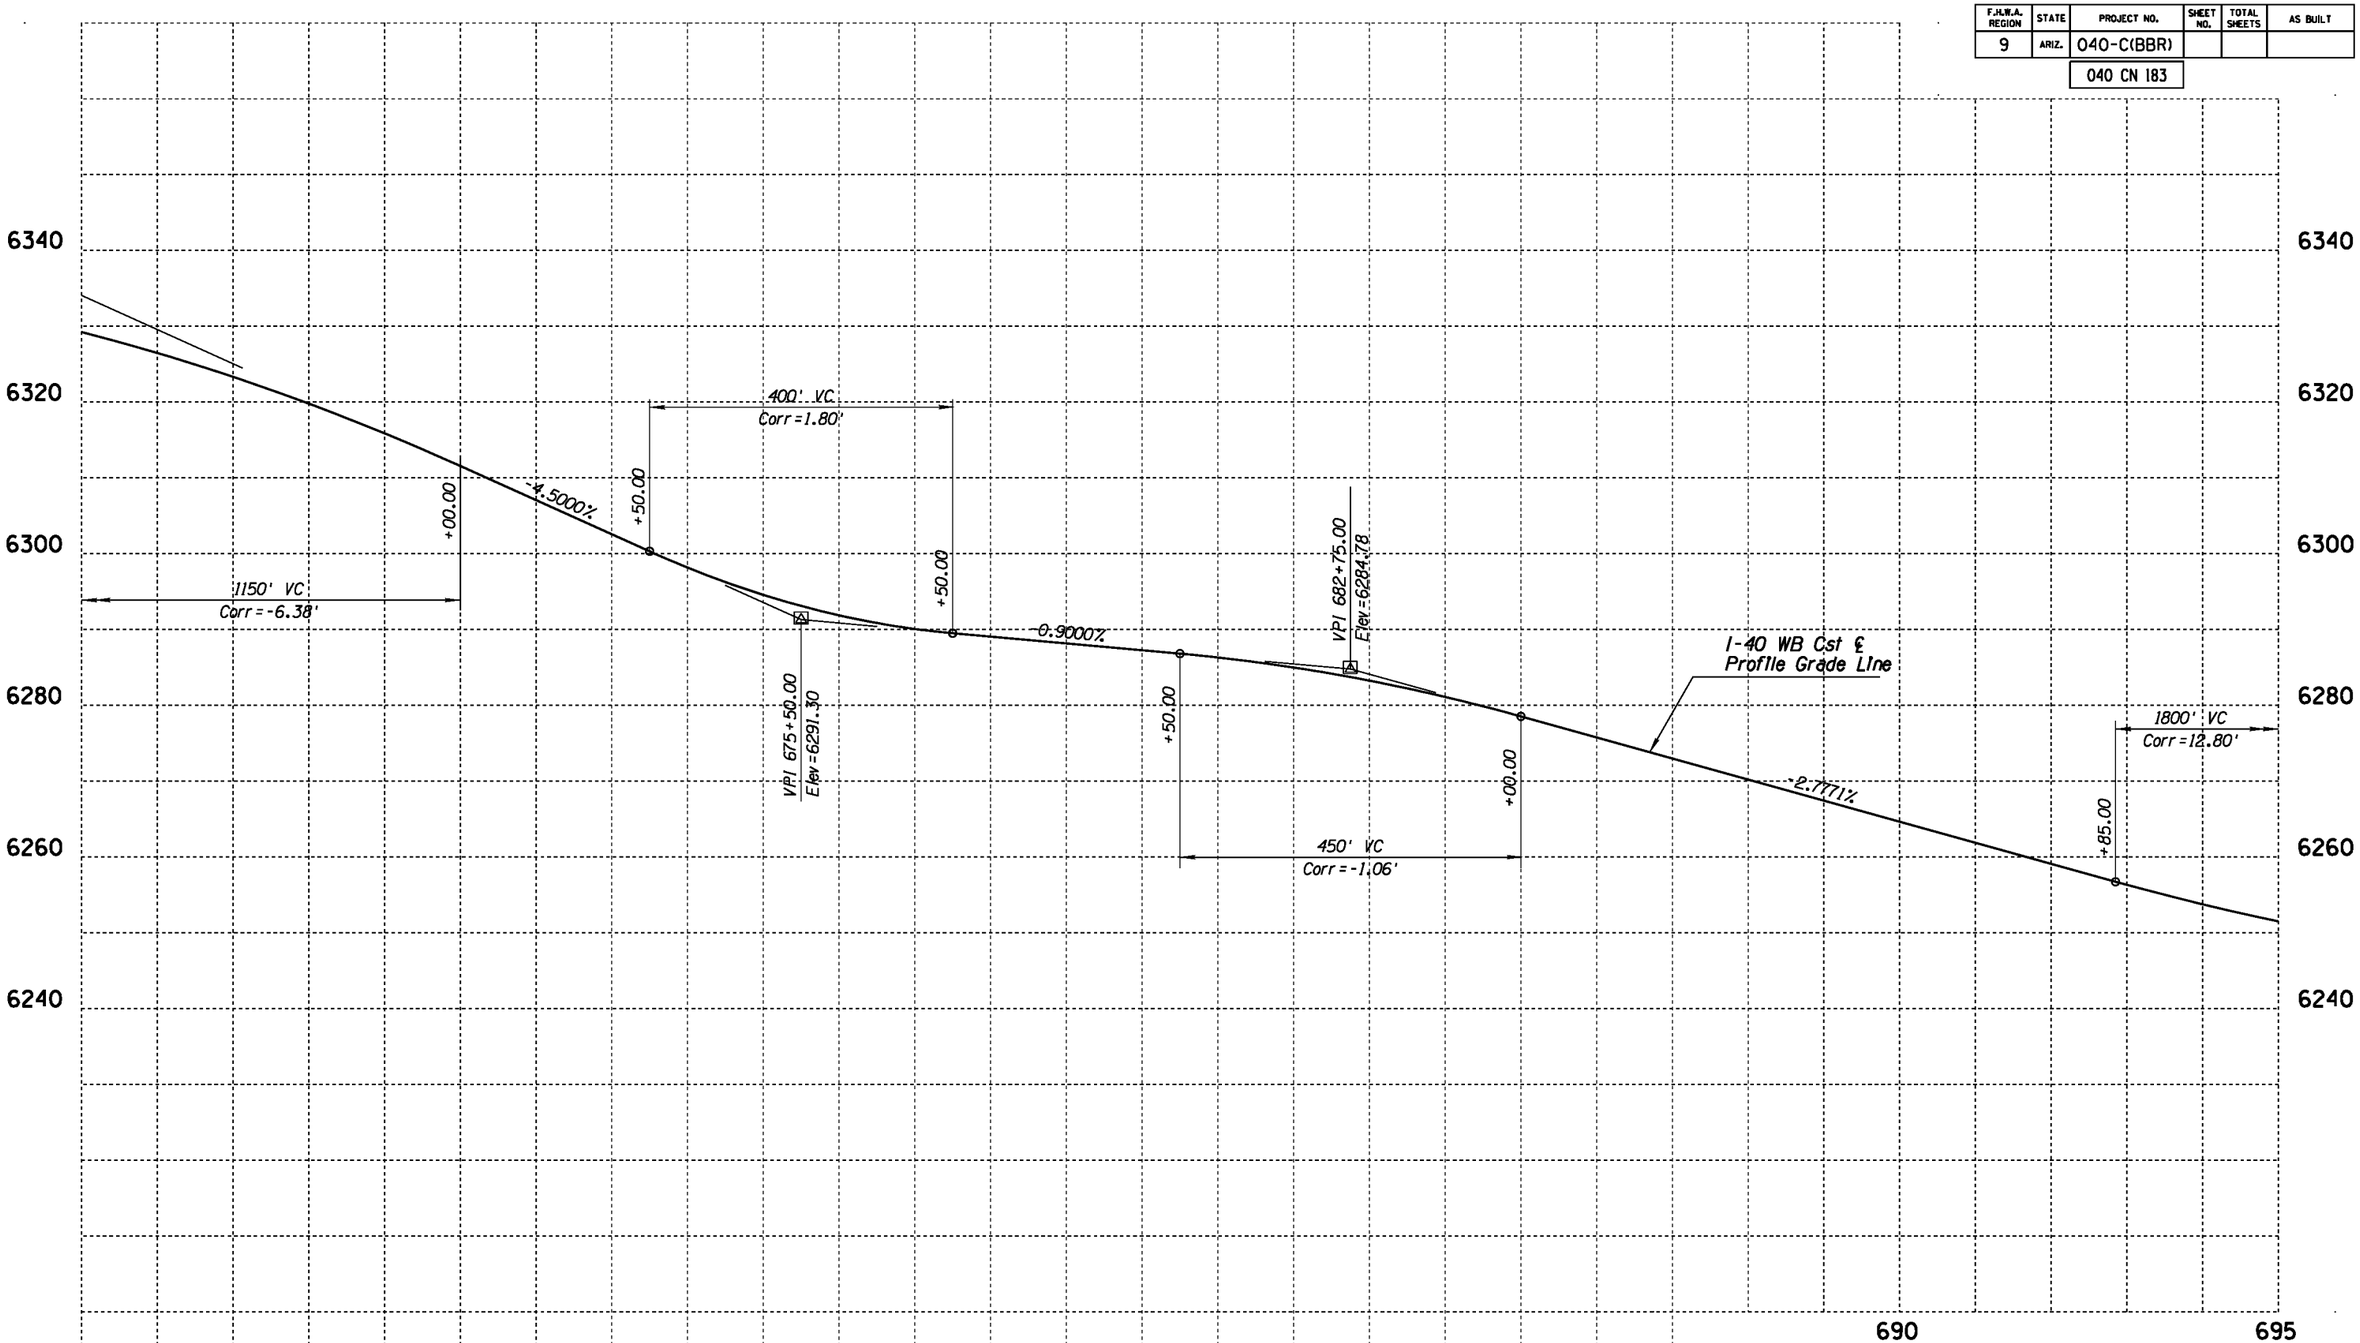

	NAME	DATE
DESIGN	ASF	02/11
DRAWN	CGS	02/11
CHECKED	JAN	02/11

Stanley Consultants INC.
1661 East Camelback Road, Suite 400
Phoenix, Arizona 85016
Phone: (602) 333-2200

ARIZONA DEPARTMENT OF TRANSPORTATION
INTERMODAL TRANSPORTATION DIVISION
ROADWAY DESIGN SERVICES

PROFILE
WB STA 666+00 TO STA 695+00

Initial
DCR
Review
NOT FOR CONSTRUCTION OR RECORDING

ROUTE: I-40
LOCATION: BELLEMONT TO WINONA

DWG NO. C-165

TRACS NO. H7586 01L | 040-C(BBR) | ___ OF ___

NO.	DESCRIPTION OF REVISION	MADE BY	DATE
NO.1	DESCRIPTION OF REVISION	MADE BY	DATE
NO.2	DESCRIPTION OF REVISION	MADE BY	DATE

1/31/2011 g:\21580\11-cadd\03-Civ\h7586v057a.dgn

F.H.W.A. REGION	STATE	PROJECT NO.	SHEET NO.	TOTAL SHEETS	AS BUILT
9	ARIZ.	040-C(BBR)			
		040 CN 183			

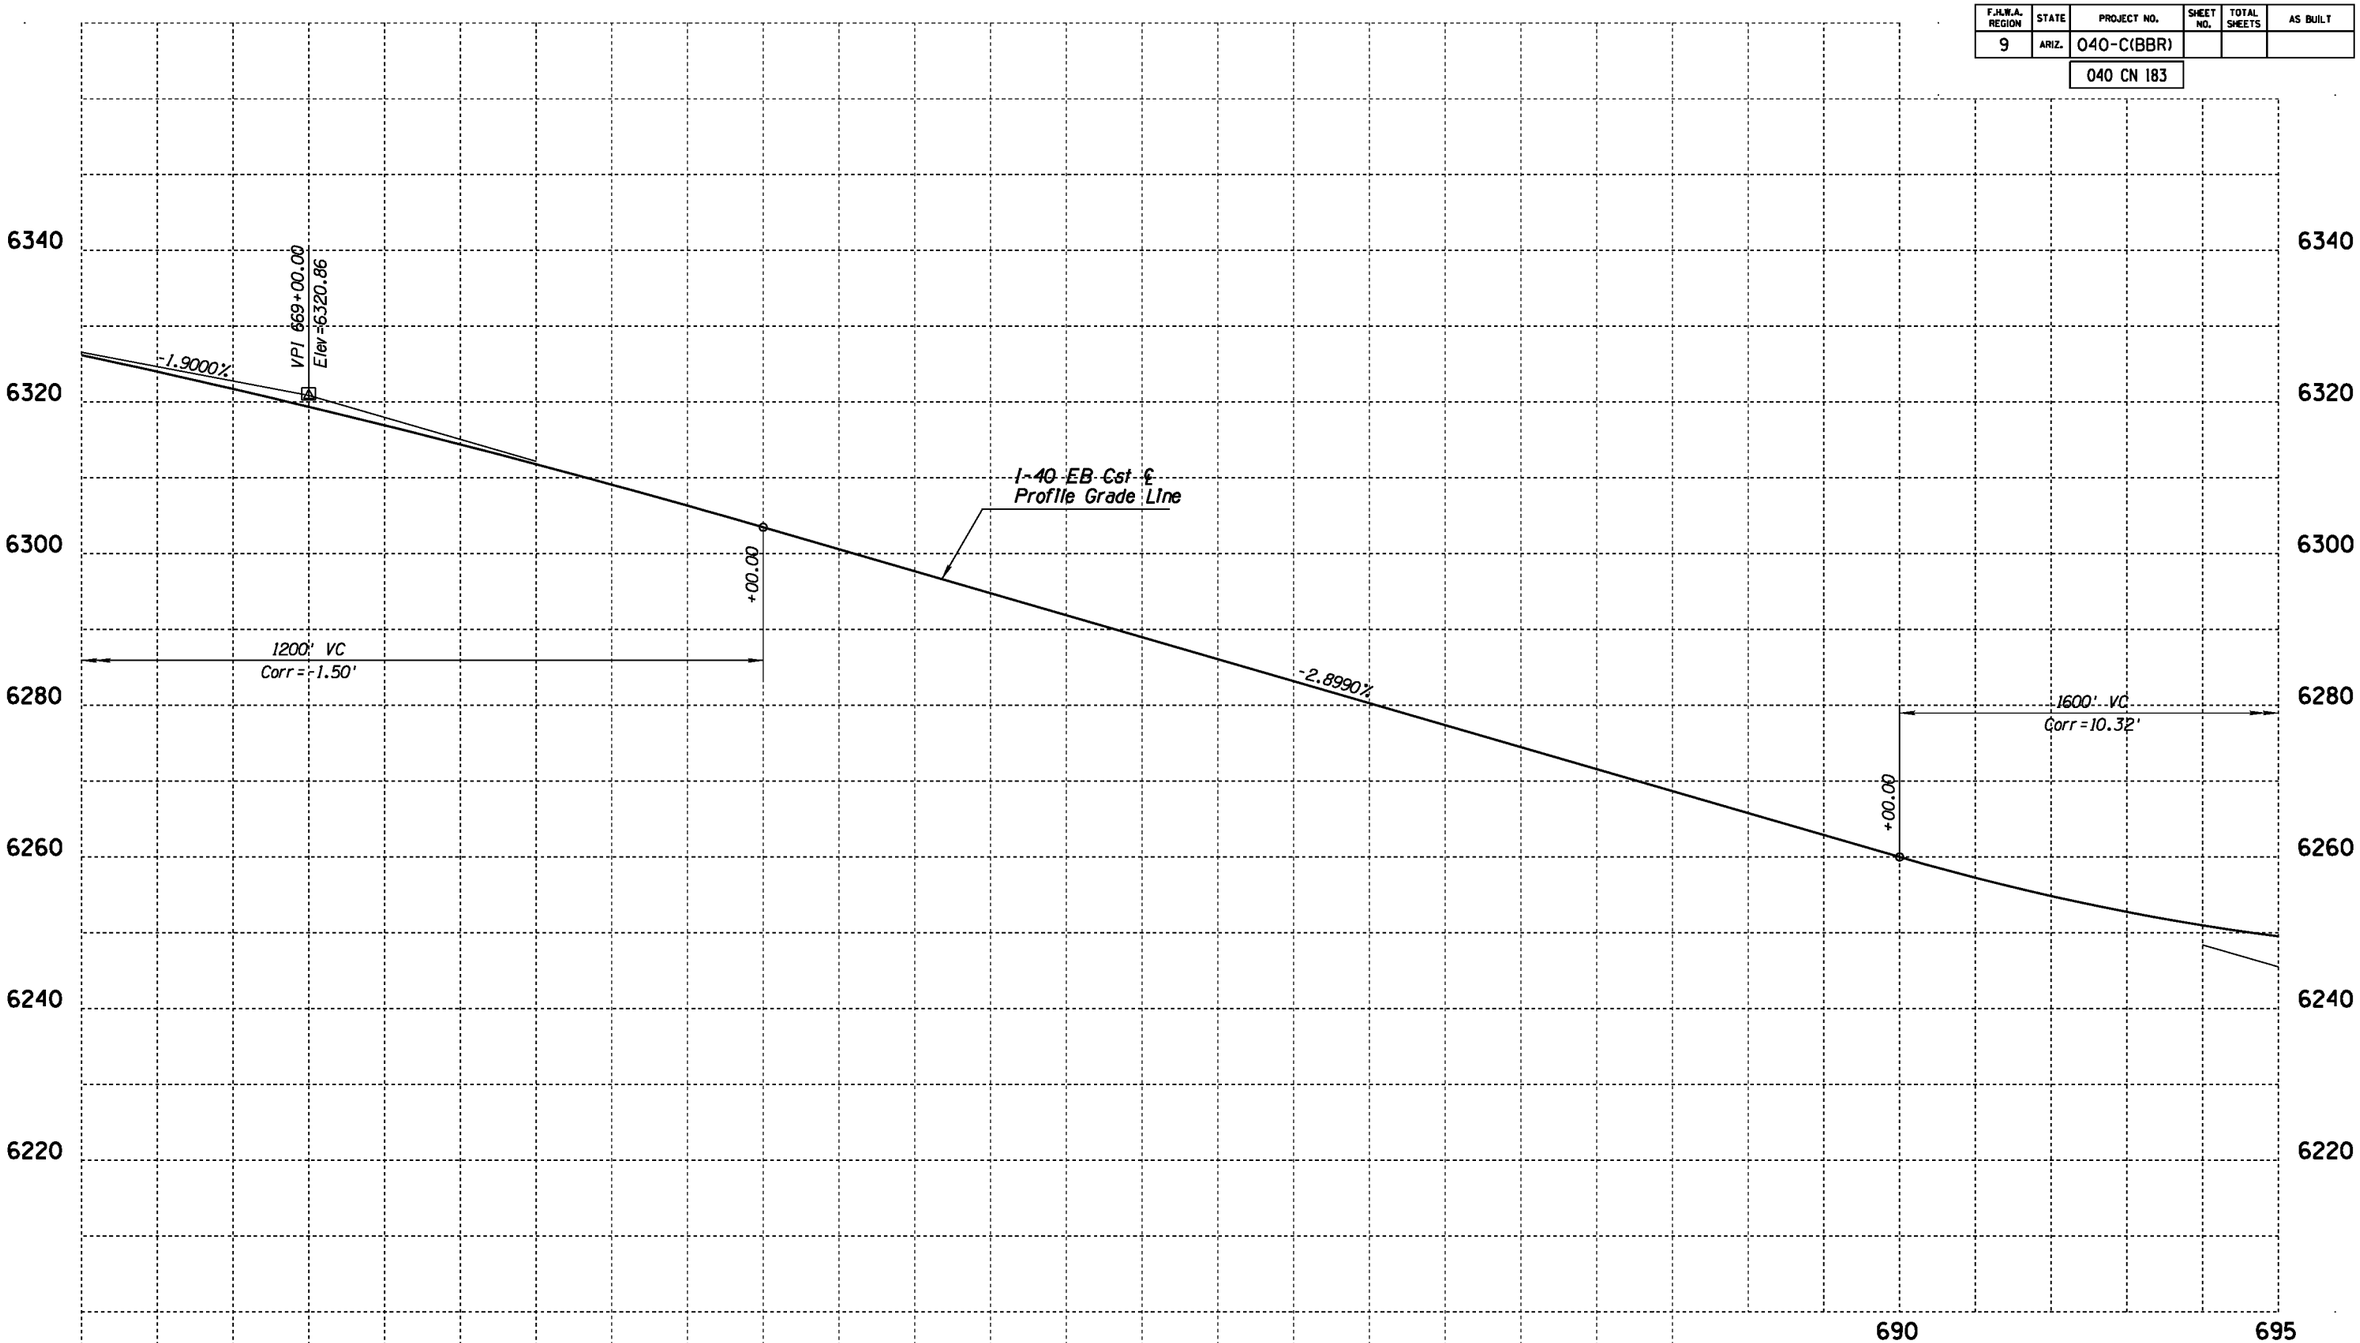

	NAME	DATE
DESIGN	ASF	02/11
DRAWN	CGS	02/11
CHECKED	JAN	02/11

Stanley Consultants INC.
1661 East Camelback Road, Suite 400
Phoenix, Arizona 85016
Phone (602) 333-2200

ARIZONA DEPARTMENT OF TRANSPORTATION
INTERMODAL TRANSPORTATION DIVISION
ROADWAY DESIGN SERVICES

PROFILE
EB STA 666+00 TO STA 695+00

Initial
DCR
Review
NOT FOR CONSTRUCTION OR RECORDING

ROUTE: I-40
LOCATION: BELLEMONT TO WINONA

DWG NO. C-166

TRACS NO. H7586 01L | 040-C(BBR) | ___ OF ___

NO.	DESCRIPTION OF REVISION	MADE BY	DATE

1/31/2011 gt\21580\11-cadd\03-Civ\h7586v0576.dgn

F.A.H.W.A. REGION	STATE	PROJECT NO.	SHEET NO.	TOTAL SHEETS	AS BUILT
9	ARIZ.	040-C(BBR)			
		040 CN 183			

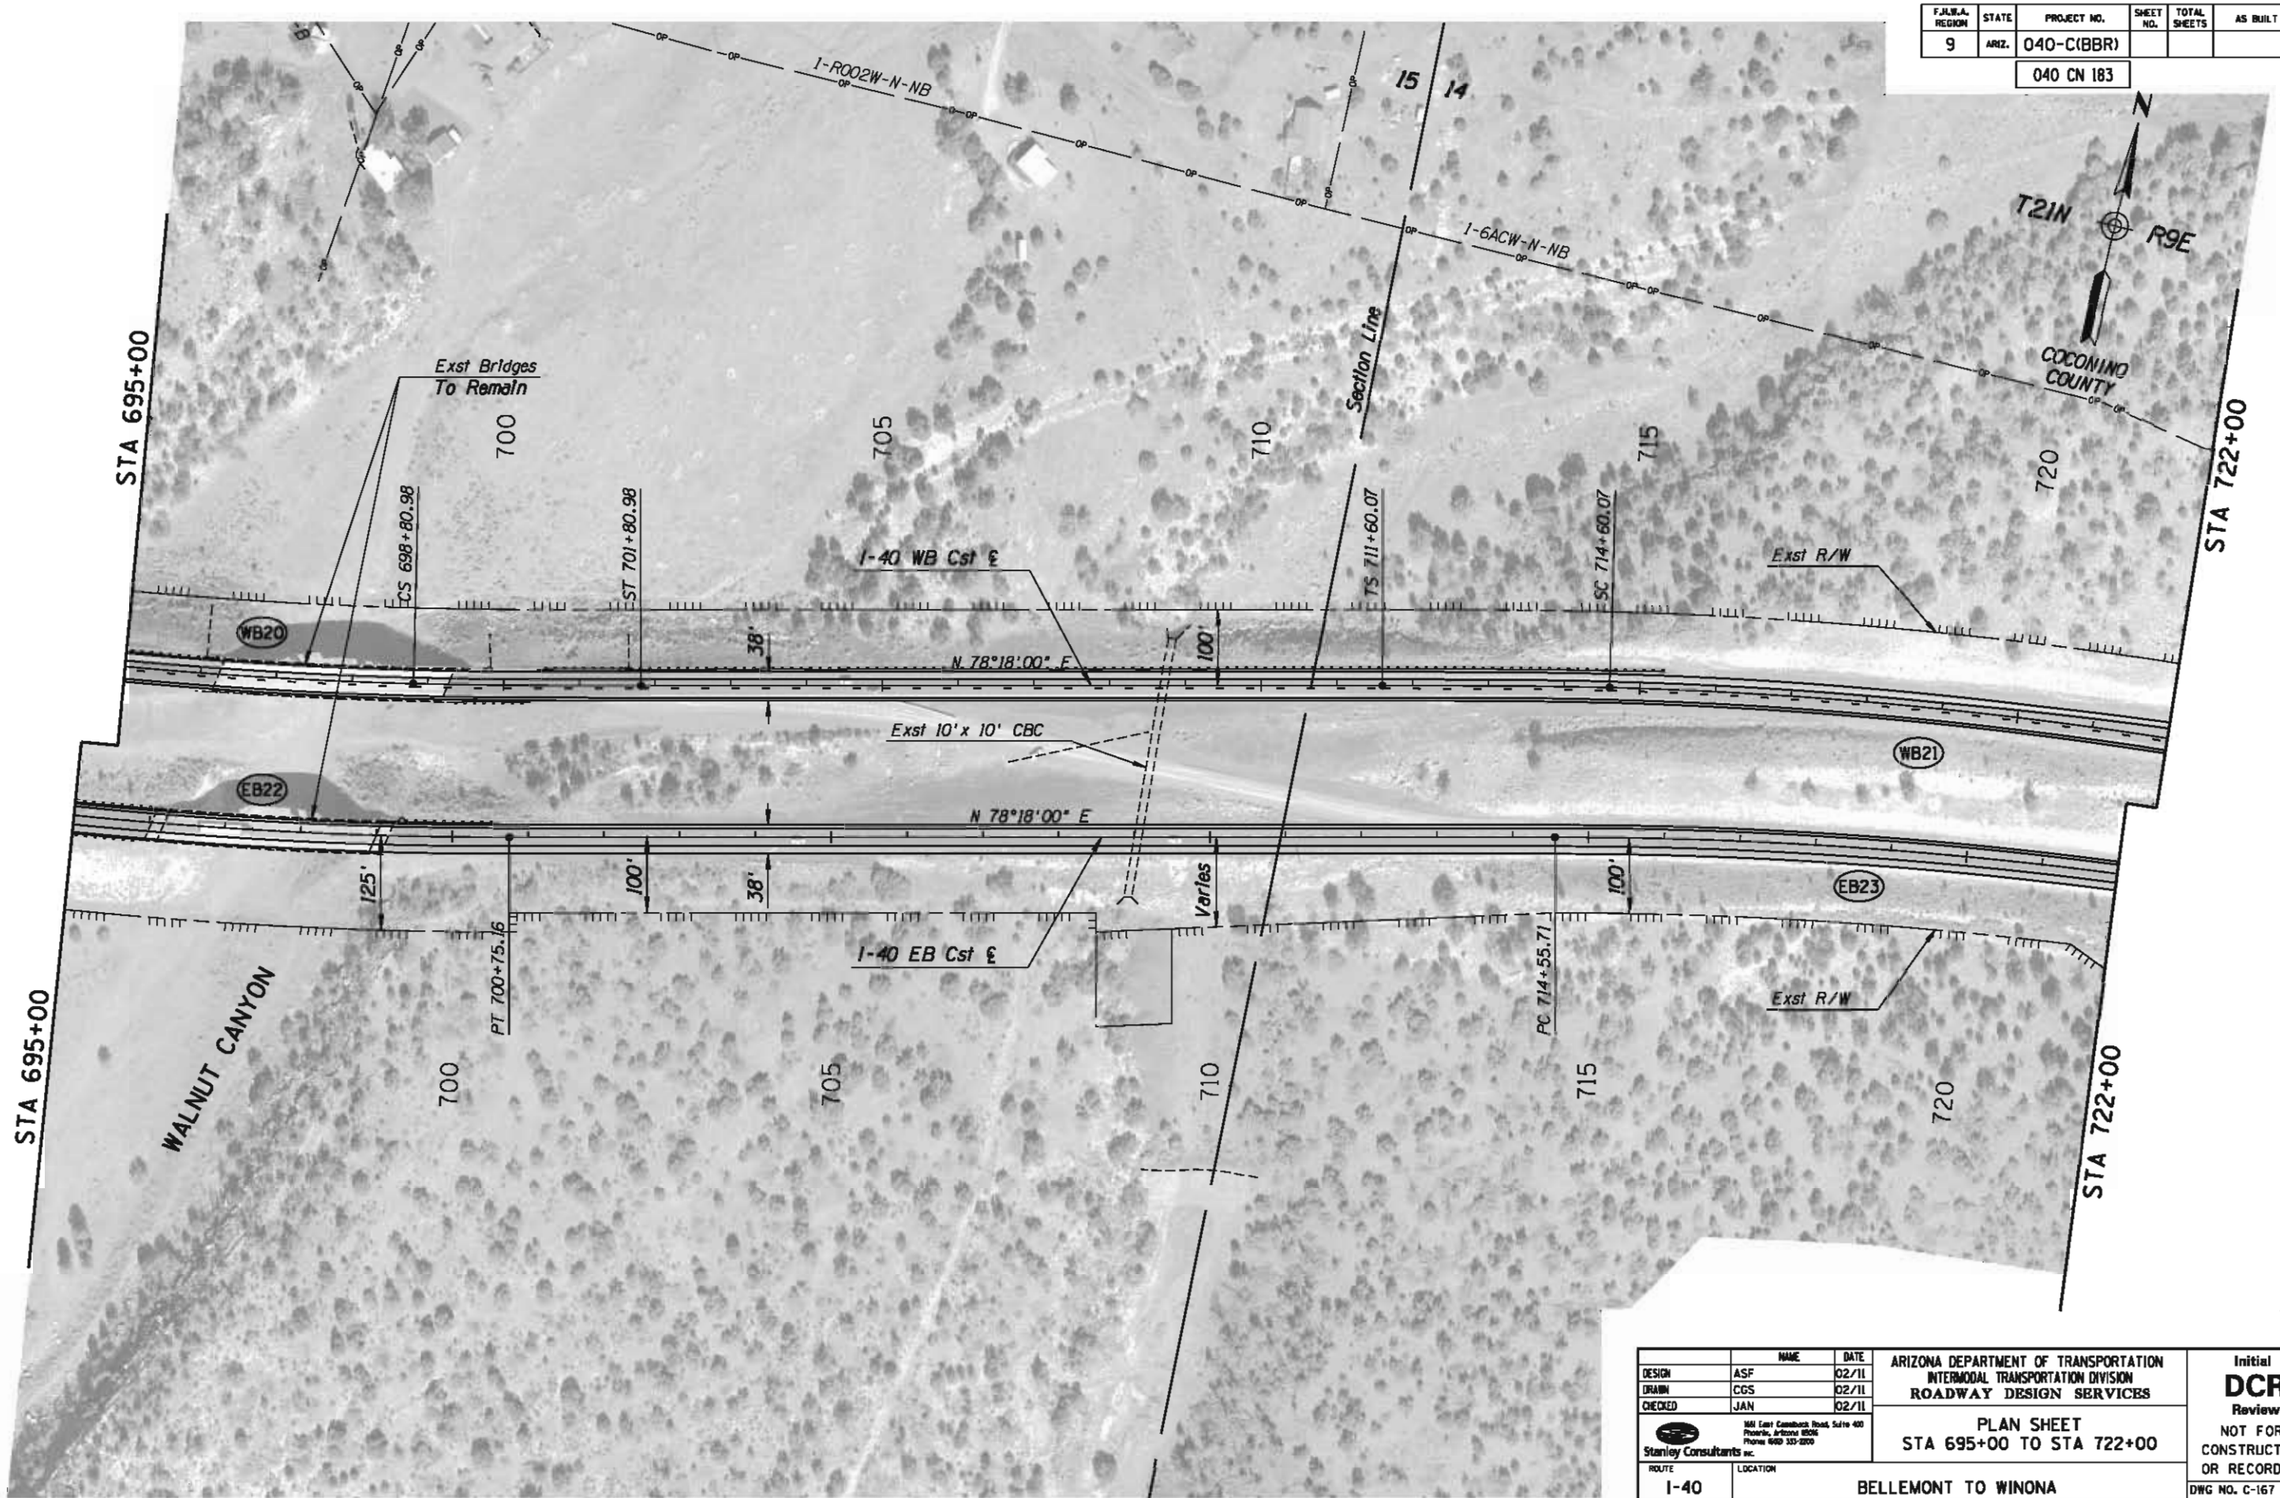

	NAME	DATE
DESIGN	ASF	02/11
DRAWN	CGS	02/11
CHECKED	JAN	02/11

Stanley Consultants inc.
1661 East Camelback Road, Suite 400
Phoenix, Arizona 85016
Phone: (602) 333-2200

ARIZONA DEPARTMENT OF TRANSPORTATION
INTERMODAL TRANSPORTATION DIVISION
ROADWAY DESIGN SERVICES

PLAN SHEET
STA 695+00 TO STA 722+00

Initial
DCR
Review
NOT FOR CONSTRUCTION OR RECORDING

ROUTE	LOCATION
I-40	BELLEMONT TO WINONA

DWG NO. C-167

TRACS NO. H7586 01L | 040-C(BBR) | ___ OF ___

1/31/2011 q:\21580\11-cadd\03-Civ\h7586p058.dgn

F.H.W.A. REGION	STATE	PROJECT NO.	SHEET NO.	TOTAL SHEETS	AS BUILT
9	ARIZ.	040-C(BBR)			

040 CN 183

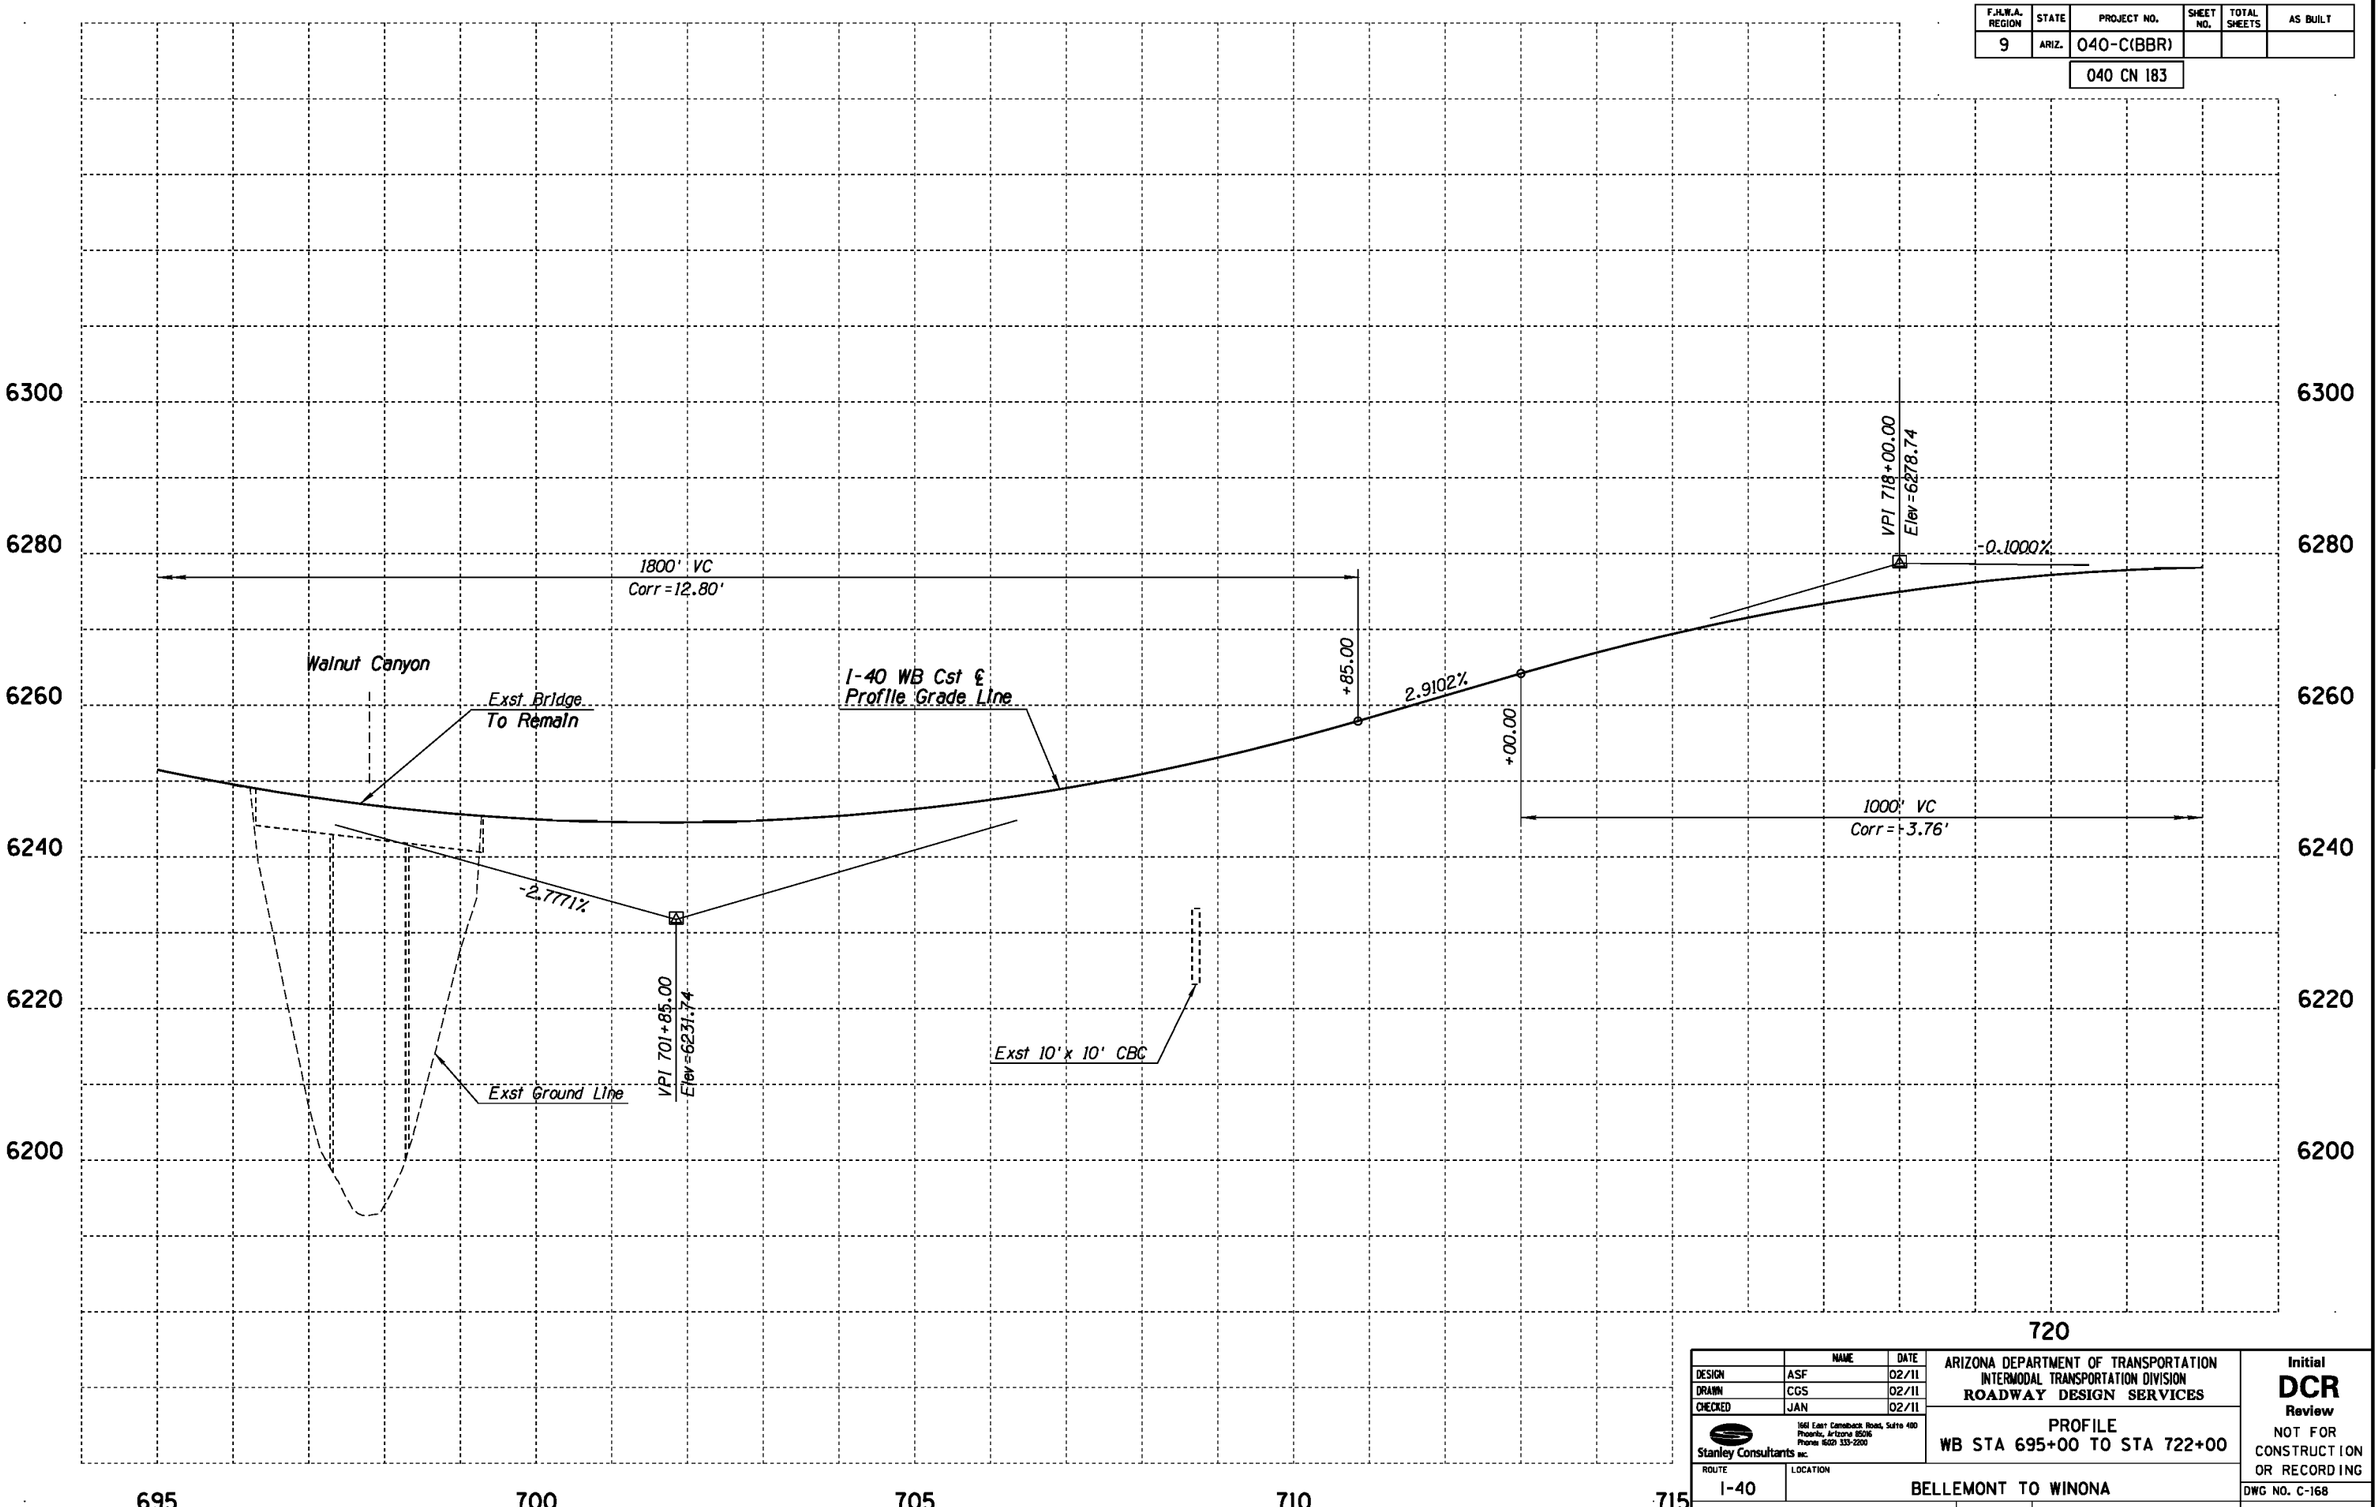

	NAME	DATE
DESIGN	ASF	02/11
DRAWN	CGS	02/11
CHECKED	JAN	02/11

Stanley Consultants inc.
1661 East Camelback Road, Suite 400
Phoenix, Arizona 85016
Phone (602) 333-2200

ARIZONA DEPARTMENT OF TRANSPORTATION
INTERMODAL TRANSPORTATION DIVISION
ROADWAY DESIGN SERVICES

PROFILE
WB STA 695+00 TO STA 722+00

Initial
DCR
Review
NOT FOR CONSTRUCTION OR RECORDING

ROUTE: I-40
LOCATION: BELLEMONT TO WINONA

DWG NO. C-168

TRACS NO. H7586 01L | 040-C(BBR) | ___ OF ___

NO.	DESCRIPTION OF REVISION	MADE BY	DATE

1/31/2011 qt\21580\11-cadd\03-Civ\h7586v058a.dgn

F.H.W.A. REGION	STATE	PROJECT NO.	SHEET NO.	TOTAL SHEETS	AS BUILT
9	ARIZ.	040-C(BBR)			
		040 CN 183			

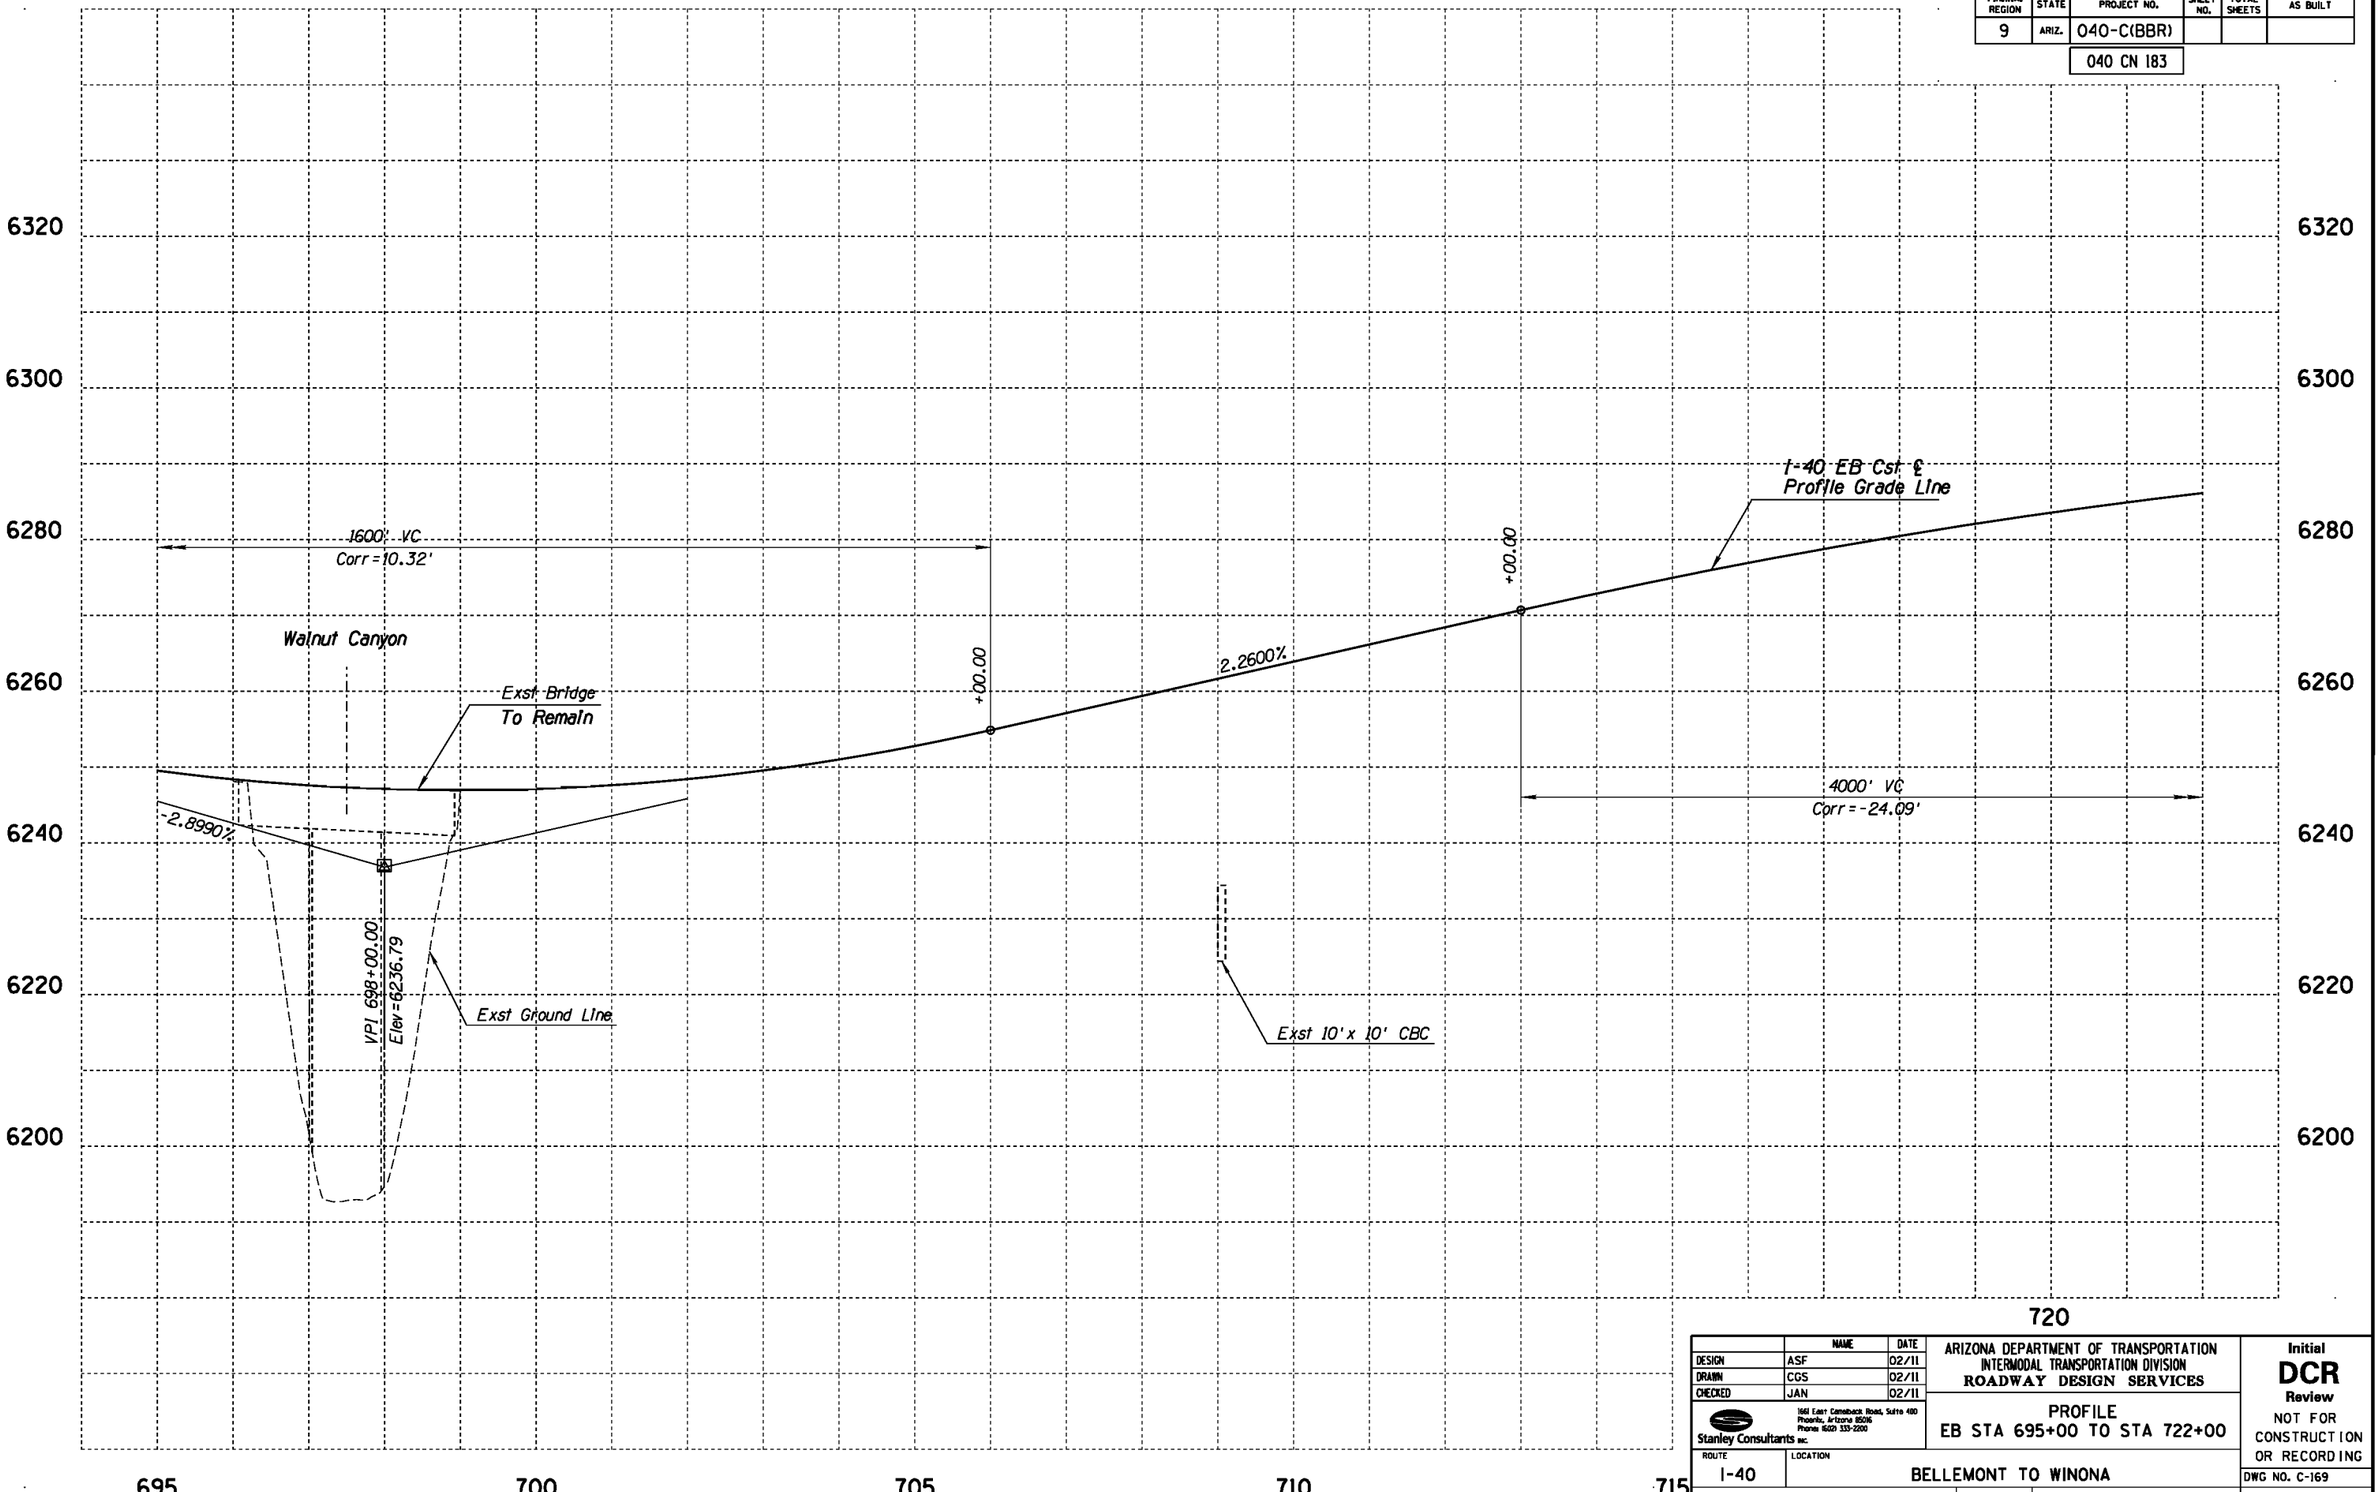

	NAME	DATE
DESIGN	ASF	02/11
DRAWN	CGS	02/11
CHECKED	JAN	02/11

Stanley Consultants INC.
1661 East Camelback Road, Suite 400
Phoenix, Arizona 85016
Phone: (602) 333-2200

ARIZONA DEPARTMENT OF TRANSPORTATION
INTERMODAL TRANSPORTATION DIVISION
ROADWAY DESIGN SERVICES

PROFILE
EB STA 695+00 TO STA 722+00

ROUTE: I-40
LOCATION: BELLEMONT TO WINONA

Initial
DCR
Review
NOT FOR CONSTRUCTION OR RECORDING

DWG NO. C-169

TRACS NO. H7586 01L | 040-C(BBR) | ___ OF ___

NO.	DESCRIPTION OF REVISION	MADE BY	DATE

1/31/2011 q:\21580\11-cadd\03-Civ\h7586v0586.dgn

F.H.W.A. REGION	STATE	PROJECT NO.	SHEET NO.	TOTAL SHEETS	AS BUILT
9	ARIZ.	040-C(BBR)			
		040 CN 183			

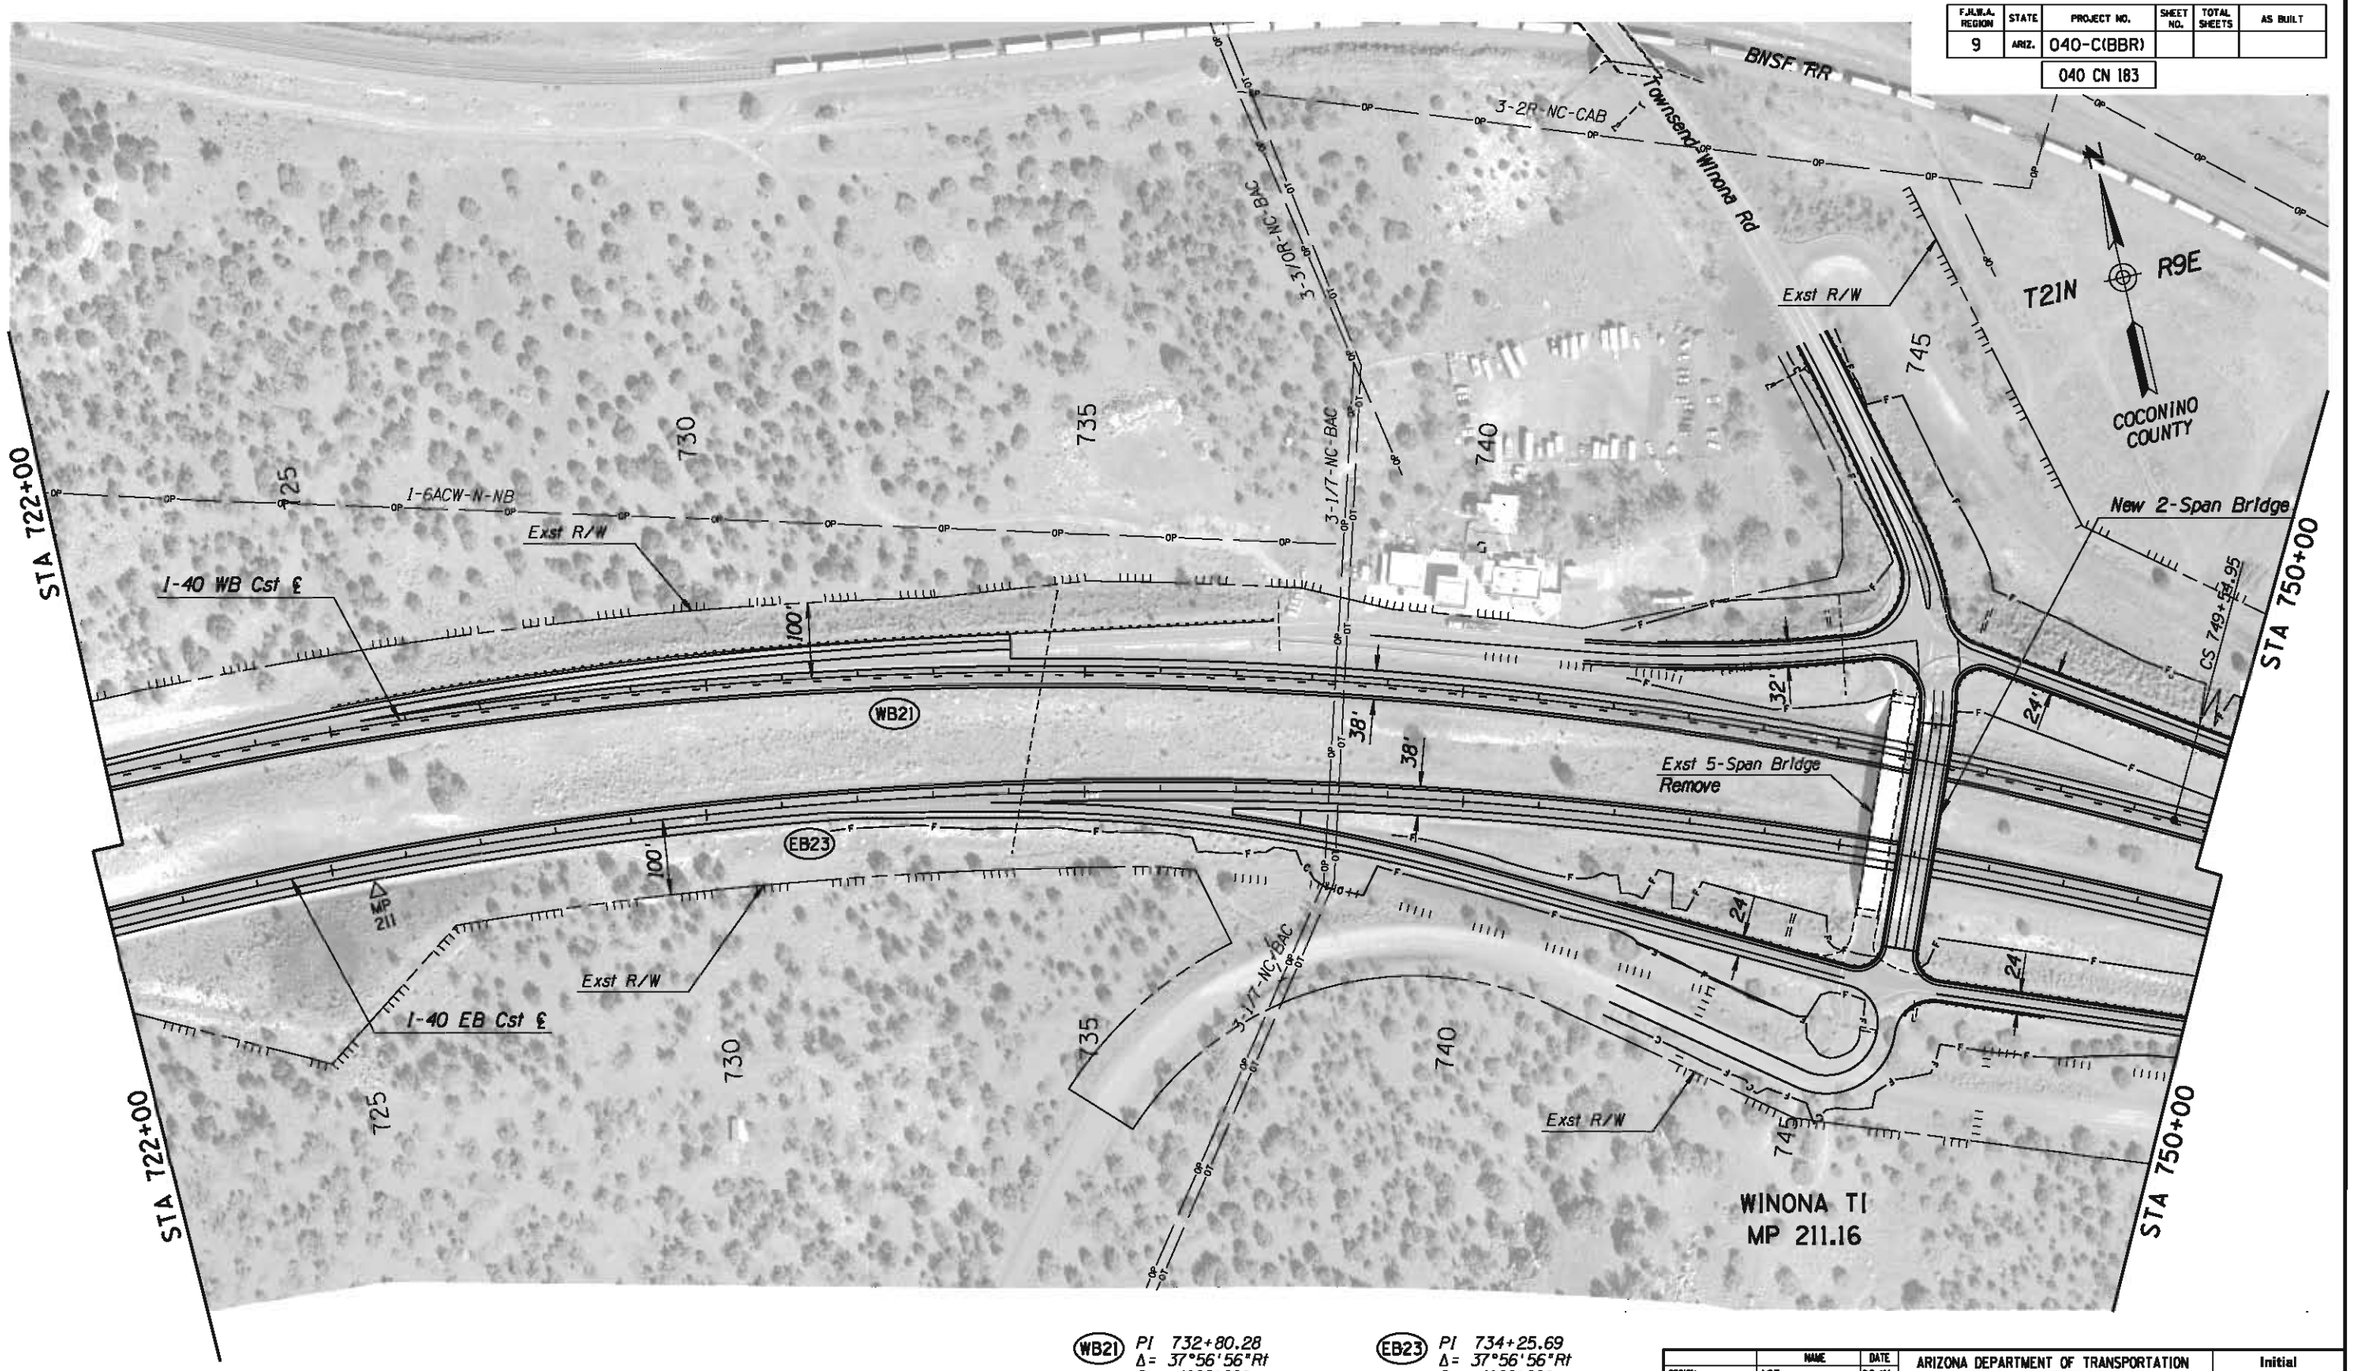

WB21 PI 732+80.28
Δ= 37°56'56"Rt
D= 1°00'00"
R=5729.58'
L=3494.88'
T=2120.21'
Super=0.039'/ft

EB23 PI 734+25.69
Δ= 37°56'56"Rt
D= 1°00'00"
R=5729.58'
L=3794.88'
T=1969.99'
Super=0.020'/ft

	NAME	DATE
DESIGN	ASF	02/11
DRAWN	CGS	02/11
CHECKED	JAN	02/11

Stanley Consultants INC.
1661 East Camelback Road, Suite 400
Phoenix, Arizona 85016
Phone (602) 333-2200

ARIZONA DEPARTMENT OF TRANSPORTATION
INTERMODAL TRANSPORTATION DIVISION
ROADWAY DESIGN SERVICES

PLAN SHEET
STA 722+00 TO STA 750+00

Initial
DCR
Review
NOT FOR CONSTRUCTION OR RECORDING

ROUTE: I-40
LOCATION: BELLEMONT TO WINONA

DWG NO. C-170

TRACS NO. H7586 01L | 040-C(BBR) | ___ OF ___

1/31/2011 q:\21580\11-cadd\03-Civ\h7586p059.dgn

F.H.W.A. REGION	STATE	PROJECT NO.	SHEET NO.	TOTAL SHEETS	AS BUILT
9	ARIZ.	040-C(BBR)			

040 CN 183

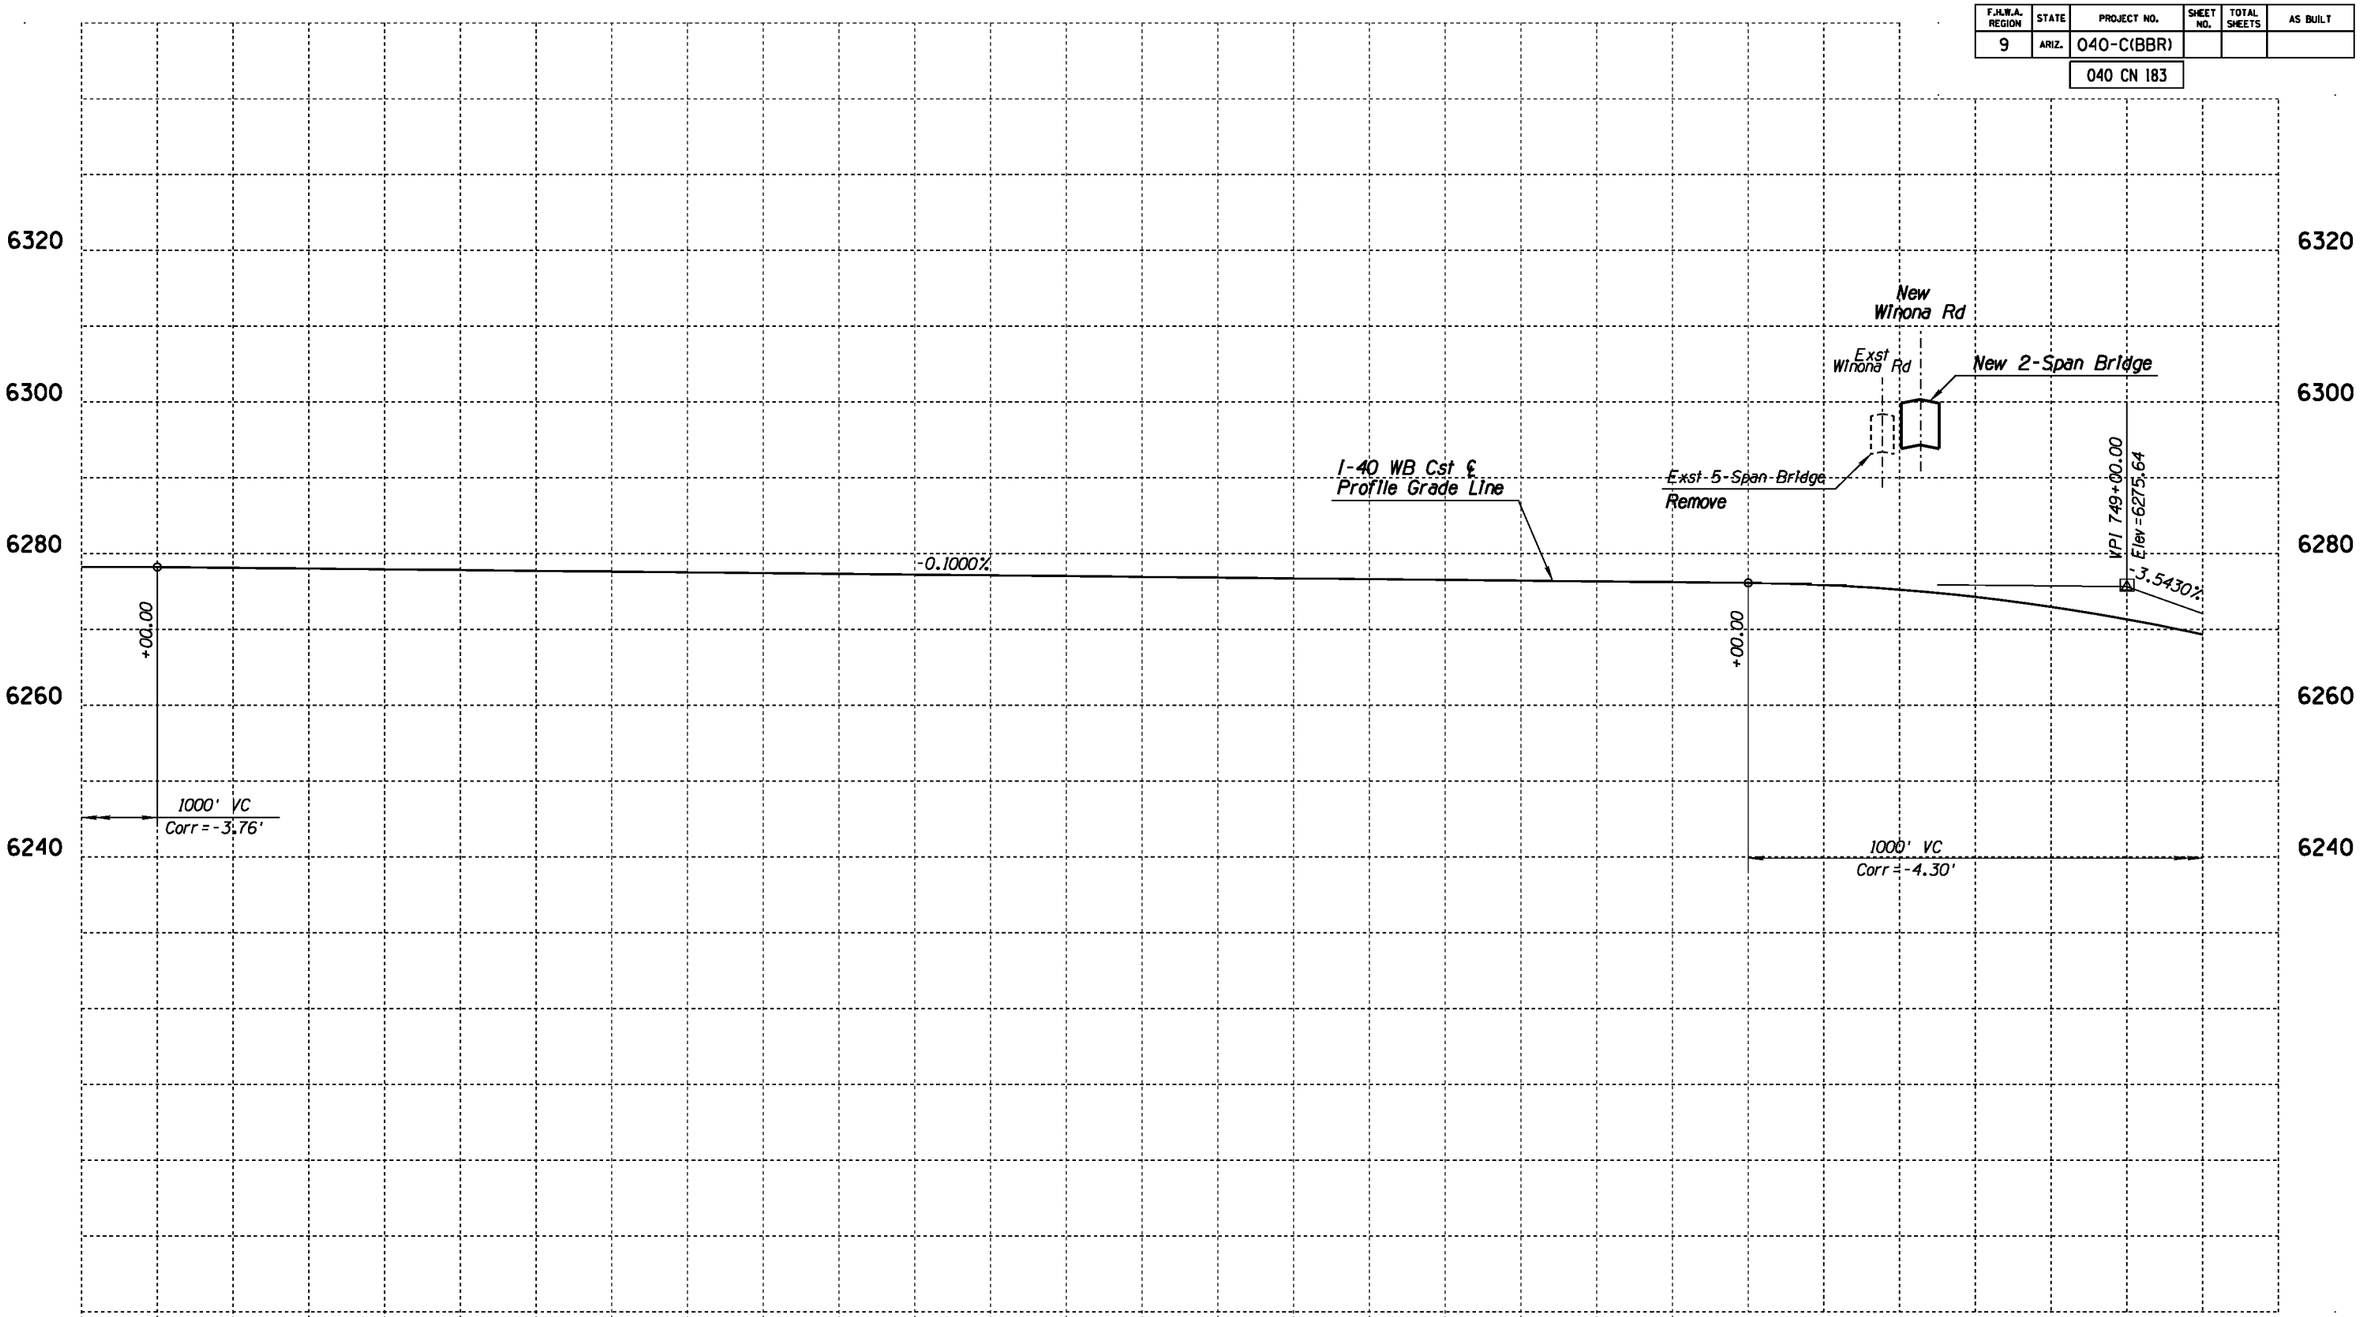

	NAME	DATE
DESIGN	ASF	02/11
DRAWN	CGS	02/11
CHECKED	JAN	02/11

Stanley Consultants INC.
1661 East Camelback Road, Suite 400
Phoenix, Arizona 85016
Phone (602) 333-2200

ARIZONA DEPARTMENT OF TRANSPORTATION
INTERMODAL TRANSPORTATION DIVISION
ROADWAY DESIGN SERVICES

PROFILE
WB STA 722+00 TO STA 750+00

Initial
DCR
Review
NOT FOR CONSTRUCTION OR RECORDING

ROUTE	LOCATION
I-40	BELLEMONT TO WINONA

DWG NO. C-171

TRACS NO. H7586 01L | 040-C(BBR) | ___ OF ___

NO.	DESCRIPTION OF REVISION	MADE BY	DATE

1/31/2011 gt\21580\11-cadd\03-Civ\h7586v059a.dgn

F.H.W.A. REGION	STATE	PROJECT NO.	SHEET NO.	TOTAL SHEETS	AS BUILT
9	ARIZ.	040-C(BBR)			

040 CN 183

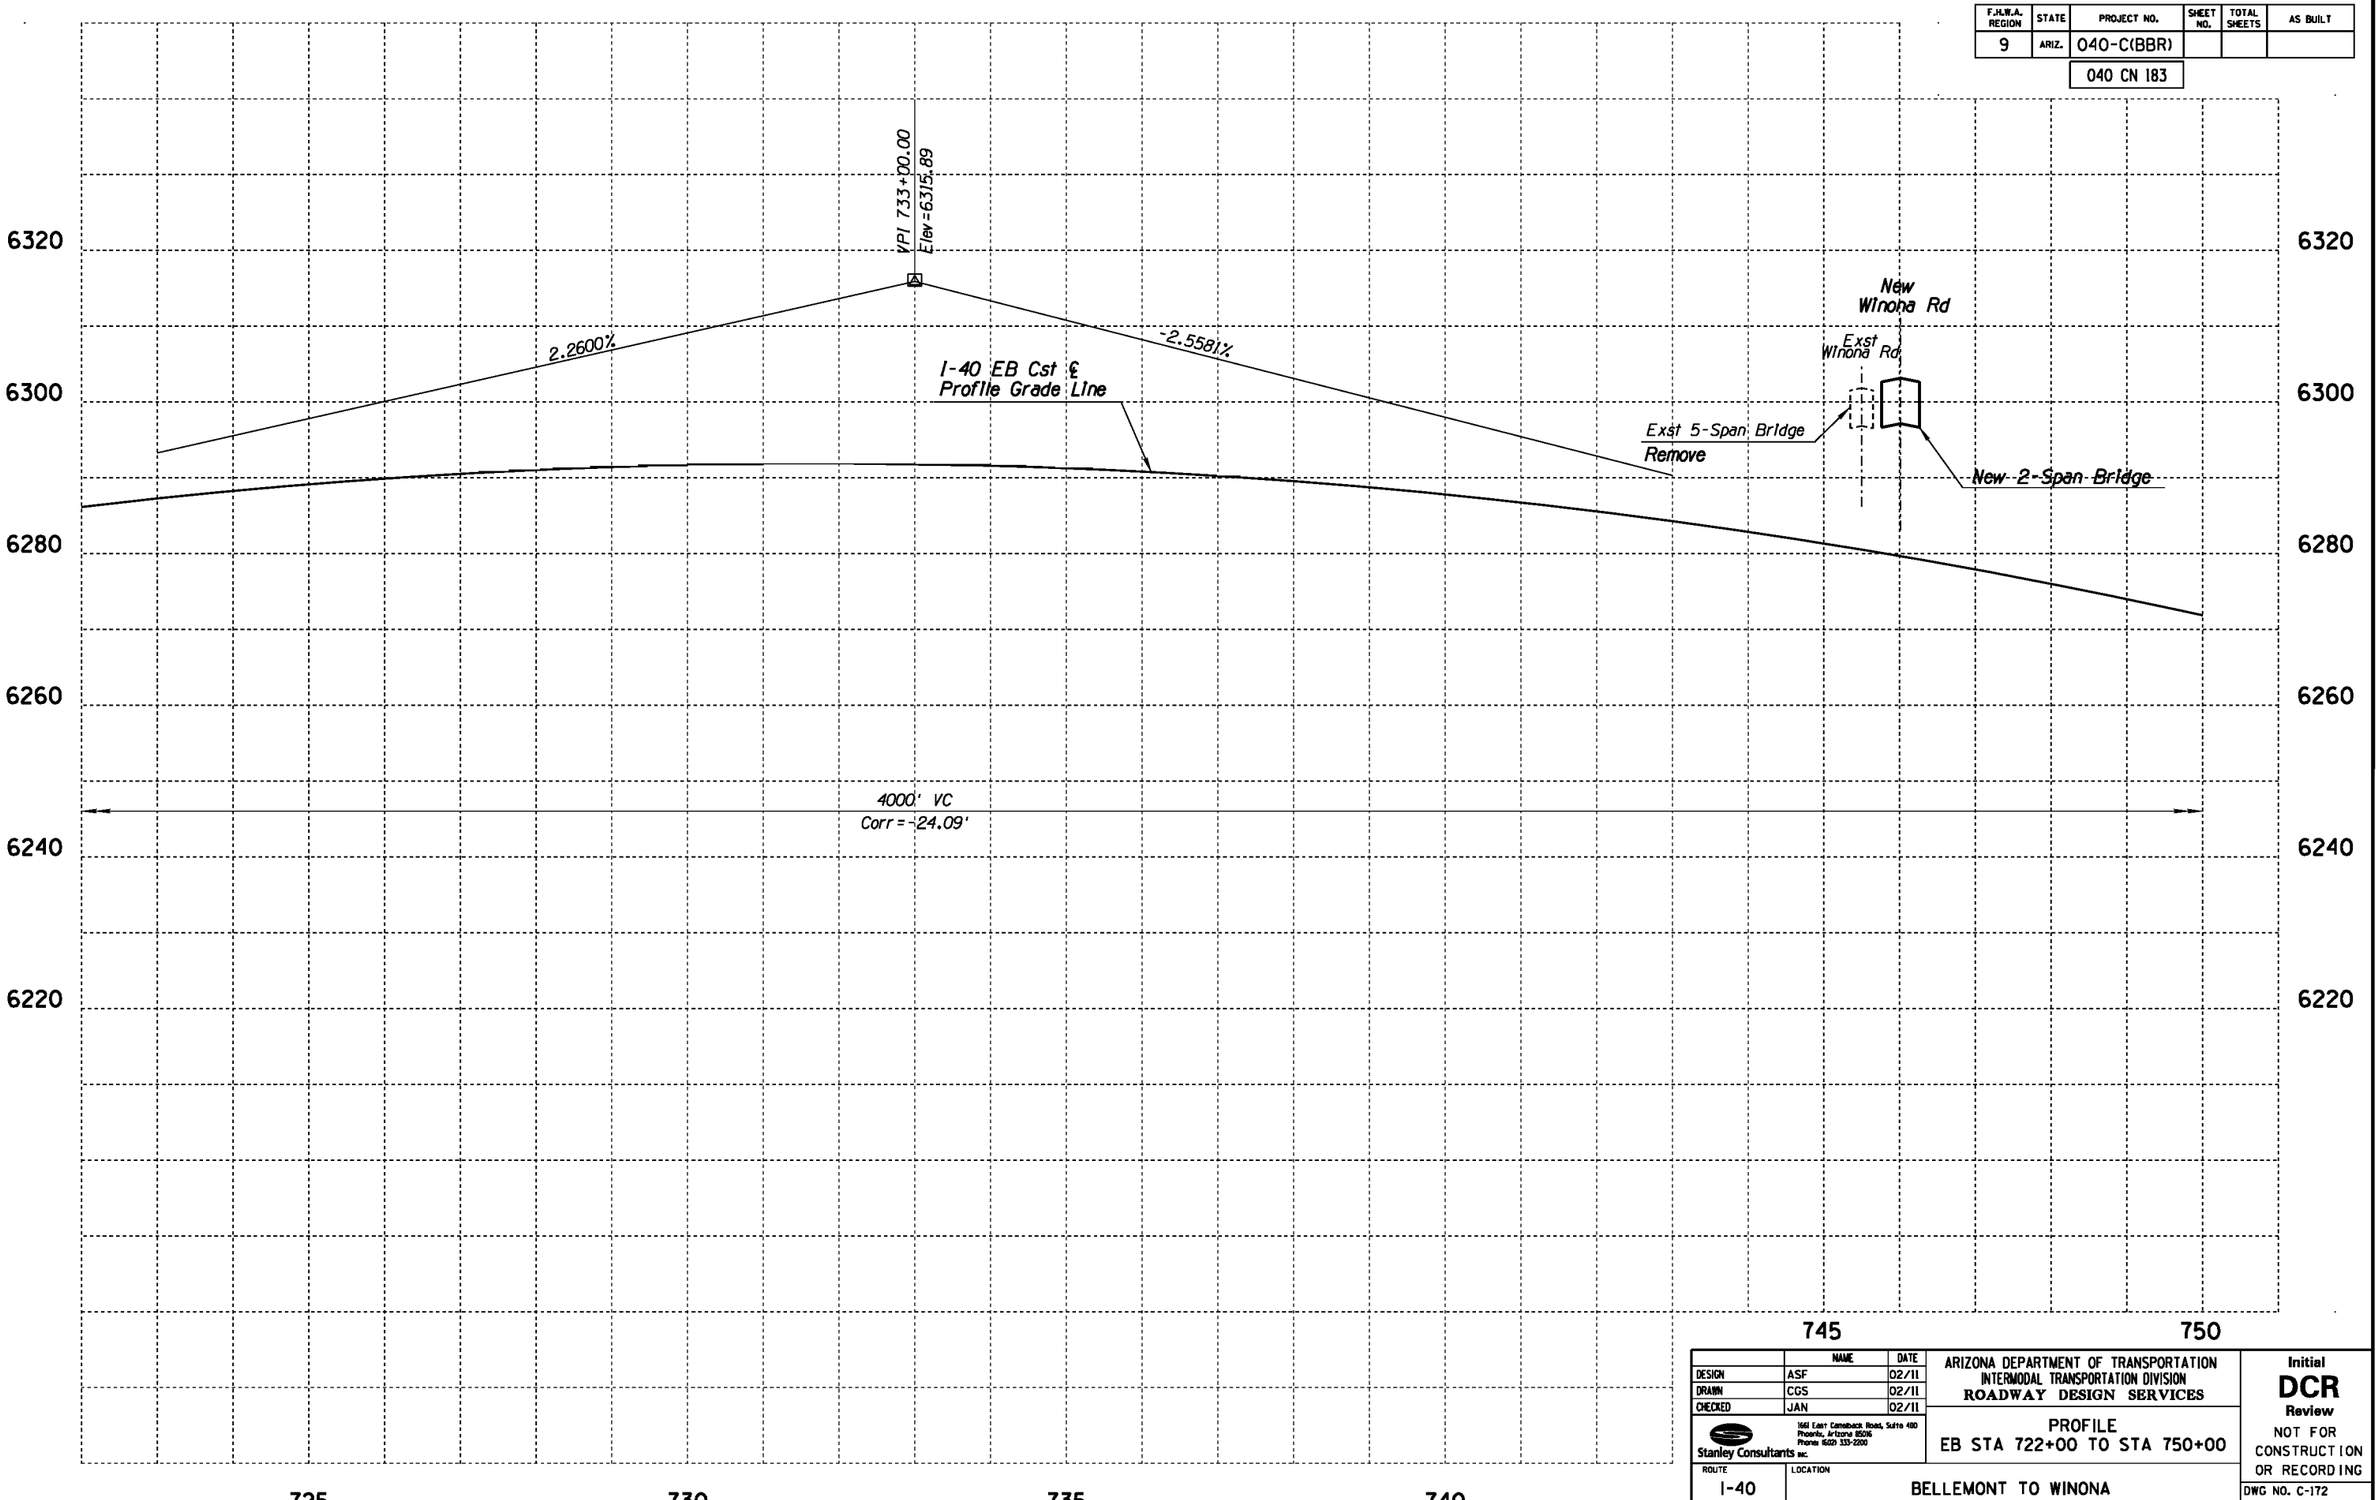

	NAME	DATE
DESIGN	ASF	02/11
DRAWN	CGS	02/11
CHECKED	JAN	02/11

Stanley Consultants INC.
1661 East Camelback Road, Suite 400
Phoenix, Arizona 85016
Phone (602) 333-2200

ARIZONA DEPARTMENT OF TRANSPORTATION
INTERMODAL TRANSPORTATION DIVISION
ROADWAY DESIGN SERVICES

PROFILE
EB STA 722+00 TO STA 750+00

Initial
DCR
Review
NOT FOR CONSTRUCTION OR RECORDING

ROUTE	LOCATION
I-40	BELLEMONT TO WINONA

DWG NO. C-172

TRACS NO. H7586 01L | 040-C(BBR) | ___ OF ___

NO.	DESCRIPTION OF REVISION	MADE BY	DATE

1/31/2011 g:\21580\11-cadd\03-Civ\h7586v059b.dgn

F.H.W.A. REGION	STATE	PROJECT NO.	SHEET NO.	TOTAL SHEETS	AS BUILT
9	ARIZ.	040-C(BBR)			
		040 CN 183			

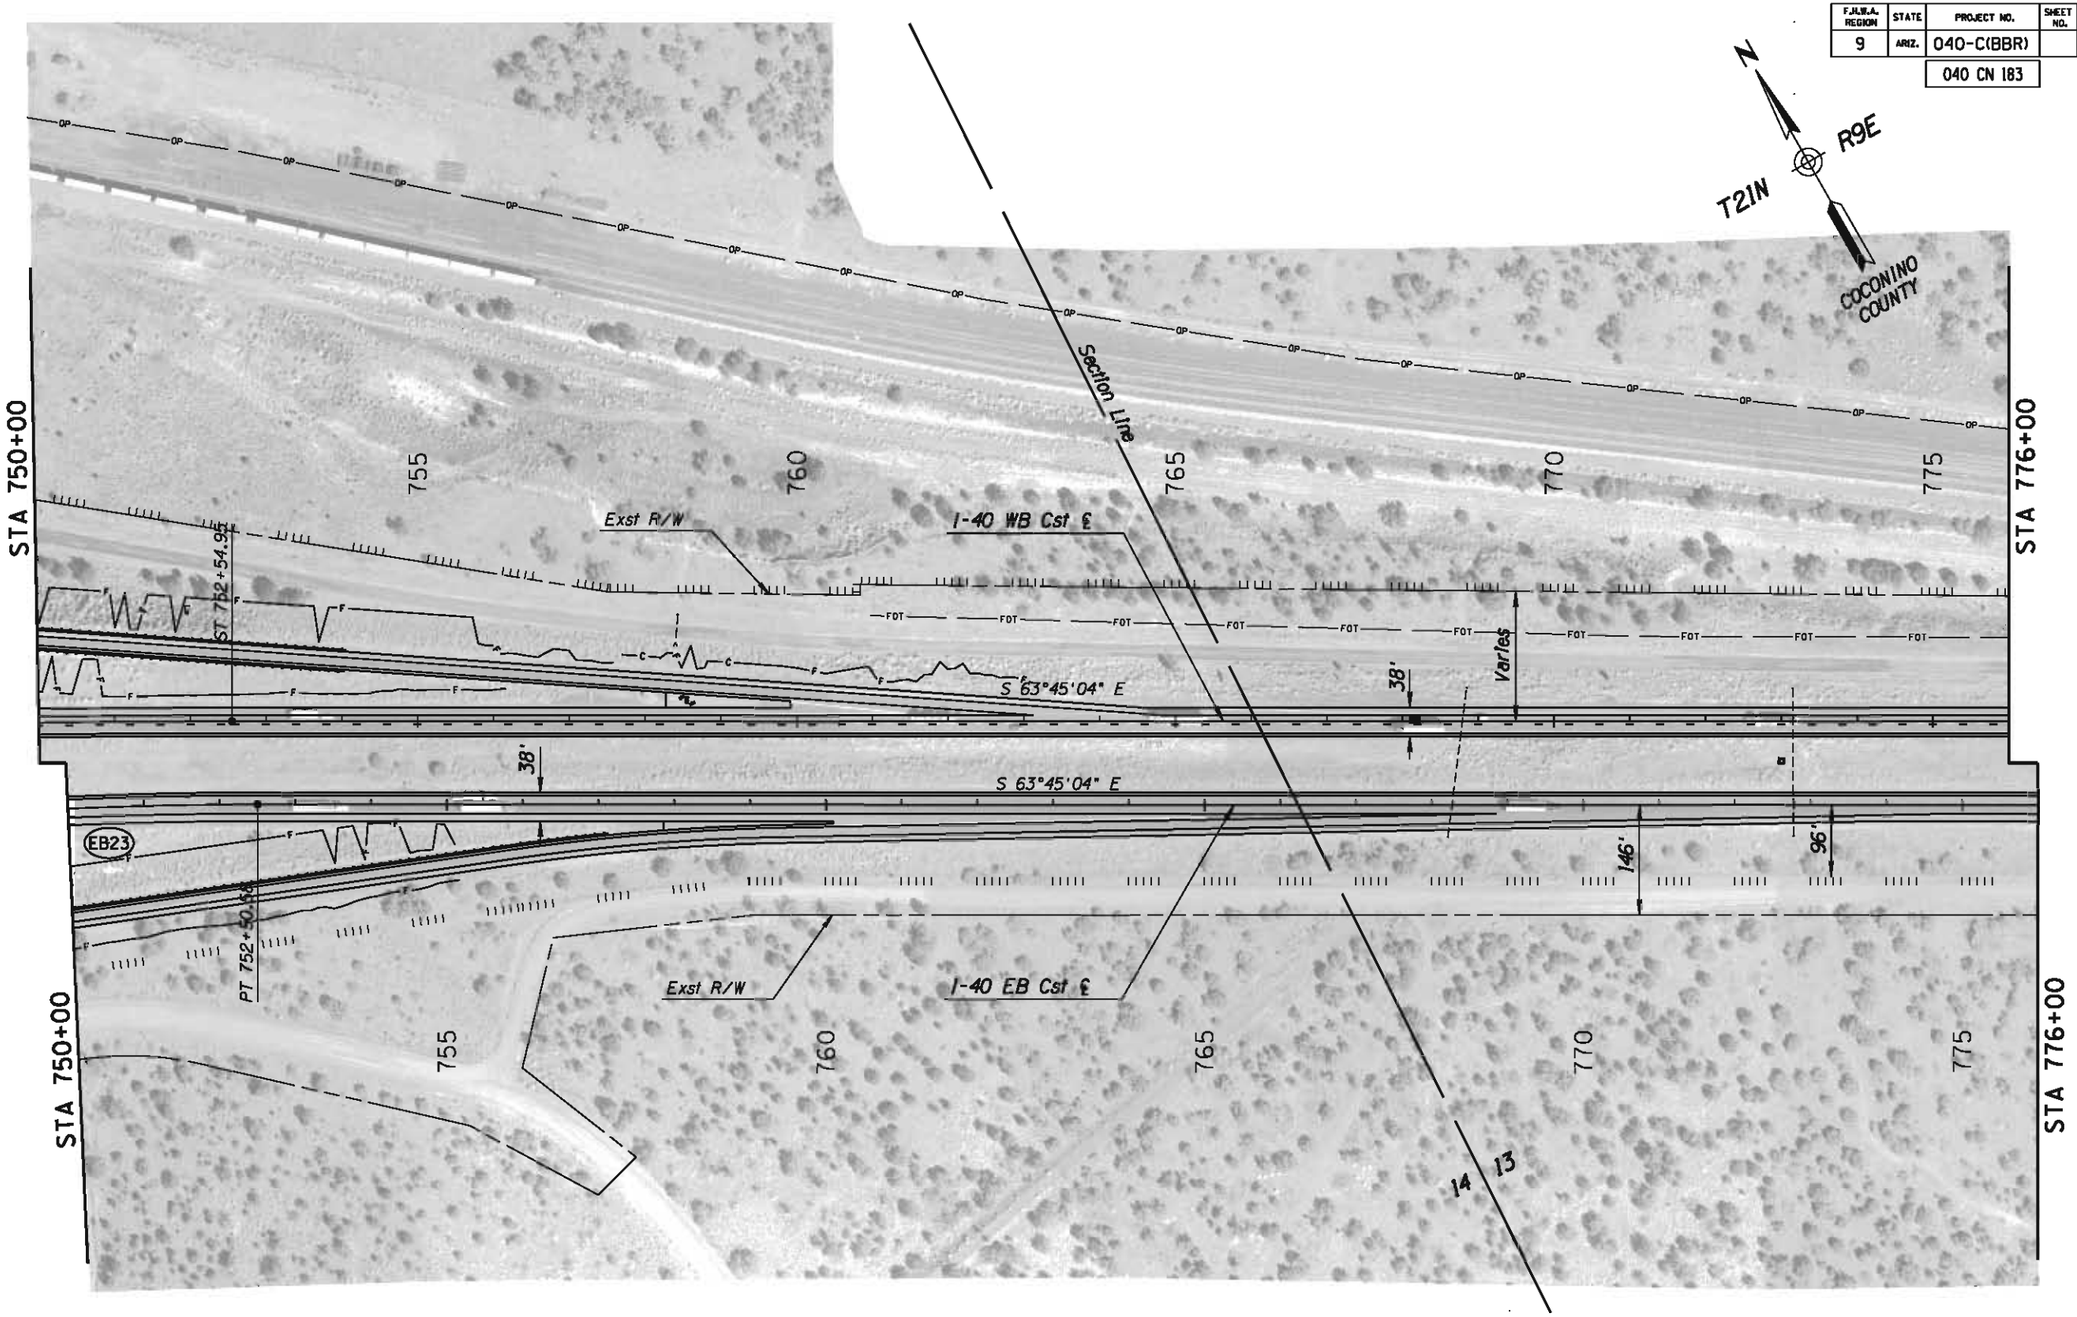

	NAME	DATE
DESIGN	ASF	02/11
DRAWN	CGS	02/11
CHECKED	JAN	02/11

Stanley Consultants INC.
1661 East Camelback Road, Suite 400
Phoenix, Arizona 85016
Phone: (602) 333-2200

ARIZONA DEPARTMENT OF TRANSPORTATION
INTERMODAL TRANSPORTATION DIVISION
ROADWAY DESIGN SERVICES

PLAN SHEET
STA 750+00 TO STA 776+00

Initial
DCR
Review
NOT FOR CONSTRUCTION OR RECORDING

ROUTE: I-40
LOCATION: BELLEMONT TO WINONA

DWG NO. C-173

TRACS NO. H7586 01L | 040-C(BBR) | ___ OF ___

NO.	DESCRIPTION OF REVISION	MADE BY	DATE
NO.1	DESCRIPTION OF REVISION	MADE BY	DATE
NO.2	DESCRIPTION OF REVISION	MADE BY	DATE

1/31/2011 q:\21580\11-cadd\03-Civ\h7586p060.dgn

F.H.W.A. REGION	STATE	PROJECT NO.	SHEET NO.	TOTAL SHEETS	AS BUILT
9	ARIZ.	040-C(BBR)			

040 CN 183

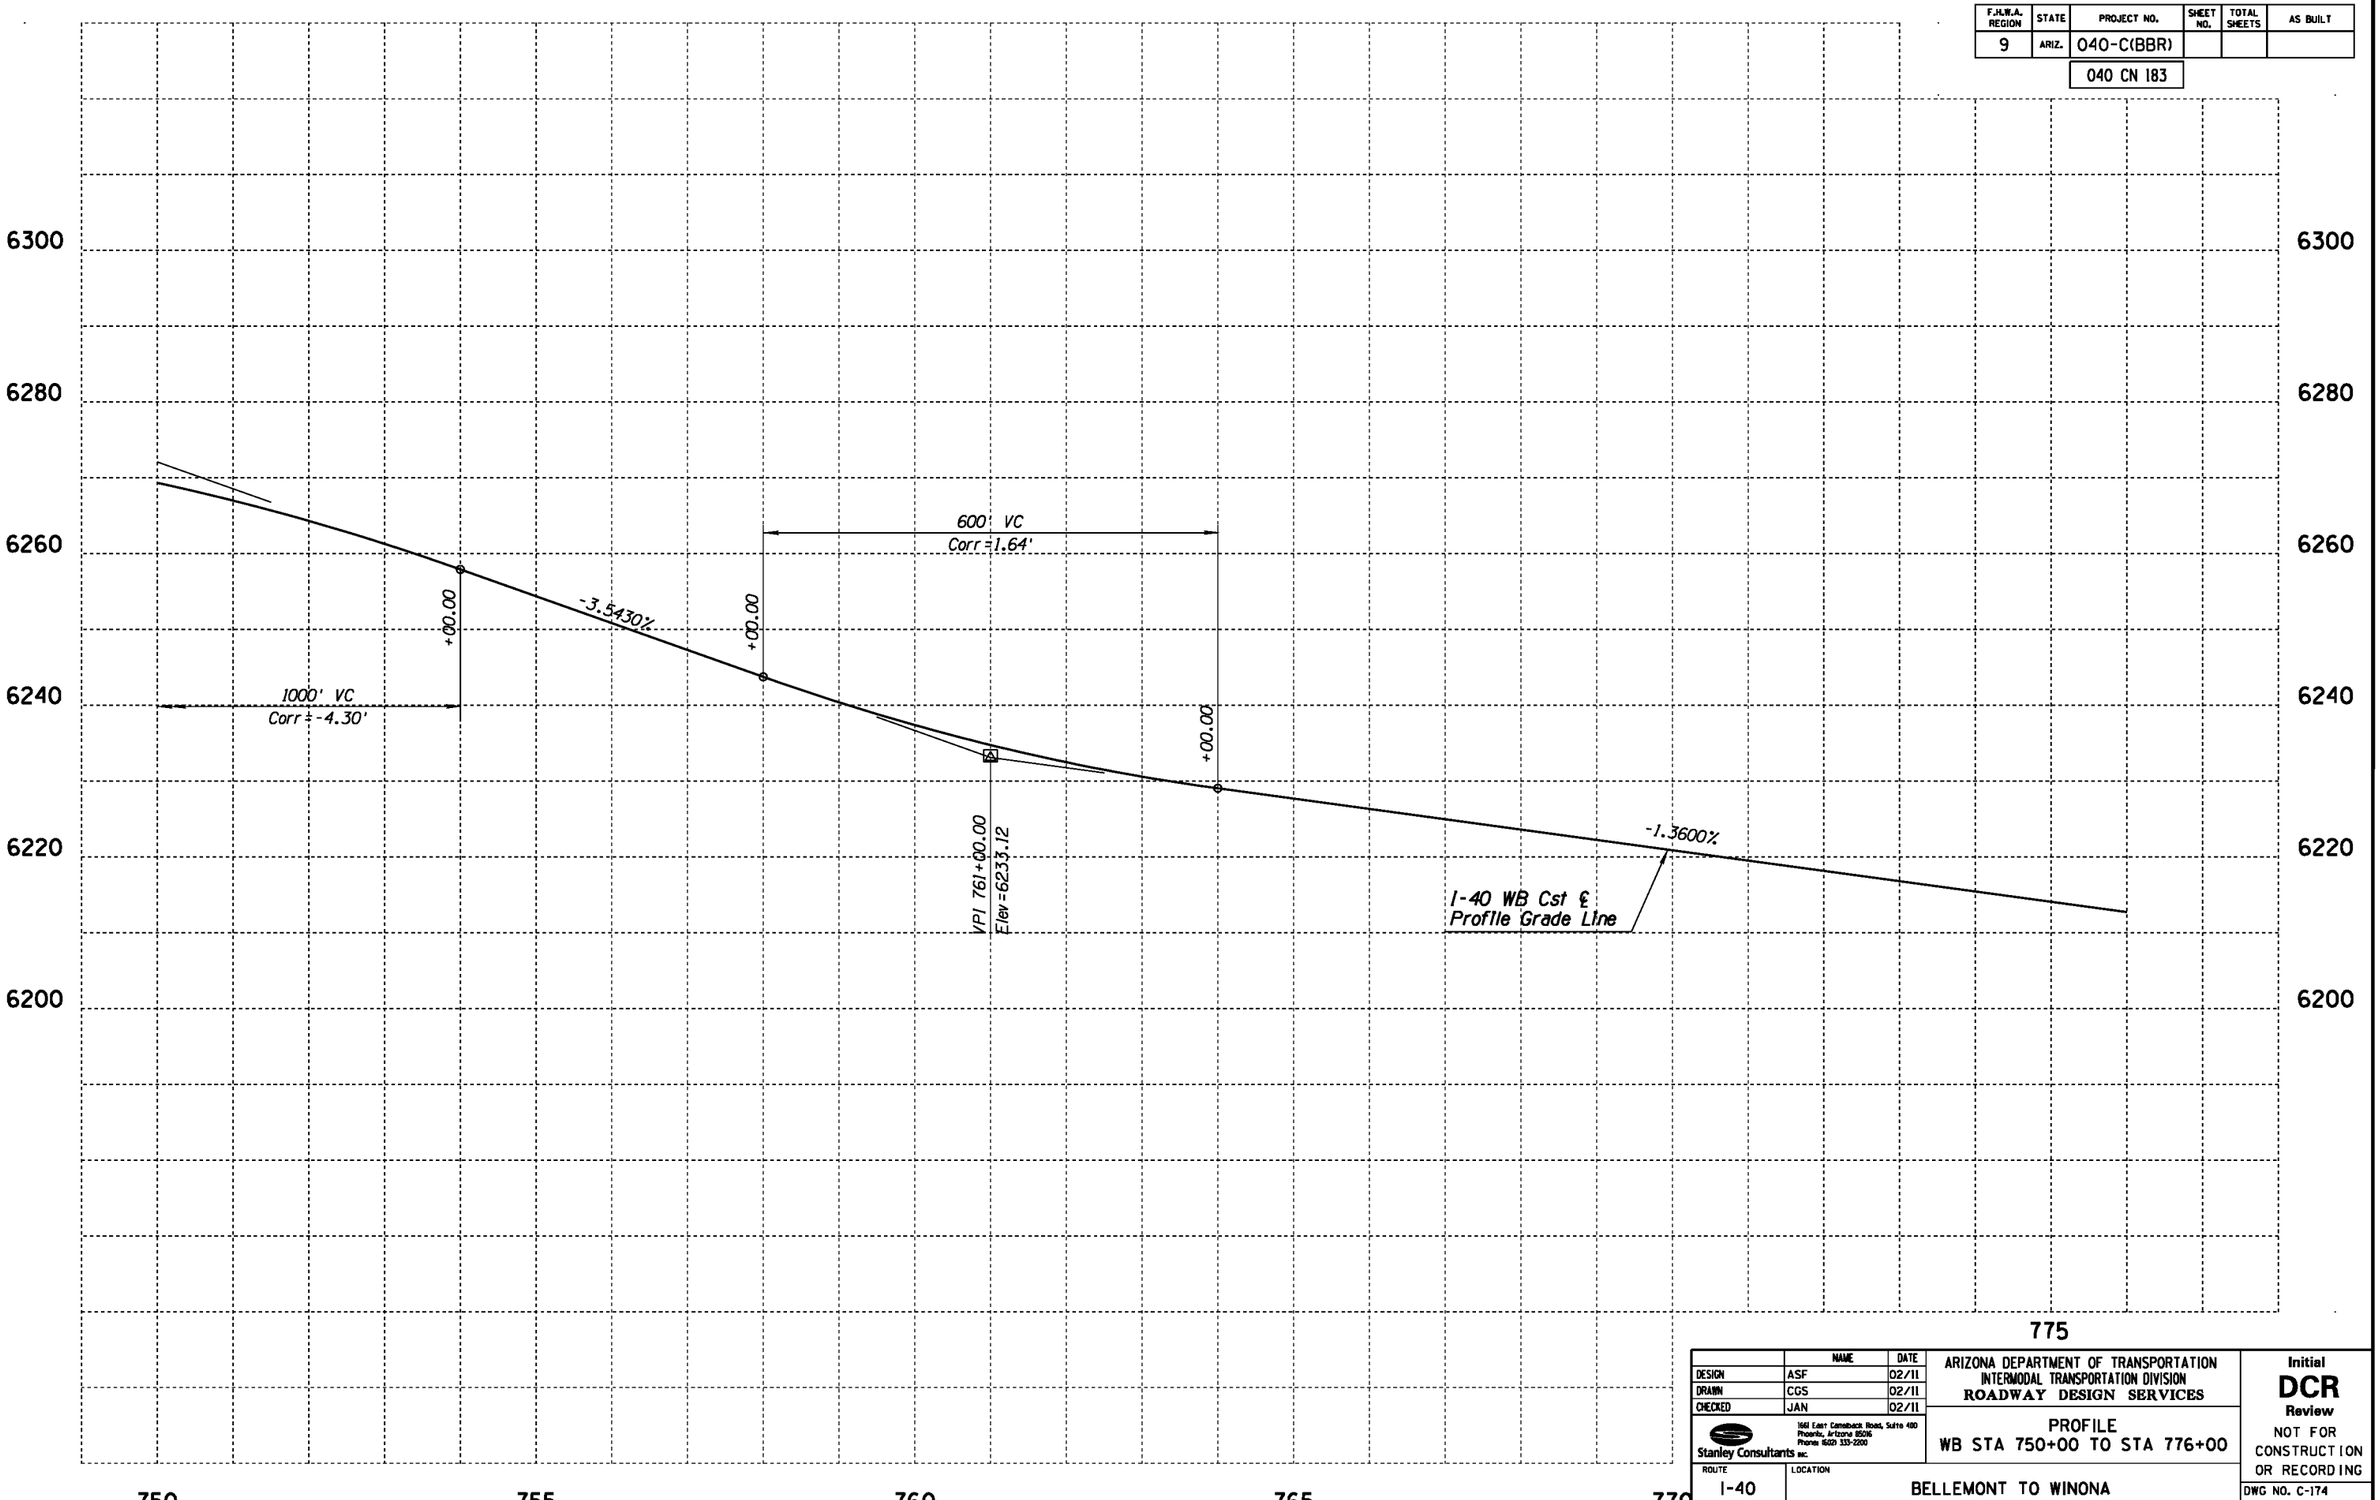

	NAME	DATE
DESIGN	ASF	02/11
DRAWN	CGS	02/11
CHECKED	JAN	02/11

Stanley Consultants INC.
1661 East Camelback Road, Suite 400
Phoenix, Arizona 85016
Phone (602) 333-2200

ARIZONA DEPARTMENT OF TRANSPORTATION
INTERMODAL TRANSPORTATION DIVISION
ROADWAY DESIGN SERVICES

PROFILE
WB STA 750+00 TO STA 776+00

Initial
DCR
Review
NOT FOR CONSTRUCTION OR RECORDING

ROUTE	LOCATION
I-40	BELLEMONT TO WINONA

DWG NO. C-174

TRACS NO. H7586 01L | 040-C(BBR) | ___ OF ___

NO.	DESCRIPTION OF REVISION	MADE BY	DATE
NO.1			
NO.2			

1/31/2011 gt\21580\11-cadd\03-Civ\h7586v060a.dgn

F.H.W.A. REGION	STATE	PROJECT NO.	SHEET NO.	TOTAL SHEETS	AS BUILT
9	ARIZ.	040-C(BBR)			
		040 CN 183			

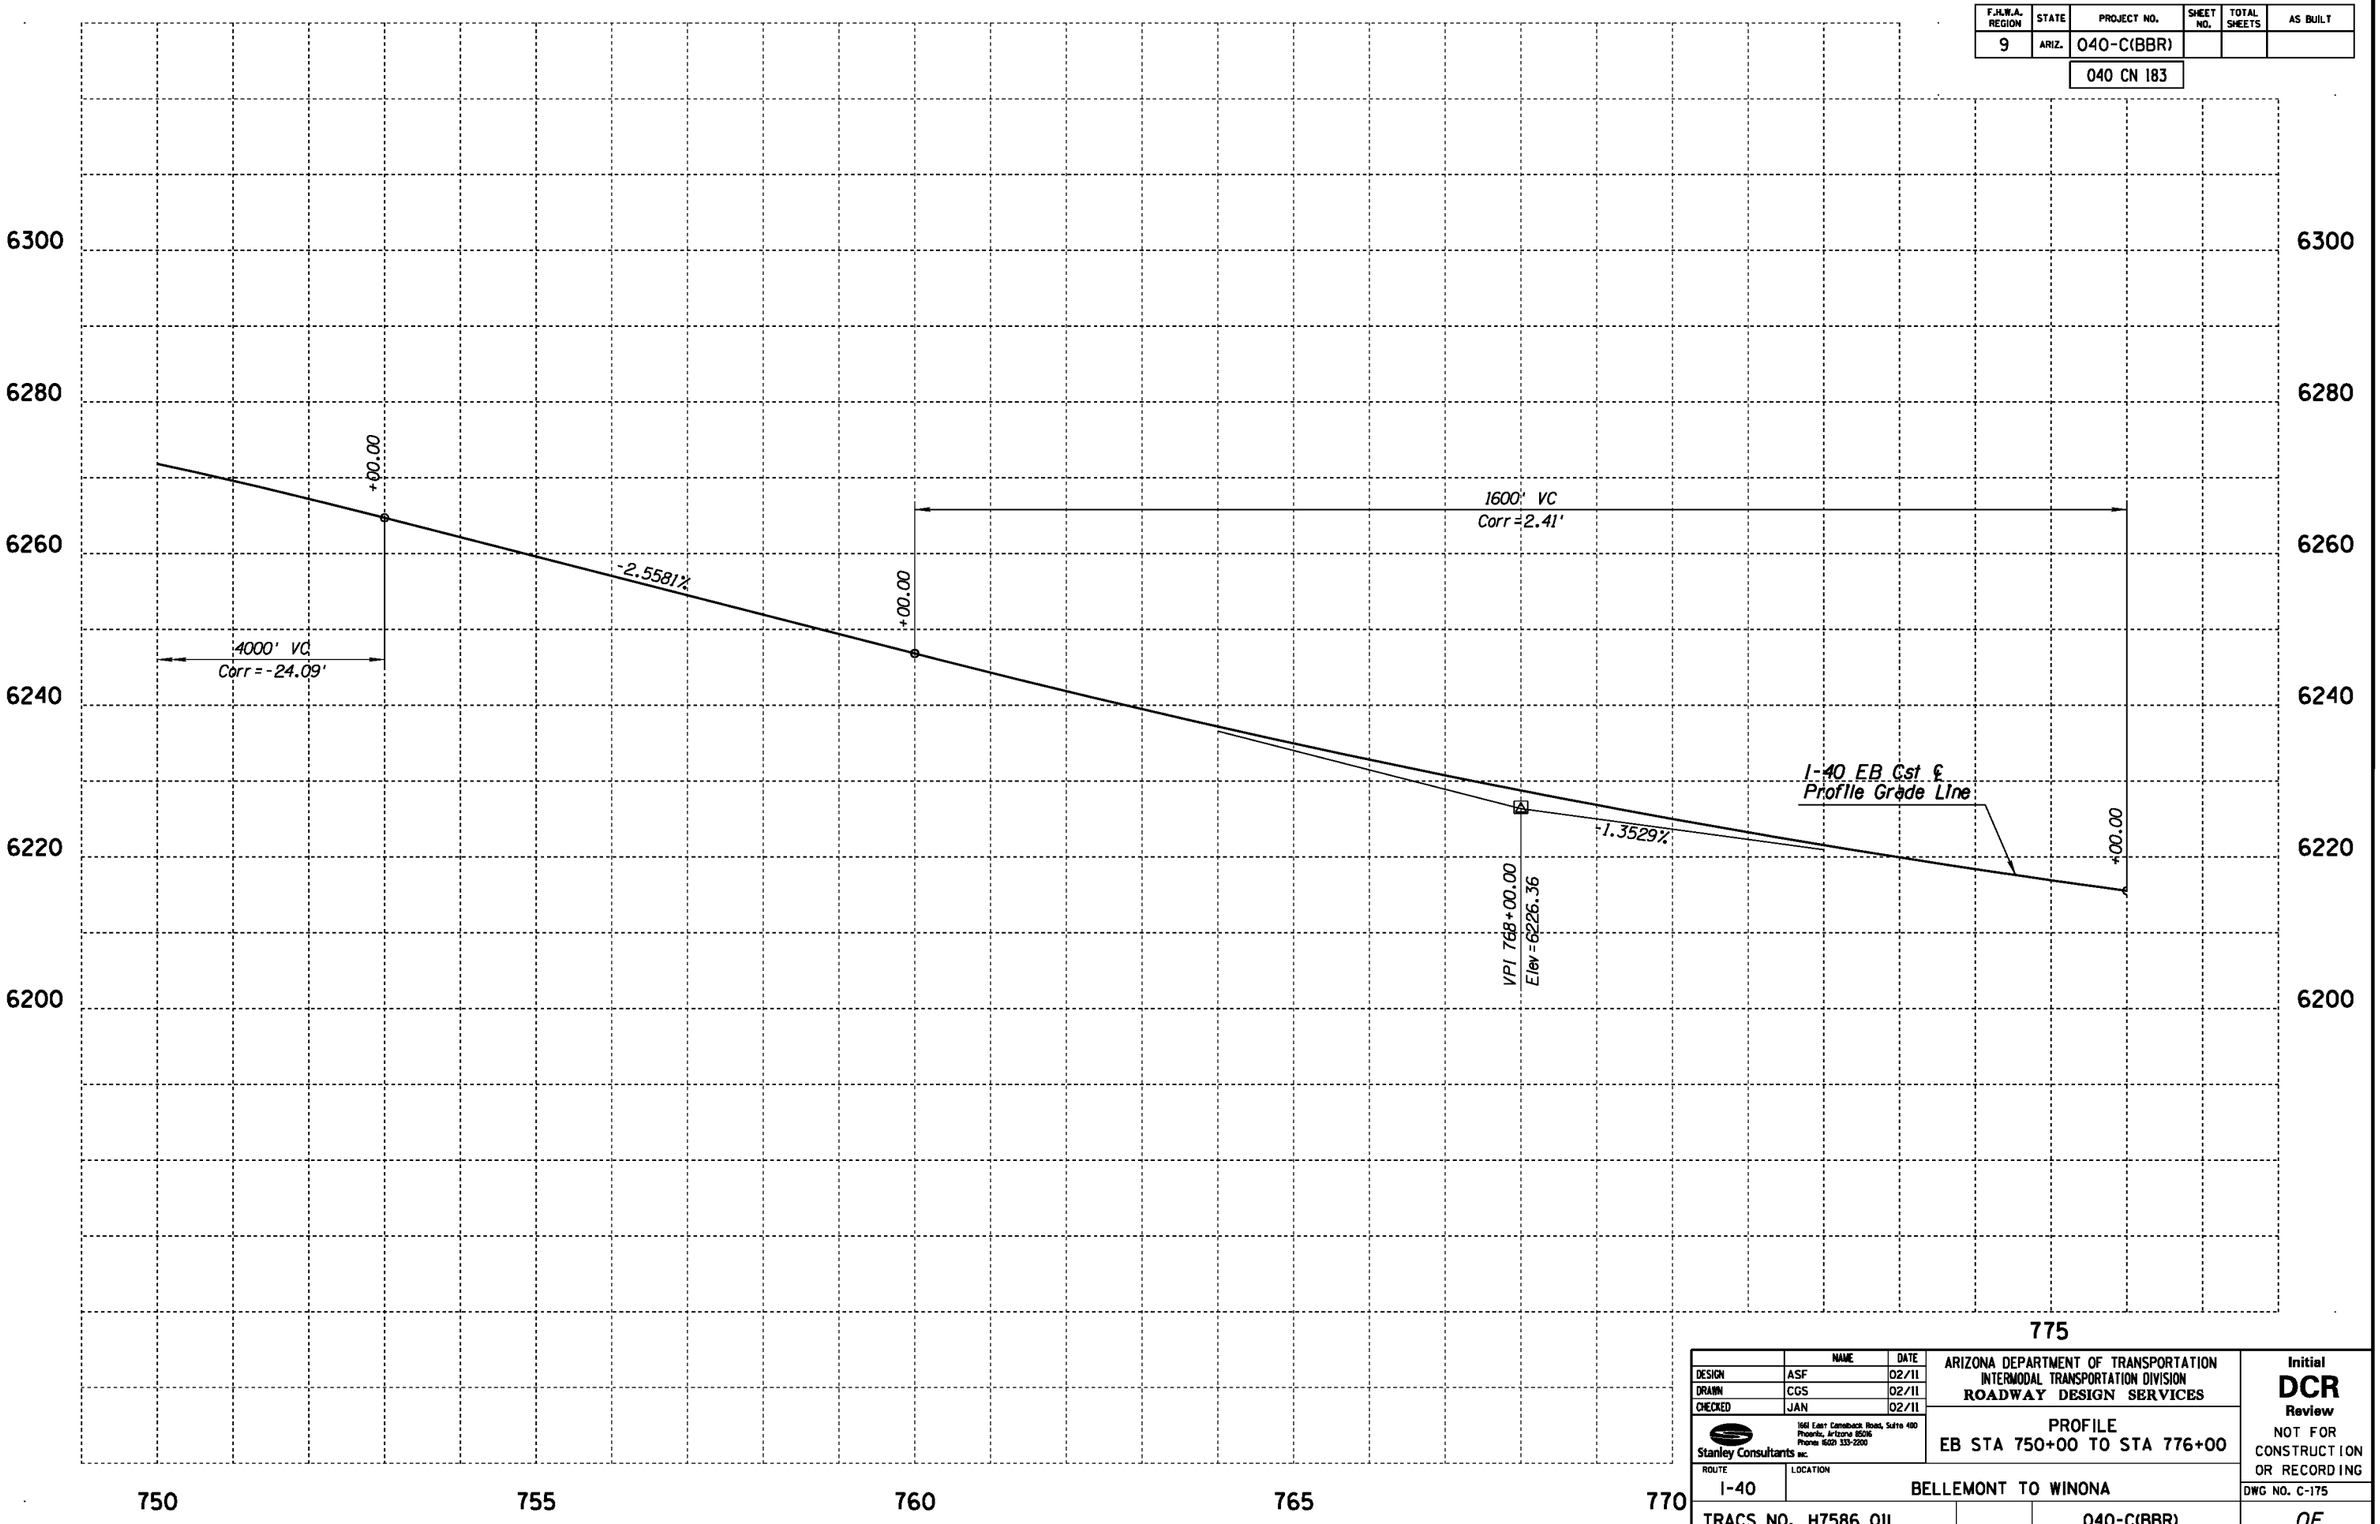

	NAME	DATE
DESIGN	ASF	02/11
DRAWN	CGS	02/11
CHECKED	JAN	02/11

Stanley Consultants INC.
1661 East Camelback Road, Suite 400
Phoenix, Arizona 85016
Phone (602) 333-2200

ARIZONA DEPARTMENT OF TRANSPORTATION
INTERMODAL TRANSPORTATION DIVISION
ROADWAY DESIGN SERVICES

PROFILE
EB STA 750+00 TO STA 776+00

Initial
DCR
Review
NOT FOR CONSTRUCTION OR RECORDING

ROUTE	LOCATION
I-40	BELLEMONT TO WINONA

DWG NO. C-175

TRACS NO. H7586 01L | 040-C(BBR) | ___ OF ___

NO.	DESCRIPTION OF REVISION	MADE BY	DATE
NO.1	DESCRIPTION OF REVISION	MADE BY	DATE
NO.2	DESCRIPTION OF REVISION	MADE BY	DATE

1/31/2011 qt\21580\11-cadd\03-Civ\h7586v0606.dgn

F.H.W.A. REGION	STATE	PROJECT NO.	SHEET NO.	TOTAL SHEETS	AS BUILT
9	ARIZ.	040-C(BBR)			
		040 CN 183			

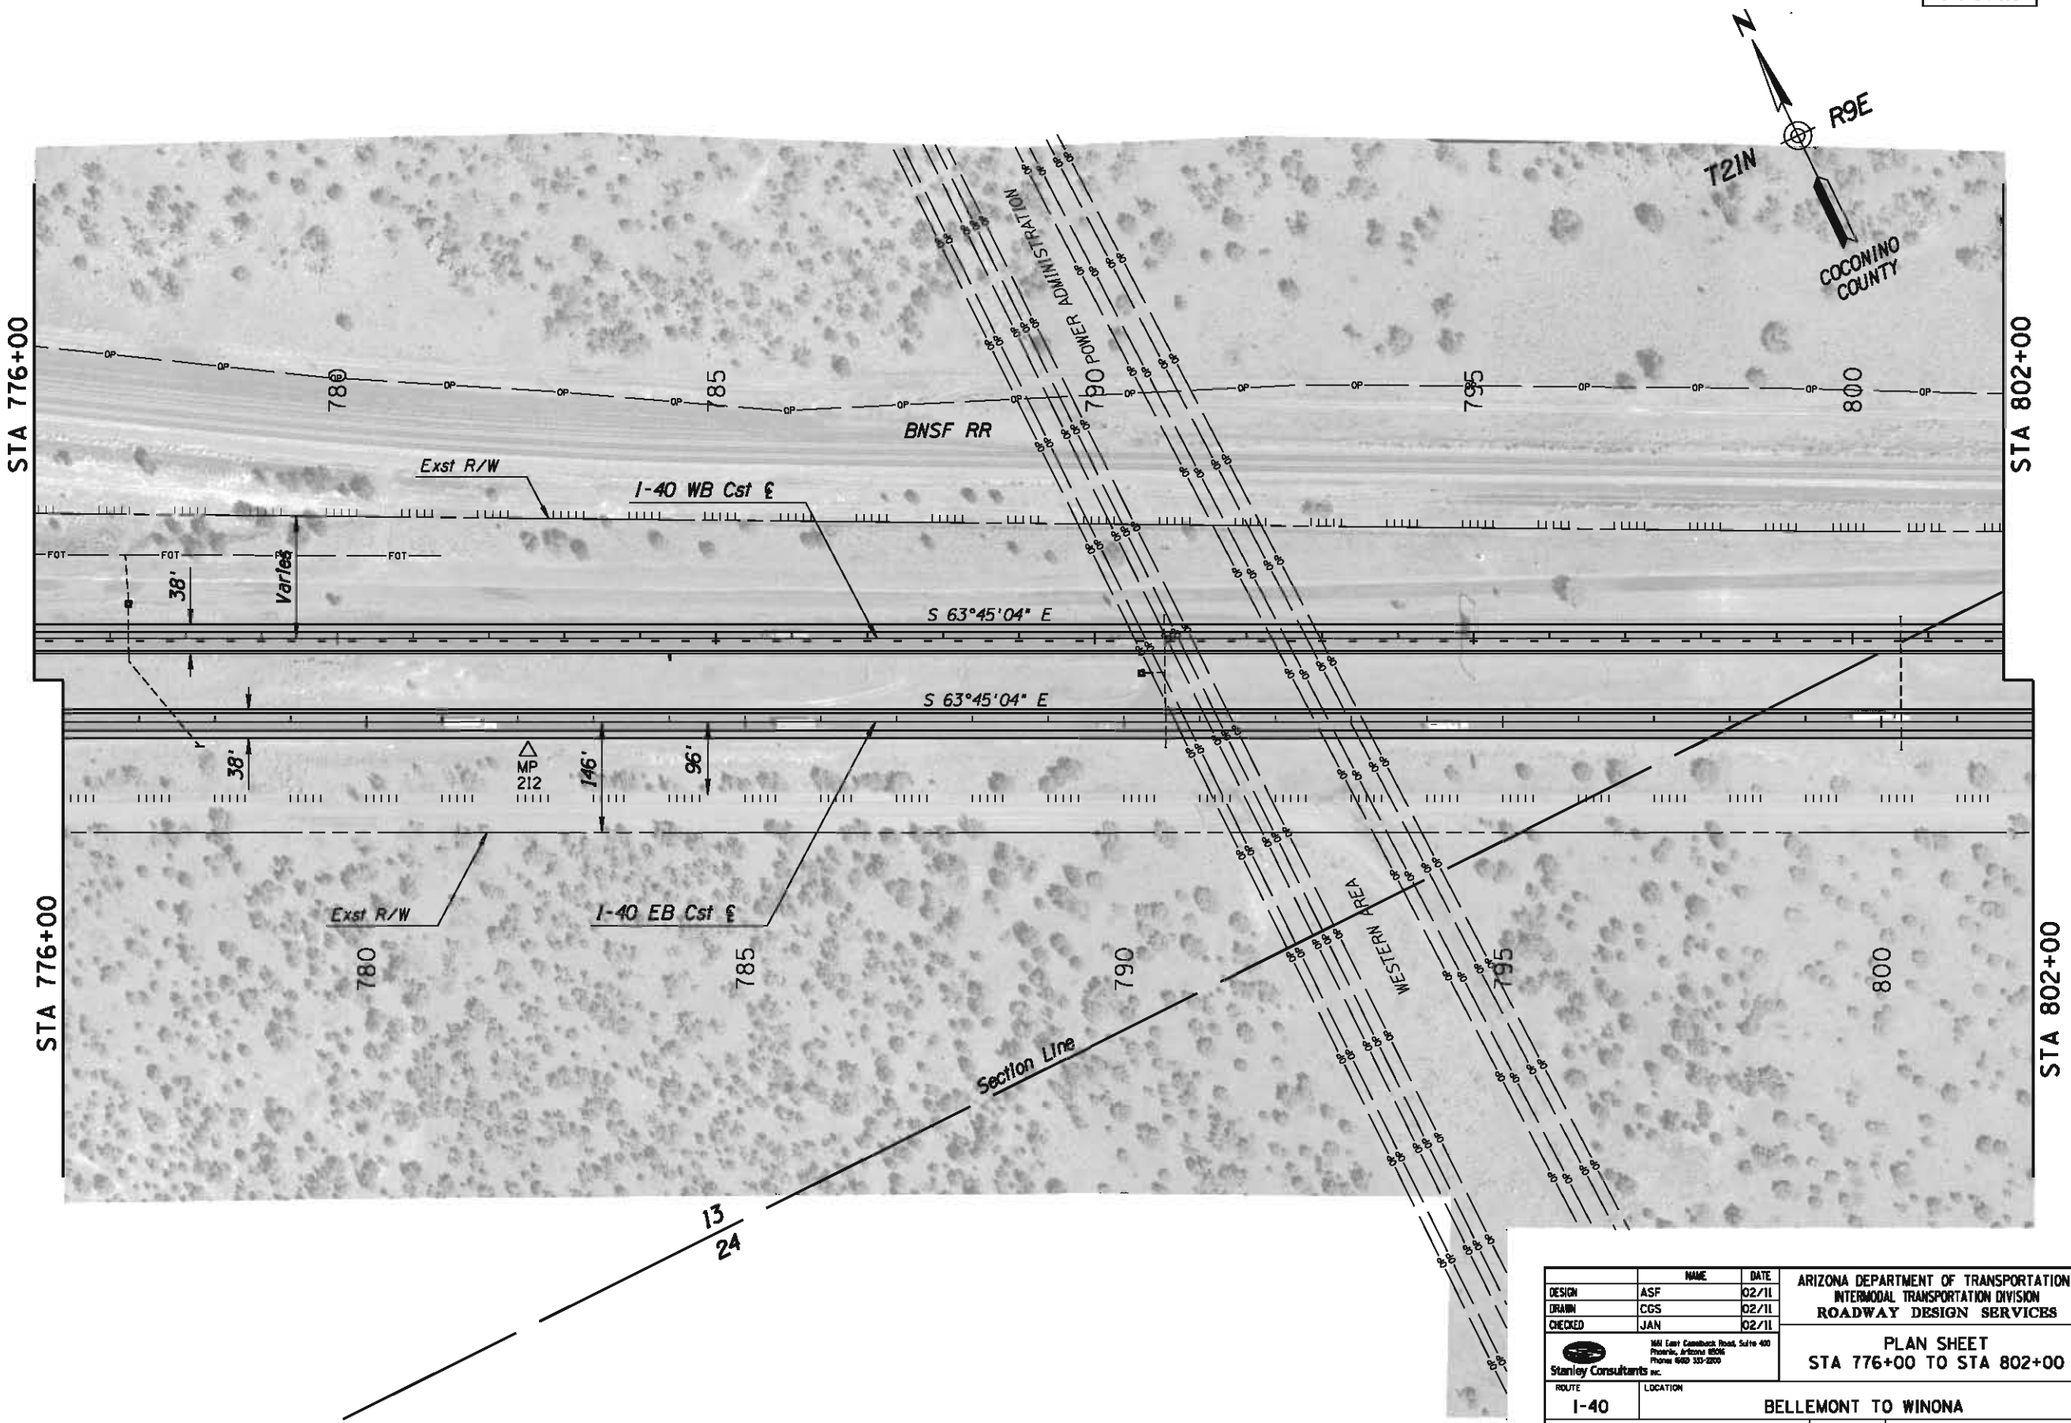

	NAME	DATE
DESIGN	ASF	02/11
DRAWN	CGS	02/11
CHECKED	JAN	02/11

Stanley Consultants inc.
1661 East Camelback Road, Suite 400
Phoenix, Arizona 85016
Phone (602) 333-2200

ARIZONA DEPARTMENT OF TRANSPORTATION
INTERMODAL TRANSPORTATION DIVISION
ROADWAY DESIGN SERVICES

PLAN SHEET
STA 776+00 TO STA 802+00

Initial
DCR
Review
NOT FOR CONSTRUCTION OR RECORDING

ROUTE: I-40
LOCATION: BELLEMONT TO WINONA

DWG NO. C-176

TRACS NO. H7586 01L | 040-C(BBR) | ___ OF ___

NO.	DESCRIPTION OF REVISION	MADE BY	DATE

1/31/2011 q:\21580\11-cadd\03-Civ\h7586p061.dgn

F.H.W.A. REGION	STATE	PROJECT NO.	SHEET NO.	TOTAL SHEETS	AS BUILT
9	ARIZ.	040-C(BBR)			
		040 CN 183			

	NAME	DATE
DESIGN	ASF	02/11
DRAWN	CGS	02/11
CHECKED	JAN	02/11

Stanley Consultants INC.
1661 East Camelback Road, Suite 400
Phoenix, Arizona 85016
Phone (602) 333-2200

ARIZONA DEPARTMENT OF TRANSPORTATION
INTERMODAL TRANSPORTATION DIVISION
ROADWAY DESIGN SERVICES

PROFILE
WB STA 776+00 TO STA 802+00

ROUTE: I-40
LOCATION: BELLEMONT TO WINONA

TRACS NO. H7586 01L | 040-C(BBR)

Initial
DCR
Review
NOT FOR CONSTRUCTION OR RECORDING

DWG NO. C-177
___ OF ___

NO.	DESCRIPTION OF REVISION	MADE BY	DATE

NO.	DESCRIPTION OF REVISION	MADE BY	DATE

1/31/2011 qt\21580\11-cadd\03-Civ\h7586v061a.dgn

F.H.W.A. REGION	STATE	PROJECT NO.	SHEET NO.	TOTAL SHEETS	AS BUILT
9	ARIZ.	040-C(BBR)			

040 CN 183

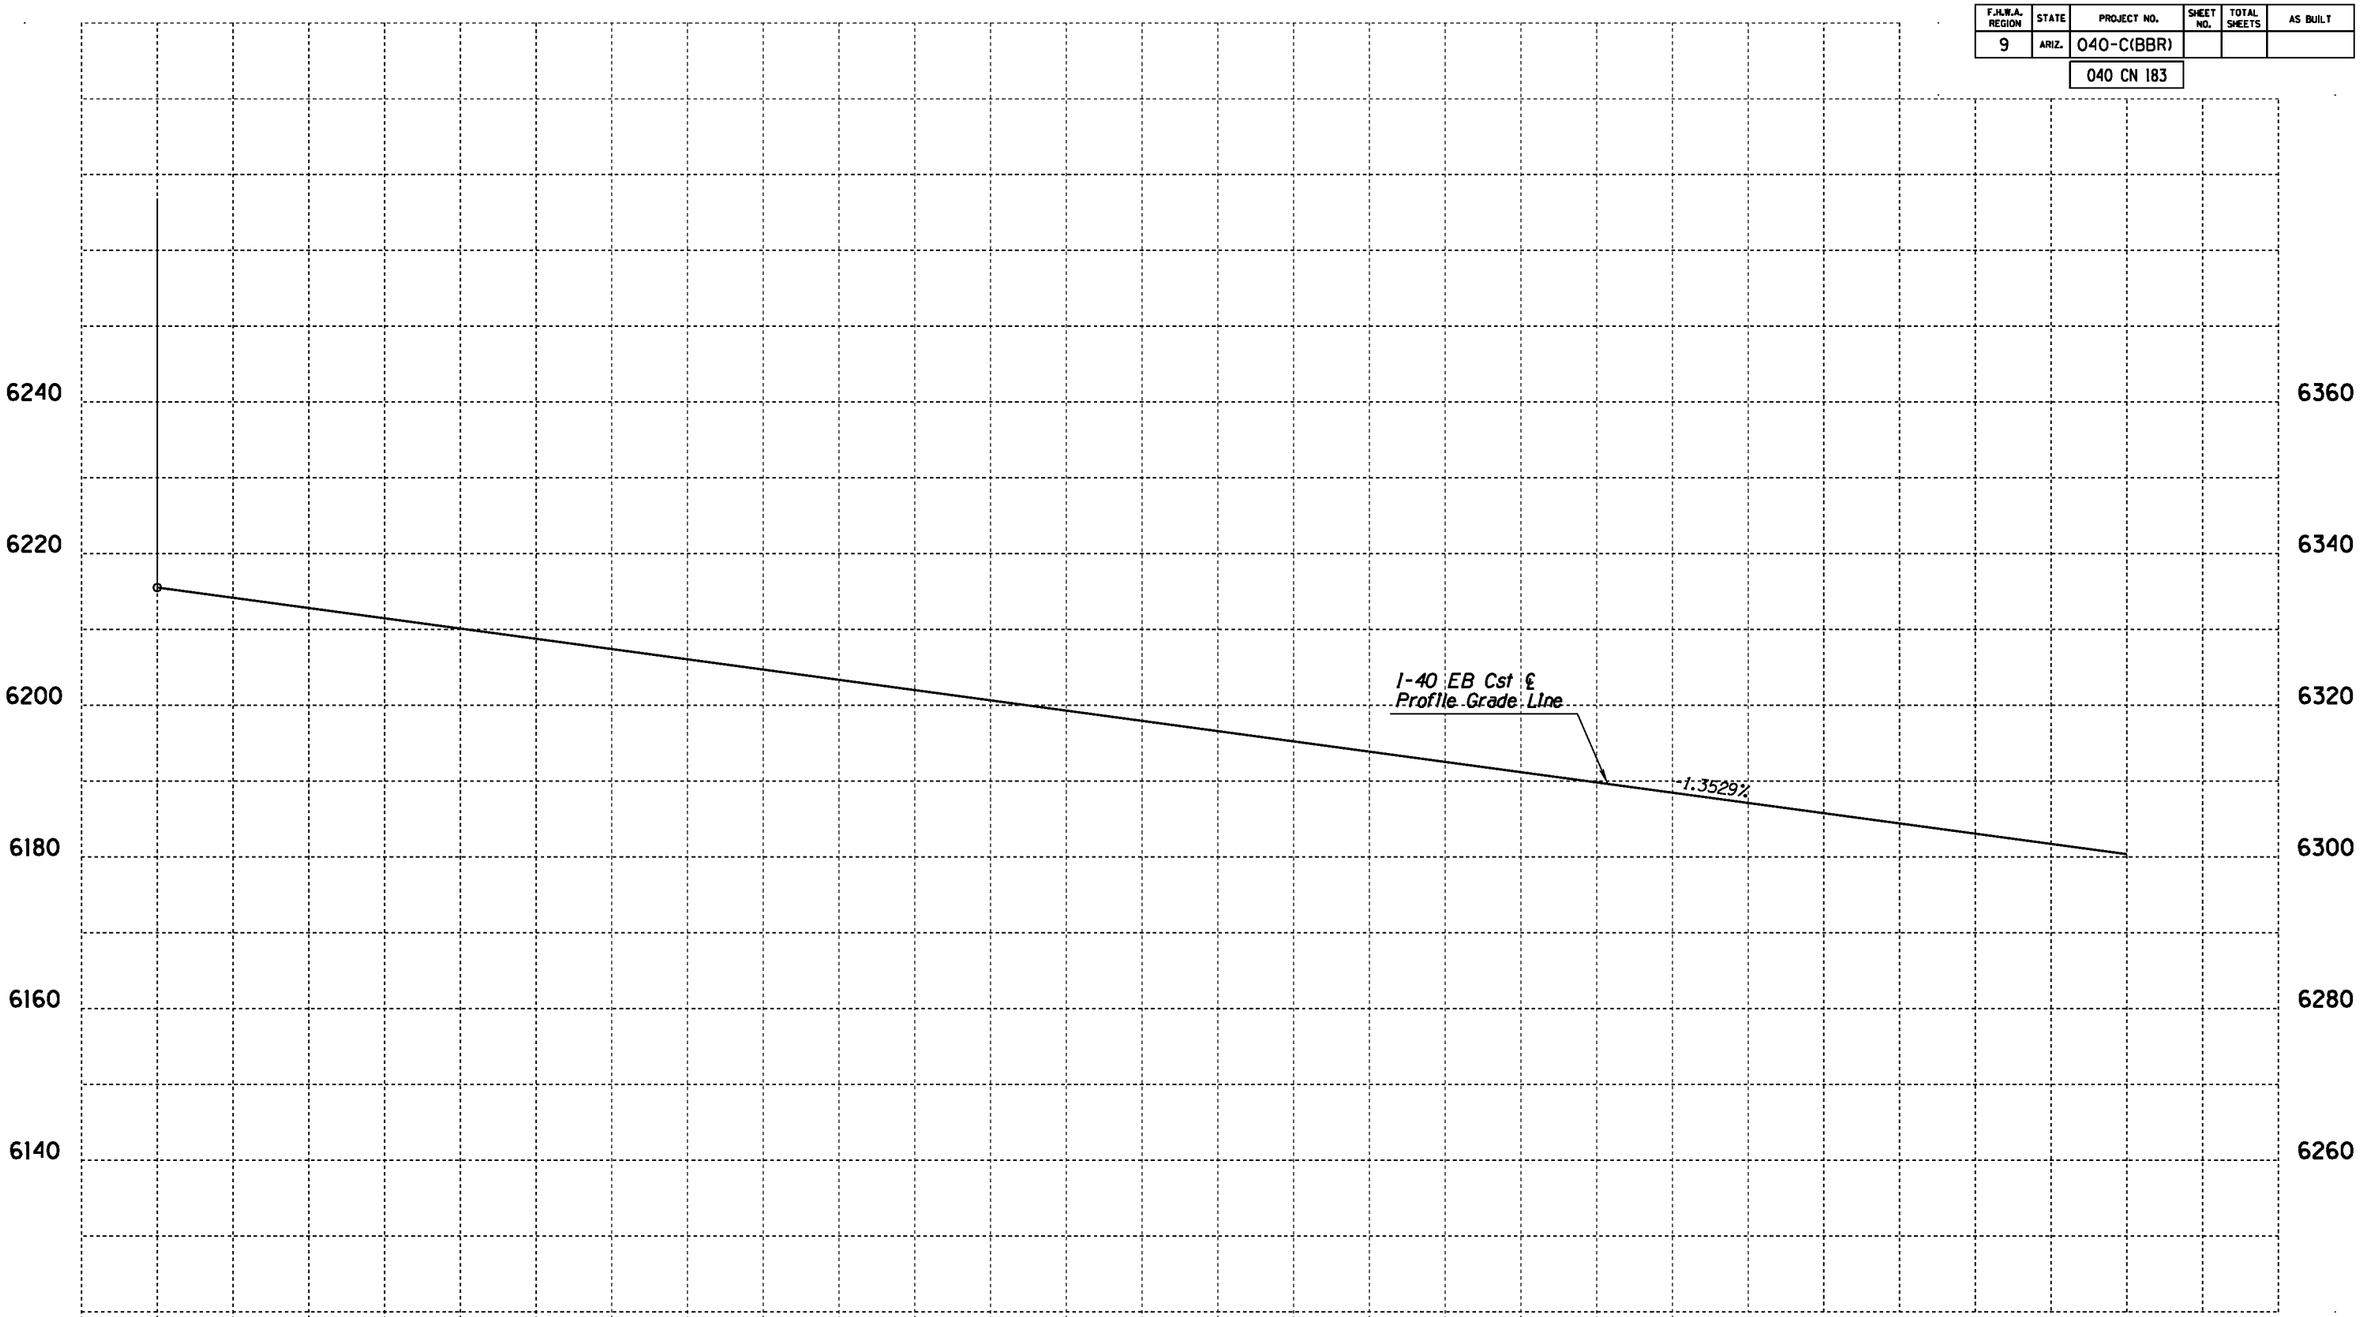

	NAME	DATE
DESIGN	ASF	02/11
DRAWN	CGS	02/11
CHECKED	JAN	02/11

Stanley Consultants INC.
1661 East Camelback Road, Suite 400
Phoenix, Arizona 85016
Phone (602) 333-2200

ARIZONA DEPARTMENT OF TRANSPORTATION
INTERMODAL TRANSPORTATION DIVISION
ROADWAY DESIGN SERVICES

PROFILE
EB STA 776+00 TO STA 802+00

ROUTE: I-40
LOCATION: BELLEMONT TO WINONA

Initial
DCR
Review
NOT FOR CONSTRUCTION OR RECORDING

DWG NO. C-178

TRACS NO. H7586 01L | 040-C(BBR) | ___ OF ___

NO.	DESCRIPTION OF REVISION	MADE BY	DATE	NO.	DESCRIPTION OF REVISION	MADE BY	DATE

1/31/2011 qt\21580\11-cadd\03-Civ\h7586v061b.dgn

F.H.W.A. REGION	STATE	PROJECT NO.	SHEET NO.	TOTAL SHEETS	AS BUILT
9	ARIZ.	040-C(BBR)			
		040 CN 183			

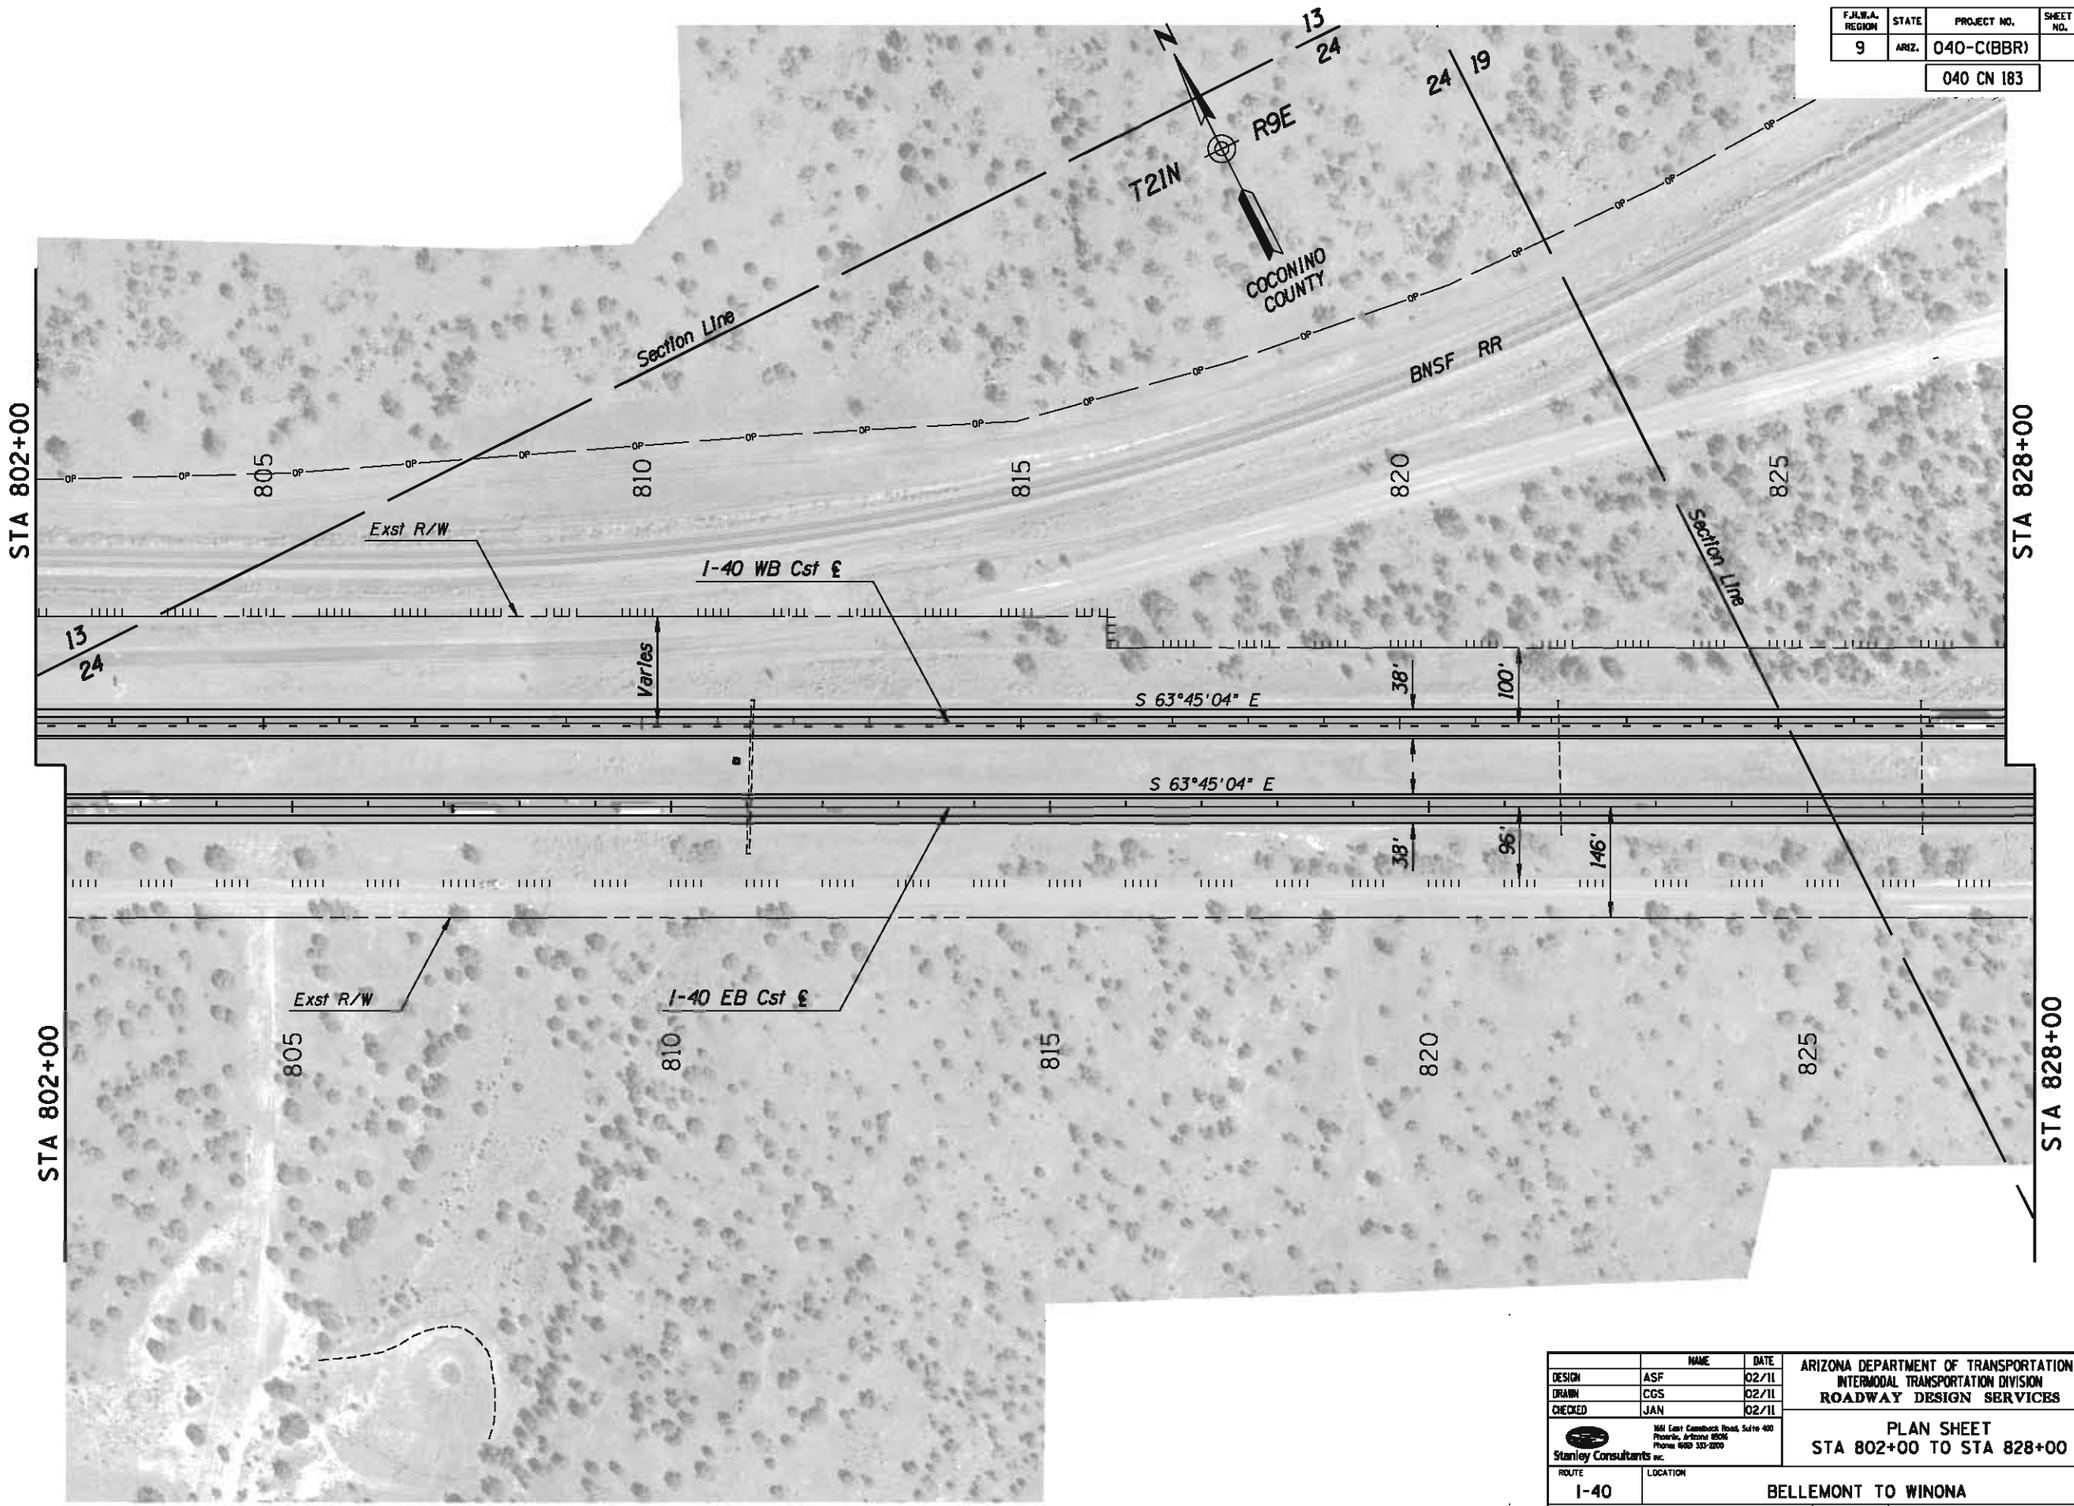

	NAME	DATE
DESIGN	ASF	02/11
DRAWN	CGS	02/11
CHECKED	JAN	02/11

Stanley Consultants INC.
1661 East Camelback Road, Suite 400
Phoenix, Arizona 85016
Phone: (602) 332-2200

ARIZONA DEPARTMENT OF TRANSPORTATION
INTERMODAL TRANSPORTATION DIVISION
ROADWAY DESIGN SERVICES

PLAN SHEET
STA 802+00 TO STA 828+00

Initial
DCR
Review
NOT FOR CONSTRUCTION OR RECORDING

ROUTE	LOCATION
I-40	BELLEMONT TO WINONA

DWG NO. C-179

TRACS NO. H7586 01L | 040-C(BBR) | ___ OF ___

NO.	DESCRIPTION OF REVISION	MADE BY	DATE
NO.1	DESCRIPTION OF REVISION	MADE BY	DATE
NO.2	DESCRIPTION OF REVISION	MADE BY	DATE

1/31/2011 q:\21580\11-cadd\03-Civ\h7586p062.dgn

F.H.W.A. REGION	STATE	PROJECT NO.	SHEET NO.	TOTAL SHEETS	AS BUILT
9	ARIZ.	040-C(BBR)			
		040 CN 183			

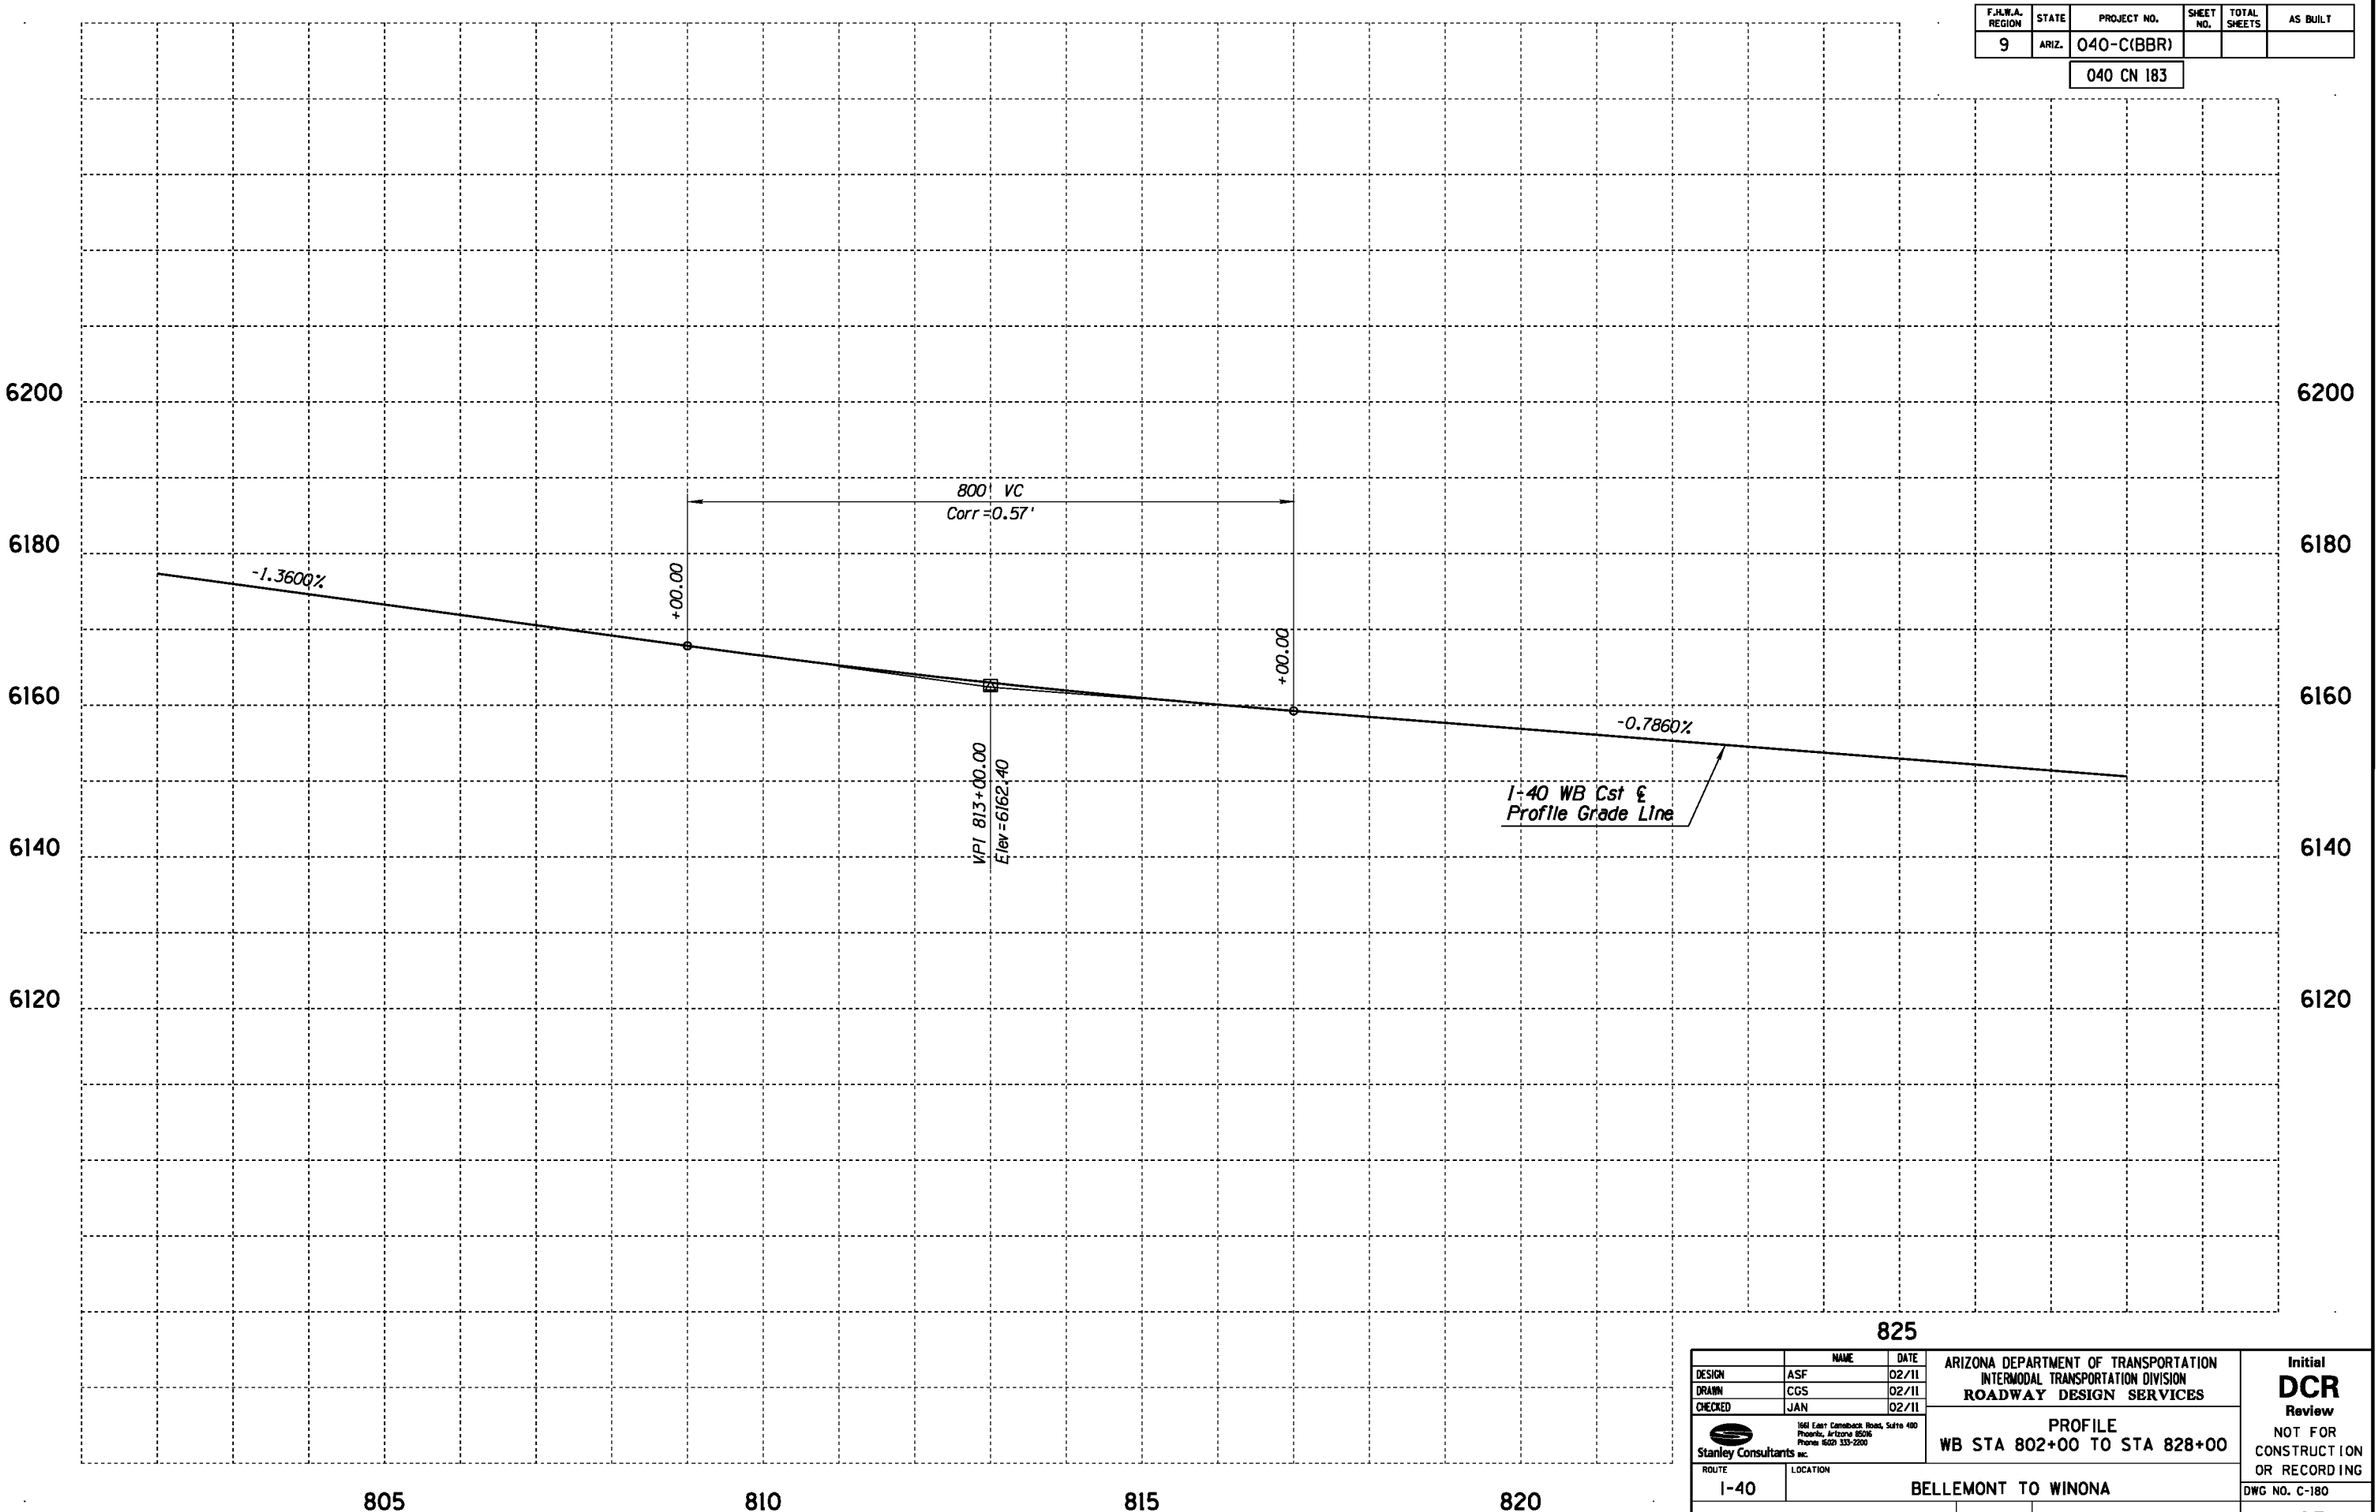

	NAME	DATE
DESIGN	ASF	02/11
DRAWN	CGS	02/11
CHECKED	JAN	02/11

Stanley Consultants INC.
1661 East Camelback Road, Suite 400
Phoenix, Arizona 85016
Phone (602) 333-2200

ARIZONA DEPARTMENT OF TRANSPORTATION
INTERMODAL TRANSPORTATION DIVISION
ROADWAY DESIGN SERVICES

PROFILE
WB STA 802+00 TO STA 828+00

ROUTE: I-40
LOCATION: BELLEMONT TO WINONA

TRACS NO. H7586 01L | 040-C(BBR)

Initial
DCR
Review
NOT FOR CONSTRUCTION OR RECORDING

DWG NO. C-180
___ OF ___

NO.	DESCRIPTION OF REVISION	MADE BY	DATE	NO.	DESCRIPTION OF REVISION	MADE BY	DATE

1/31/2011 qt\21580\11-cadd\03-Civ\h7586v062a.dgn

F.H.W.A. REGION	STATE	PROJECT NO.	SHEET NO.	TOTAL SHEETS	AS BUILT
9	ARIZ.	040-C(BBR)			

040 CN 183

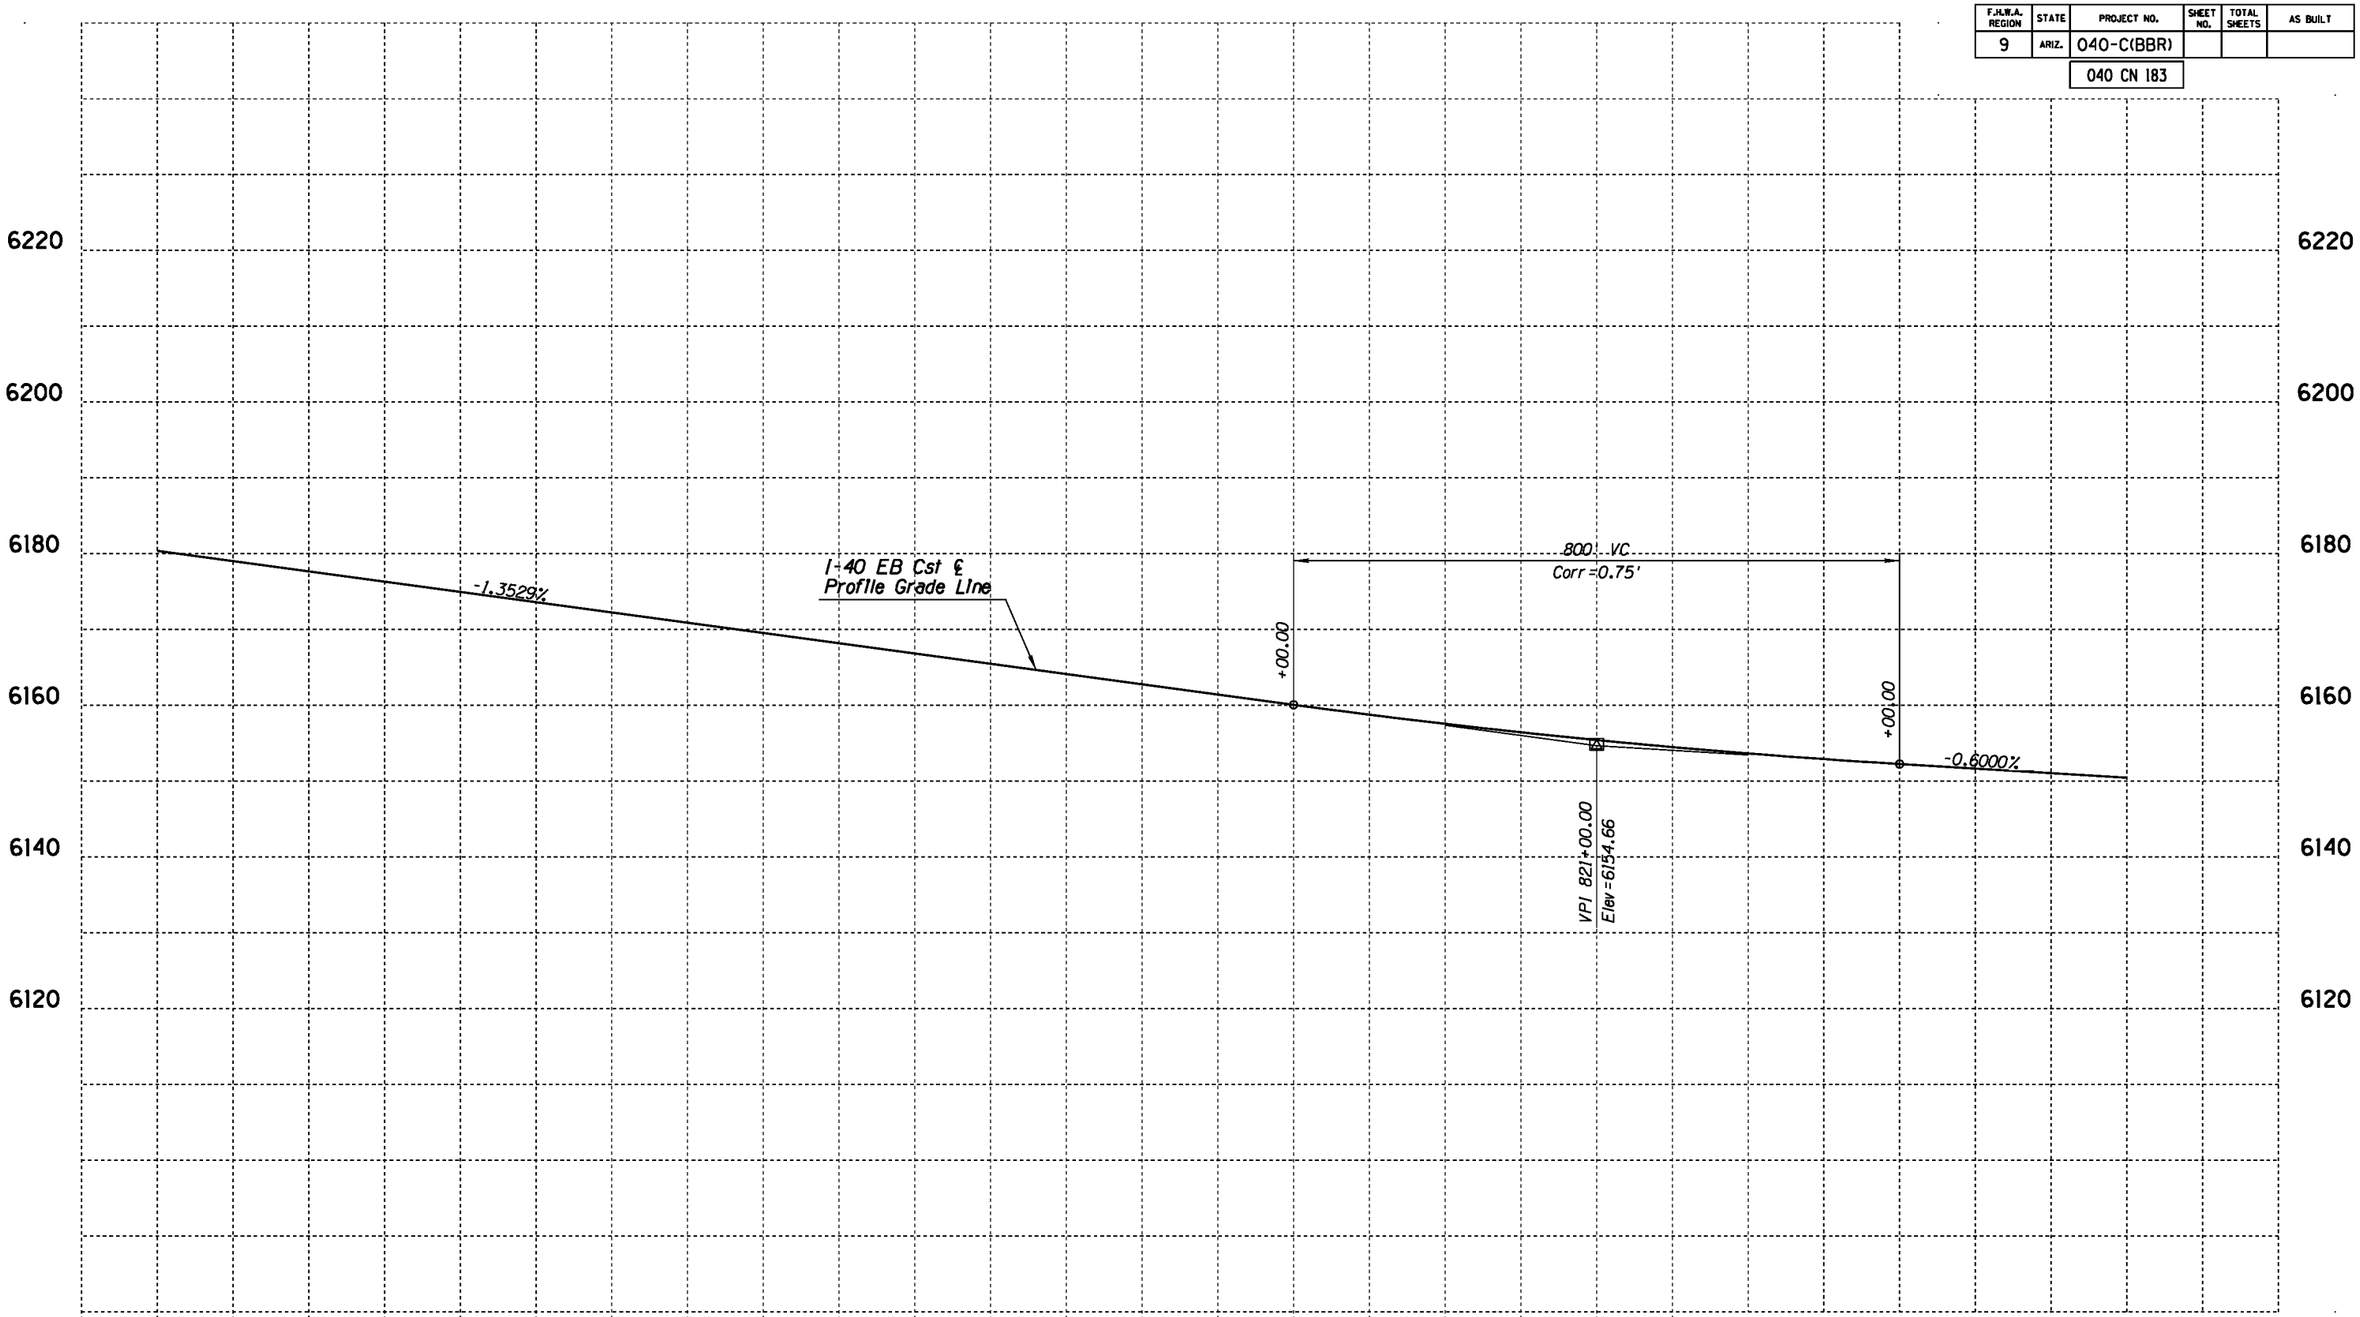

	NAME	DATE
DESIGN	ASF	02/11
DRAWN	CGS	02/11
CHECKED	JAN	02/11

Stanley Consultants INC.
1661 East Camelback Road, Suite 400
Phoenix, Arizona 85016
Phone (602) 333-2200

ARIZONA DEPARTMENT OF TRANSPORTATION
INTERMODAL TRANSPORTATION DIVISION
ROADWAY DESIGN SERVICES

PROFILE
EB STA 802+00 TO STA 828+00

Initial
DCR
Review
NOT FOR CONSTRUCTION OR RECORDING

ROUTE: I-40
LOCATION: BELLEMONT TO WINONA

DWG NO. C-181

TRACS NO. H7586 01L | 040-C(BBR) | ___ OF ___

NO.	DESCRIPTION OF REVISION	DATE	MADE BY

1/31/2011 q:\21580\11-cadd\03-Civ\h7586v0626.dgn

F.H.W.A. REGION	STATE	PROJECT NO.	SHEET NO.	TOTAL SHEETS	AS BUILT
9	ARIZ.	040-C(BBR)			
		040 CN 183			

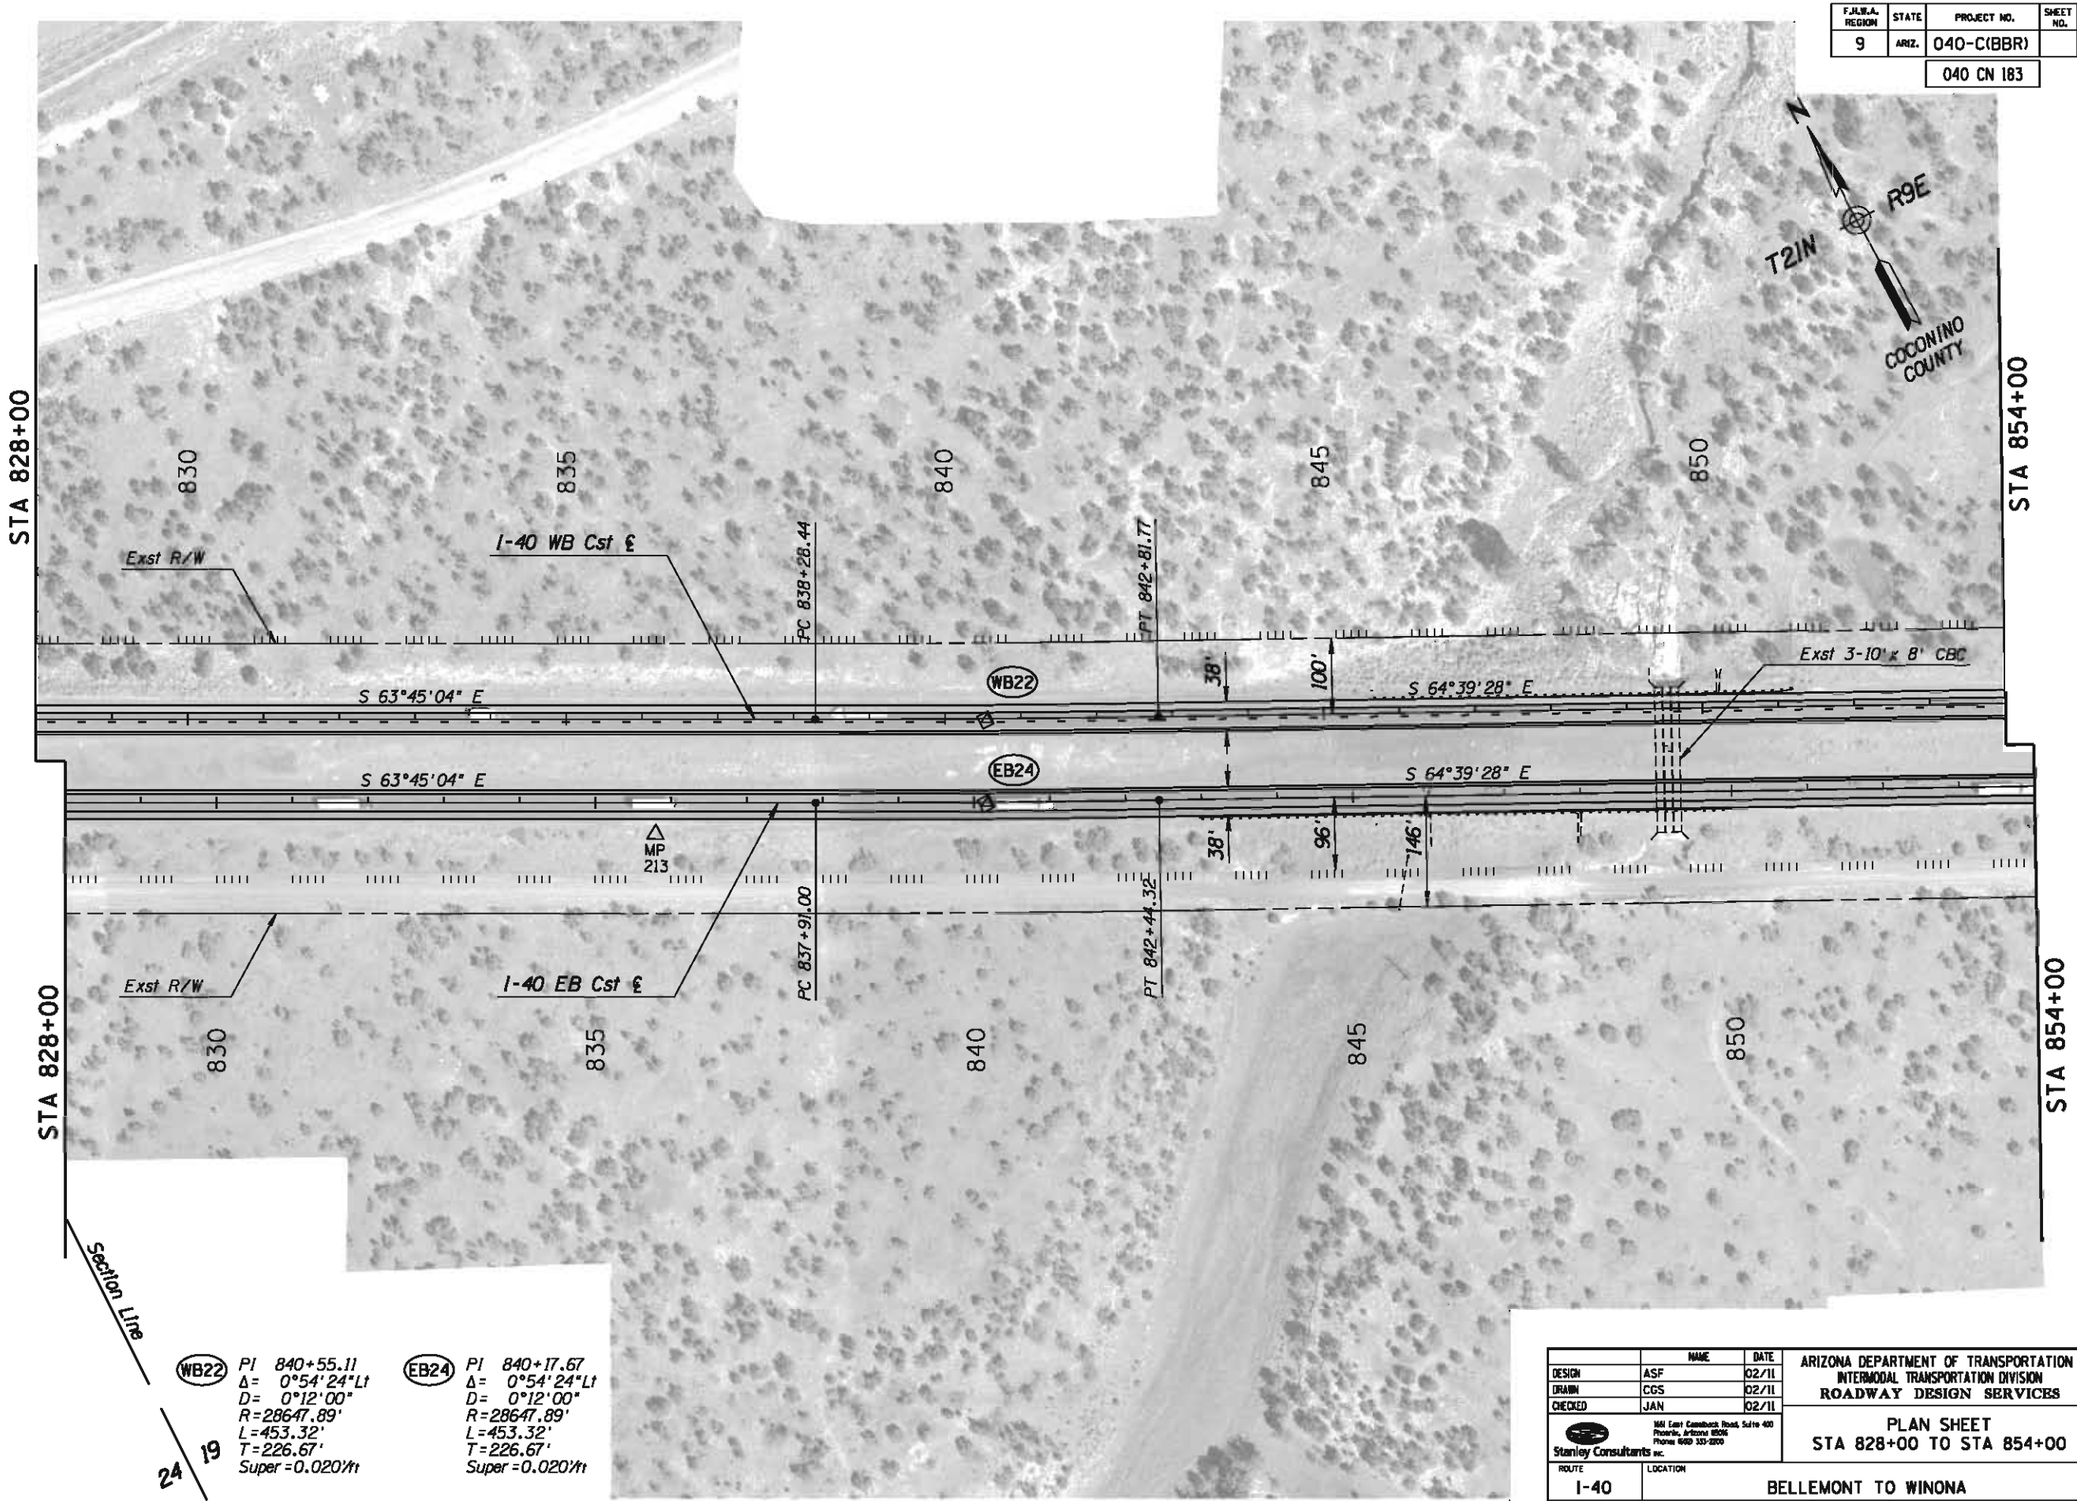

WB22
PI 840+55.11
Δ= 0°54'24"Lt
D= 0°12'00"
R=28647.89'
L=453.32'
T=226.67'
Super=0.020'/ft

EB24
PI 840+17.67
Δ= 0°54'24"Lt
D= 0°12'00"
R=28647.89'
L=453.32'
T=226.67'
Super=0.020'/ft

	NAME	DATE
DESIGN	ASF	02/11
DRAWN	CGS	02/11
CHECKED	JAN	02/11

Stanley Consultants inc.
1661 East Camelback Road, Suite 400
Phoenix, Arizona 85016
Phone (602) 337-2200

ARIZONA DEPARTMENT OF TRANSPORTATION
INTERMODAL TRANSPORTATION DIVISION
ROADWAY DESIGN SERVICES

PLAN SHEET
STA 828+00 TO STA 854+00

Initial
DCR
Review
NOT FOR CONSTRUCTION OR RECORDING

ROUTE: I-40
LOCATION: BELLEMONT TO WINONA

DWG NO. C-182

TRACS NO. H7586 01L | 040-C(BBR) | ___ OF ___

NO.	DESCRIPTION OF REVISION	MADE BY	DATE

1/31/2011 q:\21580\11-cadd\03-Civ\h7586p063.dgn

F.H.W.A. REGION	STATE	PROJECT NO.	SHEET NO.	TOTAL SHEETS	AS BUILT
9	ARIZ.	040-C(BBR)			
		040 CN 183			

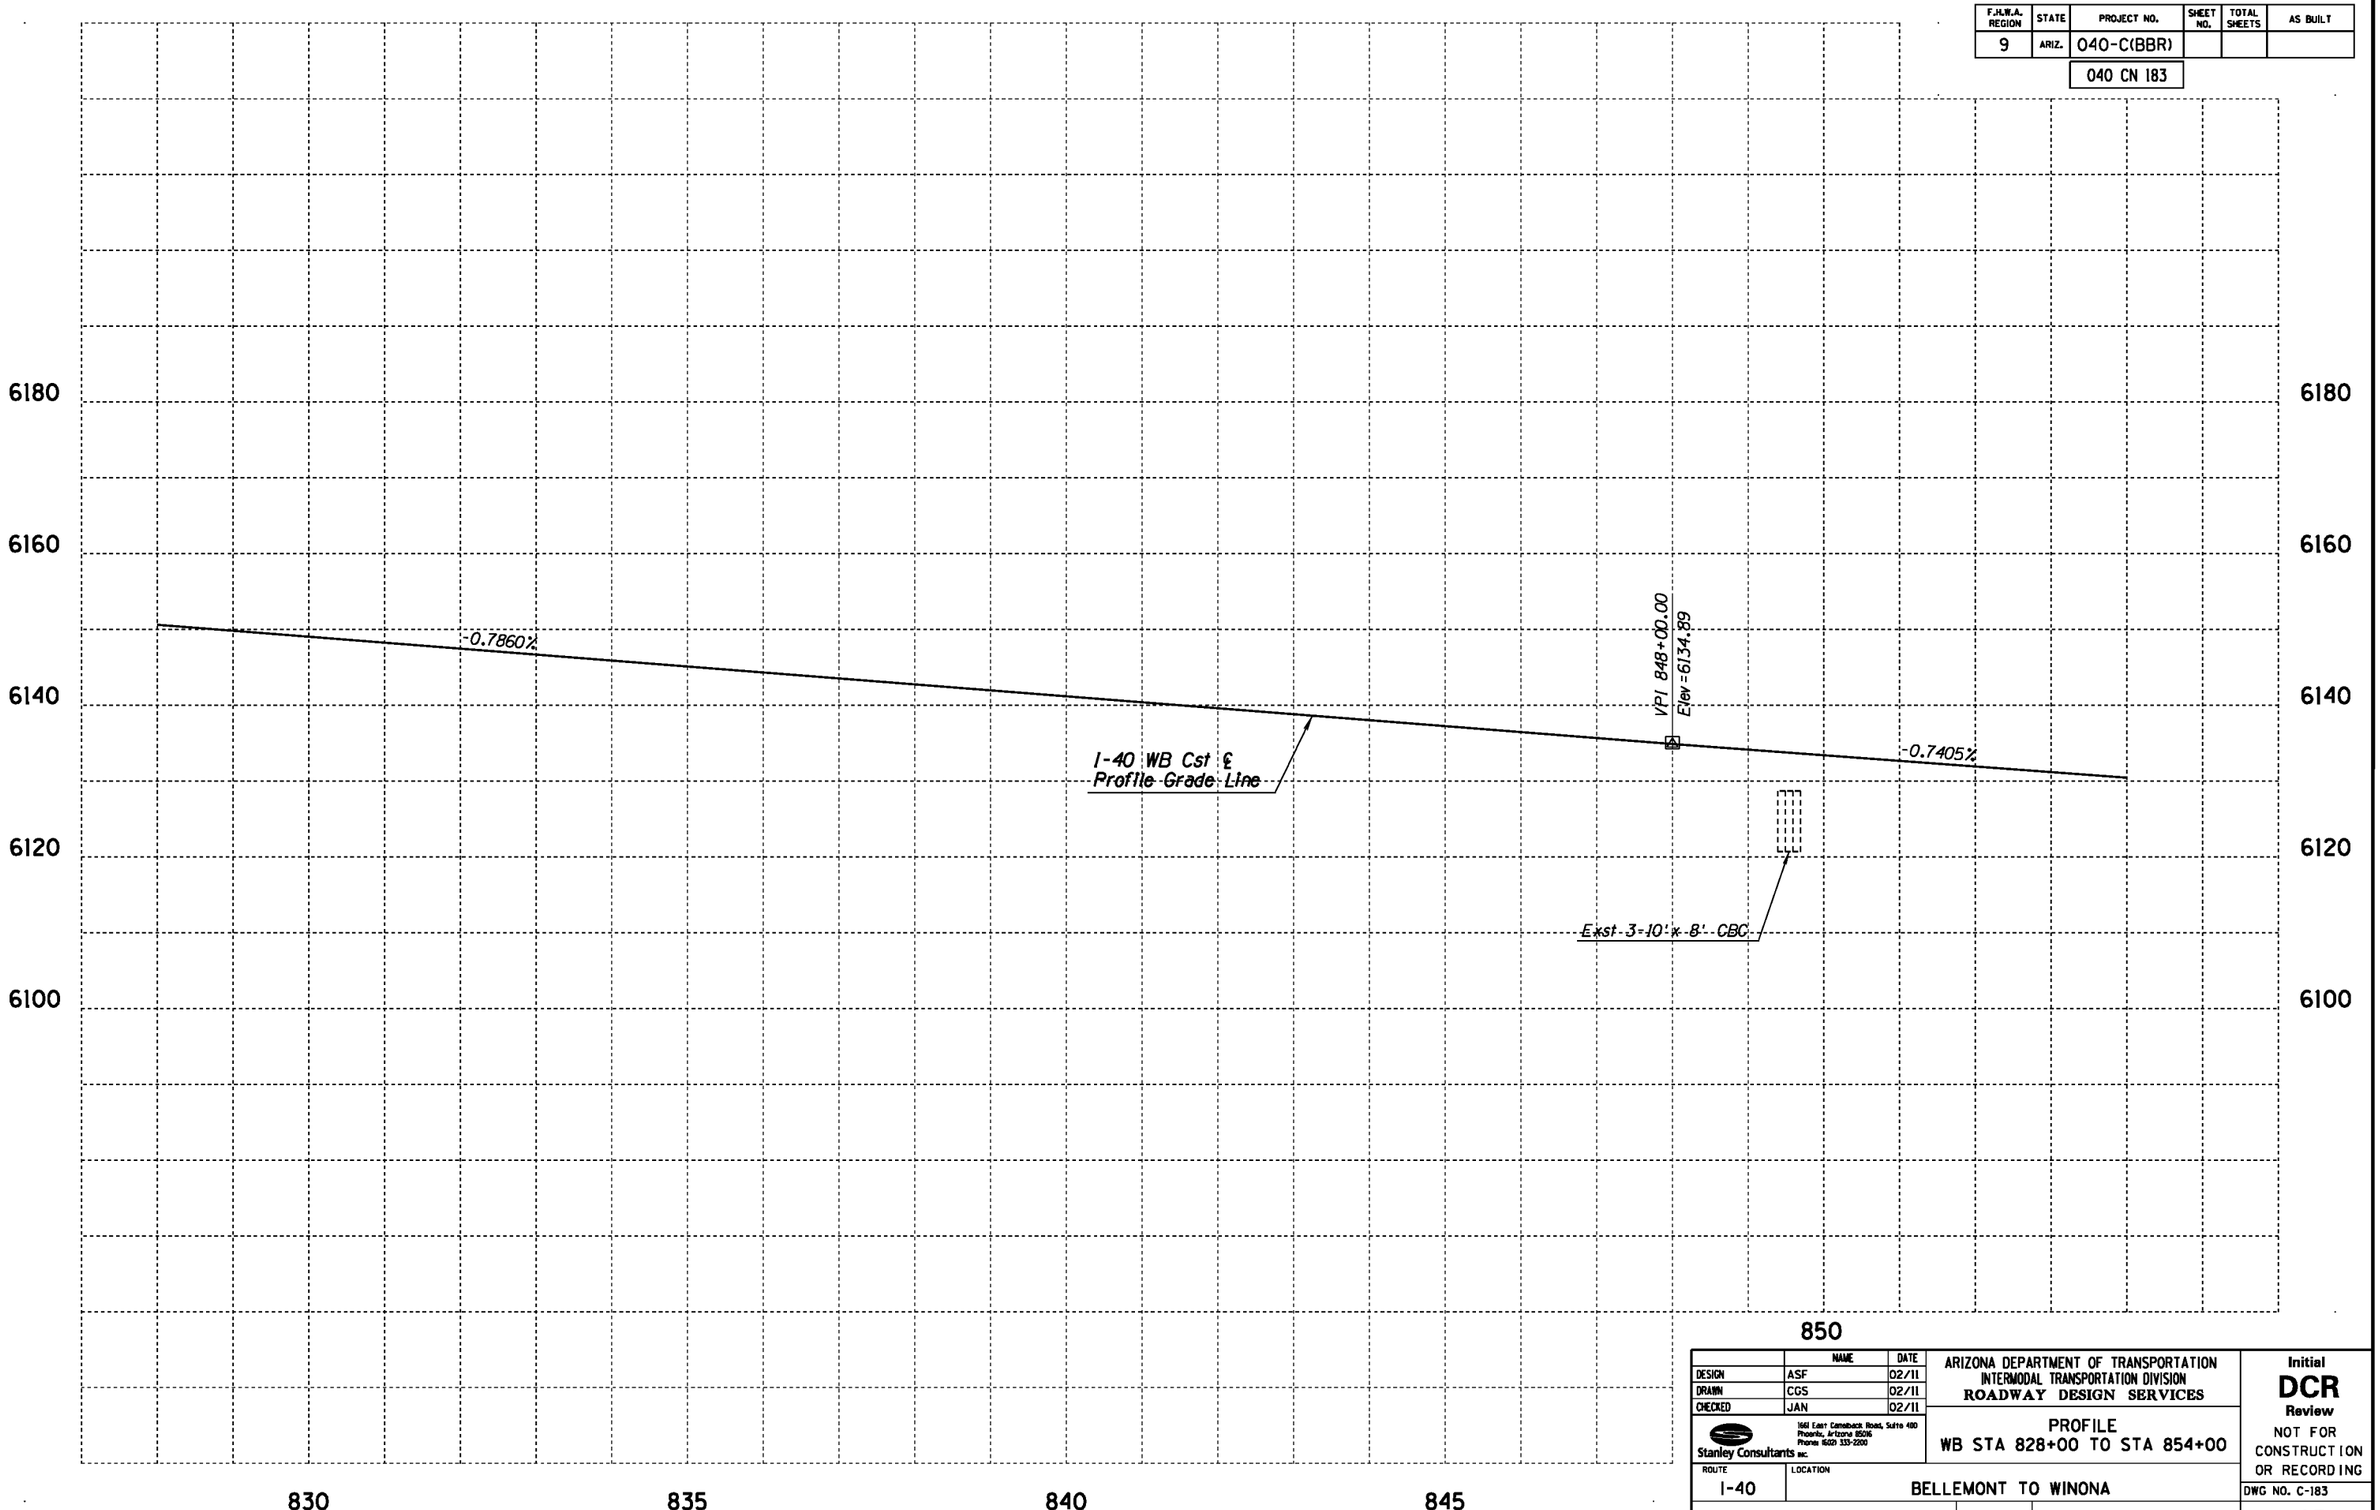

	NAME	DATE
DESIGN	ASF	02/11
DRAWN	CGS	02/11
CHECKED	JAN	02/11

Stanley Consultants INC.
1661 East Camelback Road, Suite 400
Phoenix, Arizona 85016
Phone: (602) 333-2200

ARIZONA DEPARTMENT OF TRANSPORTATION
INTERMODAL TRANSPORTATION DIVISION
ROADWAY DESIGN SERVICES

PROFILE
WB STA 828+00 TO STA 854+00

ROUTE: I-40
LOCATION: BELLEMONT TO WINONA

Initial
DCR
Review
NOT FOR CONSTRUCTION OR RECORDING

DWG NO. C-183

TRACS NO. H7586 01L | 040-C(BBR) | ___ OF ___

NO.	DESCRIPTION OF REVISION	MADE BY	DATE

1/31/2011 q:\21580\11-cadd\03-Civ\h7586v063a.dgn

F.H.W.A. REGION	STATE	PROJECT NO.	SHEET NO.	TOTAL SHEETS	AS BUILT
9	ARIZ.	040-C(BBR)			

040 CN 183

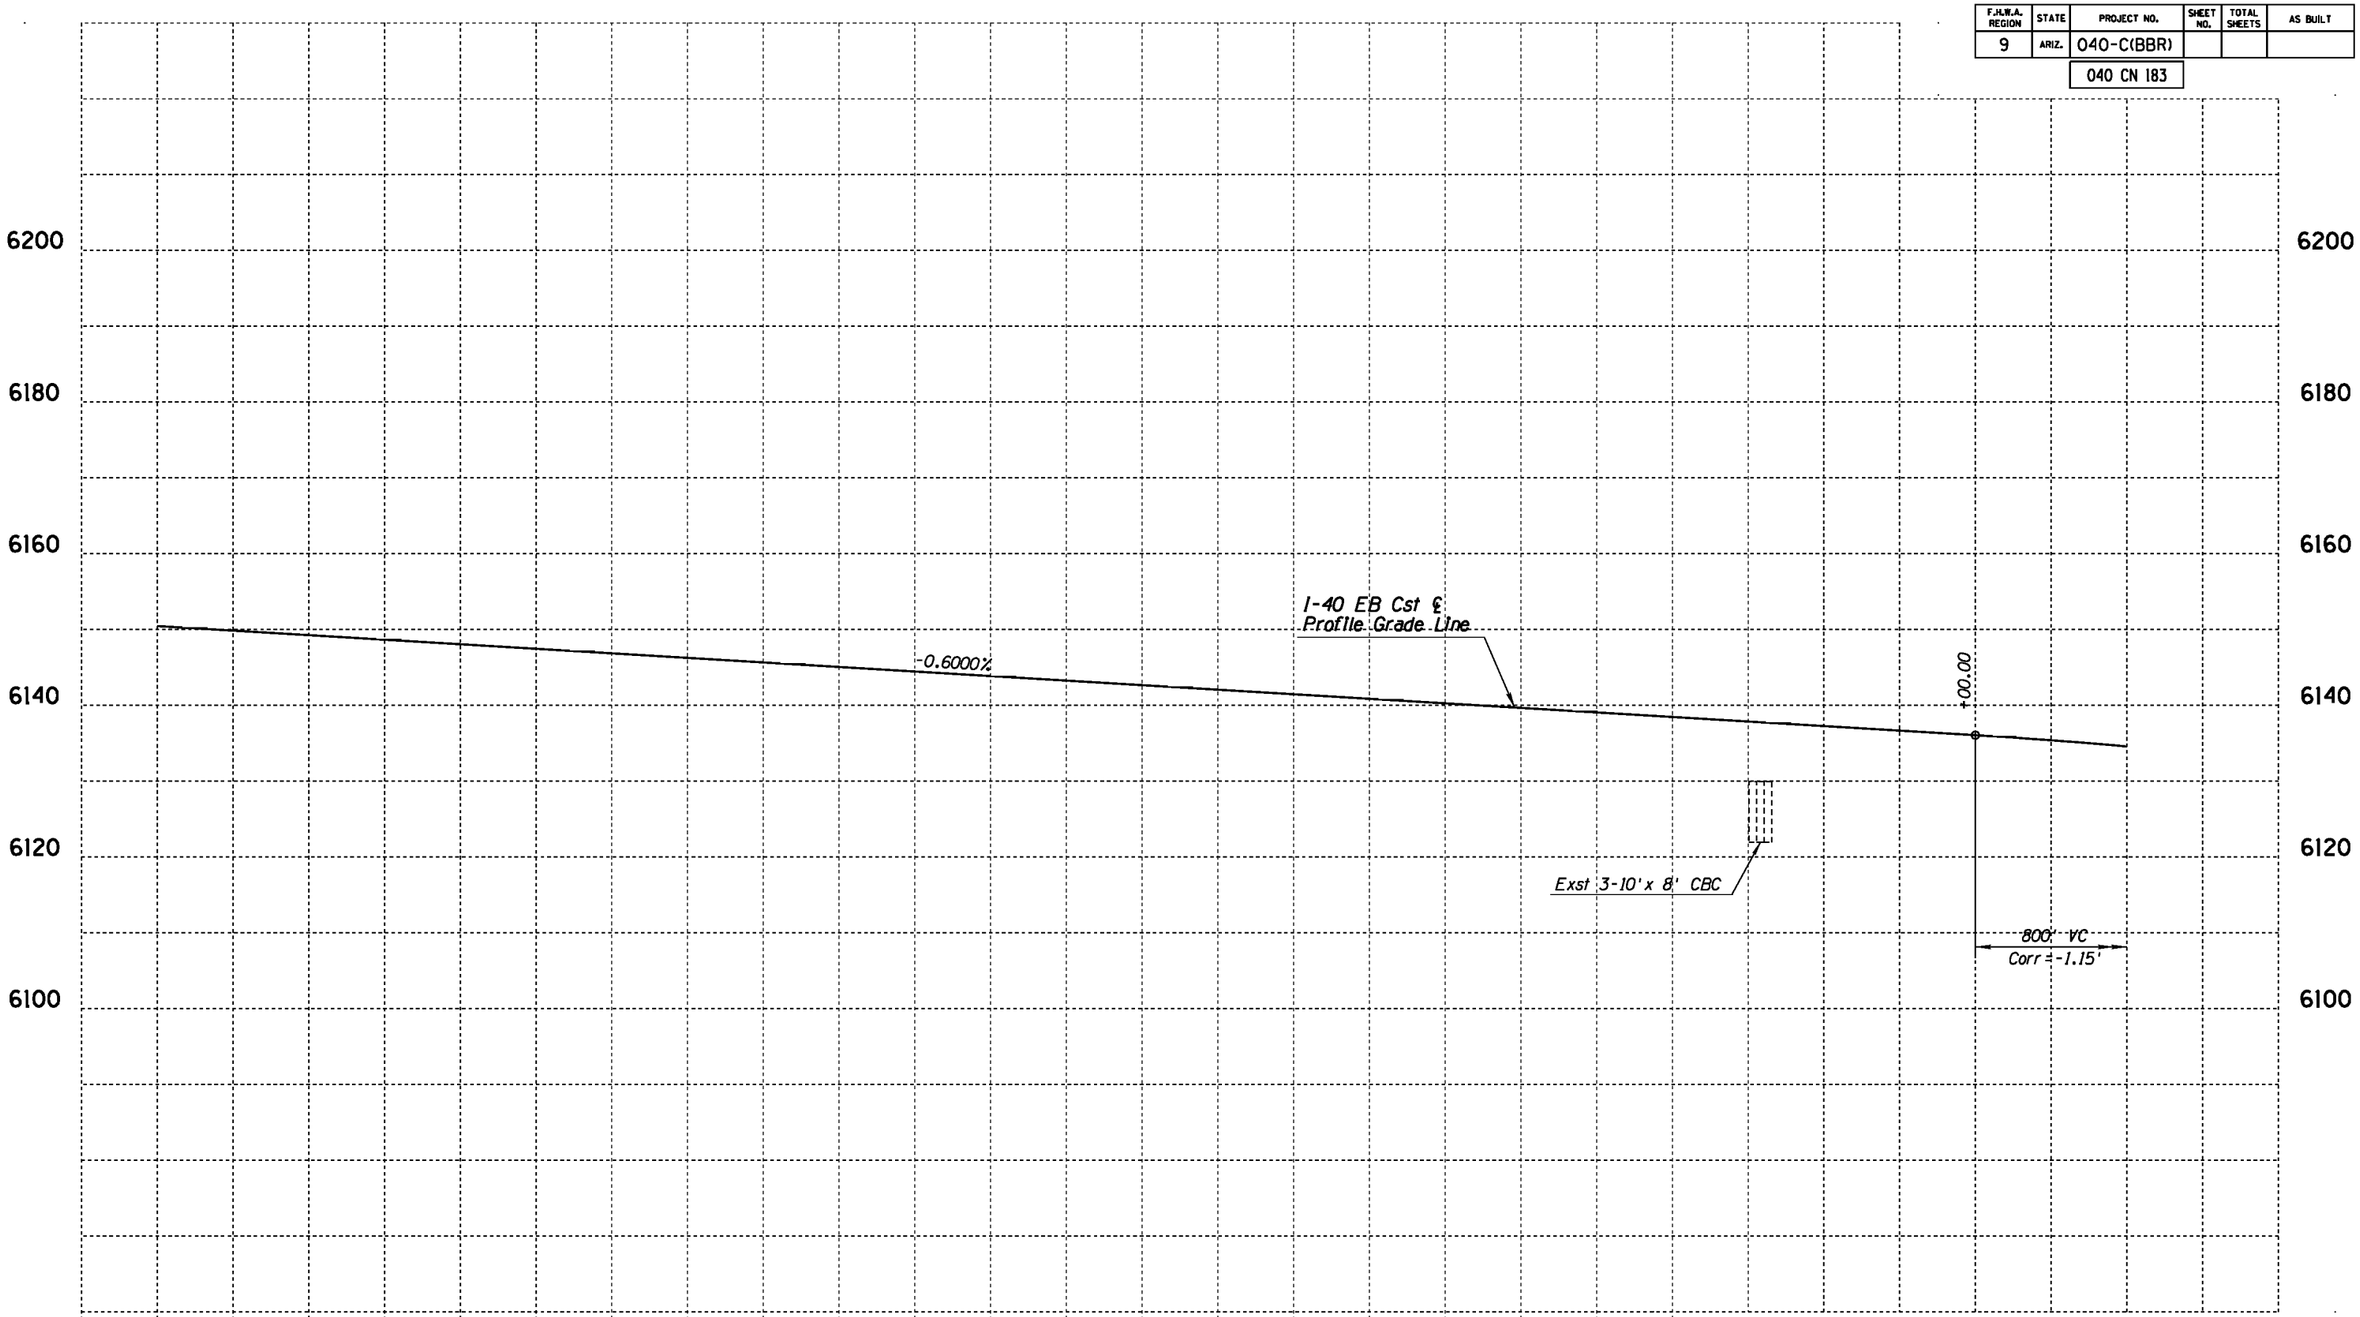

	NAME	DATE
DESIGN	ASF	02/11
DRAWN	CGS	02/11
CHECKED	JAN	02/11

Stanley Consultants INC.
1661 East Camelback Road, Suite 400
Phoenix, Arizona 85016
Phone (602) 333-2200

ARIZONA DEPARTMENT OF TRANSPORTATION
INTERMODAL TRANSPORTATION DIVISION
ROADWAY DESIGN SERVICES

PROFILE
EB STA 828+00 TO STA 854+00

Initial
DCR
Review
NOT FOR CONSTRUCTION OR RECORDING

ROUTE: I-40
LOCATION: BELLEMONT TO WINONA

DWG NO. C-184

TRACS NO. H7586 01L | 040-C(BBR) | ___ OF ___

NO.	DESCRIPTION OF REVISION	MADE BY	DATE

1/31/2011 gt\21580\11-cadd\03-Civ\h7586v0636.dgn

F.H.W.A. REGION	STATE	PROJECT NO.	SHEET NO.	TOTAL SHEETS	AS BUILT
9	ARIZ.	040-C(BBR)			
		040 CN 183			

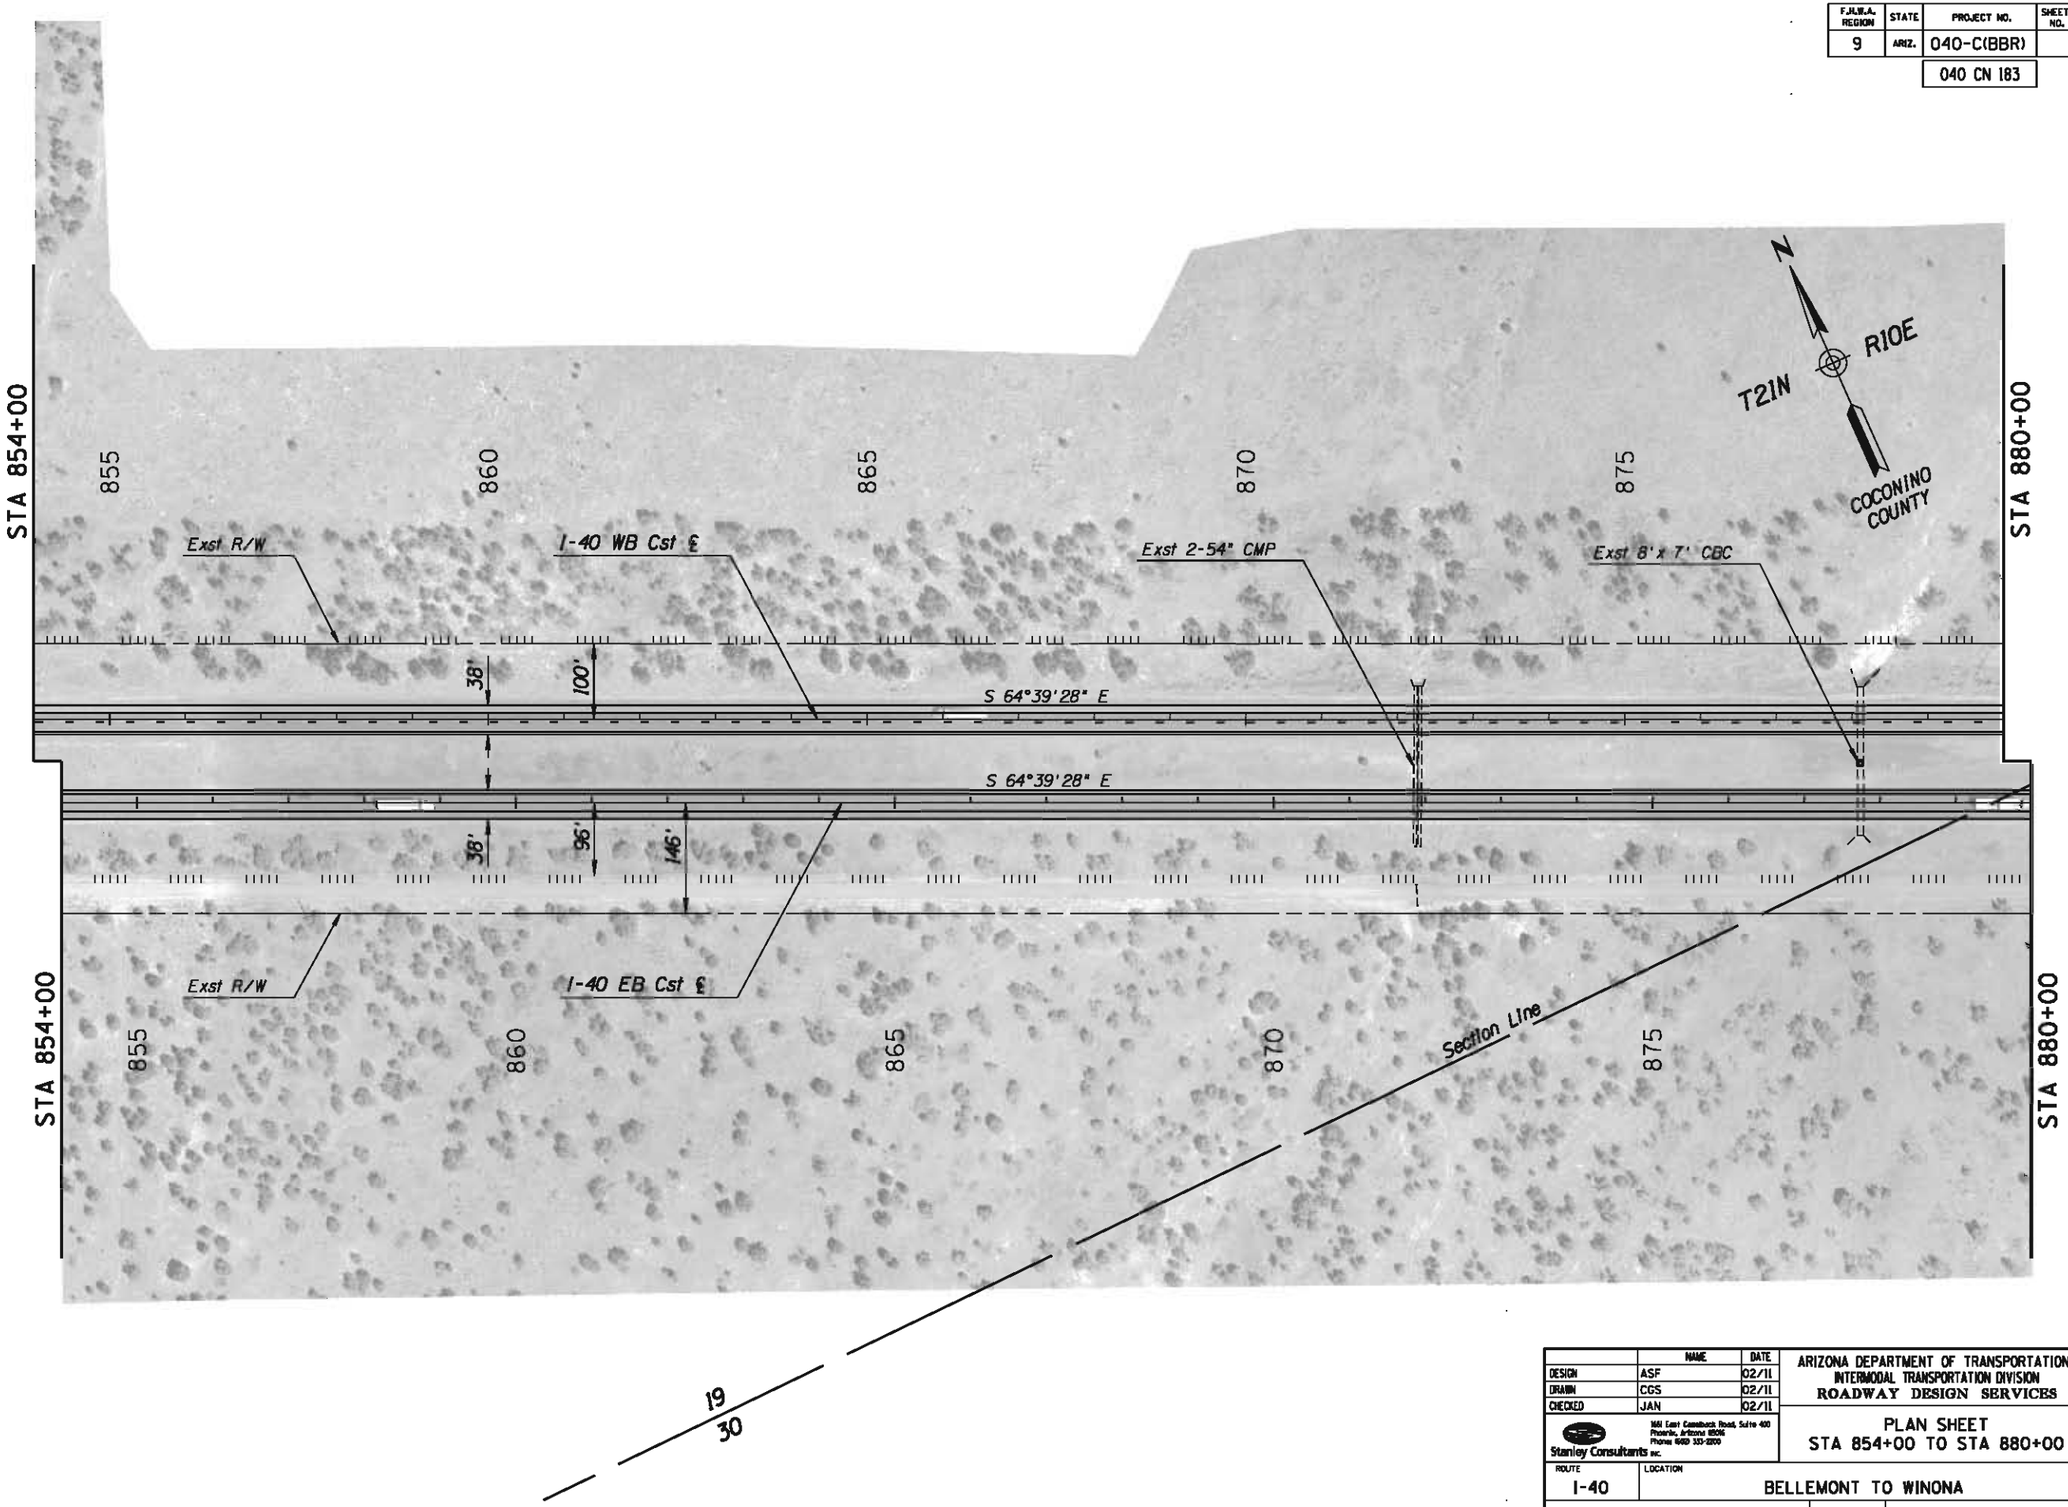

	NAME	DATE
DESIGN	ASF	02/11
DRAWN	CGS	02/11
CHECKED	JAN	02/11

Stanley Consultants inc.
1661 East Camelback Road, Suite 400
Phoenix, Arizona 85016
Phone (602) 337-2200

ARIZONA DEPARTMENT OF TRANSPORTATION
INTERMODAL TRANSPORTATION DIVISION
ROADWAY DESIGN SERVICES

PLAN SHEET
STA 854+00 TO STA 880+00

Initial
DCR
Review
NOT FOR CONSTRUCTION OR RECORDING

ROUTE: I-40
LOCATION: BELLEMONT TO WINONA

TRACS NO. H7586 01L
040-C(BBR)

DWG NO. C-185
___ OF ___

NO.	DESCRIPTION OF REVISION	MADE BY	DATE

1/31/2011 q:\21580\11-cadd\03-Civ\h7586p064.dgn

F.H.W.A. REGION	STATE	PROJECT NO.	SHEET NO.	TOTAL SHEETS	AS BUILT
9	ARIZ.	040-C(BBR)			

040 CN 183

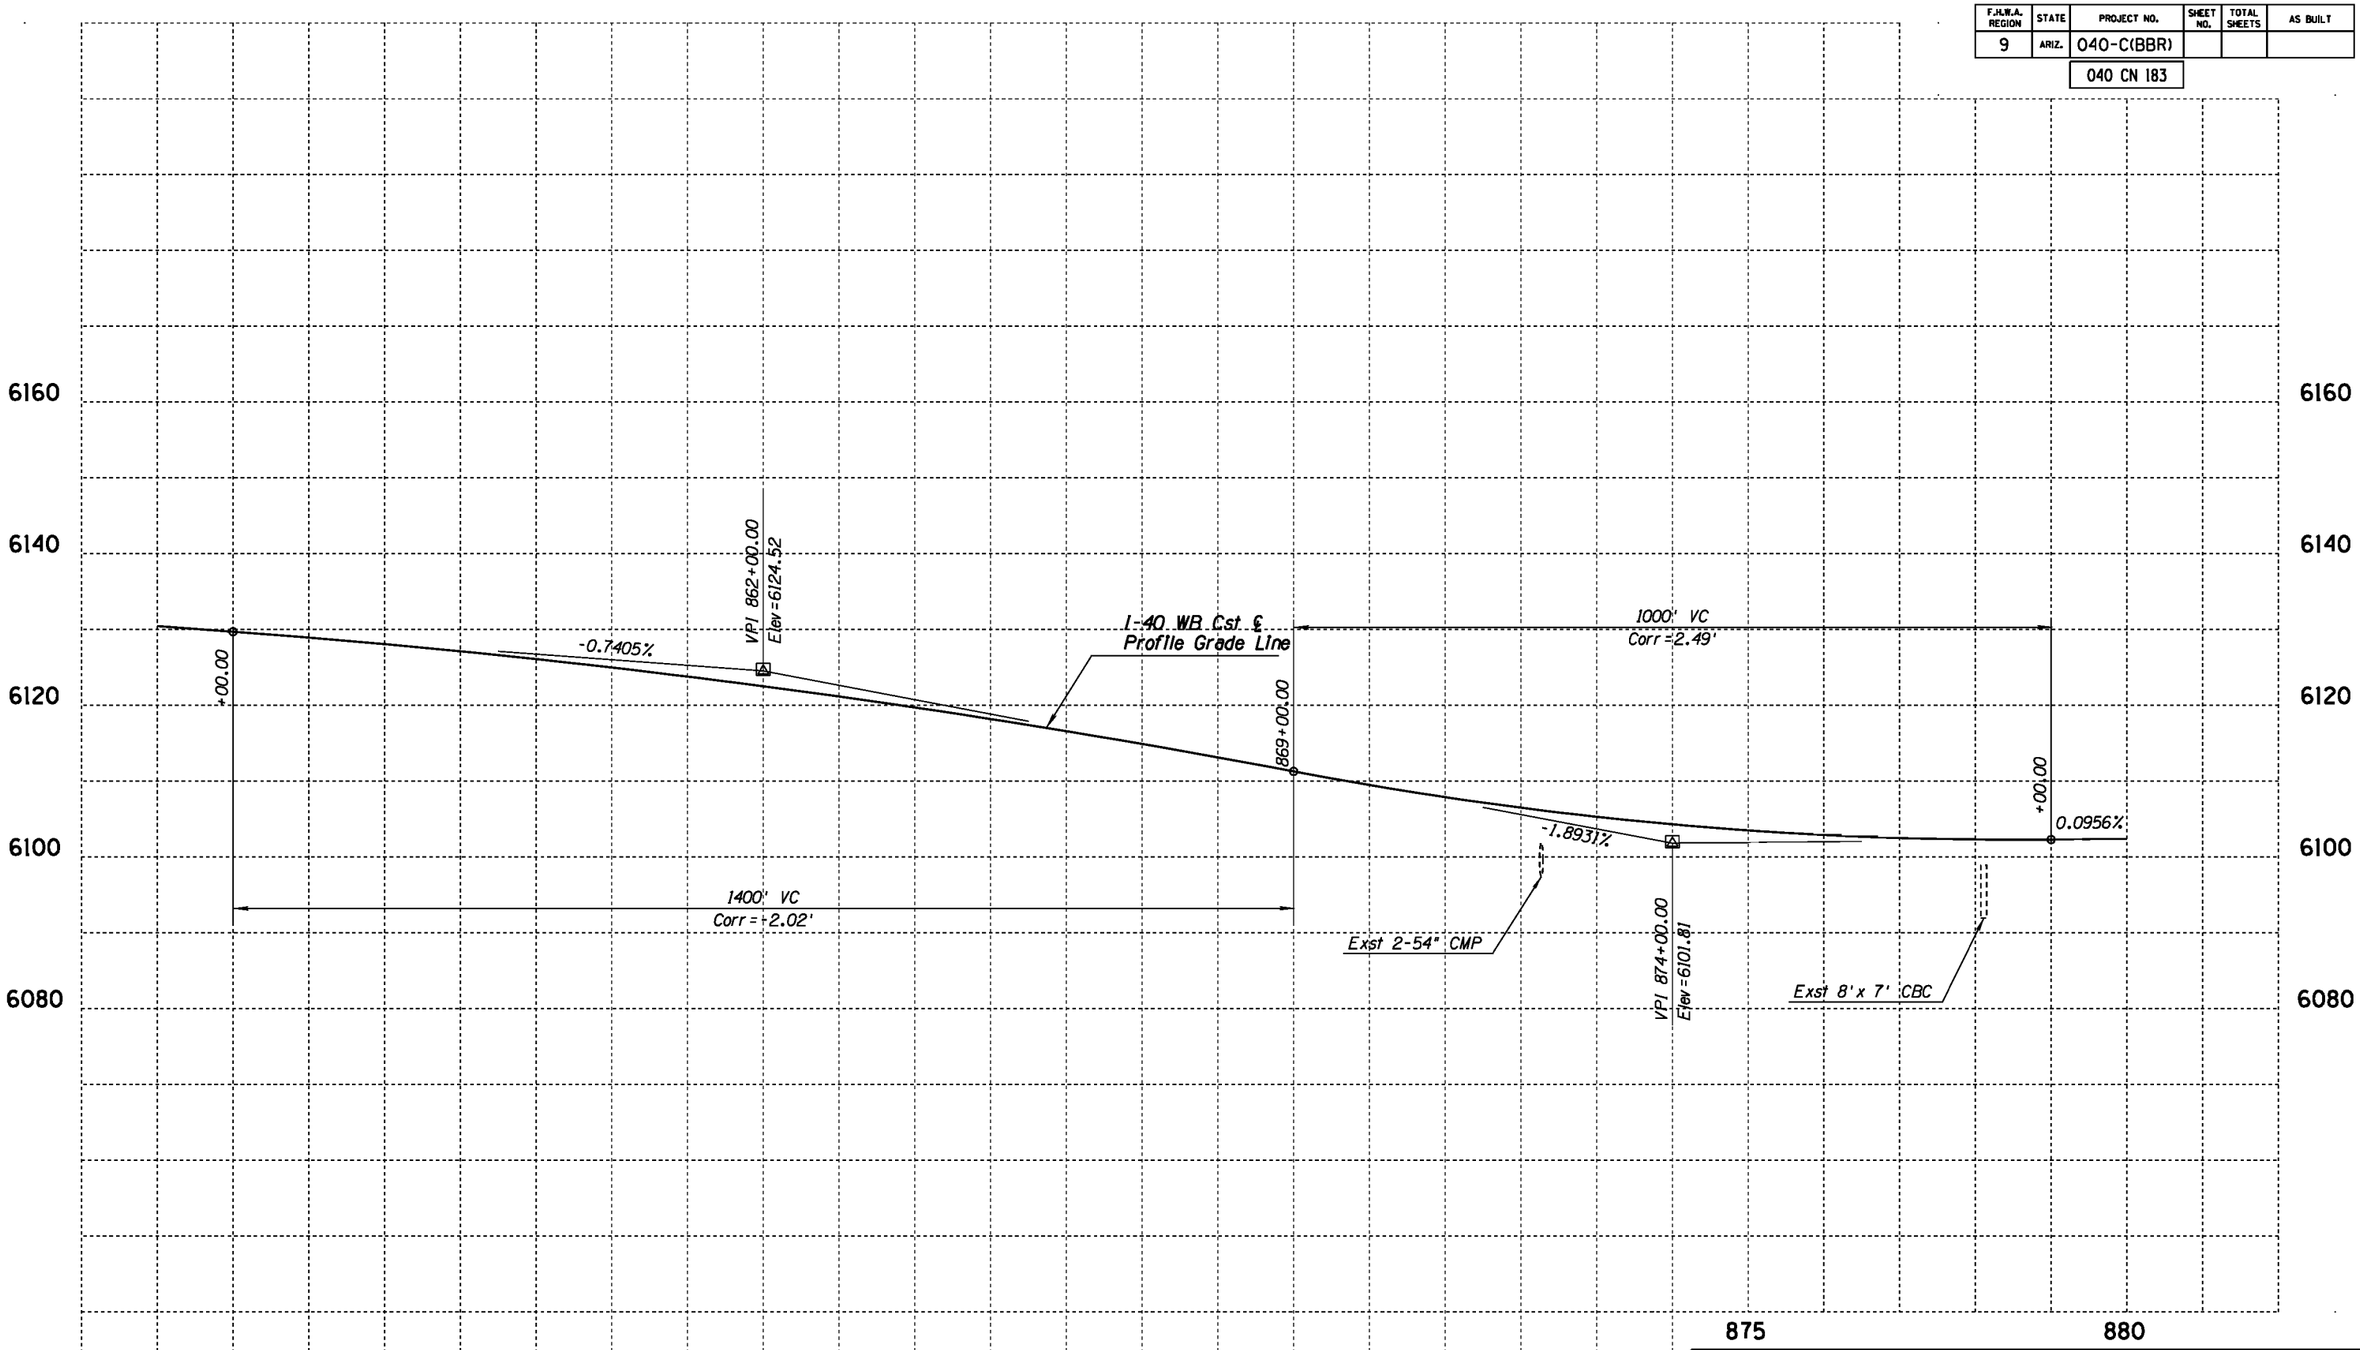

	NAME	DATE
DESIGN	ASF	02/11
DRAWN	CGS	02/11
CHECKED	JAN	02/11

Stanley Consultants INC.
1661 East Camelback Road, Suite 400
Phoenix, Arizona 85016
Phone (602) 333-2200

ARIZONA DEPARTMENT OF TRANSPORTATION
INTERMODAL TRANSPORTATION DIVISION
ROADWAY DESIGN SERVICES

PROFILE
WB STA 854+00 TO STA 880+00

ROUTE: I-40
LOCATION: BELLEMONT TO WINONA

Initial
DCR
Review
NOT FOR CONSTRUCTION OR RECORDING

DWG NO. C-186

TRACS NO. H7586 01L | 040-C(BBR) | ___ OF ___

NO.	DESCRIPTION OF REVISION	DATE	MADE BY

1/31/2011 gi\21580\11-cadd\03-Civ\h7586v064a.dgn

F.H.W.A. REGION	STATE	PROJECT NO.	SHEET NO.	TOTAL SHEETS	AS BUILT
9	ARIZ.	040-C(BBR)			

040 CN 183

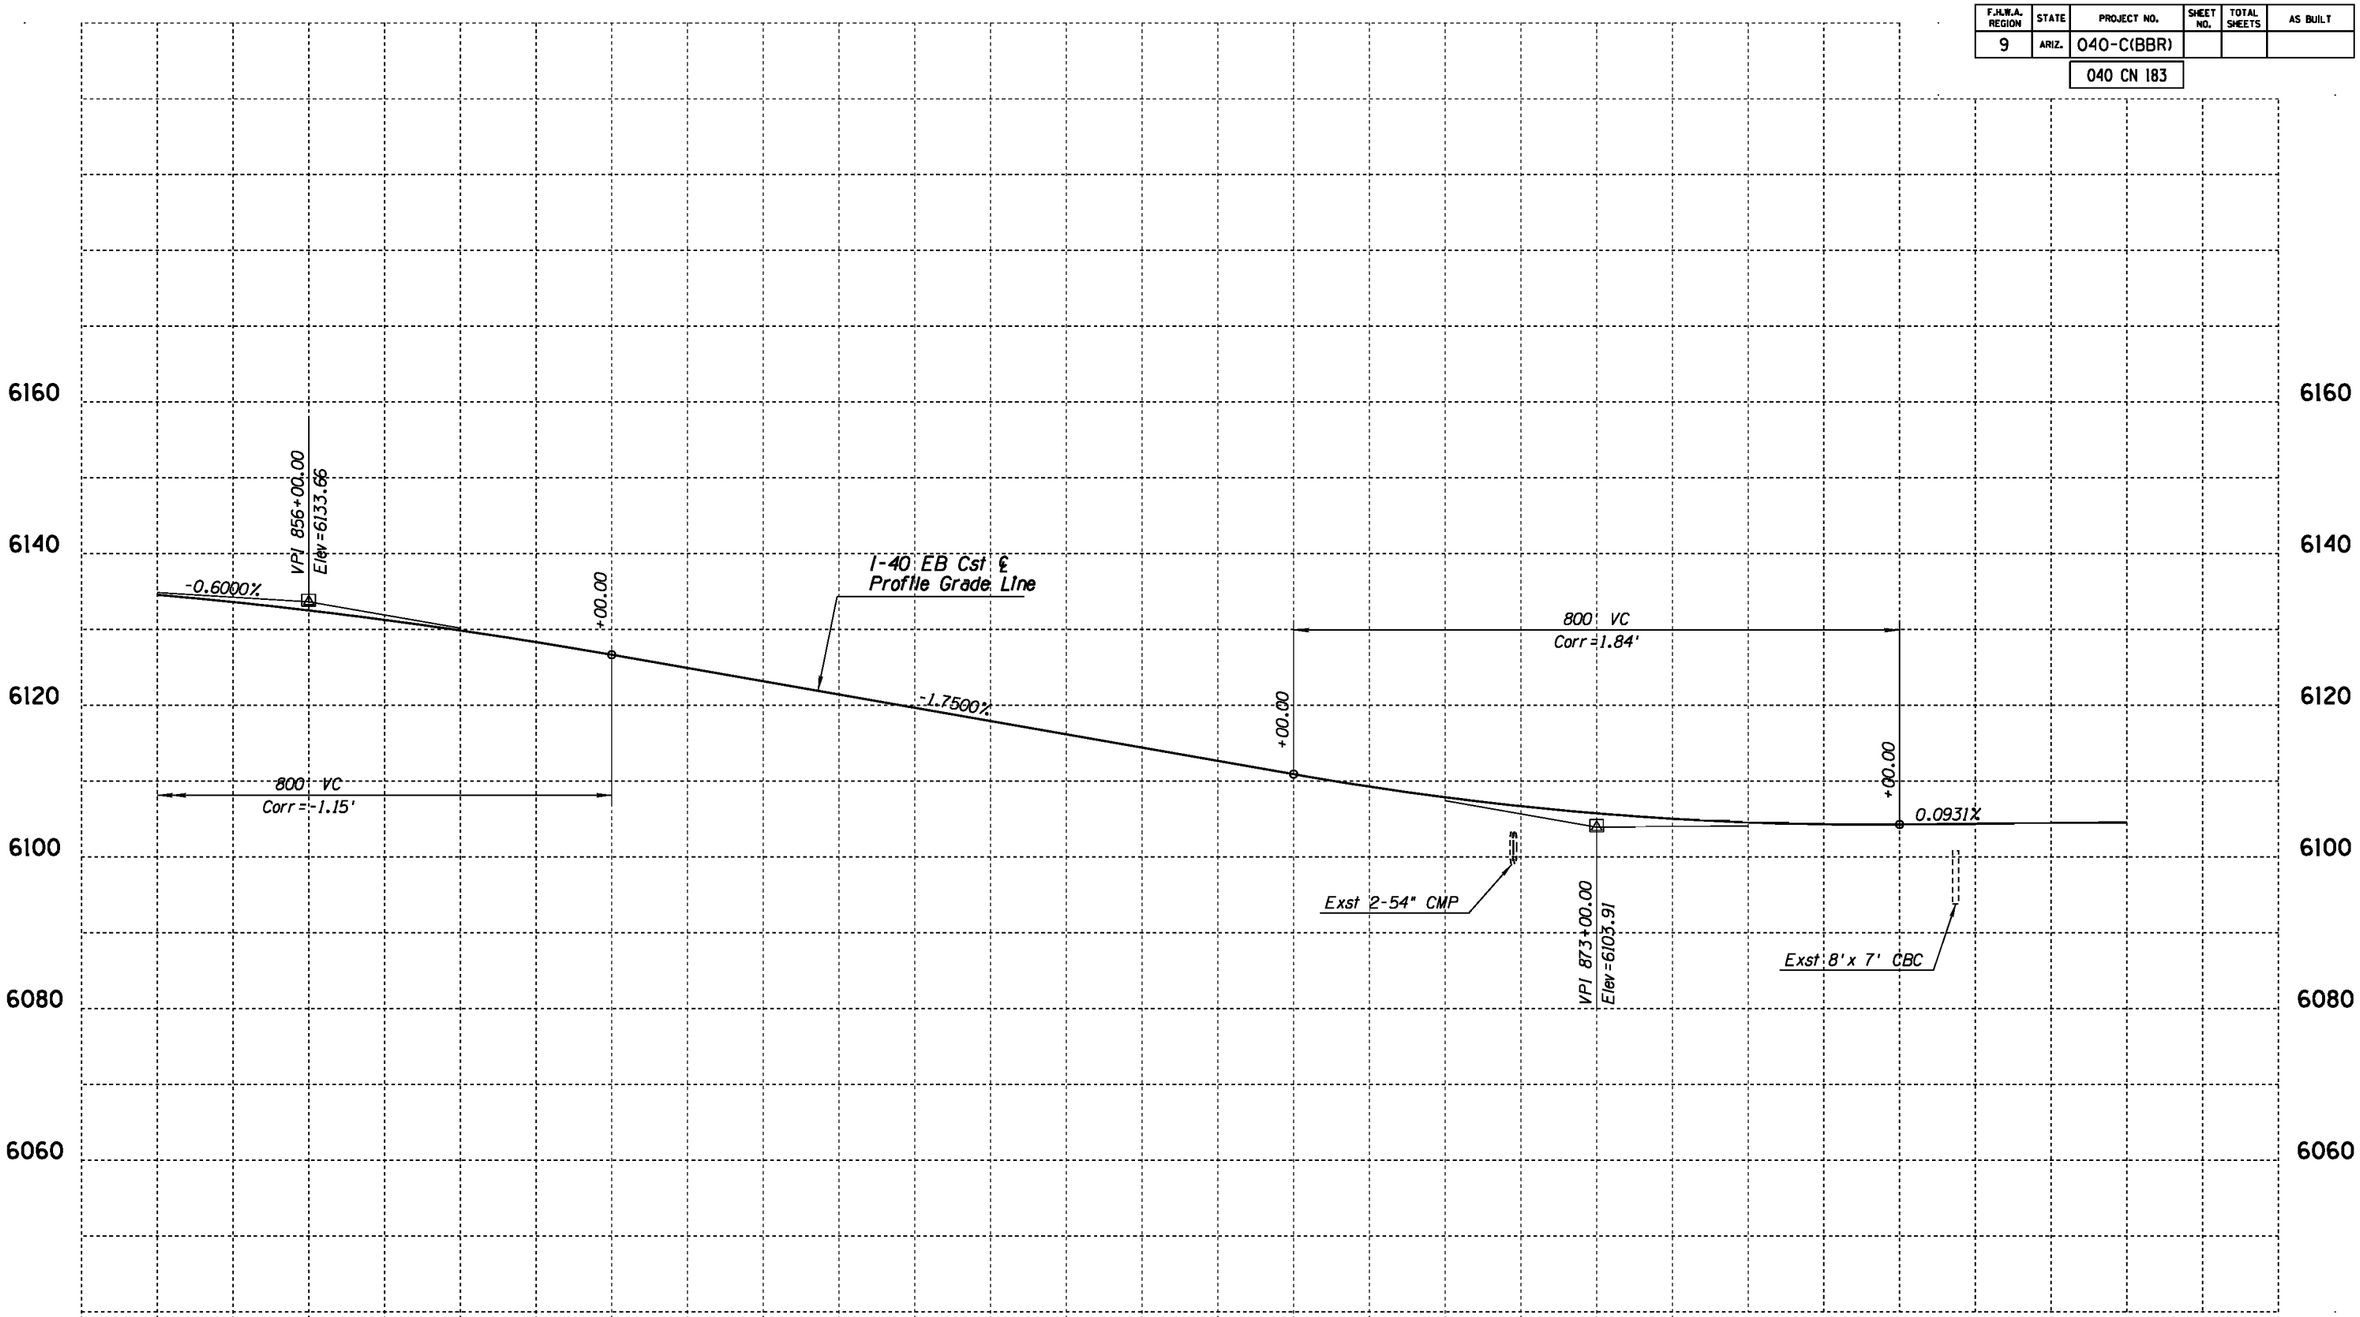

	NAME	DATE
DESIGN	ASF	02/11
DRAWN	CGS	02/11
CHECKED	JAN	02/11

Stanley Consultants INC.
1661 East Camelback Road, Suite 400
Phoenix, Arizona 85016
Phone (602) 333-2200

ARIZONA DEPARTMENT OF TRANSPORTATION
INTERMODAL TRANSPORTATION DIVISION
ROADWAY DESIGN SERVICES

PROFILE
EB STA 854+00 TO STA 880+00

Initial
DCR
Review
NOT FOR CONSTRUCTION OR RECORDING

ROUTE	LOCATION
I-40	BELLEMONT TO WINONA

DWG NO. C-187

TRACS NO. H7586 01L | 040-C(BBR) | ___ OF ___

NO.	DESCRIPTION OF REVISION	MADE BY	DATE

1/31/2011 q:\21580\11-cadd\03-Civ\h7586v0646.dgn

F.H.W.A. REGION	STATE	PROJECT NO.	SHEET NO.	TOTAL SHEETS	AS BUILT
9	ARIZ.	040-C(BBR)			
		040 CN 183			

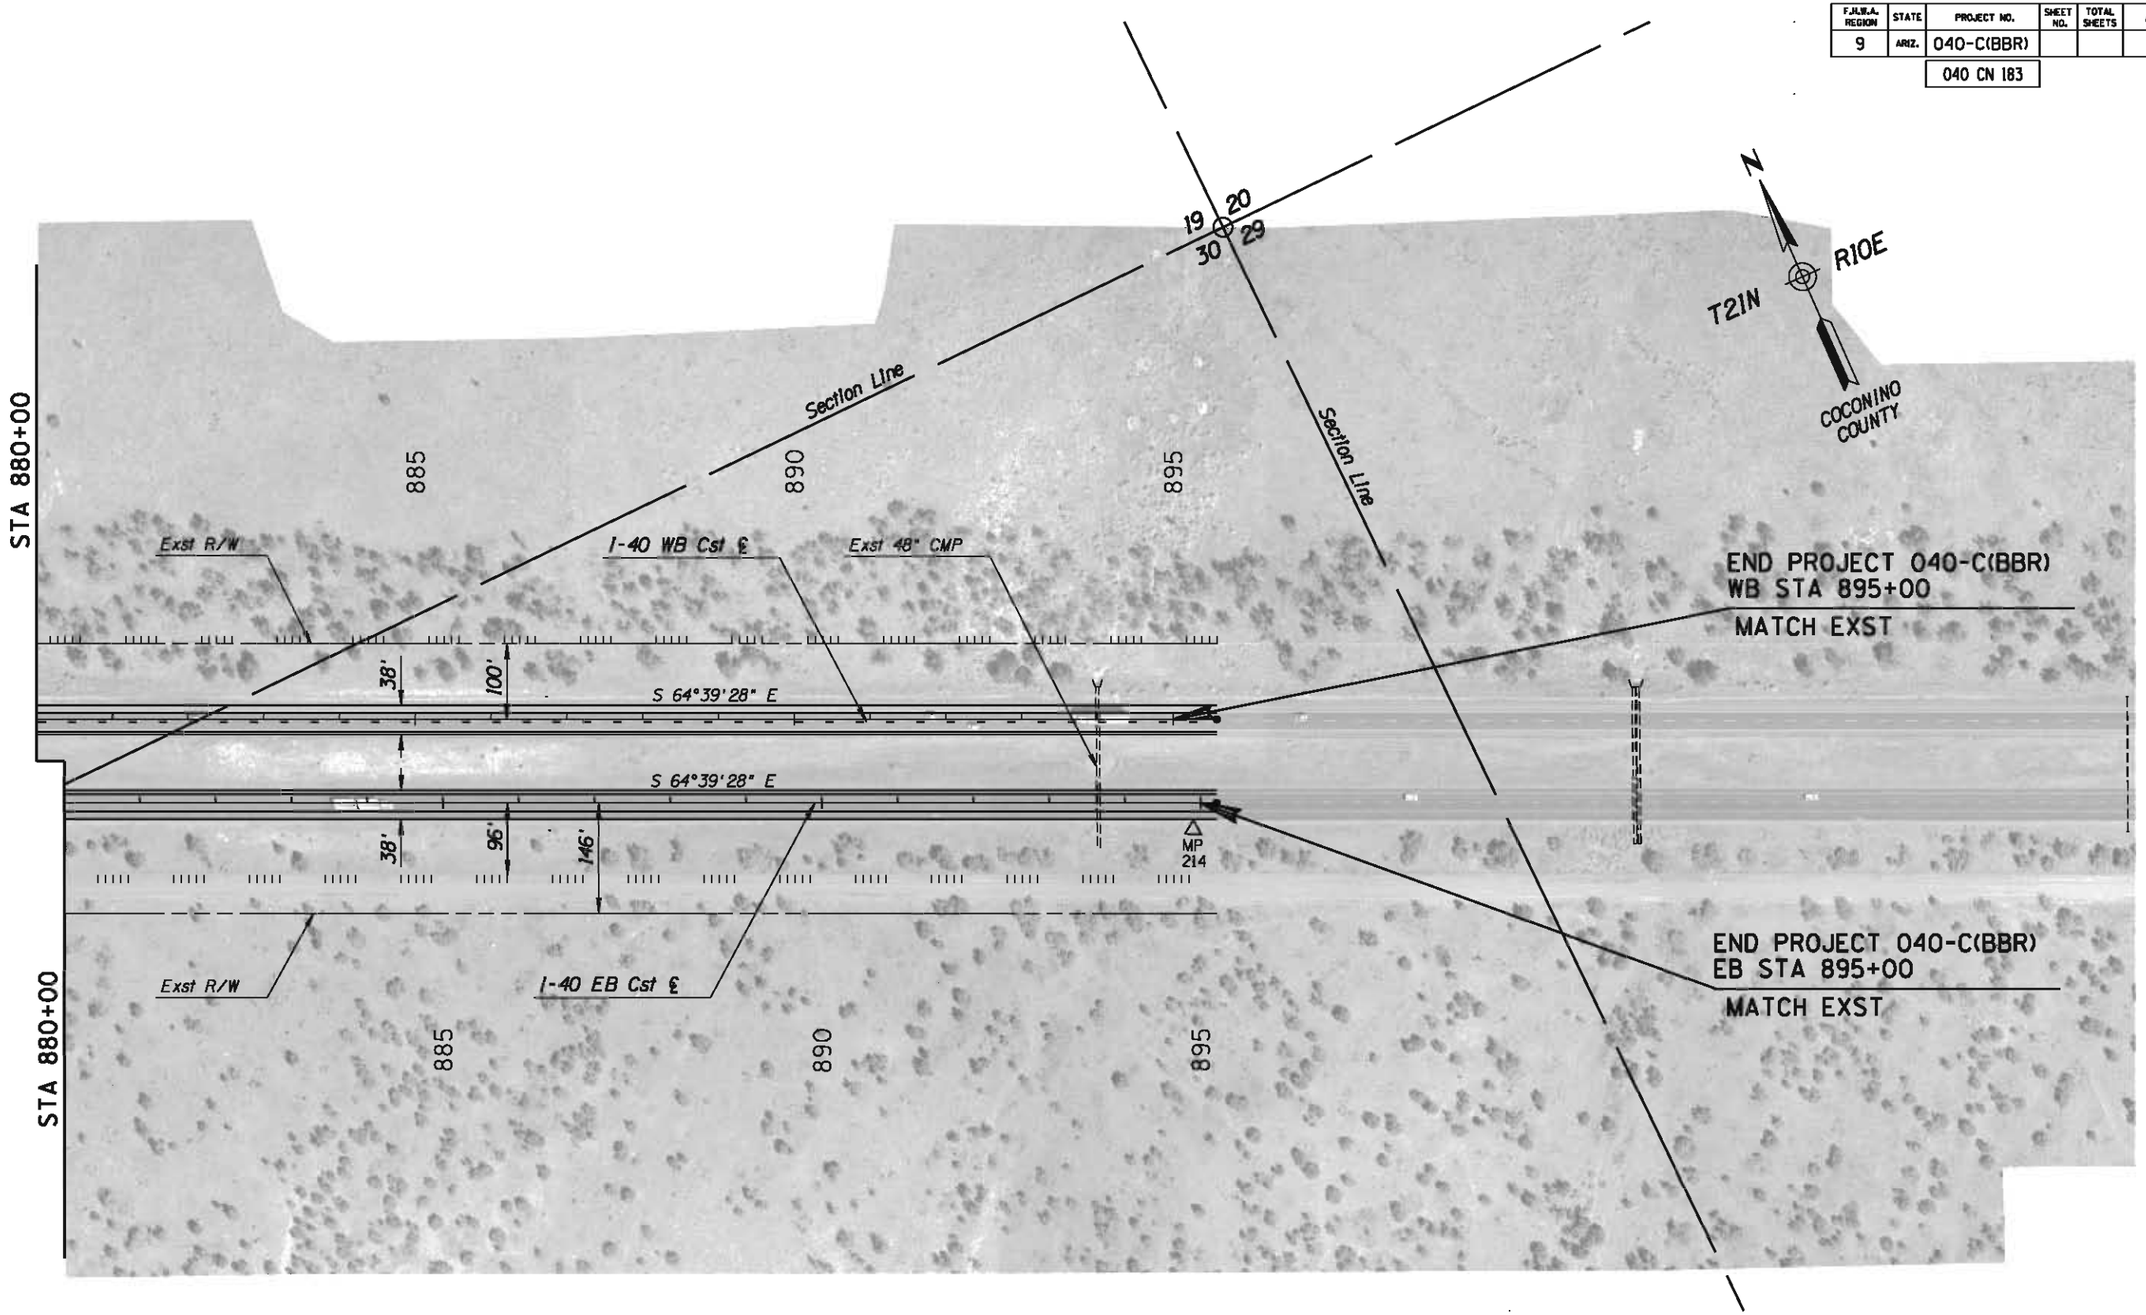

	NAME	DATE
DESIGN	ASF	02/11
DRAWN	CGS	02/11
CHECKED	JAN	02/11

Stanley Consultants inc.
1661 East Camelback Road, Suite 400
Phoenix, Arizona 85016
Phone (602) 333-2200

ARIZONA DEPARTMENT OF TRANSPORTATION
INTERMODAL TRANSPORTATION DIVISION
ROADWAY DESIGN SERVICES

PLAN SHEET
STA 880+00 TO STA 895+00

Initial
DCR
Review
NOT FOR CONSTRUCTION OR RECORDING

ROUTE: I-40
LOCATION: BELLEMONT TO WINONA

DWG NO. 188

TRACS NO. H7586 01L | 040-C(BBR) | ___ OF ___

NO.	DESCRIPTION OF REVISION	MADE BY	DATE
NO.1	DESCRIPTION OF REVISION	MADE BY	DATE
NO.2	DESCRIPTION OF REVISION	MADE BY	DATE

1/31/2011 q:\21580\11-cadd\03-Civ\h7586p065.dgn

F.H.W.A. REGION	STATE	PROJECT NO.	SHEET NO.	TOTAL SHEETS	AS BUILT
9	ARIZ.	040-C(BBR)			

040 CN 183

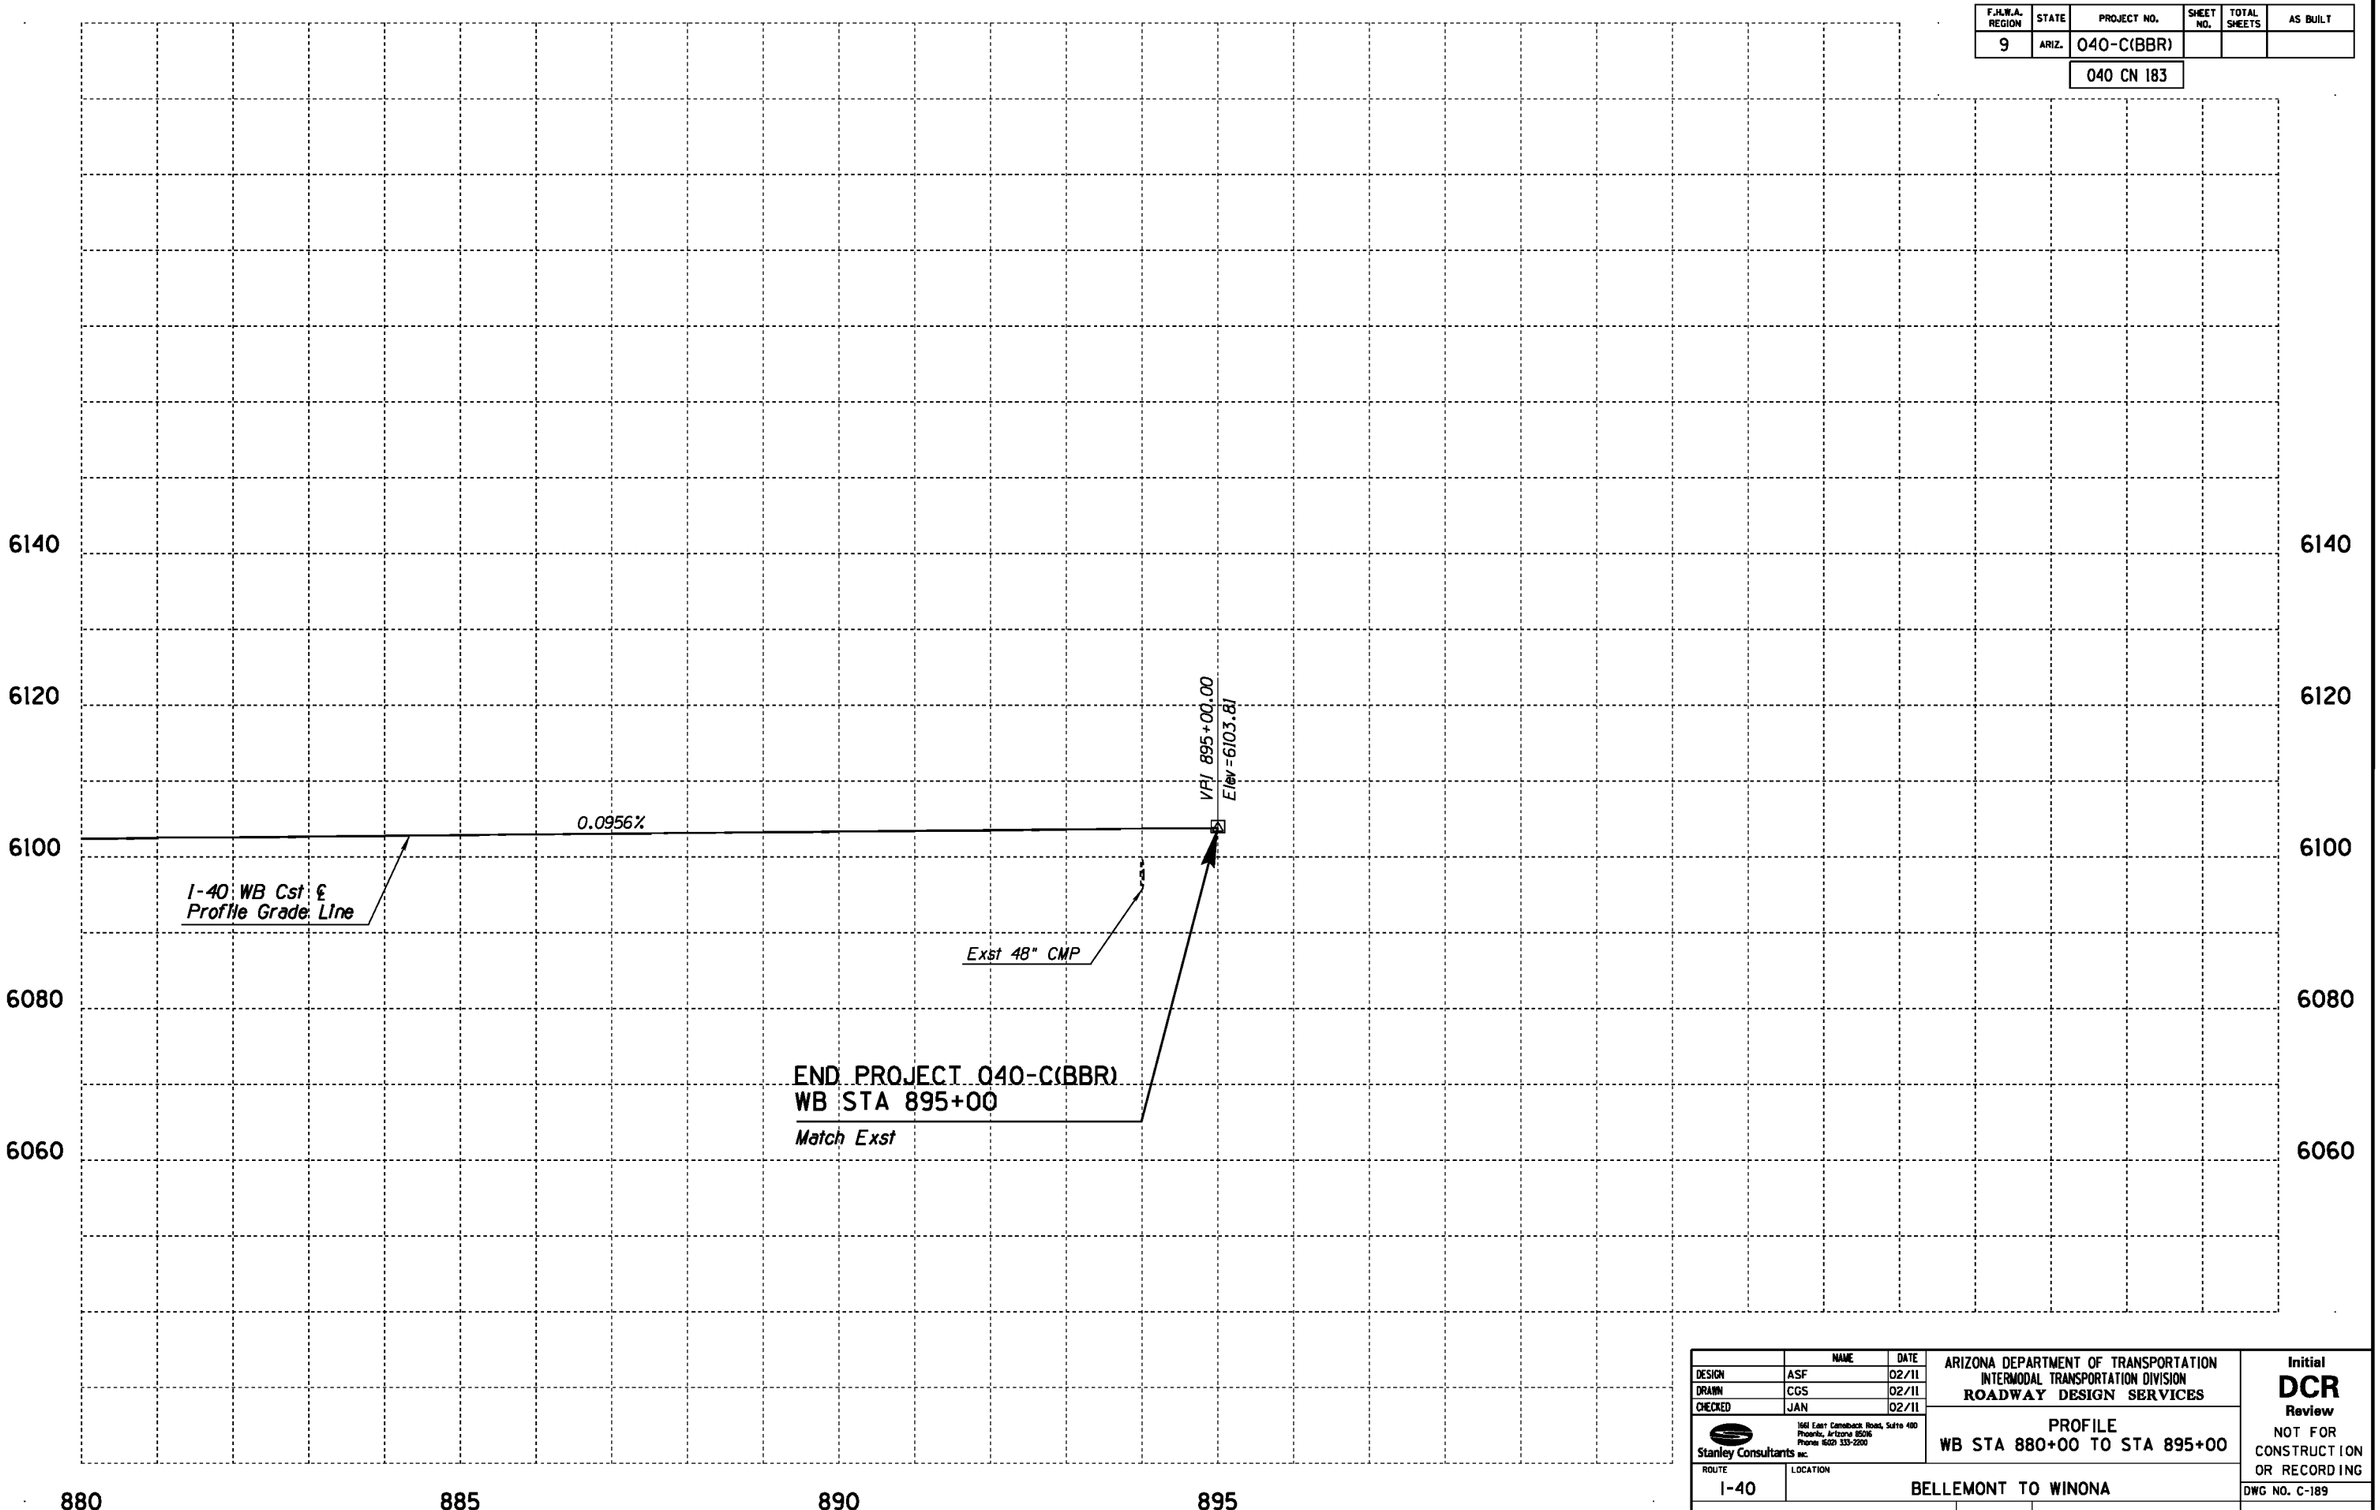

	NAME	DATE
DESIGN	ASF	02/11
DRAWN	CGS	02/11
CHECKED	JAN	02/11

Stanley Consultants INC.
1661 East Camelback Road, Suite 400
Phoenix, Arizona 85016
Phone: (602) 333-2200

ARIZONA DEPARTMENT OF TRANSPORTATION
INTERMODAL TRANSPORTATION DIVISION
ROADWAY DESIGN SERVICES

PROFILE
WB STA 880+00 TO STA 895+00

ROUTE: I-40
LOCATION: BELLEMONT TO WINONA

TRACS NO. H7586 01L | 040-C(BBR)

Initial
DCR
Review
NOT FOR CONSTRUCTION OR RECORDING

DWG NO. C-189

___ OF ___

NO.	DESCRIPTION OF REVISION	MADE BY	DATE
NO.1	DESCRIPTION OF REVISION	MADE BY	DATE
NO.2	DESCRIPTION OF REVISION	MADE BY	DATE

1/31/2011 q:\21580\11-cadd\03-Civ\h7586v065a.dgn

F.H.W.A. REGION	STATE	PROJECT NO.	SHEET NO.	TOTAL SHEETS	AS BUILT
9	ARIZ.	040-C(BBR)			

040 CN 183

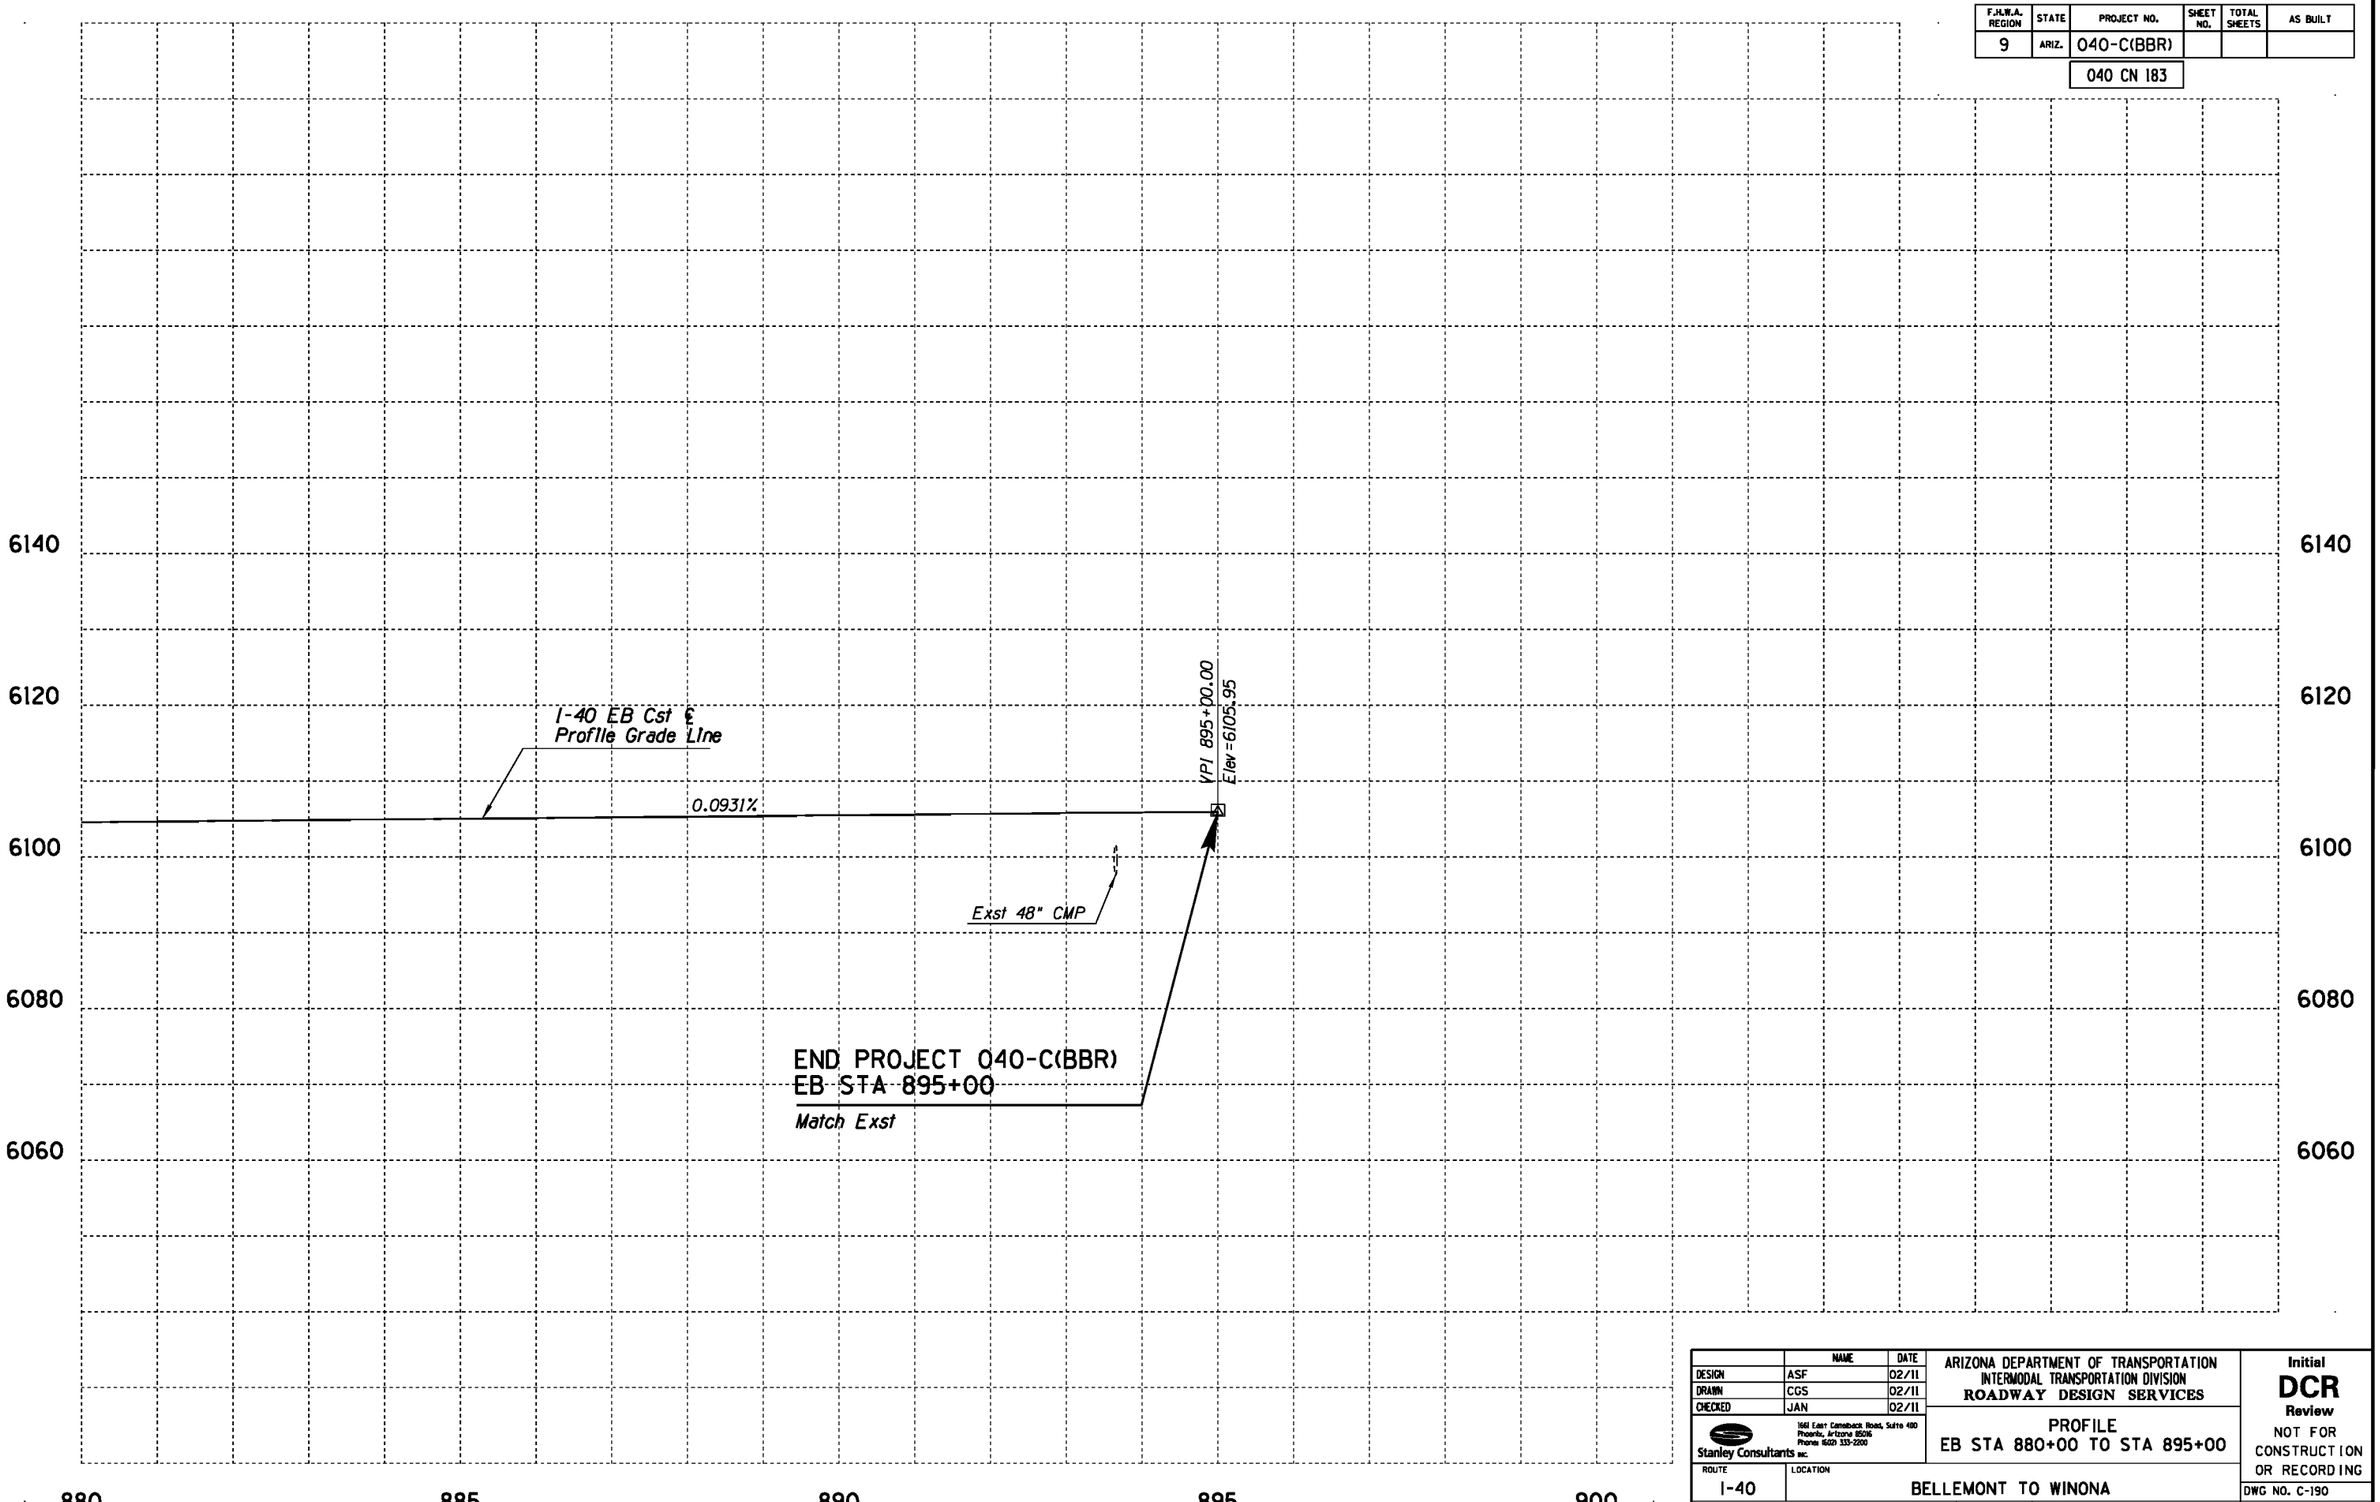

NO.	DESCRIPTION OF REVISION	MADE BY	DATE

	NAME	DATE
DESIGN	ASF	02/11
DRAWN	CGS	02/11
CHECKED	JAN	02/11

Stanley Consultants INC.
1661 East Camelback Road, Suite 400
Phoenix, Arizona 85016
Phone (602) 333-2200

ARIZONA DEPARTMENT OF TRANSPORTATION
INTERMODAL TRANSPORTATION DIVISION
ROADWAY DESIGN SERVICES

PROFILE
EB STA 880+00 TO STA 895+00

Initial
DCR
Review
NOT FOR CONSTRUCTION OR RECORDING

ROUTE	LOCATION
I-40	BELLEMONT TO WINONA

DWG NO. C-190

TRACS NO. H7586 01L | 040-C(BBR) | ___ OF ___

1/31/2011 gt\21580\11-cadd\03-Civ\h7586v0655.dgn