STATE OF ARIZONA
DEPARTMENT OF TRANSPORTATION
PROJECT DELIVERY AND OPERATIONS DIVISION

ROLL PLOT PLANS

STATE HIGHWAY
WICKENBURG - KINGMAN HIGHWAY
US 93

WICKENBURG RANCH WAY TO SR 89 (GAP A)

PROJECT NO. F0125 01C

VISTA ROYALE

PROJECT NO. F0738 01C

New US 93 SB Roadway
Existing US 93 to be used as US 93 NB Roadway

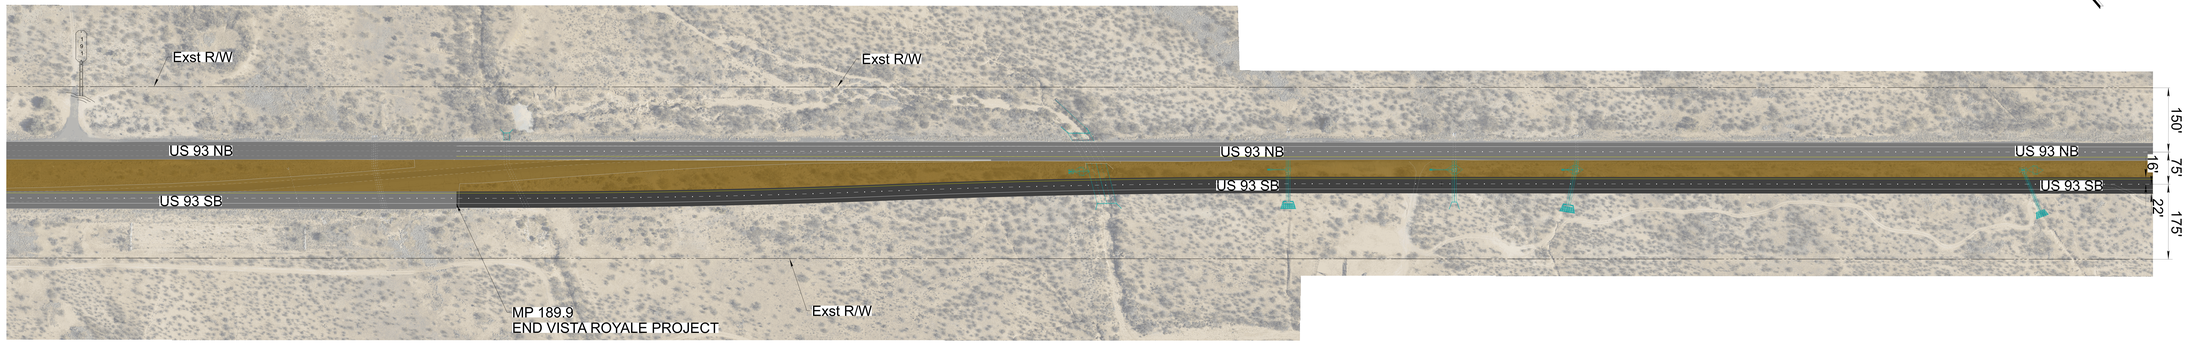

LEGEND

- *New AC Pavement*
- *Medians*
- *Existing Pavement*
- *Existing Right-of-Way*
- *New Right of Way*
- *New Drainage Facilities*

	NAME	DATE
DESIGN	SM	06/23
DRAWN	SM	06/23
CHECKED	DM	06/23

ARIZONA DEPARTMENT OF TRANSPORTATION
INTERMODAL TRANSPORTATION DIVISION
ROADWAY DESIGN SECTION
US 93
PLAN ROLL PLOT

ROUTE NO.	F.H.W.A. Arizona Division	STATE	PROJECT NO.	FEDERAL ID NO.	SHEET NO.	TOTAL SHEETS	RECORD DRAWING
US 93		ARIZ	093 YV 190	093-B(200)T	1	3	

SECTION	Wickenburg Ranch Way to SR 89 & Vista Royale
STATE ENGINEER	TRACS NO. F0738 01C
CHECKED	OF

1:37:02 PM 6/16/2023 Mokesh2 J:\projects\projectdrive\01\0738_US 93\Roll Plot Sheet 1.dgn

STATE OF ARIZONA
DEPARTMENT OF TRANSPORTATION
PROJECT DELIVERY AND OPERATIONS DIVISION

ROLL PLOT PLANS

STATE HIGHWAY
WICKENBURG - KINGMAN HIGHWAY
US 93

WICKENBURG RANCH WAY TO SR 89 (GAP A)

PROJECT NO. F0125 01C

VISTA ROYALE

PROJECT NO. F0738 01C

LEGEND

- New AC Pavement
- Medians
- Existing Pavement
- Existing Right-of-Way
- New Right of Way
- New Drainage Facilities

New SB US 93 Roadway
Existing US 93 to be used as US 93 NB Roadway

Exst R/W
New R/W
Exst R/W
New Driveway
Exst Driveway
New Driveway
Exst Driveway
New Driveway
Exst Driveway
New Driveway
Exst Driveway
New Driveway
East Frontage Rd
US 93 NB
US 93 SB
150'
75'
175'
16'
22'
100'
70'
80'
Exst R/W
New R/W
Antelope Creek Rd
Nine Irons Ranch Rd
Exst Driveway
New Driveway
Exst Driveway
New Driveway
Exst Driveway
New Driveway
Exst R/W
New R/W
Exst R/W
New R/W
Exst R/W
Quail Run Trail
East Frontage Rd
East Frontage Rd
US 93 NB
US 93 SB
40'
130'
14'
Caballero Dr
Exst R/W
Exst R/W
New R/W
Moretown Airpark Rd
New R/W
Exst R/W
New R/W

DESIGN	SM		DATE
DRAWN	SM		DATE
CHECKED	DM		DATE

ARIZONA DEPARTMENT OF TRANSPORTATION
ARIZONA DEPARTMENT OF TRANSPORTATION
ROADWAY DESIGN SECTION
US 93
PLAN ROLL PLOT

SHEET NO.	US 93
DISTRICT	
SECTION	

F.H.W.A., Arizona Division

STATE	PROJECT NO.	FEDERAL ID NO.
ARIZ	093 YV 190	093-B(200)T

SHEET NO.	TOTAL SHEETS	RECORD DRAWING
2	3	

LOCATION: Wickenburg Ranch Way to SR 89 & Vista Royale

TRACS NO. F0738 01C

CHECKED

OF

1:58:05 PM 6/16/2025 Model0 J:\projects\dpa\archived\F0738T1_US Roll Plot Sheet 2.dgn

STATE OF ARIZONA
DEPARTMENT OF TRANSPORTATION
PROJECT DELIVERY AND OPERATIONS DIVISION

ROLL PLOT PLANS

STATE HIGHWAY
WICKENBURG - KINGMAN HIGHWAY
US 93

WICKENBURG RANCH WAY TO SR 89 (GAP A)

PROJECT NO. F0125 01C

VISTA ROYALE

PROJECT NO. F0738 01C

LEGEND

- New AC Pavement
- Medians
- Existing Pavement
- Existing Right-of-Way
- New Right of Way
- New Drainage Facilities

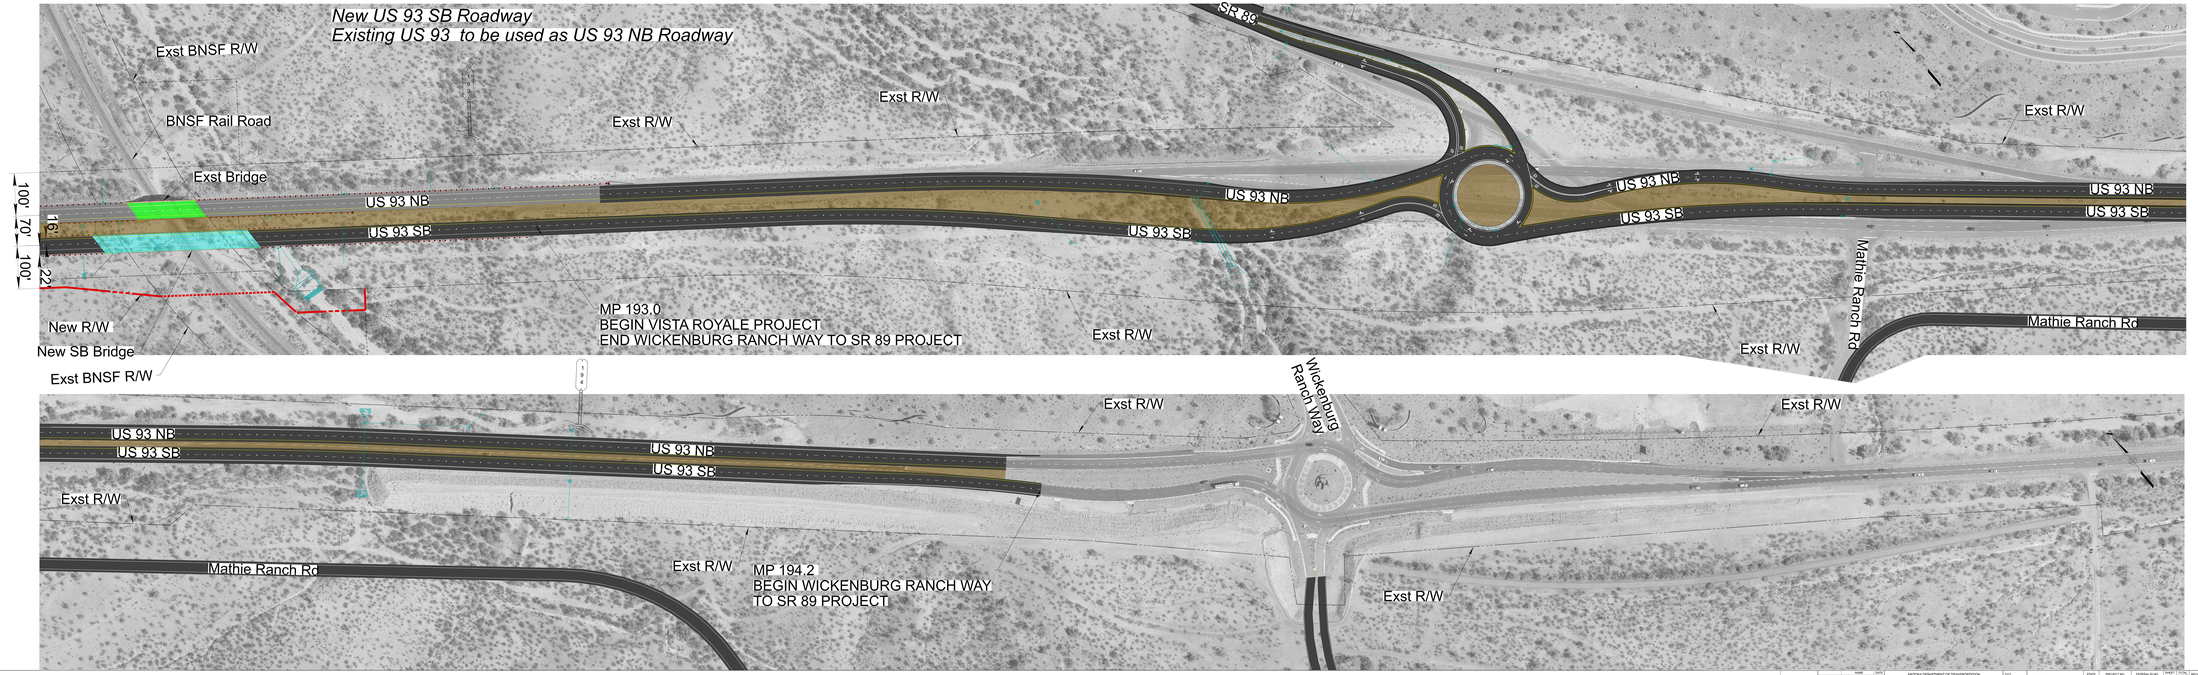

DESIGN	SM		DATE	ARIZONA DEPARTMENT OF TRANSPORTATION	SHEET NO.	F.A.H.A. Arizona Division	STATE	PROJECT NO	FEDERAL ID NO.	TOTAL SHEETS	RECORD DRAWING
DRAWN	SM		DATE	PROJECT DELIVERY AND OPERATIONS DIVISION	US 93		ARIZ	093 YY 190	093-B(206)T	3	3
CHECKED	DM		DATE	ROADWAY DESIGN SECTION							
				US 93	SECTION	Wickenburg Ranch Way to SR 89 & Vista Royale				CHECKED	
				PLAN ROLL PLOT	DESCRIPTION	TRACS NO. F0738 01C					OF

11:00:23 AM 9/29/2025 Model3 J:\projects\projects\mod\1619374_US Roll Plot Sheet 3.dgn