RESULTS OF SURVEY

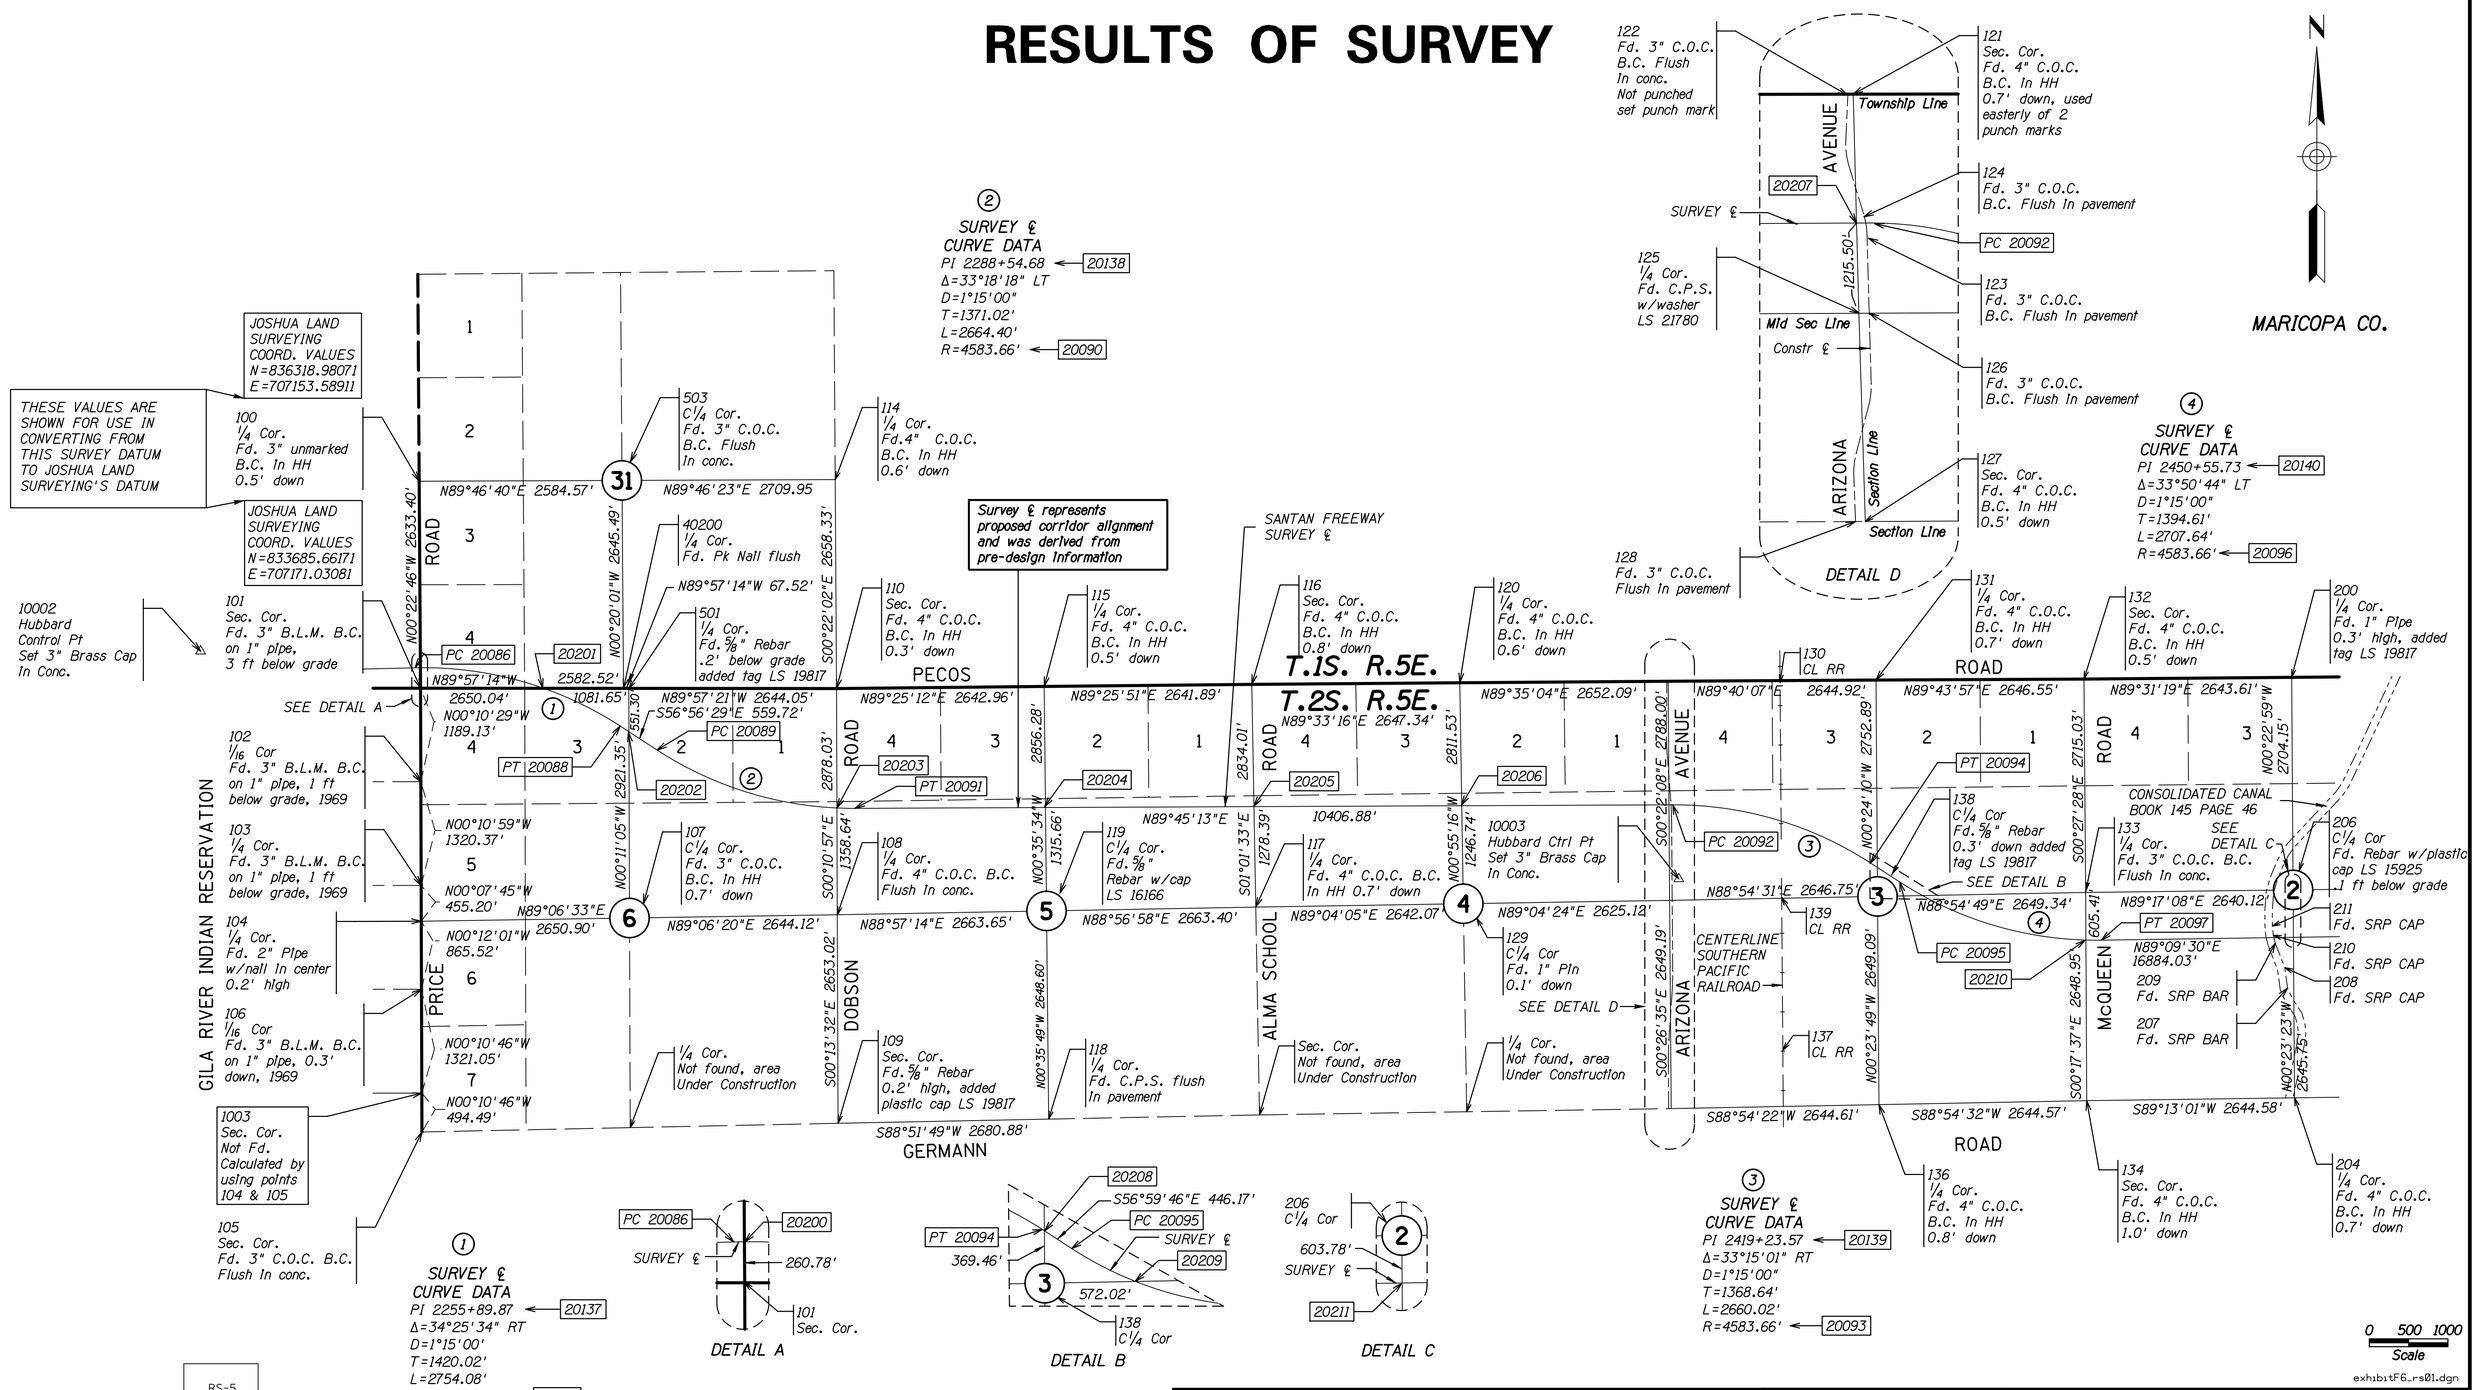

exhibitF6_rs01.dgn

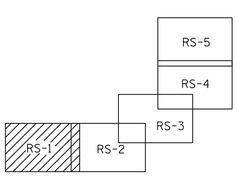

EXHIBIT–F6

ADOT CADD STANDARDS 2006

LEGEND

- 302 Set Monument
- 300 Found Monument
- 301 Calculated position
- Existing ADOT R/W monument

C.O.C. - City of Chandler
C.P.S. - Cotton Picker Spindle

CHANGE ORDER REVISIONS			
C.O. NO.	DATE	BY	DESCRIPTION OF REVISIONS

DRAWING NO.	D-7-T-866
SURVEY	APRIL 1999
DRAWN/DATE	J. Crume/Sep 01
ADOT REVIEW	B. Gurney

HUBBARD ENGINEERING 480-892-3313 Gilbert, AZ
jcrume@hubbardengineering.com

ARIZONA DEPARTMENT OF TRANSPORTATION
PROJECT DELIVERY AND OPERATIONS
RIGHT OF WAY PLANS SECTION

HIGHWAY NAME: SANTAN FREEWAY
FEDERAL AID NO.: RAM 600-7-801
PROJECT NO.: 202L MA 000 H5325 01R
ROUTE NO.: SR 202L
LOCATION: Jct. S.R. 101L - Jct. U.S. 60

PRELIMINARY NOT FOR CONSTRUCTION OR RECORDING
--Created--
1/5/2007
10:08:29 AM

SHEET RS-1