SUPPLEMENTAL RESULTS OF SURVEY

THIS SURVEY SUPPLEMENTS THE RESULTS OF SURVEY AS SHOWN ON PROJECT NO. RAM 600-7-801, 202L MA 000 H5325 01R
DATE: MAY 1999

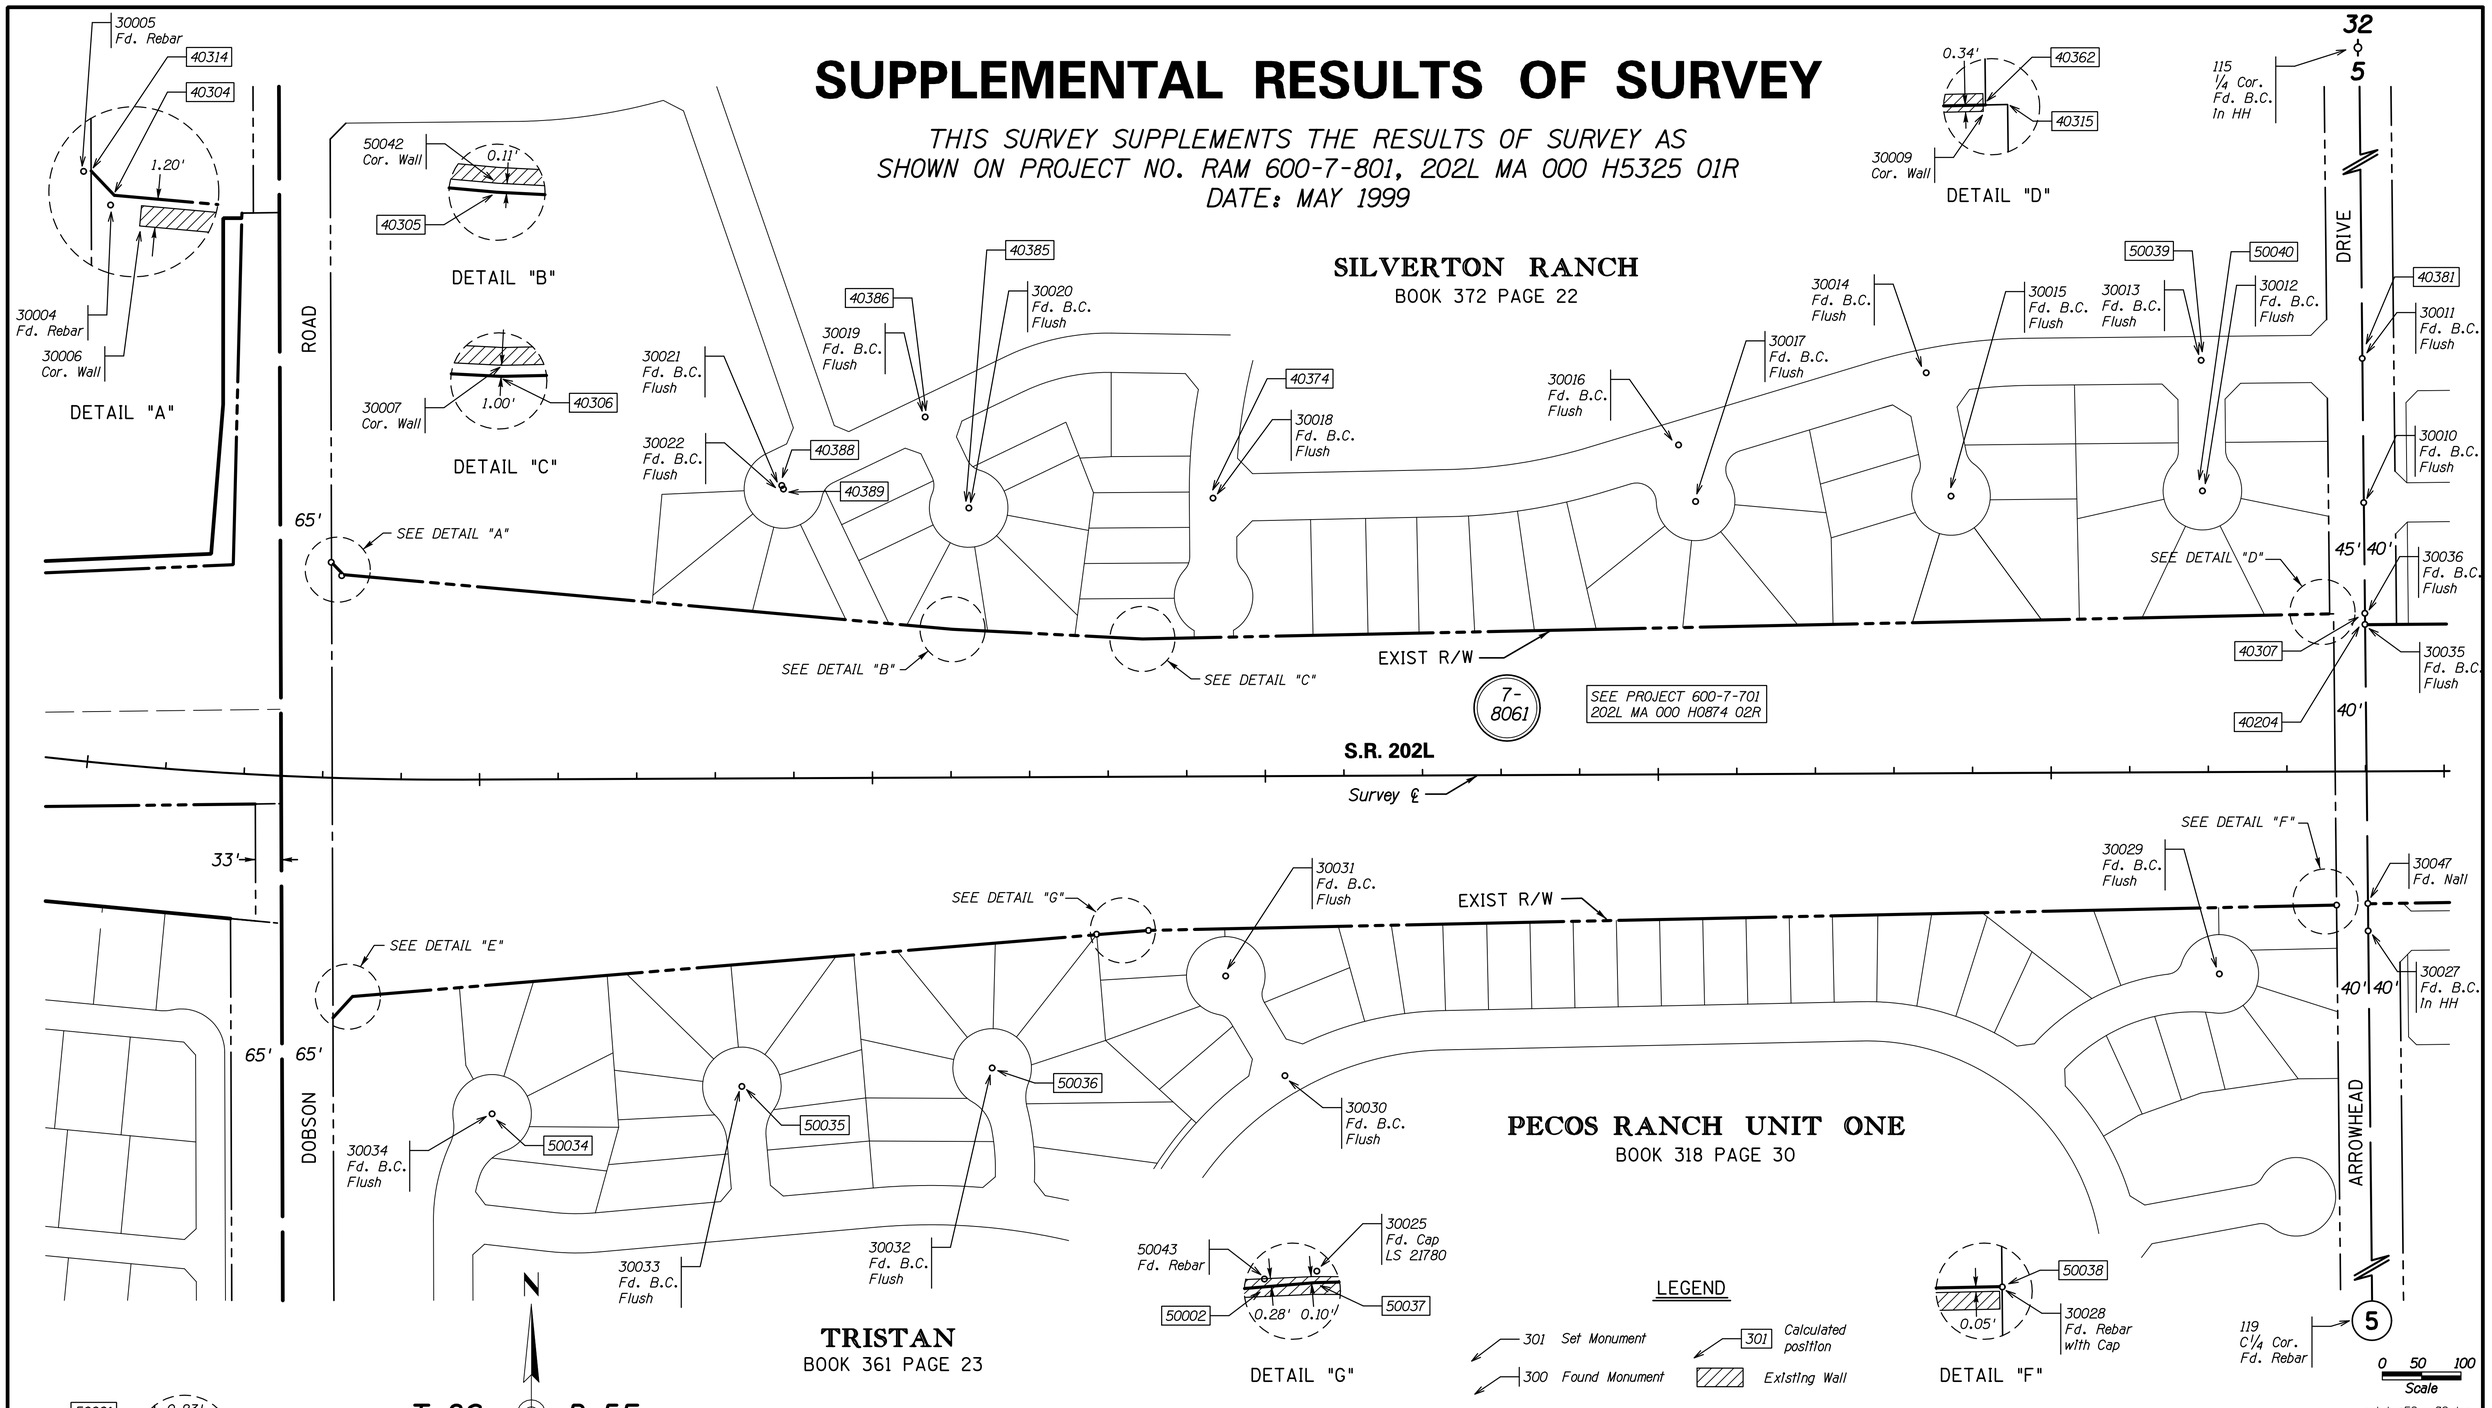

exhibitF9_rs02.dgn

THIS SURVEY WAS PERFORMED TO ESTABLISH THE LOCATION OF THE EXISTING SUBDIVISION WALLS AND COMPARE THEM WITH THE EXISTING RIGHT OF WAY LINE.

EXHIBIT–F9

ADOT CADD STANDARDS 2006

CHANGE ORDER REVISIONS			
C.O. NO.	DATE	BY	DESCRIPTION OF REVISIONS
THIS AREA RESERVED FOR CHANGE ORDER REVISIONS CELL TO BE INSERTED ON EACH INDIVIDUAL PLAN SHEET			TURN OFF LEVEL 50 BEFORE PLOTTING

DRAWING NO.	D-7-T-909
SURVEY	AUG. 2001
DRAWN/DATE	J. Crume/Sep 01
ADOT REVIEW	B. Gurney

HUBBARD ENGINEERING 480-892-3313 Gilbert, AZ
jcrume@hubbardengineering.com

ARIZONA DEPARTMENT OF TRANSPORTATION
PROJECT DELIVERY AND OPERATIONS
RIGHT OF WAY PLANS SECTION

HIGHWAY NAME: SANTAN FREEWAY
FEDERAL AID NO.: RAM 600-7-802
PROJECT NO.: 202L MA 003 H5380 01R
ROUTE NO.: SR 202L
LOCATION: Price Road - Arizona Avenue

PRELIMINARY NOT FOR CONSTRUCTION OR RECORDING
--Created--
1/13/2006
1:11:42 PM

SHEET SS-2