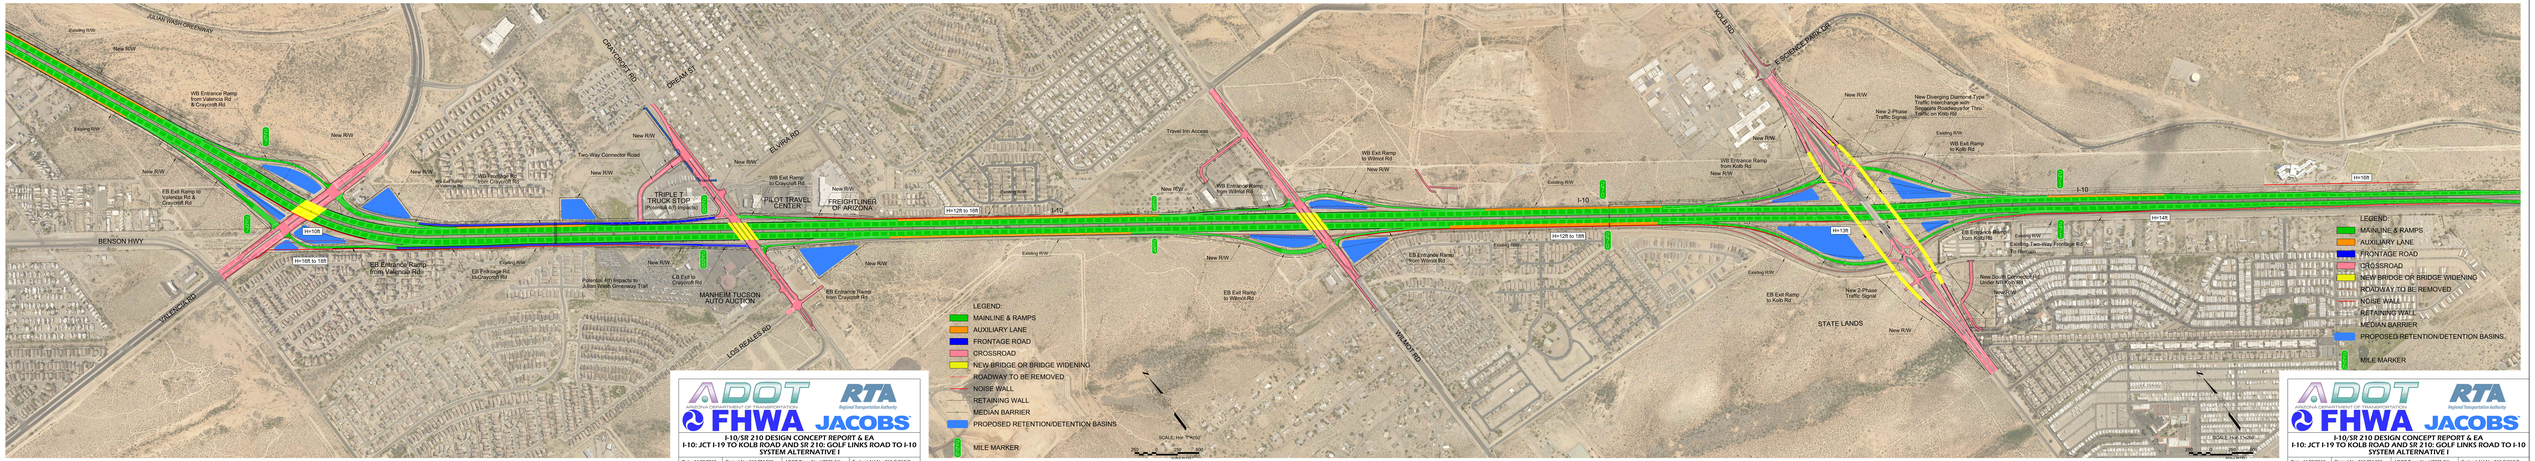

ADOT
RTA
FHWA
JACOBS
I-10/SR 210 DESIGN CONCEPT REPORT & EA
I-10: JCT I-19 TO KOLB ROAD AND SR 210: GOLF LINKS ROAD TO I-10
SYSTEM ALTERNATIVE I
Date: 11/20/2019
Project No: 010 PM 260
ADOT Trans No: H7825 01L
Federal Aid No: 010-E(210)S