Interstate 17: Indian School Road Traffic Interchange Study

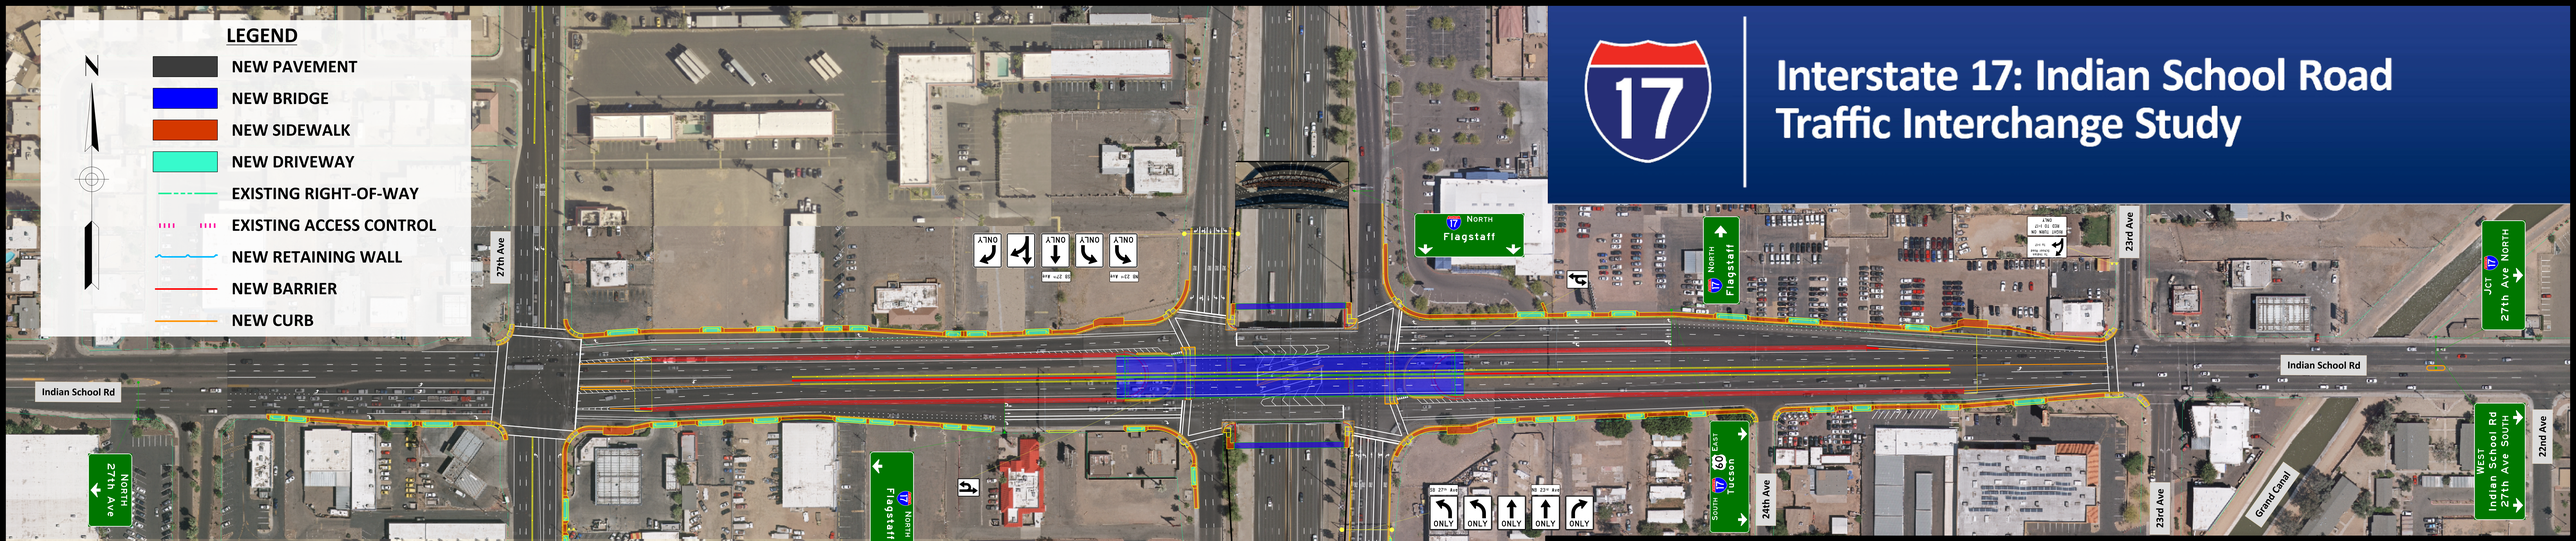

Three-Level Diamond Traffic Interchange Concept

April 24, 2019

ADOT Project No. 017 MA 202 F0166)1L
Federal Project No. 017-A(BFN)T