INTERSTATE
ARIZONA
10

I-10 / Houghton R

Reco

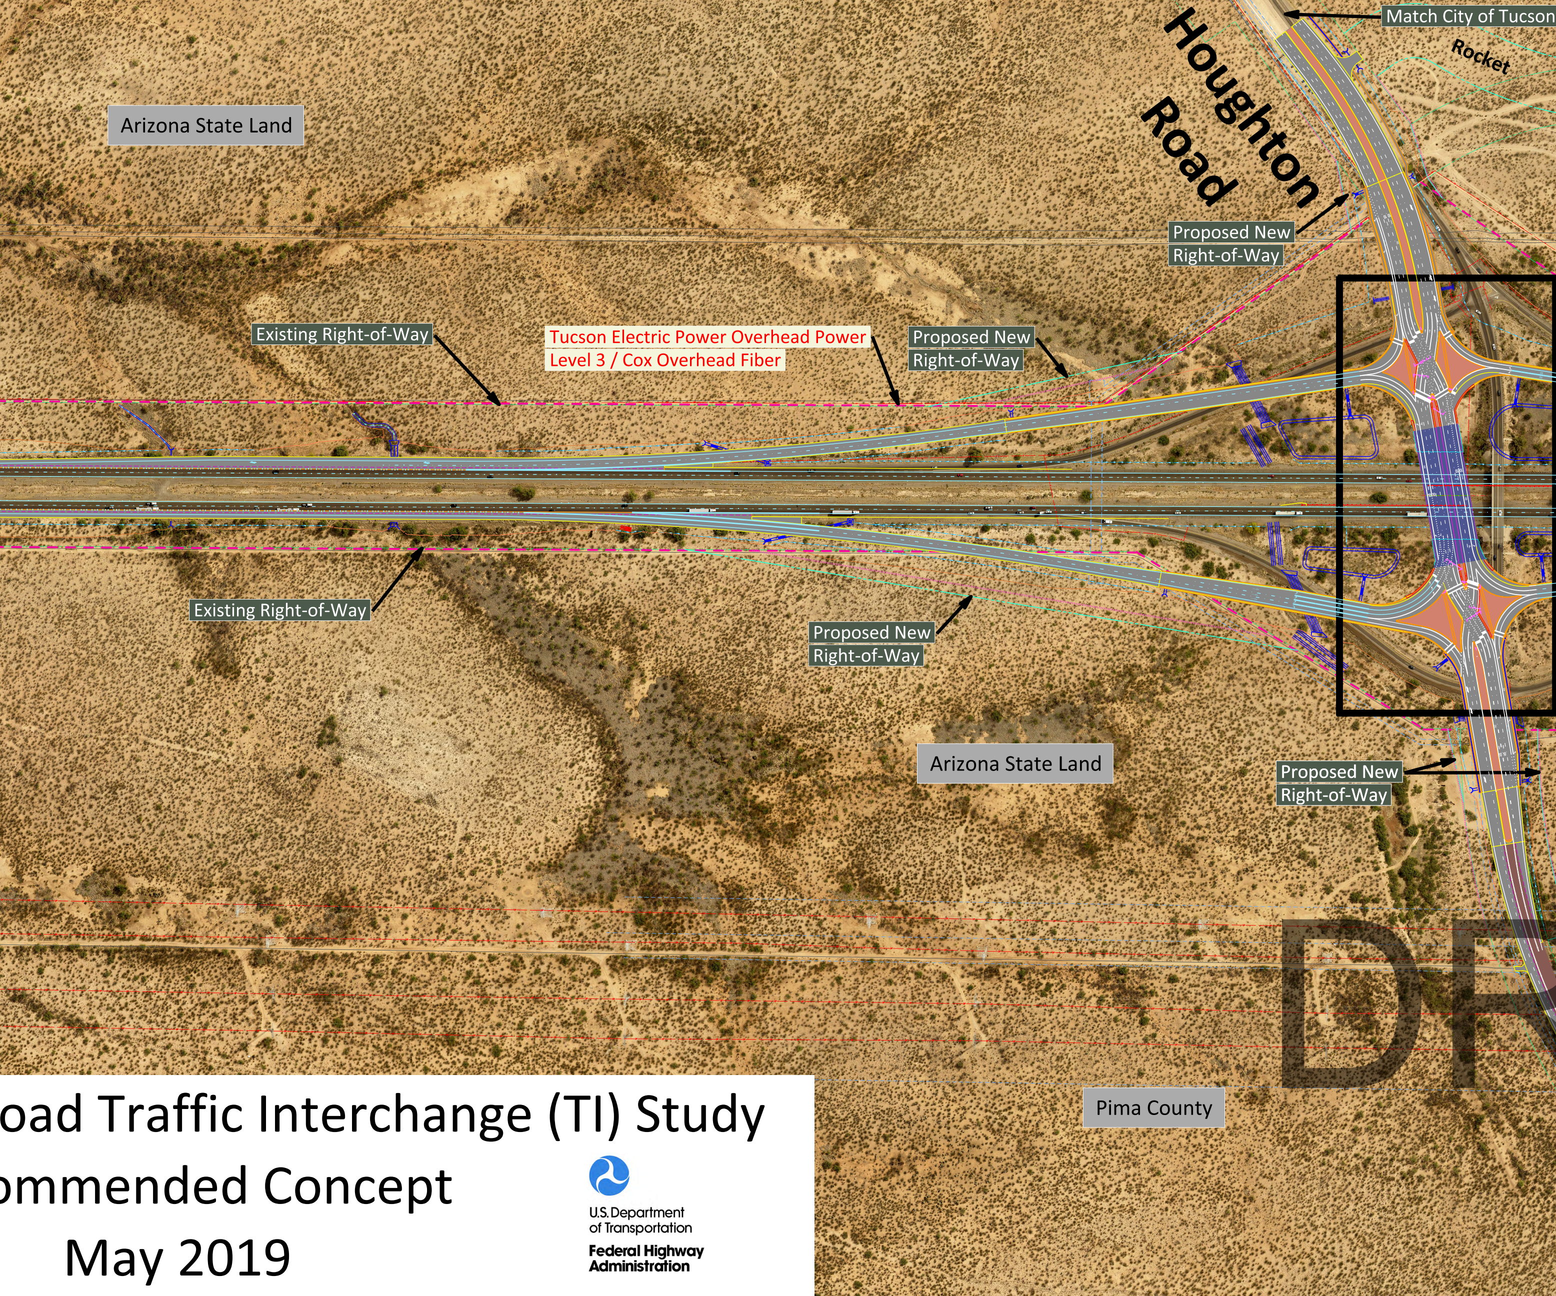
Match City of Tucson
Rocket
Houghton Road
Arizona State Land
Proposed New Right-of-Way
Existing Right-of-Way
Tucson Electric Power Overhead Power
Level 3 / Cox Overhead Fiber
Proposed New Right-of-Way
Existing Right-of-Way
Proposed New Right-of-Way
Arizona State Land
Proposed New Right-of-Way
Pima County
DR

oad Traffic Interchange (TI) Study
ommended Concept
May 2019

U.S. Department
of Transportation
Federal Highway
Administration

Job No. SR1A

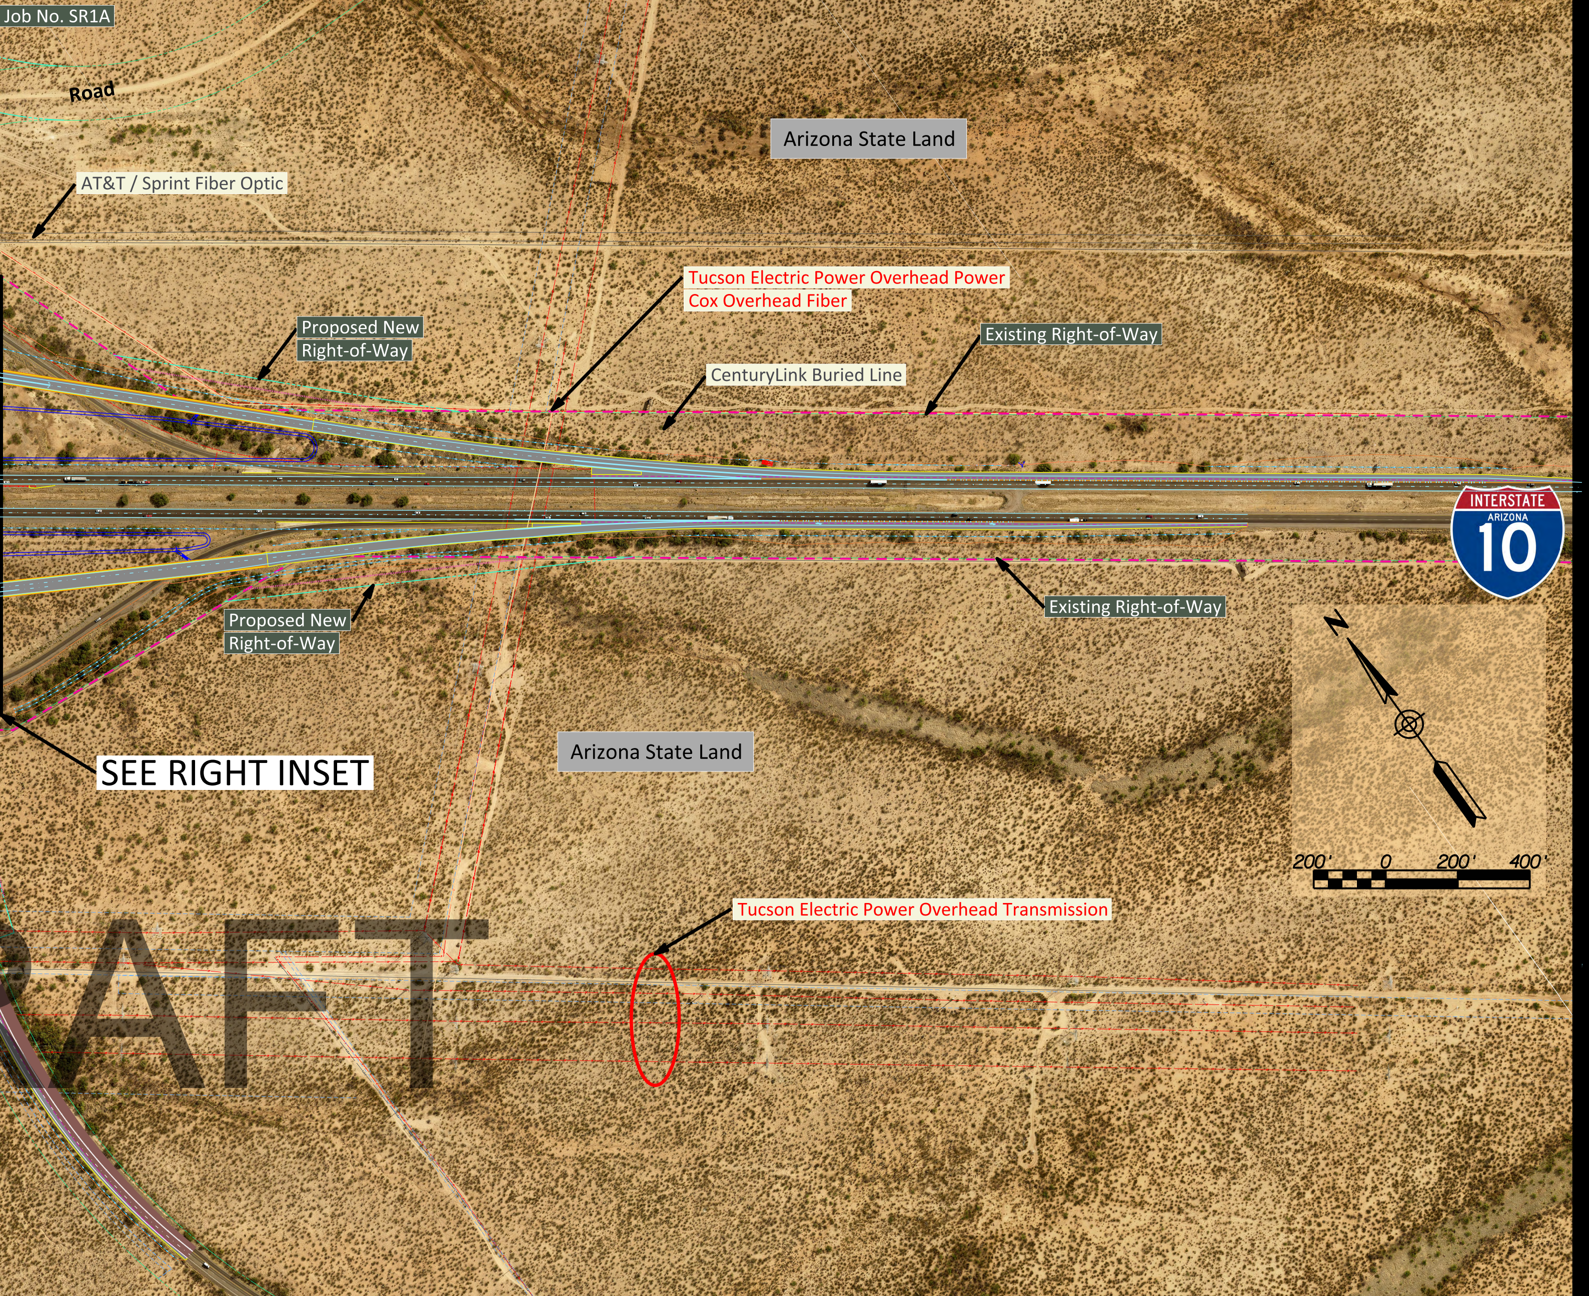
Road
Arizona State Land
AT&T / Sprint Fiber Optic
Tucson Electric Power Overhead Power
Cox Overhead Fiber
Proposed New Right-of-Way
Existing Right-of-Way
CenturyLink Buried Line
INTERSTATE
ARIZONA
10
Existing Right-of-Way
Proposed New Right-of-Way
N
Arizona State Land
SEE RIGHT INSET
200'
0
200'
400'
Tucson Electric Power Overhead Transmission

RAFT

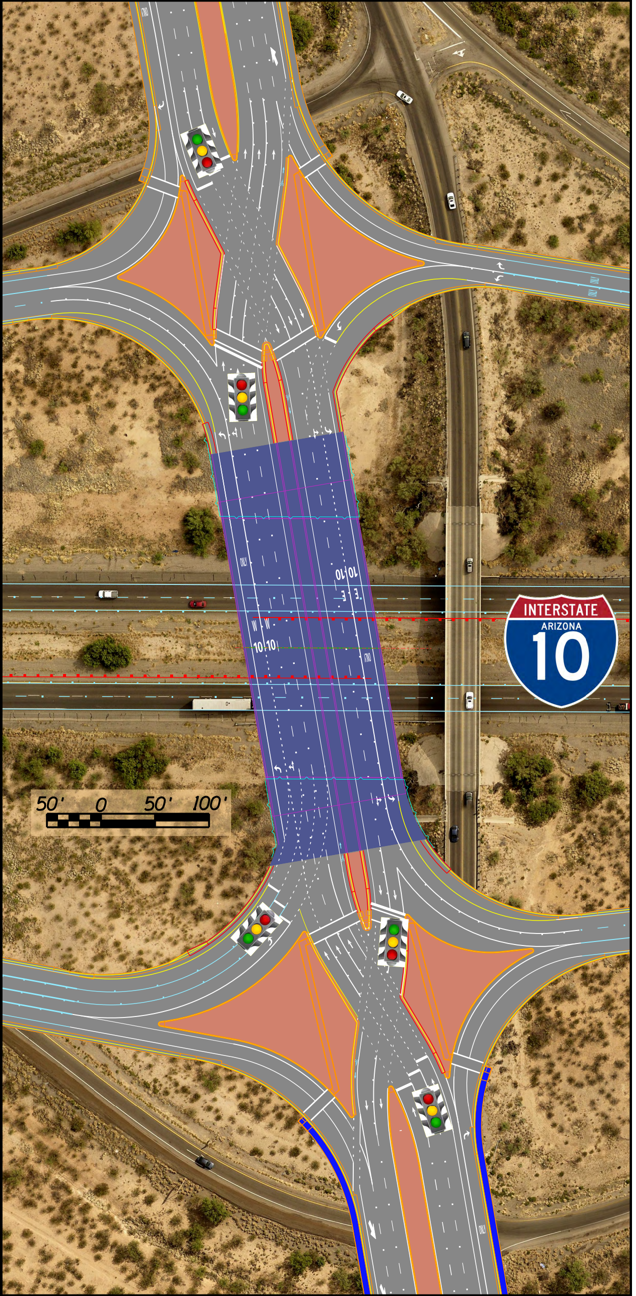
50' 0 50' 100'
INTERSTATE
ARIZONA
10