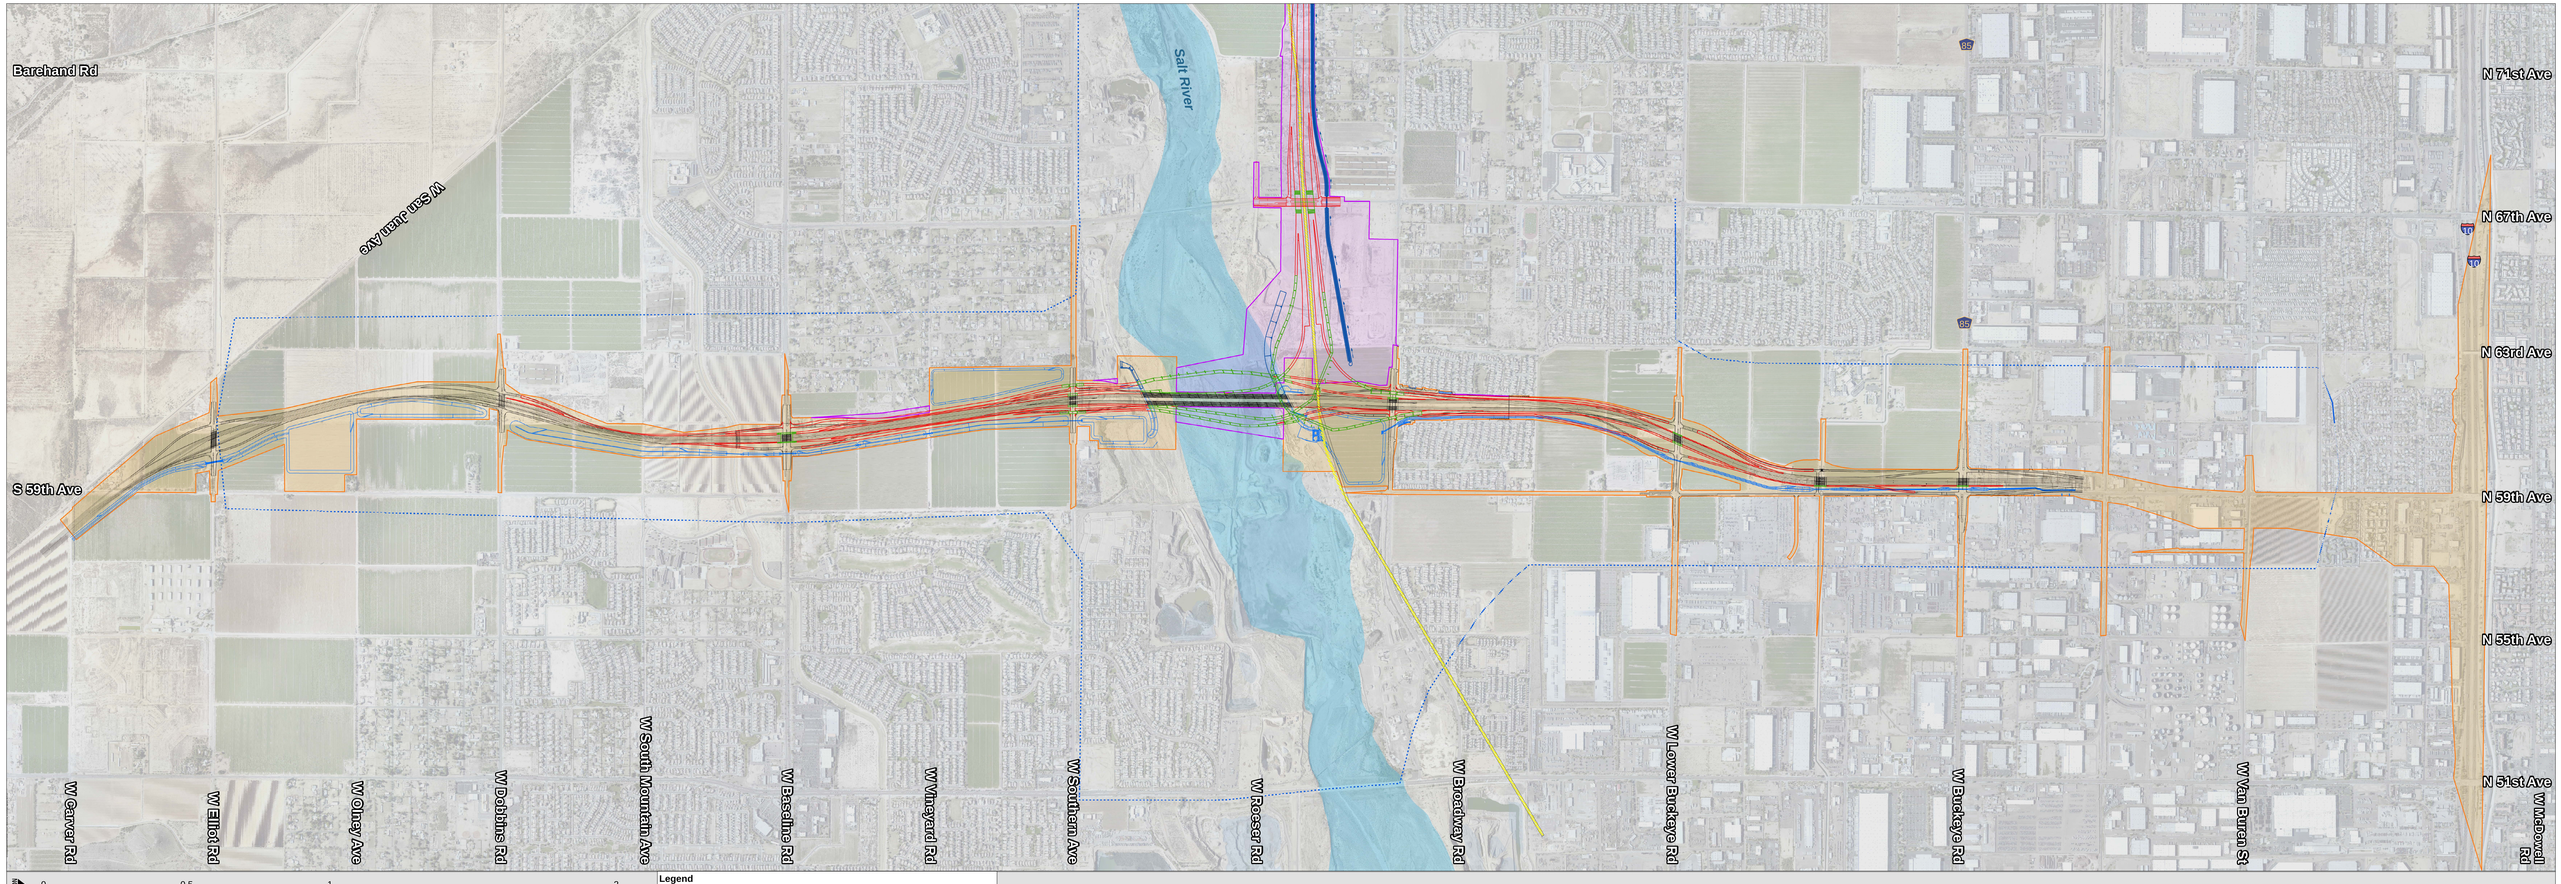

NORTH

0 0.5 1 2 Miles

Study Area and Alignment

NH-801-B(ARG)
TRACS No. 801 MA 000 H6876 01L
SR 30, 202L to 303L
2017 EA Update

Source: Various public and private (2017)
Draft Date: November 2017
Aerial photography date: 2017

Legend

- SR 30 Study Area
- Recommended Build Alternative
- SR 303L H6870 Study Area
- SR 202L (SMF) ROW
- Parcel Boundary
- Proposed Roadway Edges
- Proposed Bridges
- Proposed Drainage Elements
- Existing Roadways and Bridges
- Existing Drainage Elements
- Future Transit Corridor
- 100 Year Floodway

RECOMMENDED BUILD ALTERNATIVE