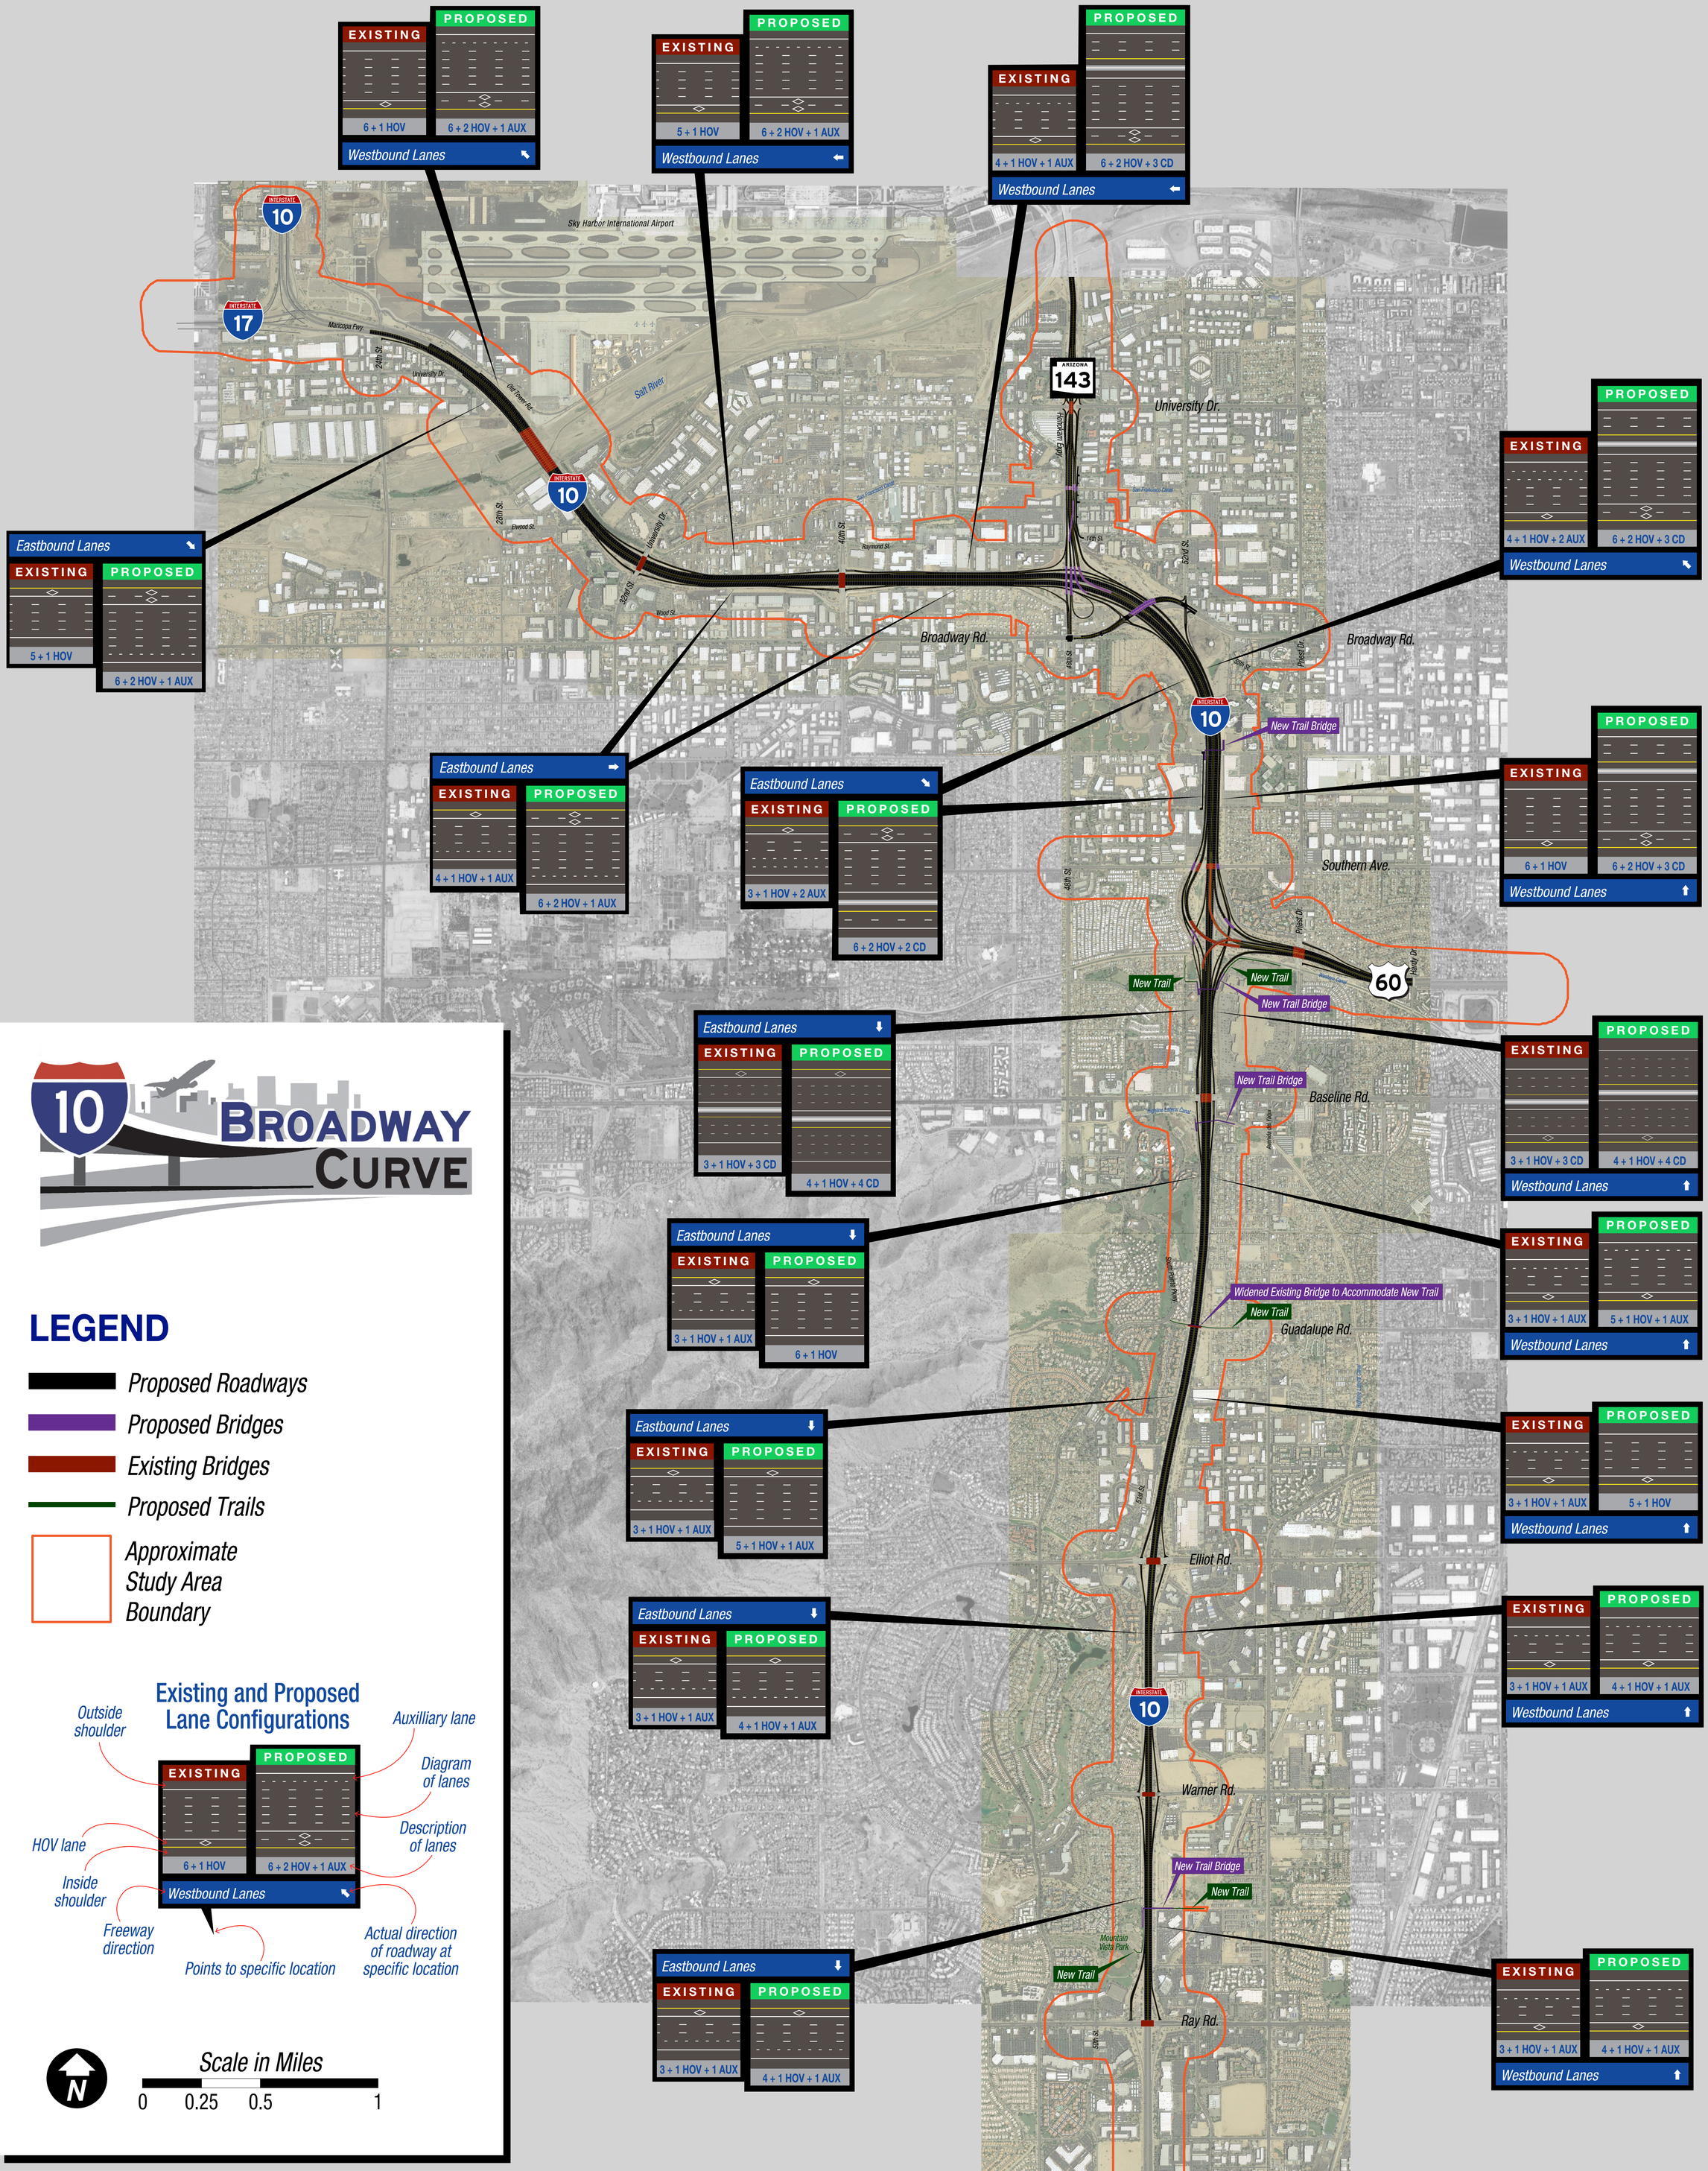
Westbound Lanes
EXISTING
PROPOSED
6 + 1 HOV
6 + 2 HOV + 1 AUX
Westbound Lanes
EXISTING
PROPOSED
5 + 1 HOV
6 + 2 HOV + 1 AUX
Westbound Lanes
EXISTING
PROPOSED
4 + 1 HOV + 1 AUX
6 + 2 HOV + 3 CD
Eastbound Lanes
EXISTING
PROPOSED
5 + 1 HOV
6 + 2 HOV + 1 AUX
Westbound Lanes
EXISTING
PROPOSED
4 + 1 HOV + 2 AUX
6 + 2 HOV + 3 CD
Eastbound Lanes
EXISTING
PROPOSED
4 + 1 HOV + 1 AUX
6 + 2 HOV + 1 AUX
Eastbound Lanes
EXISTING
PROPOSED
3 + 1 HOV + 2 AUX
6 + 2 HOV + 2 CD
Westbound Lanes
EXISTING
PROPOSED
6 + 1 HOV
6 + 2 HOV + 3 CD
Eastbound Lanes
EXISTING
PROPOSED
3 + 1 HOV + 3 CD
4 + 1 HOV + 4 CD
Westbound Lanes
EXISTING
PROPOSED
3 + 1 HOV + 3 CD
4 + 1 HOV + 4 CD
Eastbound Lanes
EXISTING
PROPOSED
3 + 1 HOV + 1 AUX
6 + 1 HOV
Westbound Lanes
EXISTING
PROPOSED
3 + 1 HOV + 1 AUX
5 + 1 HOV + 1 AUX
Eastbound Lanes
EXISTING
PROPOSED
3 + 1 HOV + 1 AUX
5 + 1 HOV + 1 AUX
Westbound Lanes
EXISTING
PROPOSED
3 + 1 HOV + 1 AUX
5 + 1 HOV
Eastbound Lanes
EXISTING
PROPOSED
3 + 1 HOV + 1 AUX
4 + 1 HOV + 1 AUX
Westbound Lanes
EXISTING
PROPOSED
3 + 1 HOV + 1 AUX
4 + 1 HOV + 1 AUX
Eastbound Lanes
EXISTING
PROPOSED
3 + 1 HOV + 1 AUX
4 + 1 HOV + 1 AUX
Westbound Lanes
EXISTING
PROPOSED
3 + 1 HOV + 1 AUX
4 + 1 HOV + 1 AUX
Eastbound Lanes
EXISTING
PROPOSED
6 + 1 HOV
6 + 2 HOV + 1 AUX
Westbound Lanes
Sky Harbor International Airport
Salt River
Maricopa Fwy.
University Dr.
Broadway Rd.
Southern Ave.
Baseline Rd.
Guadalupe Rd.
Elliot Rd.
Warner Rd.
Ray Rd.
New Trail Bridge
New Trail
Widened Existing Bridge to Accommodate New Trail
Mountain Vista Park
INTERSTATE 10
INTERSTATE 17
ARIZONA 143
60
10 BROADWAY CURVE
LEGEND
Proposed Roadways
Proposed Bridges
Existing Bridges
Proposed Trails
Approximate Study Area Boundary
Existing and Proposed Lane Configurations
Outside shoulder
Auxilliary lane
Diagram of lanes
HOV lane
Description of lanes
Inside shoulder
Freeway direction
Points to specific location
Actual direction of roadway at specific location
N
Scale in Miles
0
0.25
0.5
1