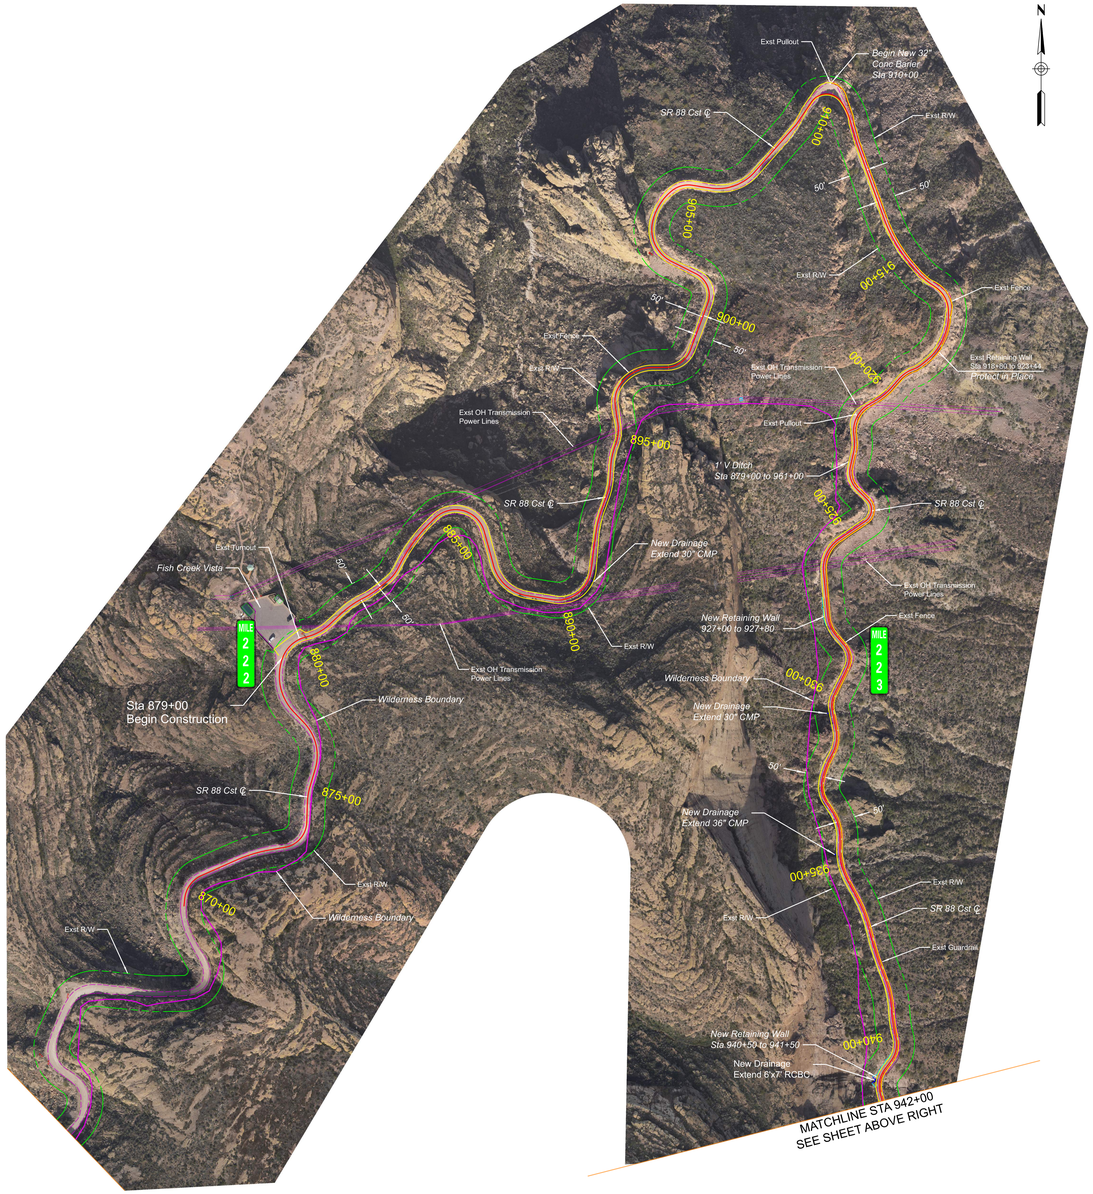

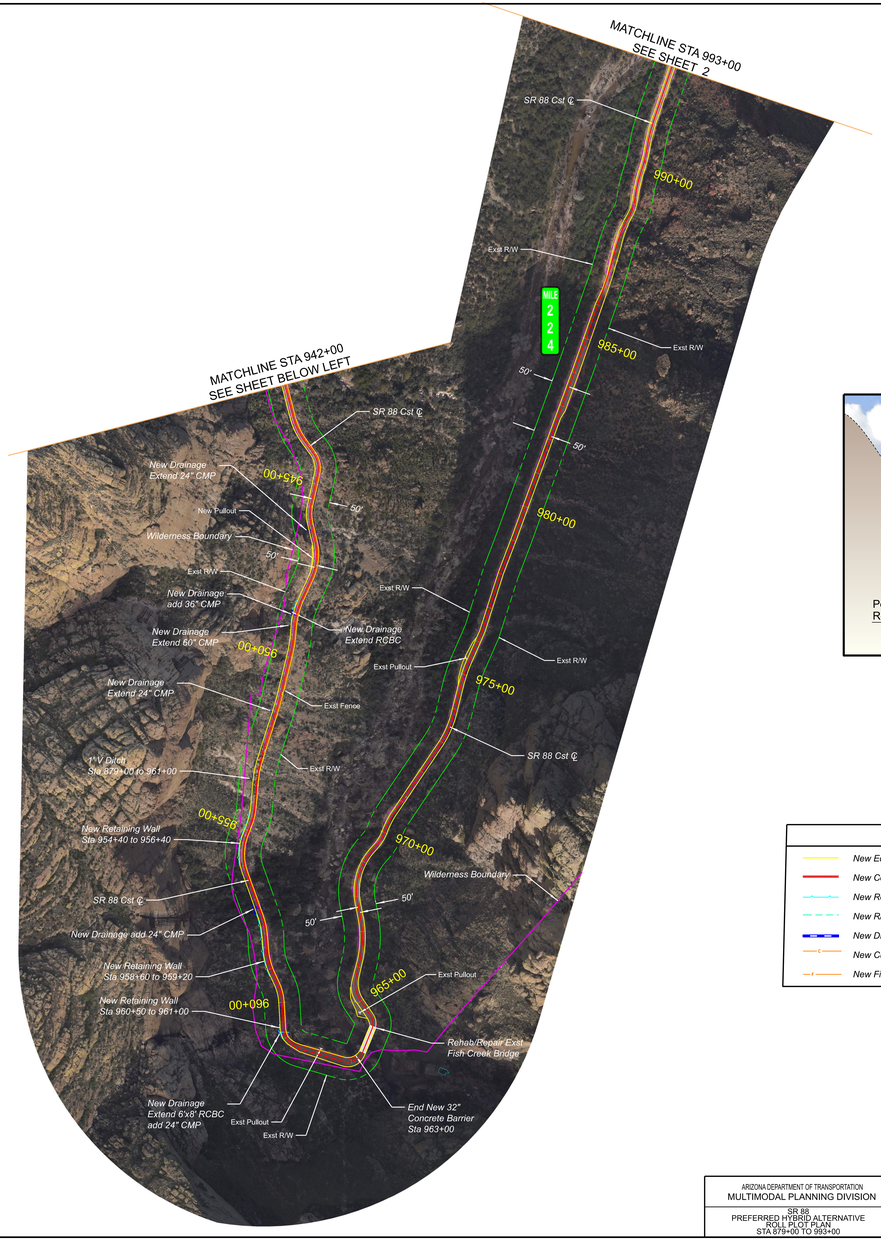

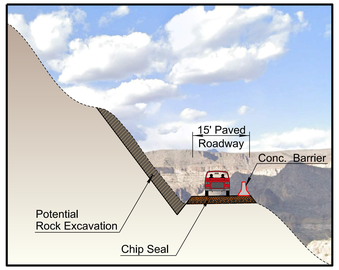

FISH CREEK HILL TYPICAL AREA

LEGEND

- New Edge of Pavement
- New Concrete Barrier
- New Retaining Wall
- New R/W
- New Drainage
- New Cut
- New Fill
- Existing Retaining Wall
- Existing Storm Drain
- Existing Edge of Pavement
- Existing SRP OH Transmission Power

PREFERED ALTERNATIVE ROLL PLOT 1 OF 3

ARIZONA DEPARTMENT OF TRANSPORTATION MULTIMODAL PLANNING DIVISION	ROUTE: SR 88	F.H.W.A. Arizona Division	STATE: ARIZ.	PROJECT NO.	FEDERAL ID NO.	SHEET NO.	TOTAL SHEETS	RECORD DRAWING
SR 88 PREFERRED HYBRID ALTERNATIVE ROLL PLOT PLAN STA 879+00 TO 993+00	MILEPOST: 222	LOCATION: MP 222 TO MP 229					DWG NO.	
	STRUCTURE NO.	TRACS NO. F0494 01L					___ OF ___	