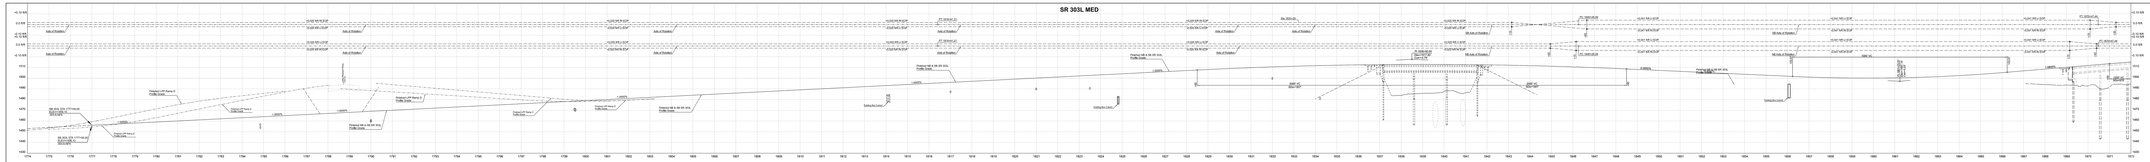


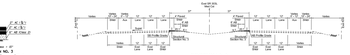
Existing Ground
Proposed Ground
Existing Pavement
Proposed Pavement
Existing Pavement
Proposed Pavement

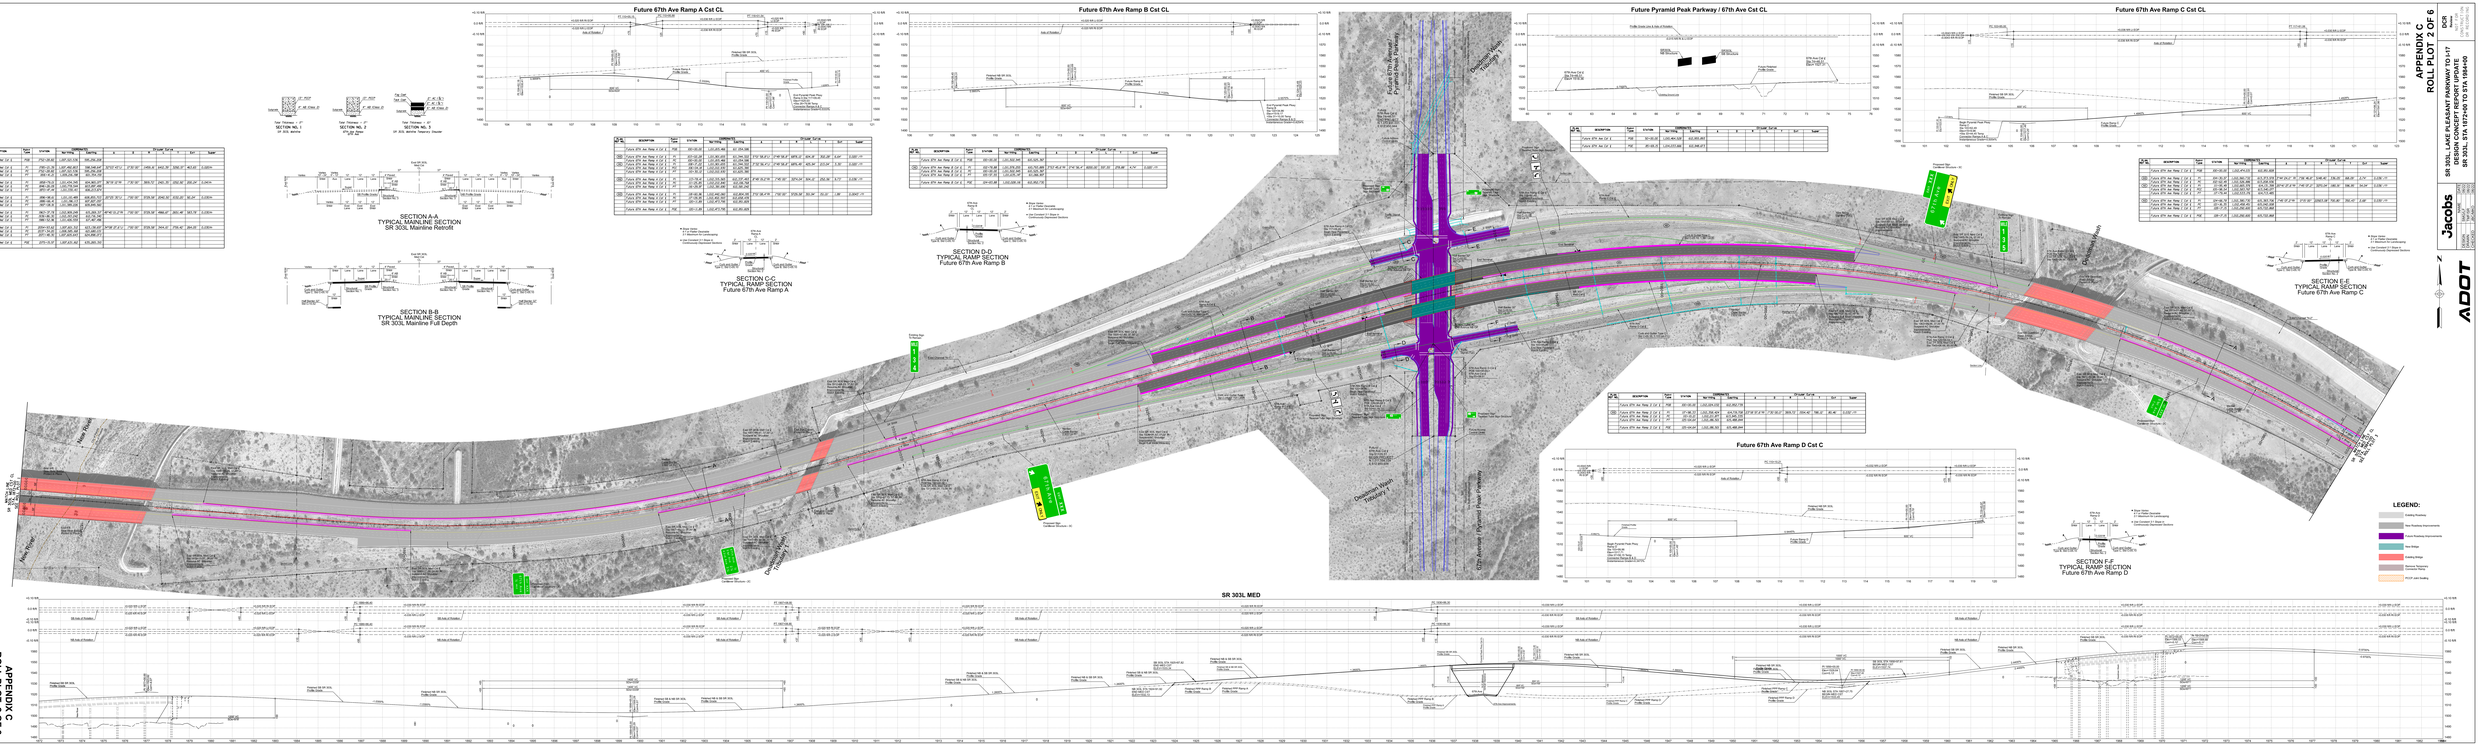
Future 67th Ave Ramp A Cst CL
Future 67th Ave Ramp B Cst CL
Future Pyramid Peak Parkway / 67th Ave Cst CL
Future 67th Ave Ramp C Cst CL
Future 67th Ave Ramp D Cst C
SR 303L MED
SECTION A-A
TYPICAL MAINLINE SECTION
SR 303L Mainline Retrofit
SECTION B-B
TYPICAL MAINLINE SECTION
SR 303L Mainline Full Depth
SECTION C-C
TYPICAL RAMP SECTION
Future 67th Ave Ramp A
SECTION D-D
TYPICAL RAMP SECTION
Future 67th Ave Ramp B
SECTION E-E
TYPICAL RAMP SECTION
Future 67th Ave Ramp C
SECTION F-F
TYPICAL RAMP SECTION
Future 67th Ave Ramp D
LEGEND:
Existing Overhead
New Roadway Improvements
Future Roadway Improvements
New Bridge
Existing Bridge
Remove Temporary Concrete Pavers
PCCP Joint Sealing

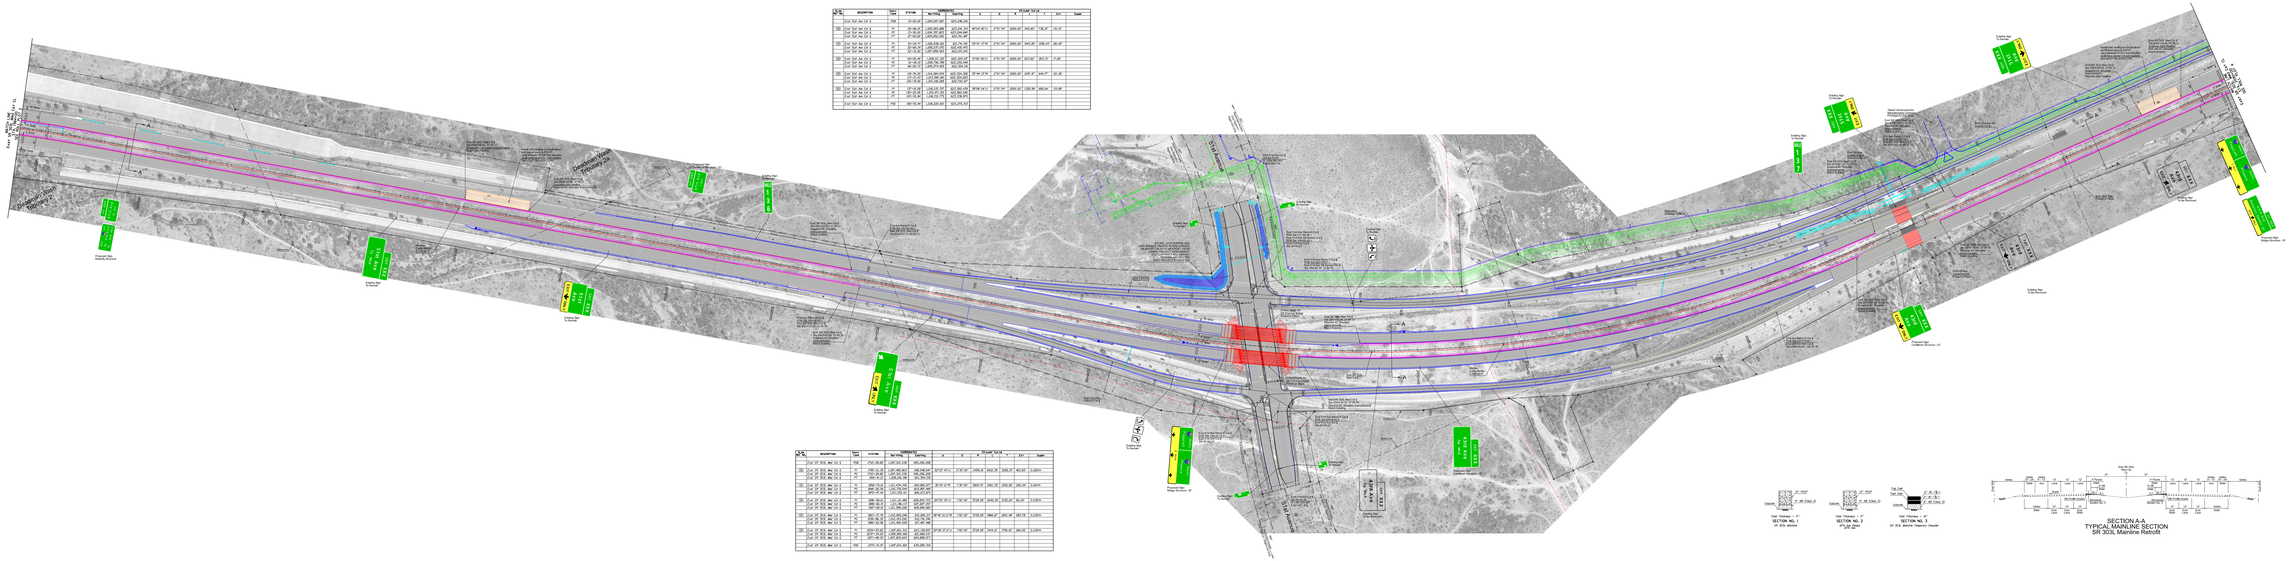
Existing Sign
Proposed Sign
Existing Sign To Remain



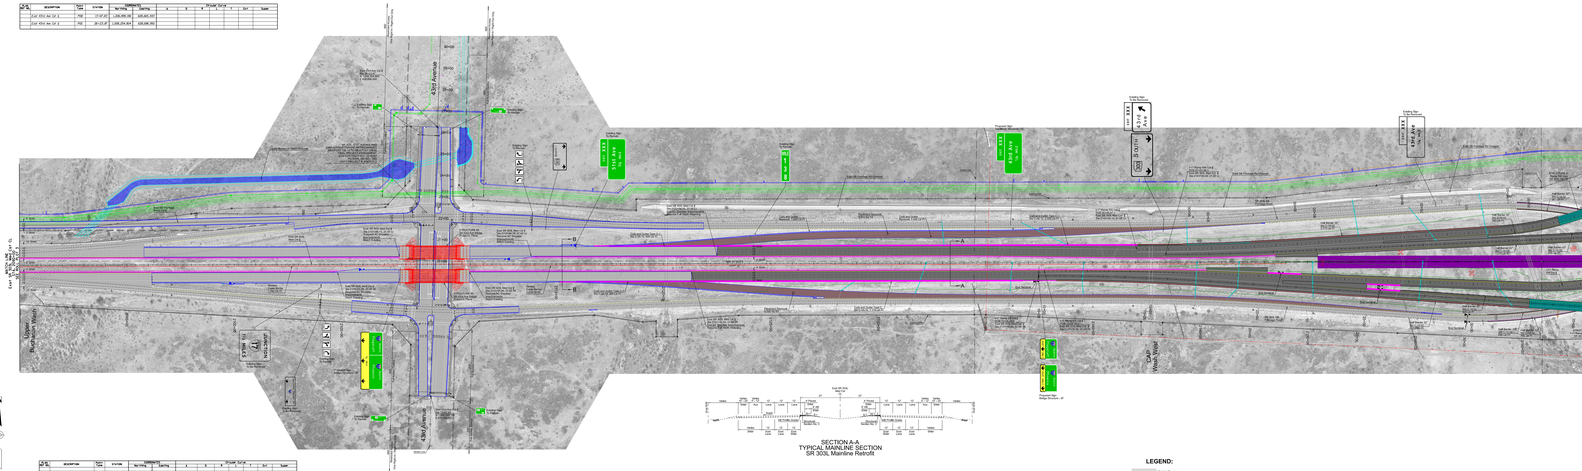
Proposed Bridge Deck Bridge Deck Demolition

APPENDIX C
ROLL PLOTT 5 OF 6

SR 101L LAKE PLEASANT PARKWAY TO I-17
DESIGN CONCEPT REPORT UPDATE
I-17

Jacobs

ADOT

Ramp ES Cat CL

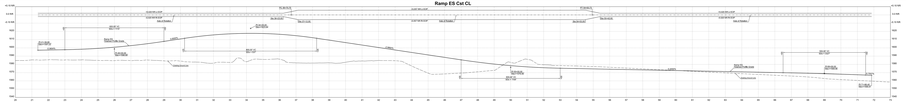


Ramp DHOV (FUTURE)

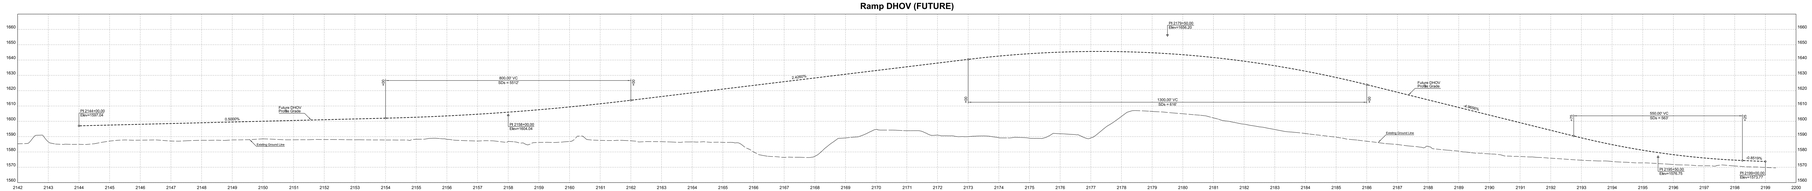

Existing I-17 SB

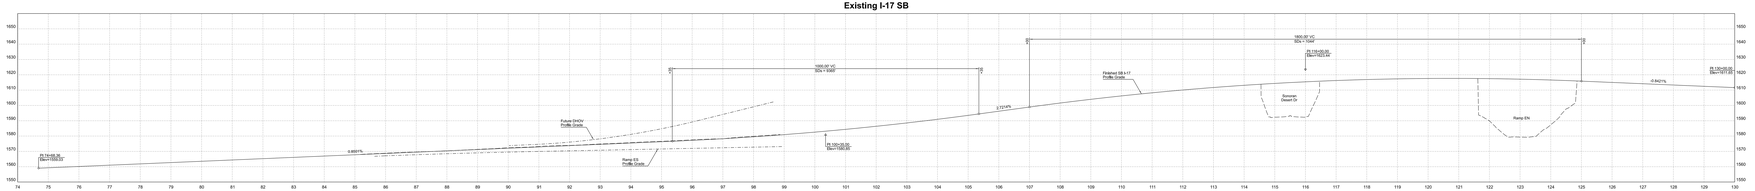

Existing I-17 NB

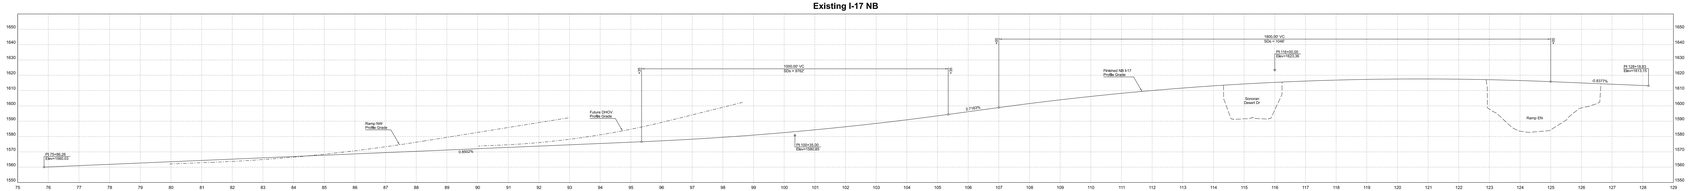

Existing I-17 Med

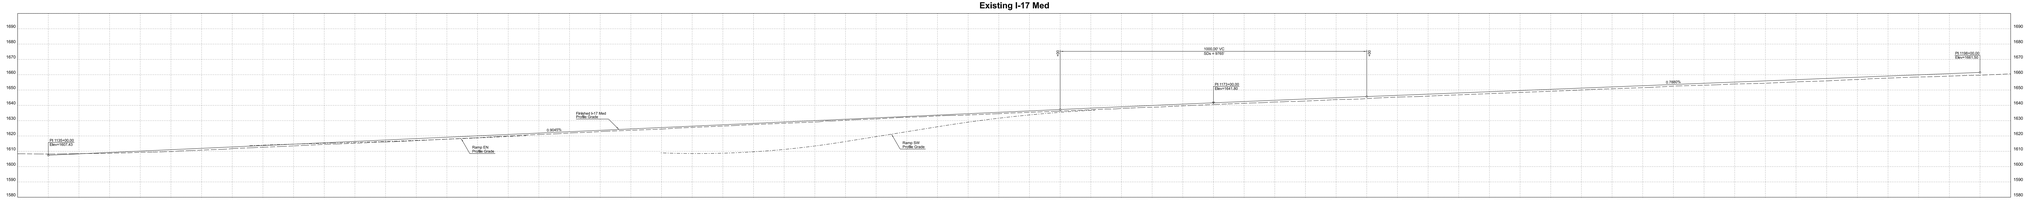

APPENDIX C
ROLL PLOT 6 OF 6

DCR
NOT FOR CONSTRUCTION OR RECORD INC

SR 303L LAKE PLEASANT PARKWAY TO I-17
DESIGN CONCEPT REPORT UPDATE
I-17 / PROFILES

Jacobs

	NAME	DATE
DESIGN		
DRAWN		
CHECKED		

ADOT

APPENDIX C
ROLL PLOT 6 OF 6

DCR
NOT FOR CONSTRUCTION OR RECORD INC

SR 303L LAKE PLEASANT PARKWAY TO I-17
DESIGN CONCEPT REPORT UPDATE
I-17 / PROFILES

Jacobs

	NAME	DATE
DESIGN		
DRAWN		
CHECKED		

ADOT