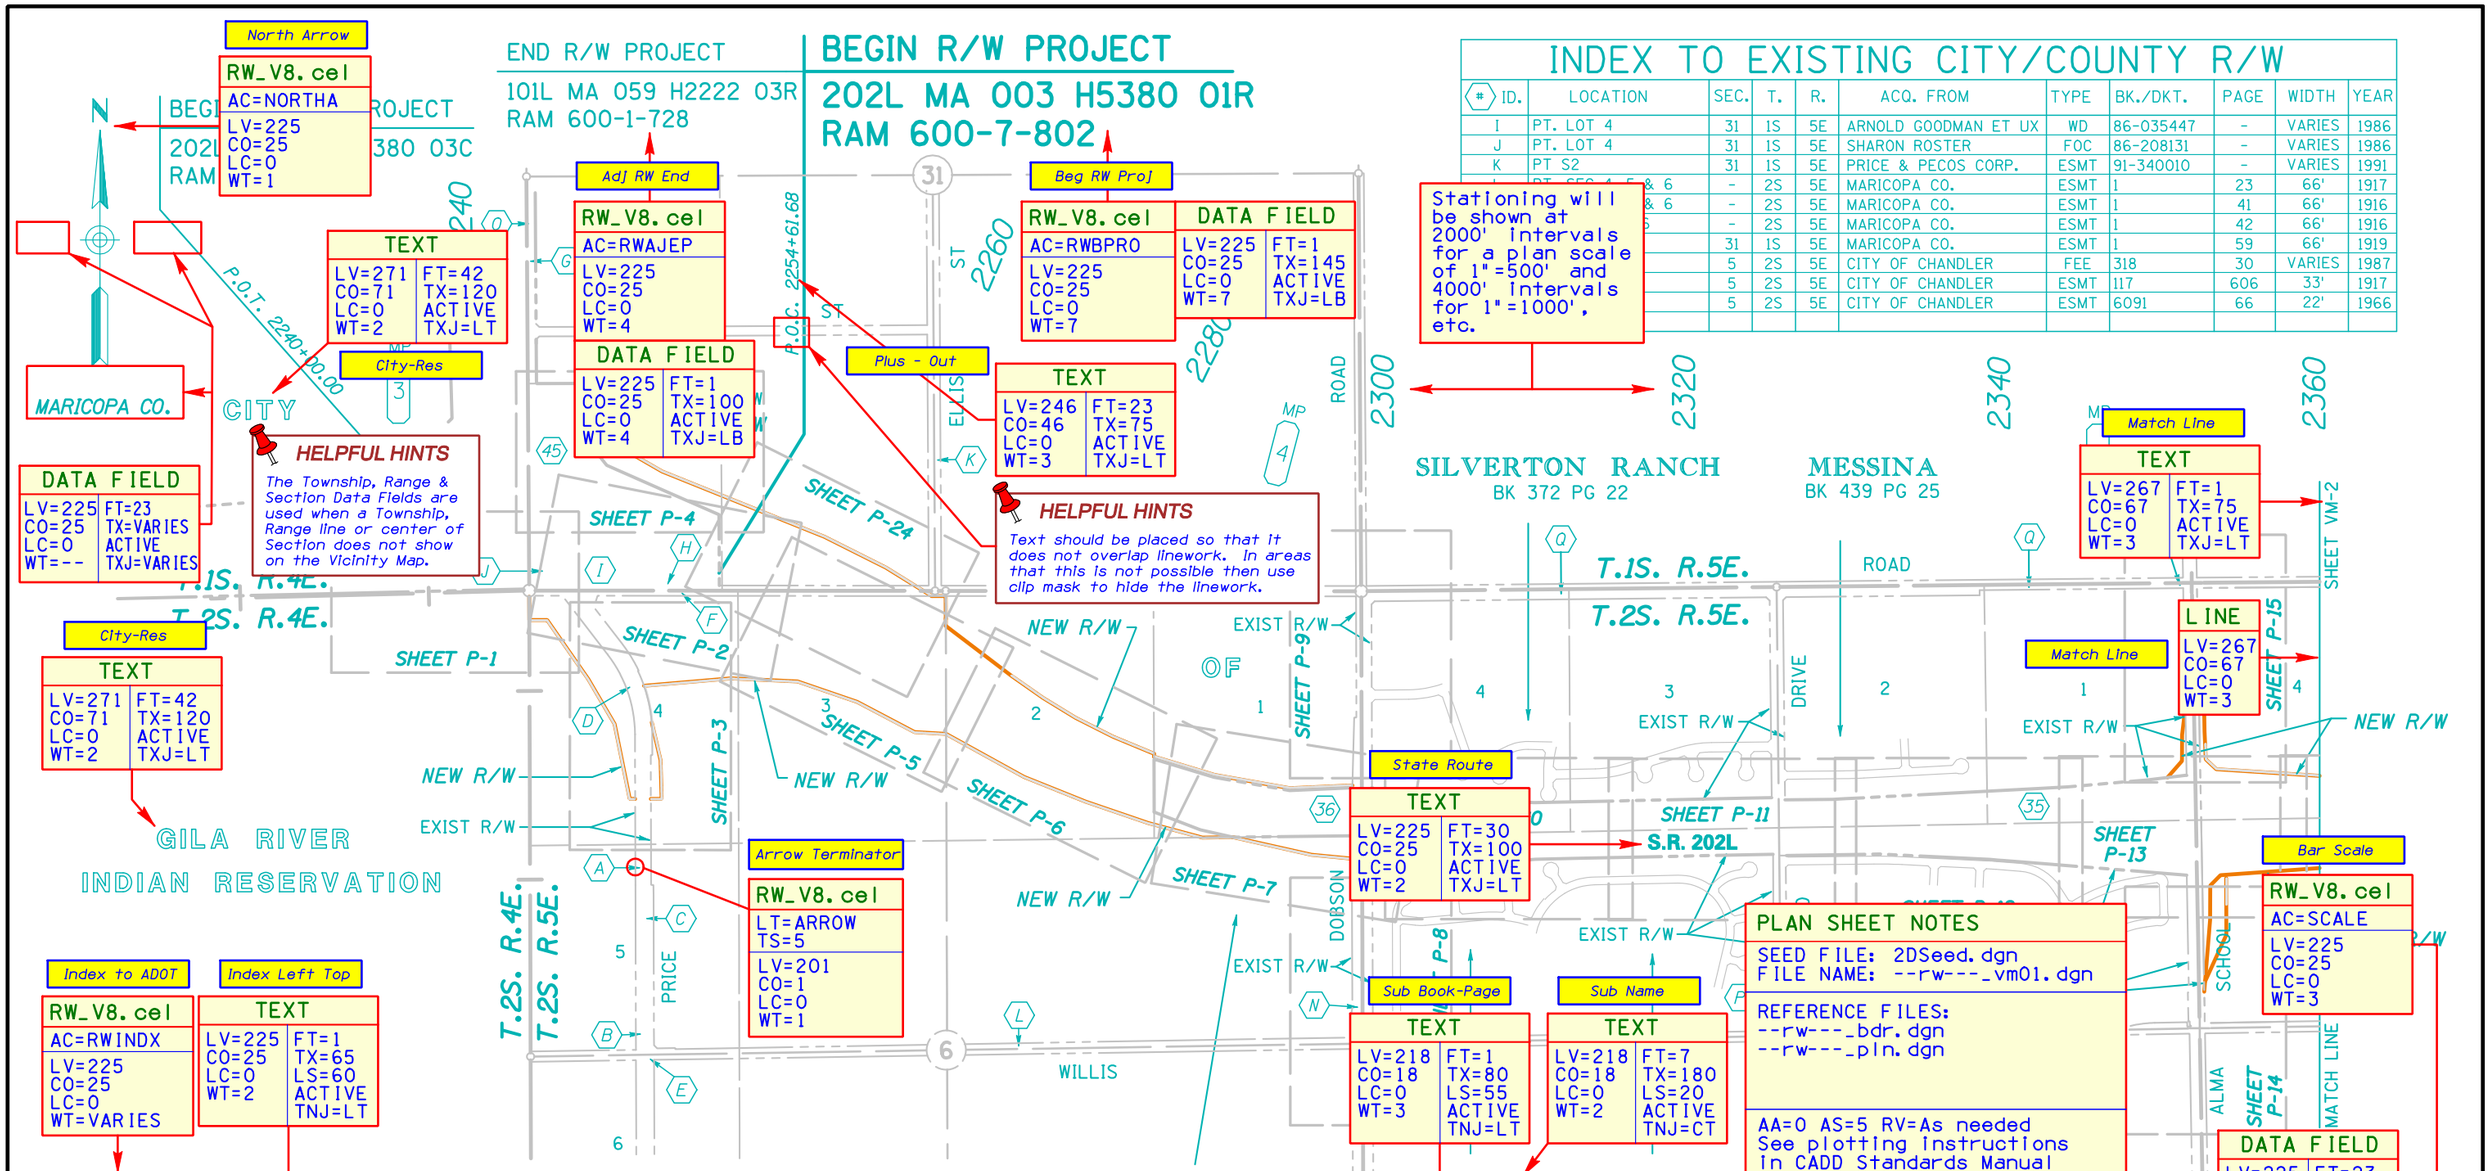

INDEX TO EXISTING CITY/COUNTY R/W

#	ID.	LOCATION	SEC.	T.	R.	ACQ. FROM	TYPE	BK./DKT.	PAGE	WIDTH	YEAR
	I	PT. LOT 4	31	1S	5E	ARNOLD GOODMAN ET UX	WD	86-035447	-	VARIES	1986
	J	PT. LOT 4	31	1S	5E	SHARON ROSTER	FOC	86-208131	-	VARIES	1986
	K	PT S2	31	1S	5E	PRICE & PECOS CORP.	ESMT	91-340010	-	VARIES	1991
		PT. SEC. 4, 5 & 6	-	2S	5E	MARICOPA CO.	ESMT	1	23	66'	1917
		& 6	-	2S	5E	MARICOPA CO.	ESMT	1	41	66'	1916
			-	2S	5E	MARICOPA CO.	ESMT	1	42	66'	1916
			31	1S	5E	MARICOPA CO.	ESMT	1	59	66'	1919
			5	2S	5E	CITY OF CHANDLER	FEE	318	30	VARIES	1987
			5	2S	5E	CITY OF CHANDLER	ESMT	117	606	33'	1917
			5	2S	5E	CITY OF CHANDLER	ESMT	6091	66	22'	1966

INDEX TO EXISTING ADOT R/W

#	ID.	LOCATION	SEC.	T.	R.	ACQ. FROM	TYPE	BK./DKT.	PAGE	WIDTH	YEAR	PARCEL NO.
	34	PT. NW4	5	2S	5E	PHILIP KINCHEN ET AL	WD	97-0339476		VARIES	1997	7-8061
	35	PT. NE4	5	2S	5E	MARTIN DAVID ET AL	WD	99-0449681		VARIES	1999	7-8535
	36	PT. LOT 1	6	2S	5E	MINISTRY RESOURCE	WD	99-0384000		VARIES	1999	7-8507
	45	PT. LOT 4	31	1S	5E	PRICE & PECOS CORP.	WD	92-0236425		VARIES	1992	7-7097

INDEX TO EXISTING CITY/COUNTY R/W

#	ID.	LOCATION	SEC.	T.	R.	ACQ. FROM	TYPE	BK./DKT.	PAGE	WIDTH	YEAR
	A	PT. SW4 & NW4				LAN E. SLATIN ET AL	FOC	86-268029	-	VARIES	1986
	B	PT. SW4 & NW4				RMA ASHELY	FOC	86-560784	-	VARIES	1986
	C	PT. SW4 & NW4				ODUCERS COTTON	FOC				1987
	D	PT. NW4				SKLE PARTNERSHIP	FOC				1987
	E	PT. SW4 & NW4				NTRAL INVESTMENT	FOC				1987
	F	PT. LOT 3				ICE & PECOS CORP	ESMT				1991
	G	PT. LOT 3 & 4	31	1S	5E	STEWART TITLE	QCD				1980
	H	PT. LOT 4				STEWART TITLE	QCD	14149	1115	VARIES	1980

EXHIBIT-D3(A)

(URBAN)

ADOT CADD STANDARDS 2006

CHANGE ORDER REVISIONS

C.O. NO.	DATE	BY	DESCRIPTION OF REVISIONS
9439	1-25-01	JC	Decreased New R/W Lt Sta 2351+20

(#) - Refers to item number in Existing R/W report dated 4/13/00