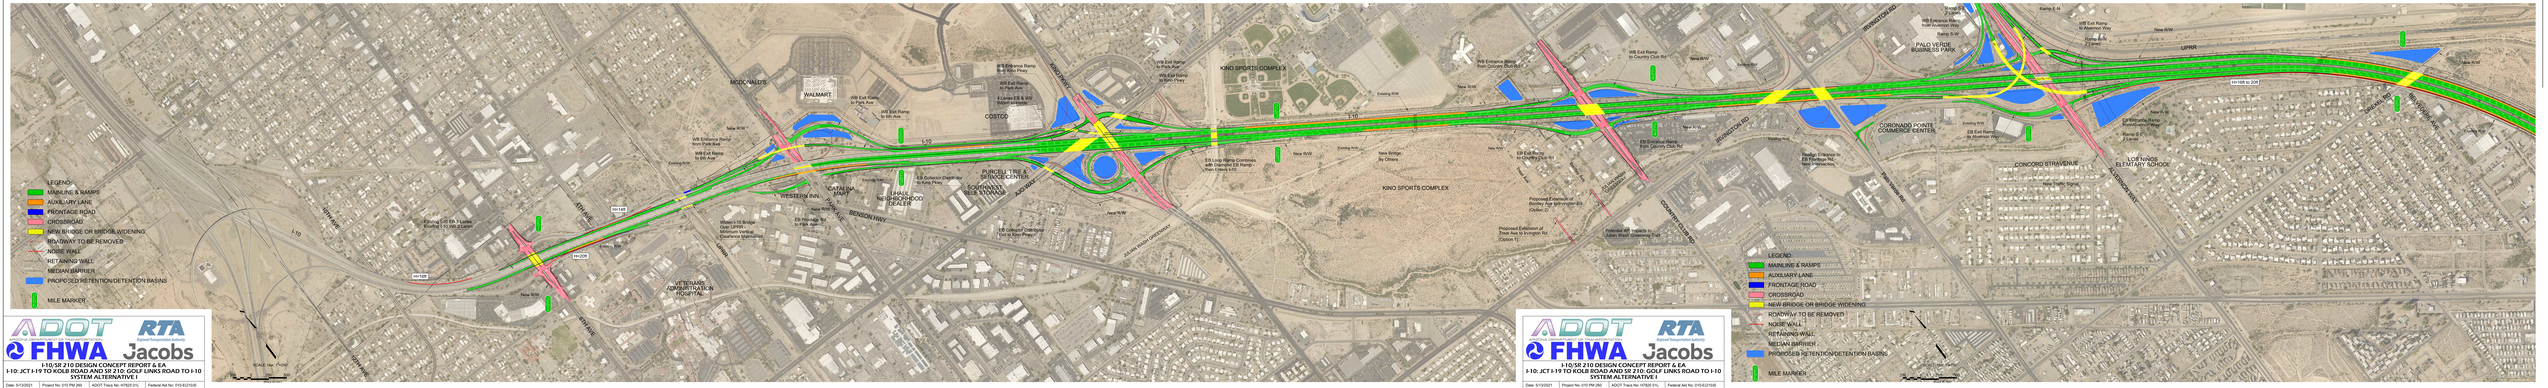
LEGEND
MAINLINE & RAMPS
AUXILIARY LANE
FRONTAGE ROAD
CROSSROAD
NEW BRIDGE OR BRIDGE WIDENING
ROADWAY TO BE REMOVED
NOISE WALL
RETAINING WALL
MEDIAN BARRIER
PROPOSED RETENTION/DETENTION BASINS
MILE MARKER
I-10
MCDONALD'S
WALMART
COSTCO
KINO SPORTS COMPLEX
PALO VERDE BUSINESS PARK
CORONADO POINTE COMMERCE CENTER
CONCORD STRAVENUE
LOS NINOS ELEMTARY SCHOOL
WESTERN INN
CATALINA PARK
PURCELL TIRE & SERVICE CENTER
SOUTHWEST SELF STORAGE
VETERANS ADMINISTRATION HOSPITAL
